FINAL SURVEY	NOTE BOOK	NO.
SURVEYED	BY	DATE
PLOTTED		
TEMPLATE		
AREAS		
AREAS CHECKED		

ORIGINAL SURVEY	NOTE BOOK	NO.
SURVEYED	BY	DATE
PLOTTED		
TEMPLATE		
AREAS		
AREAS CHECKED		

150 140 130 120 110 100 90 80 70 60 50 40 30 20 10 0 10 20 30 40 50 60 70 80 90 100 110 120 130 140 150

735
730
725
720

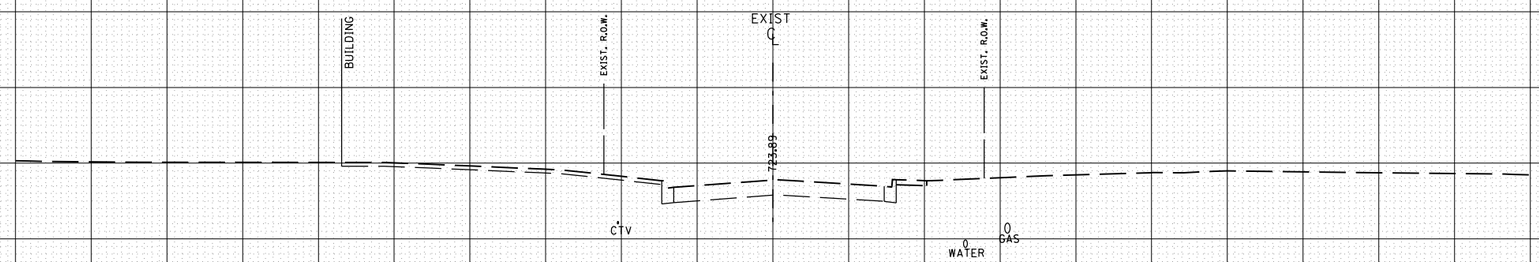

11 + 25.00

FILE NAME =	USER NAME = crespole	DESIGNED -	REVISED -
c:\pw_work\pwidot\crespole\d0330150\D488792-sht-xssideroad.dgn		DRAWN -	REVISED -
	PLOT SCALE = 20.0000 ' / in.	CHECKED -	REVISED -
Default	PLOT DATE = 8/16/2013	DATE -	REVISED -

STATE OF ILLINOIS
DEPARTMENT OF TRANSPORTATION

S. CASTLE DRIVE
CROSS SECTIONS

SCALE: | SHEET OF SHEETS | STA. 11+25.00 | TO STA. 11+25.00

F.A.S. RTE.	SECTION	COUNTY	TOTAL SHEETS	SHEET NO.
1380	7W-1,RS-3	Peoria	617	556
		CONTRACT NO. 88792		
	ILLINOIS FED. AID PROJECT			