FINAL SURVEY		BY	DATE
	SURVEYED		
	PLOTTED		
NOTE BOOK	TEMPLATE		
	AREAS		
NO.	AREAS CHECKED		

ORIGINAL SURVEY		BY	DATE
	SURVEYED		
	PLOTTED		
NOTE BOOK	TEMPLATE		
	AREAS		
NO.	AREAS CHECKED		

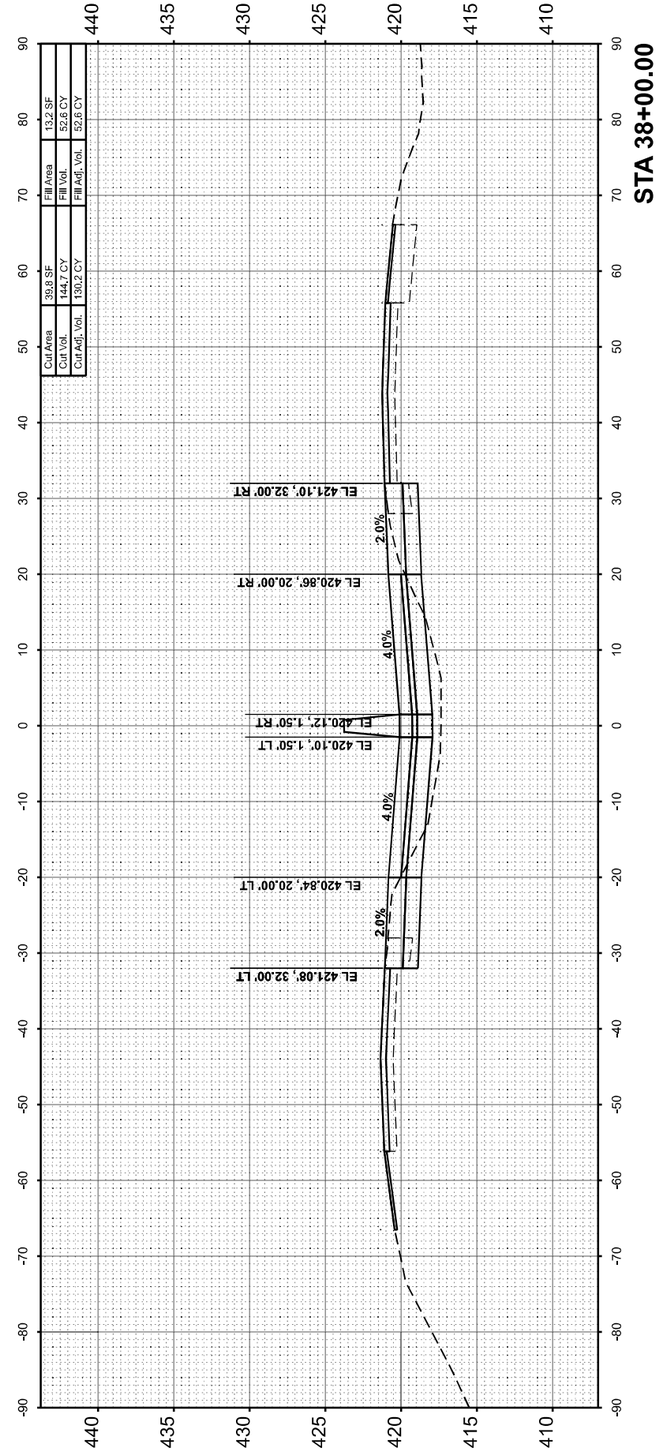

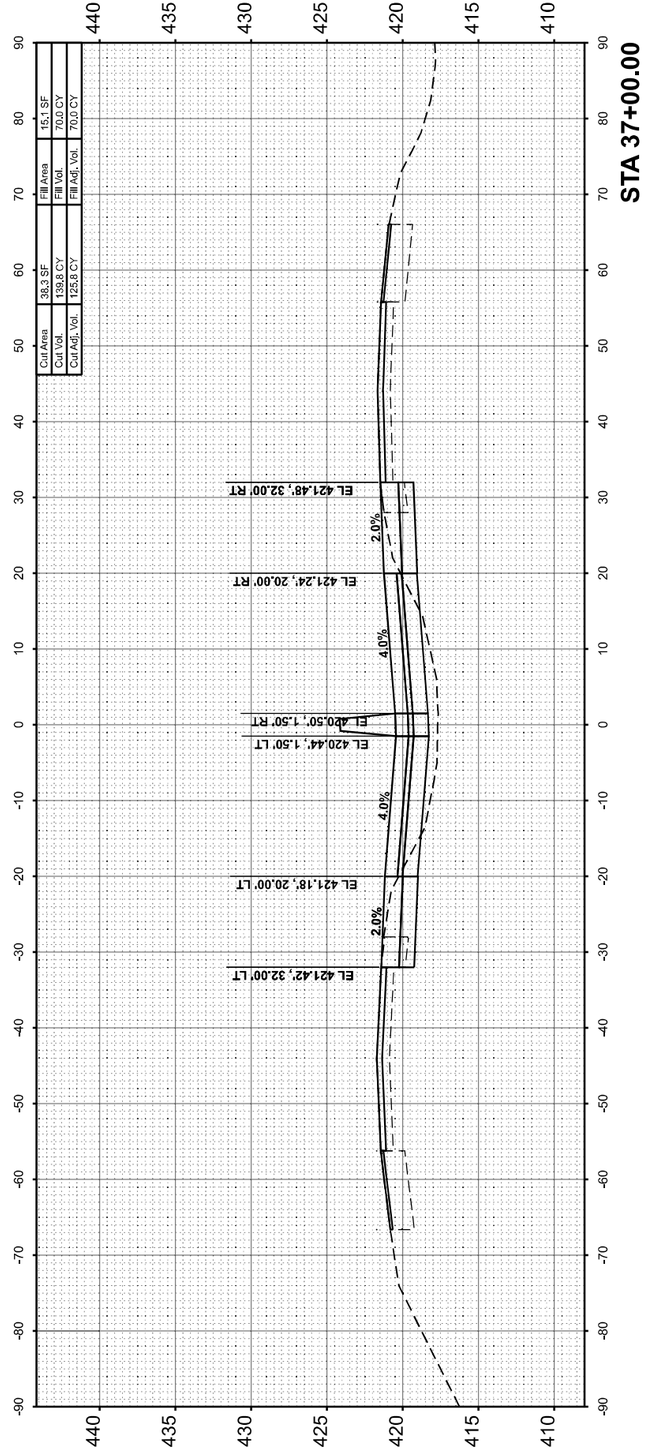

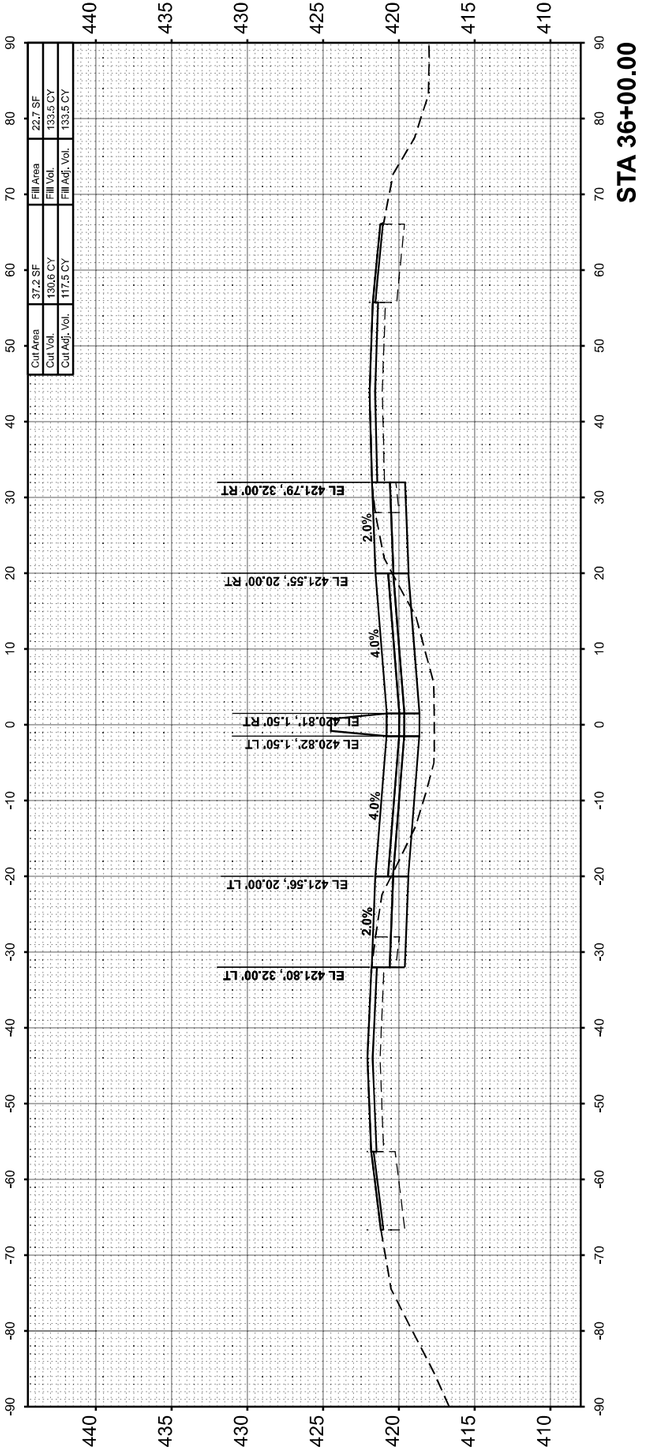

MODEL: 157FRANKLIN-A_36+00.00 [Sheet]
FILE NAME: pw:\\PW01.bonnershifrin.com:IS Ell\DOT\Documents\D2106100004\PTB191\B4034_D3\V\V2\106102457-3rdLanePh2\CAD_Sheets\D9788884-allhcssh1\franklin.dgn

USER NAME = bdimmermann	DESIGNED -	REVISED -	
	DRAWN -	REVISED -	
PLOT SCALE = 0.16666633 ' / In.	CHECKED -	REVISED -	
PLOT DATE = 10/16/2024	DATE -	REVISED -	

HORNER SHIFRIN
WWW. HORNERSHIFRIN .COM

STATE OF ILLINOIS
DEPARTMENT OF TRANSPORTATION

CROSS SECTIONS
FRANKLIN COUNTY

SCALE:10 H : 5 V | SHEET 12 OF 121 SHEETS | STA. | TO STA.

F.A.I RTE.	SECTION	COUNTY	TOTAL SHEETS	SHEET NO.
57	(28-2)B-2; (28-1)B-2	*	598	401
		CONTRACT NO. 78884		
	ILLINOIS FED. AID PROJECT			

* FRANKLIN/JEFFERSON

FINAL SURVEY	SURVEYED	BY	DATE
NOTE BOOK	PLOTTED		
NO.	TEMPLATE		
	AREAS		
	AREAS CHECKED		

ORIGINAL SURVEY	SURVEYED	BY	DATE
NOTE BOOK	PLOTTED		
NO.	TEMPLATE		
	AREAS		
	AREAS CHECKED		

MODEL: IS7FRANKLIN A - 39+00.00 [Sheet]
FILE NAME: pw:\\PW01:Jhorner@hfrlk.com:IS7\Documents\21061000\PTB198\034_D9\V\V21061102457\Civil\LandPlv2\CAD_Sheets\D979884=ed\=ss8\=Frank8\v.dgn

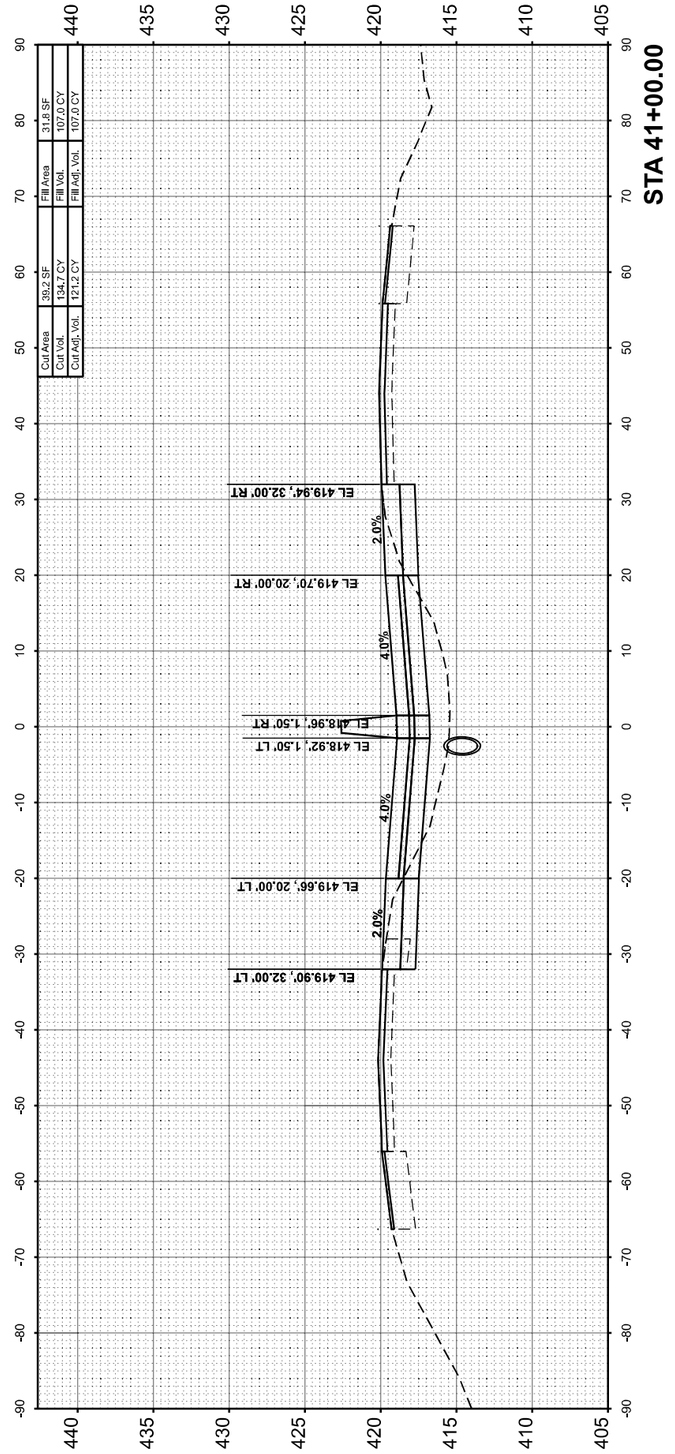

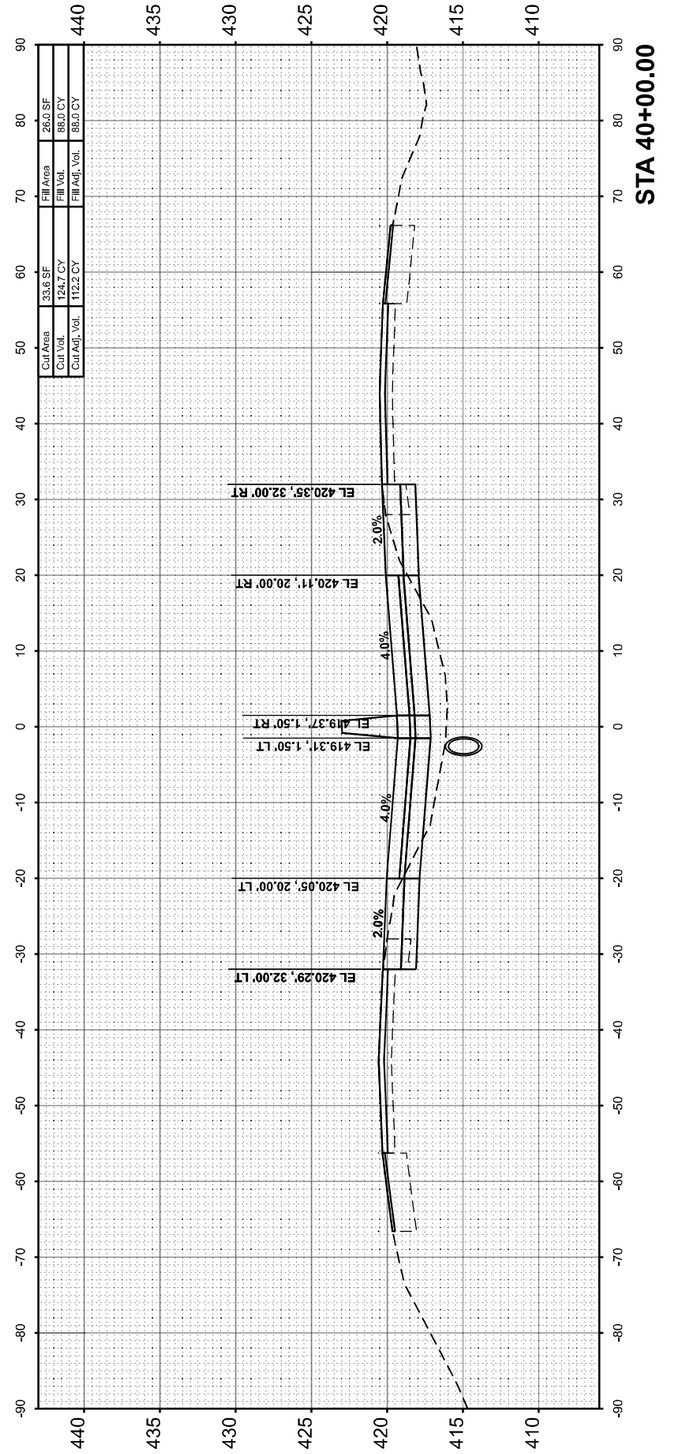

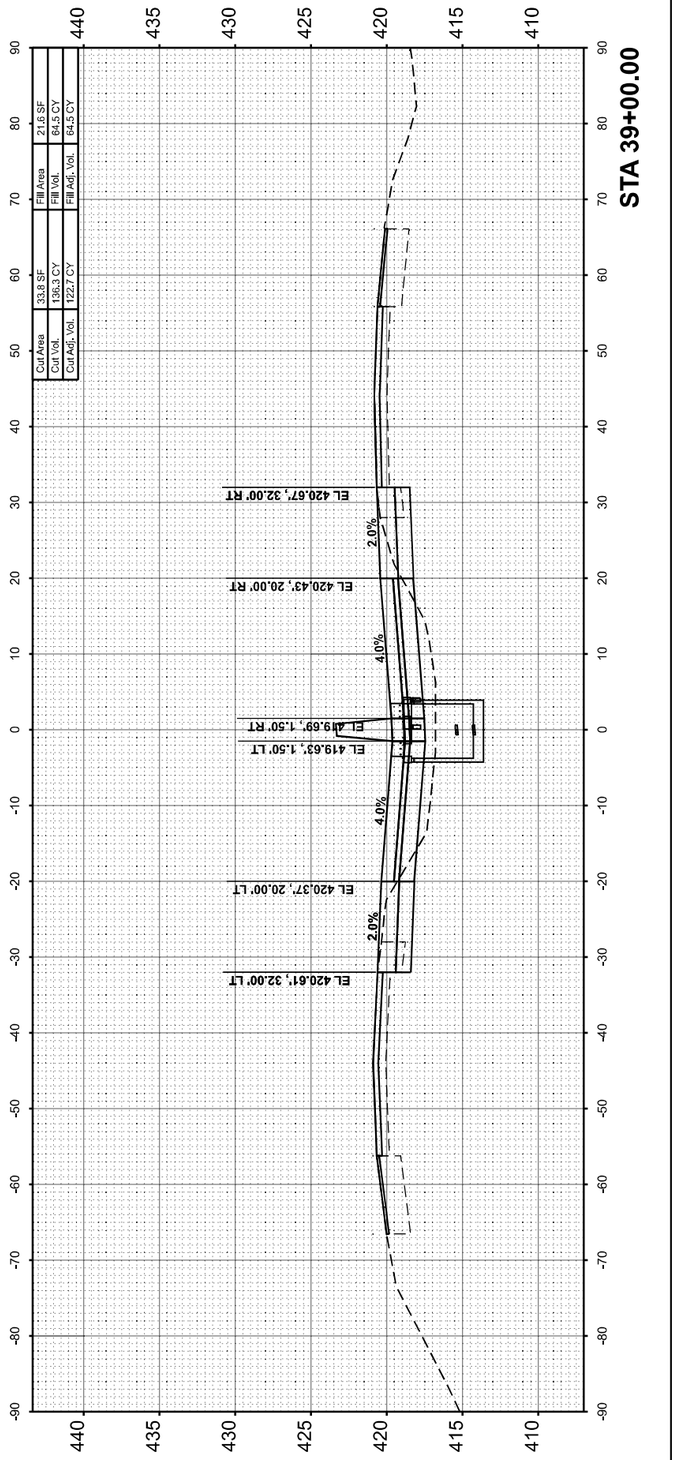

HORNER SHIFRIN
WWW. HORNERSHIFRIN .COM

USER NAME = bdimmermann	DESIGNED -	REVISED -
	DRAWN -	REVISED -
PLOT SCALE = 0.16666633 ' / In.	CHECKED -	REVISED -
PLOT DATE = 10/18/2024	DATE -	REVISED -

STATE OF ILLINOIS
DEPARTMENT OF TRANSPORTATION

CROSS SECTIONS
FRANKLIN COUNTY

SCALE:10 H : 5 V | SHEET 13 OF 121 SHEETS | STA. | TO STA.

F.A.I RTE.	SECTION	COUNTY	TOTAL SHEETS	SHEET NO.
57	(28-2)B-2; (28-1)B-2	*	598	402
		CONTRACT NO. 78884		
	ILLINOIS	FED. AID PROJECT		

* FRANKLIN/JEFFERSON

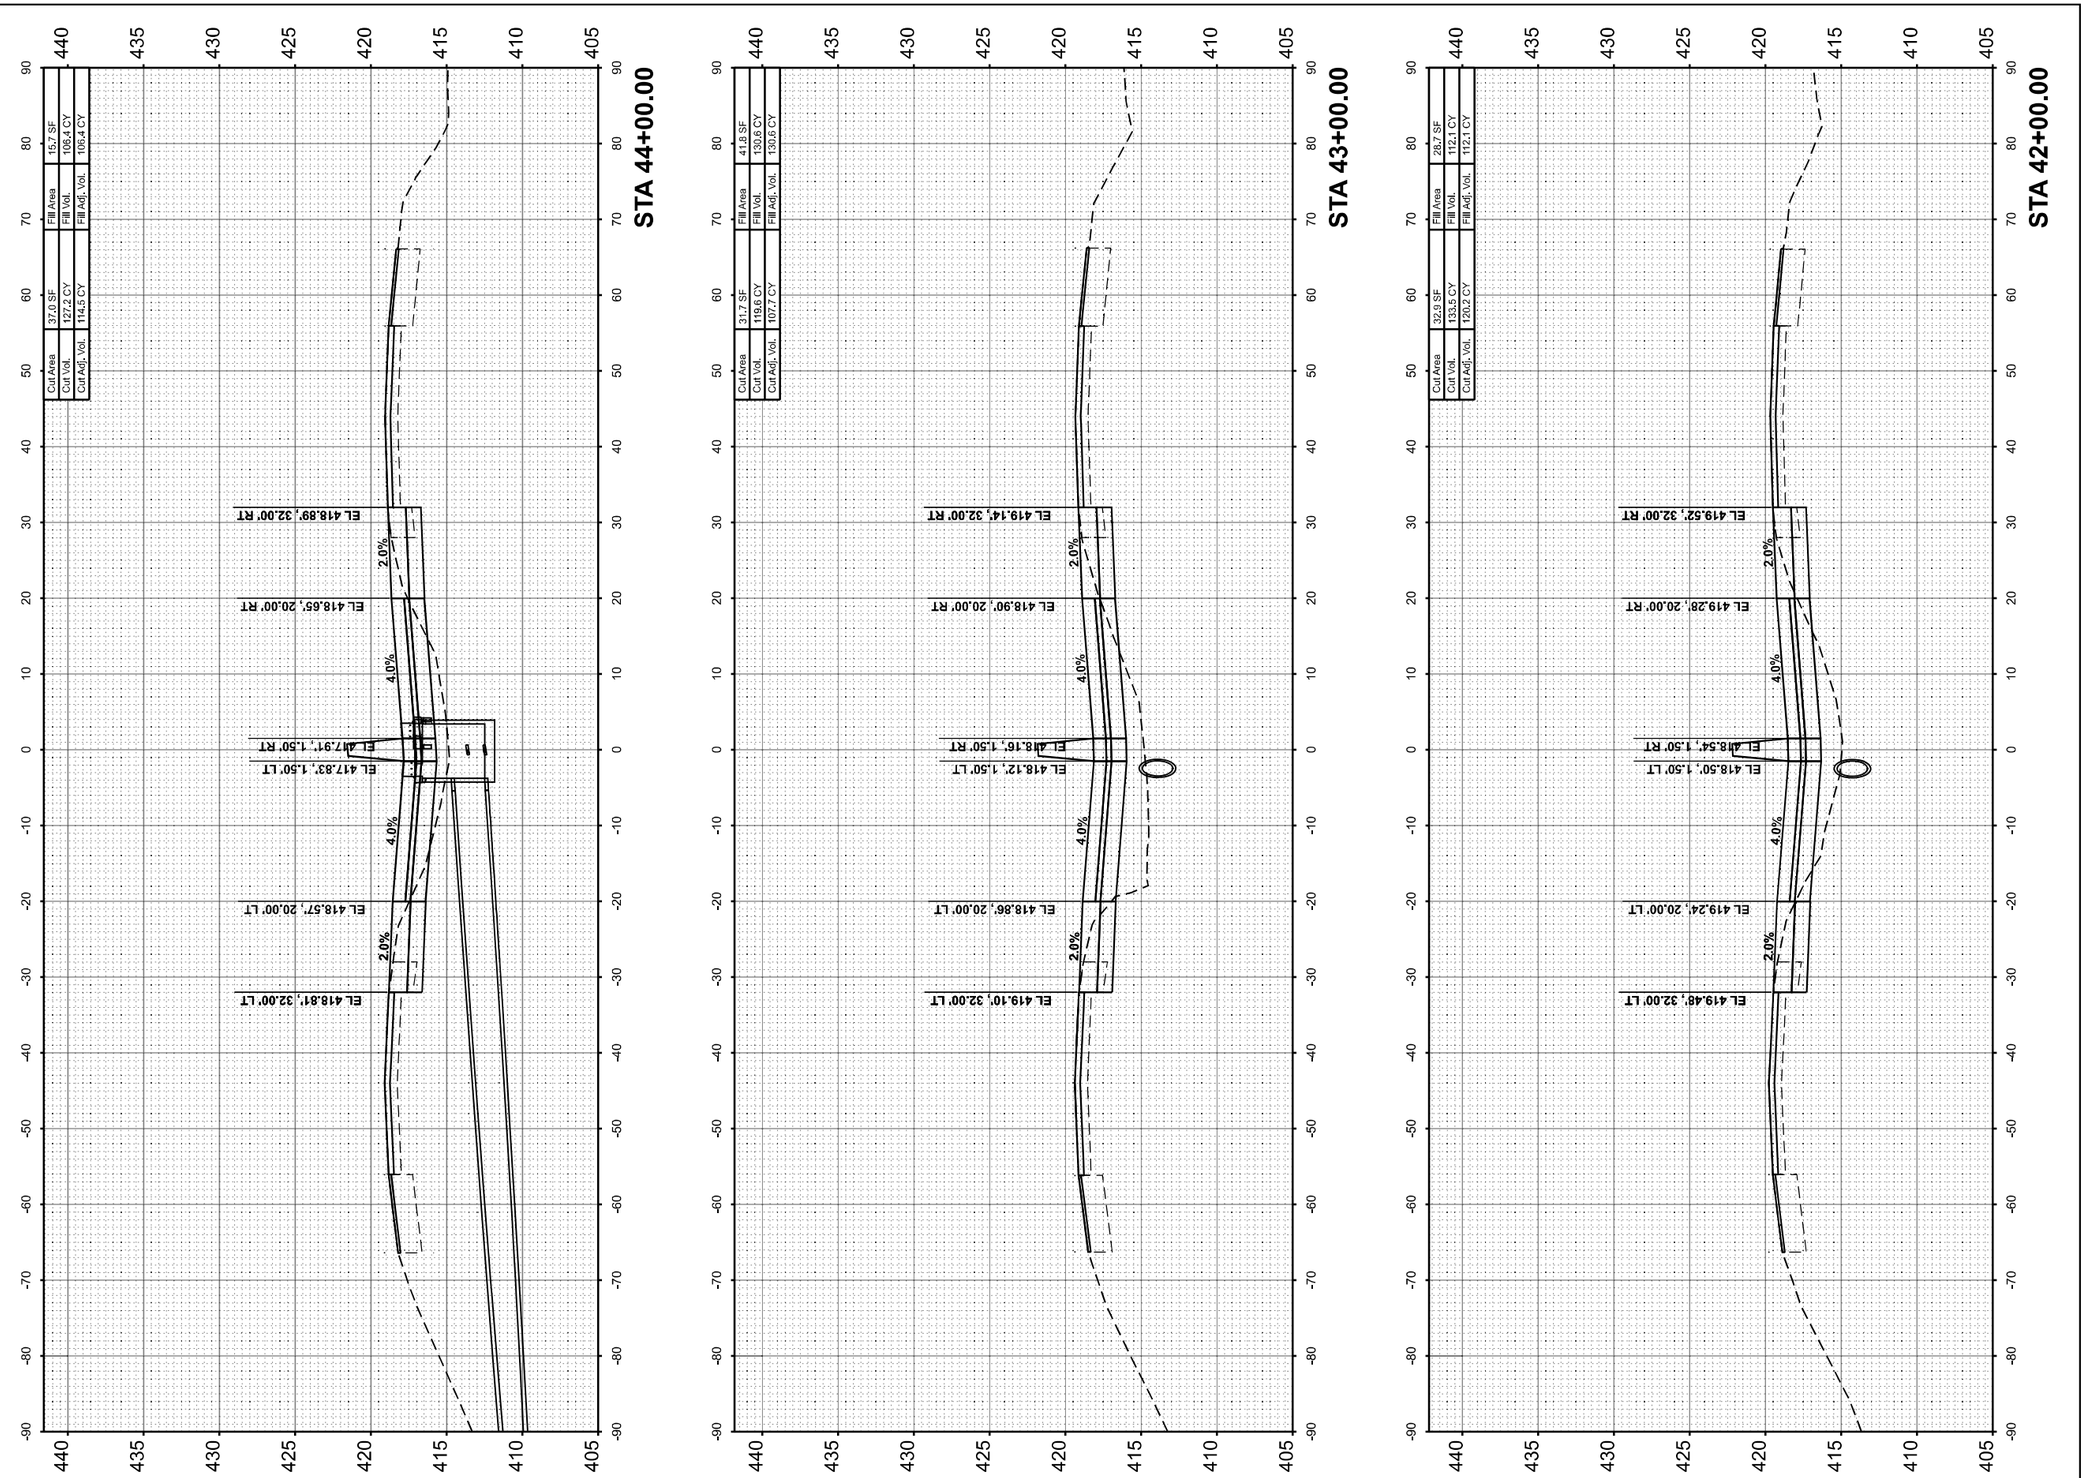

FINAL SURVEY
NOTE BOOK
NO.

	BY	DATE
SURVEYED		
PLOTTED		
TEMPLATE		
AREAS		
AREAS CHECKED		

ORIGINAL SURVEY
NOTE BOOK
NO.

	BY	DATE
SURVEYED		
PLOTTED		
TEMPLATE		
AREAS		
AREAS CHECKED		

MODEL: IS7FRANKLIN-A - 42+00.00 [Sheet]
FILE NAME: pw:\\PW01.hornershifrin.com:IS EDOT\Documents\21061000\04FTB19\04-04_DWV\21061102-457-3rd Level Proj\2\CAD_Sheets\D978884-dlt\westir\frankBudgn

HORNER SHIFRIN
WWW. HORNERSHIFRIN .COM

USER NAME = bdimmermann	DESIGNED -	REVISED -
	DRAWN -	REVISED -
PLOT SCALE = 0.16666633 ' / In.	CHECKED -	REVISED -
PLOT DATE = 10/16/2024	DATE -	REVISED -

STATE OF ILLINOIS
DEPARTMENT OF TRANSPORTATION

CROSS SECTIONS
FRANKLIN COUNTY

SCALE:10 H : 5 V | SHEET 14 OF 121 SHEETS | STA. | TO STA.

F.A. I RTE.	SECTION	COUNTY	TOTAL SHEETS	SHEET NO.
57	(28-2)B-2; (28-1)B-2	*	598	403
		CONTRACT NO. 78884		
	ILLINOIS FED. AID PROJECT			

* FRANKLIN/JEFFERSON

FINAL SURVEY		BY	DATE
	SURVEYED		
	PLOTTED		
NOTE BOOK	TEMPLATE		
	AREAS		
NO.	AREAS CHECKED		

ORIGINAL SURVEY		BY	DATE
	SURVEYED		
	PLOTTED		
NOTE BOOK	TEMPLATE		
	AREAS		
NO.	AREAS CHECKED		

MODEL: I57FRANKLIN-x-45+00.00 [Sheet]
FILE NAME: pw:\\PWV1.hornershifrin.com:IS IDOT\Documents\Z1061000-PTB198-034_D9VVZ1061102-I57-2nd\Lane\Ph2\CAD_Sheets\D978884-ellowsshtFranklin.dgn

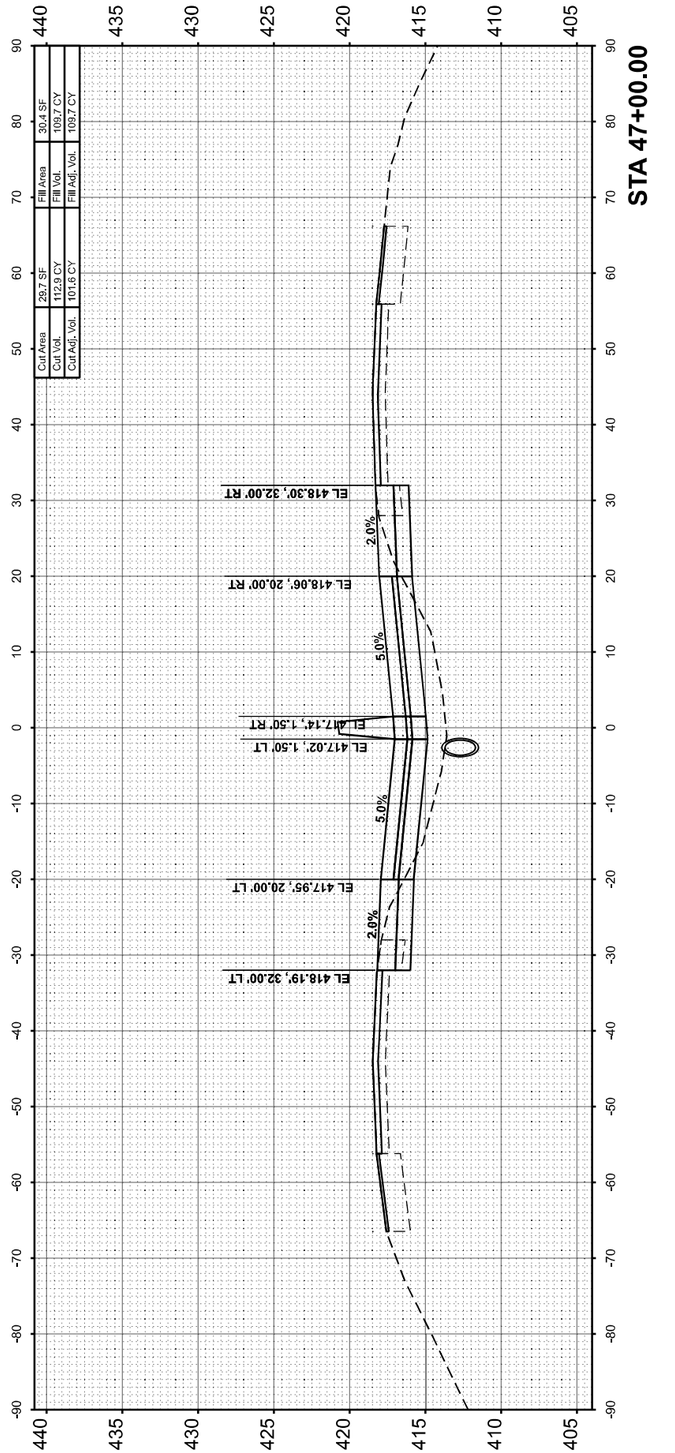

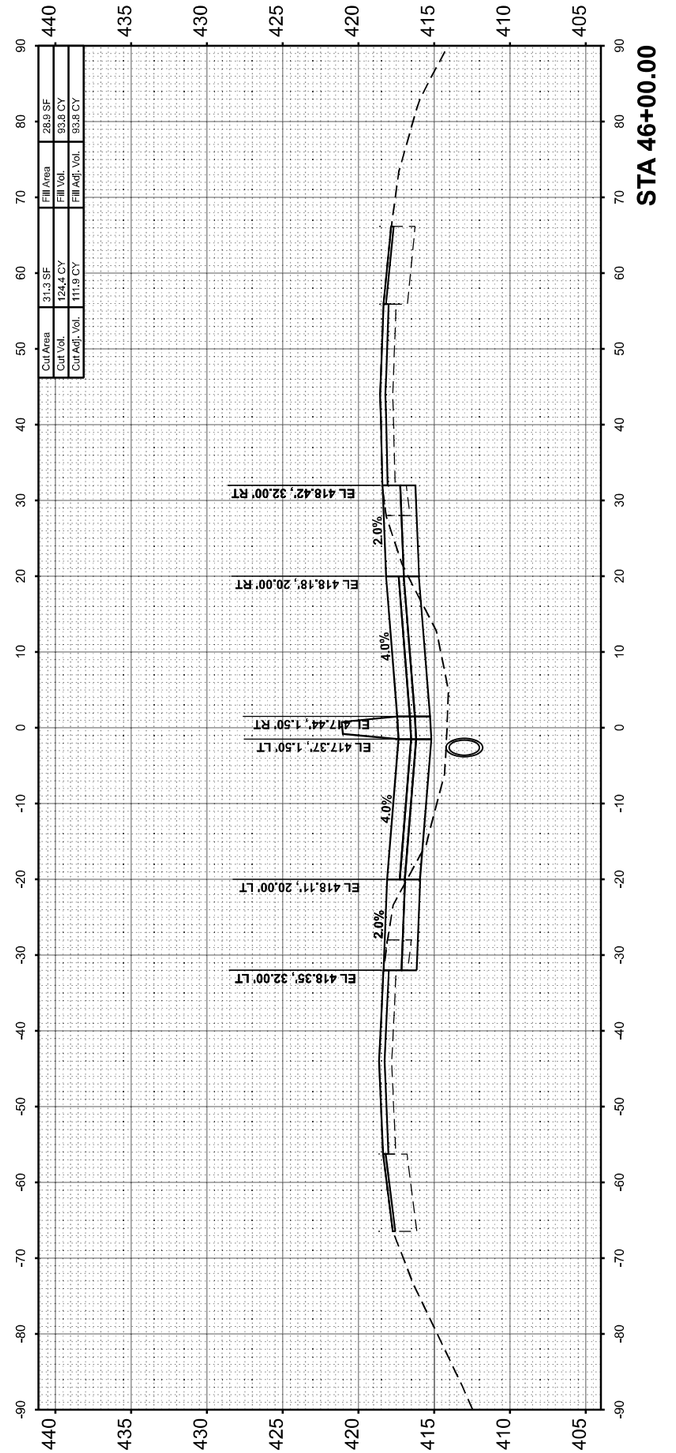

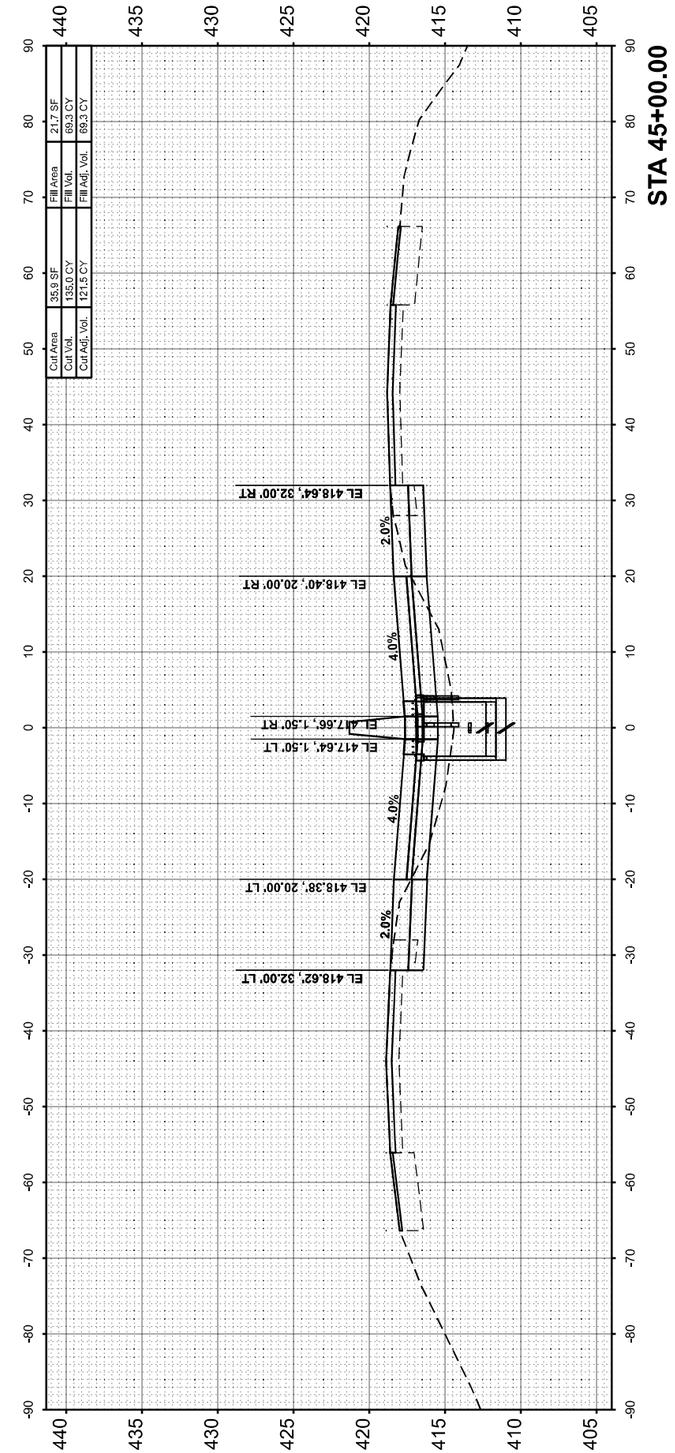

HORNER SHIFRIN
WWW. HORNERSHIFRIN .COM

USER NAME = bclimmermann	DESIGNED -	REVISED -	
	DRAWN -	REVISED -	
PLOT SCALE = 0.16666633 ' / In.	CHECKED -	REVISED -	
PLOT DATE = 10/16/2024	DATE -	REVISED -	

STATE OF ILLINOIS
DEPARTMENT OF TRANSPORTATION

CROSS SECTIONS
FRANKLIN COUNTY

SCALE:10 H : 5 V | SHEET 15 OF 121 SHEETS | STA. | TO STA.

F.A.I RTE.	SECTION	COUNTY	TOTAL SHEETS	SHEET NO.
57	(28-2)B-2; (28-1)B-2	*	598	404
		CONTRACT NO. 78884		
	ILLINOIS	FED. AID PROJECT		

* FRANKLIN/JEFFERSON

FINAL SURVEY		BY	DATE
	SURVEYED		
	PLOTTED		
NOTE BOOK	TEMPLATE		
	AREAS		
NO.	AREAS CHECKED		

ORIGINAL SURVEY		BY	DATE
	SURVEYED		
	PLOTTED		
NOTE BOOK	TEMPLATE		
	AREAS		
NO.	AREAS CHECKED		

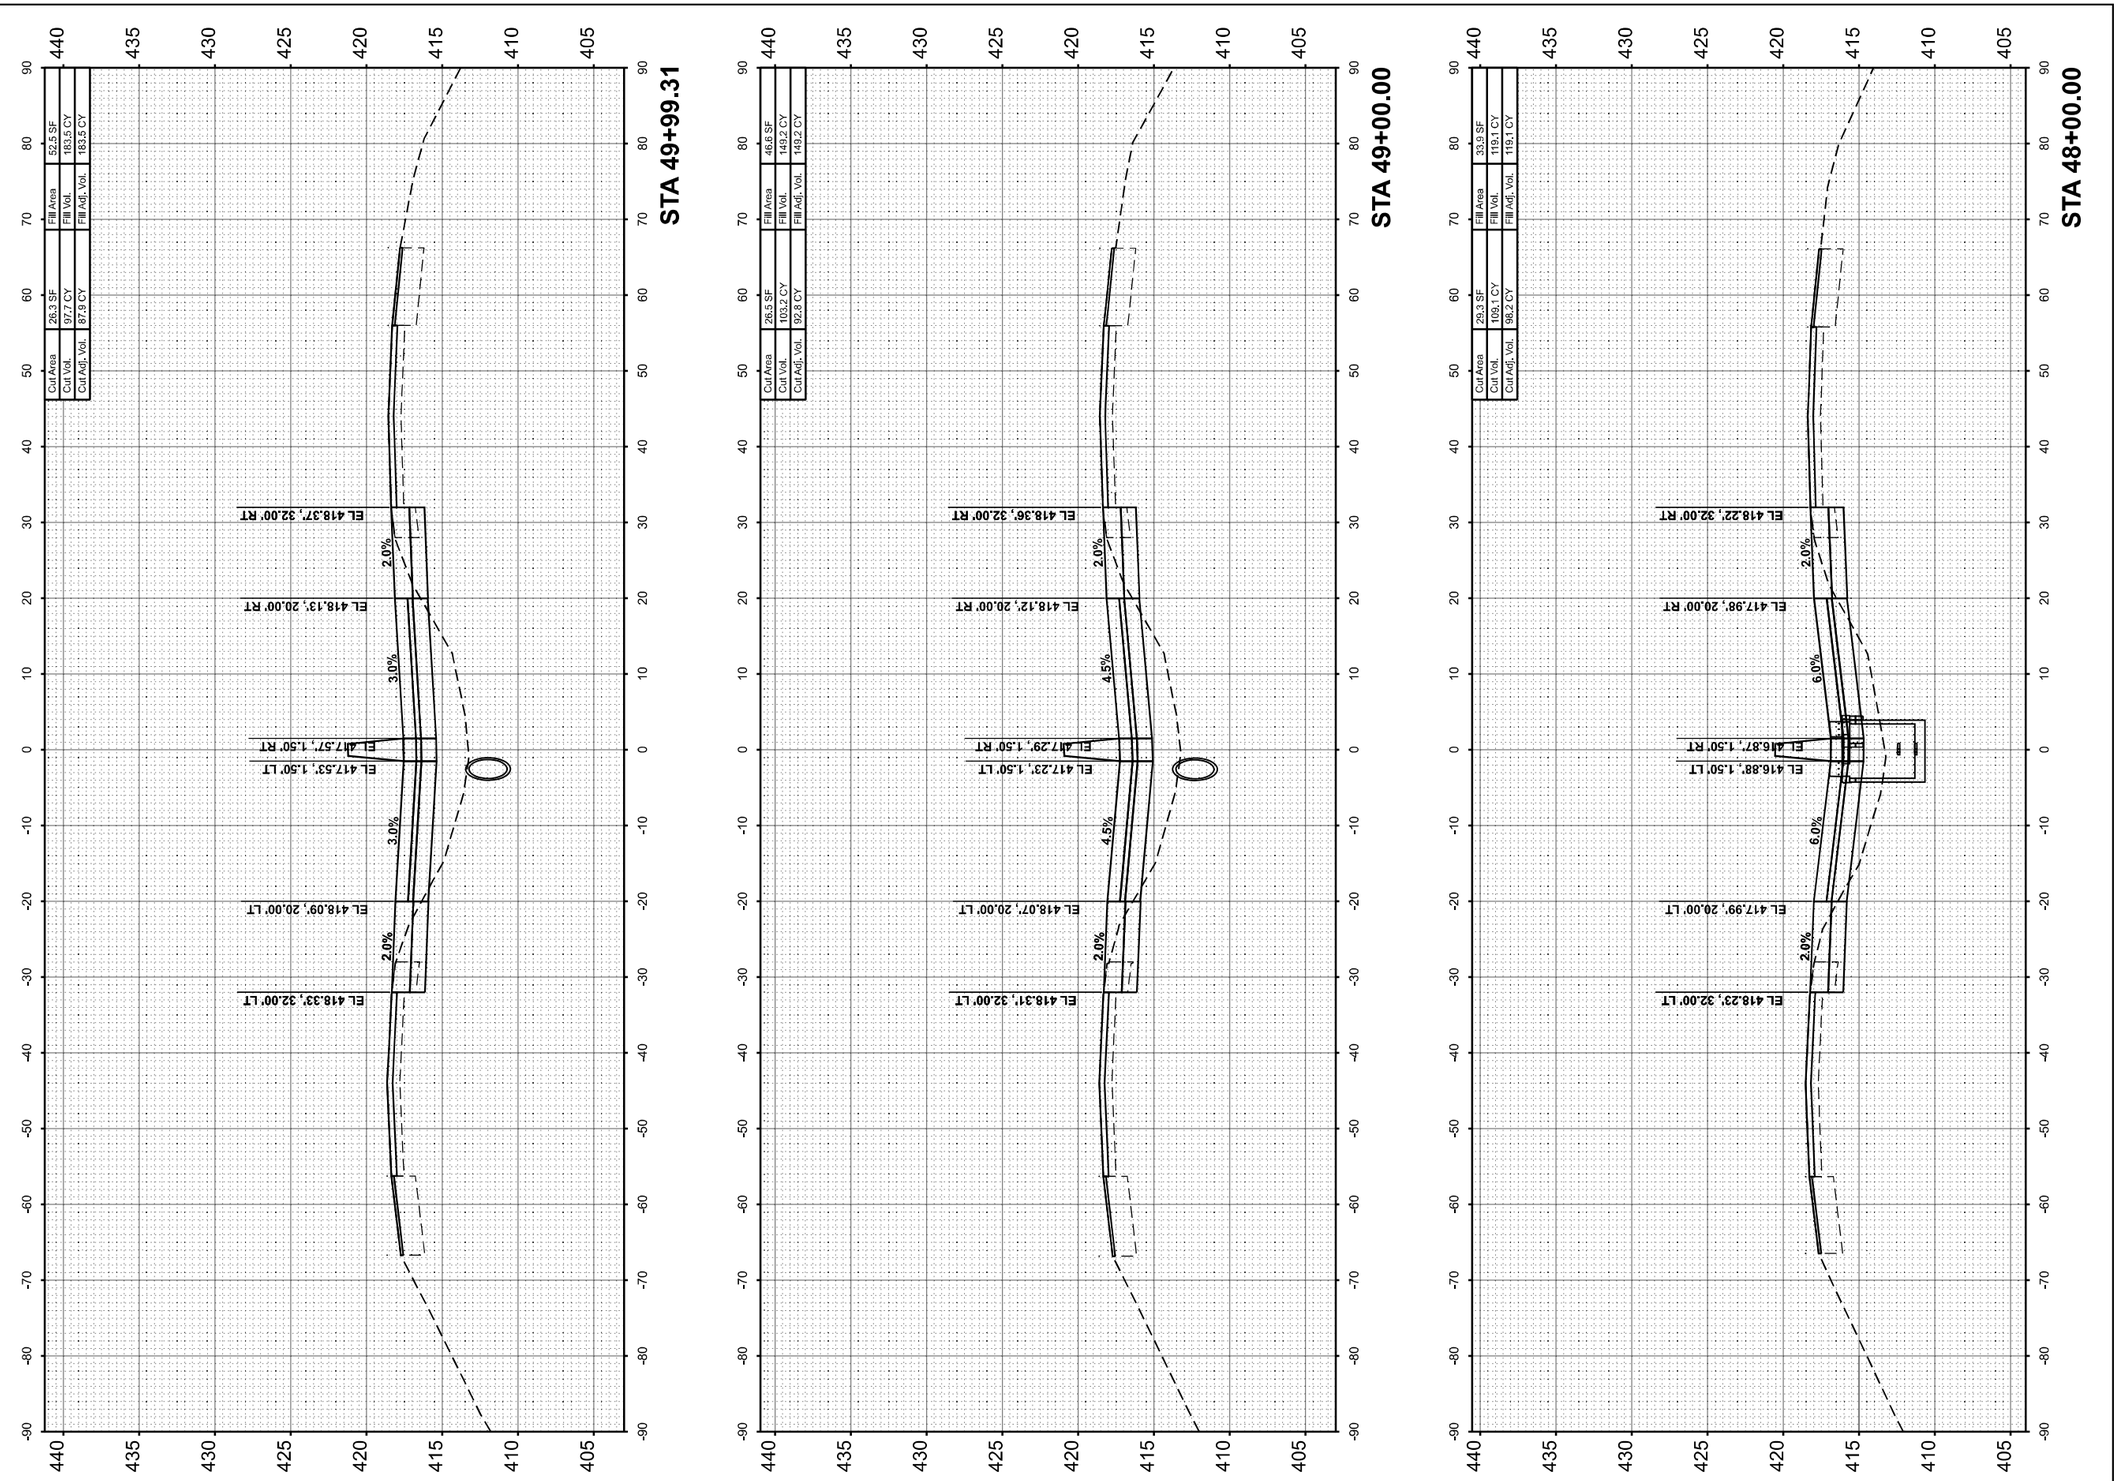

MODEL: I:\FRANKLIN\A - 49-00.00 [Sheet]
FILE NAME: pw:\\PW01-hornershifrin.com:IS EDOT\Documents\21061000\04FTB198\04_DWV\21108102-457-3rdLaneProj\C4D_Sheets\D97888e4-d9ee-ea3f-ae1e-fdeb8ubdgn

HORNER SHIFRIN WWW. HORNERSHIFRIN .COM	USER NAME = bdimmermann	DESIGNED -	REVISED -
		DRAWN -	REVISED -
	PLOT SCALE = 0.16666633 ' / In.	CHECKED -	REVISED -
	PLOT DATE = 10/16/2024	DATE -	REVISED -

STATE OF ILLINOIS
DEPARTMENT OF TRANSPORTATION

CROSS SECTIONS
FRANKLIN COUNTY

SCALE:10 H : 5 V | SHEET 16 OF 121 SHEETS | STA. | TO STA.

F.A. I RTE.	SECTION	COUNTY	TOTAL SHEETS	SHEET NO.
57	(28-2)B-2; (28-1)B-2	*	598	405
		CONTRACT NO. 78884		
	ILLINOIS	FED. AID PROJECT		

* FRANKLIN/JEFFERSON

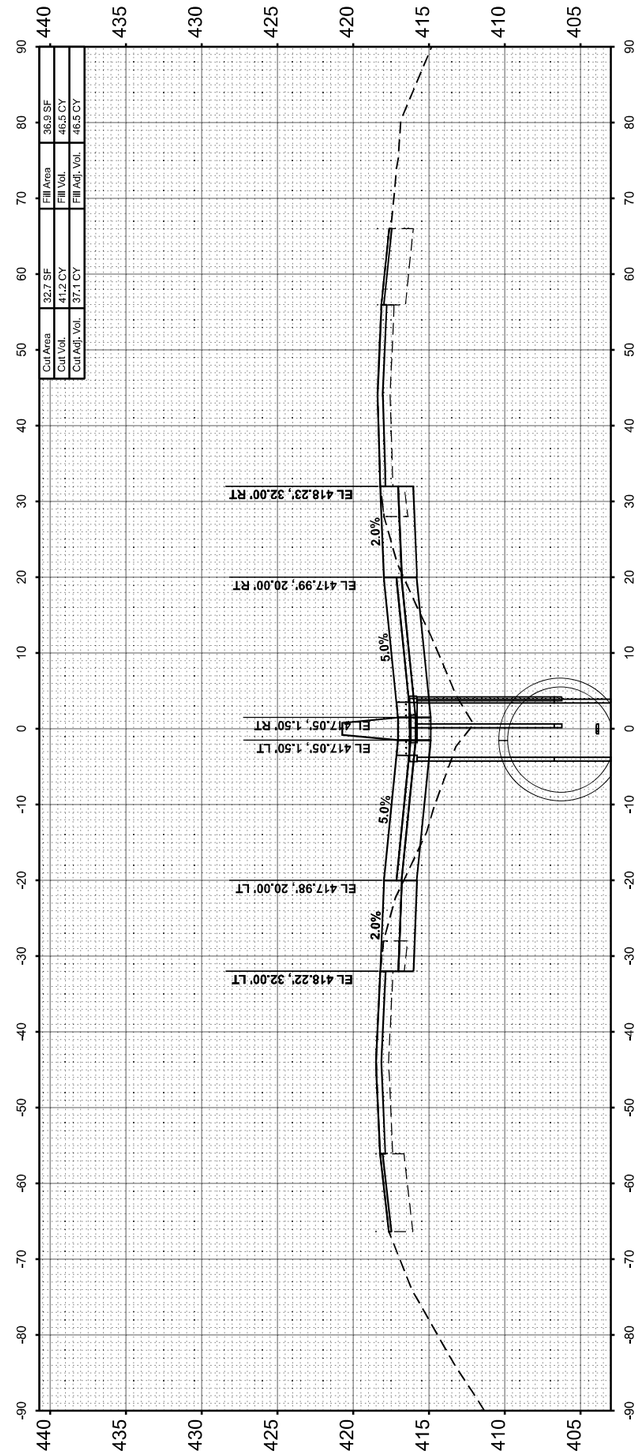

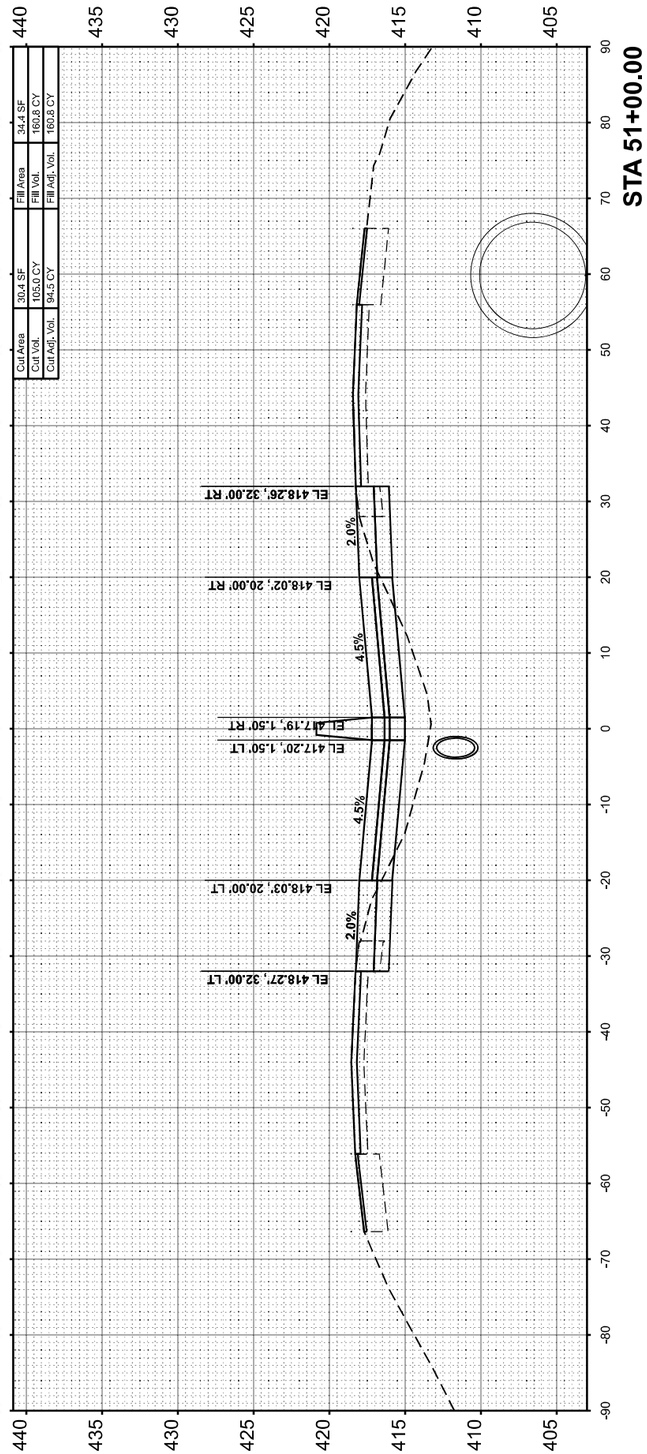

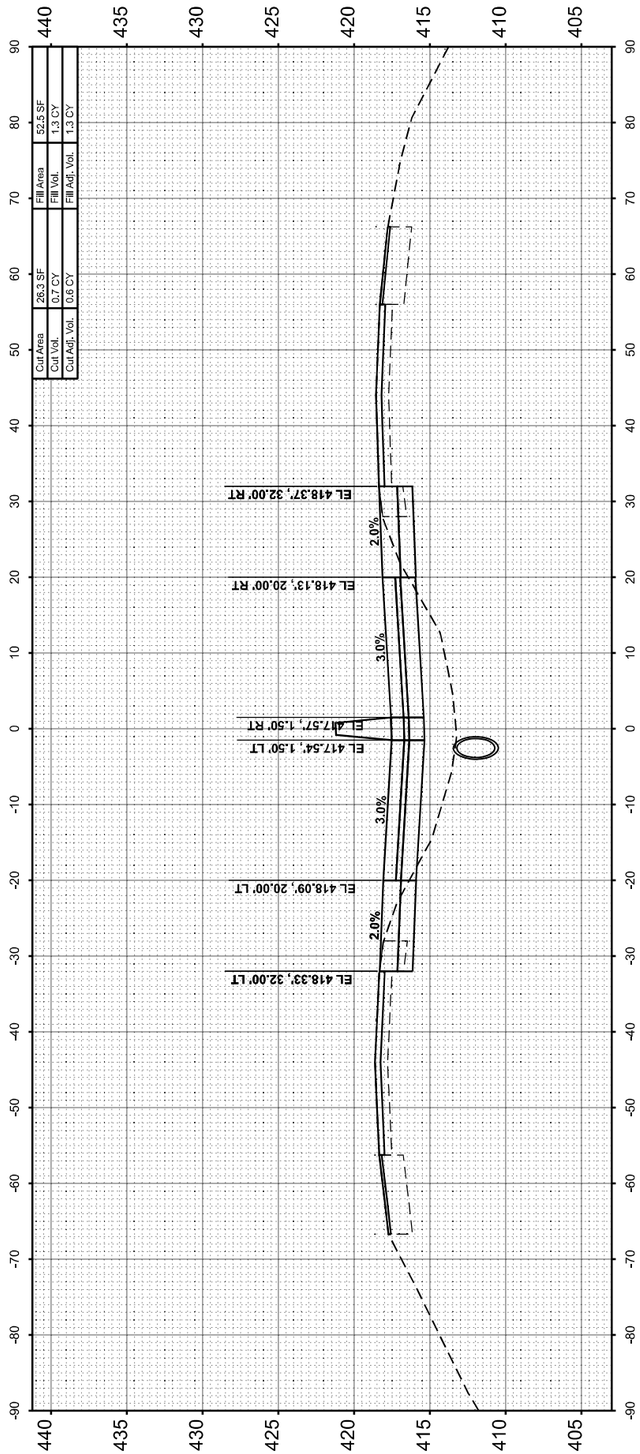

FINAL SURVEY	BY	DATE
SURVEYED		
PLOTTED		
TEMPLATE		
AREAS		
NOTE BOOK		
NO.	AREAS CHECKED	

ORIGINAL SURVEY	BY	DATE
SURVEYED		
PLOTTED		
TEMPLATE		
AREAS		
NOTE BOOK		
NO.	AREAS CHECKED	

MODEL: IS7FRANKLIN-A-50-00.00 [Sheet]
FILE NAME: pw:\\PW01\Home\shifrin.com\HS $DOT\Documents\21061000\PTB198\034_DSVV\21061024574\InfoLairePh2\CAD_Sheets\7897884=ellmesa88\FrankBlu.dgn

USER NAME = bclimmermann	DESIGNED -	REVISED -	
	DRAWN -	REVISED -	
PLOT SCALE = 0.16666633 ' / In.	CHECKED -	REVISED -	
PLOT DATE = 10/18/2024	DATE -	REVISED -	

HORNER SHIFRIN
WWW. HORNERSHIFRIN .COM

STATE OF ILLINOIS
DEPARTMENT OF TRANSPORTATION

CROSS SECTIONS
FRANKLIN COUNTY

SCALE:10 H : 5 V | SHEET 17 OF 121 SHEETS | STA. | TO STA.

F.A.I RTE.	SECTION	COUNTY	TOTAL SHEETS	SHEET NO.
57	(28-2)B-2; (28-1)B-2	*	598	406
		CONTRACT NO. 78884		
	ILLINOIS	FED. AID PROJECT		

* FRANKLIN/JEFFERSON

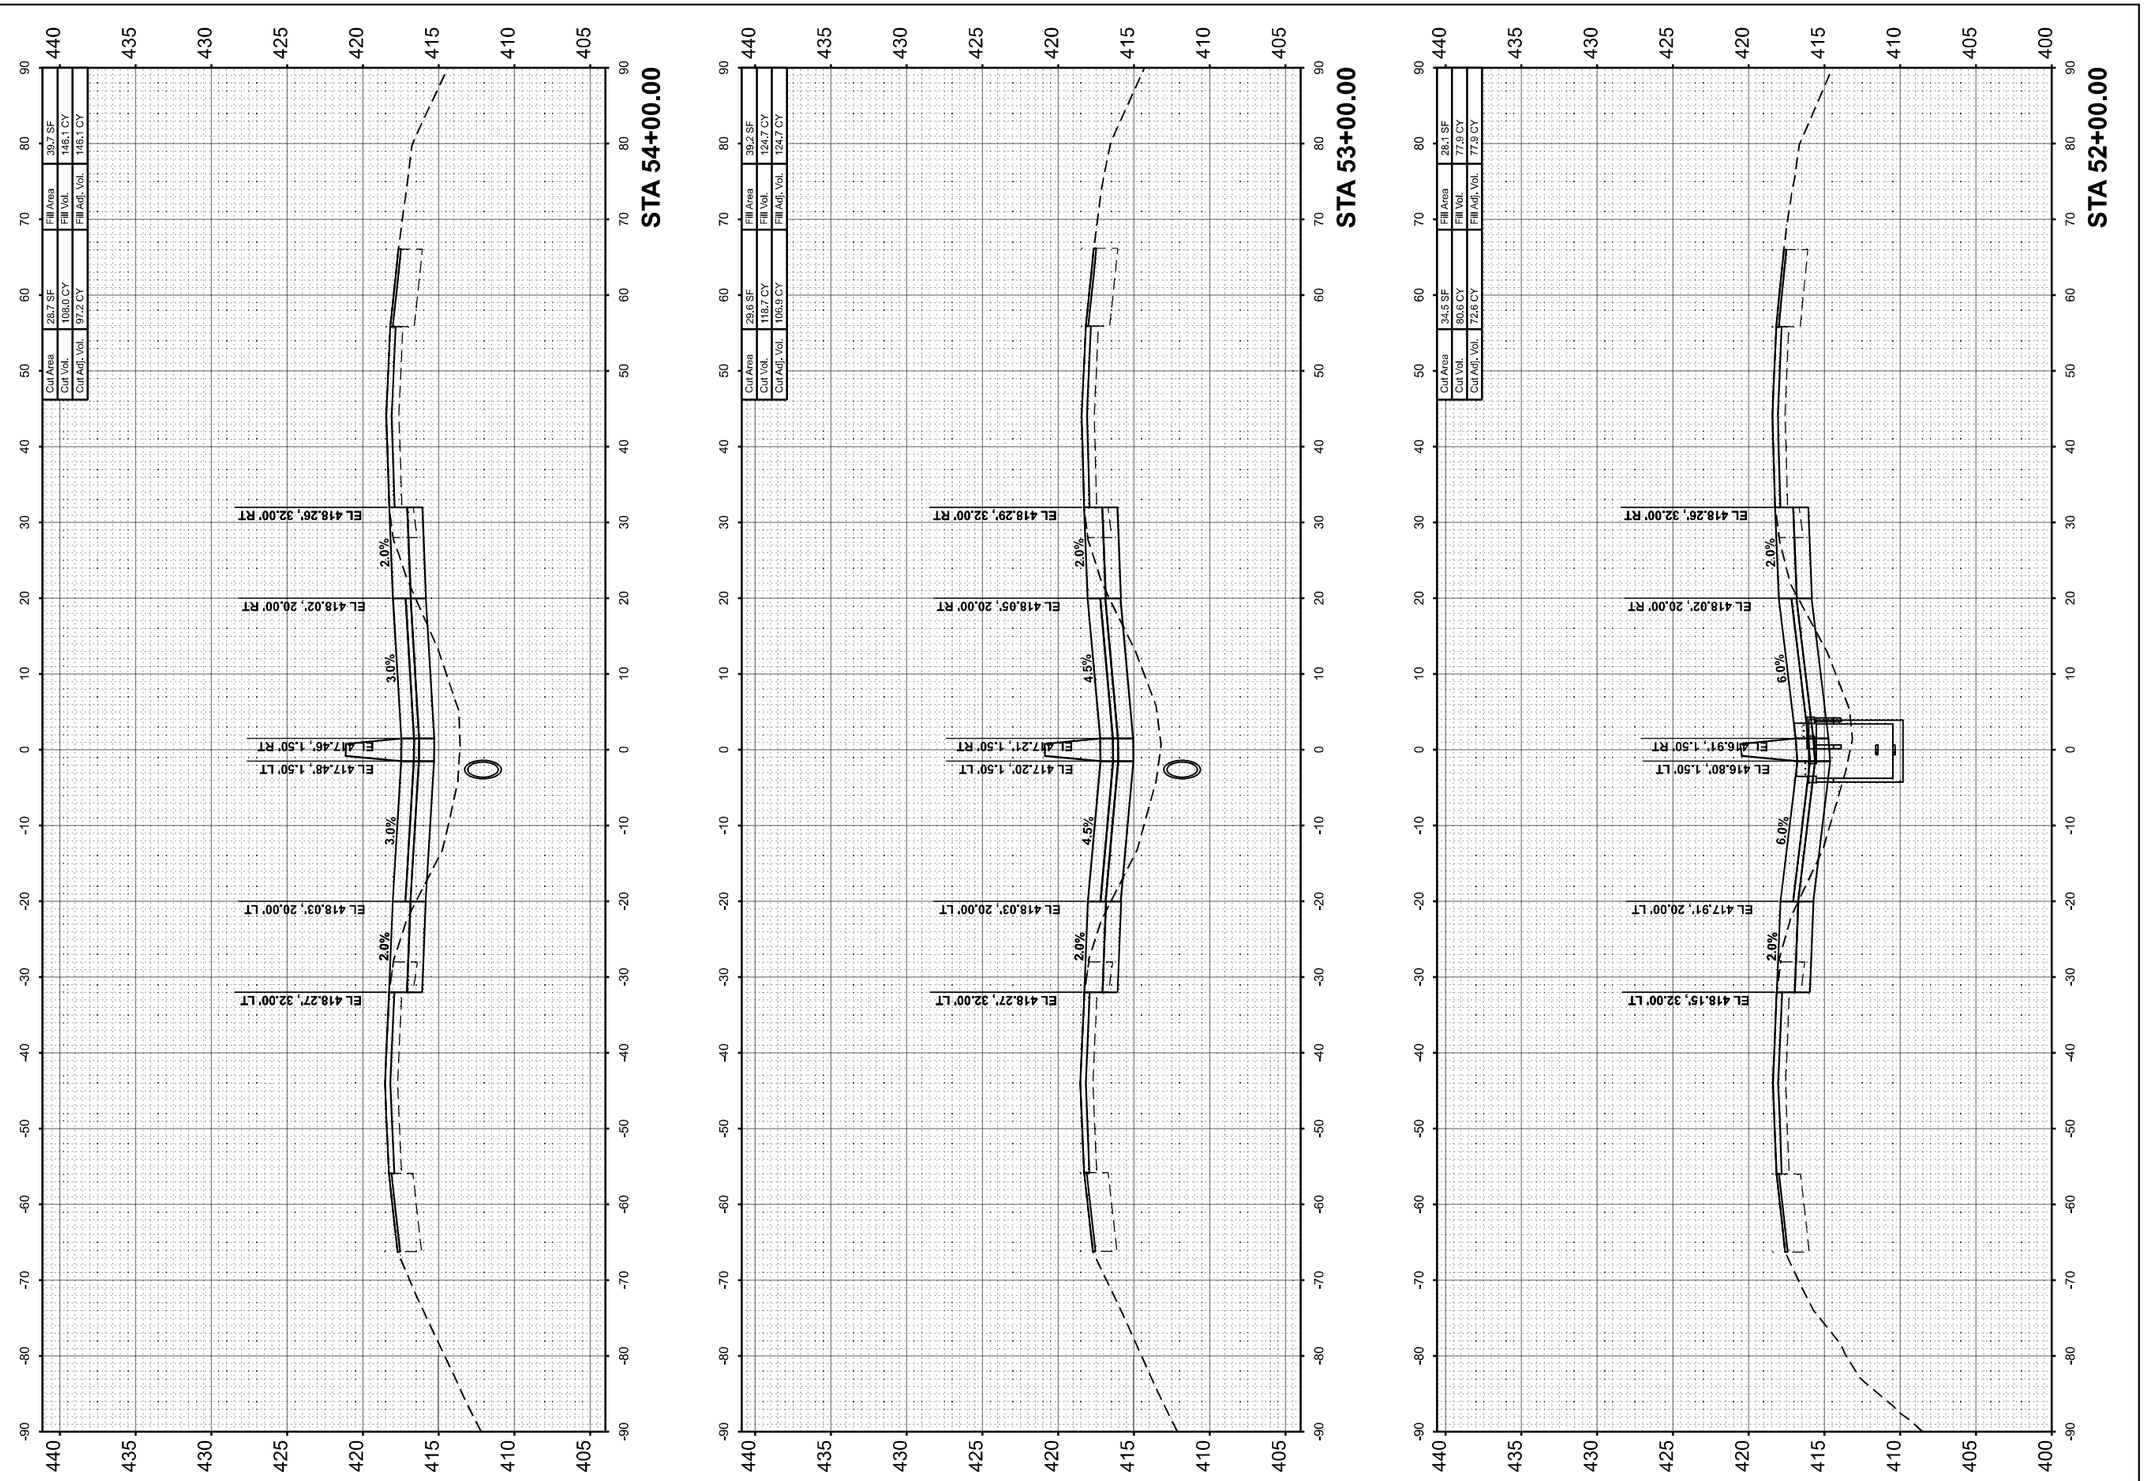

FINAL SURVEY	SURVEYED	BY	DATE
	PLOTTED		
NOTE BOOK	TEMPLATE		
NO.	AREAS		
	AREAS CHECKED		

ORIGINAL SURVEY	SURVEYED	BY	DATE
	PLOTTED		
NOTE BOOK	TEMPLATE		
NO.	AREAS		
	AREAS CHECKED		

MODEL: I57FRANKLIN-x-A-52-00.00 [Sheet]
FILE NAME: pw:\\PWI1.hornershifrin.com:IS IDOT\Documents\Z1061000\PTB194\C04_DSVVZ1061102-I57-2\mEarthPro2\CAD_Sheets\D978884\e4\ilwsstlhEranklin.dgn

HORNER SHIFRIN WWW. HORNERSHIFRIN .COM	USER NAME = bclimmermann	DESIGNED -	REVISED -
		DRAWN -	REVISED -
	PLOT SCALE = 0.16666633 ' / In.	CHECKED -	REVISED -
	PLOT DATE = 10/16/2024	DATE -	REVISED -

STATE OF ILLINOIS
DEPARTMENT OF TRANSPORTATION

CROSS SECTIONS
FRANKLIN COUNTY

SCALE:10 H : 5 V | SHEET 18 OF 121 SHEETS | STA. | TO STA.

F.A.I RTE.	SECTION	COUNTY	TOTAL SHEETS	SHEET NO.
57	(28-2)B-2; (28-1)B-2	*	598	407
		CONTRACT NO. 78884		
	ILLINOIS	FED. AID PROJECT		

* FRANKLIN/JEFFERSON

FINAL SURVEY		BY	DATE
	SURVEYED		
	PLOTTED		
NOTE BOOK	TEMPLATE		
	AREAS		
NO.	AREAS CHECKED		

ORIGINAL SURVEY		BY	DATE
	SURVEYED		
	PLOTTED		
NOTE BOOK	TEMPLATE		
	AREAS		
NO.	AREAS CHECKED		

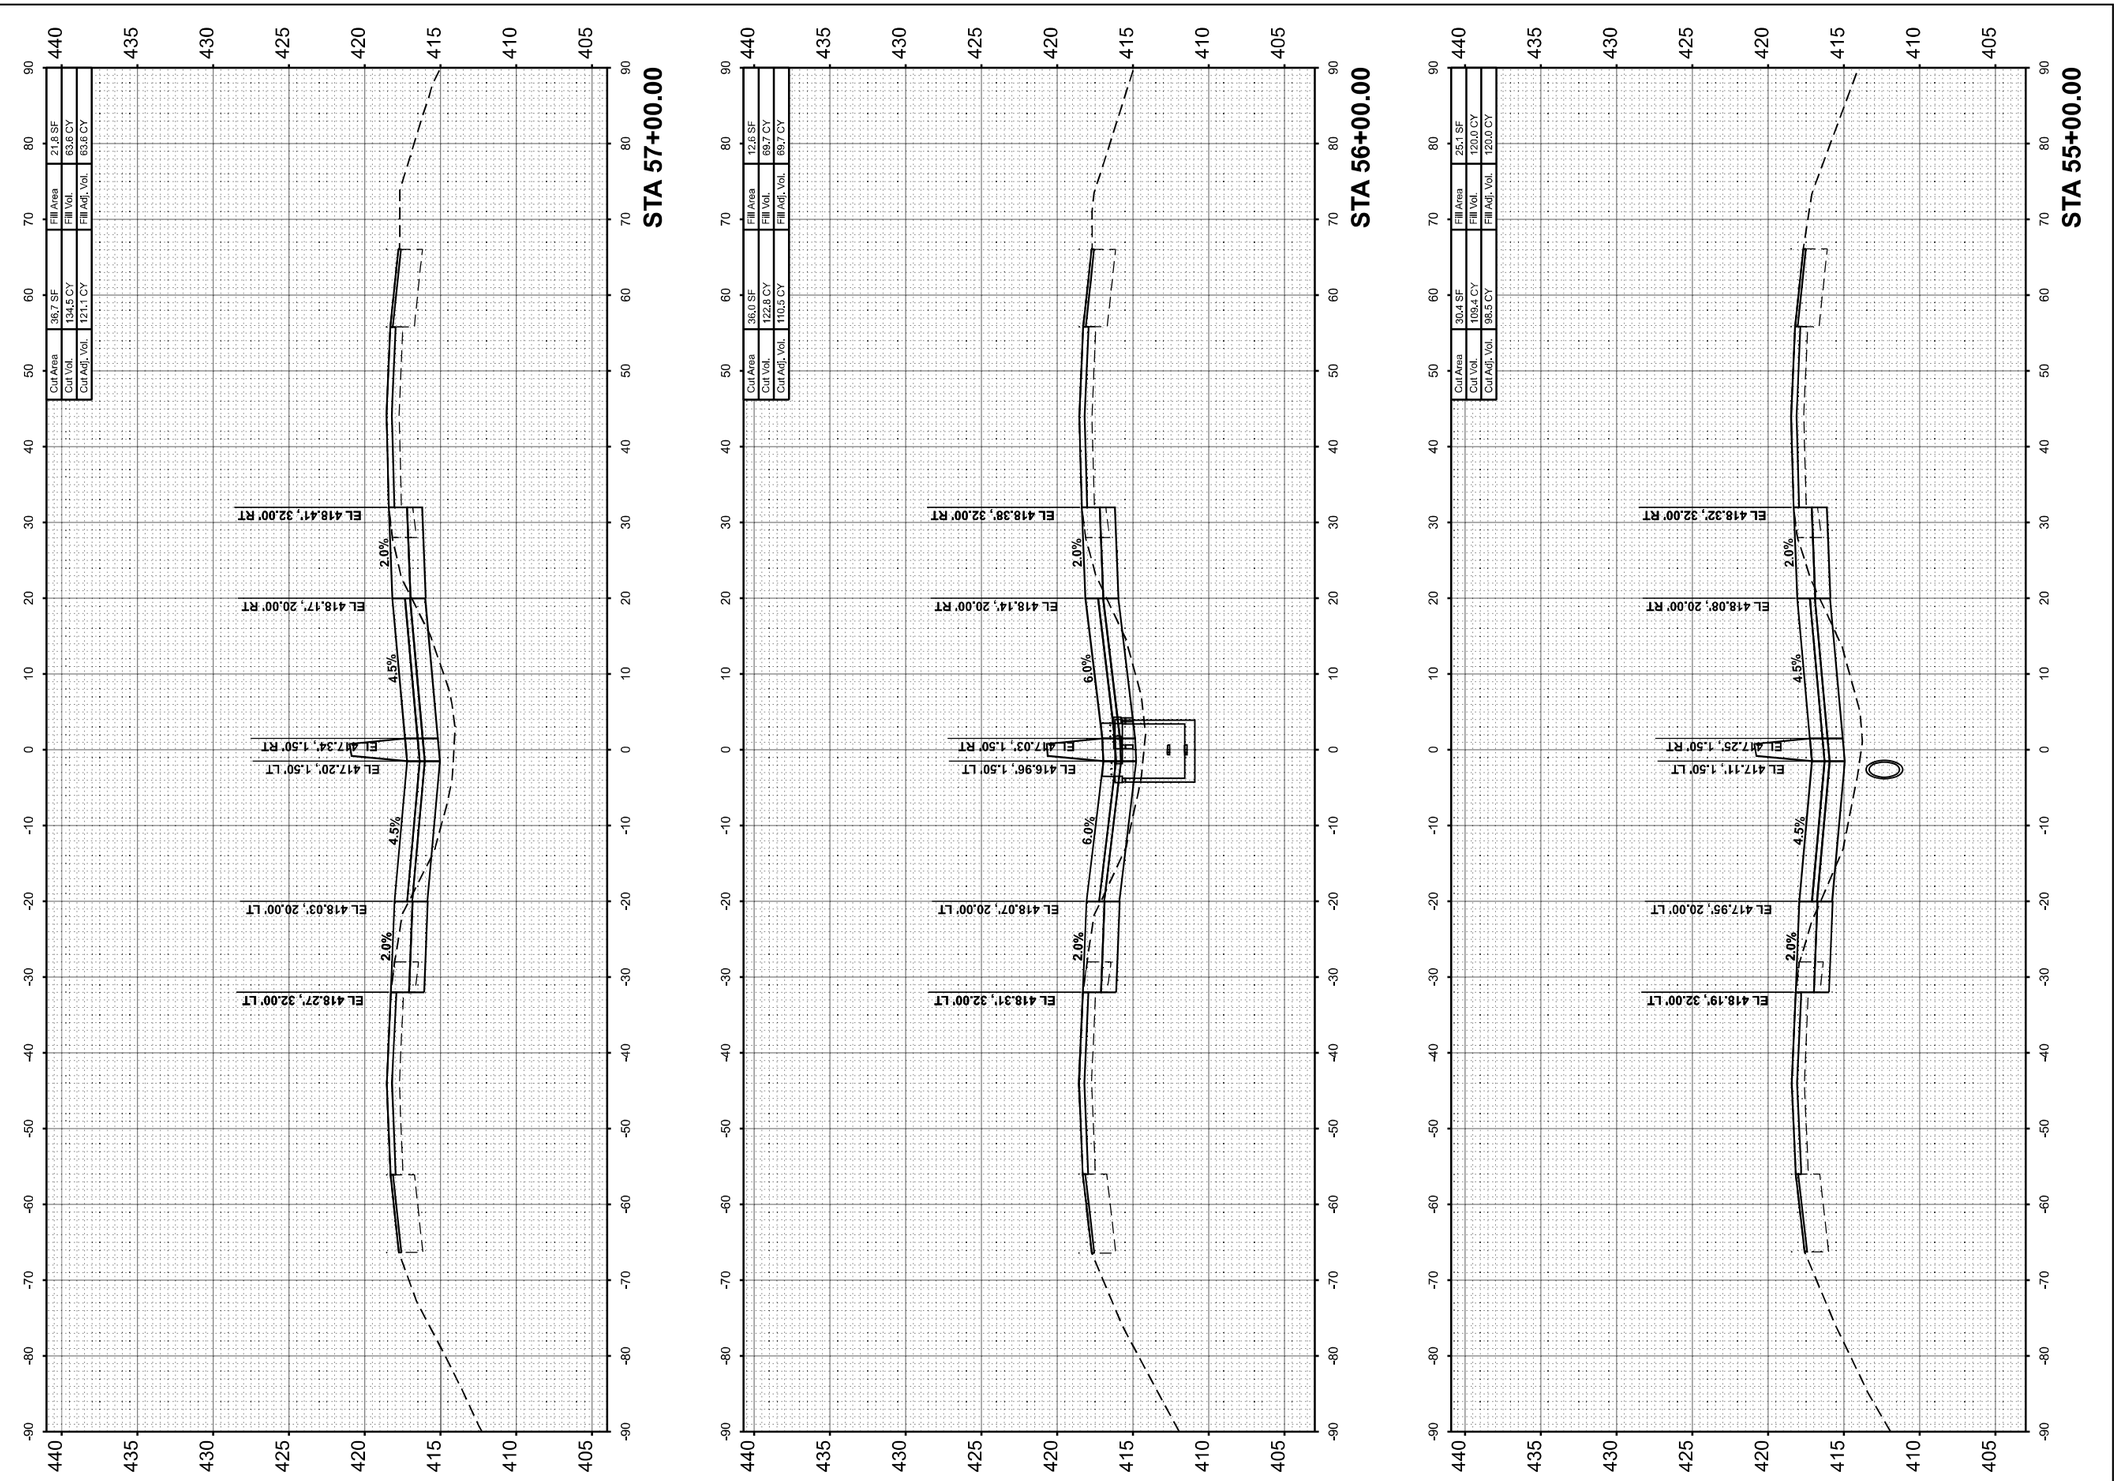

MODEL: I57FRANKLIN-x-x-55-00.00 [Sheet]
FILE NAME: pw:\\PWV1.hornershifrin.com:IS Ib\DOT\Documents\Z1061\0000•PT\81194•D34_DWV\Z1061102•I57•2ndLanePh2\CAD_Sheets\D978884•ellowsshiftfranklin.dgn

USER NAME = bclimmermann	DESIGNED -	REVISED -	
	DRAWN -	REVISED -	
PLOT SCALE = 0.16666633 ' / In.	CHECKED -	REVISED -	
PLOT DATE = 10/16/2024	DATE -	REVISED -	

HORNER SHIFRIN
WWW. HORNERSHIFRIN .COM

STATE OF ILLINOIS
DEPARTMENT OF TRANSPORTATION

CROSS SECTIONS
FRANKLIN COUNTY

SCALE:10 H : 5 V | SHEET 19 OF 121 SHEETS | STA. | TO STA.

F.A.I RTE.	SECTION	COUNTY	TOTAL SHEETS	SHEET NO.
57	(28-2)B-2; (28-1)B-2	*	598	408
		CONTRACT NO. 78884		
	ILLINOIS	FED. AID PROJECT		

* FRANKLIN/JEFFERSON

FINAL SURVEY		BY	DATE
NOTE BOOK	SURVEYED		
NO.	PLOTTED		
	TEMPLATE		
	AREAS		
	AREAS CHECKED		

ORIGINAL SURVEY		BY	DATE
NOTE BOOK	SURVEYED		
NO.	PLOTTED		
	TEMPLATE		
	AREAS		
	AREAS CHECKED		

MODEL: I57FRANKLIN-A-58+00.00 [Sheet]
FILE NAME: pw:\\FW01.hornershifrin.com:HS_DOT\Documents\21061000\4PTB184\034_D9\VV21061024\57-2ndLanePh2\CAD_Sheets\7979884-sht\vesta47dankillin.dgn

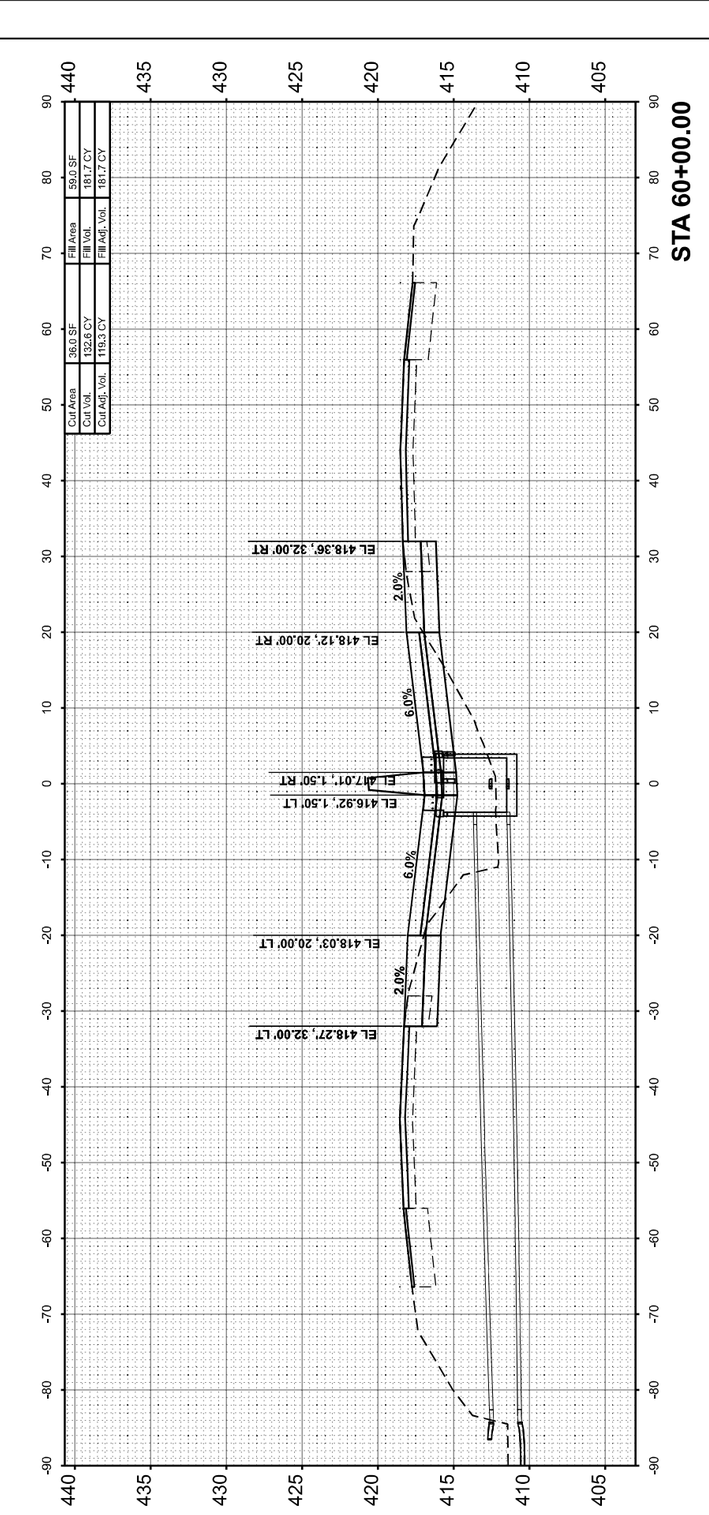

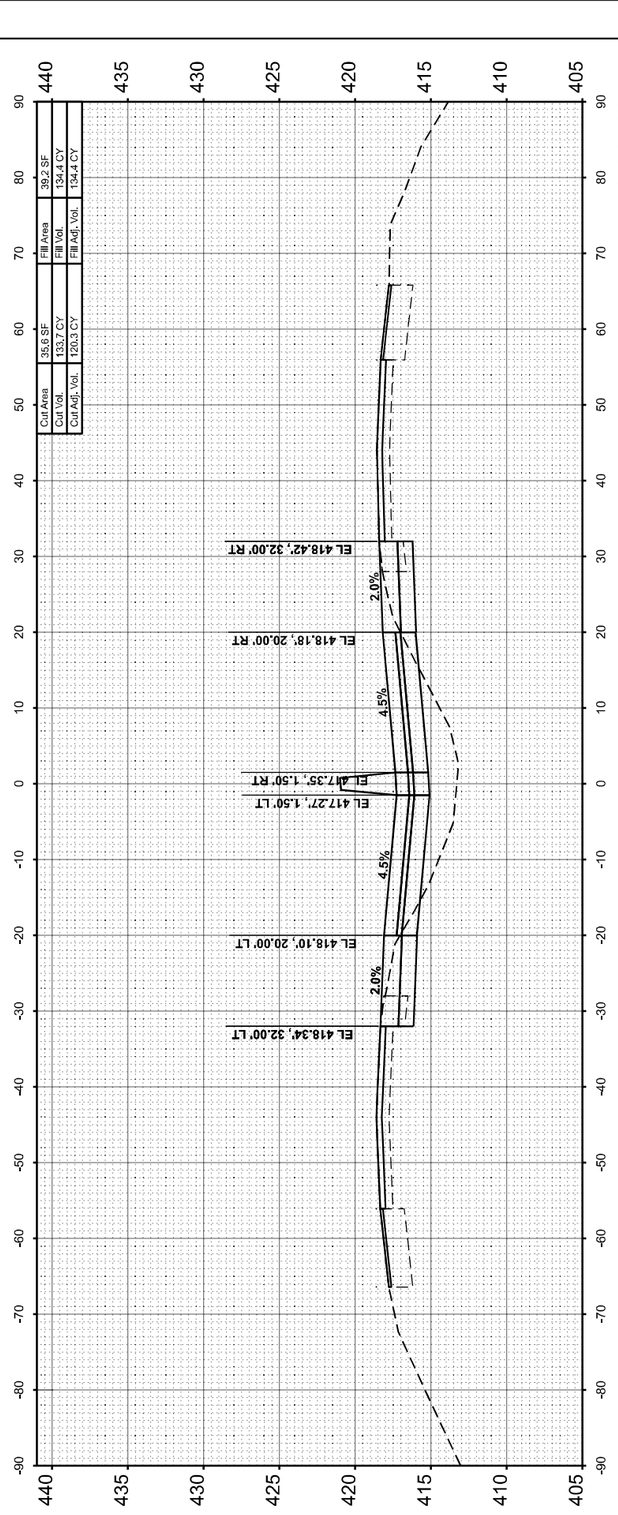

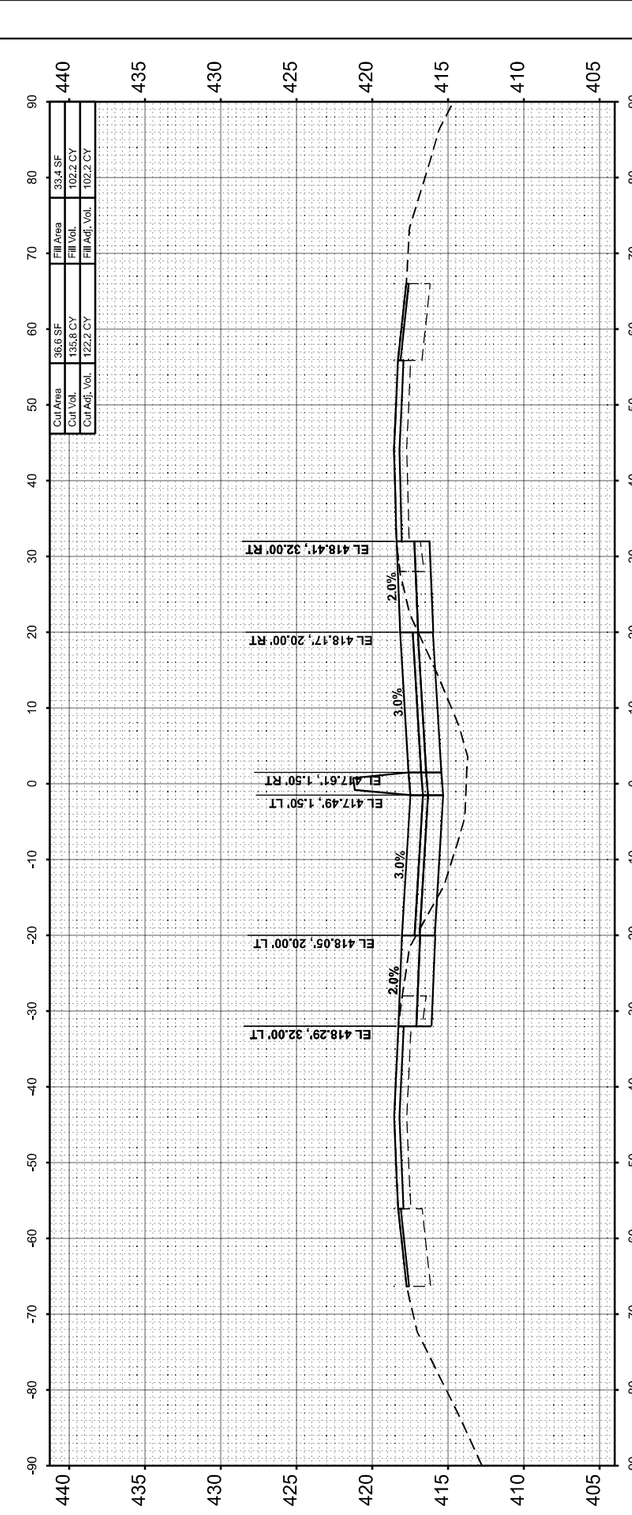

HORNER SHIFRIN
WWW.HORNERSHIFRIN.COM

USER NAME = bclimmermann	DESIGNED -	REVISED -	
	DRAWN -	REVISED -	
PLOT SCALE = 0.16666633 ' / In.	CHECKED -	REVISED -	
PLOT DATE = 10/16/2024	DATE -	REVISED -	

STATE OF ILLINOIS
DEPARTMENT OF TRANSPORTATION

CROSS SECTIONS
FRANKLIN COUNTY

SCALE:10 H : 5 V | SHEET 20 OF 121 SHEETS | STA. | TO STA.

F.A. I RTE.	SECTION	COUNTY	TOTAL SHEETS	SHEET NO.
57	(28-2)B-2; (28-1)B-2	*	598	409
		CONTRACT NO. 78884		
	ILLINOIS	FED. AID PROJECT		

* FRANKLIN/JEFFERSON

FINAL SURVEY		BY	DATE
	SURVEYED		
	PLOTTED		
NOTE BOOK	TEMPLATE		
	AREAS		
NO.	AREAS CHECKED		

ORIGINAL SURVEY		BY	DATE
	SURVEYED		
	PLOTTED		
NOTE BOOK	TEMPLATE		
	AREAS		
NO.	AREAS CHECKED		

MODEL: I:\F\FRANKLIN\A-A\61+00.00 (Sheet)
FILE NAME: pw://PW01.hornershifrin.com:I:\SDOT\Documents\21061000\D\FTB198\d34_D9VV\21061102-457-3rdLanePh2\C4D_Sheets\D97888\e4dl\estsht\rankBudgn

Cut Area	37.5 SF	Fill Area	14.3 SF
Cut Vol.	131.4 CY	Fill Vol.	89.3 CY
Cut Adj. Vol.	118.3 CY	Fill Adj. Vol.	89.3 CY

EL 418.37', 32.00' RT
EL 418.13', 20.00' RT
EL 417.30', 1.50' RT
EL 417.21', 1.50' LT
EL 418.04', 20.00' LT
EL 418.28', 32.00' LT
2.0%
4.5%
4.5%
2.0%

STA 63+00.00

Cut Area	33.5 SF	Fill Area	33.9 SF
Cut Vol.	128.1 CY	Fill Vol.	136.6 CY
Cut Adj. Vol.	115.3 CY	Fill Adj. Vol.	136.6 CY

EL 418.37', 32.00' RT
EL 418.13', 20.00' RT
EL 417.57', 1.50' RT
EL 417.45', 1.50' LT
EL 418.01', 20.00' LT
EL 418.25', 32.00' LT
2.0%
3.0%
3.0%
2.0%

STA 62+00.00

Cut Area	35.7 SF	Fill Area	40.0 SF
Cut Vol.	132.9 CY	Fill Vol.	163.2 CY
Cut Adj. Vol.	119.6 CY	Fill Adj. Vol.	163.2 CY

EL 418.34', 32.00' RT
EL 418.10', 20.00' RT
EL 417.27', 1.50' RT
EL 417.17', 1.50' LT
EL 418.00', 20.00' LT
EL 418.24', 32.00' LT
2.0%
4.5%
4.5%
2.0%

STA 61+00.00

USER NAME = bdimmermann	DESIGNED -	REVISED -	
	DRAWN -	REVISED -	
PLOT SCALE = 0.16666633 ' / In.	CHECKED -	REVISED -	
PLOT DATE = 10/16/2024	DATE -	REVISED -	

HORNER SHIFRIN
WWW. HORNERSHIFRIN .COM

STATE OF ILLINOIS
DEPARTMENT OF TRANSPORTATION

CROSS SECTIONS
FRANKLIN COUNTY

SCALE:10 H : 5 V | SHEET 21 OF 121 SHEETS | STA. | TO STA.

F.A. I RTE.	SECTION	COUNTY	TOTAL SHEETS	SHEET NO.
57	(28-2)B-2; (28-1)B-2	*	598	410
		CONTRACT NO. 78884		
		ILLINOIS	FED. AID PROJECT	

* FRANKLIN/JEFFERSON

FINAL SURVEY	SURVEYED	BY	DATE
	PLOTTED		
NOTE BOOK	TEMPLATE		
	AREAS		
NO.	AREAS CHECKED		

ORIGINAL SURVEY	SURVEYED	BY	DATE
	PLOTTED		
NOTE BOOK	TEMPLATE		
	AREAS		
NO.	AREAS CHECKED		

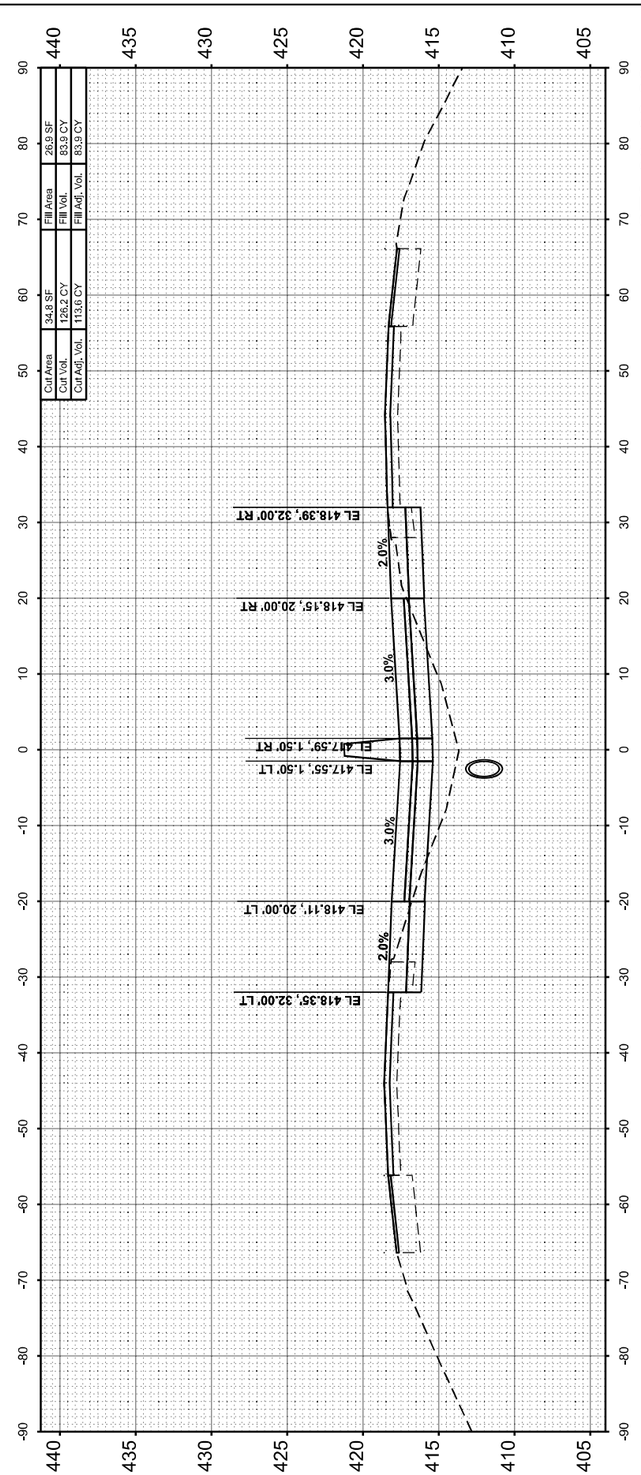

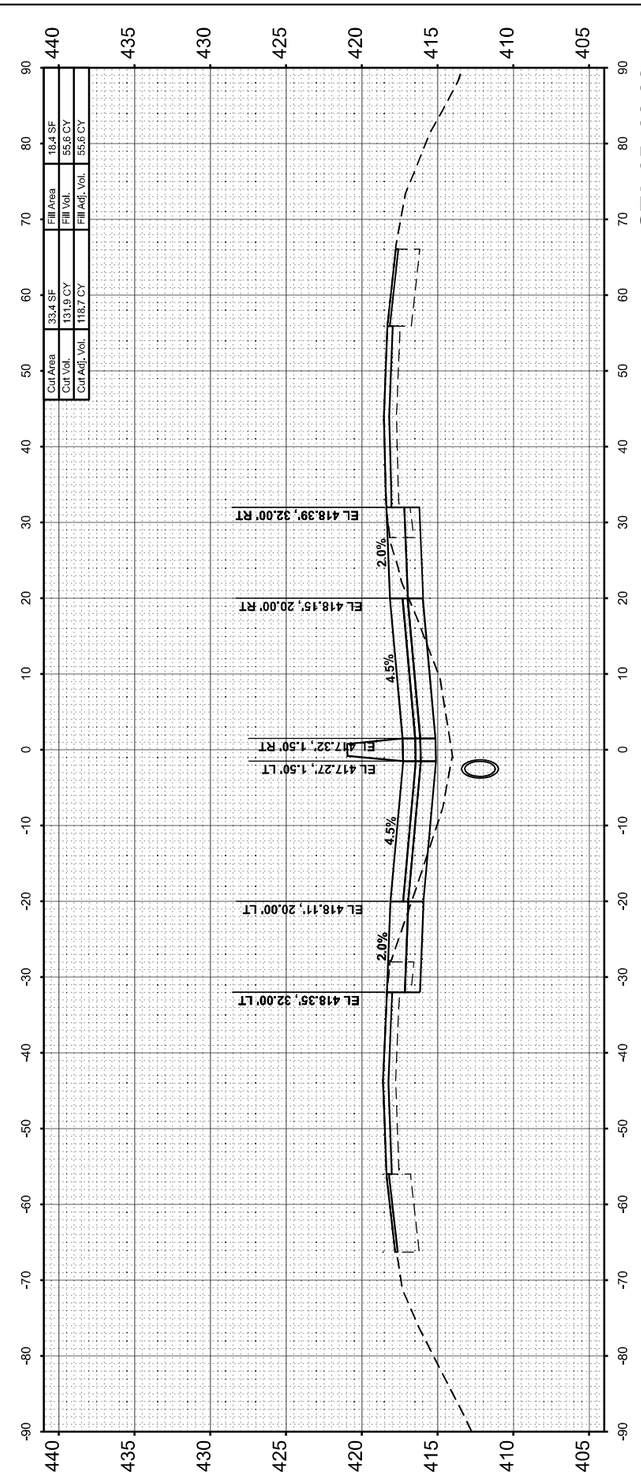

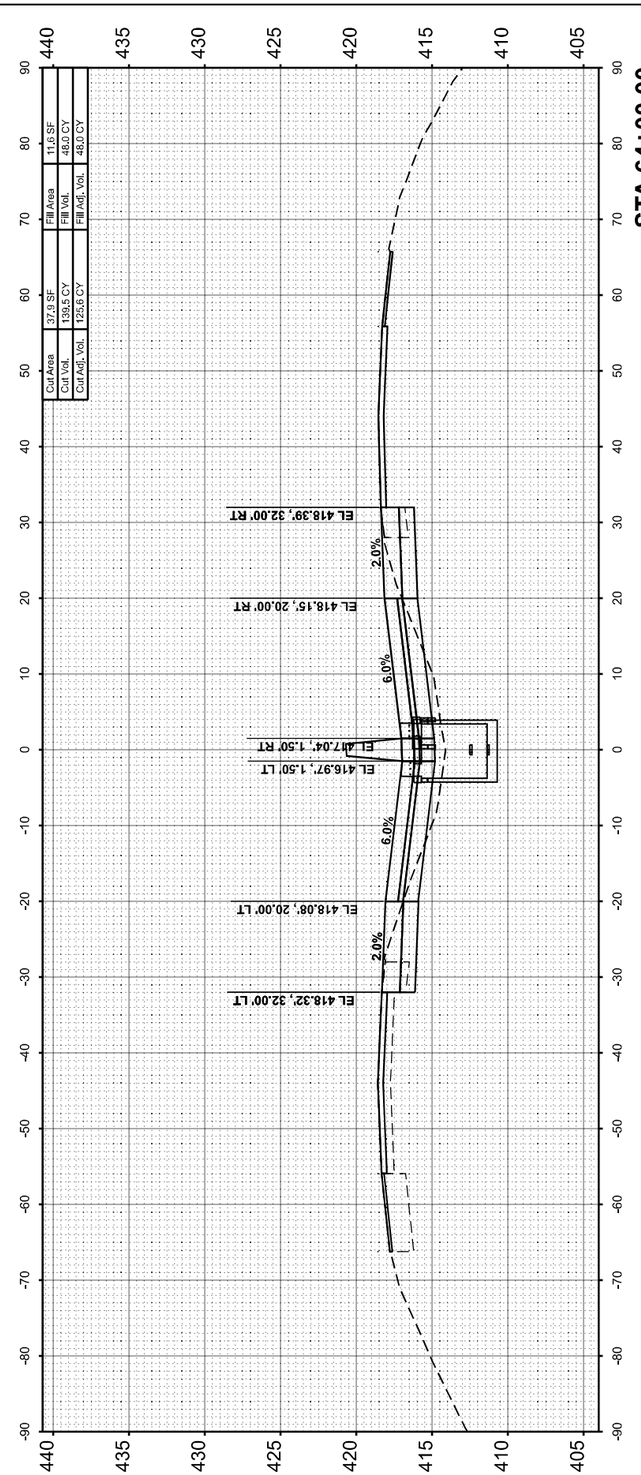

MODEL: I57FRANKLIN-A-64-00.00 [Sheet]
FILE NAME: pw:\\PW01.hornershifrin.com:IS BOI\Documents\Z106\1000\4PTB189\4094_D9VV\Z1061102\457>Jed\LaneP\2\C4D_Sheets\D978884=ellis=sshf=rankl8v.dgn

USER NAME = bdimmermann	DESIGNED -	REVISED -
	DRAWN -	REVISED -
PLOT SCALE = 0.16666633 ' / In.	CHECKED -	REVISED -
PLOT DATE = 10/16/2024	DATE -	REVISED -

HORNER SHIFRIN
WWW. HORNERSHIFRIN .COM

STATE OF ILLINOIS
DEPARTMENT OF TRANSPORTATION

CROSS SECTIONS
FRANKLIN COUNTY

SCALE:10 H : 5 V | SHEET 22 OF 121 SHEETS | STA. | TO STA.

F.A.I RTE.	SECTION	COUNTY	TOTAL SHEETS	SHEET NO.
57	(28-2)B-2; (28-1)B-2	*	598	411
		CONTRACT NO. 78884		
	ILLINOIS FED. AID PROJECT			

* FRANKLIN/JEFFERSON

FINAL SURVEY		BY	DATE
	SURVEYED		
	PLOTTED		
NOTE BOOK	TEMPLATE		
	AREAS		
NO.	AREAS CHECKED		

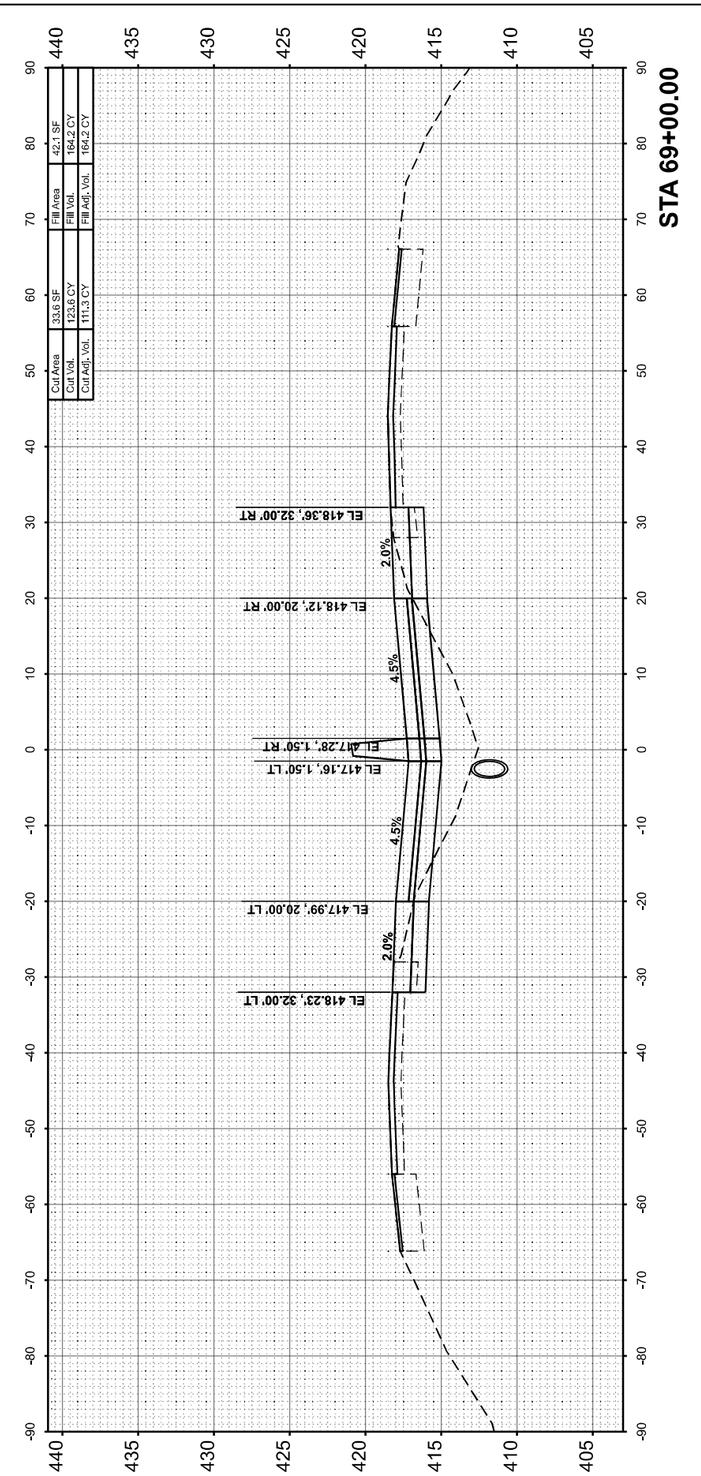

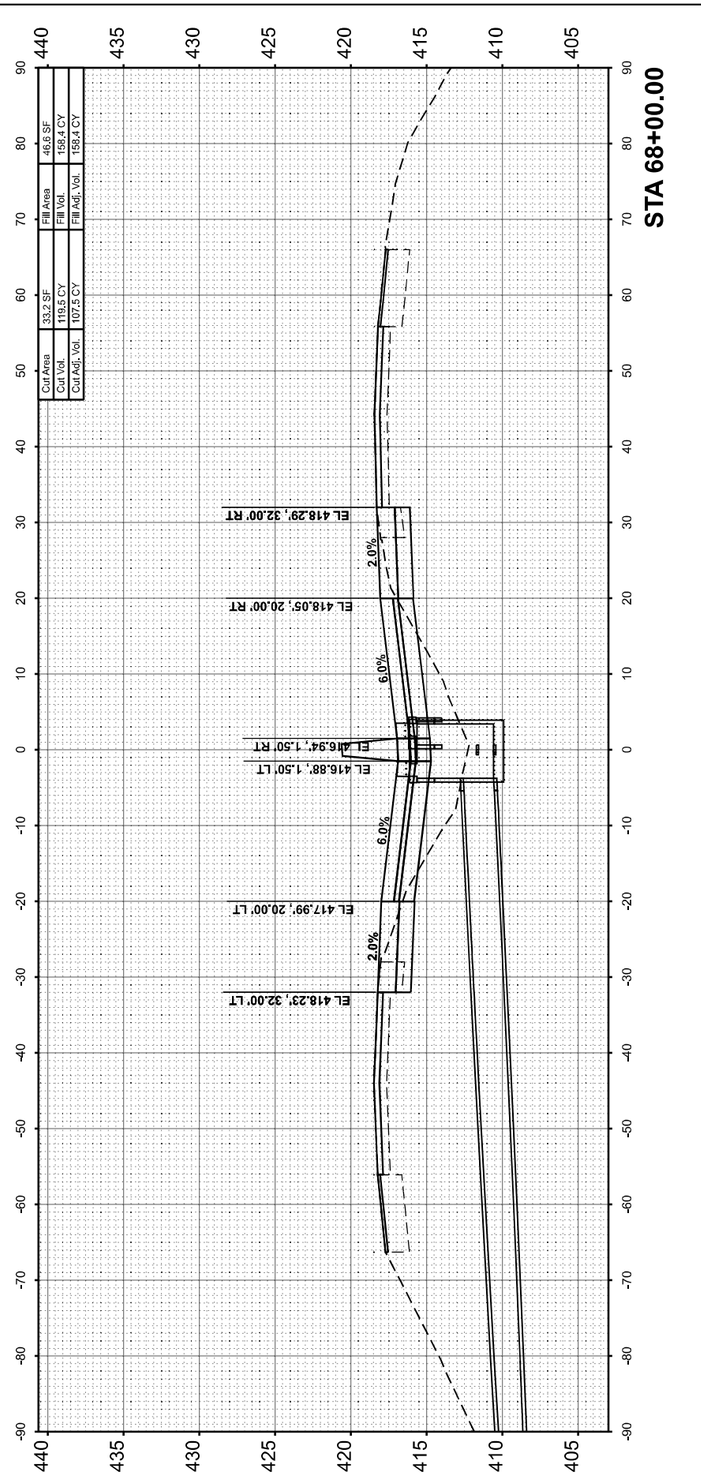

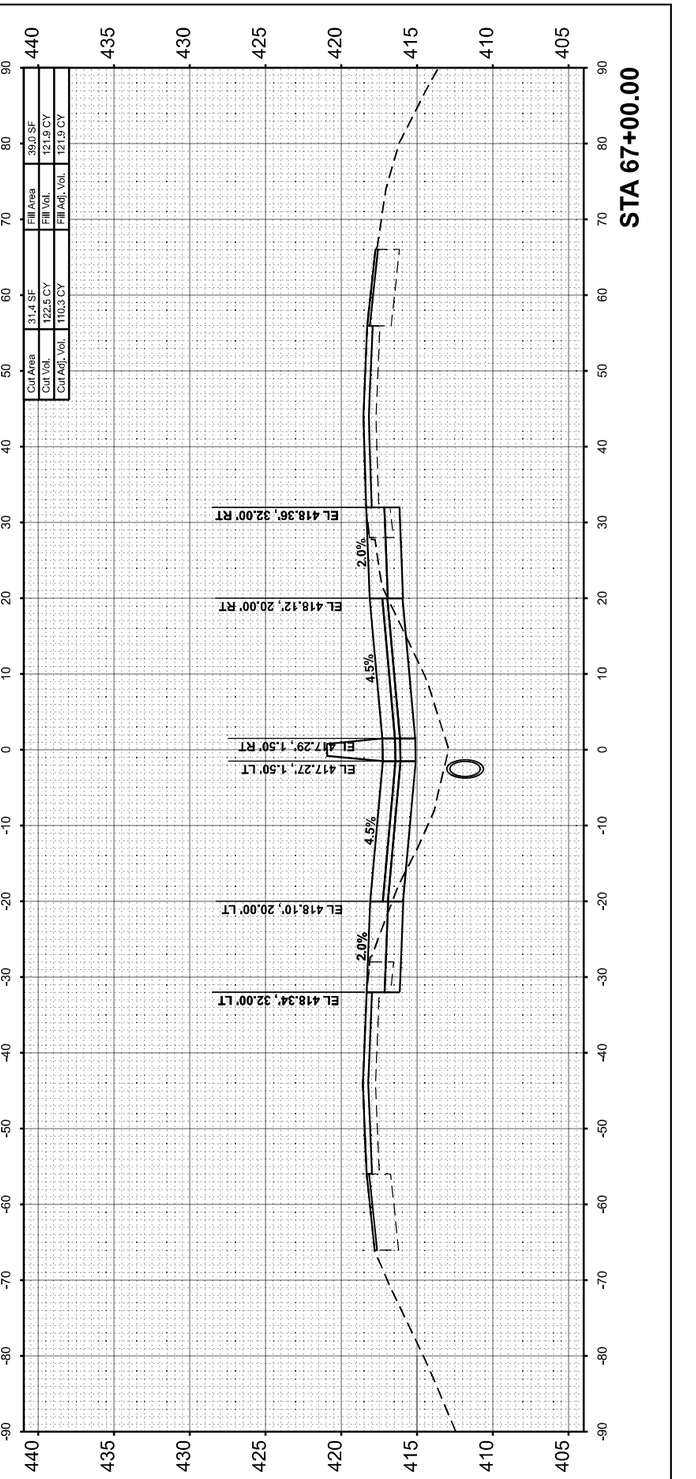

ORIGINAL SURVEY		BY	DATE
	SURVEYED		
	PLOTTED		
NOTE BOOK	TEMPLATE		
	AREAS		
NO.	AREAS CHECKED		

MODEL: I57FRANKLIN-A-67-00.00 [Sheet]
FILE NAME: pw:\\PW01.hornershifrin.com:HS DOT\Documents\21061000\04TB1984\04_DsVV\21061002457-2ndLanePh2\CAD_Sheets\7979884-e(l)-ss#s#-frankllin.dgn

HORNER SHIFRIN
WWW. HORNERSHIFRIN .COM

USER NAME = bclimmermann	DESIGNED -	REVISED -	
	DRAWN -	REVISED -	
PLOT SCALE = 0.16666633 ' / in.	CHECKED -	REVISED -	
PLOT DATE = 10/16/2024	DATE -	REVISED -	

STATE OF ILLINOIS
DEPARTMENT OF TRANSPORTATION

CROSS SECTIONS
FRANKLIN COUNTY

SCALE:10 H : 5 V | SHEET 23 OF 121 SHEETS | STA. | TO STA.

F.A. I RTE.	SECTION	COUNTY	TOTAL SHEETS	SHEET NO.
57	(28-2)B-2; (28-1)B-2	*	598	412
		CONTRACT NO. 78884		
	ILLINOIS	FED. AID PROJECT		

* FRANKLIN/JEFFERSON

FINAL SURVEY	SURVEYED	BY	DATE
	PLOTTED		
NOTE BOOK	TEMPLATE		
	AREAS		
NO.	AREAS CHECKED		

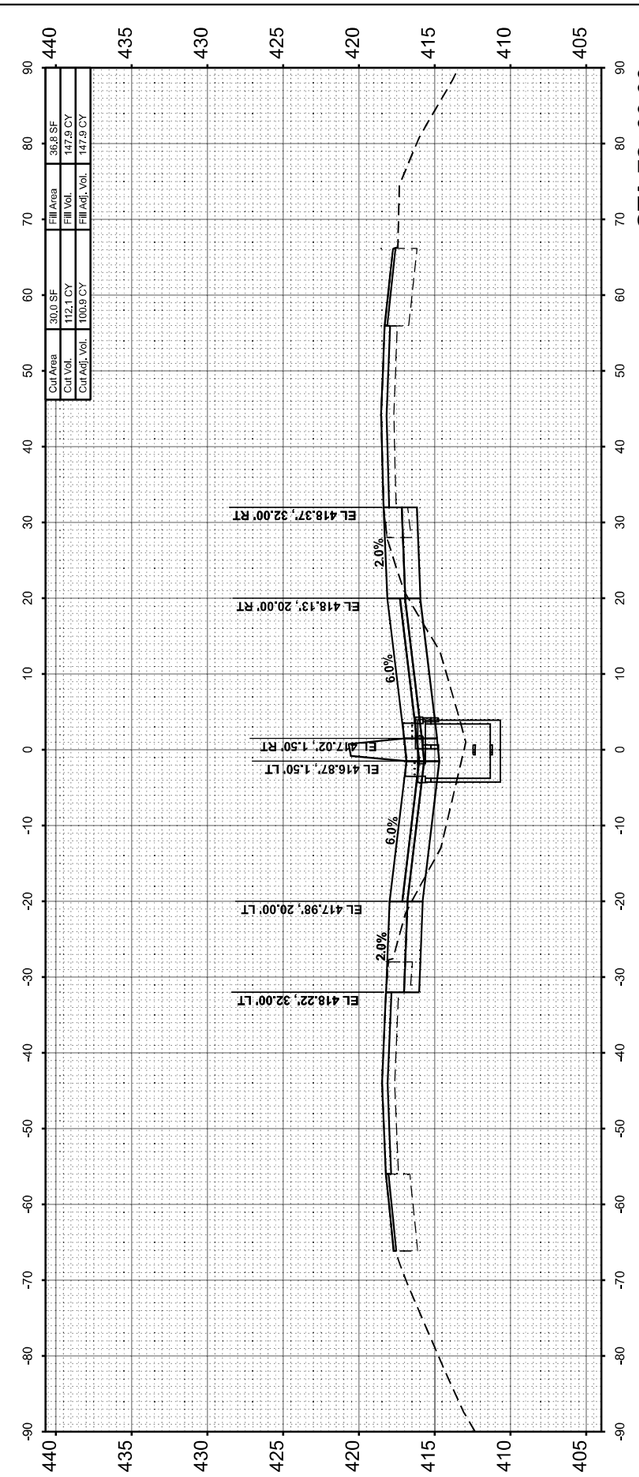

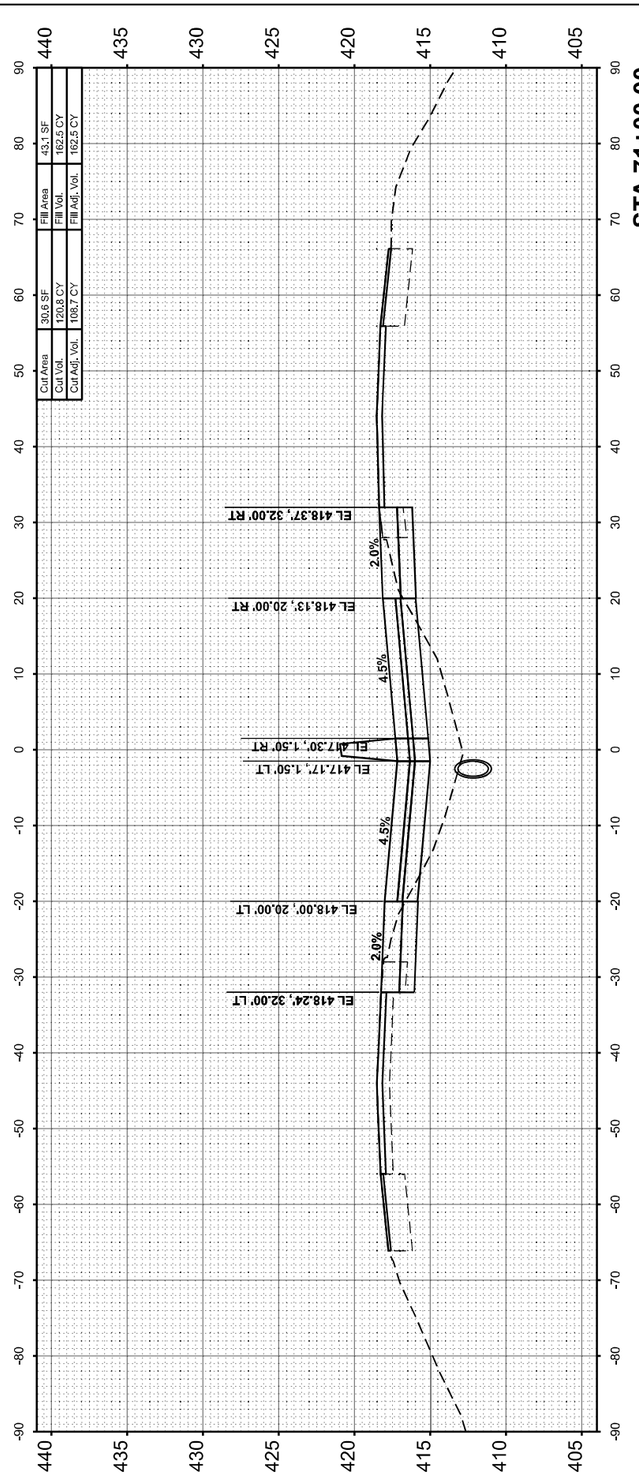

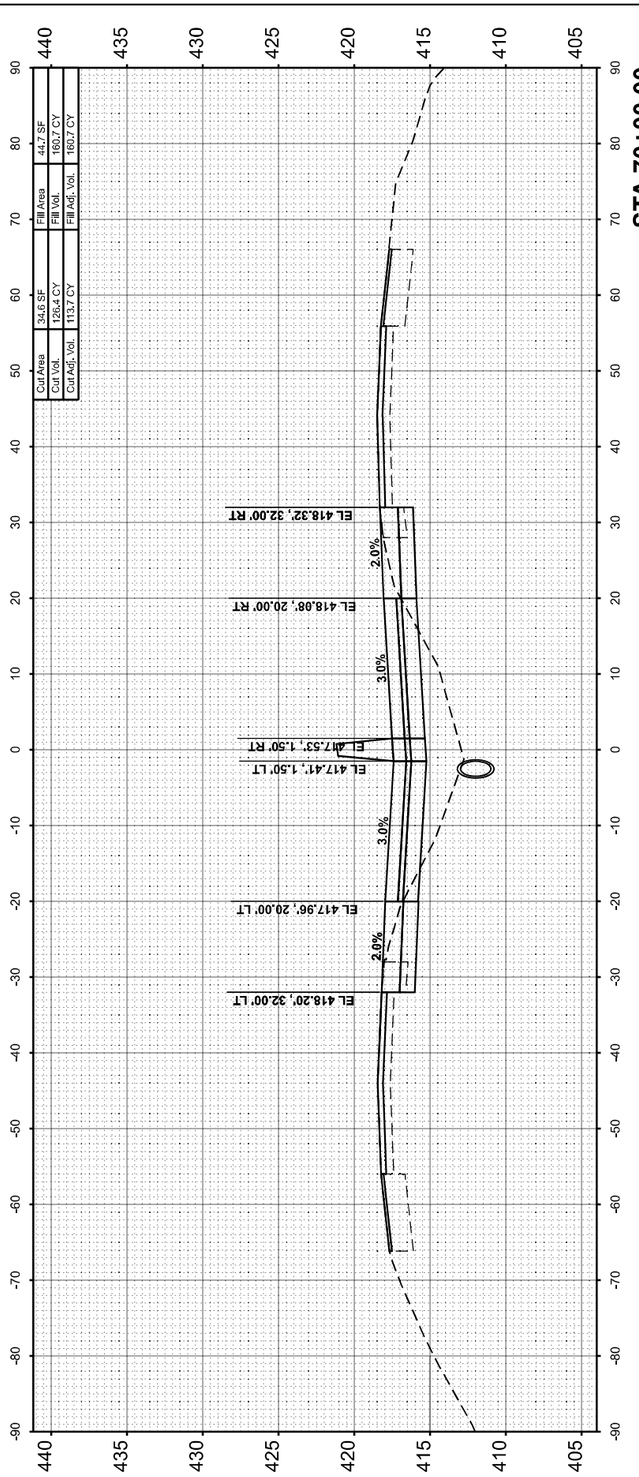

ORIGINAL SURVEY	SURVEYED	BY	DATE
	PLOTTED		
NOTE BOOK	TEMPLATE		
	AREAS		
NO.	AREAS CHECKED		

MODEL: IS7FRANKLIN-A 70+00.00 Sheet
FILE NAME: pw:\\PW01-hornershifrin.com:IS BDOT\Documents\21061000*FTB1984\04_DWV\21061102-67-Jedi_aneProj\C4D_Sheets\D97888-e\dlr=estat=FrankBlu.dgn

HORNER SHIFRIN	USER NAME = bdimmermann	DESIGNED -	REVISED -
WWW.HORNERSHIFRIN.COM		DRAWN -	REVISED -
	PLOT SCALE = 0.16666633 ' / In.	CHECKED -	REVISED -
	PLOT DATE = 10/16/2024	DATE -	REVISED -

STATE OF ILLINOIS
DEPARTMENT OF TRANSPORTATION

CROSS SECTIONS
FRANKLIN COUNTY

SCALE:10 H : 5 V | SHEET 24 OF 121 SHEETS | STA. | TO STA.

F.A.I RTE.	SECTION	COUNTY	TOTAL SHEETS	SHEET NO.
57	(28-2)B-2; (28-1)B-2	*	598	413
		CONTRACT NO. 78884		
	ILLINOIS	FED. AID PROJECT		

* FRANKLIN/JEFFERSON

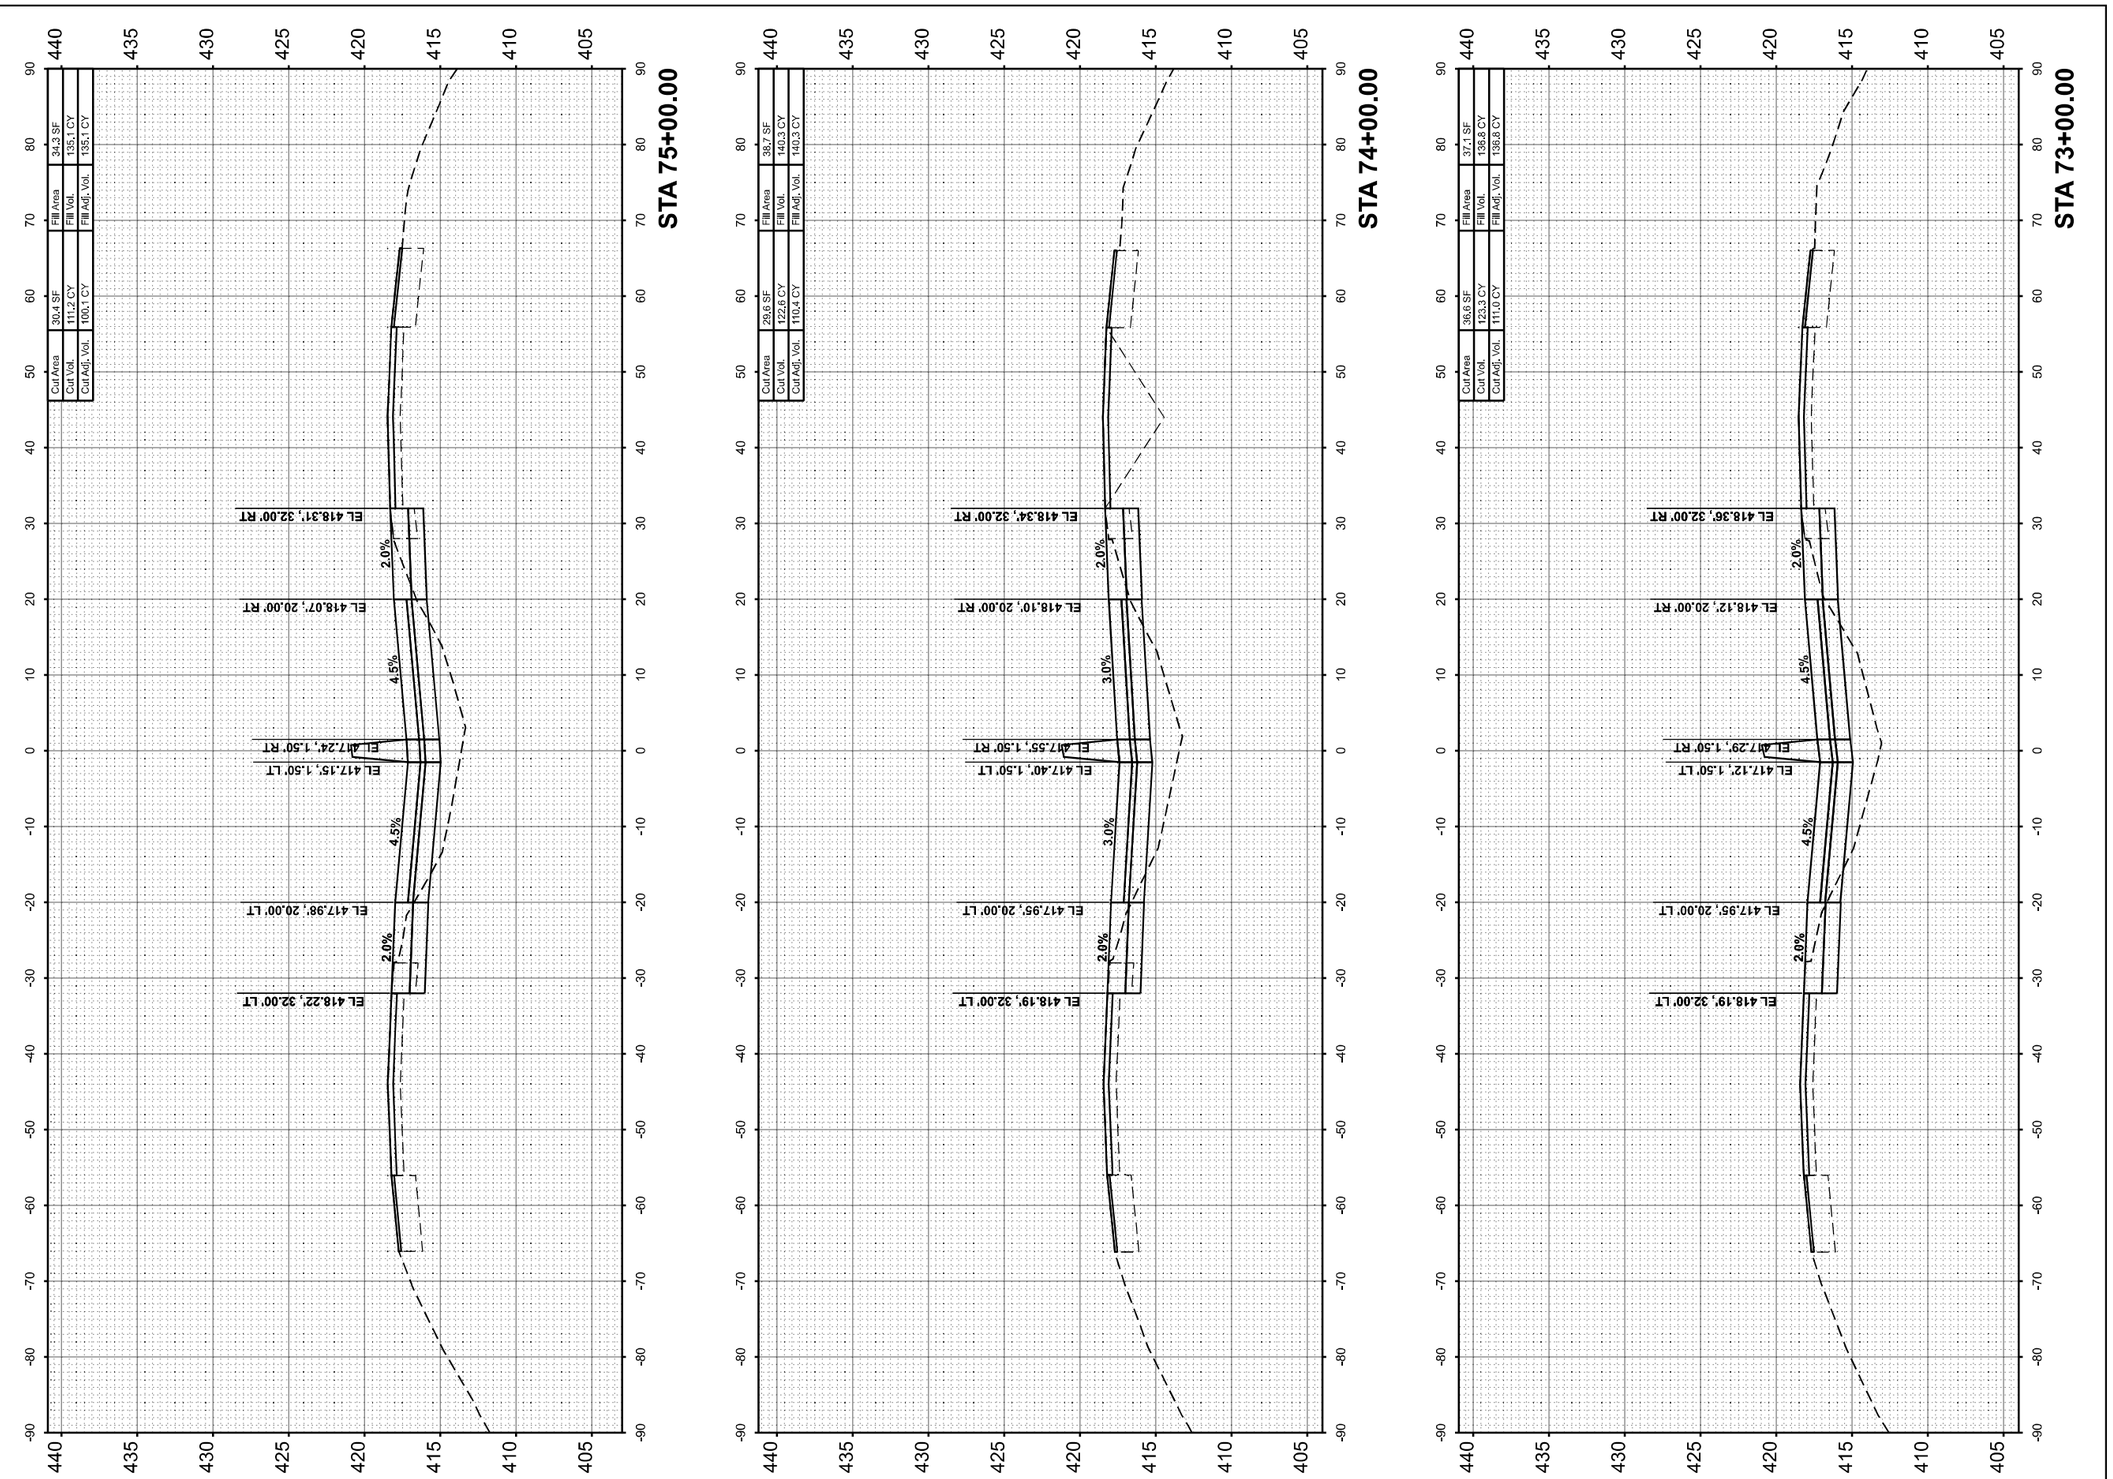

ORIGINAL SURVEY		BY	DATE
NOTE BOOK	SURVEYED		
NO.	PLOTTED		
	TEMPLATE		
	AREAS		
	AREAS CHECKED		

FINAL SURVEY		BY	DATE
NOTE BOOK	SURVEYED		
NO.	PLOTTED		
	TEMPLATE		
	AREAS		
	AREAS CHECKED		

MODEL: IS7FRANKLIN-A-73+00.00 (Sheet)
FILE NAME: pw:\\PW01-hornershifrin.com:IS BDOT\Documents\21061000\D0*FTB198434_DWV\21108102-457-3rd_lanePh2\C4D_Sheets\D979884-e4\westshr-frank8u.dgn

HORNER SHIFRIN WWW. HORNERSHIFRIN .COM	USER NAME = bdimmermann	DESIGNED -	REVISED -
		DRAWN -	REVISED -
	PLOT SCALE = 0.16666633 ' / In.	CHECKED -	REVISED -
	PLOT DATE = 10/16/2024	DATE -	REVISED -

STATE OF ILLINOIS
DEPARTMENT OF TRANSPORTATION

CROSS SECTIONS
FRANKLIN COUNTY

SCALE:10 H : 5 V | SHEET 25 OF 121 SHEETS | STA. | TO STA.

F.A. RTE.	SECTION	COUNTY	TOTAL SHEETS	SHEET NO.
57	(28-2)B-2; (28-1)B-2	*	598	414
		CONTRACT NO. 78884		
	ILLINOIS	FED. AID PROJECT		

* FRANKLIN/JEFFERSON

FINAL SURVEY		BY	DATE
	SURVEYED		
	PLOTTED		
NOTE BOOK	TEMPLATE		
	AREAS		
NO.	AREAS CHECKED		

ORIGINAL SURVEY		BY	DATE
	SURVEYED		
	PLOTTED		
NOTE BOOK	TEMPLATE		
	AREAS		
NO.	AREAS CHECKED		

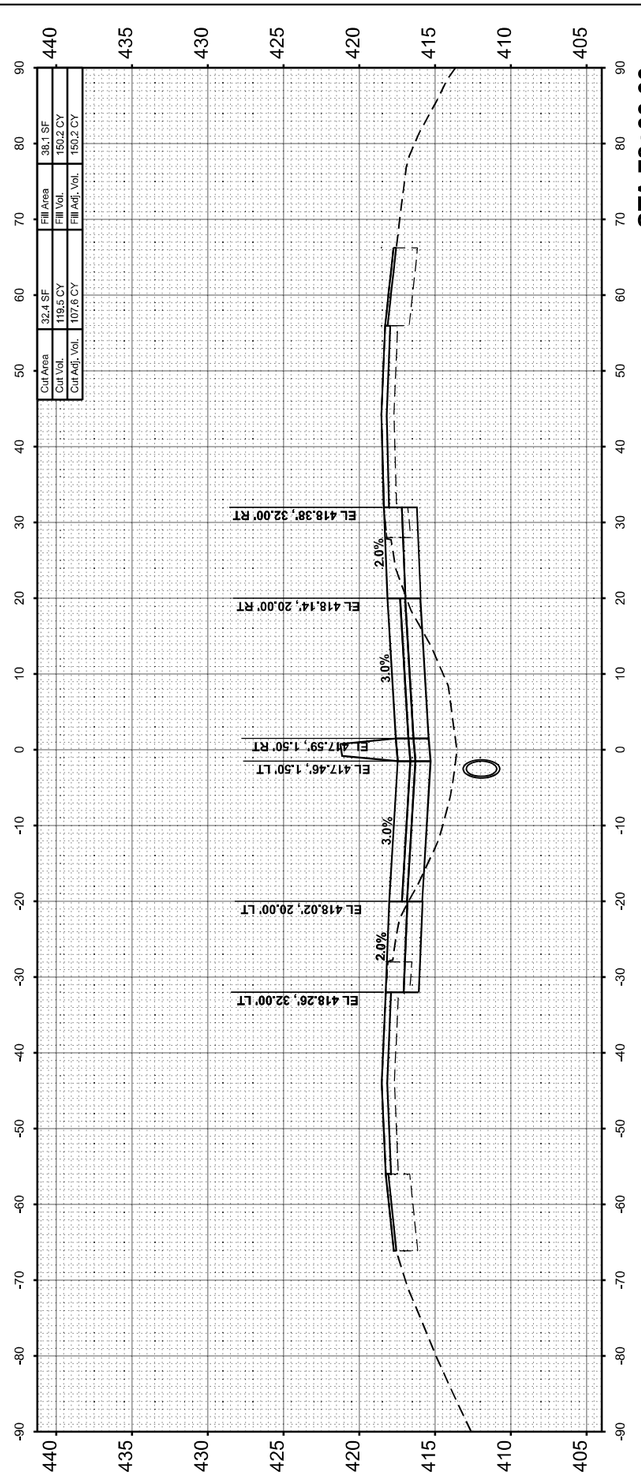

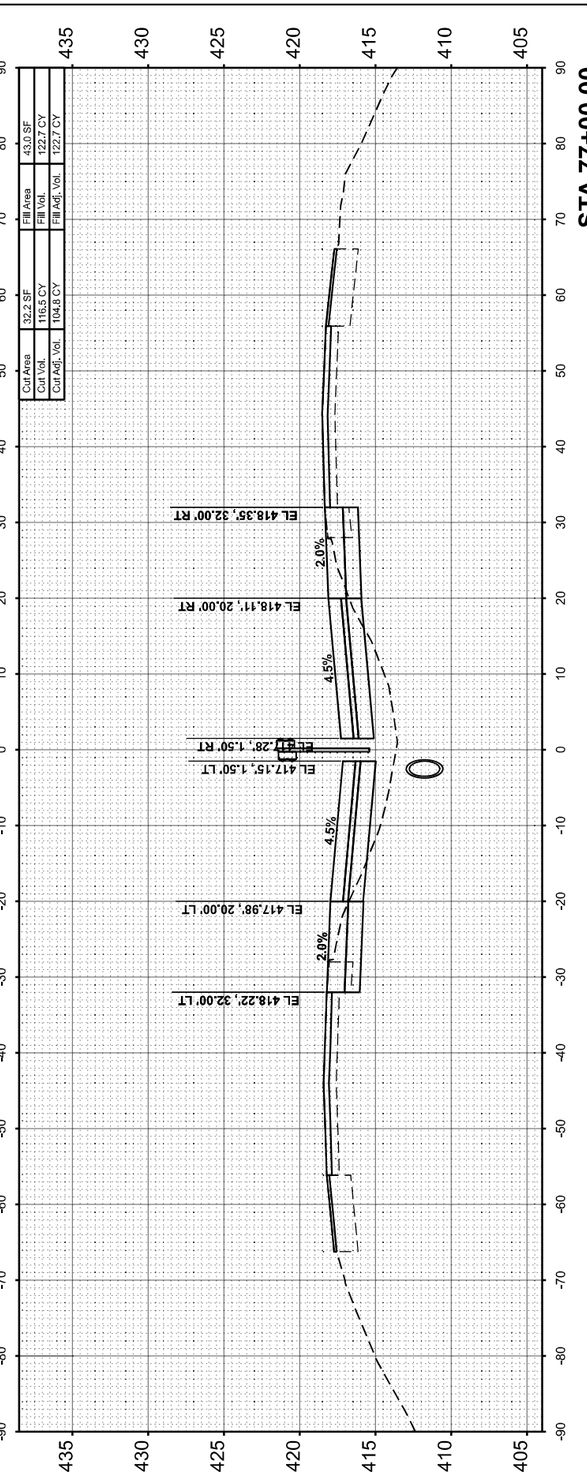

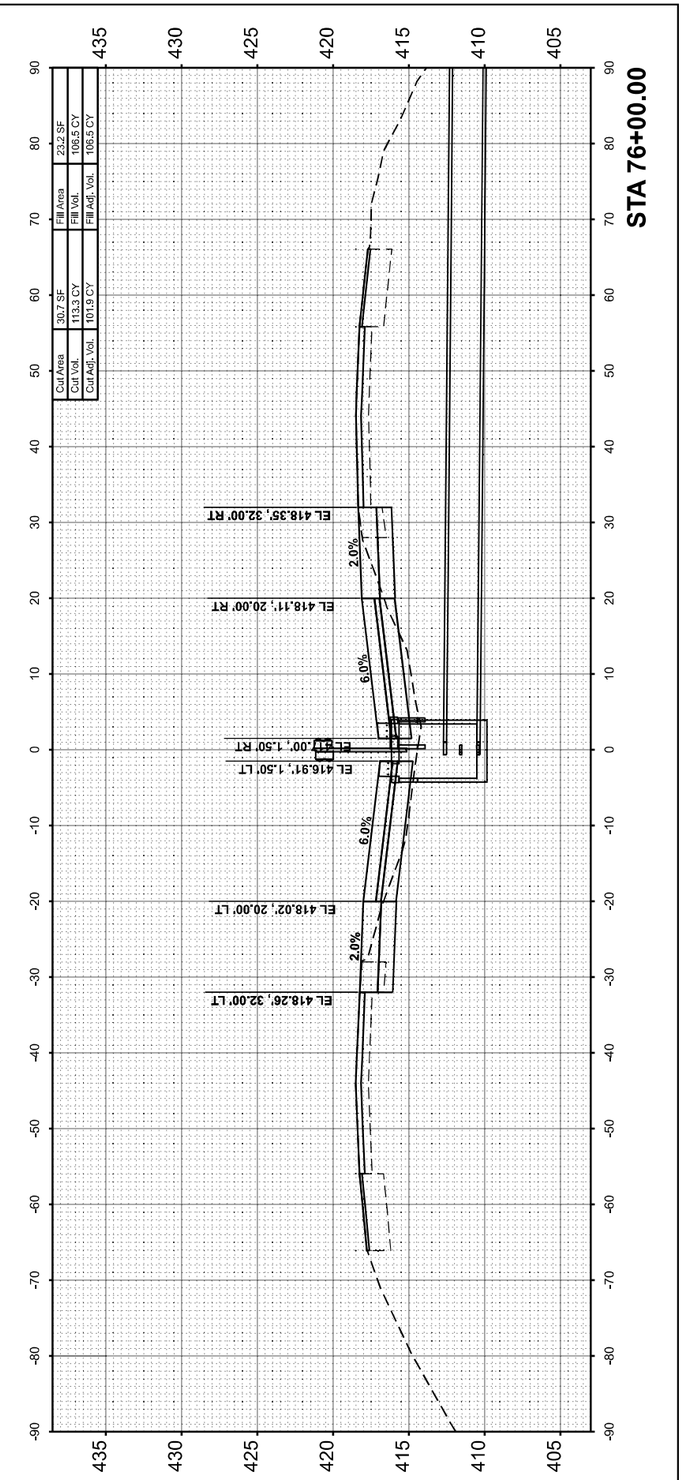

MODEL: IS7FRANKLIN-A 76+00.00 [Sheet]
FILE NAME: pw:\\PW01:Jhorner\shifrin.com:IS7\Documents\21061000\PTB198\034_DSIV\V21061102\457\3rdLaneProj\CAD_Sheets\D97888\edit\ex28\sFrankBlu.dgn

HORNER SHIFRIN WWW. HORNERSHIFRIN .COM	USER NAME = bdimmermann	DESIGNED -	REVISED -
		DRAWN -	REVISED -
	PLOT SCALE = 0.16666633 ' / In.	CHECKED -	REVISED -
	PLOT DATE = 10/18/2024	DATE -	REVISED -

STATE OF ILLINOIS
DEPARTMENT OF TRANSPORTATION

CROSS SECTIONS
FRANKLIN COUNTY

SCALE:10 H : 5 V | SHEET 26 OF 121 SHEETS | STA. | TO STA.

F.A.I RTE.	SECTION	COUNTY	TOTAL SHEETS	SHEET NO.
57	(28-2)B-2; (28-1)B-2	*	598	415
		CONTRACT NO. 78884		
	ILLINOIS	FED. AID PROJECT		

* FRANKLIN/JEFFERSON

FINAL SURVEY		BY	DATE
	SURVEYED		
	PLOTTED		
NOTE BOOK	TEMPLATE		
	AREAS		
NO.	AREAS CHECKED		

ORIGINAL SURVEY		BY	DATE
	SURVEYED		
	PLOTTED		
NOTE BOOK	TEMPLATE		
	AREAS		
NO.	AREAS CHECKED		

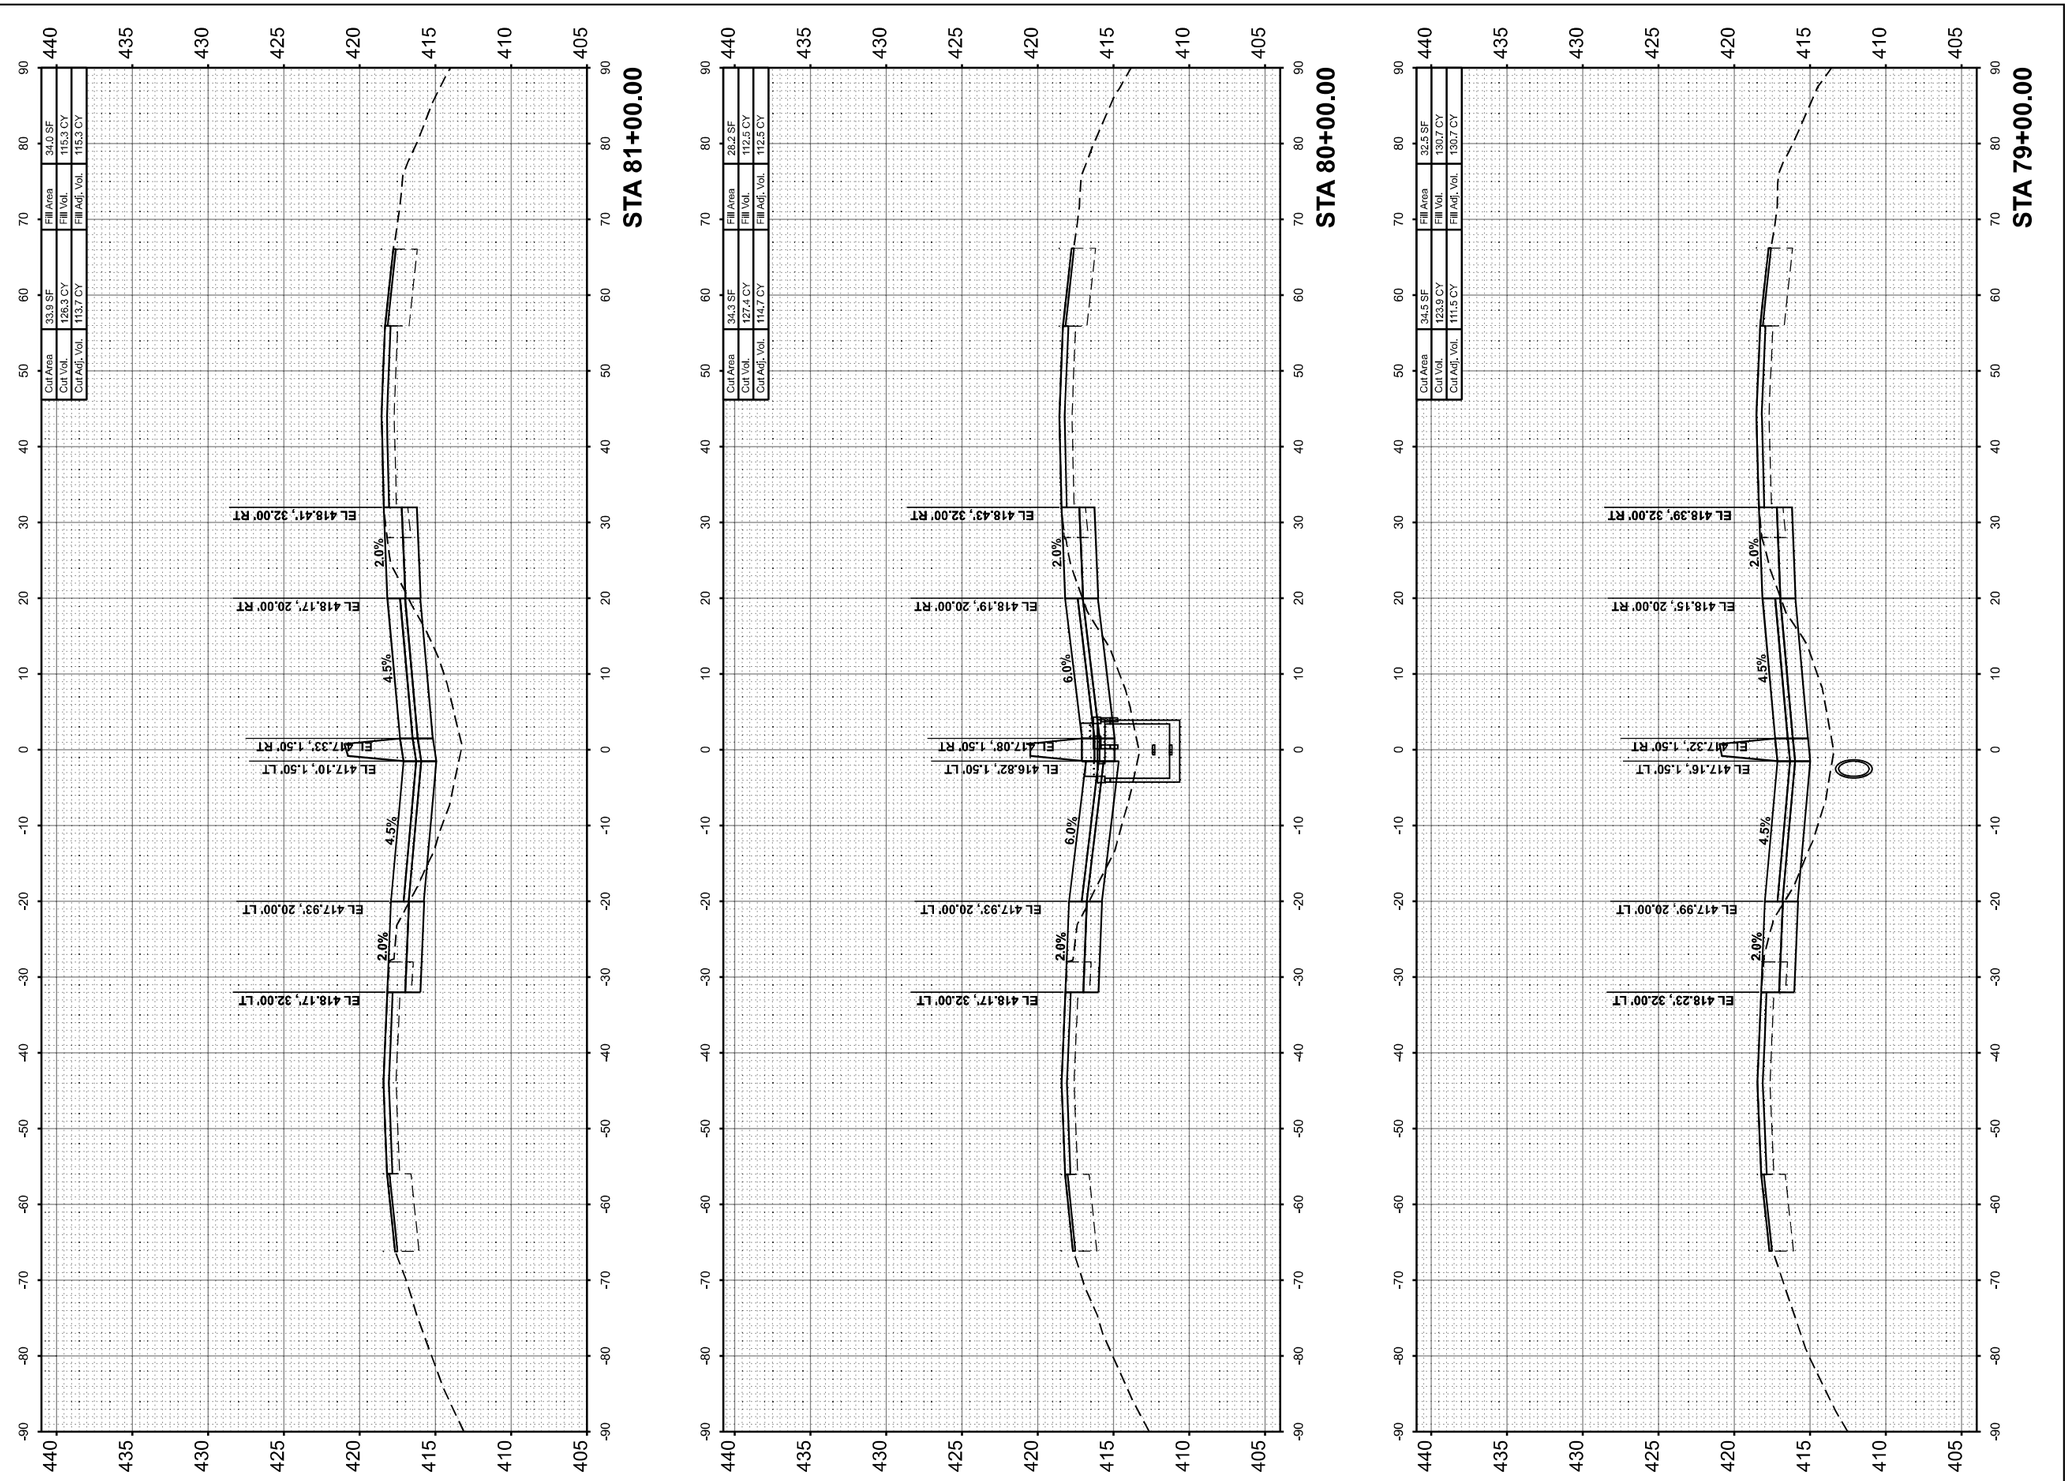

MODEL: I57FRANKLIN-x-4.79-00.00 [Sheet]
FILE NAME: pw:\\PWV1.hornershifrin.com:IS IDOT\Documents\Z10610000\PTB198\C04_DWV\Z10610000-PTB198-C04_DWV.dgn

HORNER SHIFRIN
WWW. HORNERSHIFRIN .COM

USER NAME = bclimmermann	DESIGNED -	REVISED -	
	DRAWN -	REVISED -	
PLOT SCALE = 0.16666633 ' / In.	CHECKED -	REVISED -	
PLOT DATE = 10/16/2024	DATE -	REVISED -	

STATE OF ILLINOIS
DEPARTMENT OF TRANSPORTATION

CROSS SECTIONS
FRANKLIN COUNTY

SCALE:10 H : 5 V | SHEET 27 OF 121 SHEETS | STA. | TO STA.

F.A.I RTE.	SECTION	COUNTY	TOTAL SHEETS	SHEET NO.
57	(28-2)B-2; (28-1)B-2	*	598	416
		CONTRACT NO. 78884		
	ILLINOIS	FED. AID PROJECT		

* FRANKLIN/JEFFERSON

FINAL SURVEY		BY	DATE
	SURVEYED		
	PLOTTED		
NOTE BOOK	TEMPLATE		
	AREAS		
NO.	AREAS CHECKED		

ORIGINAL SURVEY		BY	DATE
	SURVEYED		
	PLOTTED		
NOTE BOOK	TEMPLATE		
	AREAS		
NO.	AREAS CHECKED		

MODEL: IS7FRANKLIN-A-82+00.00 [Sheet]
FILE NAME: pw:\\PW01:Jhorner@hfrlfw.com:IS7\Documents\21061000\PTB198\034_DSVV\21061102\457\3rdLaneProj\CAD_Sheets\D97888\edit\ss88xFranklBu.dgn

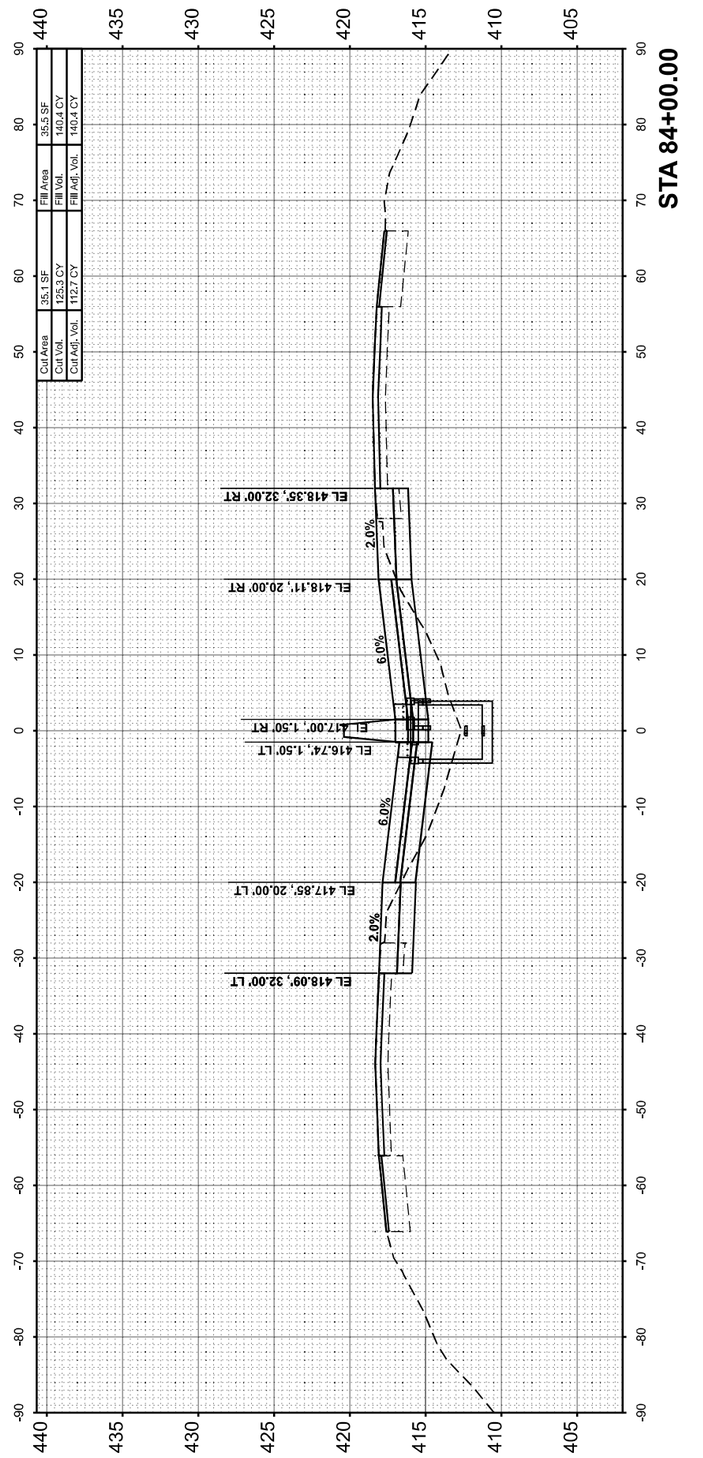

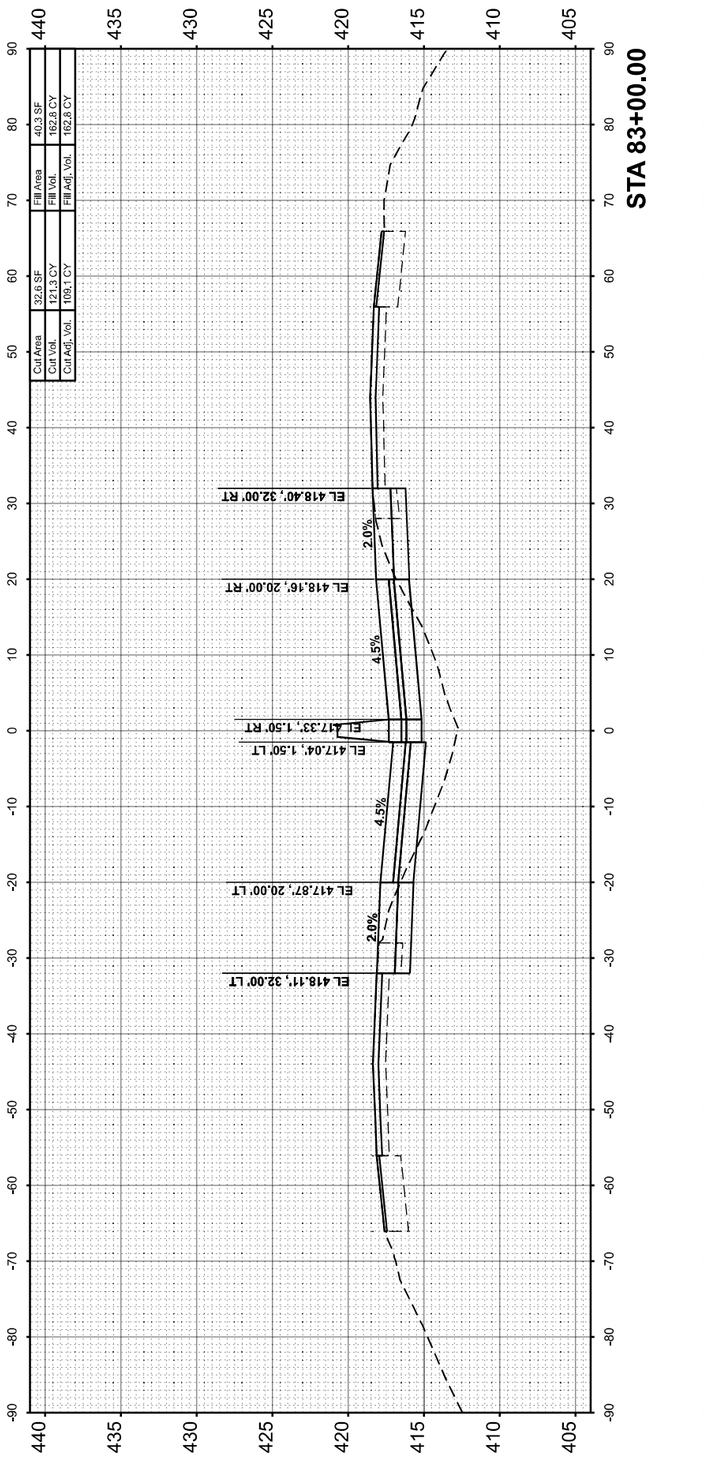

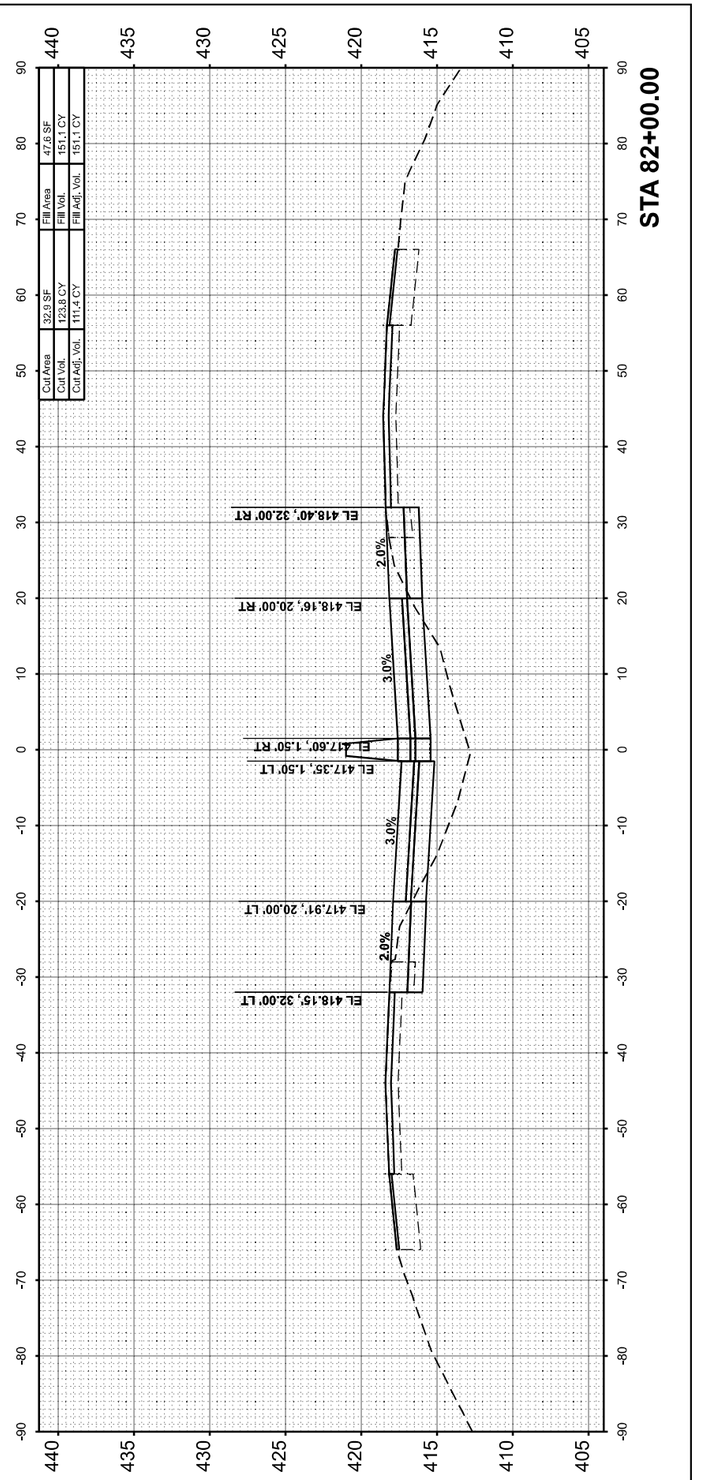

HORNER SHIFRIN
WWW. HORNERSHIFRIN .COM

USER NAME = bdimmermann	DESIGNED -	REVISED -
	DRAWN -	REVISED -
PLOT SCALE = 0.16666633 ' / In.	CHECKED -	REVISED -
PLOT DATE = 10/18/2024	DATE -	REVISED -

STATE OF ILLINOIS
DEPARTMENT OF TRANSPORTATION

CROSS SECTIONS
FRANKLIN COUNTY

SCALE:10 H : 5 V | SHEET 28 OF 121 SHEETS | STA. | TO STA.

F.A.I RTE.	SECTION	COUNTY	TOTAL SHEETS	SHEET NO.
57	(28-2)B-2; (28-1)B-2	*	598	417
		CONTRACT NO. 78884		
	ILLINOIS	FED. AID PROJECT		

* FRANKLIN/JEFFERSON

FINAL SURVEY		BY	DATE
	SURVEYED		
	PLOTTED		
NOTE BOOK	TEMPLATE		
	AREAS		
NO.	AREAS CHECKED		

ORIGINAL SURVEY		BY	DATE
	SURVEYED		
	PLOTTED		
NOTE BOOK	TEMPLATE		
	AREAS		
NO.	AREAS CHECKED		

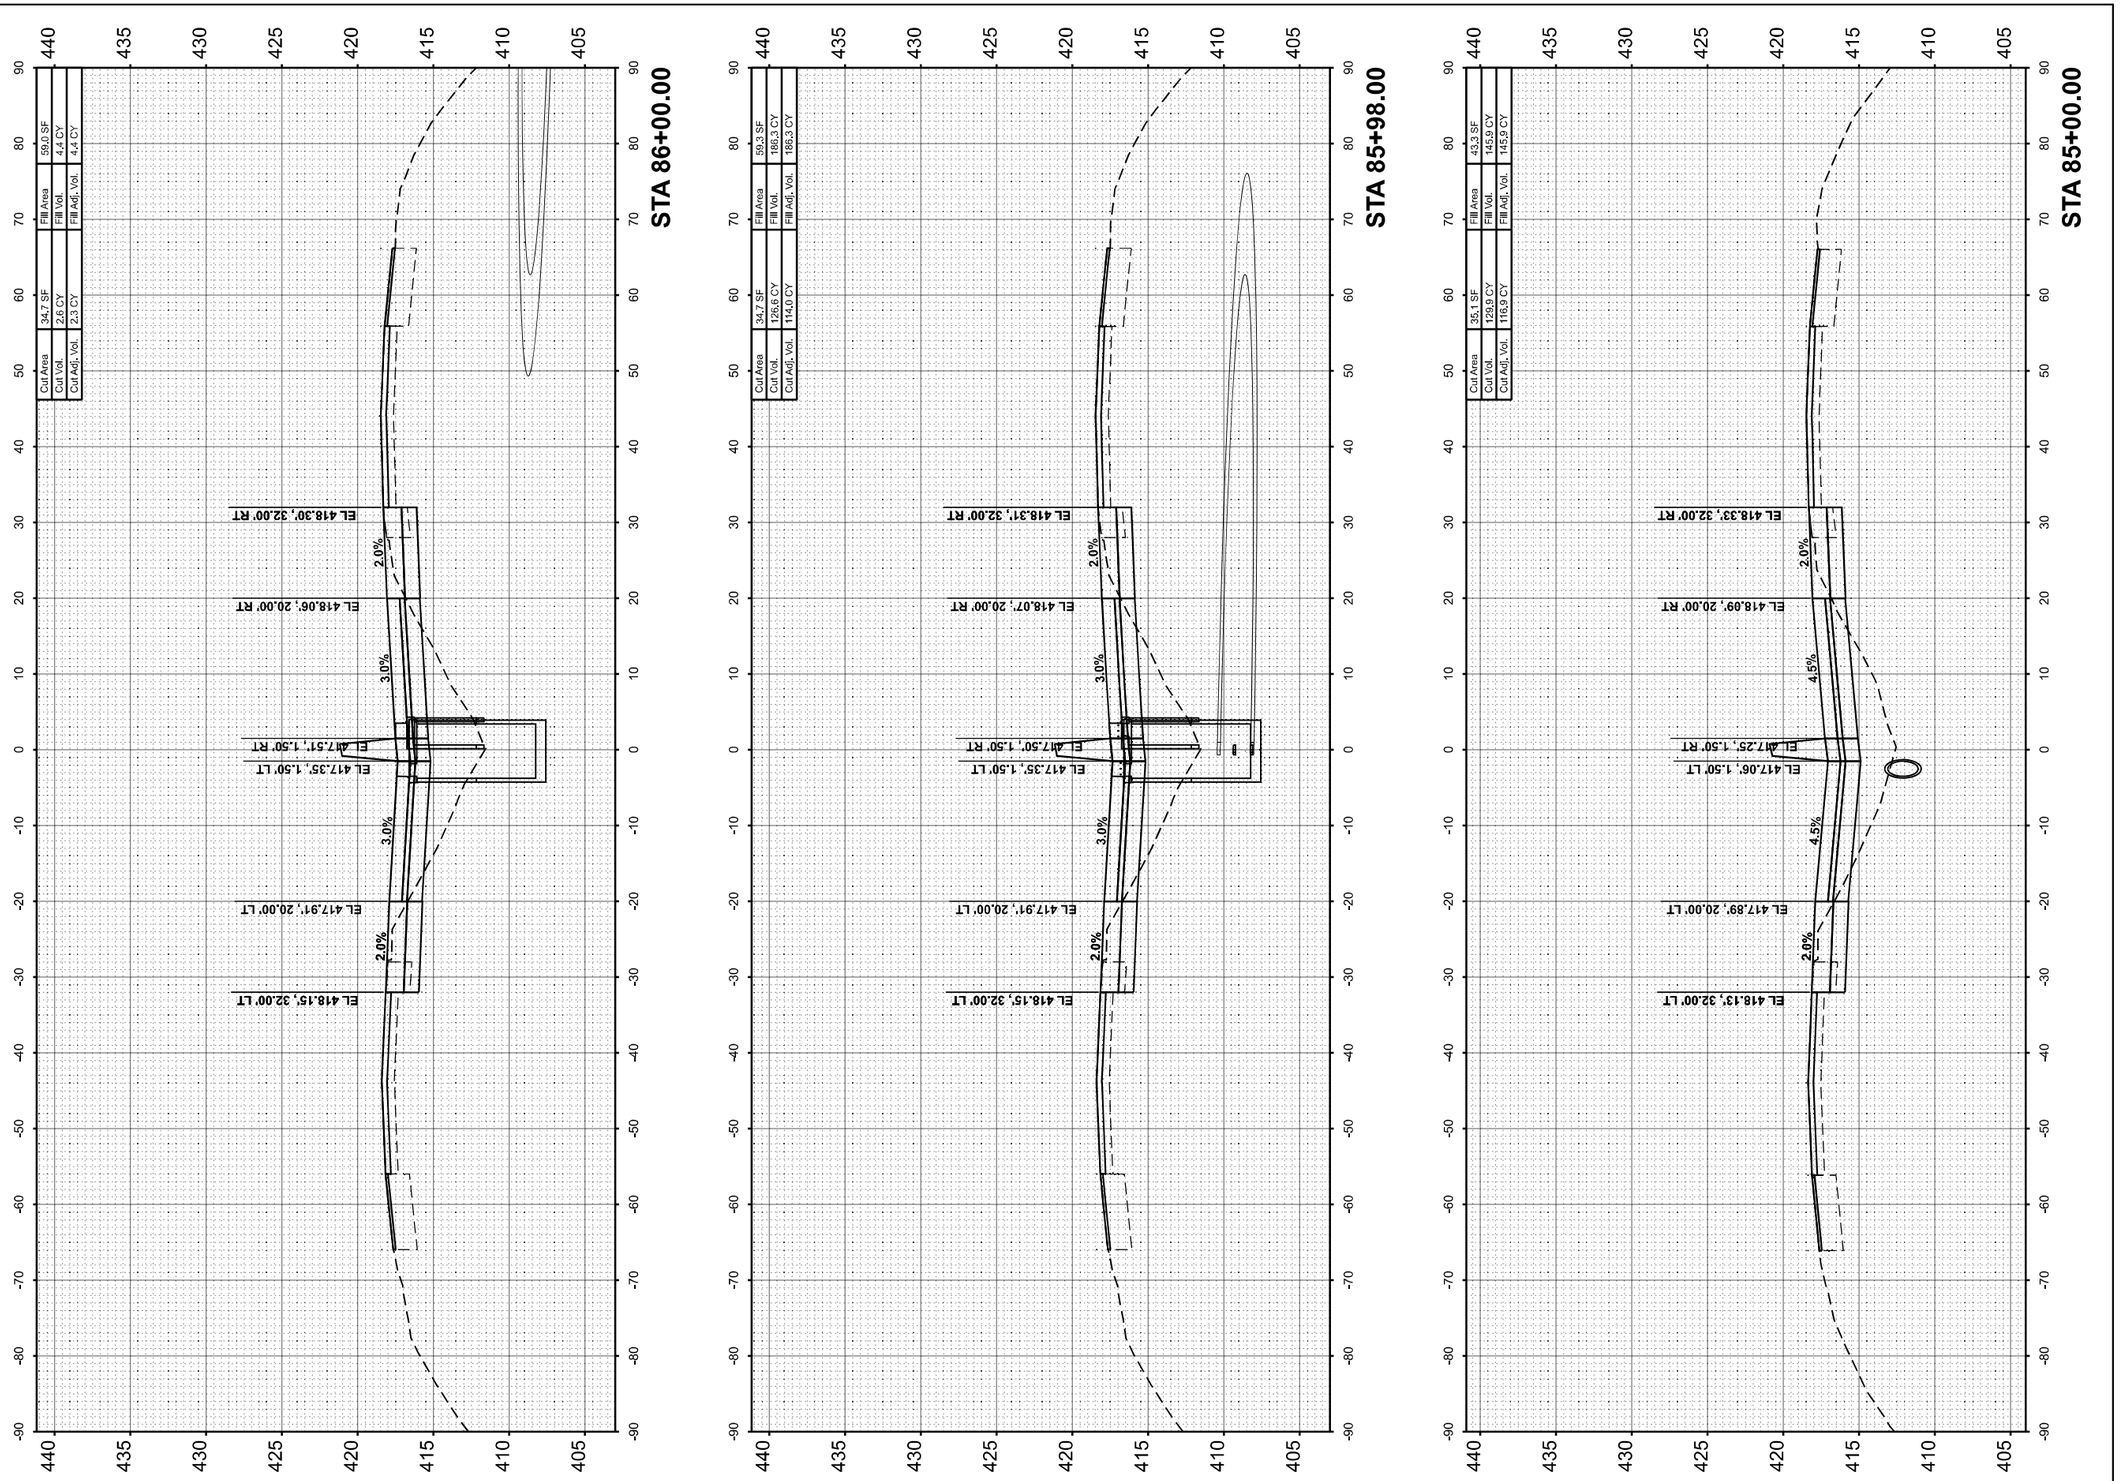

MODEL: I:\7FRANKLIN\A-A 85+00.00 [Sheet]
FILE NAME: pw:\\PW01-hornershifrin.com:I:\SDOT\Documents\21061000\04FTB198\04_DWV\21061102-457-3rdLanePh2\C4D_Sheets\D97888e4d\web#=Farrell&udgn

HORNER SHIFRIN
WWW.HORNERSHIFRIN.COM

USER NAME = bdimmermann	DESIGNED -	REVISED -	
	DRAWN -	REVISED -	
PLOT SCALE = 0.16666633 ' / In.	CHECKED -	REVISED -	
PLOT DATE = 10/16/2024	DATE -	REVISED -	

STATE OF ILLINOIS
DEPARTMENT OF TRANSPORTATION

CROSS SECTIONS
FRANKLIN COUNTY

SCALE:10 H : 5 V | SHEET 29 OF 121 SHEETS | STA. | TO STA.

F.A.I RTE.	SECTION	COUNTY	TOTAL SHEETS	SHEET NO.
57	(28-2)B-2; (28-1)B-2	*	598	418
		CONTRACT NO. 78884		
	ILLINOIS	FED. AID PROJECT		

* FRANKLIN/JEFFERSON

FINAL SURVEY		BY	DATE
	SURVEYED		
	PLOTTED		
NOTE BOOK	TEMPLATE		
	AREAS		
NO.	AREAS CHECKED		

ORIGINAL SURVEY		BY	DATE
	SURVEYED		
	PLOTTED		
NOTE BOOK	TEMPLATE		
	AREAS		
NO.	AREAS CHECKED		

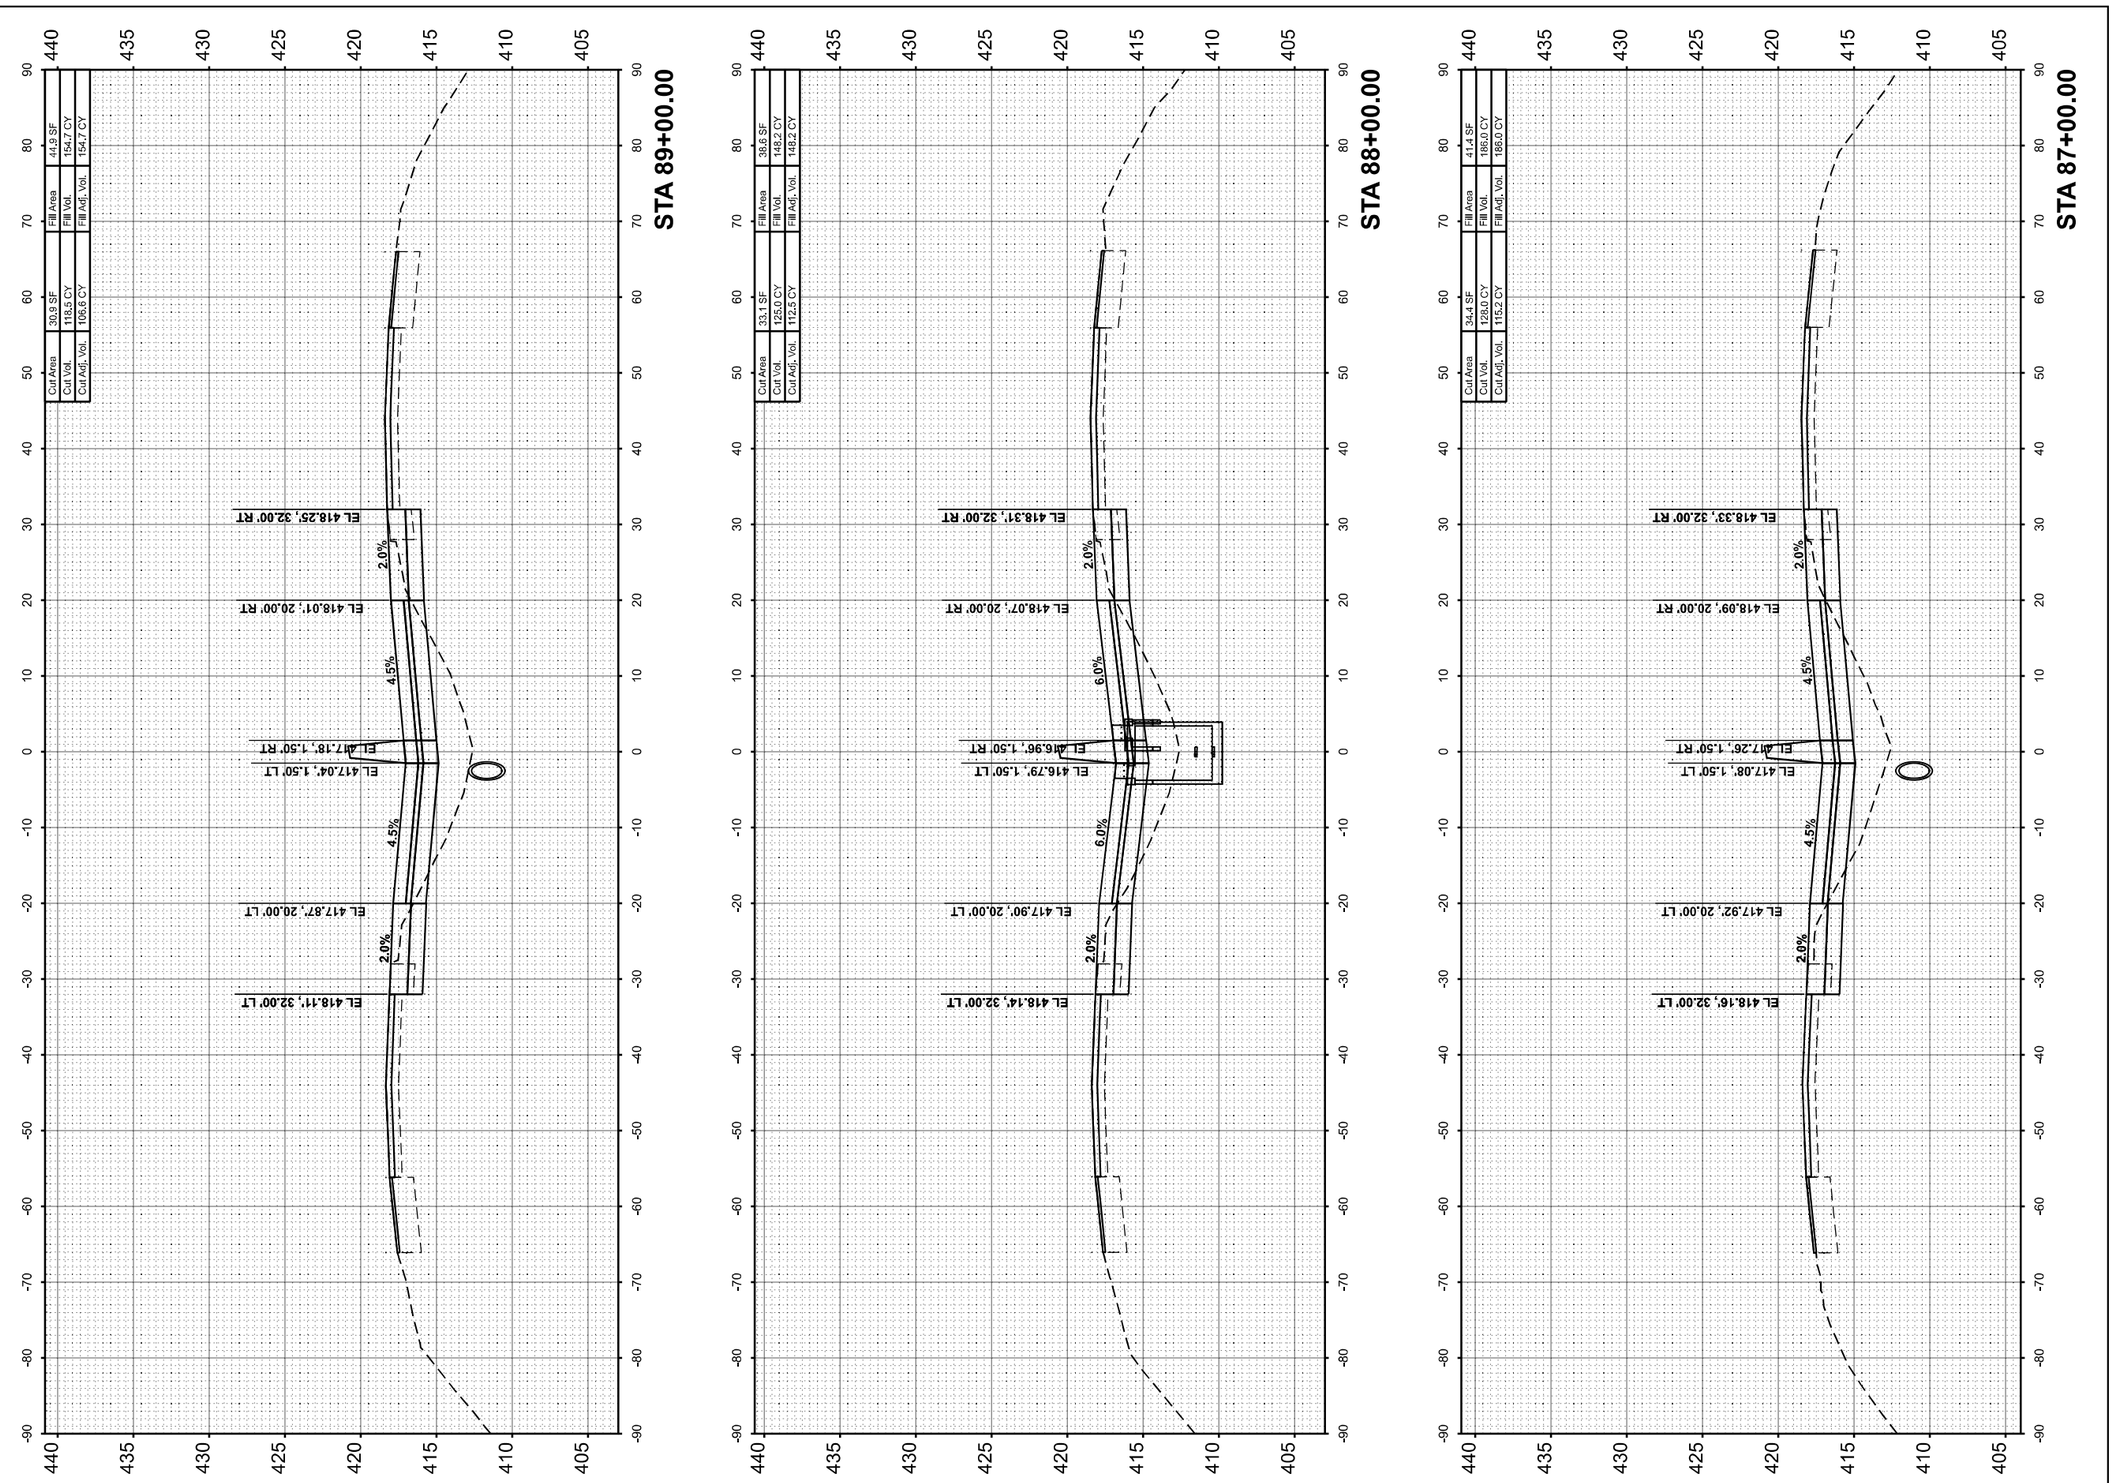

MODEL: I57FRANKLIN-x1 87+00.00 [Sheet]
FILE NAME: pw:\\PW01.hornershifrin.com:IS ID01\Documents\Z106\10004\PTB198\034_D9VV\Z106102457\3ddLandPlx2\C4D_Sheets\D978884\ellipsis\hfrankfile.dgn

HORNER SHIFRIN
WWW. HORNERSHIFRIN .COM

USER NAME = bdimmermann	DESIGNED -	REVISED -
	DRAWN -	REVISED -
PLOT SCALE = 0.16666633 ' / In.	CHECKED -	REVISED -
PLOT DATE = 10/16/2024	DATE -	REVISED -

STATE OF ILLINOIS
DEPARTMENT OF TRANSPORTATION

CROSS SECTIONS
FRANKLIN COUNTY

SCALE:10 H : 5 V | SHEET 30 OF 121 SHEETS | STA. | TO STA.

F.A.I RTE.	SECTION	COUNTY	TOTAL SHEETS	SHEET NO.
57	(28-2)B-2; (28-1)B-2	*	598	419
		CONTRACT NO. 78884		
	ILLINOIS FED. AID PROJECT			

* FRANKLIN/JEFFERSON

FINAL SURVEY		BY	DATE
NOTE BOOK	SURVEYED		
	PLOTTED		
	TEMPLATE		
	AREAS		
NO.	AREAS CHECKED		

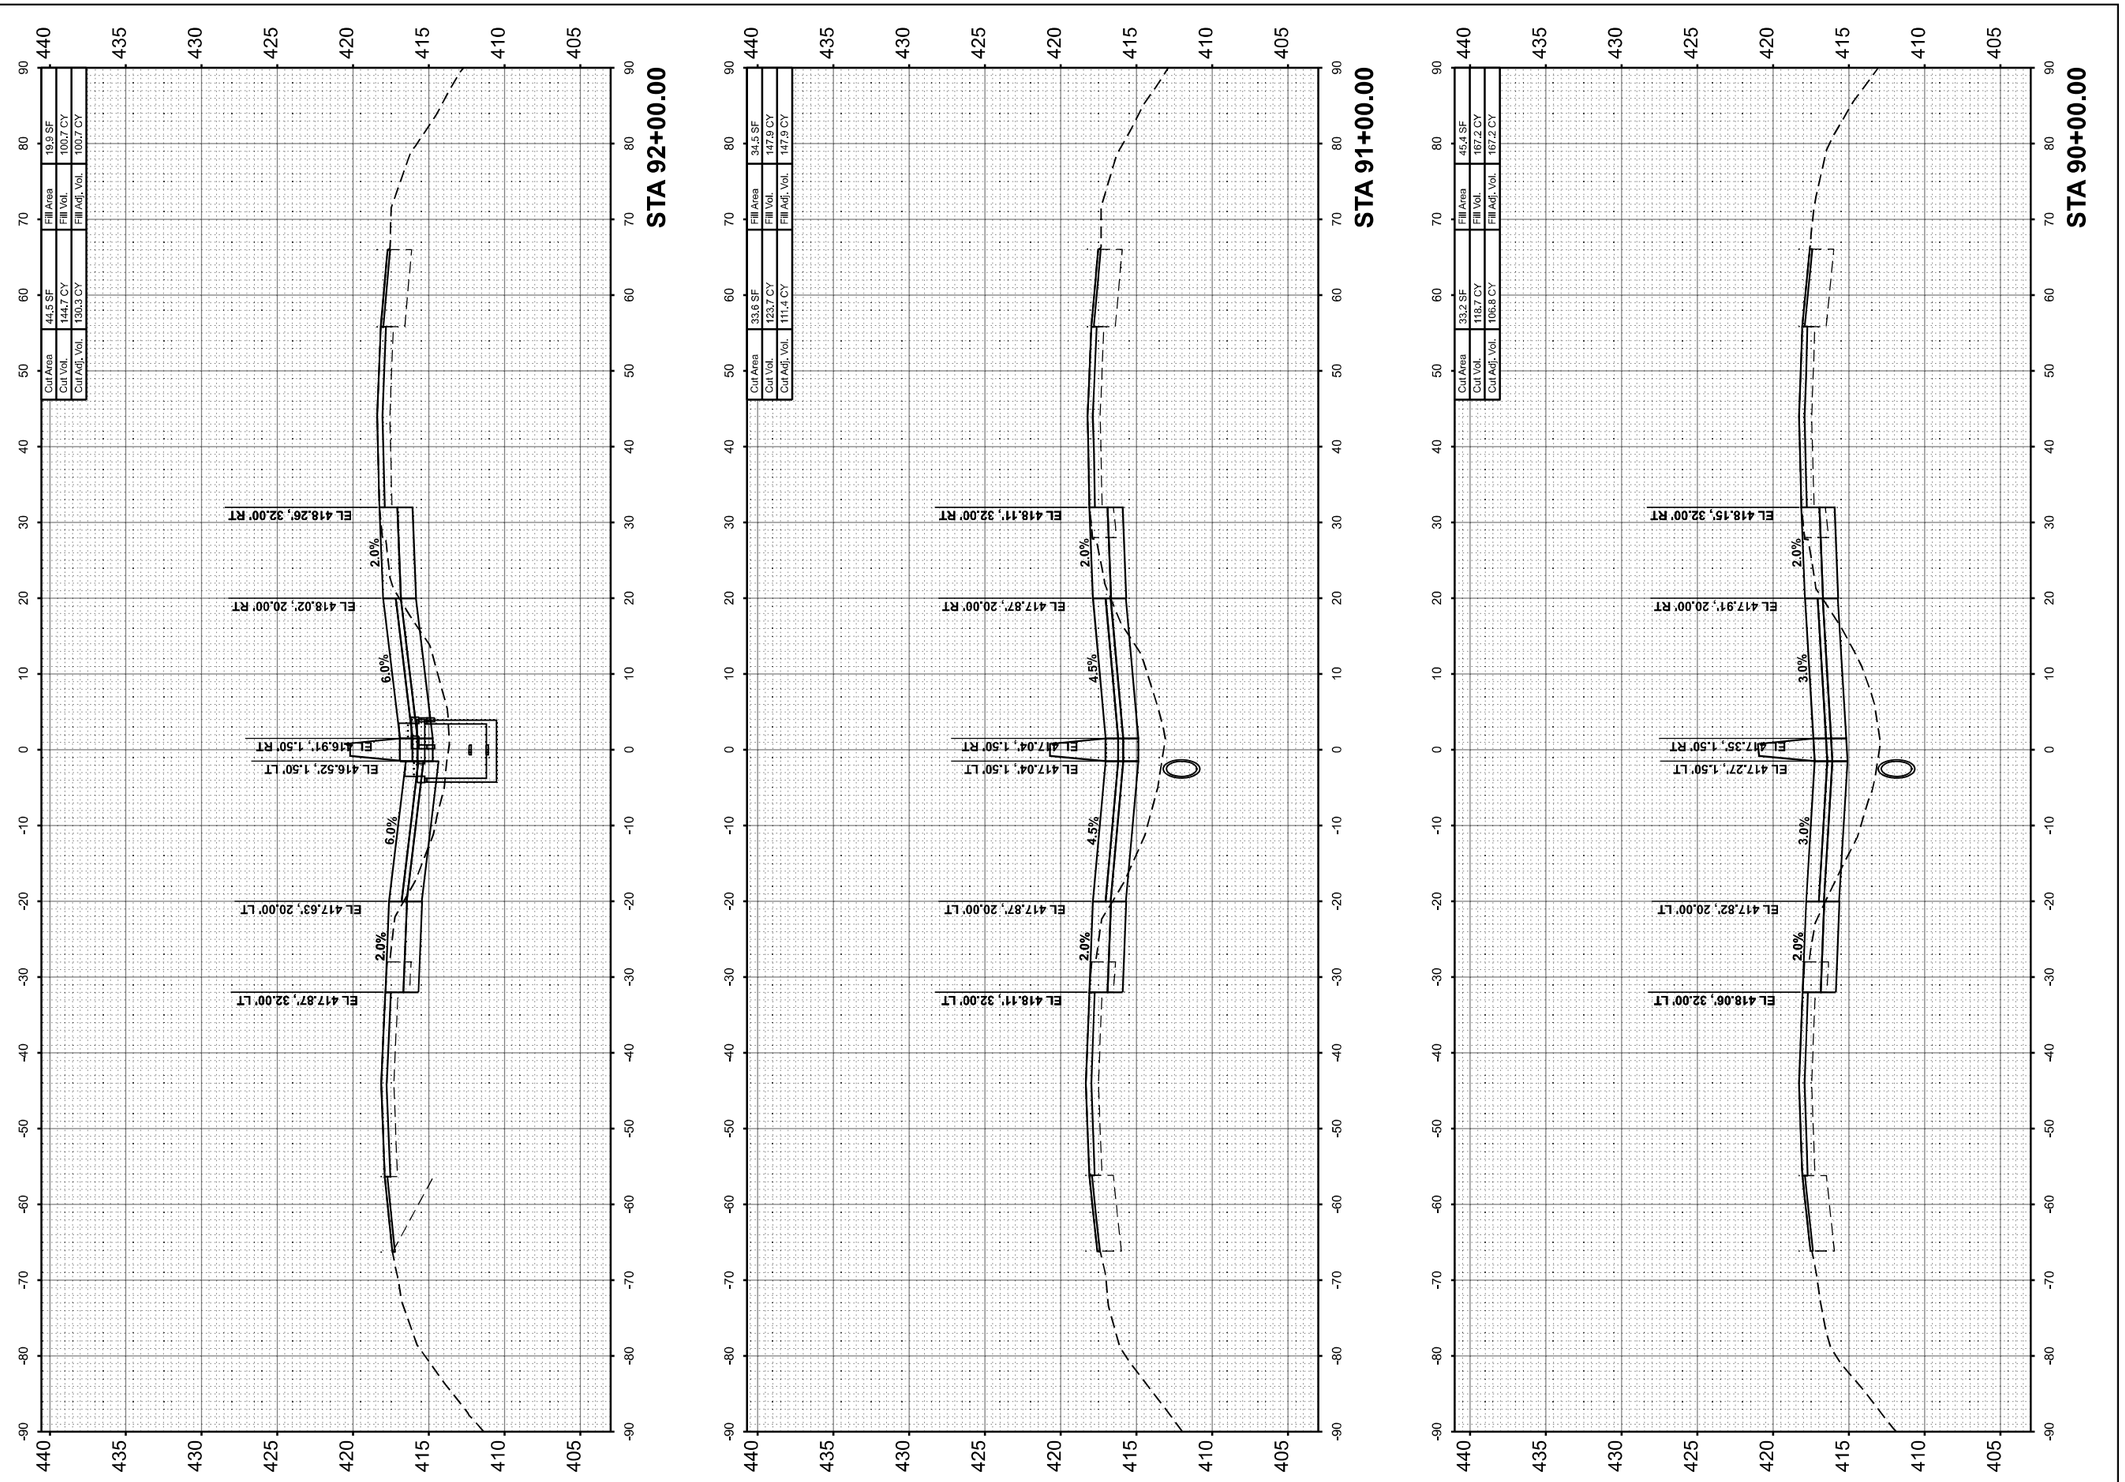

ORIGINAL SURVEY		BY	DATE
NOTE BOOK	SURVEYED		
	PLOTTED		
	TEMPLATE		
	AREAS		
NO.	AREAS CHECKED		

MODEL: I57FRANKLIN-A 90+00.00 [Sheet]
FILE NAME: pw:\\PW01.hornershifrin.com:HS DOT\Documents\21061000\04TB1984\04_DWV\21061002457-2ndLanePh2\CAD_Sheets\7978884-sht\sst04rankillin.dgn

HORNER SHIFRIN WWW. HORNERSHIFRIN .COM	USER NAME = bclimmermann	DESIGNED -	REVISED -
		DRAWN -	REVISED -
	PLOT SCALE = 0.16666633 ' / In.	CHECKED -	REVISED -
	PLOT DATE = 10/16/2024	DATE -	REVISED -

STATE OF ILLINOIS
DEPARTMENT OF TRANSPORTATION

CROSS SECTIONS
FRANKLIN COUNTY

SCALE:10 H : 5 V | SHEET 31 OF 121 SHEETS | STA. | TO STA.

F.A. I RTE.	SECTION	COUNTY	TOTAL SHEETS	SHEET NO.
57	(28-2)B-2; (28-1)B-2	*	598	420
		CONTRACT NO. 78884		
		ILLINOIS	FED. AID PROJECT	

* FRANKLIN/JEFFERSON

FINAL SURVEY		BY	DATE
NOTE BOOK	SURVEYED		
	PLOTTED		
	TEMPLATE		
	AREAS		
NO.	AREAS CHECKED		

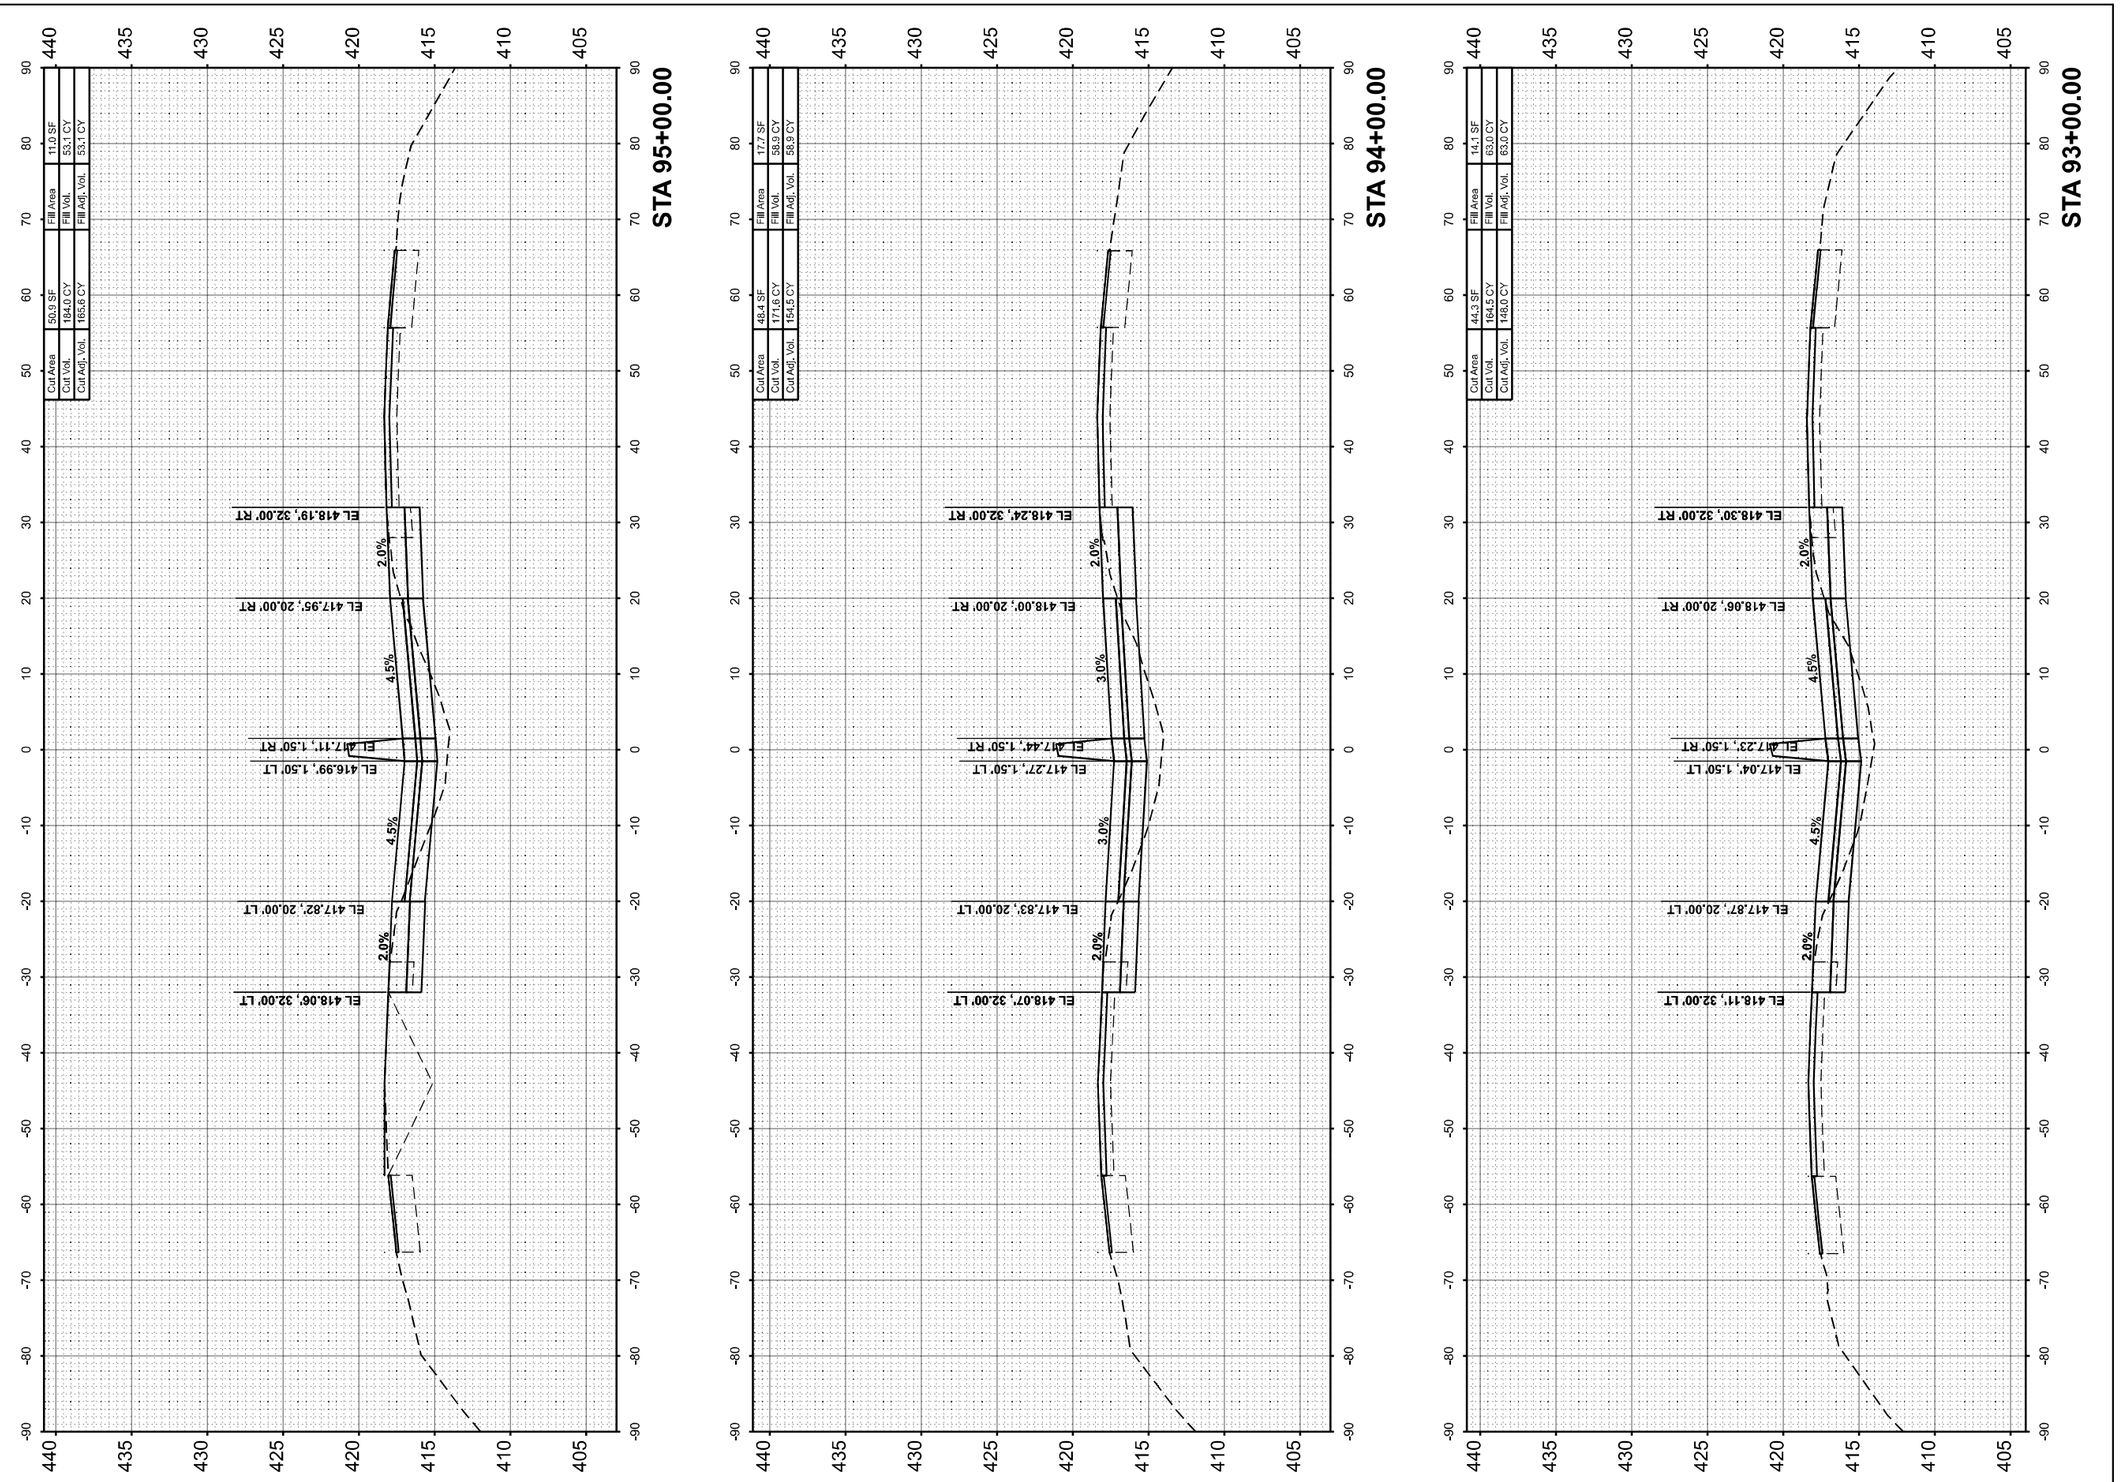

ORIGINAL SURVEY		BY	DATE
NOTE BOOK	SURVEYED		
	PLOTTED		
	TEMPLATE		
	AREAS		
NO.	AREAS CHECKED		

MODEL: I57FRANKLIN-A 63+00.00 [Sheet]
FILE NAME: pw:\\PW01.hornershifrin.com:HS DOT\Documents\21061000\04TB1984\04_DWV\V21061024\57-2ndLanePh2\CAD_Sheets\7979884-ei\l=sst#2=rankillv.dgn

HORNER SHIFRIN WWW.HORNERSHIFRIN.COM	USER NAME = bclimmermann	DESIGNED -	REVISED -
		DRAWN -	REVISED -
	PLOT SCALE = 0.16666633 ' / In.	CHECKED -	REVISED -
	PLOT DATE = 10/16/2024	DATE -	REVISED -

STATE OF ILLINOIS
DEPARTMENT OF TRANSPORTATION

CROSS SECTIONS
FRANKLIN COUNTY

SCALE:10 H : 5 V | SHEET 32 OF 121 SHEETS | STA. | TO STA.

F.A. I RTE.	SECTION	COUNTY	TOTAL SHEETS	SHEET NO.
57	(28-2)B-2; (28-1)B-2	*	598	421
		CONTRACT NO. 78884		
	ILLINOIS	FED. AID PROJECT		

* FRANKLIN/JEFFERSON

FINAL SURVEY	SURVEYED	BY	DATE
NOTE BOOK	PLOTTED		
NO.	TEMPLATE		
	AREAS		
	AREAS CHECKED		

ORIGINAL SURVEY	SURVEYED	BY	DATE
NOTE BOOK	PLOTTED		
NO.	TEMPLATE		
	AREAS		
	AREAS CHECKED		

MODEL: I57FRANKLIN-A 96-90-00 [Sheet]
FILE NAME: pw:\\PW01.hornershifrin.com:IS ENGT\Documents\Z106\10004\PTB198\404_D9VV\Z106102457\3rdLaneIPh2\CAD_Sheets\D978884\ellisesalt\ellisesalt\rankl8v.dgn

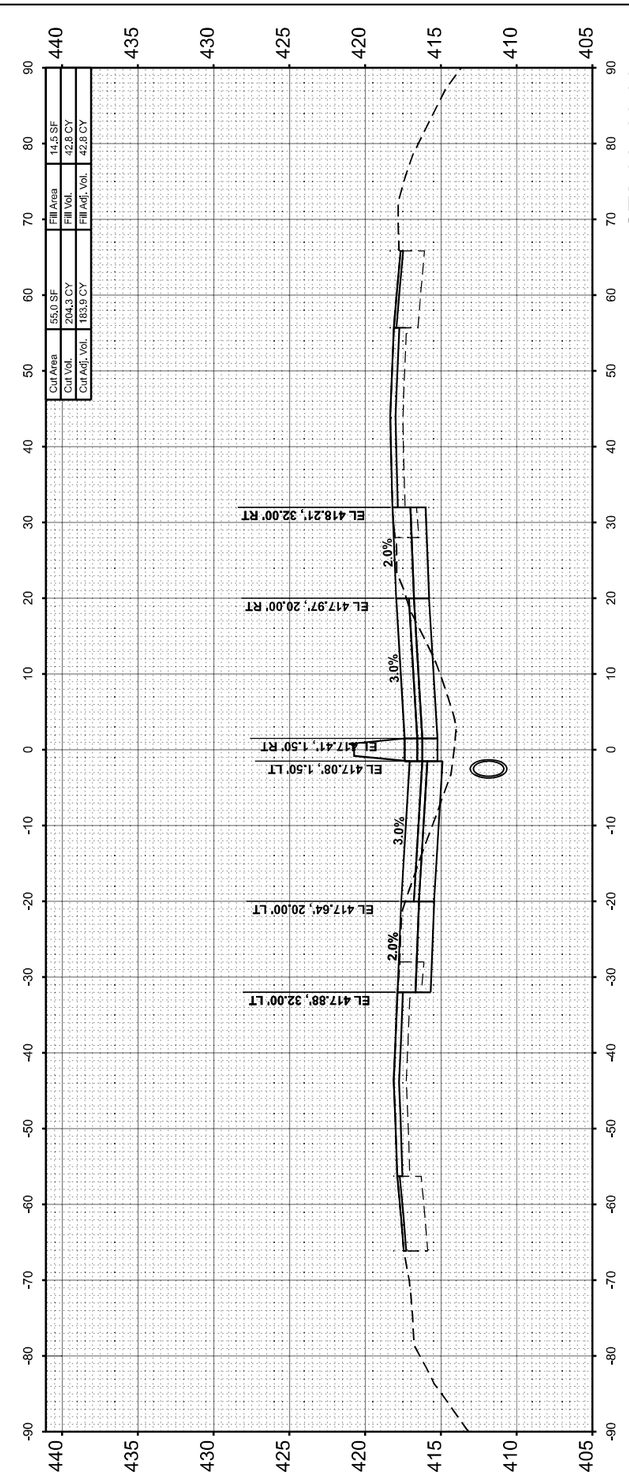

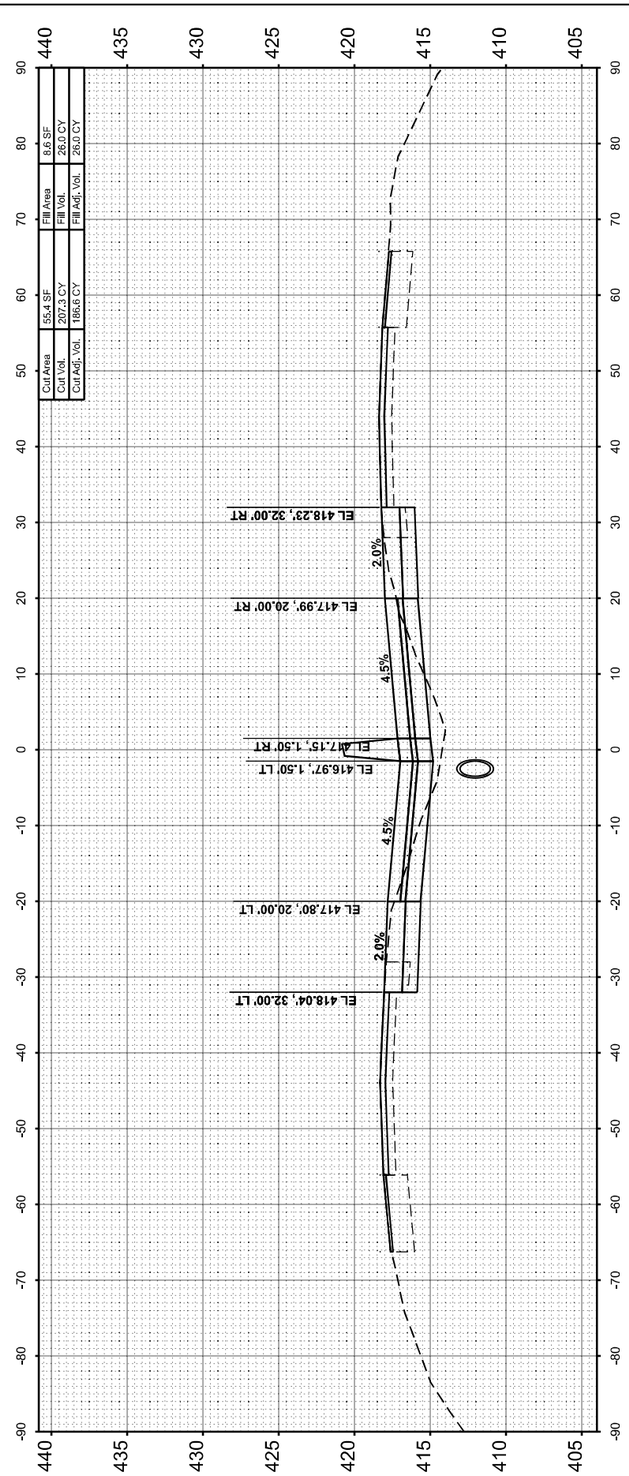

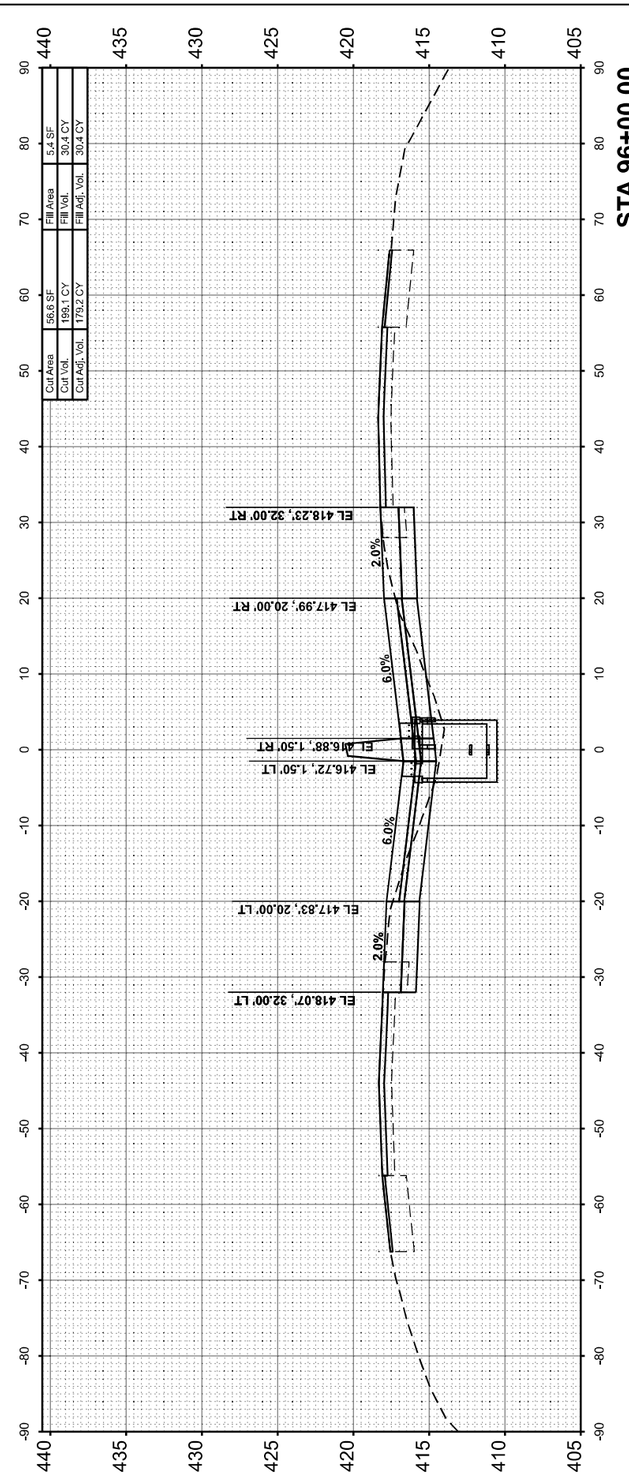

HORNER SHIFRIN
WWW. HORNERSHIFRIN .COM

USER NAME = bdimmermann	DESIGNED -	REVISED -	
	DRAWN -	REVISED -	
PLOT SCALE = 0.16666633 ' / In.	CHECKED -	REVISED -	
PLOT DATE = 10/16/2024	DATE -	REVISED -	

STATE OF ILLINOIS
DEPARTMENT OF TRANSPORTATION

CROSS SECTIONS
FRANKLIN COUNTY

SCALE:10 H : 5 V | SHEET 33 OF 121 SHEETS | STA. | TO STA.

F.A.I RTE.	SECTION	COUNTY	TOTAL SHEETS	SHEET NO.
57	(28-2)B-2; (28-1)B-2	*	598	422
		CONTRACT NO. 78884		
	ILLINOIS FED. AID PROJECT			

* FRANKLIN/JEFFERSON

FINAL SURVEY		BY	DATE
	SURVEYED		
	PLOTTED		
NOTE BOOK	TEMPLATE		
	AREAS		
NO.	AREAS CHECKED		

ORIGINAL SURVEY		BY	DATE
	SURVEYED		
	PLOTTED		
NOTE BOOK	TEMPLATE		
	AREAS		
NO.	AREAS CHECKED		

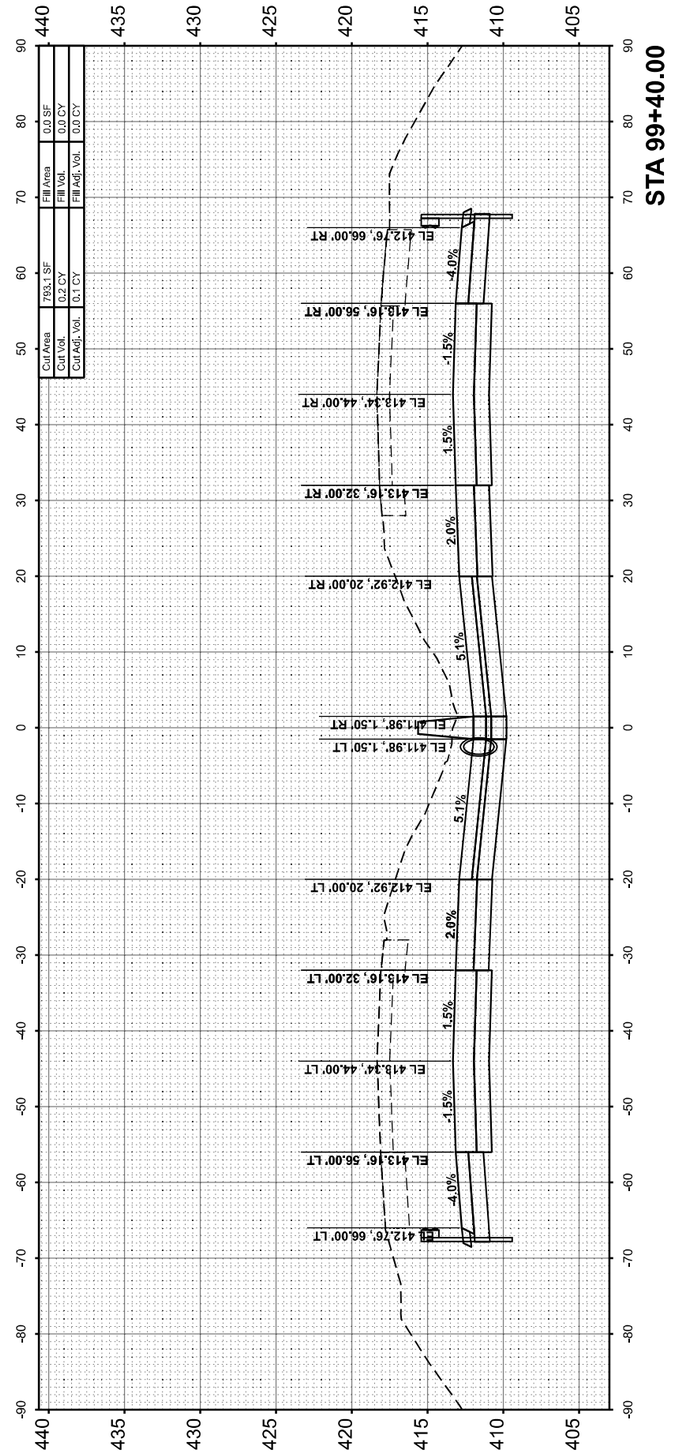

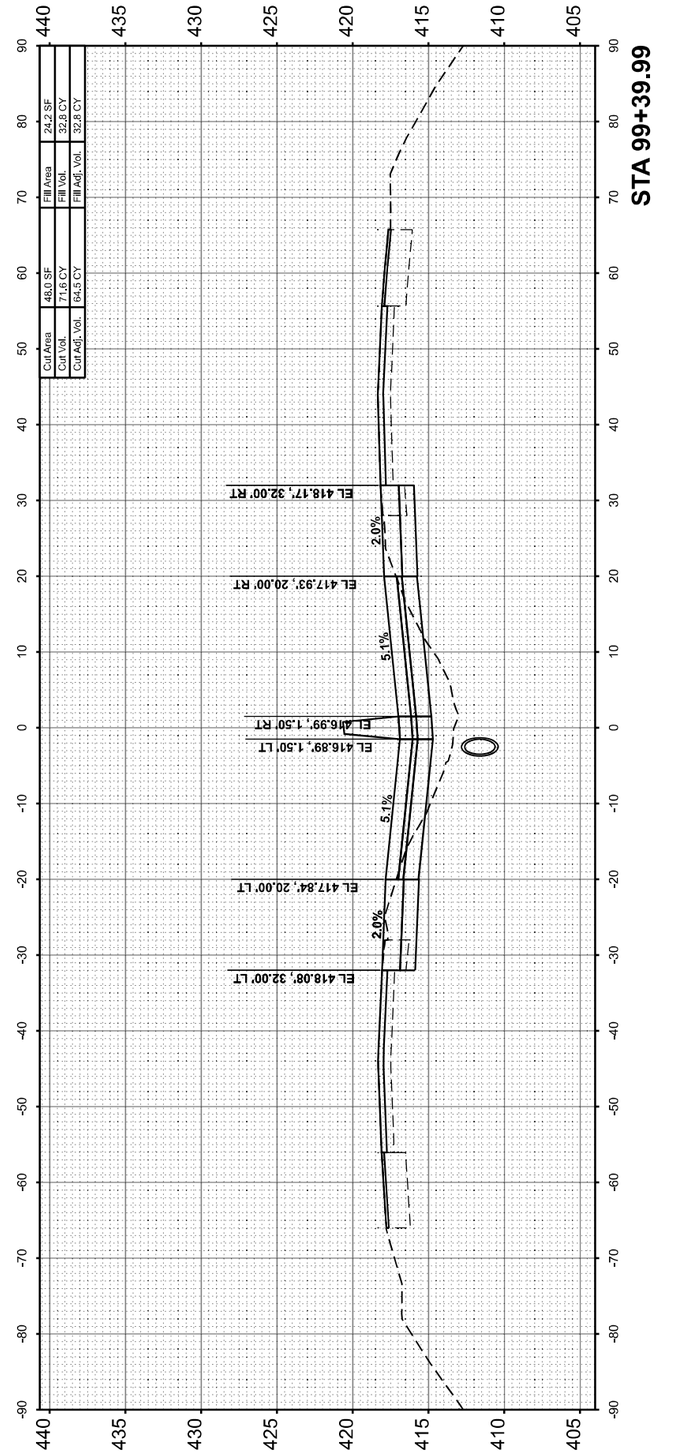

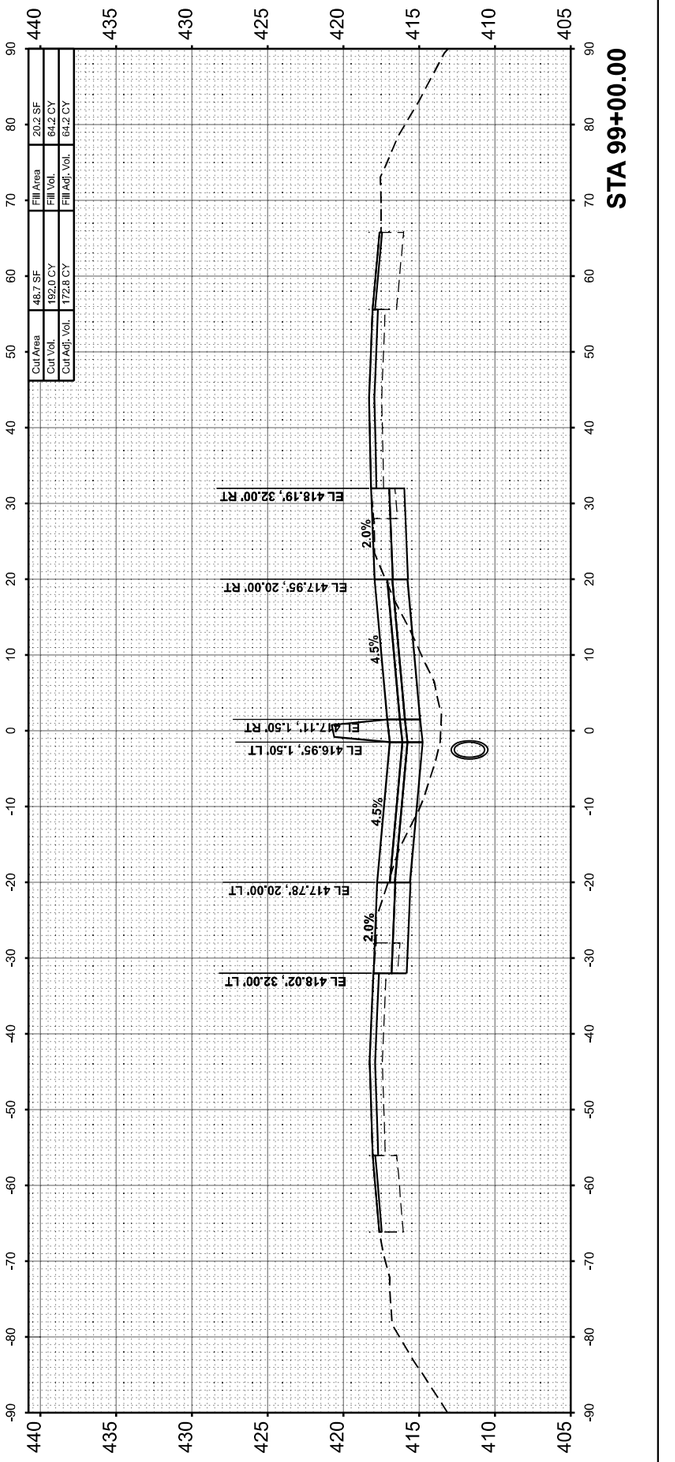

MODEL: I:\FRANKLIN\A-A 99+00.00 (Sheet)
FILE NAME: pw:\\PW01-hornershifrin.com:I\S IDOT\Documents\21061000\0*FTB 198\034_DWV\21081\02-457-3\ard_anePh2\C4D_Sheets\D979884=e0\w=estar=rank8u.dgn

HORNER SHIFRIN
WWW.HORNERSHIFRIN.COM

USER NAME = bdimmermann	DESIGNED -	REVISED -	
	DRAWN -	REVISED -	
PLOT SCALE = 0.16886633 ' / In.	CHECKED -	REVISED -	
PLOT DATE = 10/16/2024	DATE -	REVISED -	

STATE OF ILLINOIS
DEPARTMENT OF TRANSPORTATION

CROSS SECTIONS
FRANKLIN COUNTY

SCALE:10 H : 5 V | SHEET 34 OF 121 SHEETS | STA. | TO STA.

F.A.I RTE.	SECTION	COUNTY	TOTAL SHEETS	SHEET NO.
57	(28-2)B-2; (28-1)B-2	*	598	423
		CONTRACT NO. 78884		
	ILLINOIS	FED. AID PROJECT		

* FRANKLIN/JEFFERSON

FINAL SURVEY		BY	DATE
	SURVEYED		
	PLOTTED		
NOTE BOOK	TEMPLATE		
	AREAS		
NO.	AREAS CHECKED		

ORIGINAL SURVEY		BY	DATE
	SURVEYED		
	PLOTTED		
NOTE BOOK	TEMPLATE		
	AREAS		
NO.	AREAS CHECKED		

MODEL: I57FRANKLIN-A 100+00.00 [Sheet]
FILE NAME: pw:\\PW01.hornershifrin.com:HS **\DOT\Documents\21061000\PTB196\D34_D9\VV\21061024\57-2ndLanePh2\CAD_Sheets\7979884-e\I1xes3t4\FranklinA.dgn**

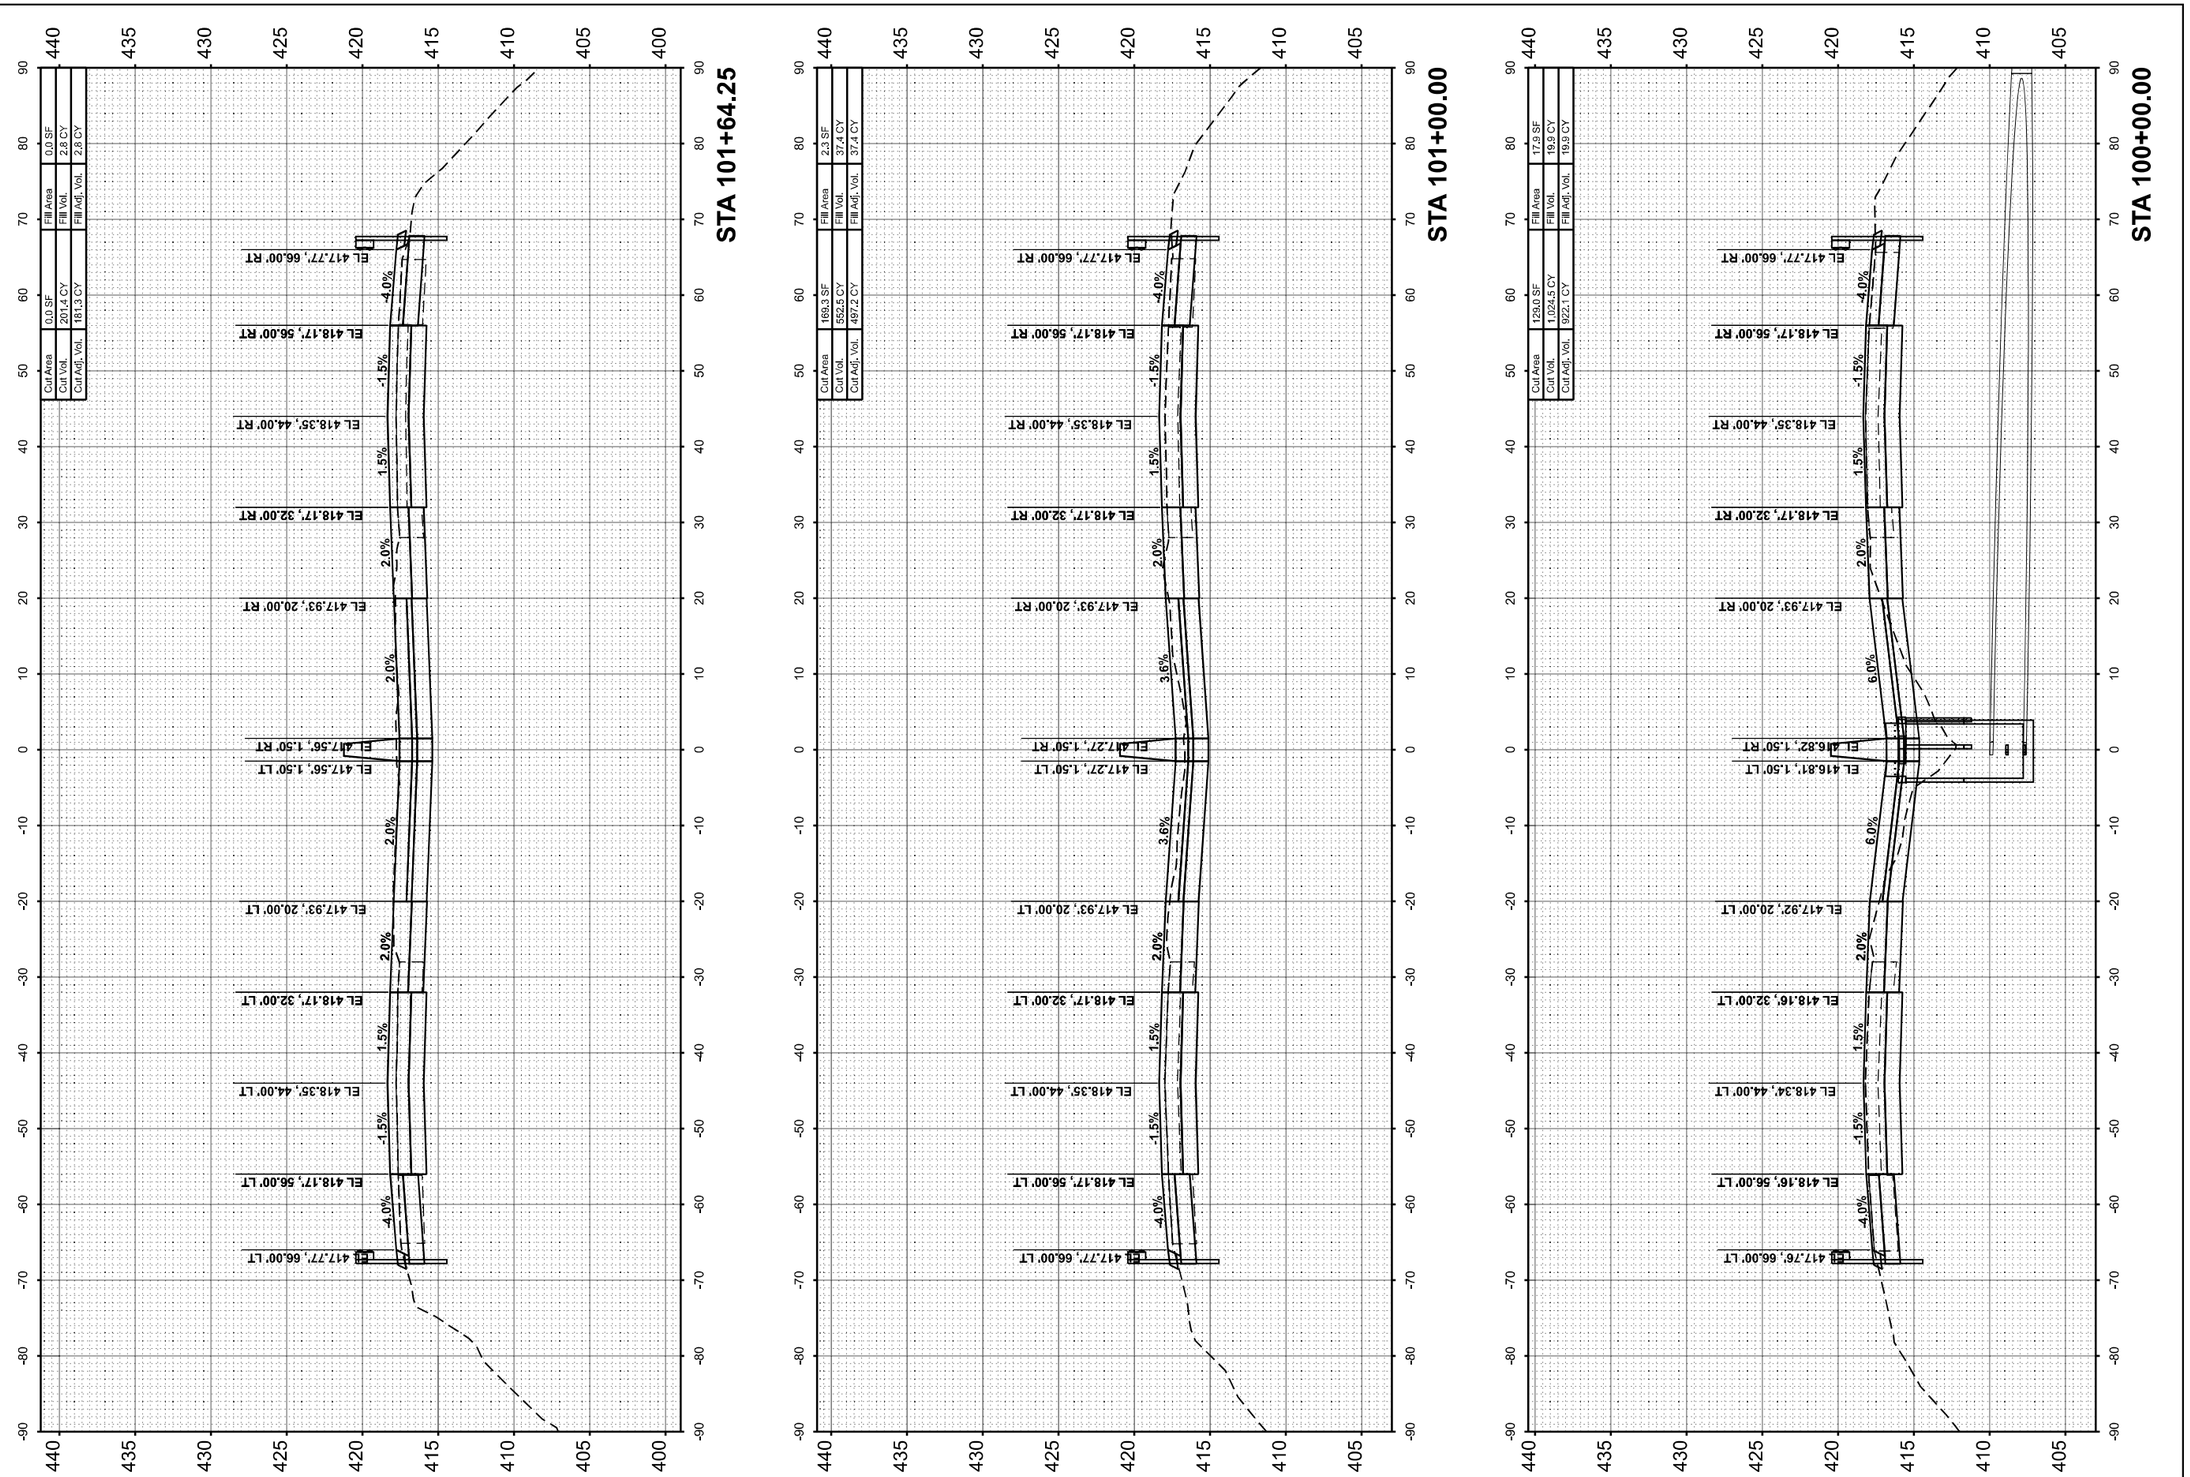

HORNER SHIFRIN
WWW.HORNERSHIFRIN.COM

USER NAME = bclimmermann	DESIGNED -	REVISED -	
	DRAWN -	REVISED -	
PLOT SCALE = 0.16666633 ' / In.	CHECKED -	REVISED -	
PLOT DATE = 10/16/2024	DATE -	REVISED -	

STATE OF ILLINOIS
DEPARTMENT OF TRANSPORTATION

CROSS SECTIONS
FRANKLIN COUNTY

SCALE:10 H : 5 V | SHEET 35 OF 121 SHEETS | STA. | TO STA.

F.A. I RTE.	SECTION	COUNTY	TOTAL SHEETS	SHEET NO.
57	(28-2)B-2; (28-1)B-2	*	598	424
		CONTRACT NO. 78884		
	ILLINOIS	FED. AID PROJECT		

* FRANKLIN/JEFFERSON

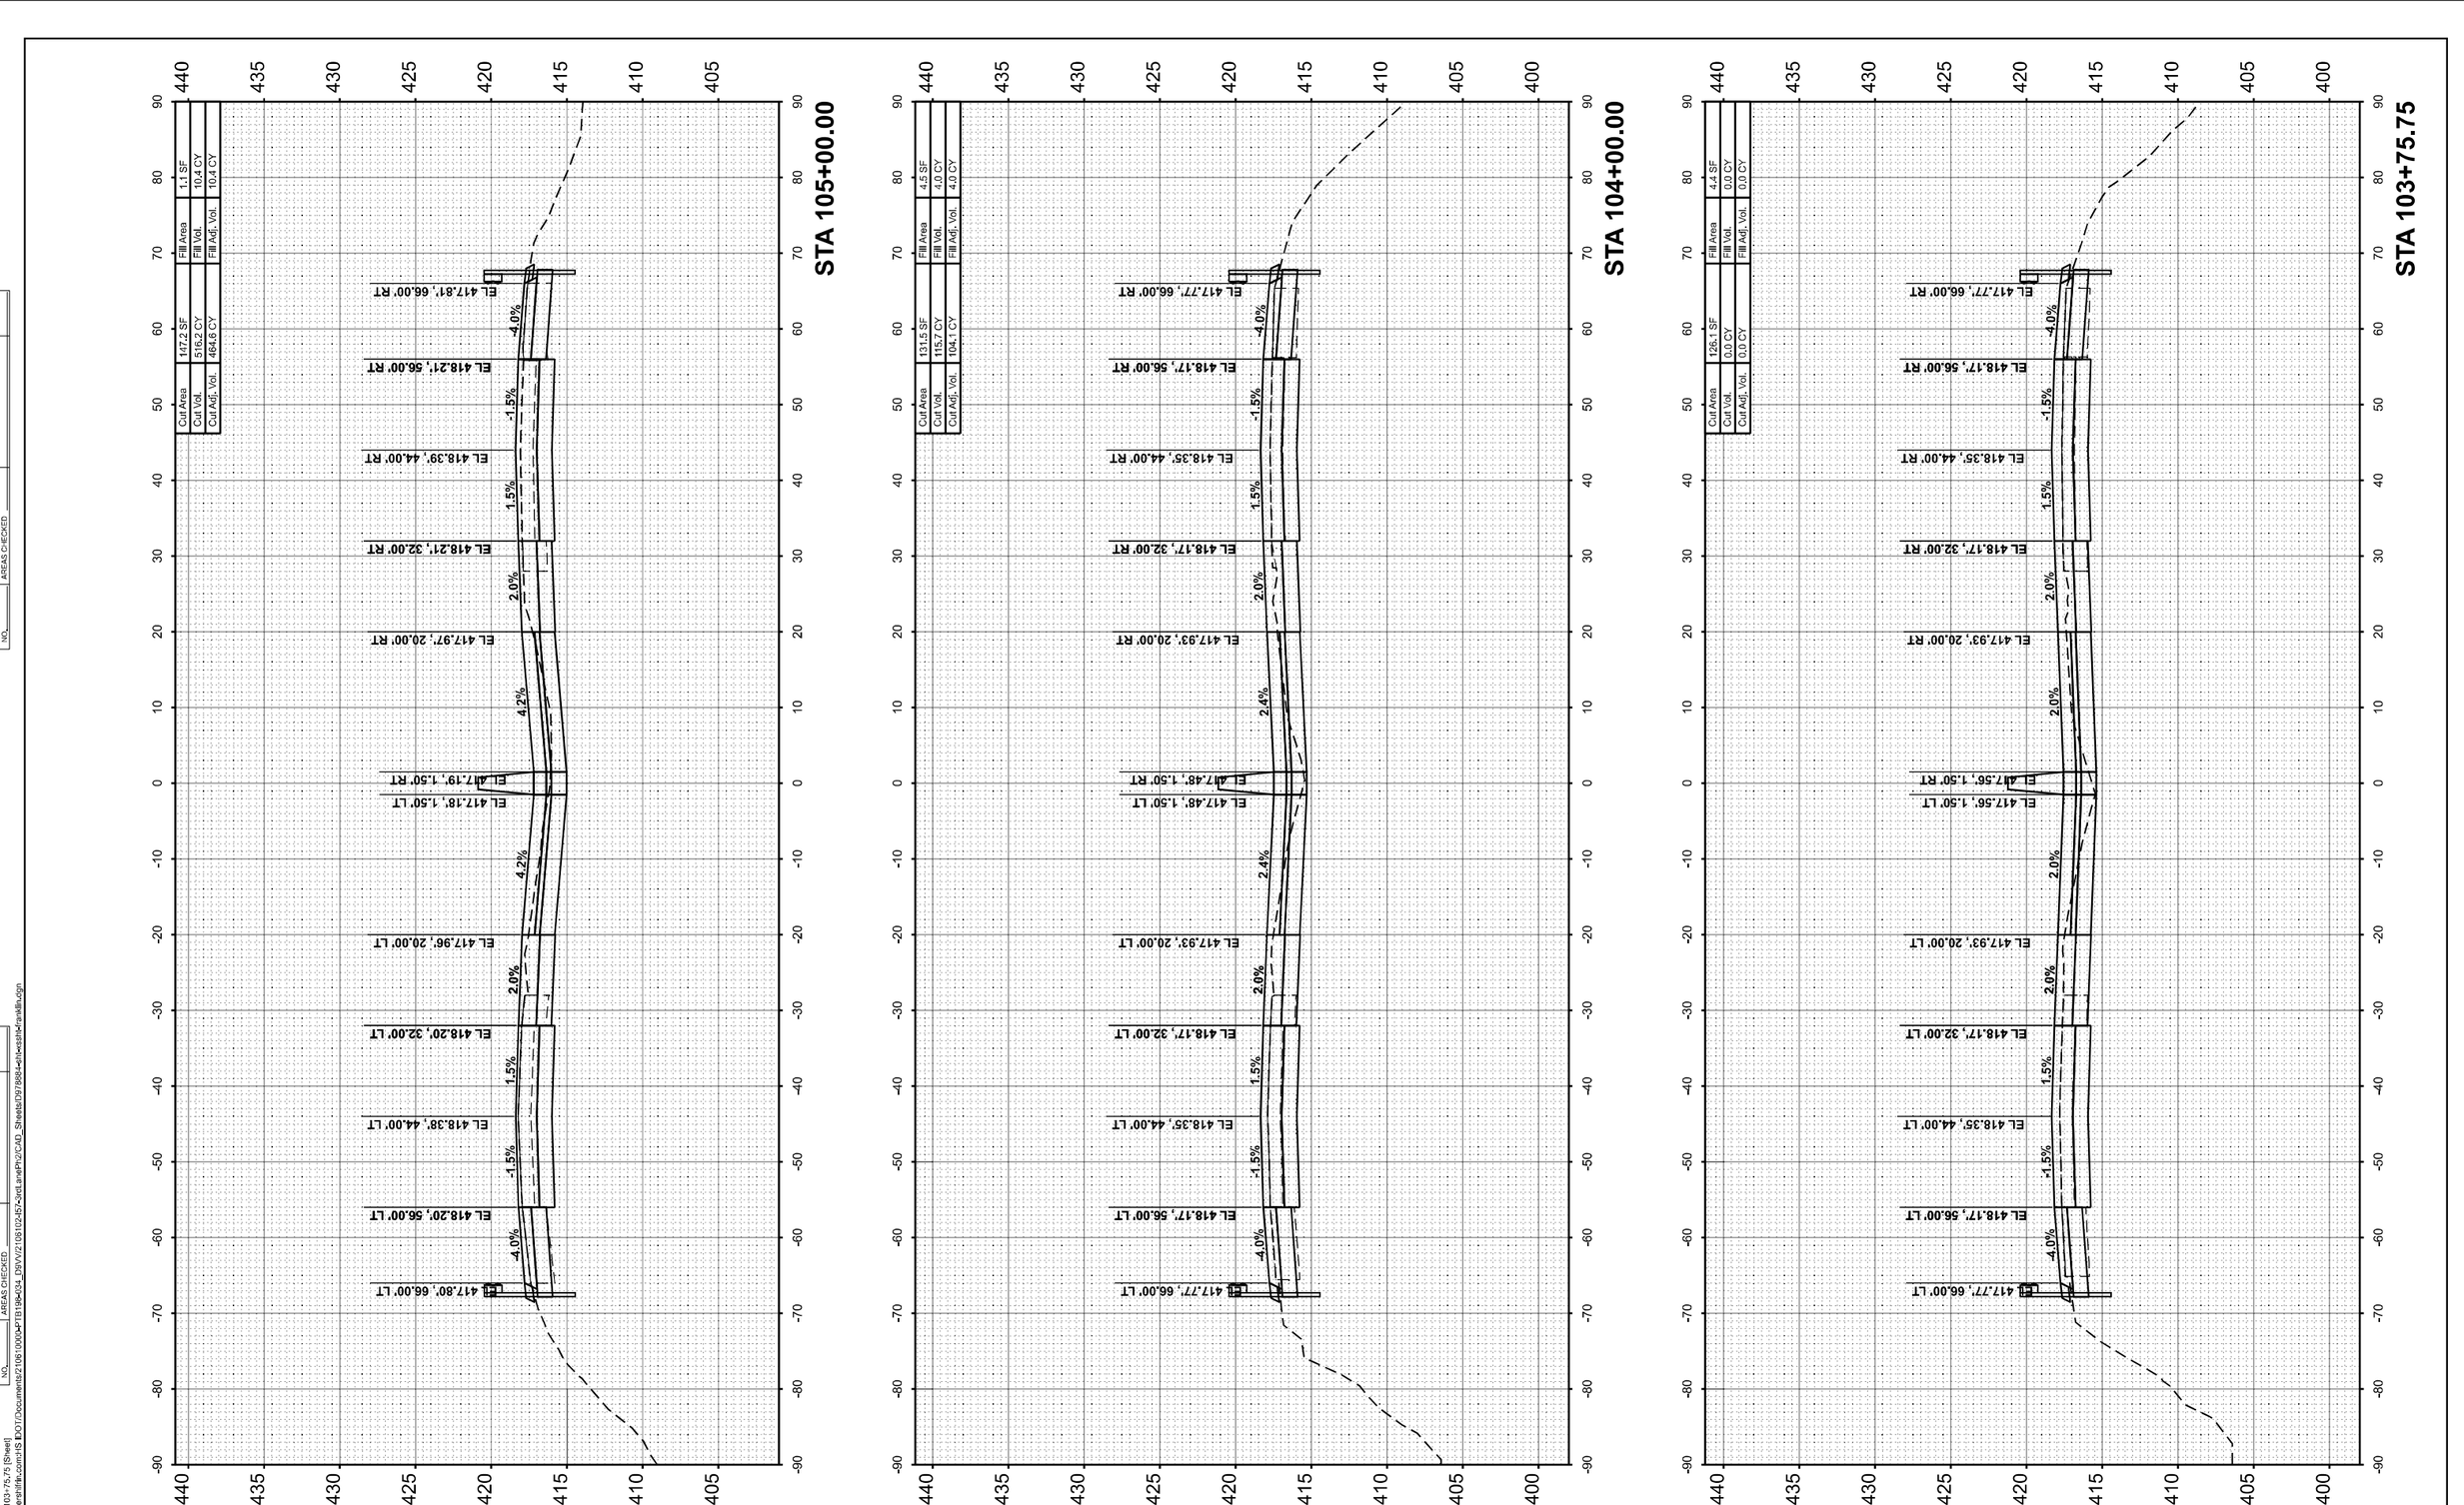

FINAL SURVEY | BY | DATE
SURVEYED
PLOTTED
TEMPLATE
AREAS
NOTE BOOK
NO.
AREAS CHECKED

ORIGINAL SURVEY | BY | DATE
SURVEYED
PLOTTED
TEMPLATE
AREAS
NOTE BOOK
NO.
AREAS CHECKED

MODEL: I57-FRANKLIN-A 103+75.75 [Sheet]
FILE NAME: pw:\\PW01.hornershifrin.com:IS Ill\DOT\Documents\21061000\PT\81194\034_DSV\Z1061102457\ctdLanePh2\CAD_Sheets\Dsh79884=ltl\xsslthCranklilu.dgn

HORNER SHIFRIN
WWW. HORNERSHIFRIN .COM

USER NAME = bclimmermann	DESIGNED -	REVISED -	
	DRAWN -	REVISED -	
PLOT SCALE = 0.16666633 ' / In.	CHECKED -	REVISED -	
PLOT DATE = 10/16/2024	DATE -	REVISED -	

STATE OF ILLINOIS
DEPARTMENT OF TRANSPORTATION

CROSS SECTIONS
FRANKLIN COUNTY

SCALE:10 H : 5 V | SHEET 36 OF 121 SHEETS | STA. | TO STA.

F.A. I RTE.	SECTION	COUNTY	TOTAL SHEETS	SHEET NO.
57	(28-2)B-2; (28-1)B-2	*	598	425
		CONTRACT NO. 78884		
	ILLINOIS	FED. AID PROJECT		

* FRANKLIN/JEFFERSON

FINAL SURVEY		BY	DATE
	SURVEYED		
	PLOTTED		
NOTE BOOK	TEMPLATE		
	AREAS		
NO.	AREAS CHECKED		

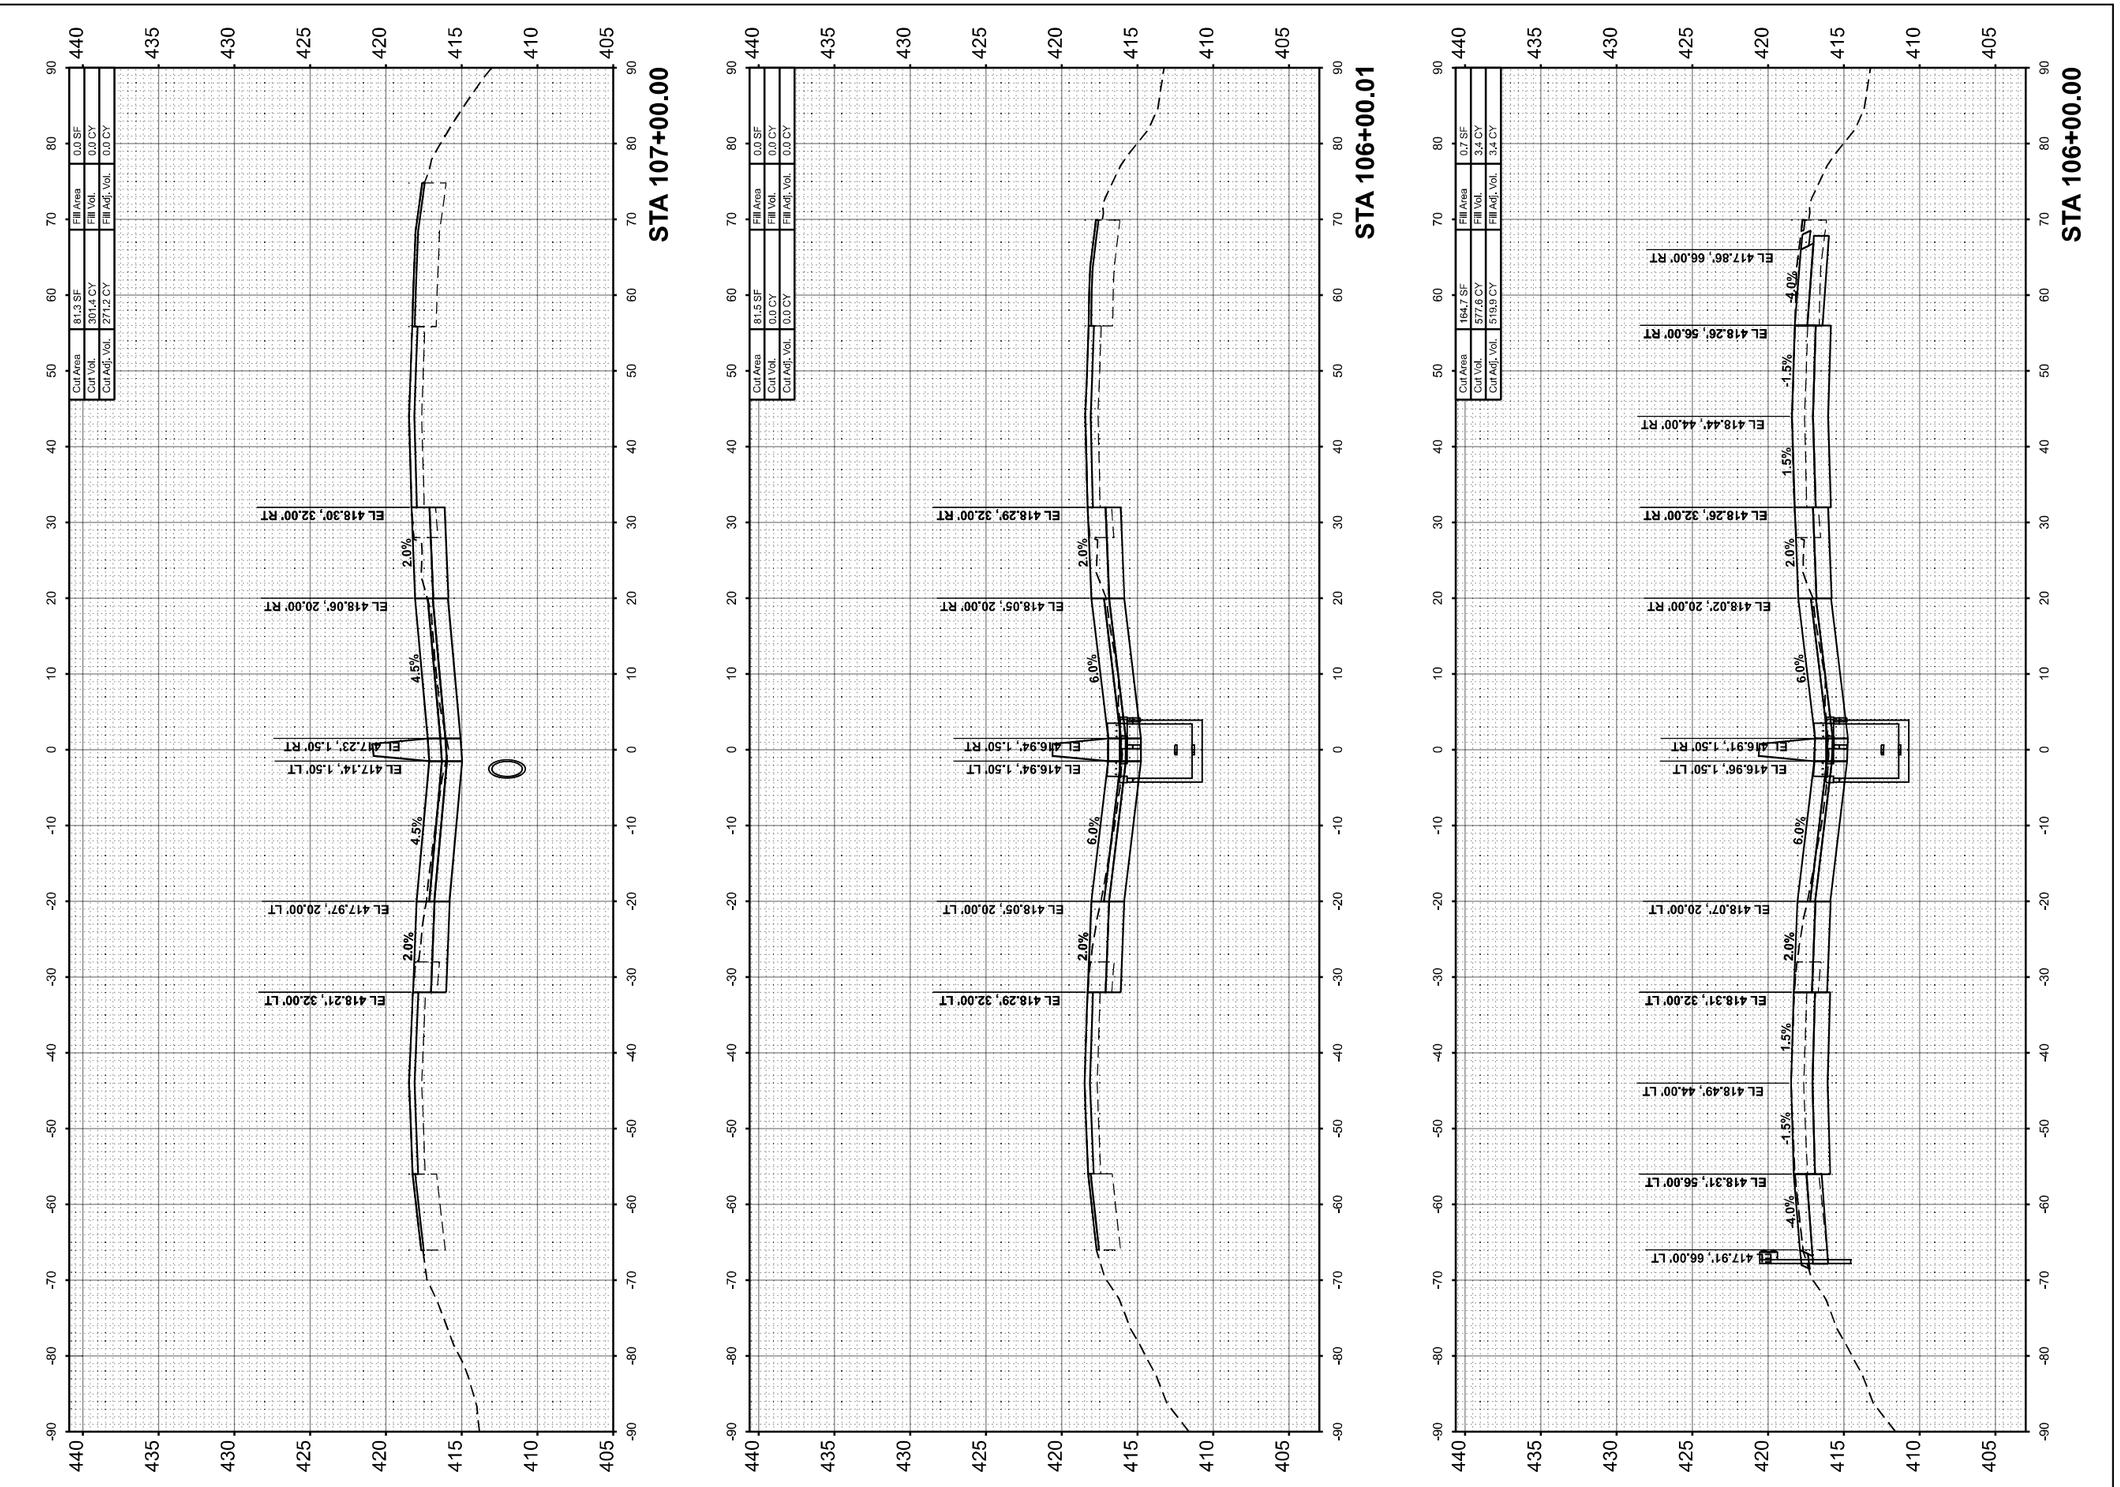

ORIGINAL SURVEY		BY	DATE
	SURVEYED		
	PLOTTED		
NOTE BOOK	TEMPLATE		
	AREAS		
NO.	AREAS CHECKED		

MODEL: I57FRANKLIN-A 106+00.00 [Sheet]
FILE NAME: pw:\\PW01-hornershifrin.com:IS EDOT\Documents\2106100004\PTB194\04_DWV\21061102457-ArchLanePh2\C4D_Sheets\D97888e4\ilhcsstd=frankllin.dgn

HORNER SHIFRIN	USER NAME = bclimmermann	DESIGNED -	REVISED -
WWW.HORNERSHIFRIN.COM		DRAWN -	REVISED -
	PLOT SCALE = 0.16666633 ' / In.	CHECKED -	REVISED -
	PLOT DATE = 10/16/2024	DATE -	REVISED -

STATE OF ILLINOIS
DEPARTMENT OF TRANSPORTATION

CROSS SECTIONS
FRANKLIN COUNTY

SCALE:10 H : 5 V | SHEET 37 OF 121 SHEETS | STA. | TO STA.

F.A. I RTE.	SECTION	COUNTY	TOTAL SHEETS	SHEET NO.
57	(28-2)B-2; (28-1)B-2	*	598	426
		CONTRACT NO. 78884		
	ILLINOIS	FED. AID PROJECT		

* FRANKLIN/JEFFERSON

FINAL SURVEY	SURVEYED	BY	DATE
	PLOTTED		
NOTE BOOK	TEMPLATE		
	AREAS		
NO.	AREAS CHECKED		

ORIGINAL SURVEY	SURVEYED	BY	DATE
	PLOTTED		
NOTE BOOK	TEMPLATE		
	AREAS		
NO.	AREAS CHECKED		

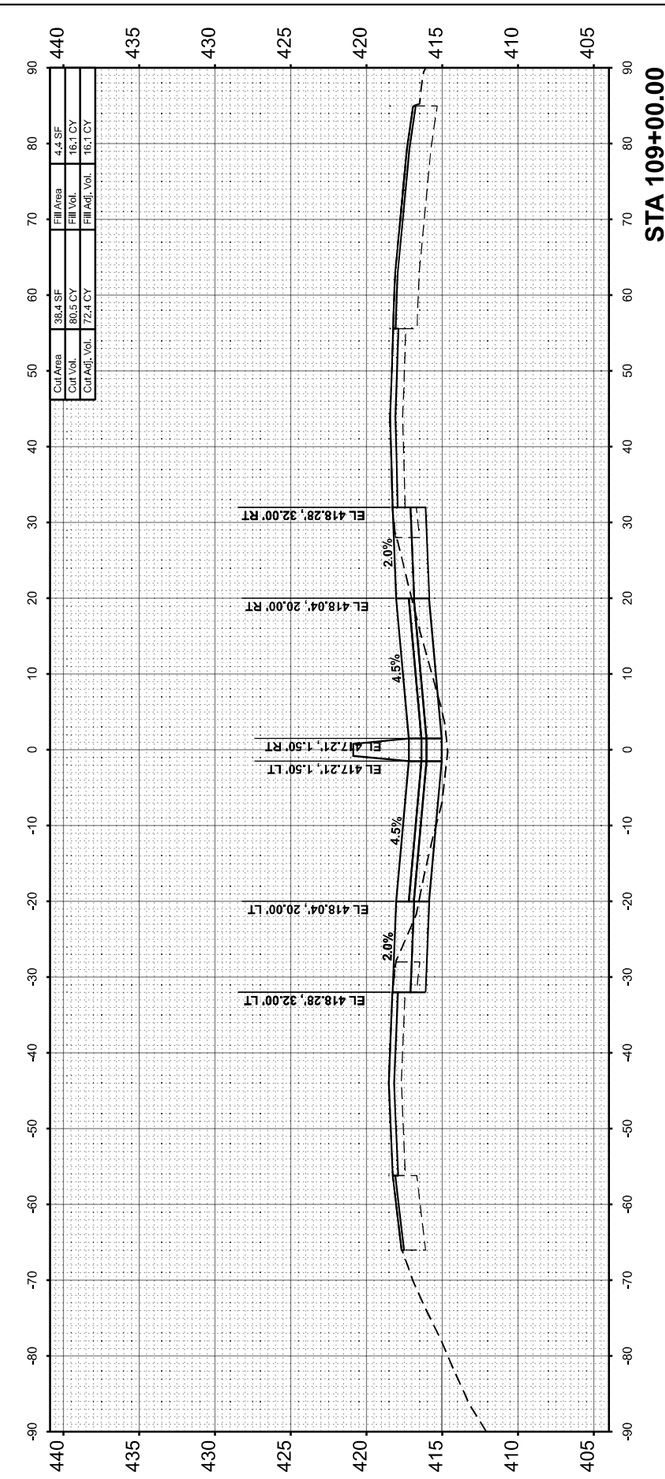

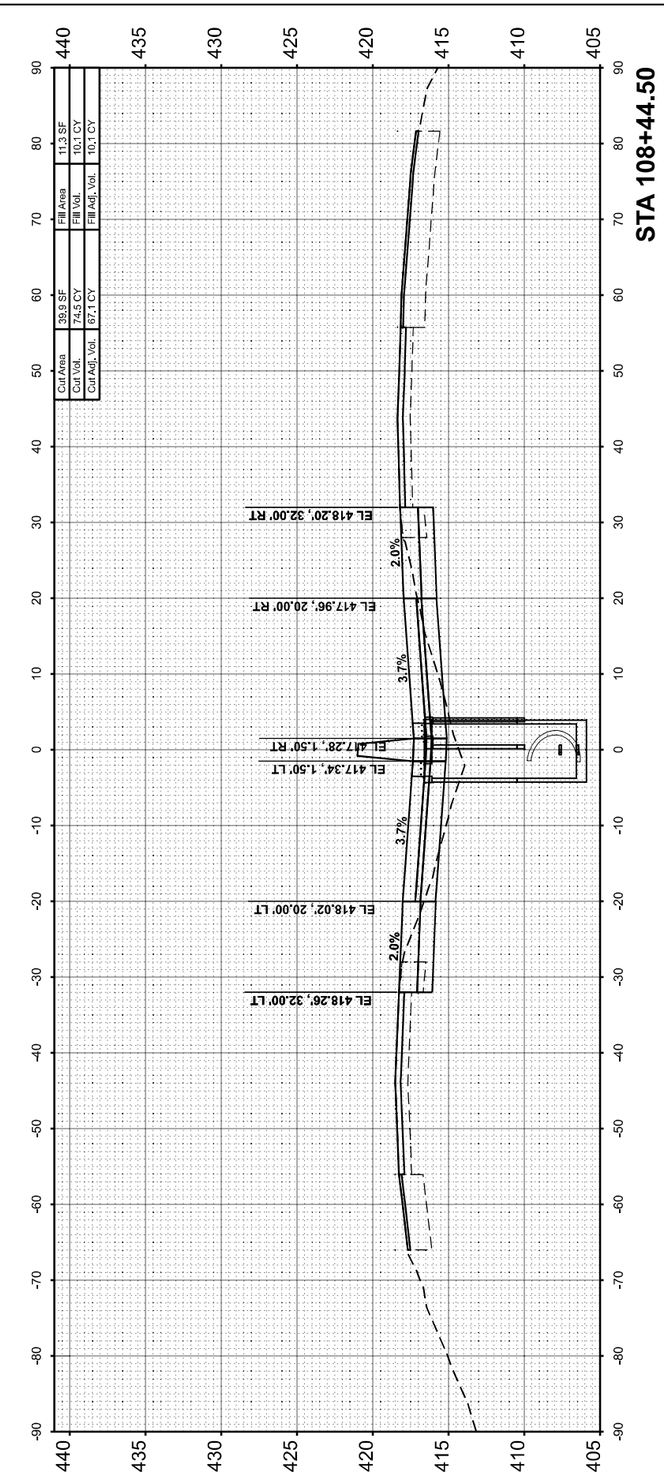

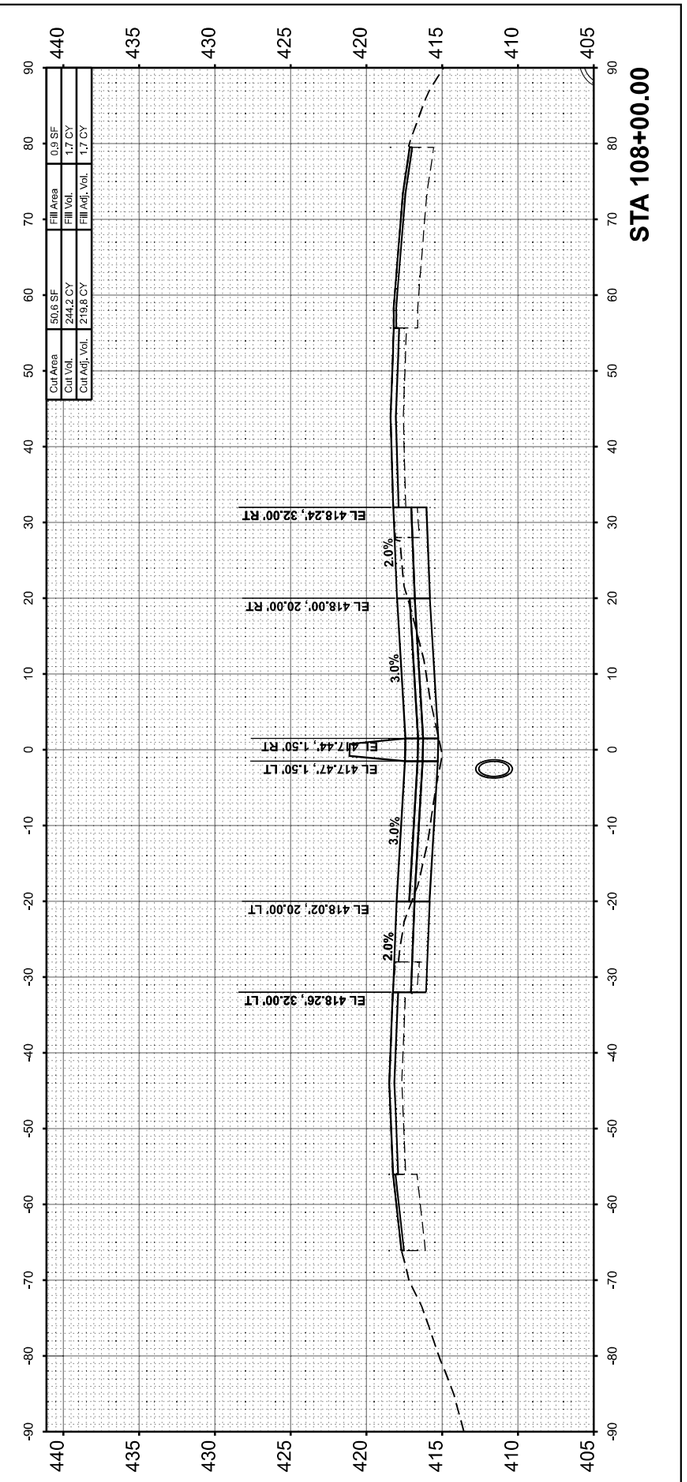

MODEL: I57FRANKLIN-A 108+00.00 [Sheet]
FILE NAME: pw:\\PW01.hornershifrin.com:IS Ill DOT\Documents\21061000\PT\81984\034_D9\V\Z1061102-457•JetLanePh2\CAD_Sheets\D979884•ellisesa84cranklllv.dgn

HORNER SHIFRIN WWW. HORNERSHIFRIN .COM	USER NAME = bclimmermann	DESIGNED -	REVISED -
		DRAWN -	REVISED -
	PLOT SCALE = 0.16666633 ' / In.	CHECKED -	REVISED -
	PLOT DATE = 10/16/2024	DATE -	REVISED -

STATE OF ILLINOIS
DEPARTMENT OF TRANSPORTATION

CROSS SECTIONS
FRANKLIN COUNTY

SCALE:10 H : 5 V | SHEET 38 OF 121 SHEETS | STA. | TO STA.

F.A. I RTE.	SECTION	COUNTY	TOTAL SHEETS	SHEET NO.
57	(28-2)B-2; (28-1)B-2	*	598	427
		CONTRACT NO. 78884		
	ILLINOIS	FED. AID PROJECT		

* FRANKLIN/JEFFERSON

FINAL SURVEY	SURVEYED	BY	DATE
NOTE BOOK	PLOTTED		
NO.	TEMPLATE		
	AREAS		
	AREAS CHECKED		

ORIGINAL SURVEY	SURVEYED	BY	DATE
NOTE BOOK	PLOTTED		
NO.	TEMPLATE		
	AREAS		
	AREAS CHECKED		

MODEL: I57FRANKLIN-A 110+00.00 (Sheet)
FILE NAME: pw://PW01-hornershifrin.com:IS EDOT/Documents/21061000*FTB19**04_DWV/21061102-57-JointLanePh2/C4D_Sheets/D97888**dlin**csstr**rankllin.dgn

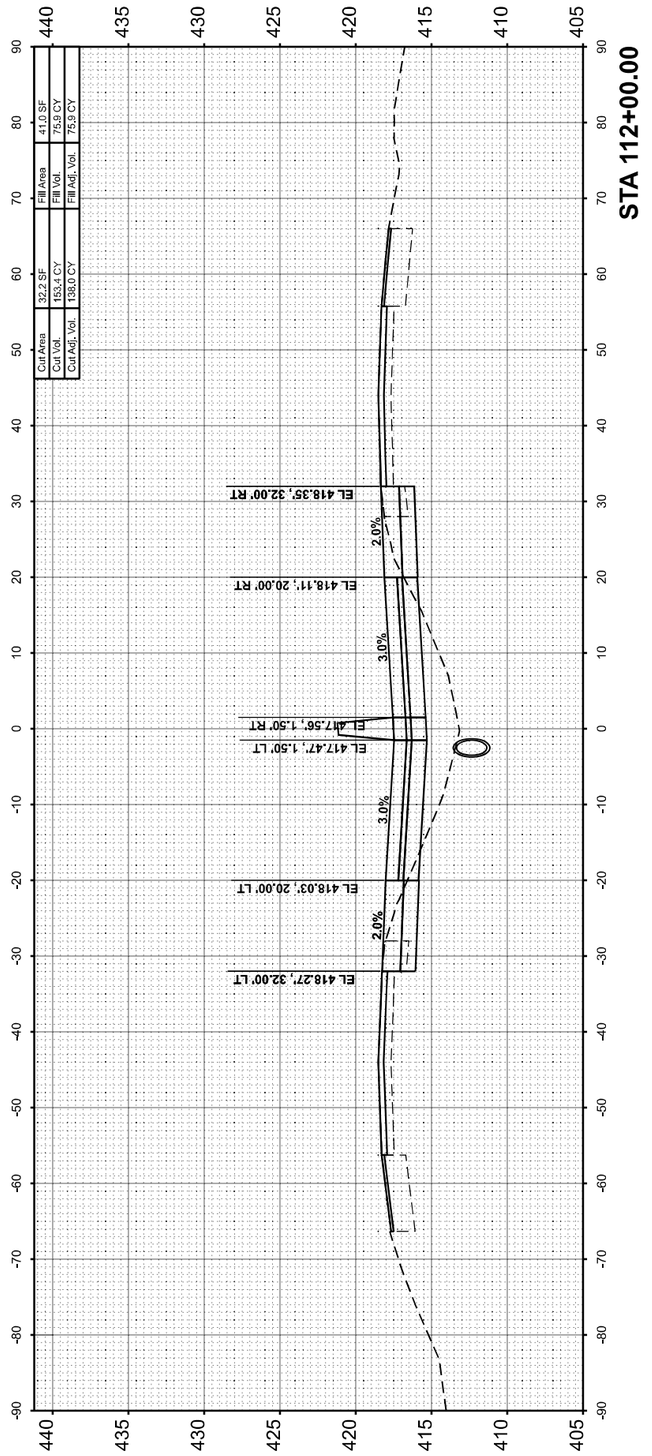

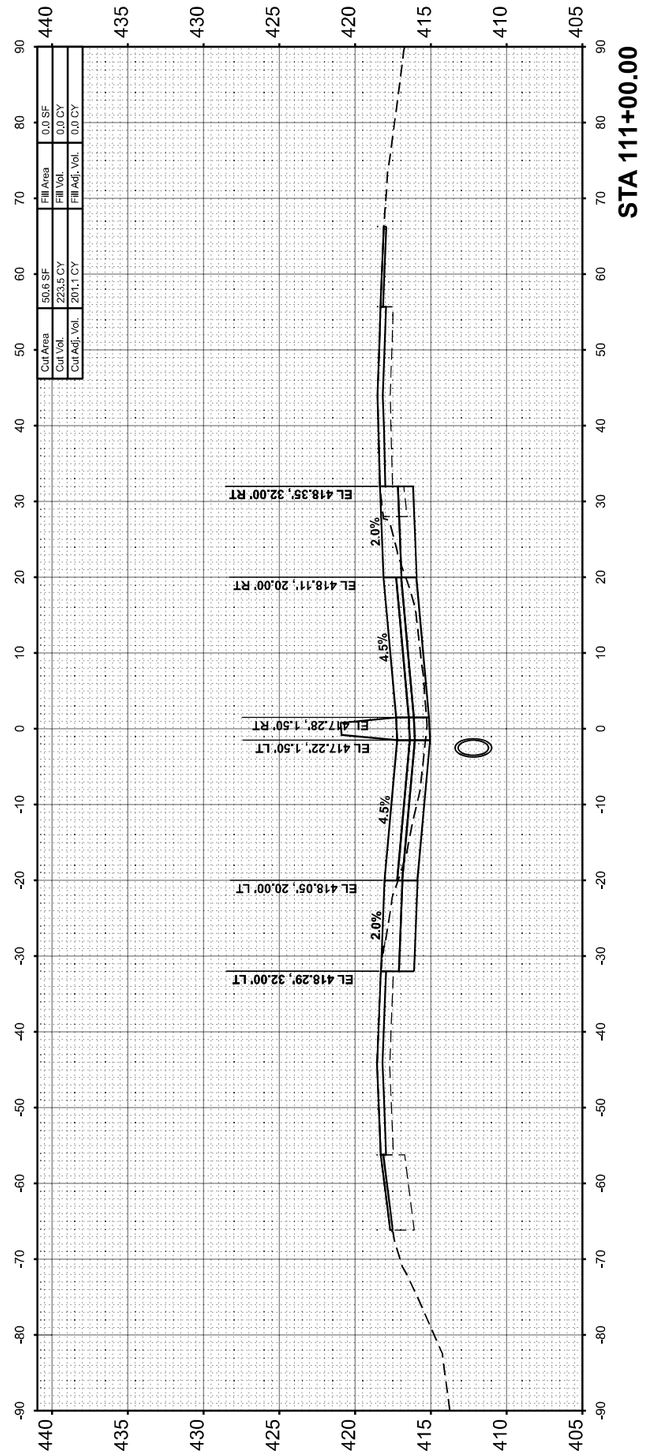

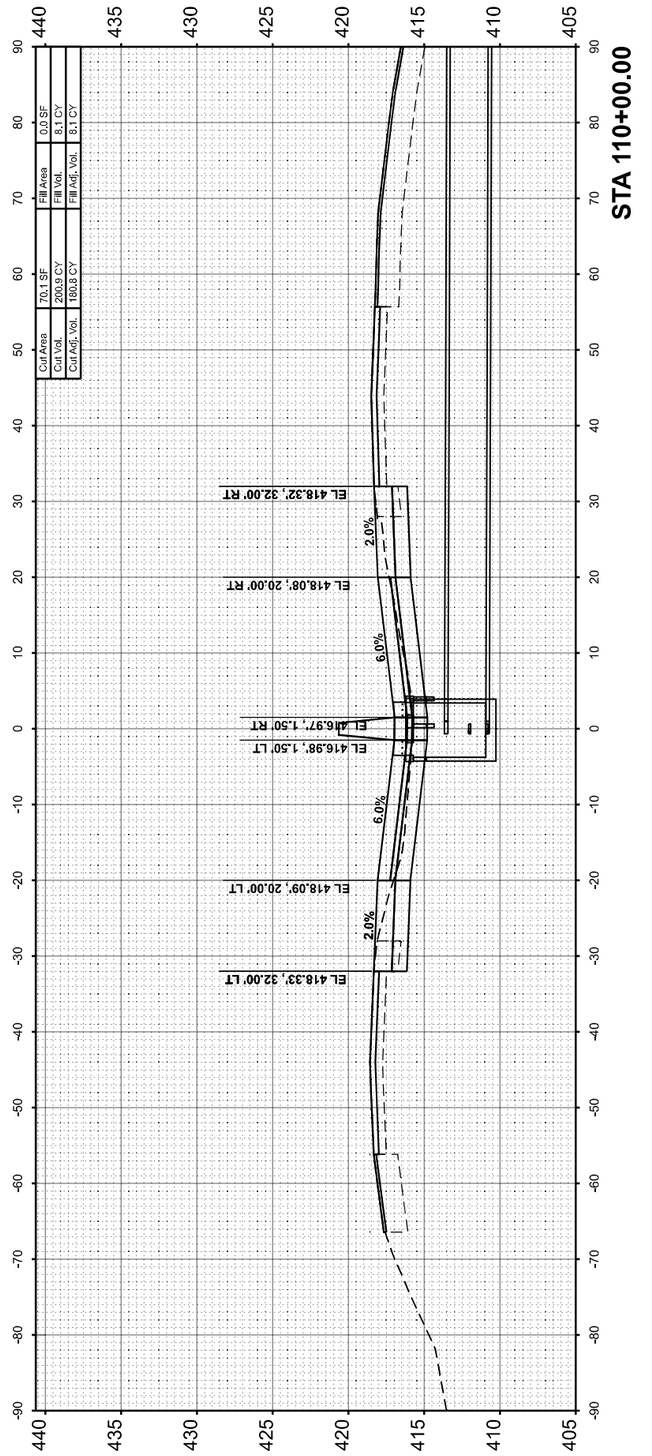

HORNER SHIFRIN
WWW.HORNERSHIFRIN.COM

USER NAME = bdimmermann	DESIGNED -	REVISED -	
	DRAWN -	REVISED -	
PLOT SCALE = 0.16666633 ' / In.	CHECKED -	REVISED -	
PLOT DATE = 10/16/2024	DATE -	REVISED -	

STATE OF ILLINOIS
DEPARTMENT OF TRANSPORTATION

CROSS SECTIONS
FRANKLIN COUNTY

SCALE:10 H : 5 V | SHEET 39 OF 121 SHEETS | STA. | TO STA.

F.A. I RTE.	SECTION	COUNTY	TOTAL SHEETS	SHEET NO.
57	(28-2)B-2; (28-1)B-2	*	598	428
		CONTRACT NO. 78884		
		ILLINOIS	FED. AID PROJECT	

* FRANKLIN/JEFFERSON

FINAL SURVEY	SURVEYED	BY	DATE
NOTE BOOK	PLOTTED		
NO.	TEMPLATE		
	AREAS		
	AREAS CHECKED		

ORIGINAL SURVEY	SURVEYED	BY	DATE
NOTE BOOK	PLOTTED		
NO.	TEMPLATE		
	AREAS		
	AREAS CHECKED		

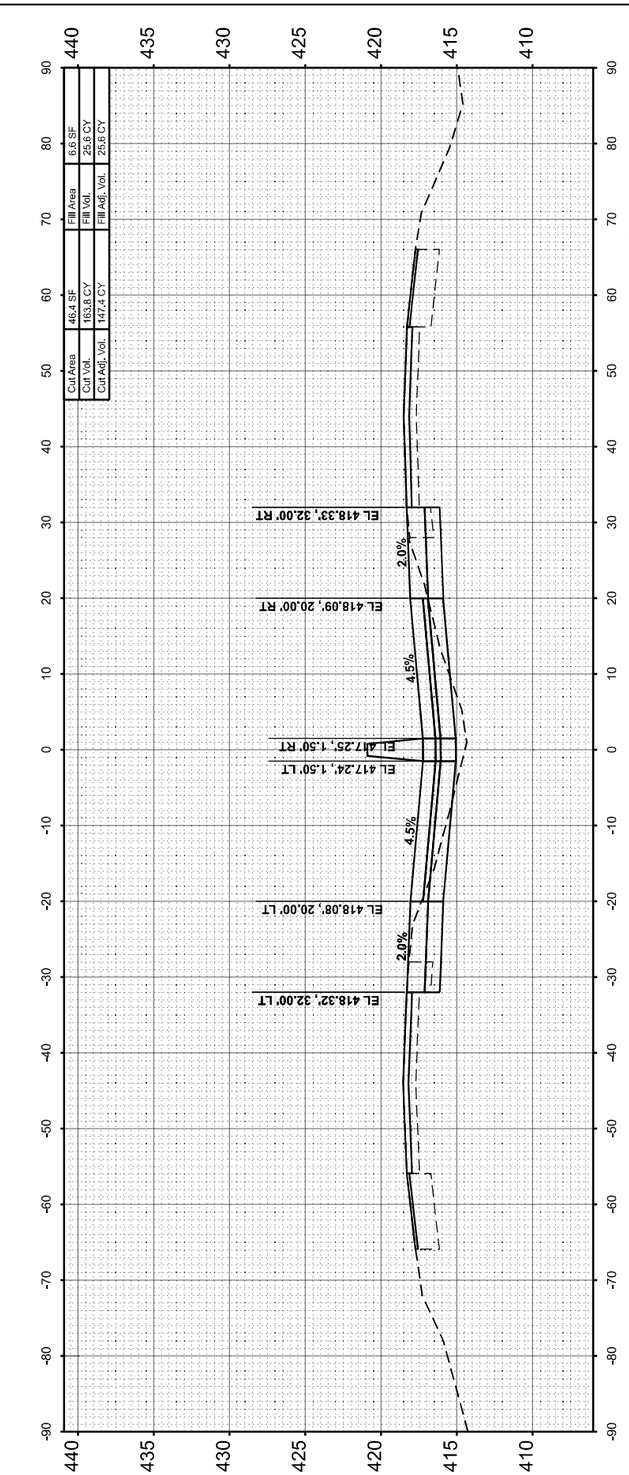

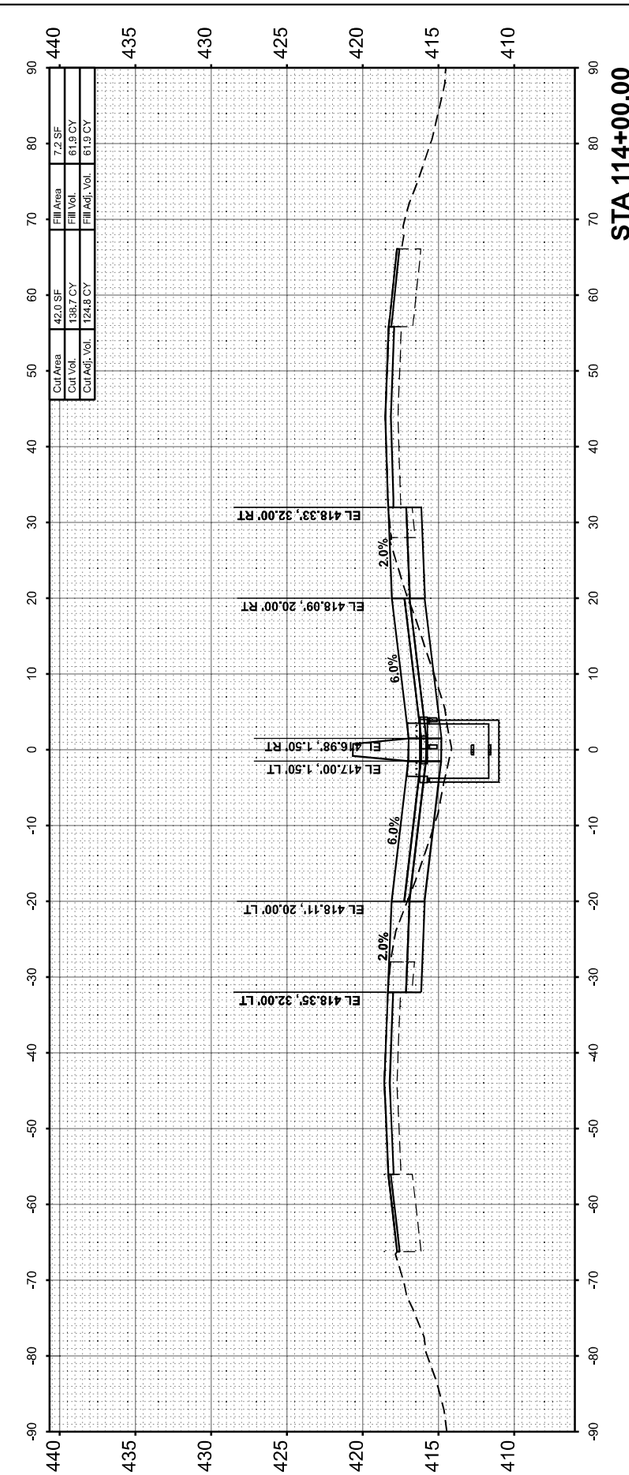

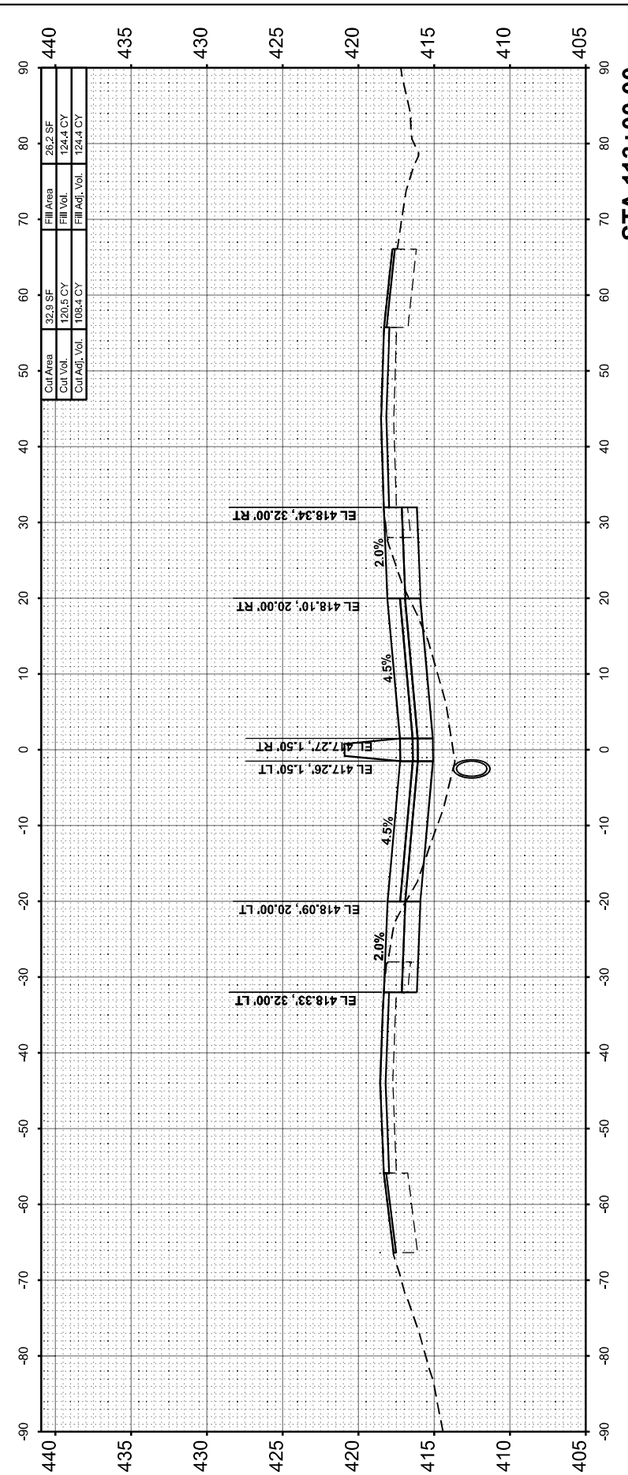

MODEL: I57FRANKLIN-A 113+00.00 [Sheet]
FILE NAME: pw:\PW01.hornershifrin.com:IS IDOT\Documents\21061000\04FTB1984\04_DWV\21061102-I57-3rdLanePh2\CAD_Sheets\D978884-dlhvesthFranklin.dgn

HORNER SHIFRIN WWW. HORNERSHIFRIN .COM			
	USER NAME = bctimmermann	DESIGNED -	REVISED -
		DRAWN -	REVISED -
	PLOT SCALE = 0.16666633 ' / In.	CHECKED -	REVISED -
	PLOT DATE = 10/16/2024	DATE -	REVISED -

STATE OF ILLINOIS
DEPARTMENT OF TRANSPORTATION

CROSS SECTIONS
FRANKLIN COUNTY

SCALE:10 H : 5 V | SHEET 40 OF 121 SHEETS | STA. | TO STA.

F.A. I RTE.	SECTION	COUNTY	TOTAL SHEETS	SHEET NO.
57	(28-2)B-2; (28-1)B-2	*	598	429
		CONTRACT NO. 78884		
	ILLINOIS FED. AID PROJECT			

* FRANKLIN/JEFFERSON

FINAL SURVEY	SURVEYED	BY	DATE
NOTE BOOK	PLOTTED		
NO.	TEMPLATE		
	AREAS		
	AREAS CHECKED		

ORIGINAL SURVEY	SURVEYED	BY	DATE
NOTE BOOK	PLOTTED		
NO.	TEMPLATE		
	AREAS		
	AREAS CHECKED		

MODEL: I57FRANKLIN-A - A 116+00.00 (Sheet)
FILE NAME: pw:\\PW01.hornershifrin.com:IS IDOT\Documents\Z1061000\PT181984\034_D9\VIZ1061102457\dotLaneP\r2\CAD_Sheets\D979884=ti\hess#Crank#u.dgn

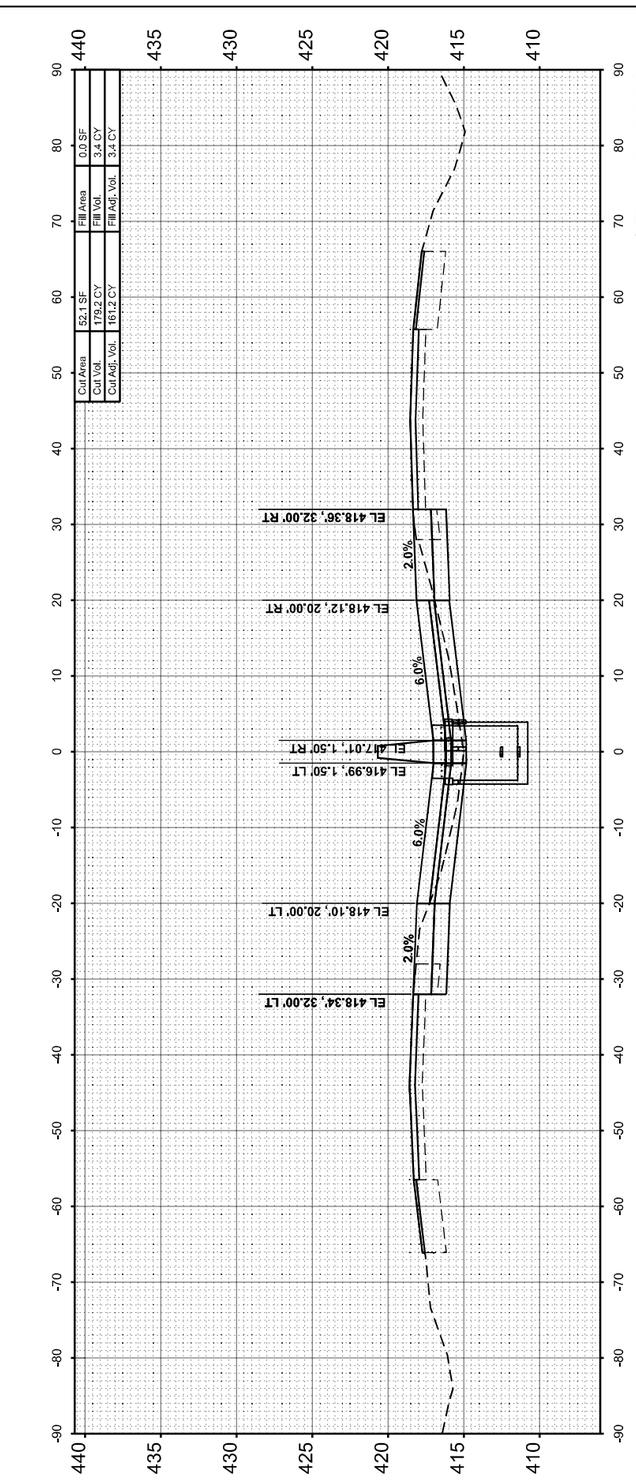

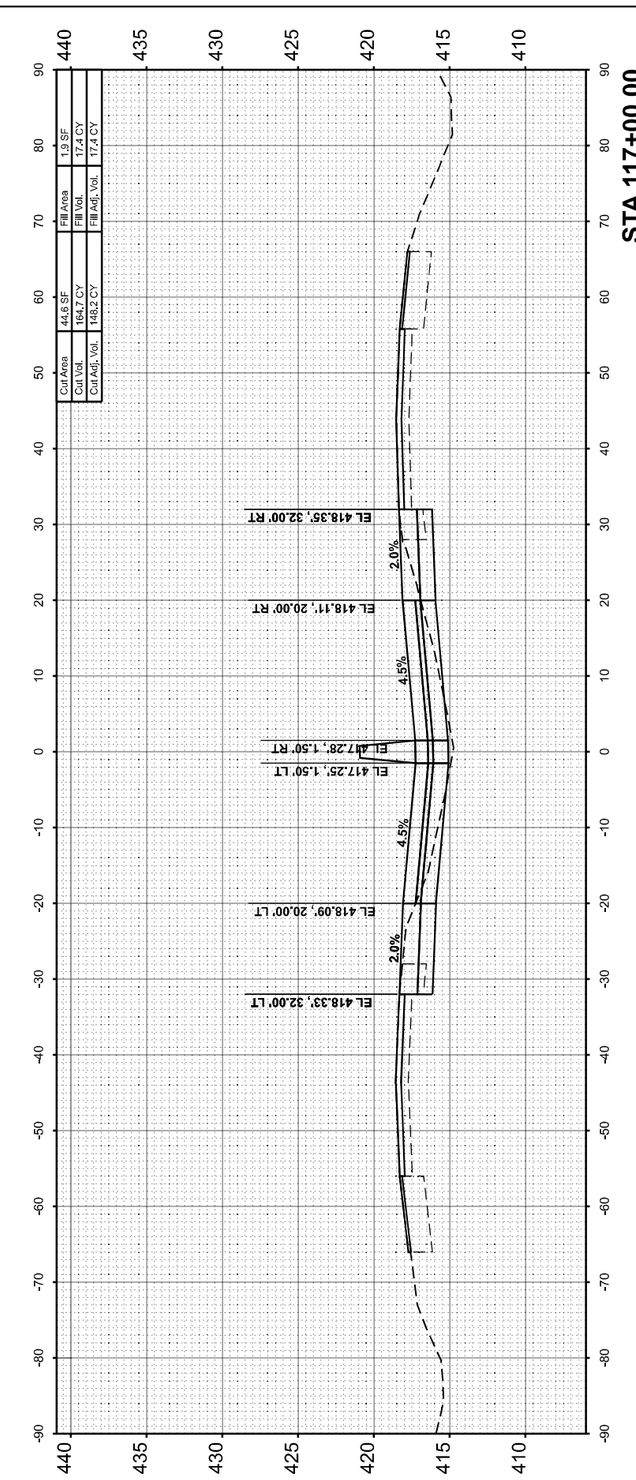

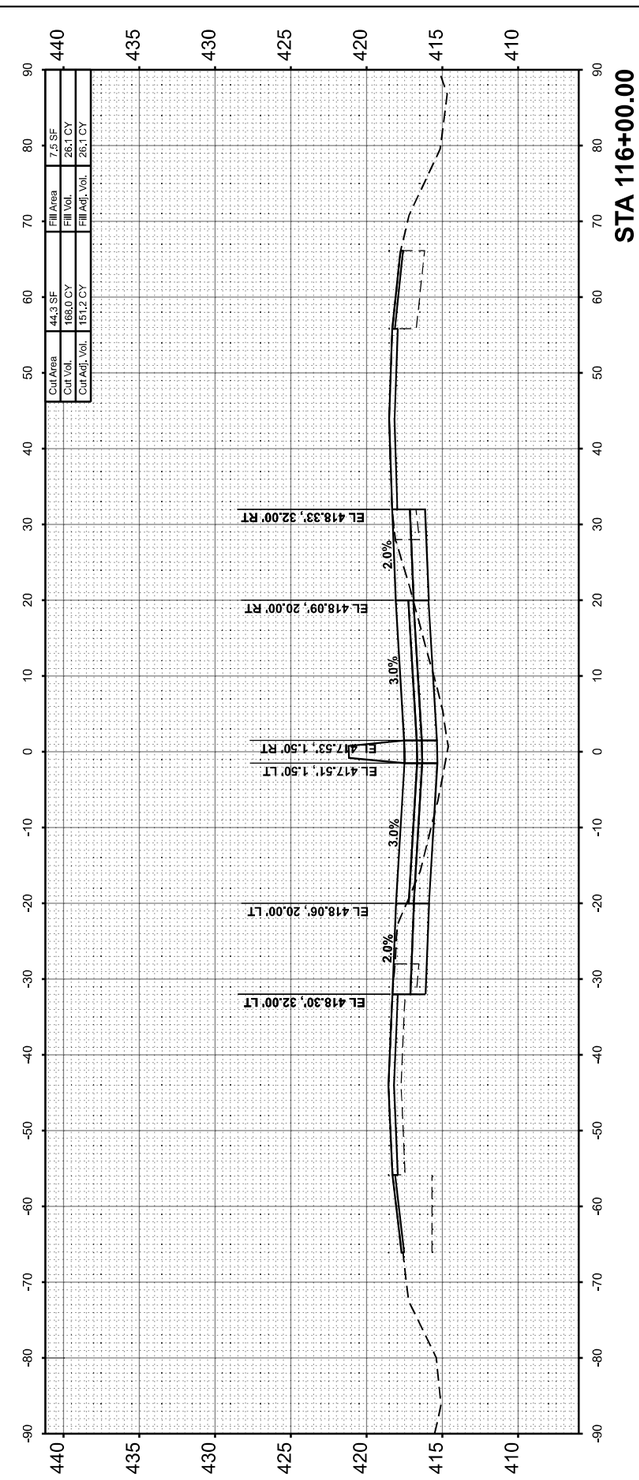

HORNER SHIFRIN
WWW. HORNERSHIFRIN .COM

USER NAME = bclimmermann	DESIGNED -	REVISED -	
	DRAWN -	REVISED -	
PLOT SCALE = 0.16666633 ' / In.	CHECKED -	REVISED -	
PLOT DATE = 10/16/2024	DATE -	REVISED -	

STATE OF ILLINOIS
DEPARTMENT OF TRANSPORTATION

CROSS SECTIONS
FRANKLIN COUNTY

SCALE:10 H : 5 V | SHEET 41 OF 121 SHEETS | STA. | TO STA.

F.A. I RTE.	SECTION	COUNTY	TOTAL SHEETS	SHEET NO.
57	(28-2)B-2; (28-1)B-2	*	598	430
		CONTRACT NO. 78884		
	ILLINOIS	FED. AID PROJECT		

* FRANKLIN/JEFFERSON

FINAL SURVEY		BY	DATE
NOTE BOOK	SURVEYED		
NO.	PLOTTED		
	TEMPLATE		
	AREAS		
	AREAS CHECKED		

ORIGINAL SURVEY		BY	DATE
NOTE BOOK	SURVEYED		
NO.	PLOTTED		
	TEMPLATE		
	AREAS		
	AREAS CHECKED		

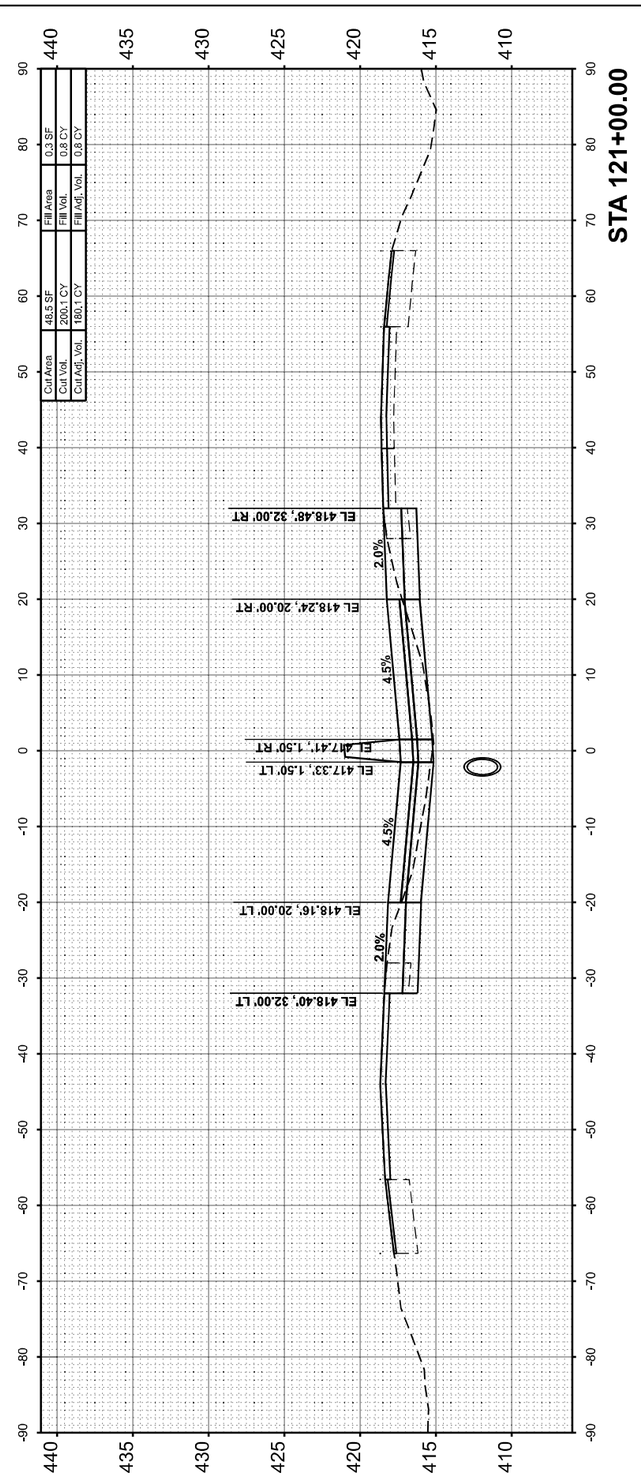

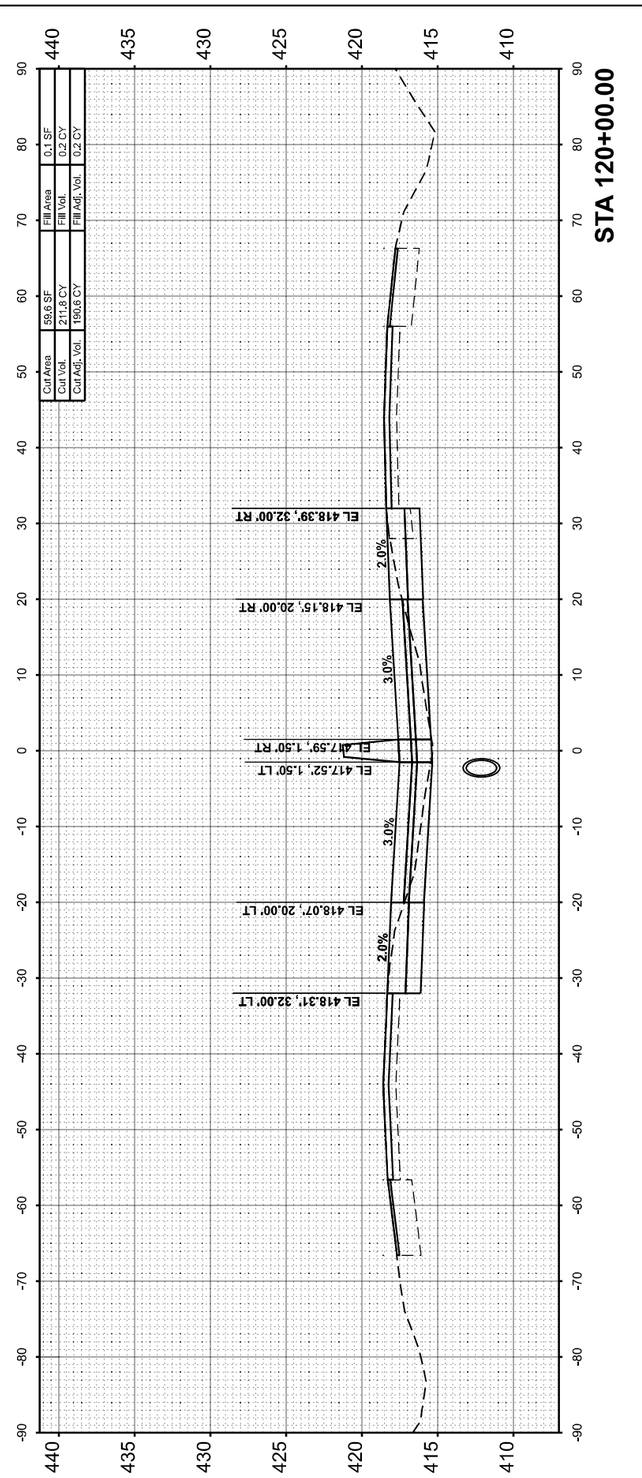

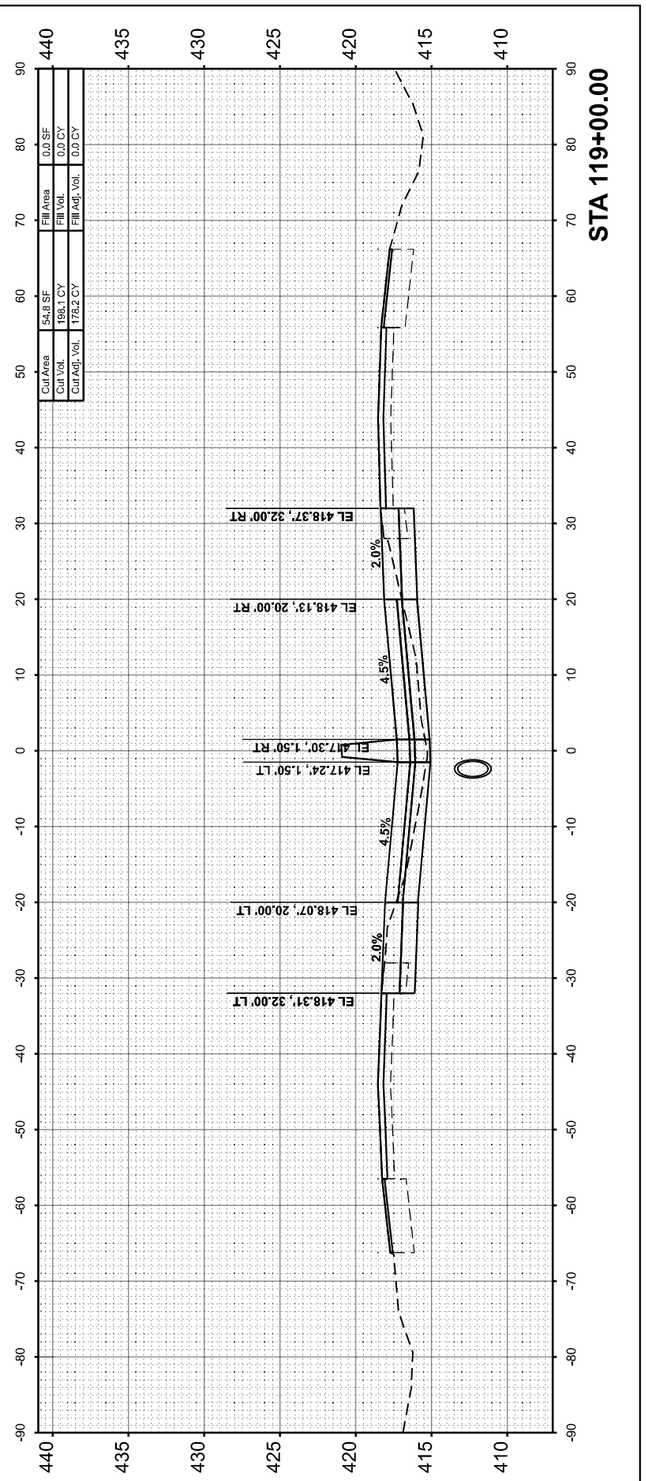

MODEL: I57FRANKLIN-A 119+00.00 [Sheet]
FILE NAME: pw:\\PW01.hornershifrin.com:IS IDOT\Documents\D2106100004\PTB191\B40304_D3\VV\21061102457<3rdLaneProj2\CAD_Sheets\D9788884allhksshtfrankllu.dgn

USER NAME = bdimmermann	DESIGNED -	REVISED -	
	DRAWN -	REVISED -	
PLOT SCALE = 0.16666633 ' / In.	CHECKED -	REVISED -	
PLOT DATE = 10/16/2024	DATE -	REVISED -	

HORNER SHIFRIN
WWW. HORNERSHIFRIN .COM

STATE OF ILLINOIS
DEPARTMENT OF TRANSPORTATION

CROSS SECTIONS
FRANKLIN COUNTY

SCALE:10 H : 5 V | SHEET 42 OF 121 SHEETS | STA. | TO STA.

F.A.I RTE.	SECTION	COUNTY	TOTAL SHEETS	SHEET NO.
57	(28-2)B-2; (28-1)B-2	*	598	431
		CONTRACT NO. 78884		
	ILLINOIS	FED. AID PROJECT		

* FRANKLIN/JEFFERSON

FINAL SURVEY		BY	DATE
NOTE BOOK	SURVEYED		
NO.	PLOTTED		
	TEMPLATE		
	AREAS		
	AREAS CHECKED		

ORIGINAL SURVEY		BY	DATE
NOTE BOOK	SURVEYED		
NO.	PLOTTED		
	TEMPLATE		
	AREAS		
	AREAS CHECKED		

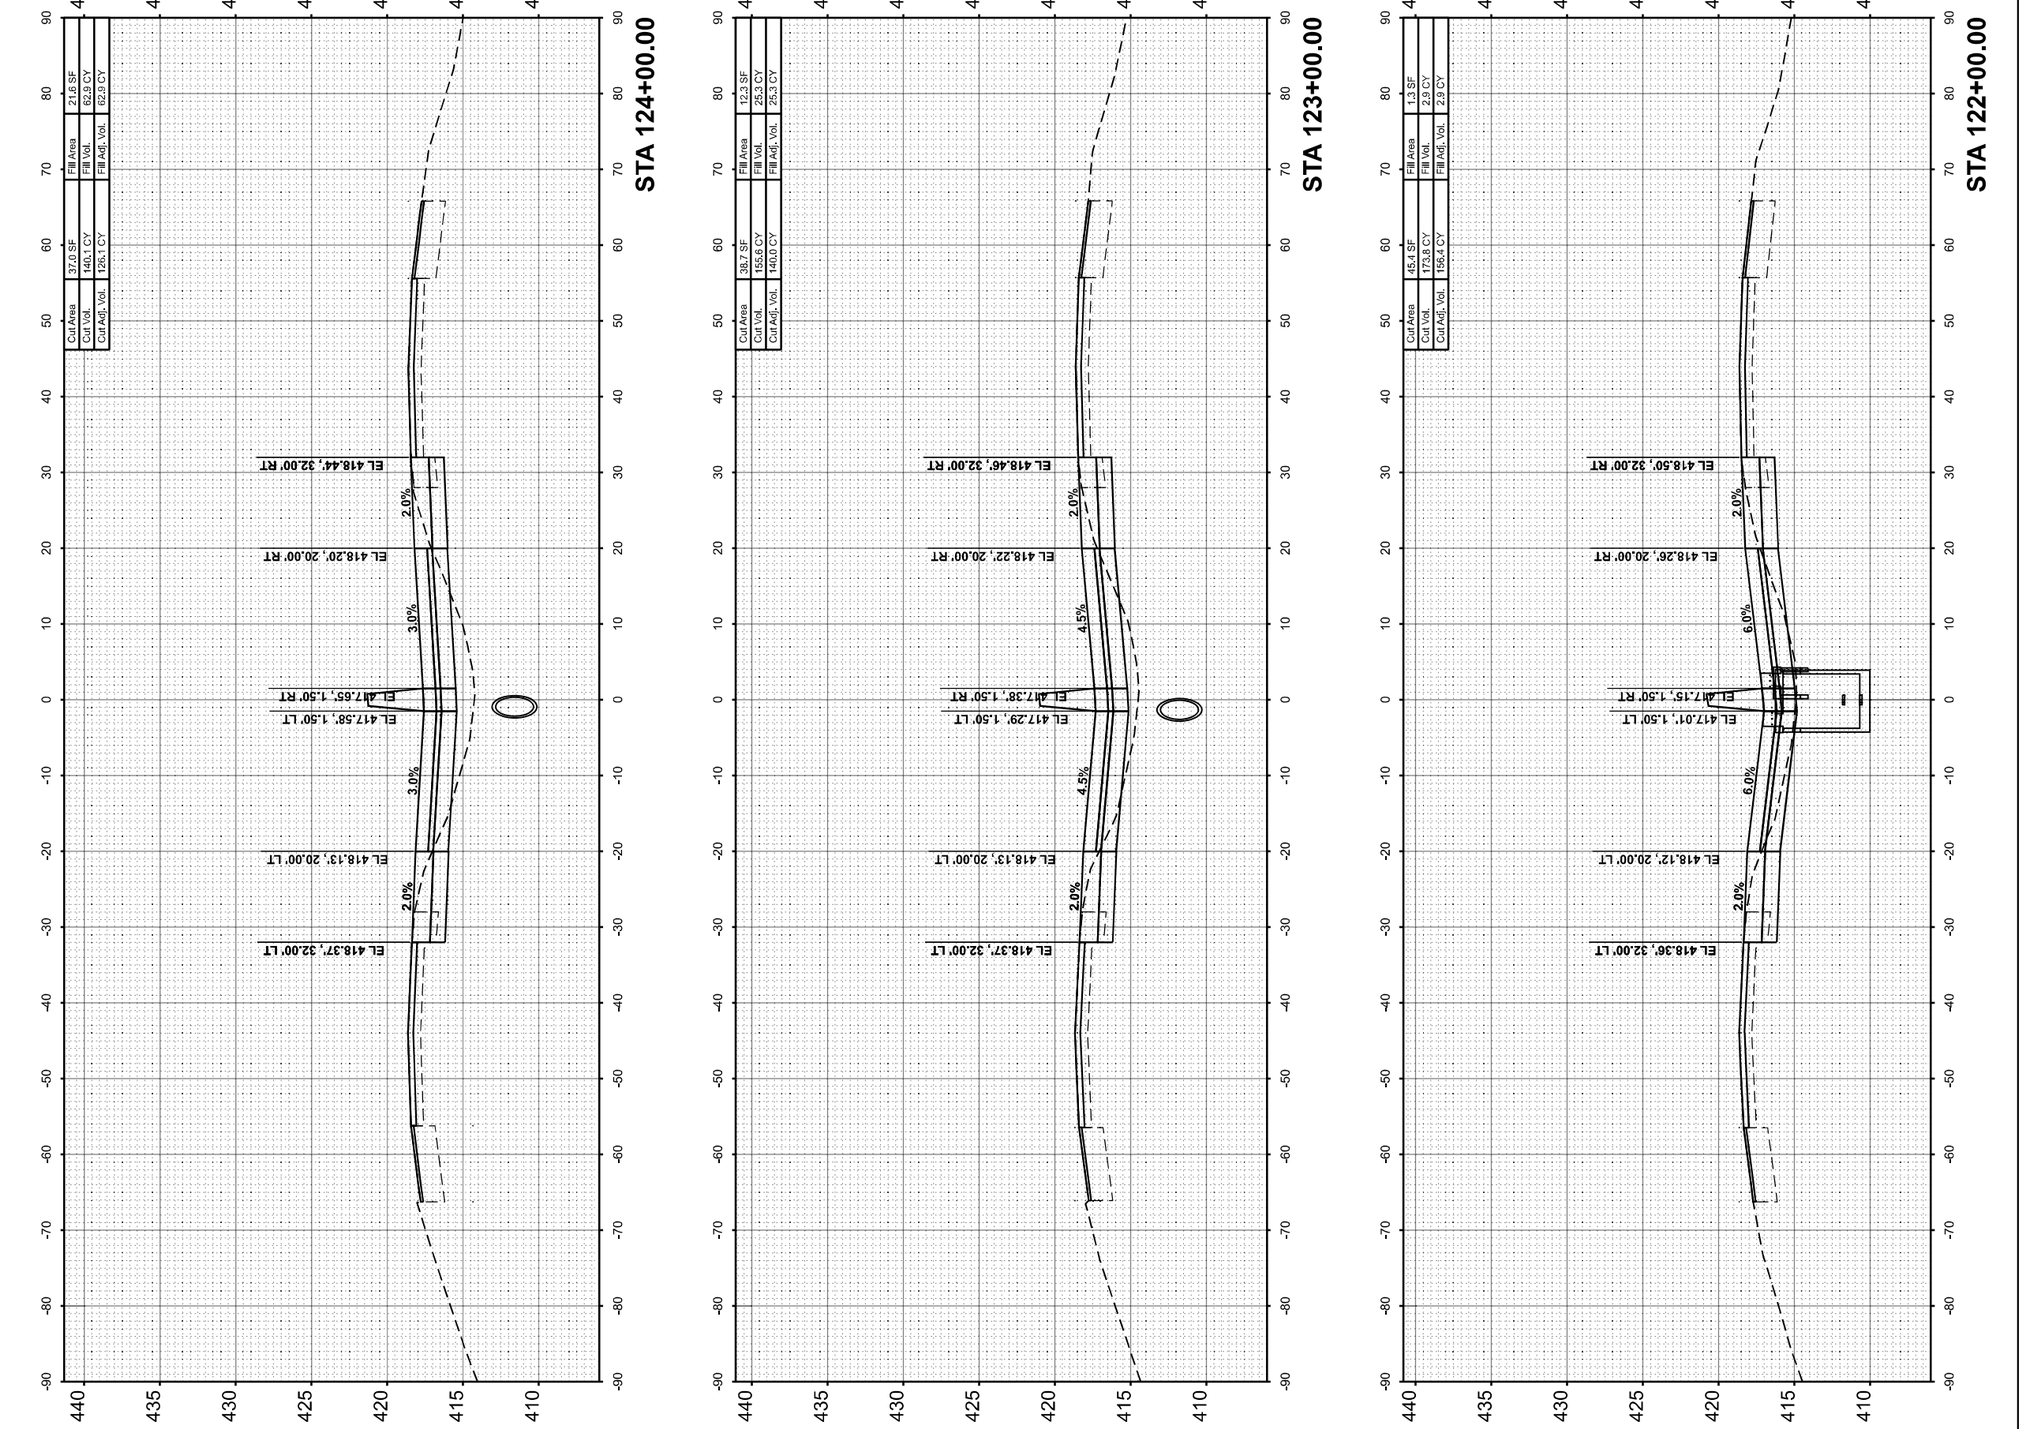

MODEL: I57FRANKLIN-A-4.122+00.00 [Sheet]
FILE NAME: pw:\\PWV1.hornershifrin.com:IS Ib\DOT\Documents\21061000\PTB194\034_DWV\21061102\457+2\mtLanePh2\CAD_Sheets\D978884\mtlowsshtFranklin.dgn

HORNER SHIFRIN
WWW. HORNERSHIFRIN .COM

USER NAME = bclimmermann	DESIGNED -	REVISED -	
	DRAWN -	REVISED -	
PLOT SCALE = 0.16666633 ' / In.	CHECKED -	REVISED -	
PLOT DATE = 10/16/2024	DATE -	REVISED -	

STATE OF ILLINOIS
DEPARTMENT OF TRANSPORTATION

CROSS SECTIONS
FRANKLIN COUNTY

SCALE:10 H : 5 V | SHEET 43 OF 121 SHEETS | STA. | TO STA.

F.A.I RTE.	SECTION	COUNTY	TOTAL SHEETS	SHEET NO.
57	(28-2)B-2; (28-1)B-2	*	598	432
		CONTRACT NO. 78884		
	ILLINOIS	FED. AID PROJECT		

* FRANKLIN/JEFFERSON

FINAL SURVEY		BY	DATE
	SURVEYED		
	PLOTTED		
NOTE BOOK	TEMPLATE		
	AREAS		
NO.	AREAS CHECKED		

ORIGINAL SURVEY		BY	DATE
	SURVEYED		
	PLOTTED		
NOTE BOOK	TEMPLATE		
	AREAS		
NO.	AREAS CHECKED		

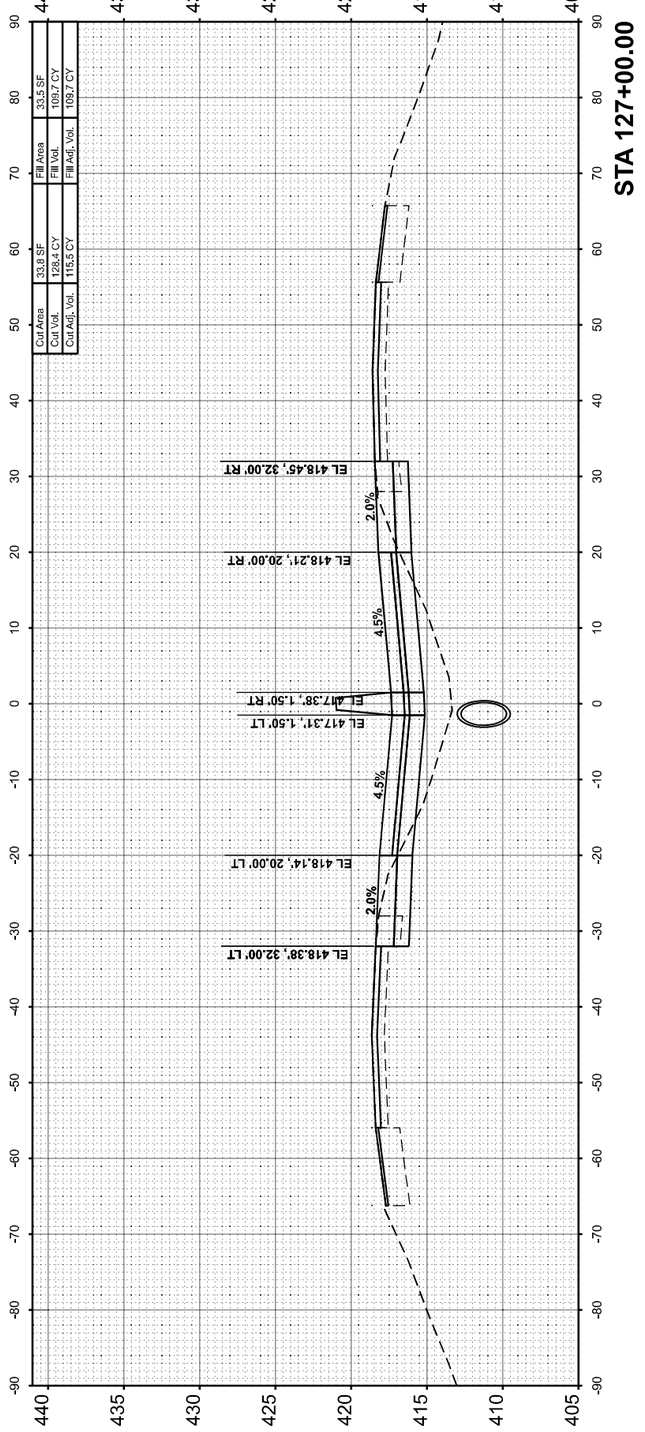

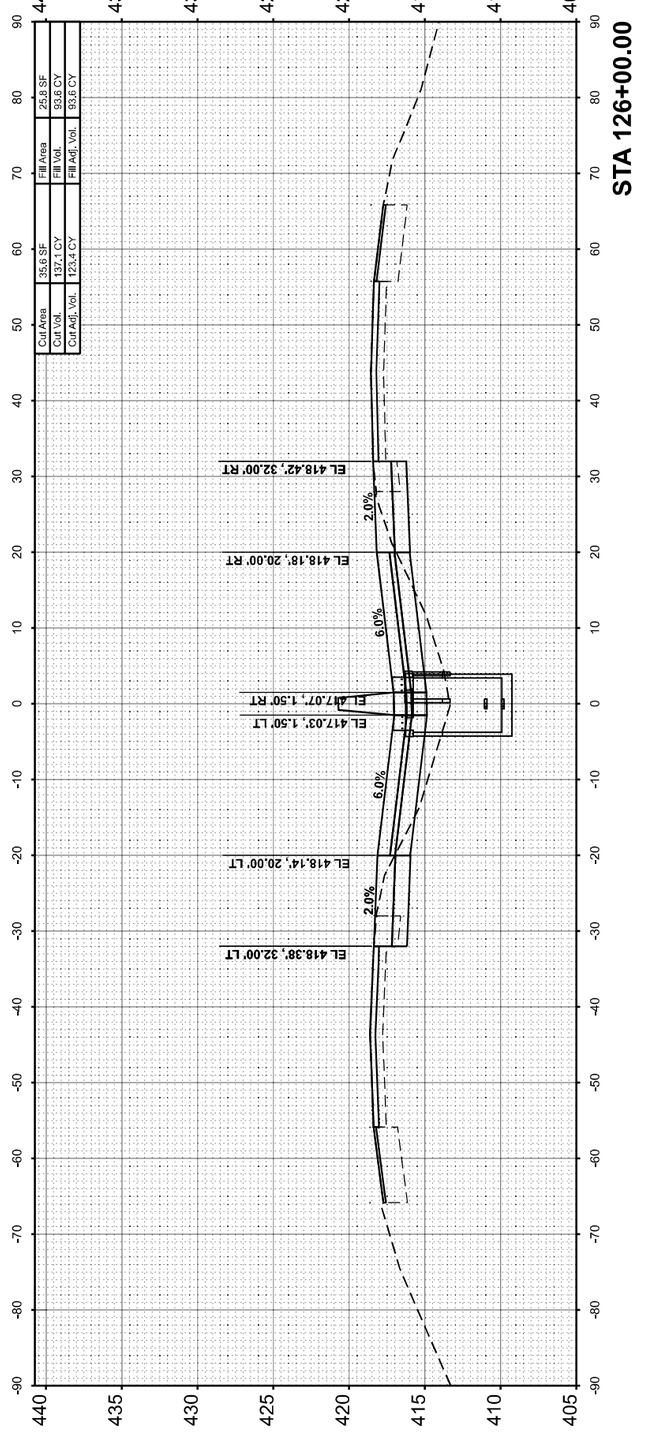

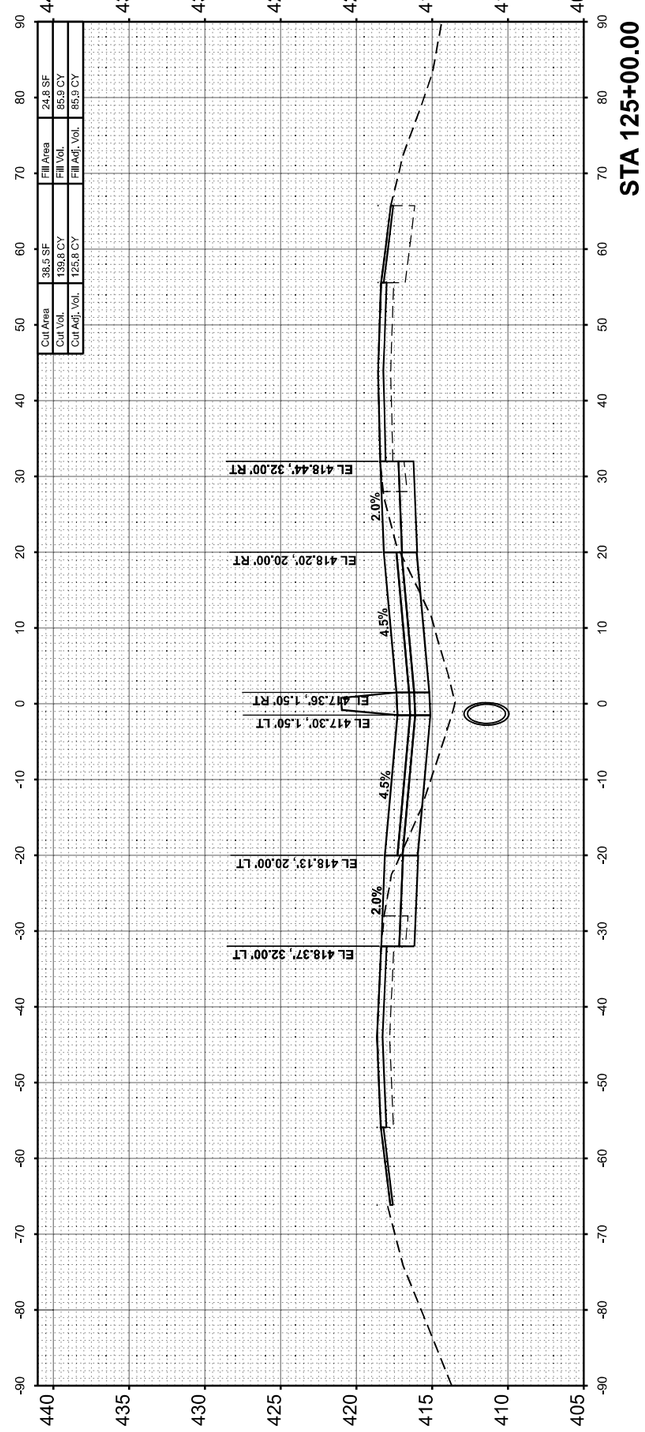

MODEL: I57FRANKLIN-A 125+00.00 [Sheet]
FILE NAME: pw:\\PW01.hornershifrin.com:IS EDOT\Documents\Z106\10004\PTB198\034_D9VV\Z106102457\Ind\LaneProj\C4D_Sheets\D978884\ellisesslhFrank8v.dgn

HORNER SHIFRIN WWW. HORNERSHIFRIN .COM	USER NAME = bdimmermann	DESIGNED -	REVISED -
		DRAWN -	REVISED -
	PLOT SCALE = 0.16666633 ' / In.	CHECKED -	REVISED -
	PLOT DATE = 10/16/2024	DATE -	REVISED -

STATE OF ILLINOIS
DEPARTMENT OF TRANSPORTATION

CROSS SECTIONS
FRANKLIN COUNTY

SCALE:10 H : 5 V | SHEET 44 OF 121 SHEETS | STA. | TO STA.

F.A.I RTE.	SECTION	COUNTY	TOTAL SHEETS	SHEET NO.
57	(28-2)B-2; (28-1)B-2	*	598	433
		CONTRACT NO. 78884		
	ILLINOIS FED. AID PROJECT			

* FRANKLIN/JEFFERSON

FINAL SURVEY		BY	DATE
	SURVEYED		
	PLOTTED		
NOTE BOOK	TEMPLATE		
	AREAS		
NO.	AREAS CHECKED		

ORIGINAL SURVEY		BY	DATE
	SURVEYED		
	PLOTTED		
NOTE BOOK	TEMPLATE		
	AREAS		
NO.	AREAS CHECKED		

MODEL: I57FRANKLIN-x-x.128+00.00 [Sheet]
FILE NAME: pw:\\PWV1.hornershifrin.com:HS Root\Documents\21061000*PTB194\034_D9VV\21061102\457\dntLaneProj\CAD_Sheets\D9788844\dlr\xssIHDrankillv.dgn

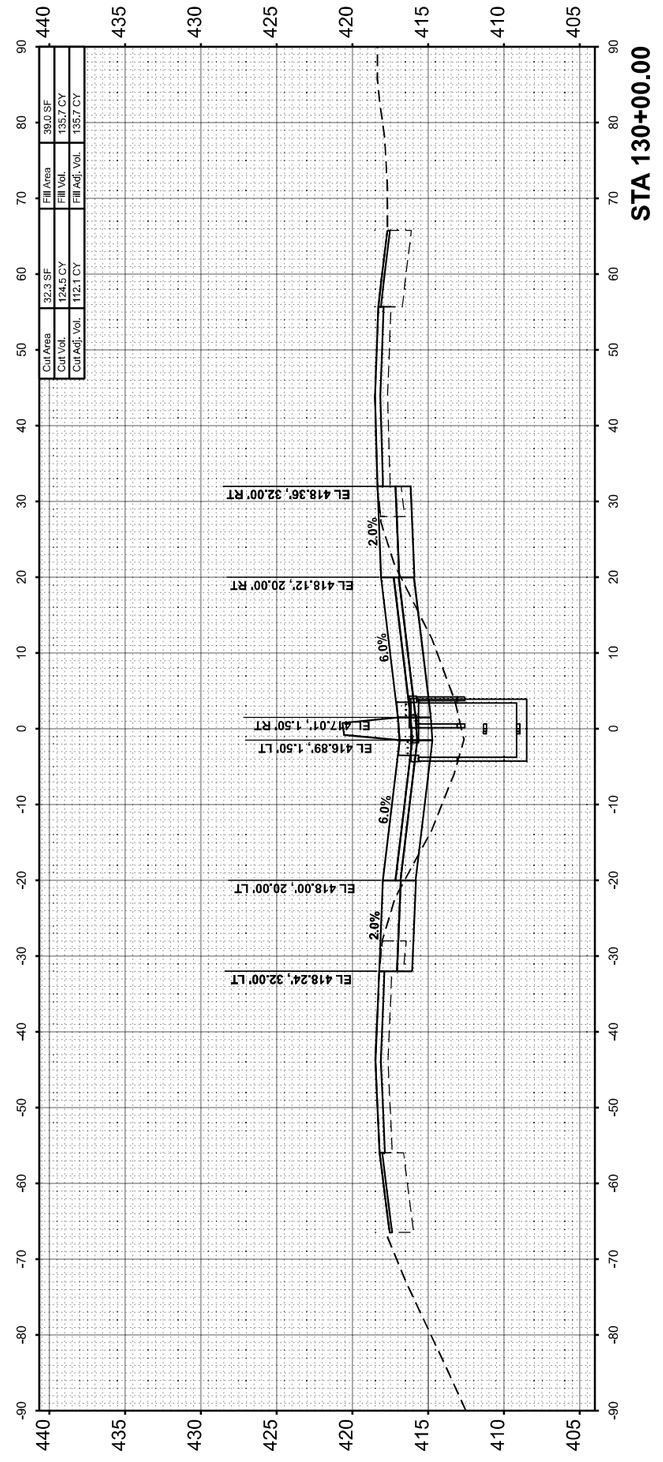

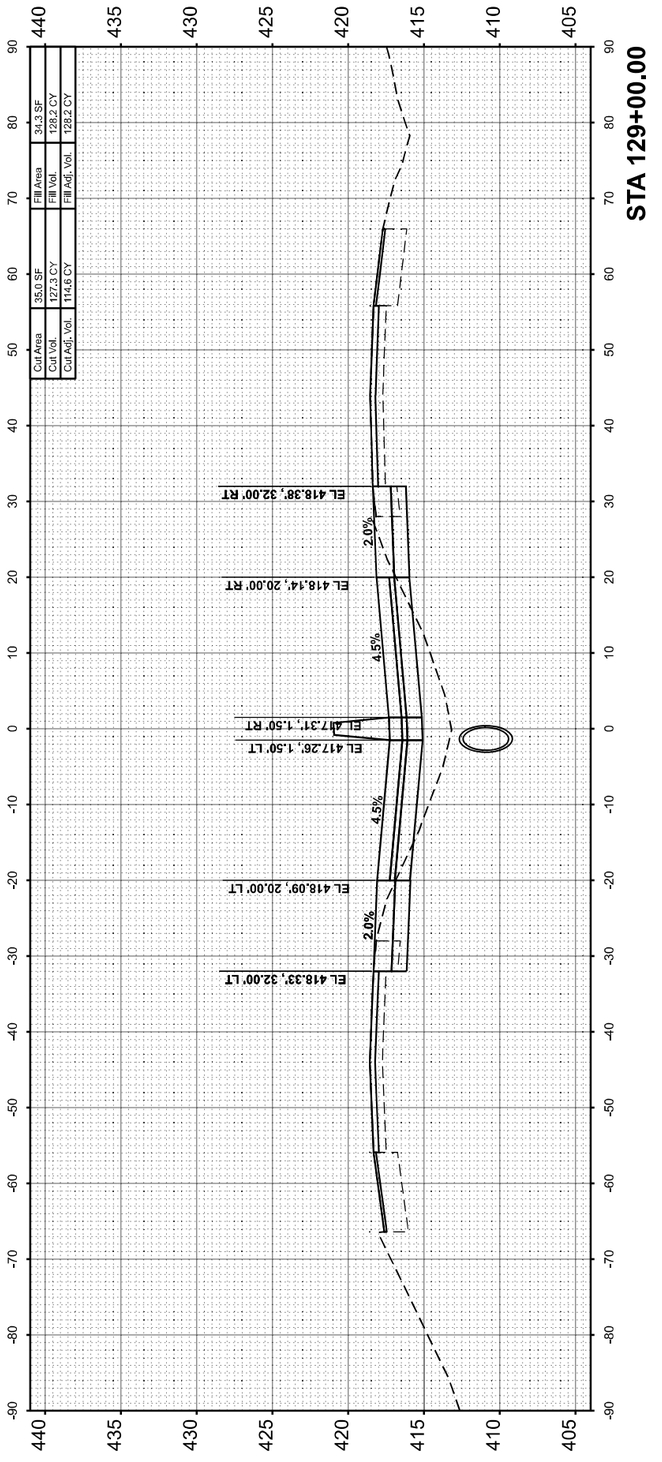

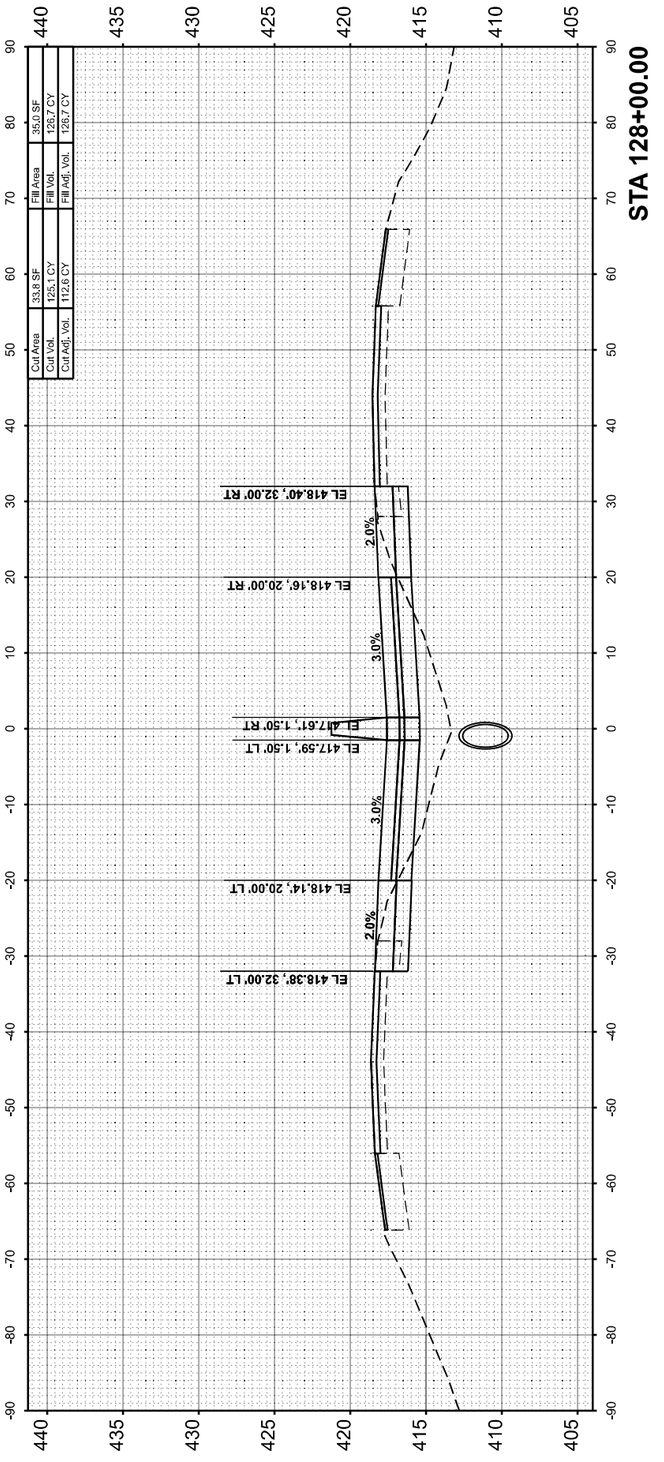

HORNER SHIFRIN
WWW. HORNERSHIFRIN .COM

USER NAME = bclimmermann	DESIGNED -	REVISED -
	DRAWN -	REVISED -
PLOT SCALE = 0.16666633 ' / In.	CHECKED -	REVISED -
PLOT DATE = 10/16/2024	DATE -	REVISED -

STATE OF ILLINOIS
DEPARTMENT OF TRANSPORTATION

CROSS SECTIONS
FRANKLIN COUNTY

SCALE:10 H : 5 V | SHEET 45 OF 121 SHEETS | STA. | TO STA.

F.A.I RTE.	SECTION	COUNTY	TOTAL SHEETS	SHEET NO.
57	(28-2)B-2; (28-1)B-2	*	598	434
		CONTRACT NO. 78884		
	ILLINOIS	FED. AID PROJECT		

* FRANKLIN/JEFFERSON

FINAL SURVEY		BY	DATE
	SURVEYED		
	PLOTTED		
NOTE BOOK	TEMPLATE		
	AREAS		
NO.	AREAS CHECKED		

ORIGINAL SURVEY		BY	DATE
	SURVEYED		
	PLOTTED		
NOTE BOOK	TEMPLATE		
	AREAS		
NO.	AREAS CHECKED		

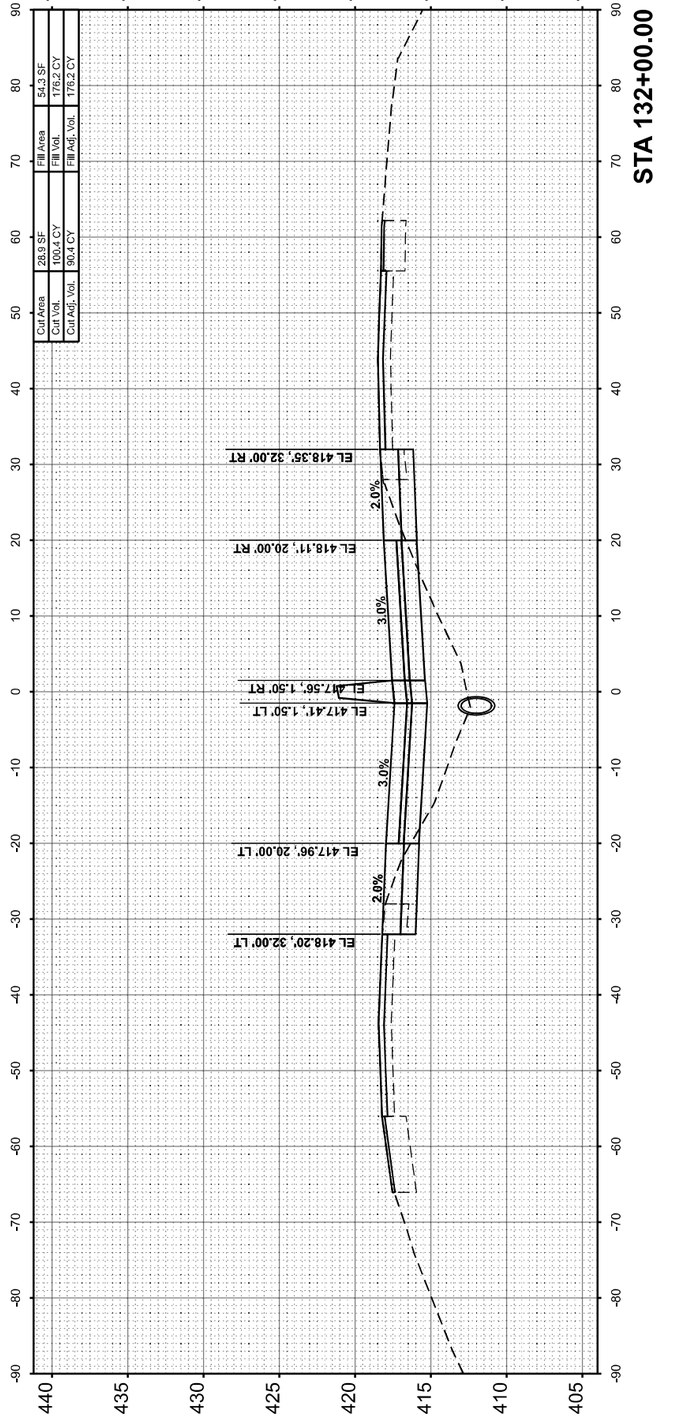

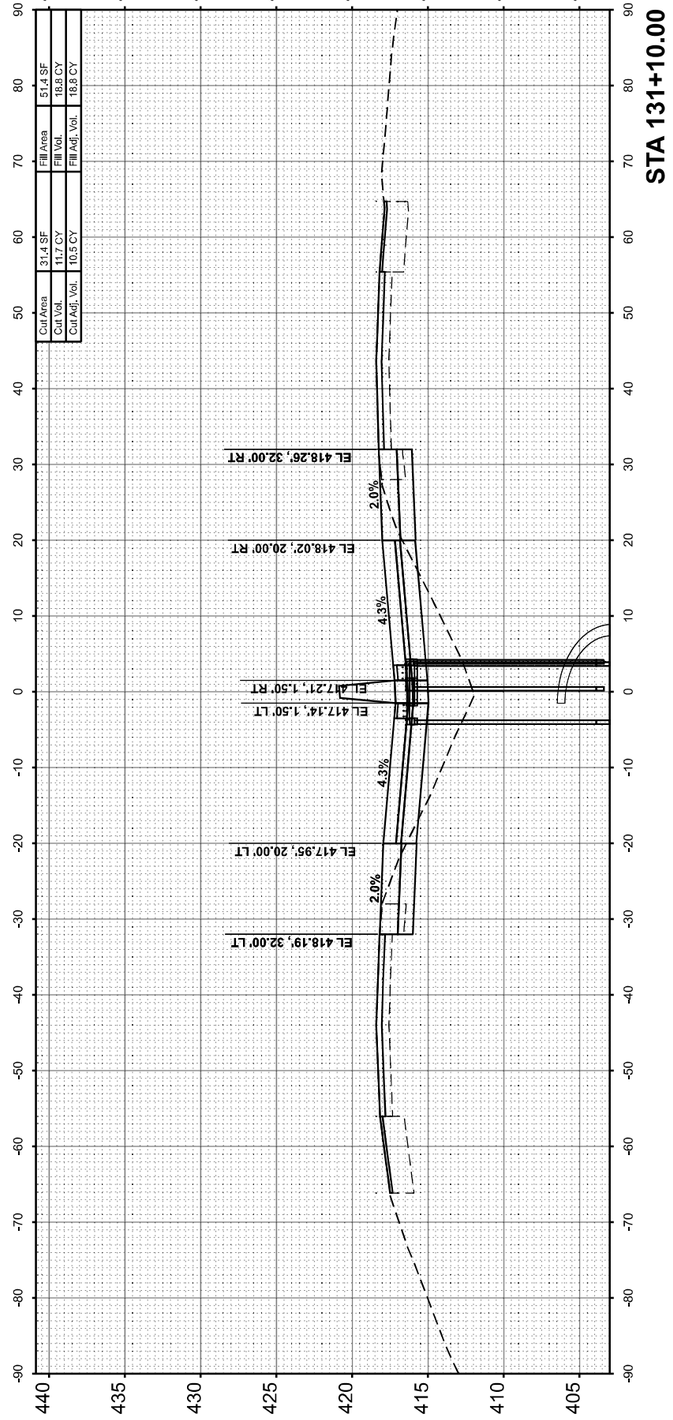

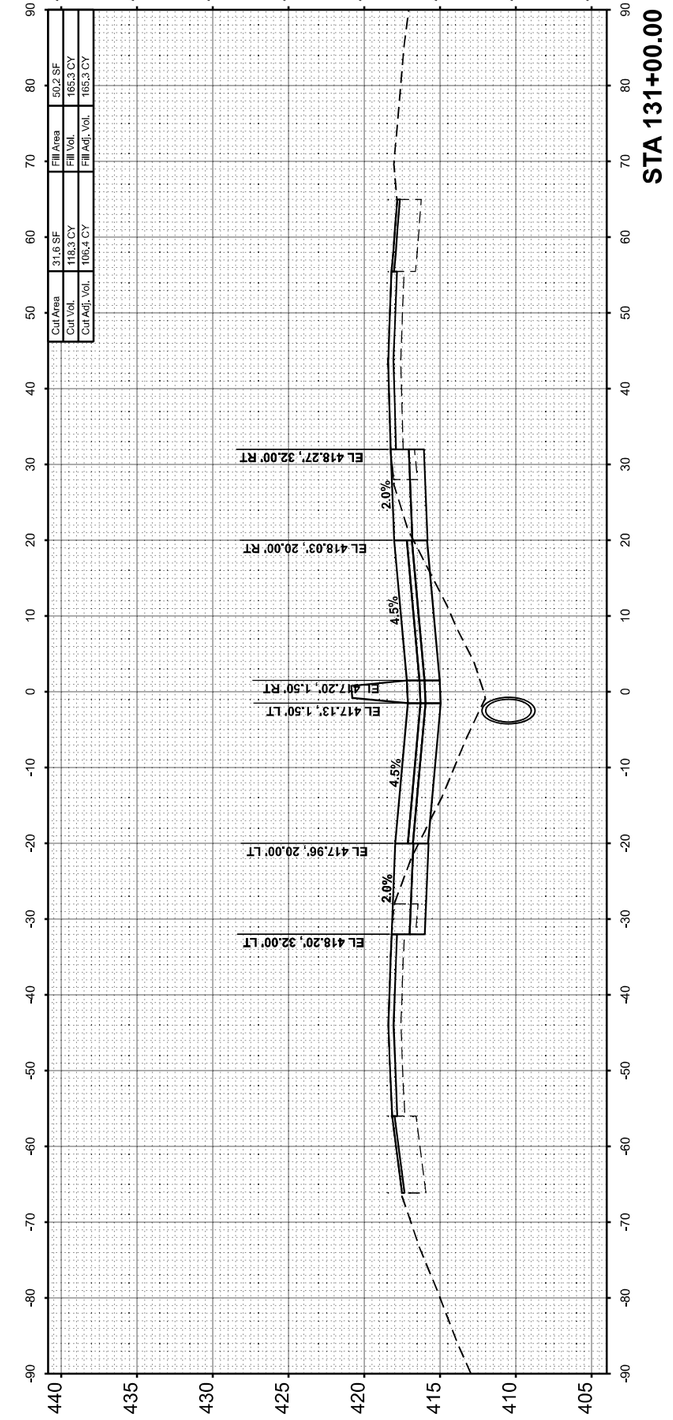

MODEL: I57FRANKLIN-x-A 131+00.00 [Sheet]
FILE NAME: pw:\\PW01.hornershifrin.com:IS IDOT/Documents/Z10610000*TB1994-034_D9VV/Z10611024-57-2\eidLamePh2/CAD_Sheets/D97888\eidlwespltsht\frankltlw.dgn

HORNER SHIFRIN
WWW. HORNERSHIFRIN .COM

USER NAME = bdimmermann	DESIGNED -	REVISED -	
	DRAWN -	REVISED -	
PLOT SCALE = 0.16666633 ' / In.	CHECKED -	REVISED -	
PLOT DATE = 10/16/2024	DATE -	REVISED -	

STATE OF ILLINOIS
DEPARTMENT OF TRANSPORTATION

CROSS SECTIONS
FRANKLIN COUNTY

SCALE:10 H : 5 V | SHEET 46 OF 121 SHEETS | STA. | TO STA.

F.A. I RTE.	SECTION	COUNTY	TOTAL SHEETS	SHEET NO.
57	(28-2)B-2; (28-1)B-2	*	598	435
		CONTRACT NO. 78884		
	ILLINOIS	FED. AID PROJECT		

* FRANKLIN/JEFFERSON

FINAL SURVEY		BY	DATE
	SURVEYED		
	PLOTTED		
NOTE BOOK	TEMPLATE		
	AREAS		
NO.	AREAS CHECKED		

ORIGINAL SURVEY		BY	DATE
	SURVEYED		
	PLOTTED		
NOTE BOOK	TEMPLATE		
	AREAS		
NO.	AREAS CHECKED		

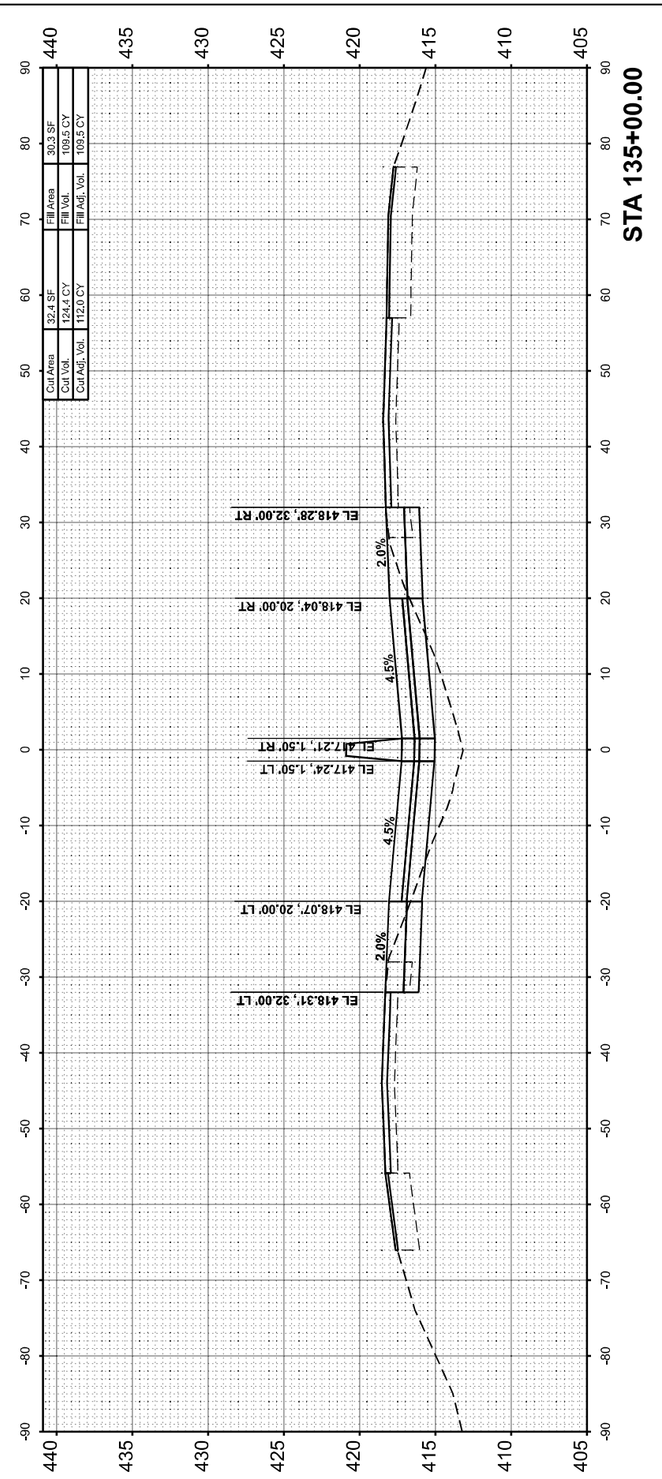

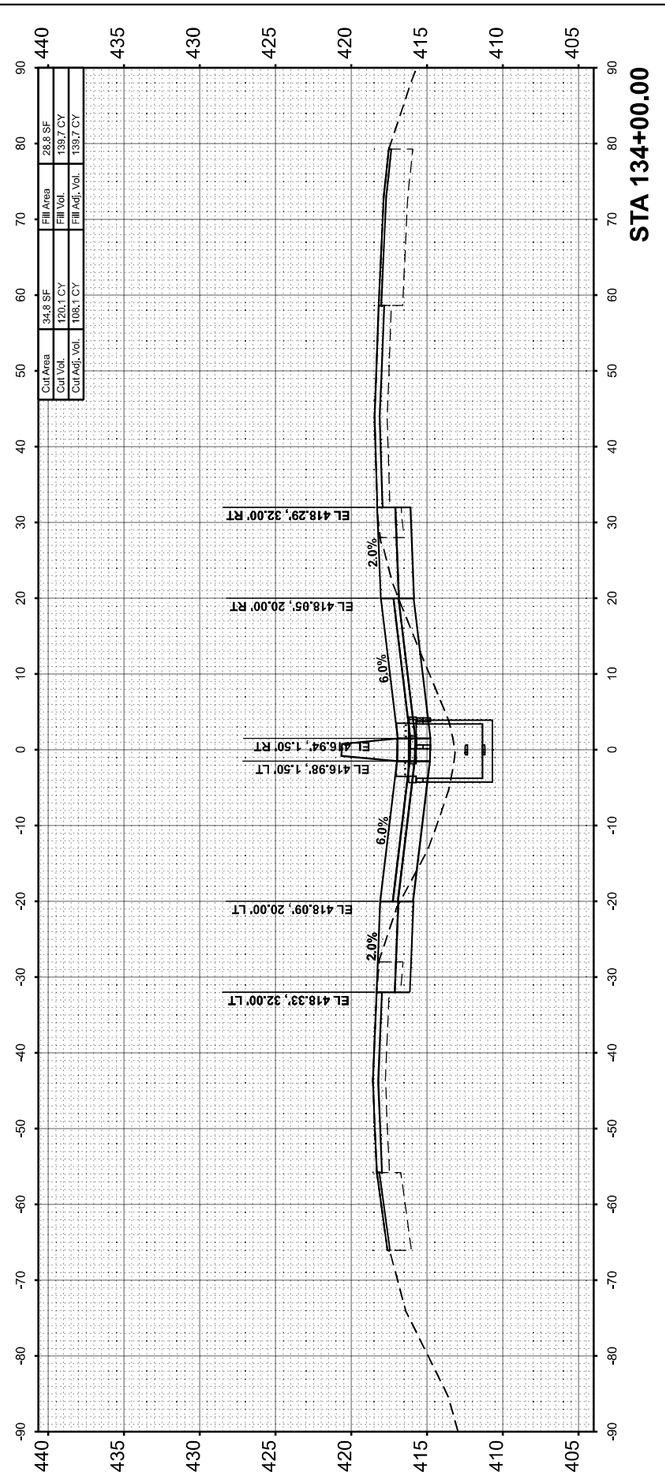

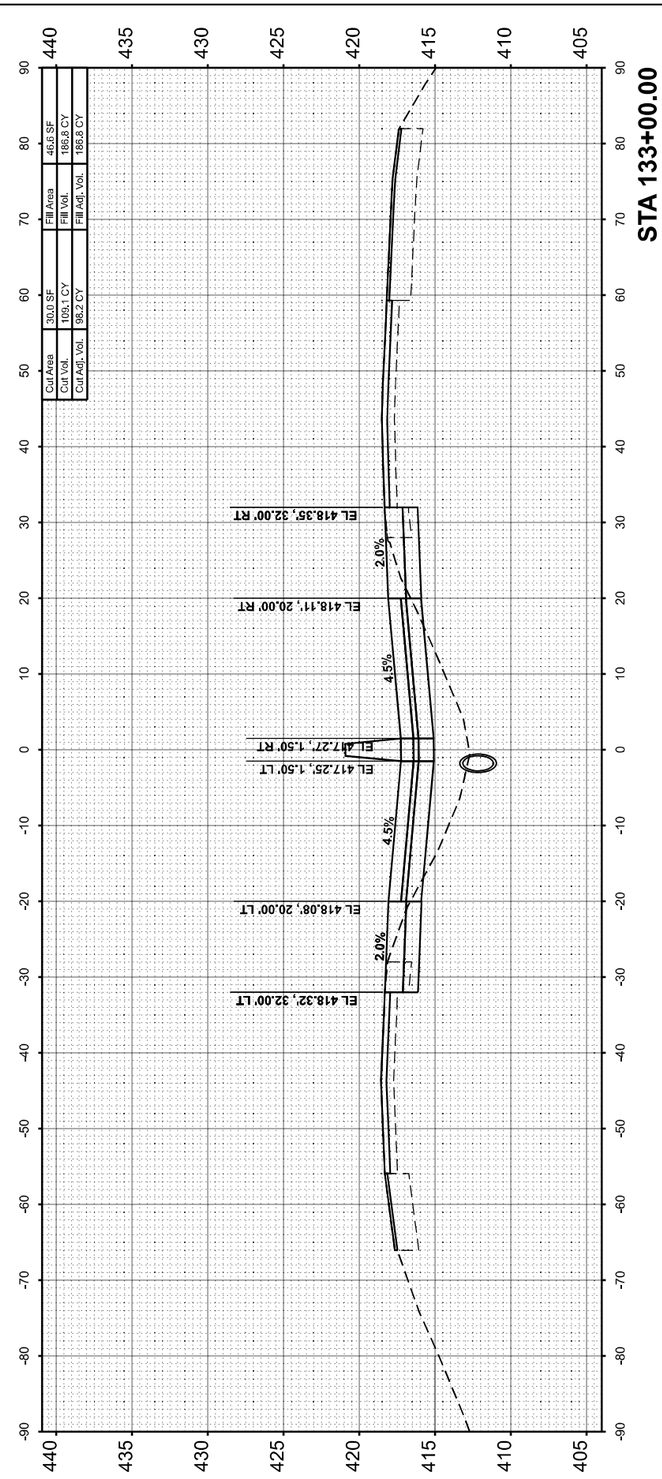

MODEL: IS7FRANKLIN-A-133+00.00 [Sheet]
FILE NAME: pw:\\PW01.hornershifrin.com:IS7\Documents\21061000\PTB199\034_D9\VV\21061102\457\3rdLaneProj\CAD_Sheets\D979884-sht=sst84=frankBlu.dgn

USER NAME = bdimmermann	DESIGNED -	REVISED -
	DRAWN -	REVISED -
PLOT SCALE = 0.16666633 ' / In.	CHECKED -	REVISED -
PLOT DATE = 10/18/2024	DATE -	REVISED -

HORNER SHIFRIN
WWW. HORNERSHIFRIN .COM

STATE OF ILLINOIS
DEPARTMENT OF TRANSPORTATION

CROSS SECTIONS
FRANKLIN COUNTY

SCALE:10 H : 5 V | SHEET 47 OF 121 SHEETS | STA. | TO STA.

F.A.I RTE.	SECTION	COUNTY	TOTAL SHEETS	SHEET NO.
57	(28-2)B-2; (28-1)B-2	*	598	436
		CONTRACT NO. 78884		
	ILLINOIS	FED. AID PROJECT		

* FRANKLIN/JEFFERSON

FINAL SURVEY		BY	DATE
	SURVEYED		
	PLOTTED		
NOTE BOOK	TEMPLATE		
	AREAS		
NO.	AREAS CHECKED		

ORIGINAL SURVEY		BY	DATE
	SURVEYED		
	PLOTTED		
NOTE BOOK	TEMPLATE		
	AREAS		
NO.	AREAS CHECKED		

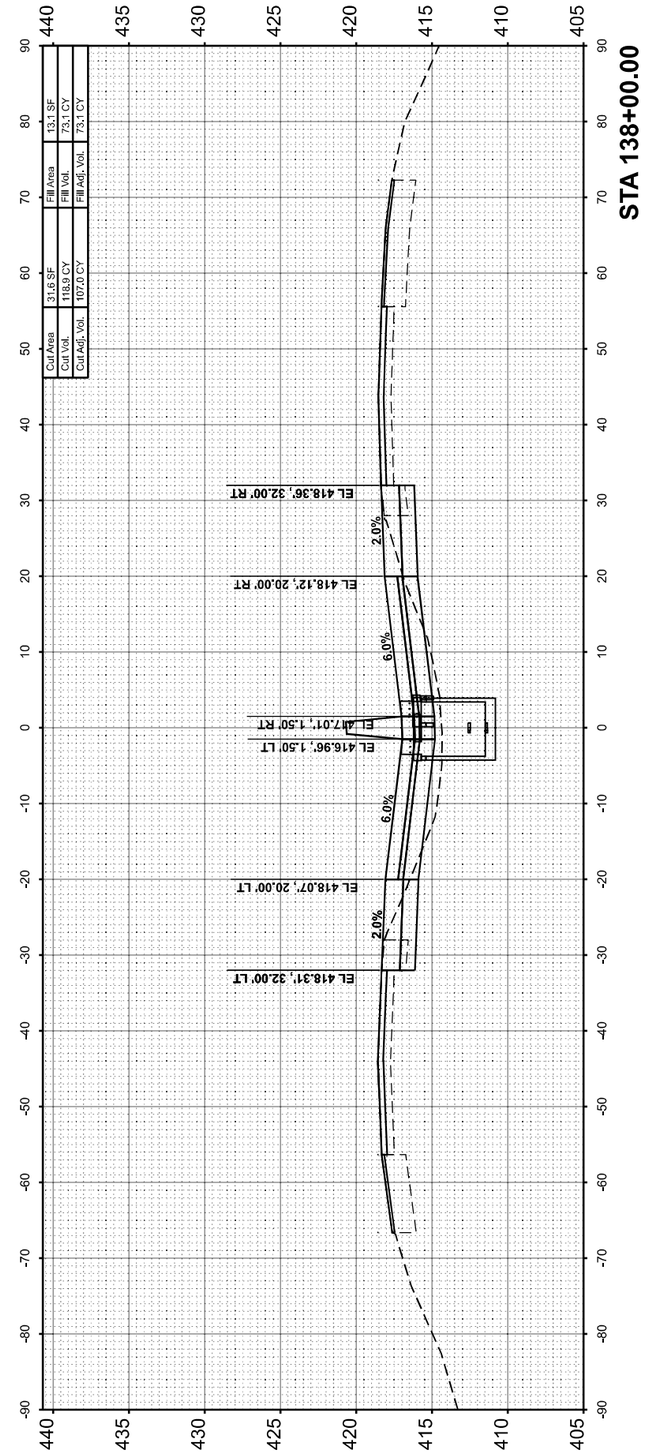

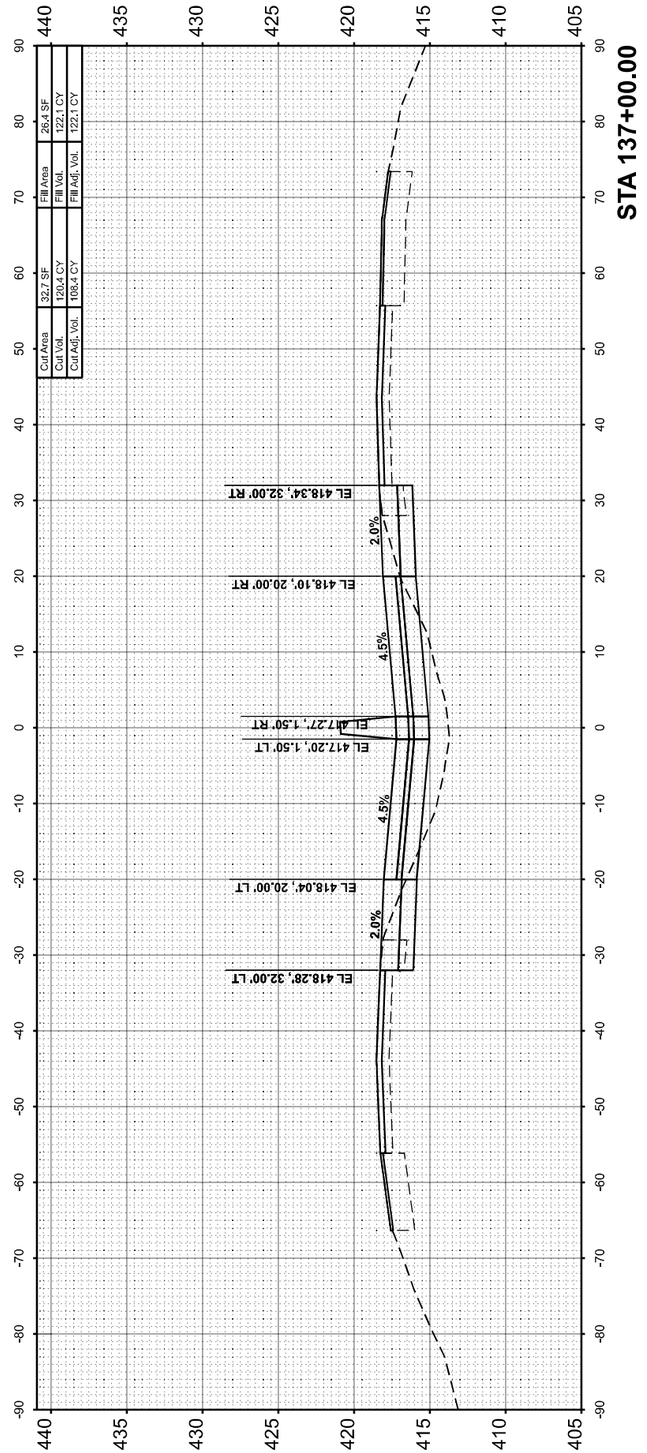

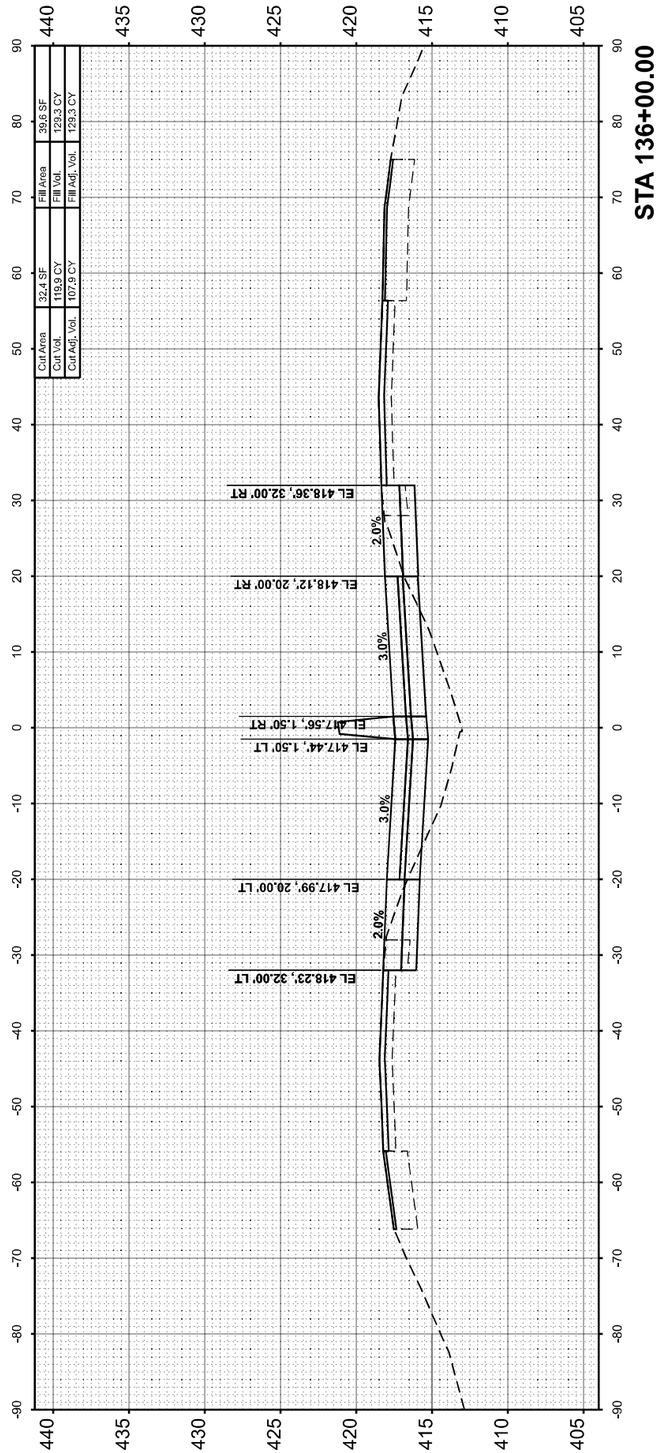

MODEL: I57FRANKLIN-A 136+00.00 [Sheet]
FILE NAME: pw:\\PW01.bonnershifrin.com:IS BO\Documents\Z106\10000\PTB198\D04_D9\V\Z106102\I57\3rdLanePh2\CAD_Sheets\D978884\ellisessl\ellisessl\frankillxdgn

HORNER SHIFRIN
WWW. HORNERSHIFRIN .COM

USER NAME = bdimmermann	DESIGNED -	REVISED -
	DRAWN -	REVISED -
PLOT SCALE = 0.16666633 ' / In.	CHECKED -	REVISED -
PLOT DATE = 10/16/2024	DATE -	REVISED -

STATE OF ILLINOIS
DEPARTMENT OF TRANSPORTATION

CROSS SECTIONS
FRANKLIN COUNTY

SCALE:10 H : 5 V | SHEET 48 OF 121 SHEETS | STA. | TO STA.

F.A.I RTE.	SECTION	COUNTY	TOTAL SHEETS	SHEET NO.
57	(28-2)B-2; (28-1)B-2	*	598	437
		CONTRACT NO. 78884		
	ILLINOIS FED. AID PROJECT			

* FRANKLIN/JEFFERSON

FINAL SURVEY		BY	DATE
	SURVEYED		
	PLOTTED		
NOTE BOOK	TEMPLATE		
	AREAS		
NO.	AREAS CHECKED		

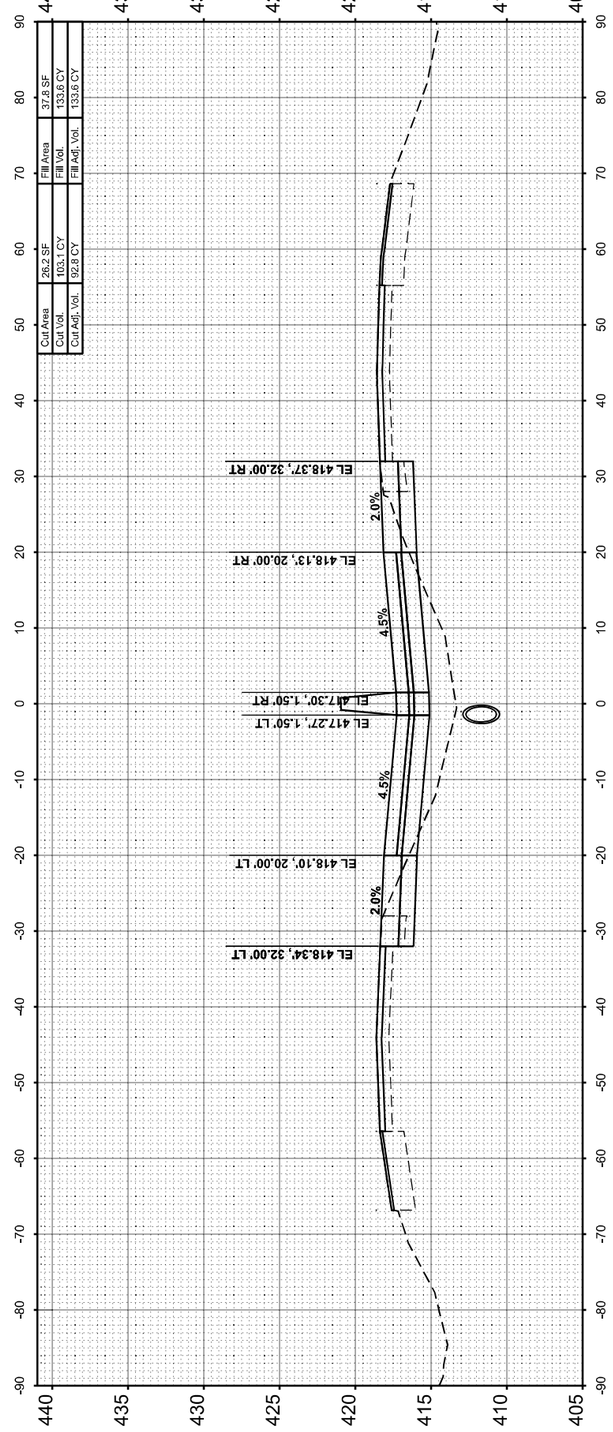

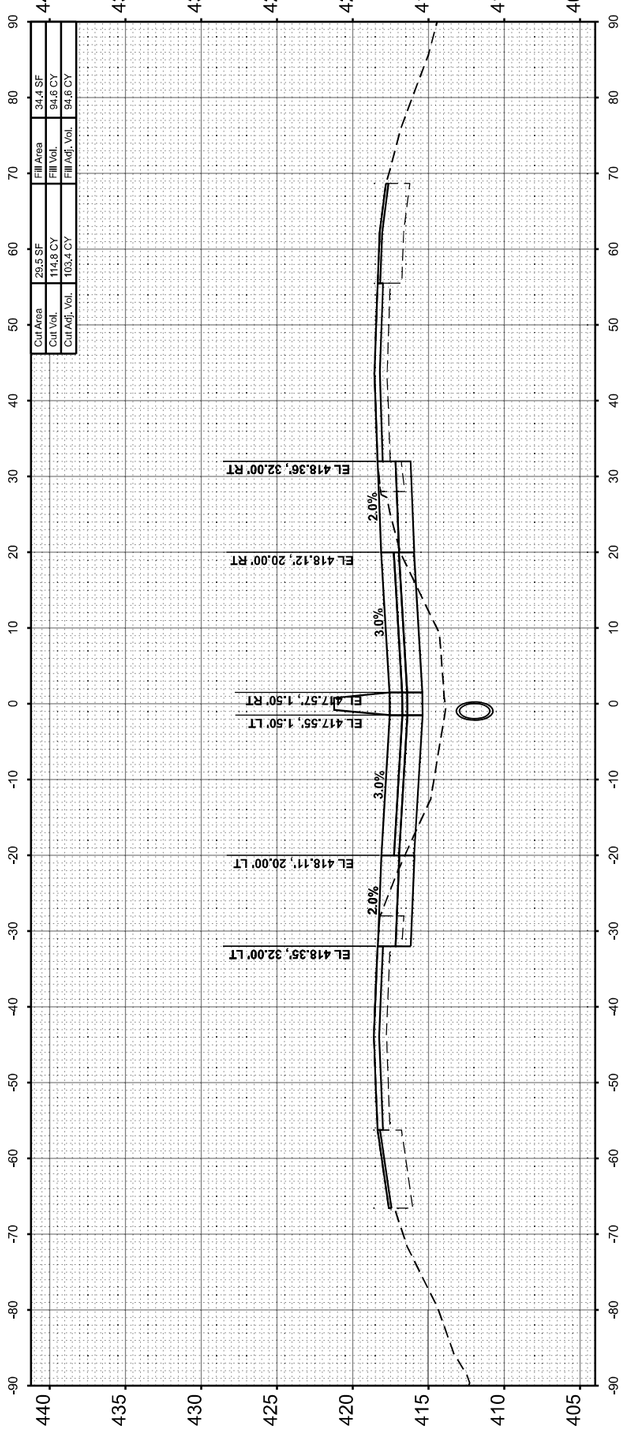

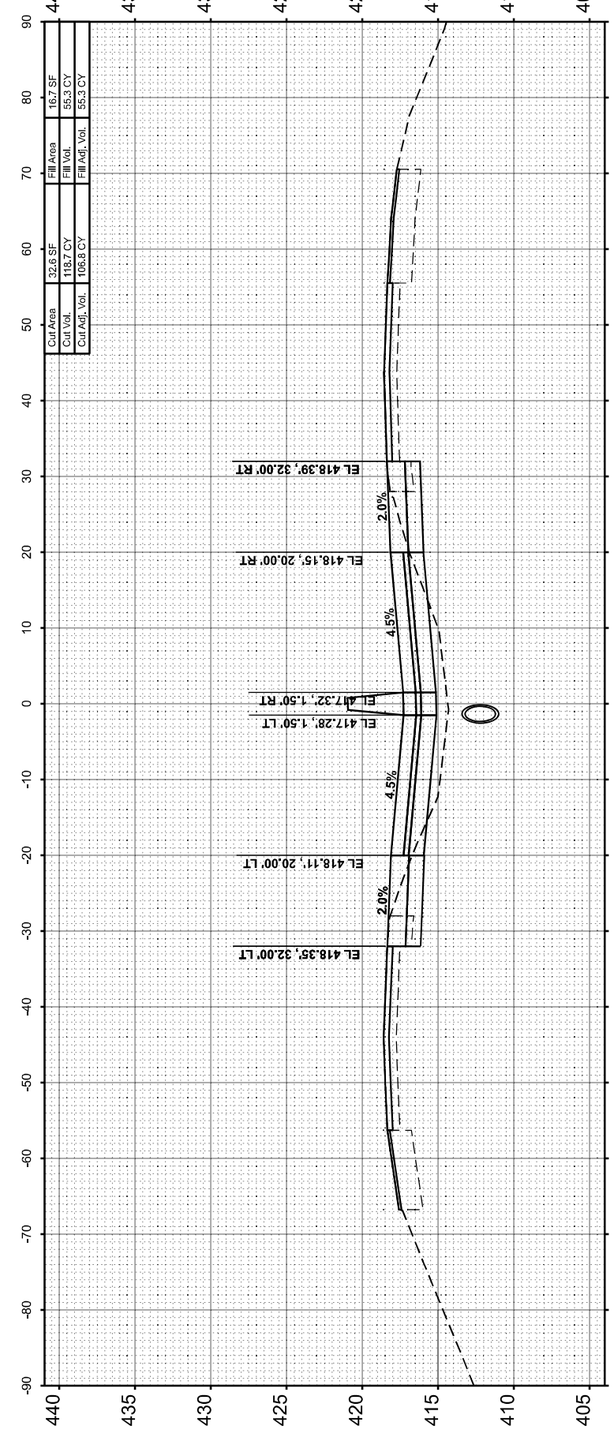

ORIGINAL SURVEY		BY	DATE
	SURVEYED		
	PLOTTED		
NOTE BOOK	TEMPLATE		
	AREAS		
NO.	AREAS CHECKED		

MODEL: I57FRANKLIN-x-x.139+00.00 [Sheet]
FILE NAME: pw:\\PW01.hornershifrin.com:IS IDOT\Documents\Z1061000\PTB195\H034_D9YV\Z1061102\I57-2\ctLaneP\r2\CAD_Sheets\D979884\ellwespl1\HCrankfile.dgn

HORNER SHIFRIN
WWW. HORNERSHIFRIN .COM

USER NAME = bclimmermann	DESIGNED -	REVISED -	
	DRAWN -	REVISED -	
PLOT SCALE = 0.16666633 ' / In.	CHECKED -	REVISED -	
PLOT DATE = 10/16/2024	DATE -	REVISED -	

STATE OF ILLINOIS
DEPARTMENT OF TRANSPORTATION

CROSS SECTIONS
FRANKLIN COUNTY

SCALE:10 H : 5 V | SHEET 49 OF 121 SHEETS | STA. | TO STA.

F.A.I RTE.	SECTION	COUNTY	TOTAL SHEETS	SHEET NO.
57	(28-2)B-2; (28-1)B-2	*	598	438
		CONTRACT NO. 78884		
	ILLINOIS	FED. AID PROJECT		

* FRANKLIN/JEFFERSON

FINAL SURVEY	SURVEYED	BY	DATE
NOTE BOOK	PLOTTED		
NO.	TEMPLATE		
	AREAS		
	AREAS CHECKED		

ORIGINAL SURVEY	SURVEYED	BY	DATE
NOTE BOOK	PLOTTED		
NO.	TEMPLATE		
	AREAS		
	AREAS CHECKED		

MODEL: IS7FRANKLIN-A-142+00.00 (Sheet)
FILE NAME: pw:\\PW01\Homershifrin.com\IS $DOT\Documents\21061000\PTB198\034_DSVV\21061102\457\3rdLaneProj\CAD_Sheets\D97888\edit\ess884frankBlu.dgn

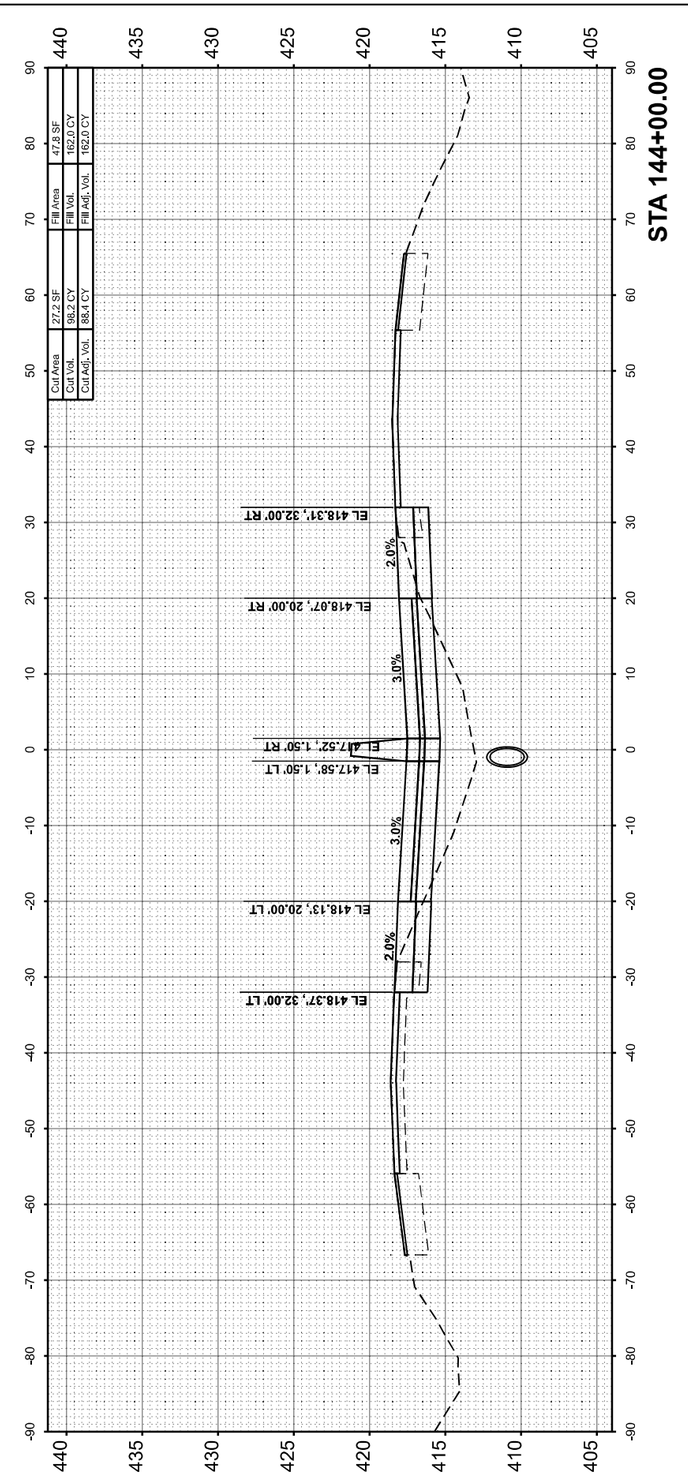

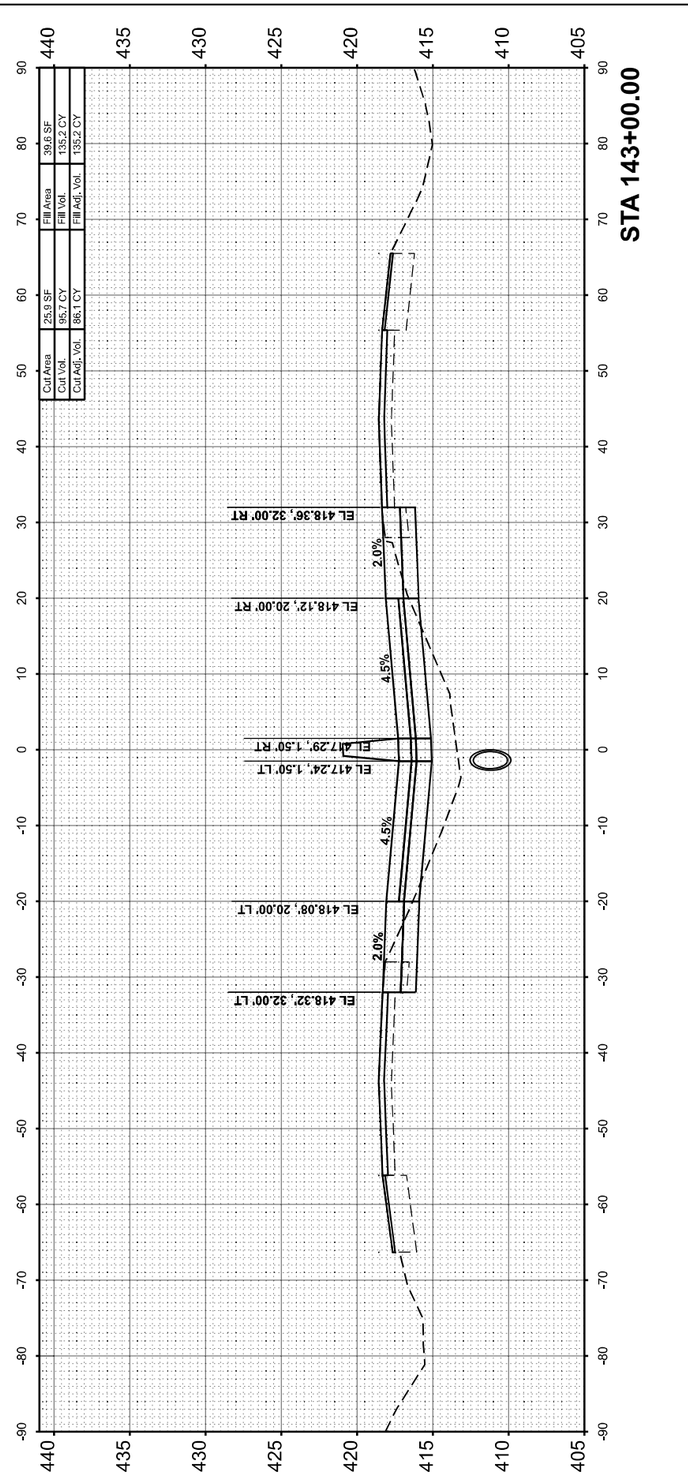

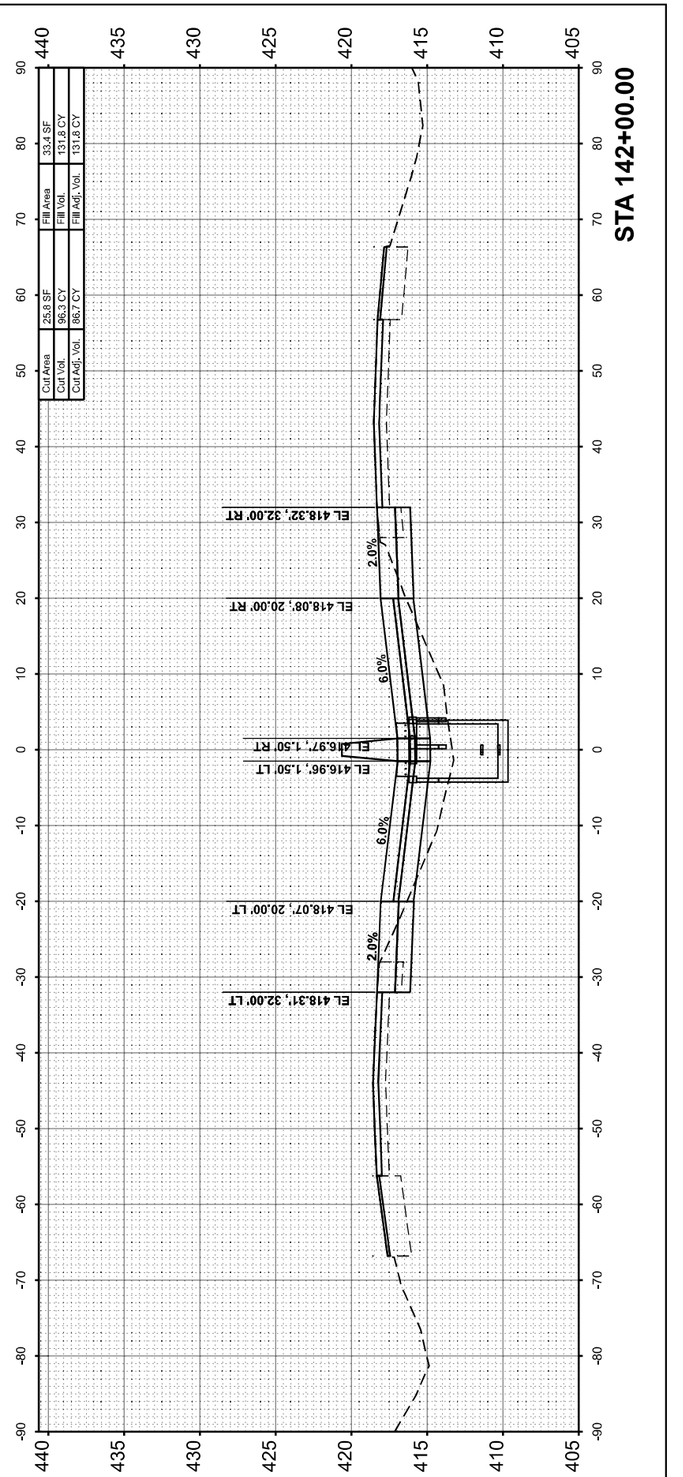

HORNER SHIFRIN
WWW. HORNERSHIFRIN .COM

USER NAME = bclimmermann	DESIGNED -	REVISED -
	DRAWN -	REVISED -
PLOT SCALE = 0.16666633 ' / In.	CHECKED -	REVISED -
PLOT DATE = 10/18/2024	DATE -	REVISED -

STATE OF ILLINOIS
DEPARTMENT OF TRANSPORTATION

CROSS SECTIONS
FRANKLIN COUNTY

SCALE:10 H : 5 V | SHEET 50 OF 121 SHEETS | STA. | TO STA.

F.A.I RTE.	SECTION	COUNTY	TOTAL SHEETS	SHEET NO.
57	(28-2)B-2; (28-1)B-2	*	598	439
		CONTRACT NO. 78884		
	ILLINOIS	FED. AID PROJECT		

* FRANKLIN/JEFFERSON

FINAL SURVEY	SURVEYED		BY		DATE
	PLOTTED				
NOTE BOOK	TEMPLATE				
NO.	AREAS				
	AREAS CHECKED				

ORIGINAL SURVEY	SURVEYED		BY		DATE
	PLOTTED				
NOTE BOOK	TEMPLATE				
NO.	AREAS				
	AREAS CHECKED				

MODEL: I57FRANKLIN-A-145+00.00 [Sheet]
FILE NAME: pw:\\PW01.bonnershiffrin.com:IS EDOT\Documents\Z106\10000\PTB198\404_D9VV\Z106102\457\3rdLaneIPh2\CAD_Sheets\D978884\dll\essIlsHrdrailBlu.dgn

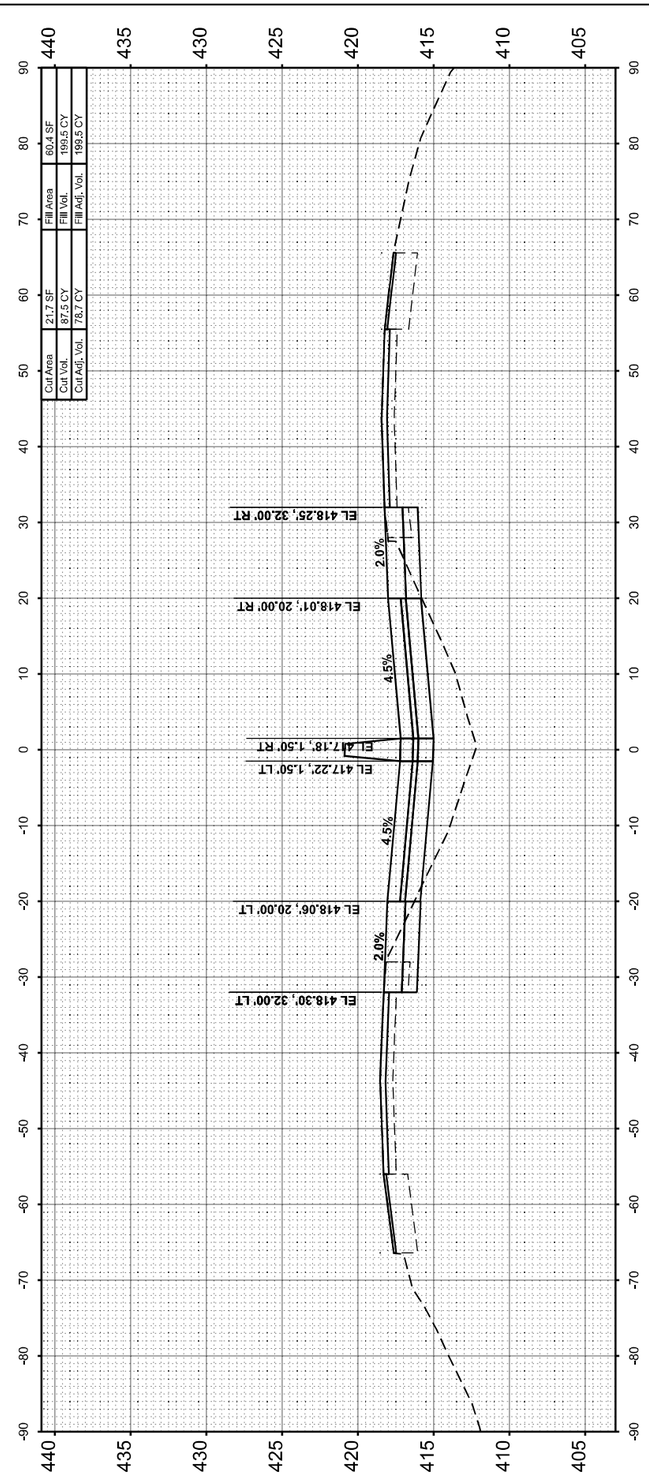

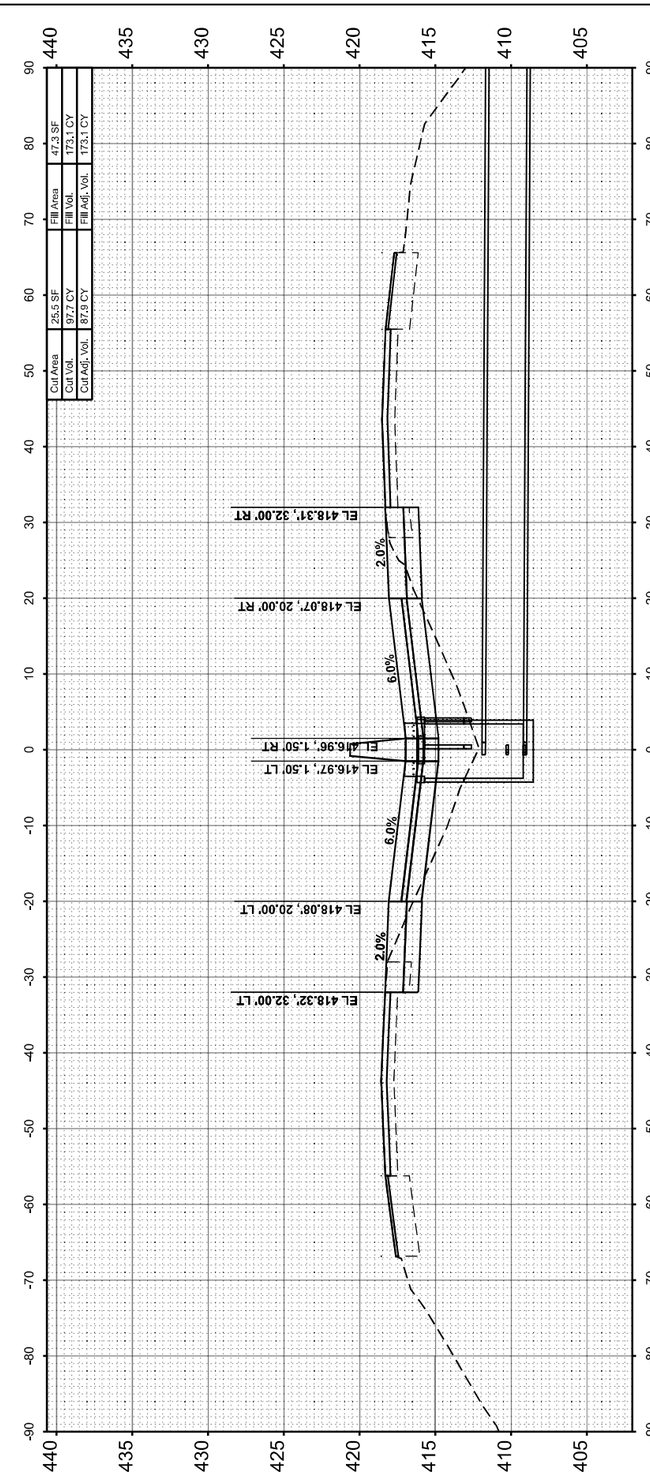

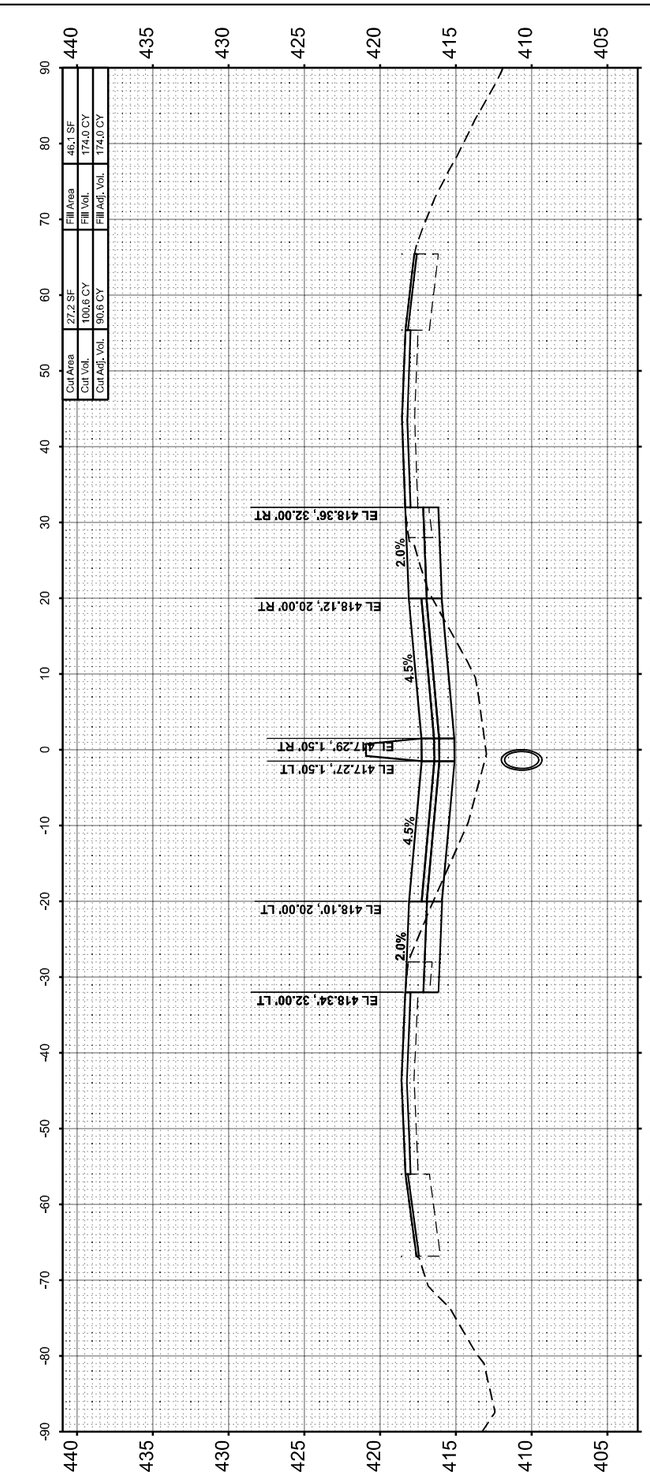

HORNER SHIFRIN WWW. HORNERSHIFRIN .COM	USER NAME = bdimmermann	DESIGNED -	REVISED -
		DRAWN -	REVISED -
	PLOT SCALE = 0.16666633 ' / In.	CHECKED -	REVISED -
	PLOT DATE = 10/16/2024	DATE -	REVISED -

STATE OF ILLINOIS
DEPARTMENT OF TRANSPORTATION

CROSS SECTIONS
FRANKLIN COUNTY

SCALE:10 H : 5 V | SHEET 51 OF 121 SHEETS | STA. | TO STA.

F.A.I RTE.	SECTION	COUNTY	TOTAL SHEETS	SHEET NO.
57	(28-2)B-2; (28-1)B-2	*	598	440
		CONTRACT NO. 78884		
	ILLINOIS FED. AID PROJECT			

* FRANKLIN/JEFFERSON

FINAL SURVEY	BY	DATE
SURVEYED		
PLOTTED		
TEMPLATE		
AREAS		
NOTE BOOK		
NO.	AREAS CHECKED	

ORIGINAL SURVEY	BY	DATE
SURVEYED		
PLOTTED		
TEMPLATE		
AREAS		
NOTE BOOK		
NO.	AREAS CHECKED	

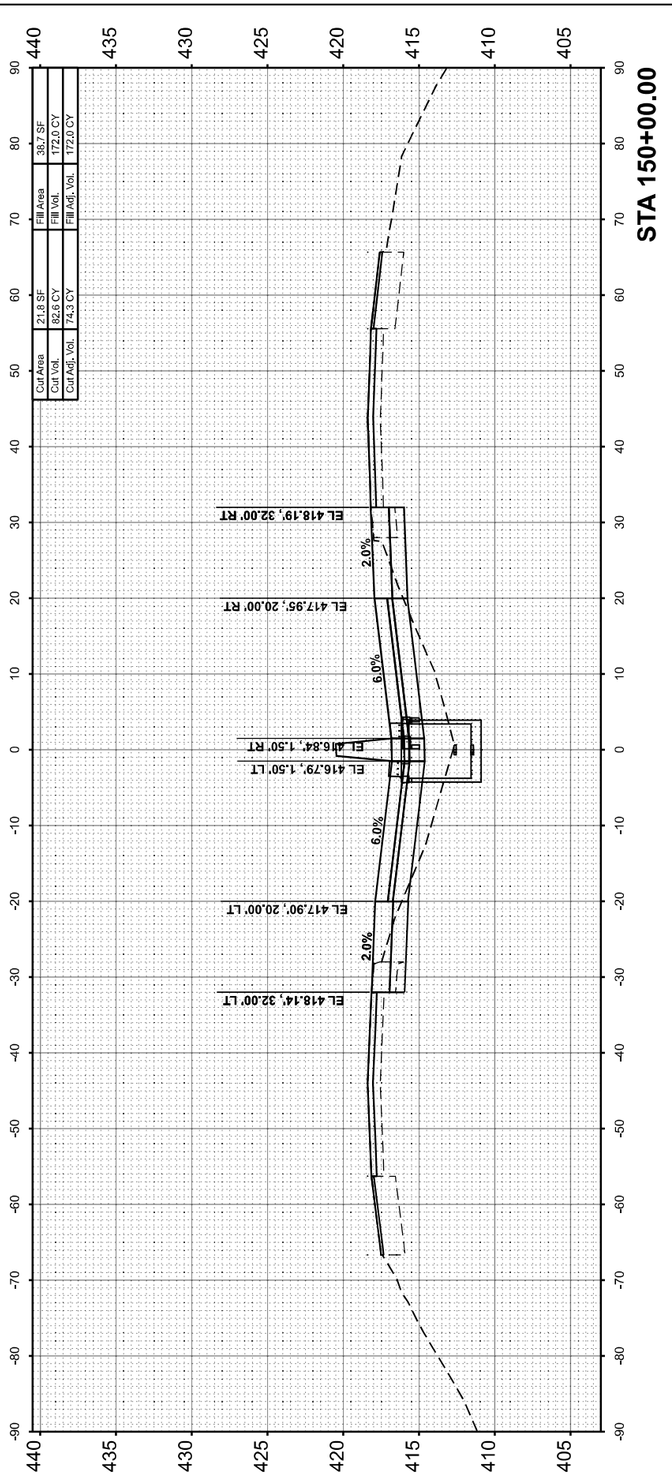

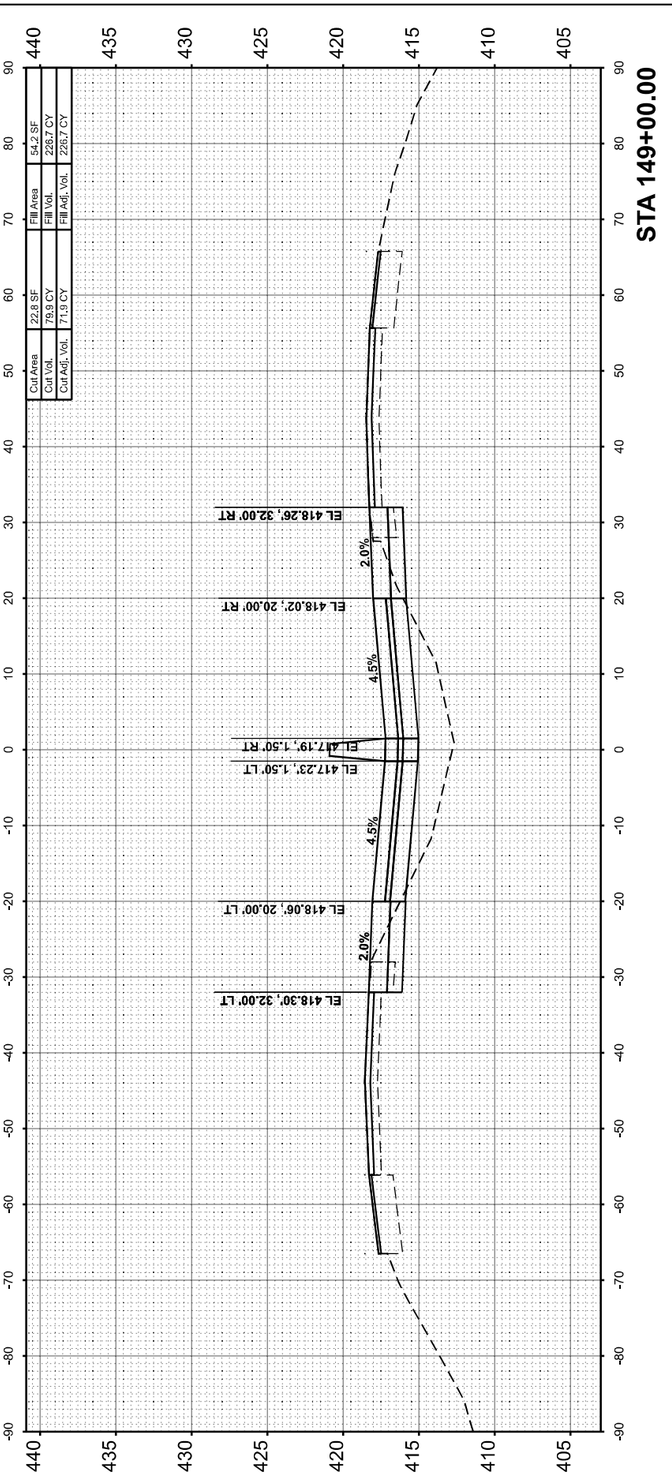

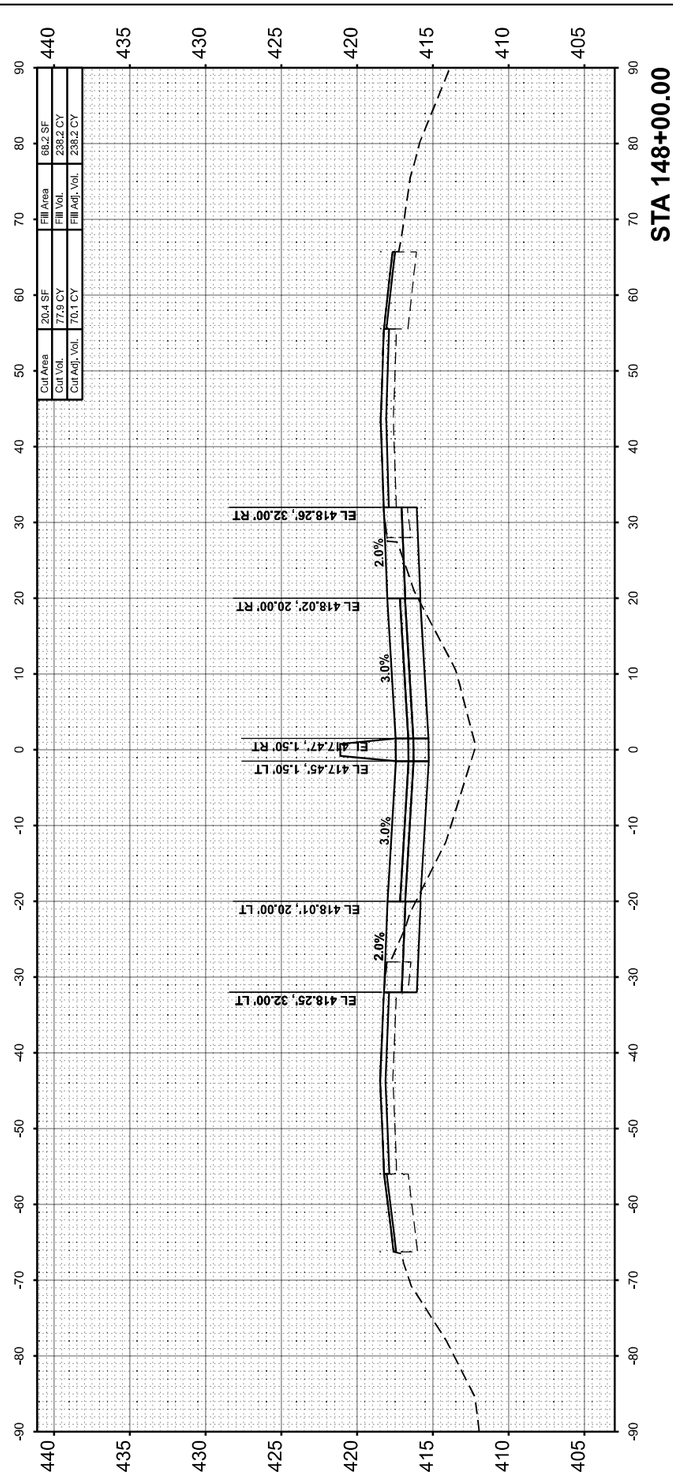

MODEL: IS:\FRANKLIN\A-A 148+00.00 [Sheet]
FILE NAME: pw:\\PW01\Homershifrin.com\IS $\DOT\Documents\21061000\PTB189\034_DSVV\21061024574\3rdLaneProj\CAD_Sheets\7897888=ellmes88\FranklBlu.dgn

USER NAME = bdimmermann	DESIGNED -	REVISED -	
	DRAWN -	REVISED -	
PLOT SCALE = 0.16666633 ' / In.	CHECKED -	REVISED -	
PLOT DATE = 10/18/2024	DATE -	REVISED -	

HORNER SHIFRIN
WWW. HORNERSHIFRIN .COM

STATE OF ILLINOIS
DEPARTMENT OF TRANSPORTATION

CROSS SECTIONS
FRANKLIN COUNTY

SCALE:10 H : 5 V | SHEET 52 OF 121 SHEETS | STA. | TO STA.

F.A.I RTE.	SECTION	COUNTY	TOTAL SHEETS	SHEET NO.
57	(28-2)B-2; (28-1)B-2	*	598	441
		CONTRACT NO. 78884		
	ILLINOIS	FED. AID PROJECT		

* FRANKLIN/JEFFERSON

FINAL SURVEY	SURVEYED	BY	DATE
NOTE BOOK	PLOTTED		
NO.	TEMPLATE		
	AREAS		
	AREAS CHECKED		

ORIGINAL SURVEY	SURVEYED	BY	DATE
NOTE BOOK	PLOTTED		
NO.	TEMPLATE		
	AREAS		
	AREAS CHECKED		

MODEL: I57FRANKLIN-A 151+00.00 [Sheet]
FILE NAME: p:\c\PW01\bonnershifrin.com\IS BOT\Documents\21061000\04PTB191B4\03d_D97V\21061102457\3rdLaneProj\2CAD_Sheets\D978884\sht\xssht\I57sht_Franklin.dgn

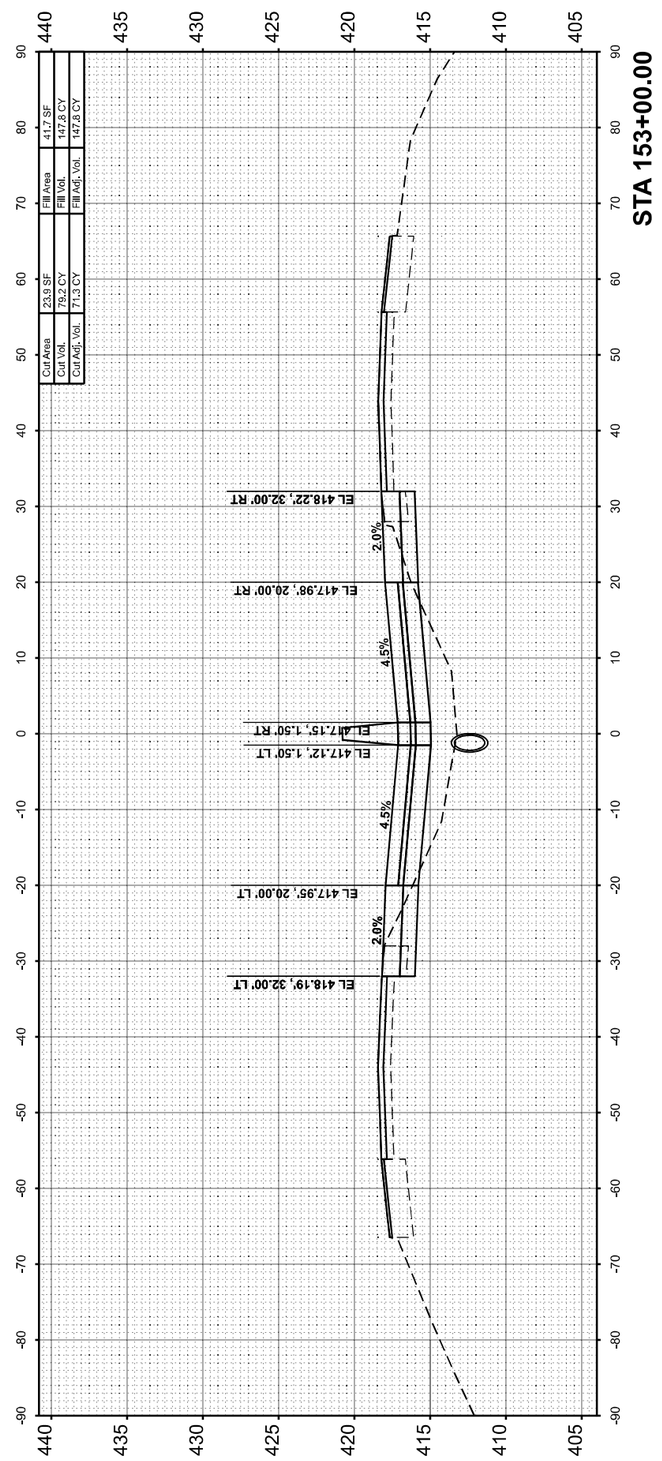

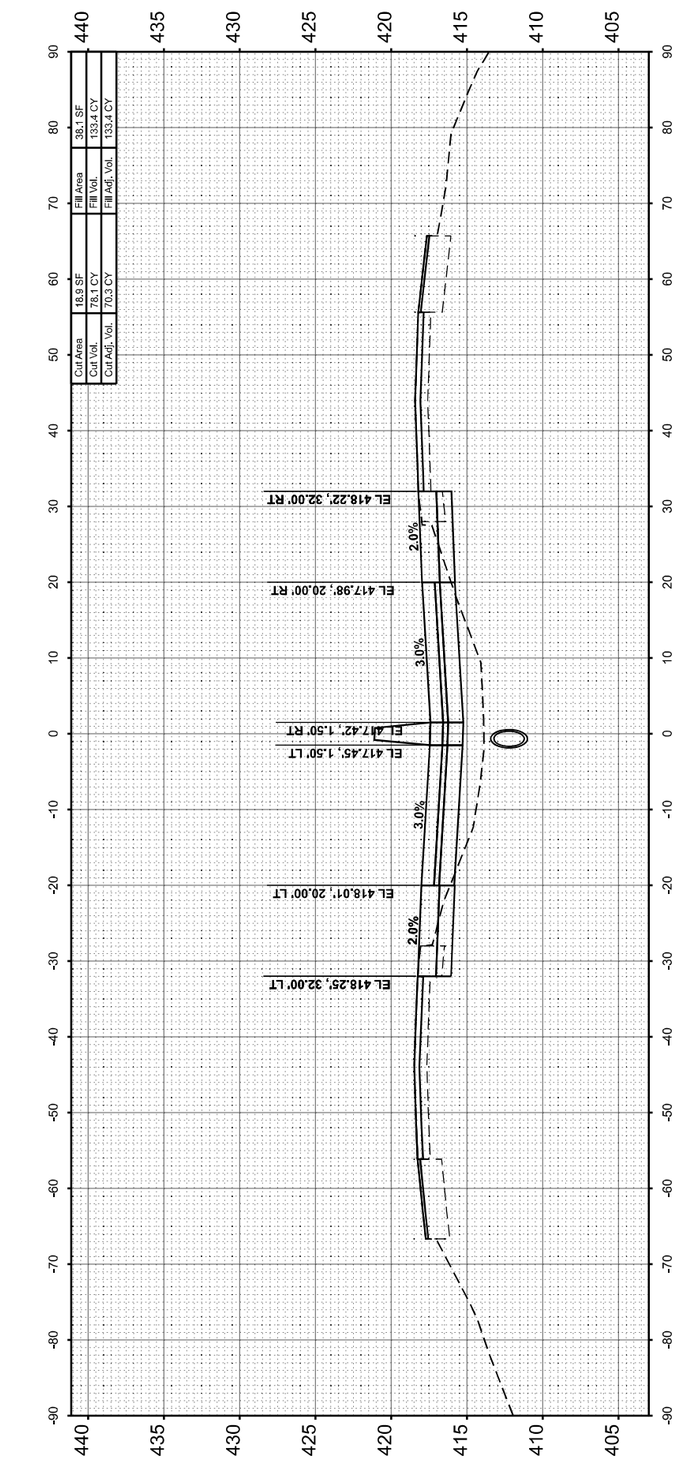

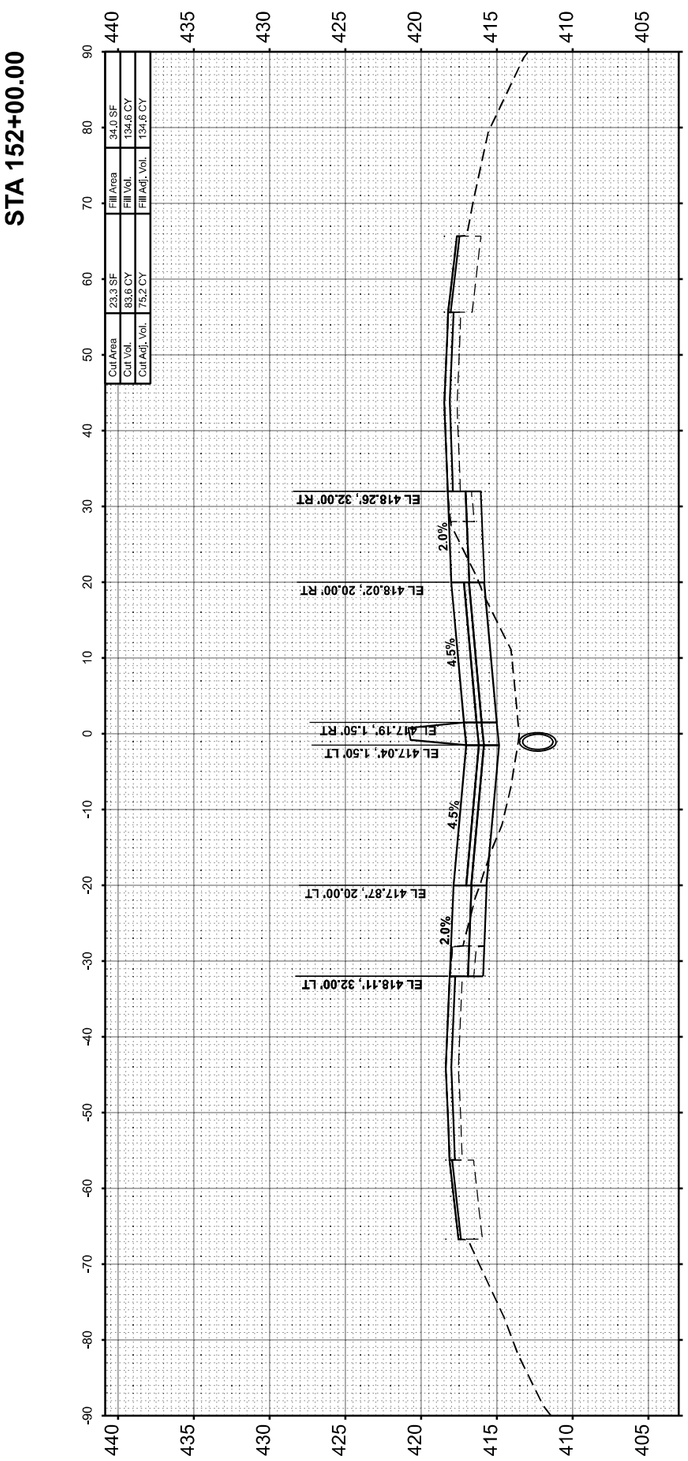

HORNER SHIFRIN
WWW. HORNERSHIFRIN .COM

USER NAME = bdimmermann	DESIGNED -	REVISED -	
	DRAWN -	REVISED -	
PLOT SCALE = 0.16666633 ' / In.	CHECKED -	REVISED -	
PLOT DATE = 10/16/2024	DATE -	REVISED -	

STATE OF ILLINOIS
DEPARTMENT OF TRANSPORTATION

CROSS SECTIONS
FRANKLIN COUNTY

SCALE:10 H : 5 V | SHEET 53 OF 121 SHEETS | STA. | TO STA.

F.A.I RTE.	SECTION	COUNTY	TOTAL SHEETS	SHEET NO.
57	(28-2)B-2; (28-1)B-2	*	598	442
		CONTRACT NO. 78884		
	ILLINOIS FED. AID PROJECT			

* FRANKLIN/JEFFERSON

FINAL SURVEY		BY	DATE
	SURVEYED		
	PLOTTED		
NOTE BOOK	TEMPLATE		
	AREAS		
NO.	AREAS CHECKED		

ORIGINAL SURVEY		BY	DATE
	SURVEYED		
	PLOTTED		
NOTE BOOK	TEMPLATE		
	AREAS		
NO.	AREAS CHECKED		

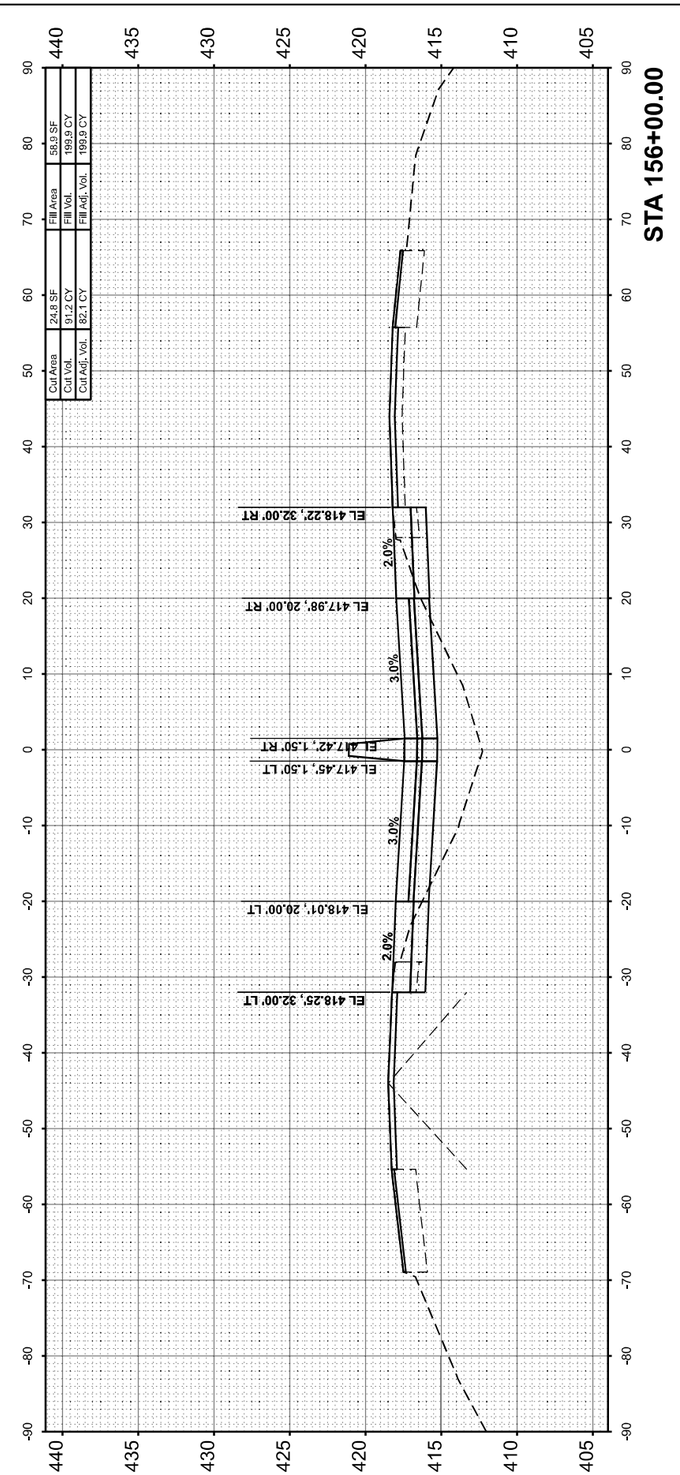

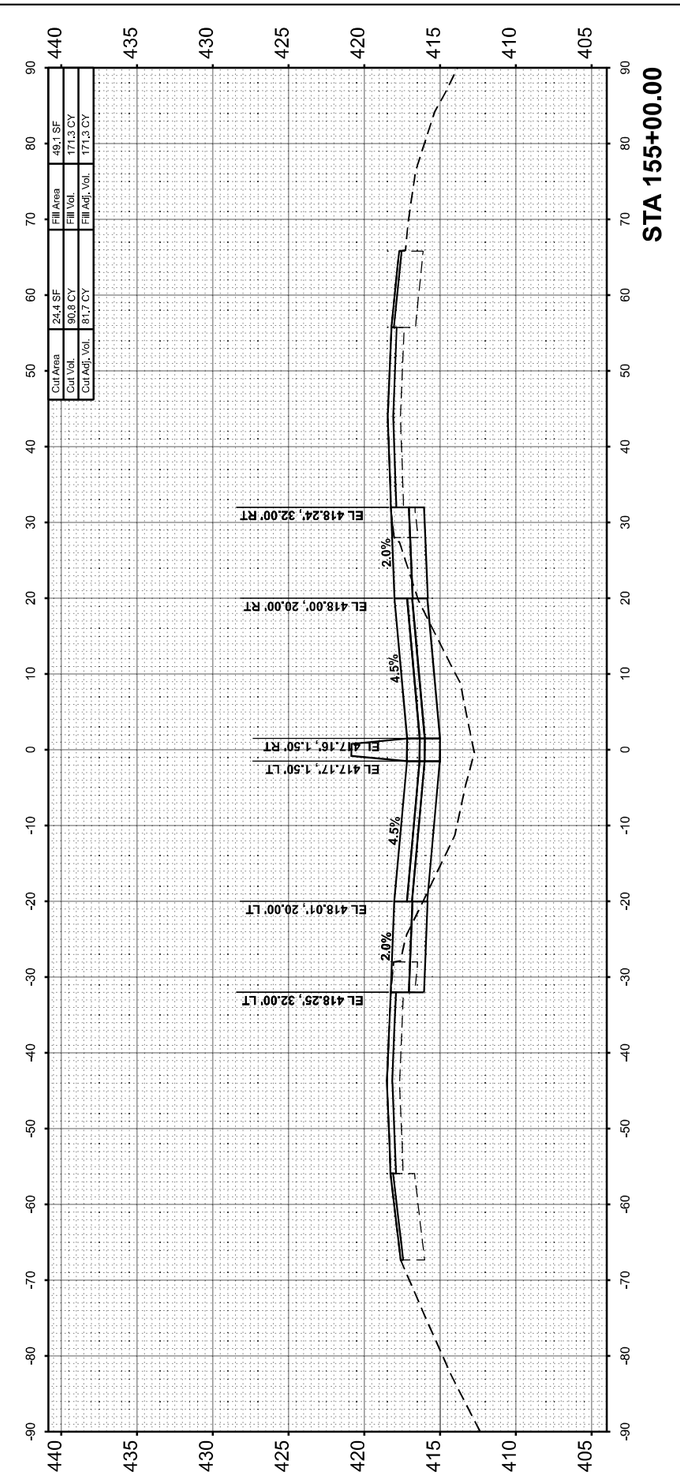

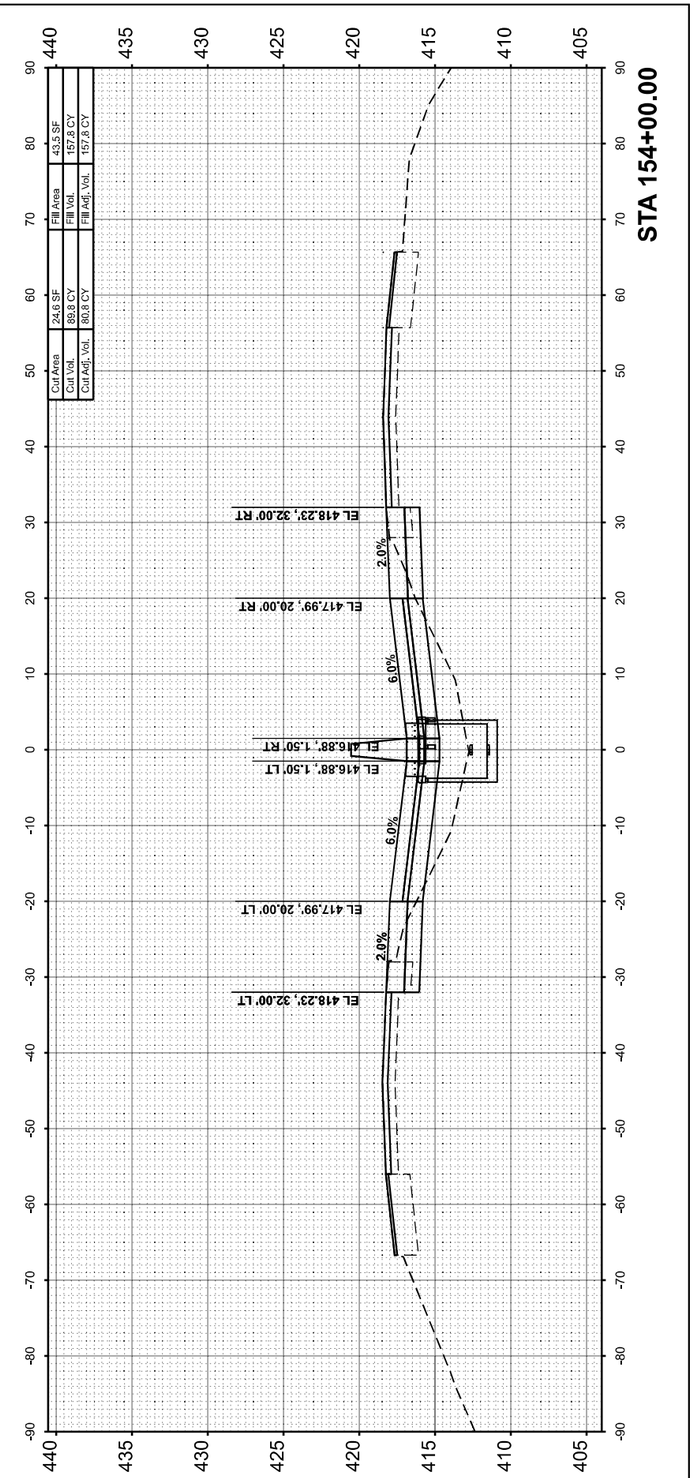

MODEL: I:\FRANKLIN\A-A 154+00.00 [Sheet]
FILE NAME: pw:\\PW01.hornershifrin.com:I\S IDOT\Documents\21061000\0004\FTB1984\04_DWV\21108102-t57-3rd_LaneP\p2\C4D_Sheets\D979884=e0\westshirfranklin.dgn

HORNER SHIFRIN
WWW. HORNERSHIFRIN .COM

USER NAME = bdimmermann	DESIGNED -	REVISED -	
	DRAWN -	REVISED -	
PLOT SCALE = 0.16666633 ' / In.	CHECKED -	REVISED -	
PLOT DATE = 10/16/2024	DATE -	REVISED -	

STATE OF ILLINOIS
DEPARTMENT OF TRANSPORTATION

CROSS SECTIONS
FRANKLIN COUNTY

SCALE:10 H : 5 V | SHEET 54 OF 121 SHEETS | STA. | TO STA.

F.A. I RTE.	SECTION	COUNTY	TOTAL SHEETS	SHEET NO.
57	(28-2)B-2; (28-1)B-2	*	598	443
		CONTRACT NO. 78884		
	ILLINOIS	FED. AID PROJECT		

* FRANKLIN/JEFFERSON

FINAL SURVEY		BY	DATE
	SURVEYED		
	PLOTTED		
NOTE BOOK	TEMPLATE		
	AREAS		
NO.	AREAS CHECKED		

ORIGINAL SURVEY		BY	DATE
	SURVEYED		
	PLOTTED		
NOTE BOOK	TEMPLATE		
	AREAS		
NO.	AREAS CHECKED		

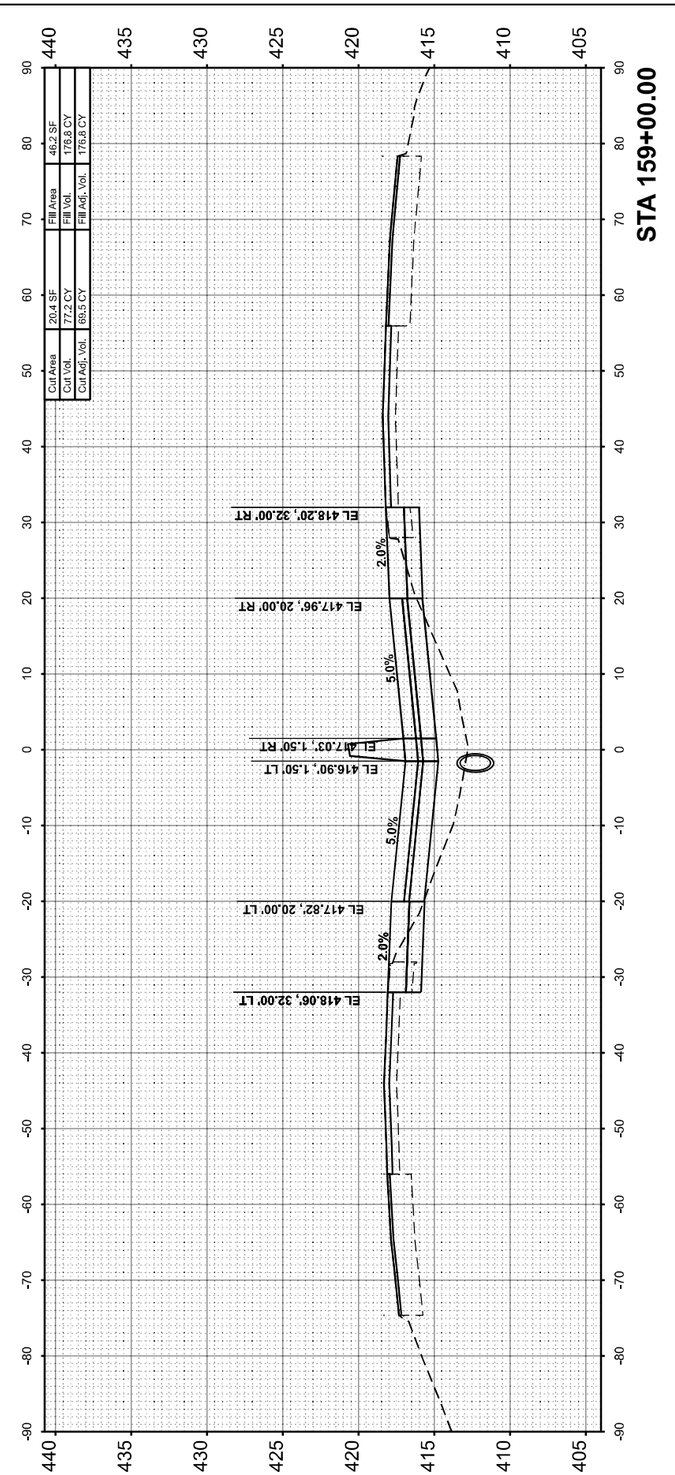

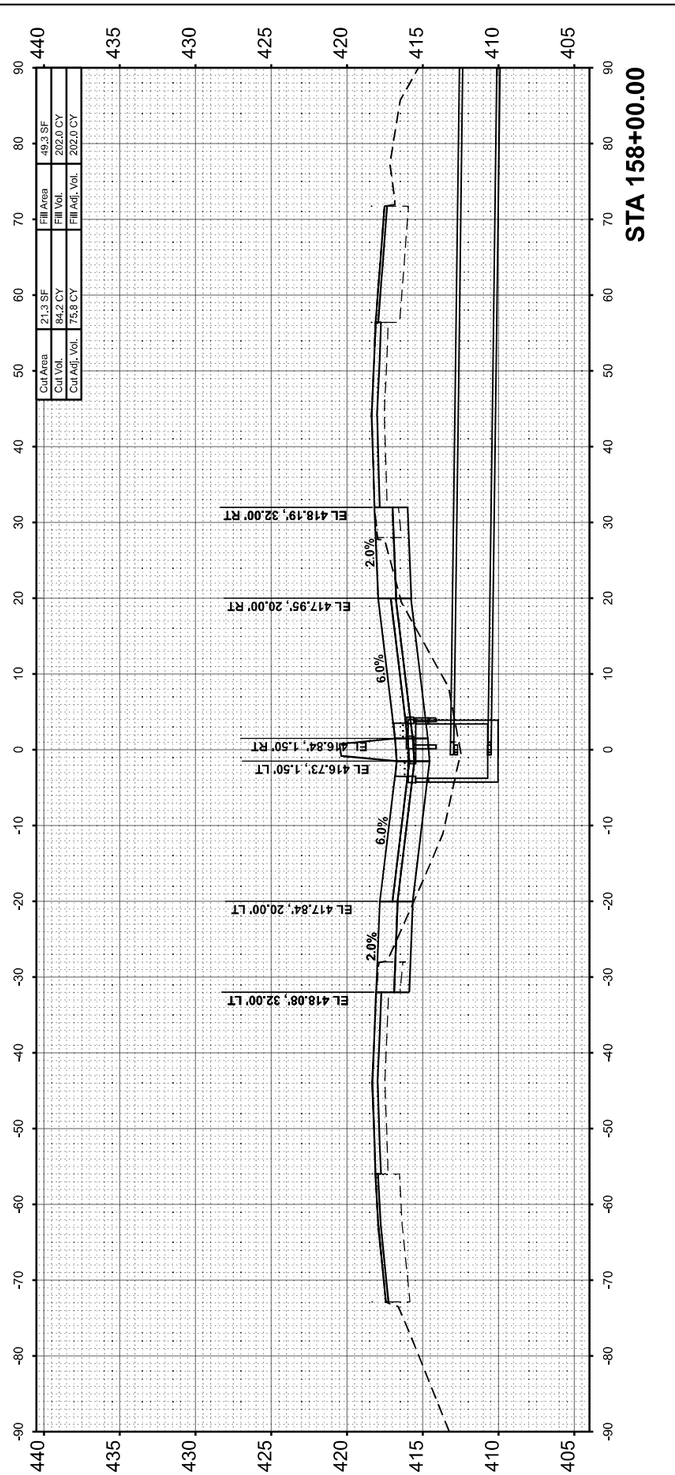

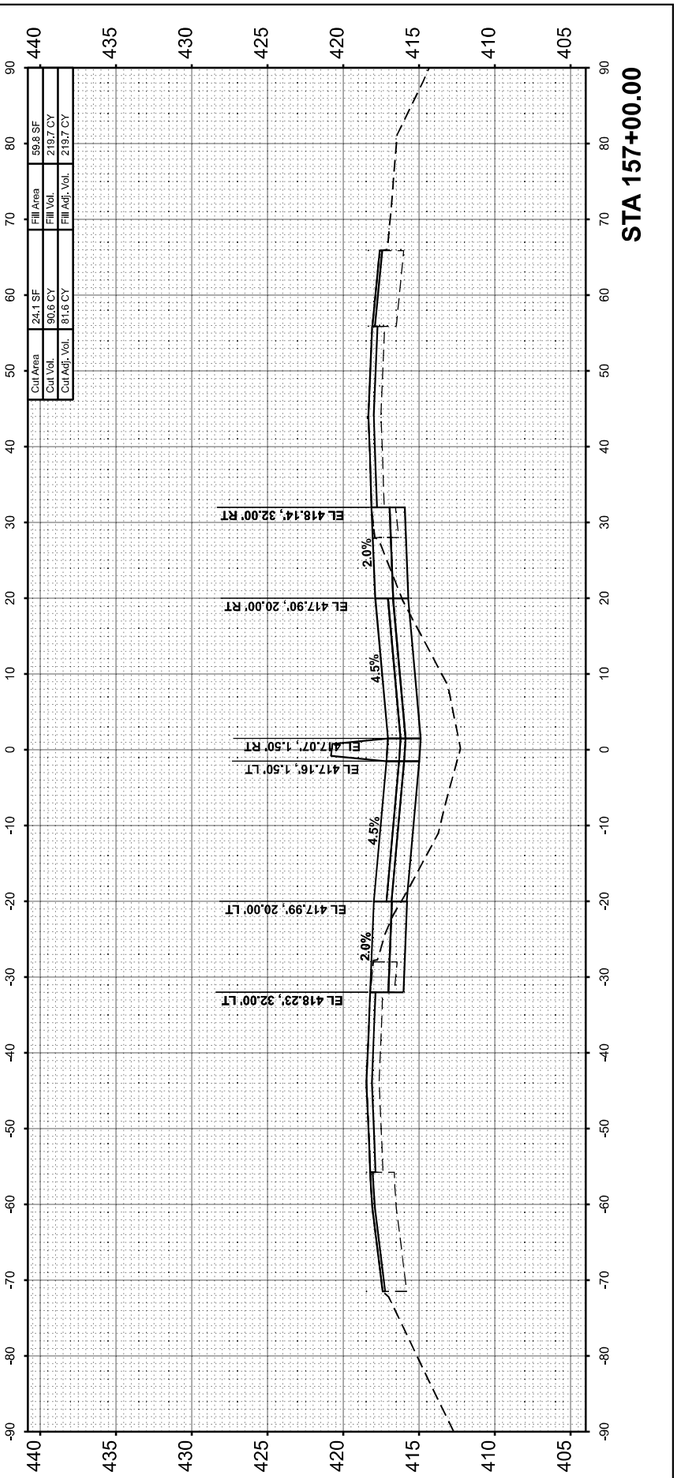

MODEL: I57FRANKLIN-A 157+00.00 [Sheet]
FILE NAME: pw:\\PW01.hornershifrin.com:IS IDOT\Documents\21061000\04FTB1984\04_DWV\21061122-457-3rd Level Pro\2\CAD_Sheets\D978884-dlt-westher-frank8ludgn

HORNER SHIFRIN
WWW. HORNERSHIFRIN .COM

USER NAME = bdimmermann	DESIGNED -	REVISED -
	DRAWN -	REVISED -
PLOT SCALE = 0.16666633 ' / In.	CHECKED -	REVISED -
PLOT DATE = 10/16/2024	DATE -	REVISED -

STATE OF ILLINOIS
DEPARTMENT OF TRANSPORTATION

CROSS SECTIONS
FRANKLIN COUNTY

SCALE:10 H : 5 V | SHEET 55 OF 121 SHEETS | STA. | TO STA.

F.A. I RTE.	SECTION	COUNTY	TOTAL SHEETS	SHEET NO.
57	(28-2)B-2; (28-1)B-2	*	598	444
		CONTRACT NO. 78884		
	ILLINOIS FED. AID PROJECT			

* FRANKLIN/JEFFERSON

FINAL SURVEY	SURVEYED	BY	DATE
	PLOTTED		
NOTE BOOK	TEMPLATE		
	AREAS		
NO.	AREAS CHECKED		

ORIGINAL SURVEY	SURVEYED	BY	DATE
	PLOTTED		
NOTE BOOK	TEMPLATE		
	AREAS		
NO.	AREAS CHECKED		

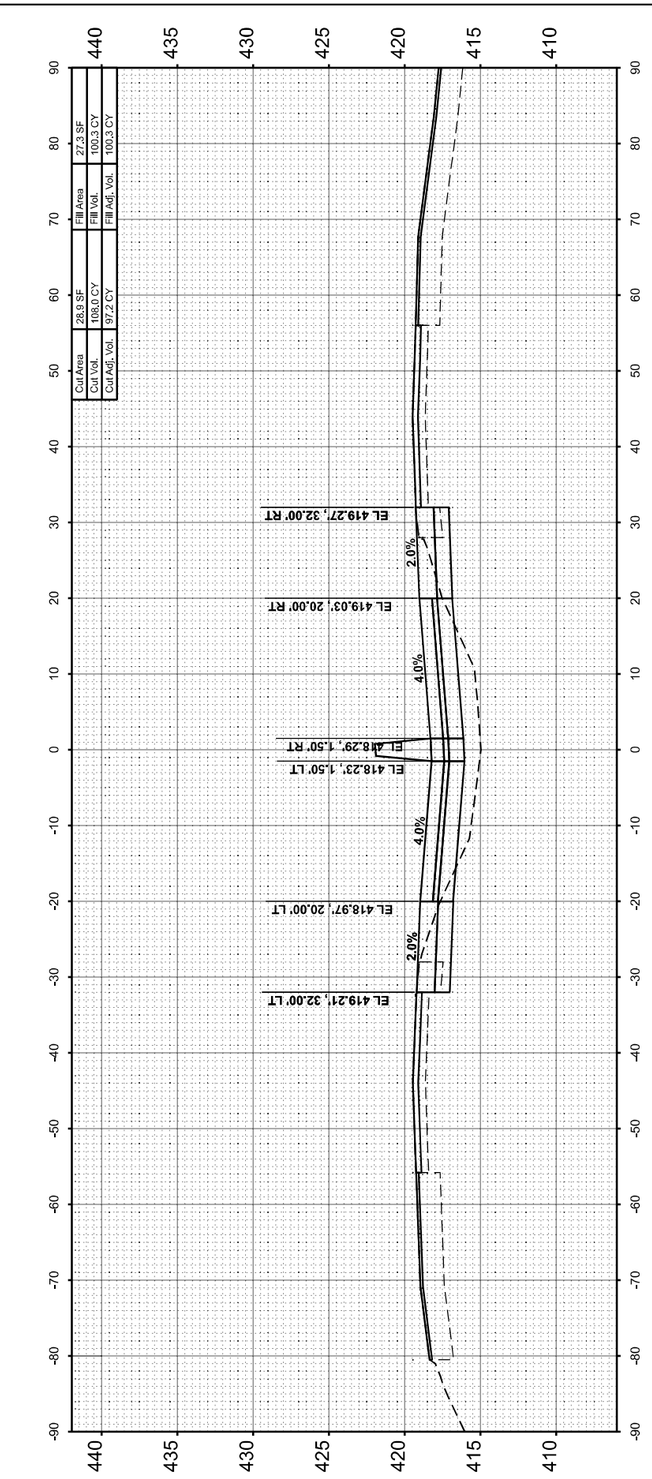

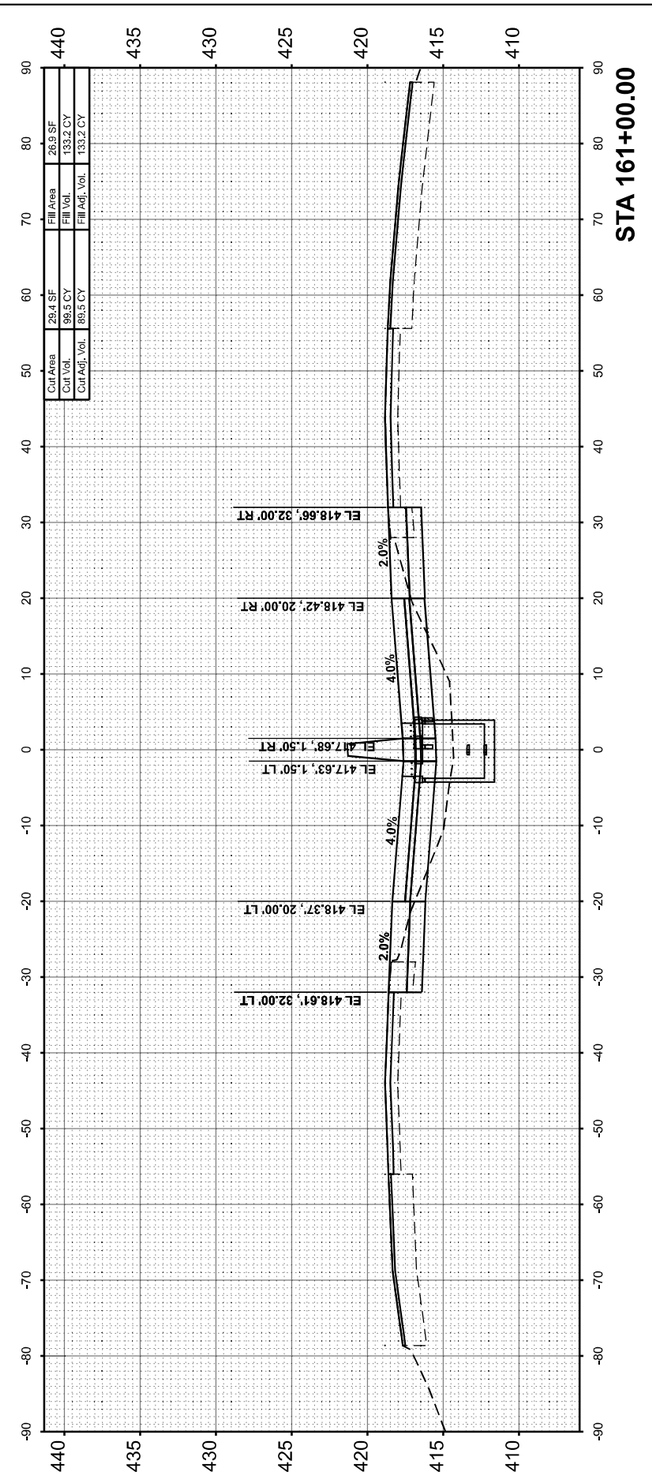

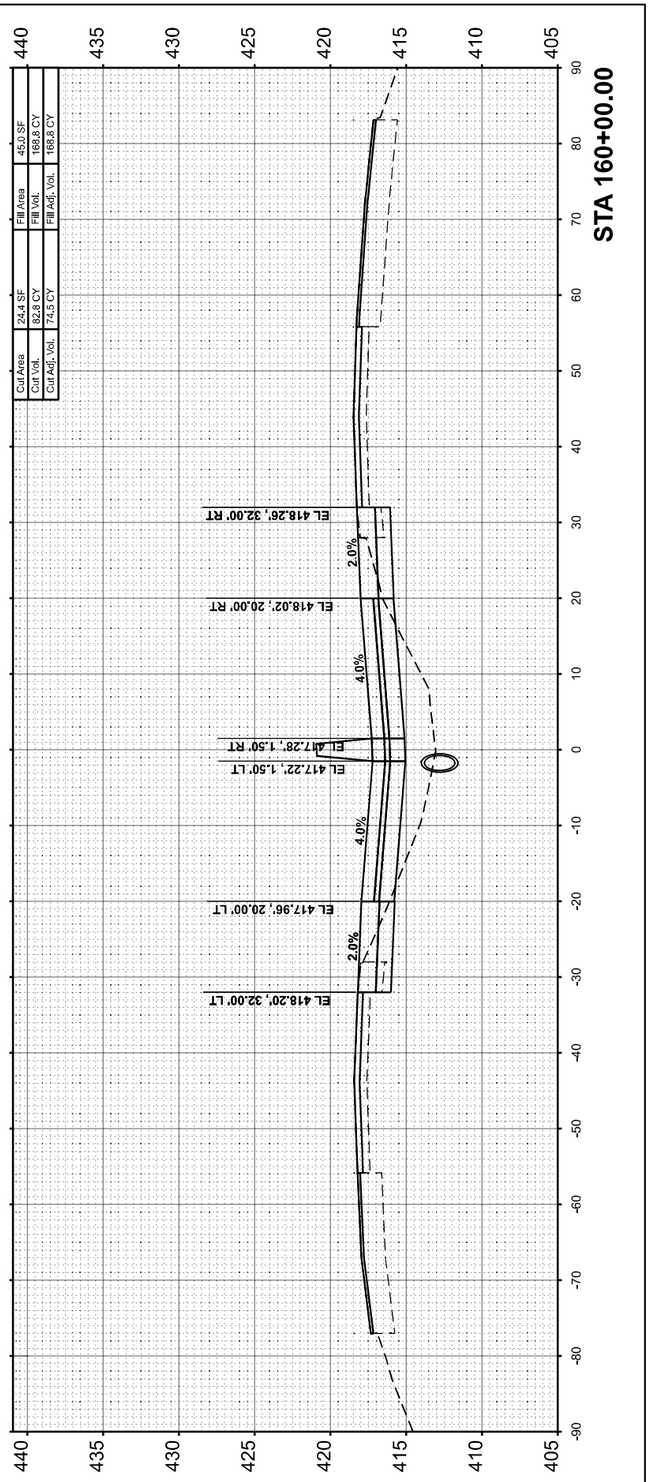

MODEL: I57FRANKLIN-A 160+00.00 (Sheet)
FILE NAME: p:\c\PW01\homershifrin.com\IS 陽OT\Documents\21081000\PTB199\034_D9\V\21081024572\civil_sheet\Pv2\CAD_Sheets\D978884\sht\xs78884franklin.dgn

HORNER SHIFRIN WWW. HORNERSHIFRIN .COM	USER NAME = bdimmermann	DESIGNED -	REVISED -
		DRAWN -	REVISED -
	PLOT SCALE = 0.16666633 ' / In.	CHECKED -	REVISED -
	PLOT DATE = 10/18/2024	DATE -	REVISED -

STATE OF ILLINOIS
DEPARTMENT OF TRANSPORTATION

CROSS SECTIONS
FRANKLIN COUNTY

SCALE:10 H : 5 V | SHEET 56 OF 121 SHEETS | STA. | TO STA.

F.A. I RTE.	SECTION	COUNTY	TOTAL SHEETS	SHEET NO.
57	(28-2)B-2; (28-1)B-2	*	598	445
		CONTRACT NO. 78884		
	ILLINOIS	FED. AID PROJECT		

* FRANKLIN/JEFFERSON

FINAL SURVEY		BY	DATE
NOTE BOOK	SURVEYED		
NO.	PLOTTED		
	TEMPLATE		
	AREAS		
	AREAS CHECKED		

ORIGINAL SURVEY		BY	DATE
NOTE BOOK	SURVEYED		
NO.	PLOTTED		
	TEMPLATE		
	AREAS		
	AREAS CHECKED		

MODEL: IS:FRANKLIN\A-A 163+00.00 [Sheet]
FILE NAME: pw:\\PW01\Homershifrin.com\IS $DOT\Documents\21061000\PTB198\034_D9\V\21061102\457\3rdLaneProj\CAD_Sheets\D97888\edit\ess884\FrankBlu.dgn

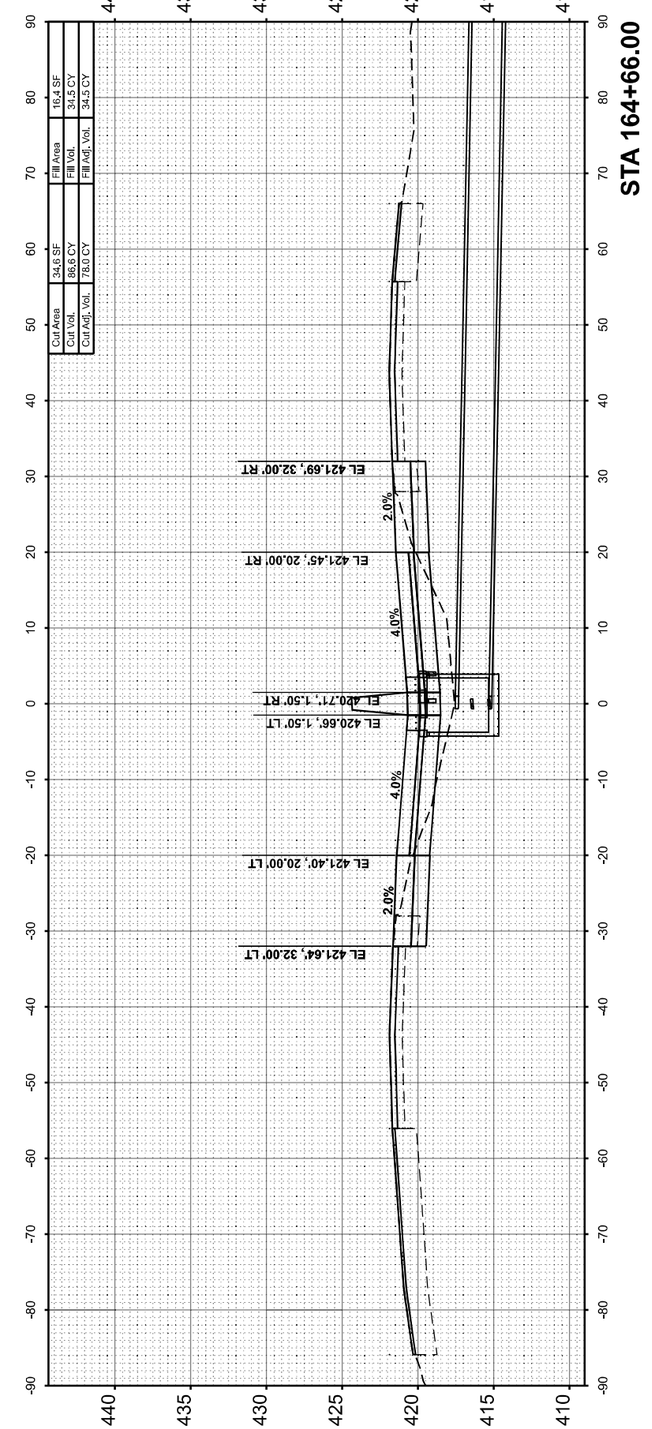

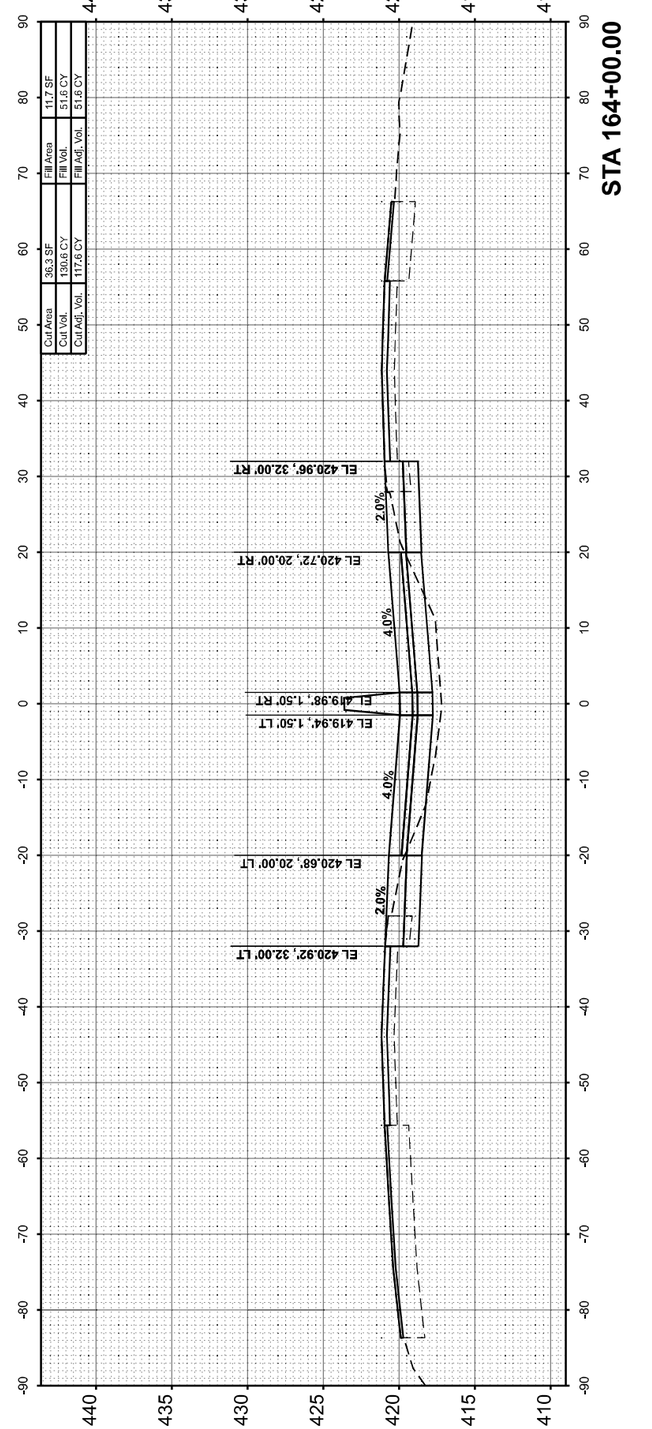

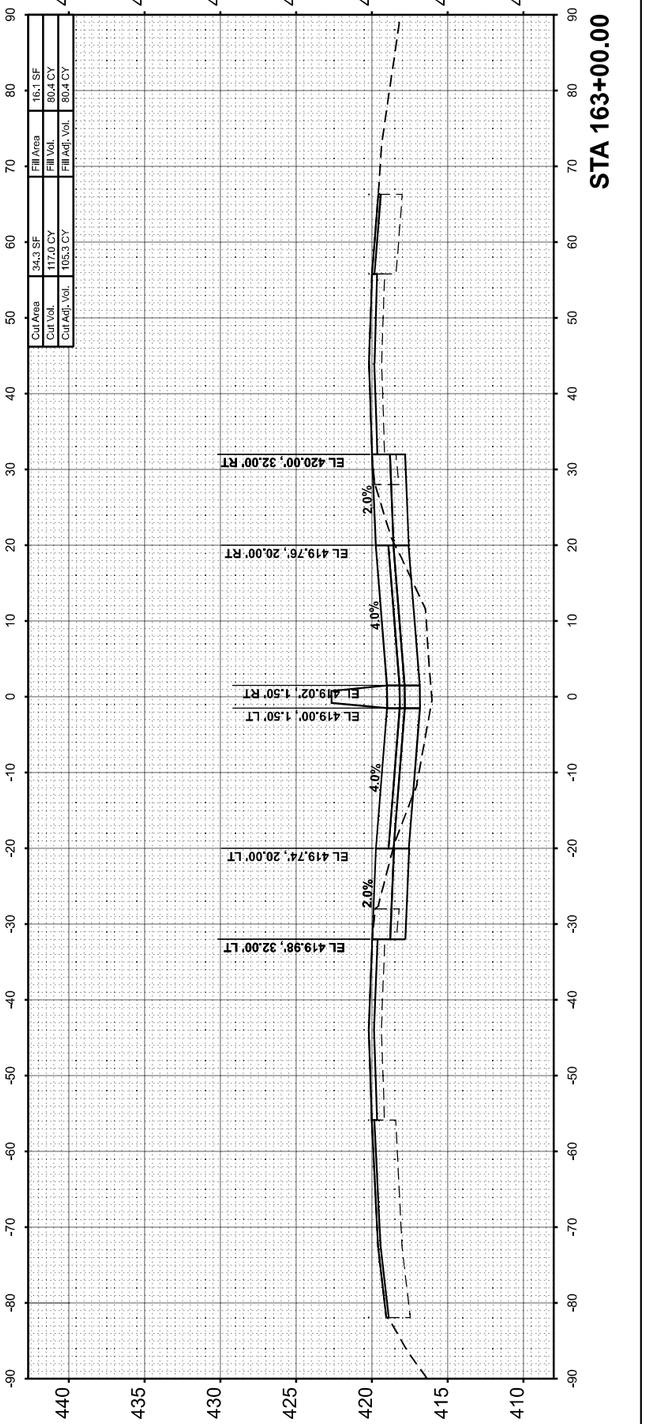

HORNER SHIFRIN
WWW. HORNERSHIFRIN .COM

USER NAME = bdimmermann	DESIGNED -	REVISED -
	DRAWN -	REVISED -
PLOT SCALE = 0.16666633 ' / In.	CHECKED -	REVISED -
PLOT DATE = 10/18/2024	DATE -	REVISED -

STATE OF ILLINOIS
DEPARTMENT OF TRANSPORTATION

CROSS SECTIONS
FRANKLIN COUNTY

SCALE:10 H : 5 V | SHEET 57 OF 121 SHEETS | STA. | TO STA.

F.A.I RTE.	SECTION	COUNTY	TOTAL SHEETS	SHEET NO.
57	(28-2)B-2; (28-1)B-2	*	598	446
		CONTRACT NO. 78884		
		ILLINOIS	FED. AID PROJECT	

* FRANKLIN/JEFFERSON

FINAL SURVEY	SURVEYED	BY	DATE
NOTE BOOK	PLOTTED		
NO.	TEMPLATE		
	AREAS		
	AREAS CHECKED		

ORIGINAL SURVEY	SURVEYED	BY	DATE
NOTE BOOK	PLOTTED		
NO.	TEMPLATE		
	AREAS		
	AREAS CHECKED		

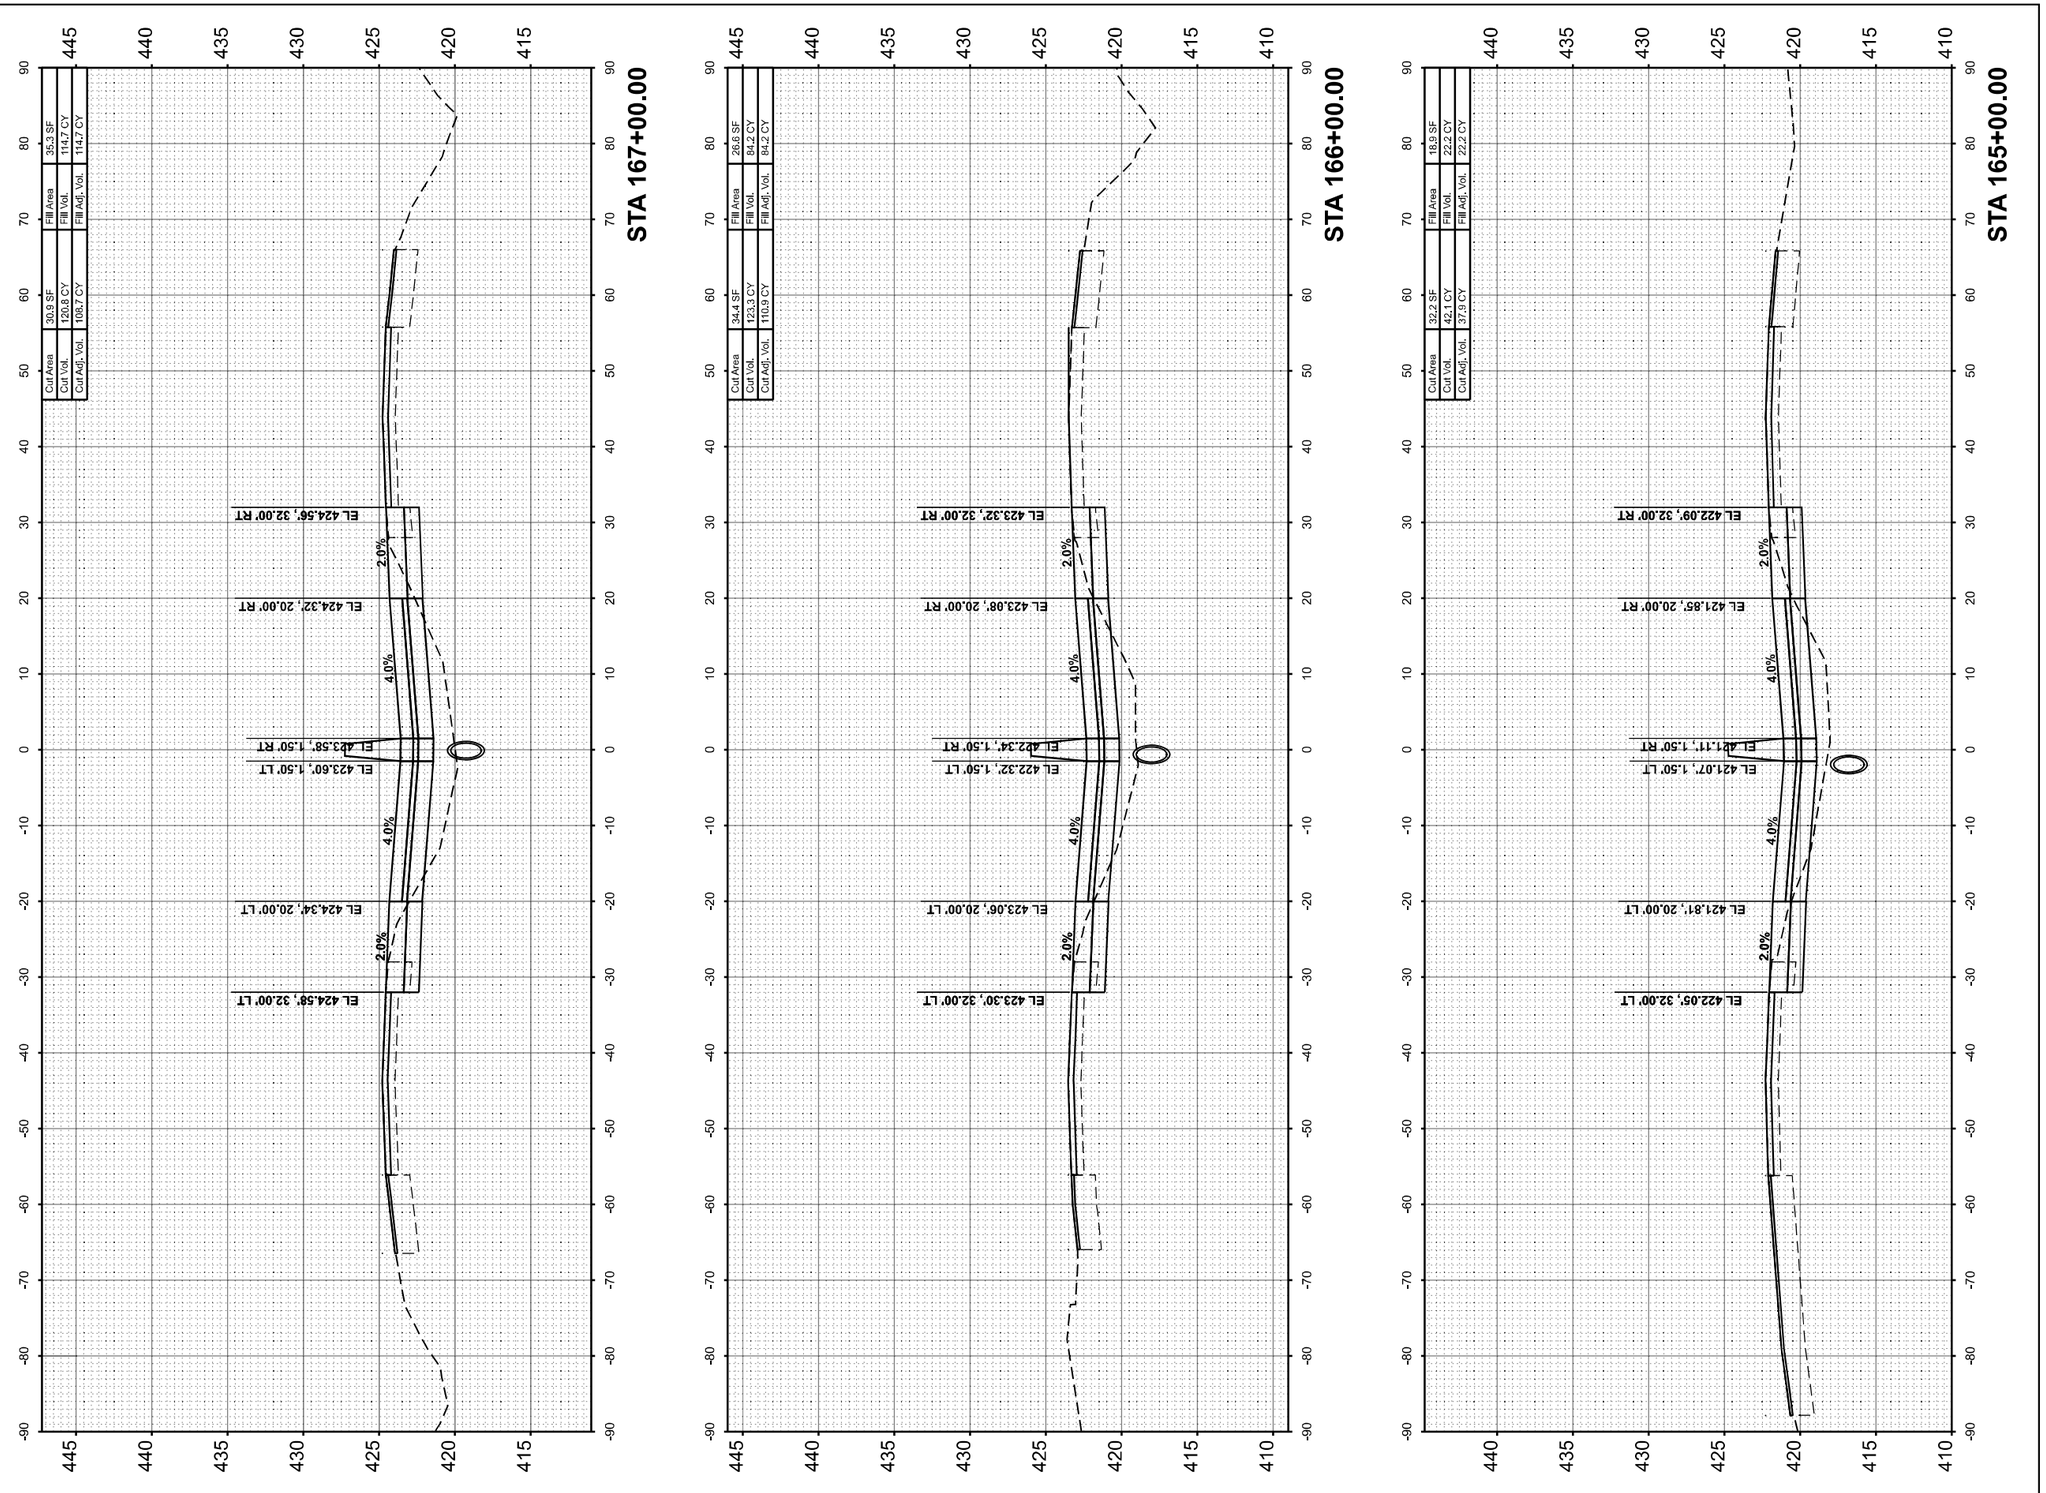

MODEL: 157FRANKLIN-A 165+00.00 [Sheet]
FILE NAME: pw:\\PW01.hornershifrin.com:IS BOT\Documents\21061000\04PTB189\034_D97V\21061102457\3rdLaneP\p2\CAD_Sheets\D978884\4thlessthirdfranklin.dgn

USER NAME = bdtimmermann	DESIGNED -	REVISED -
	DRAWN -	REVISED -
PLOT SCALE = 0.16666633 ' / In.	CHECKED -	REVISED -
PLOT DATE = 10/16/2024	DATE -	REVISED -

HORNER SHIFRIN
WWW. HORNERSHIFRIN .COM

STATE OF ILLINOIS
DEPARTMENT OF TRANSPORTATION

CROSS SECTIONS
FRANKLIN COUNTY

SCALE:10 H : 5 V | SHEET 58 OF 121 SHEETS | STA. | TO STA.

F.A.I RTE.	SECTION	COUNTY	TOTAL SHEETS	SHEET NO.
57	(28-2)B-2; (28-1)B-2	*	598	447
		CONTRACT NO. 78884		
	ILLINOIS	FED. AID PROJECT		

* FRANKLIN/JEFFERSON

FINAL SURVEY		BY	DATE
NOTE BOOK	SURVEYED		
NO.	PLOTTED		
	TEMPLATE		
	AREAS		
	AREAS CHECKED		

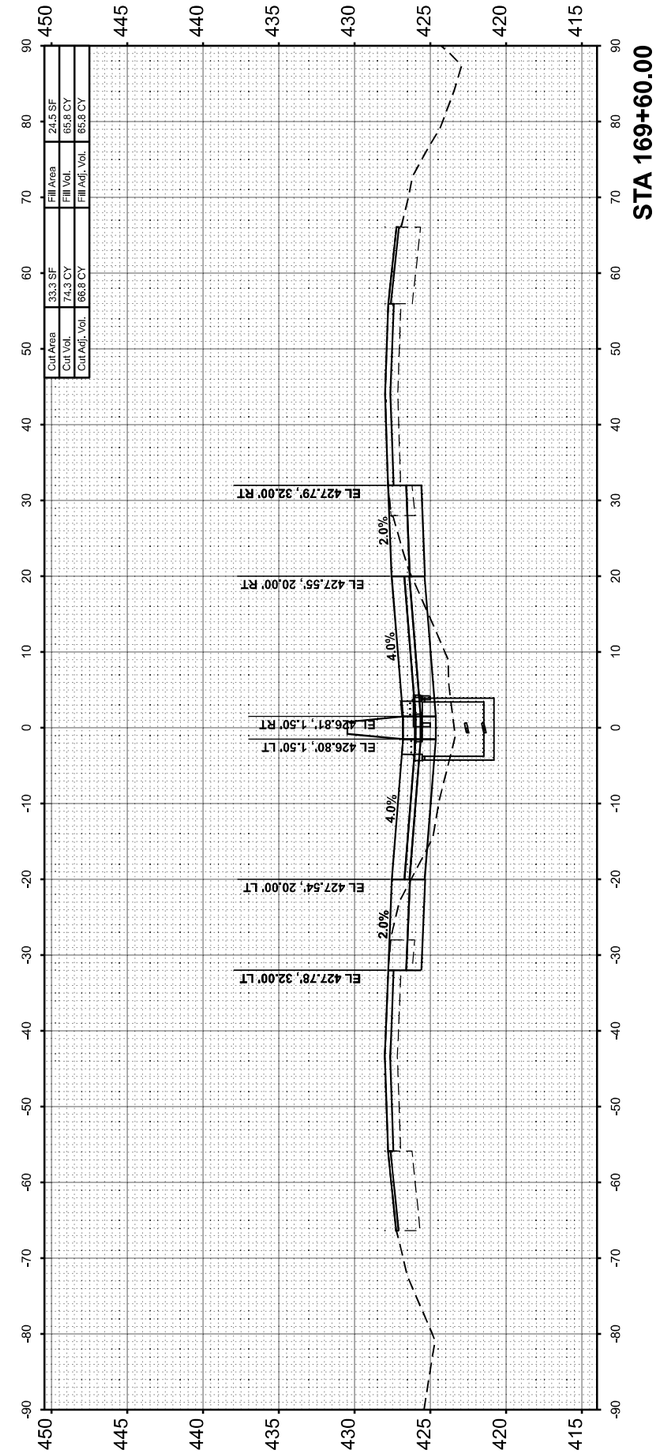

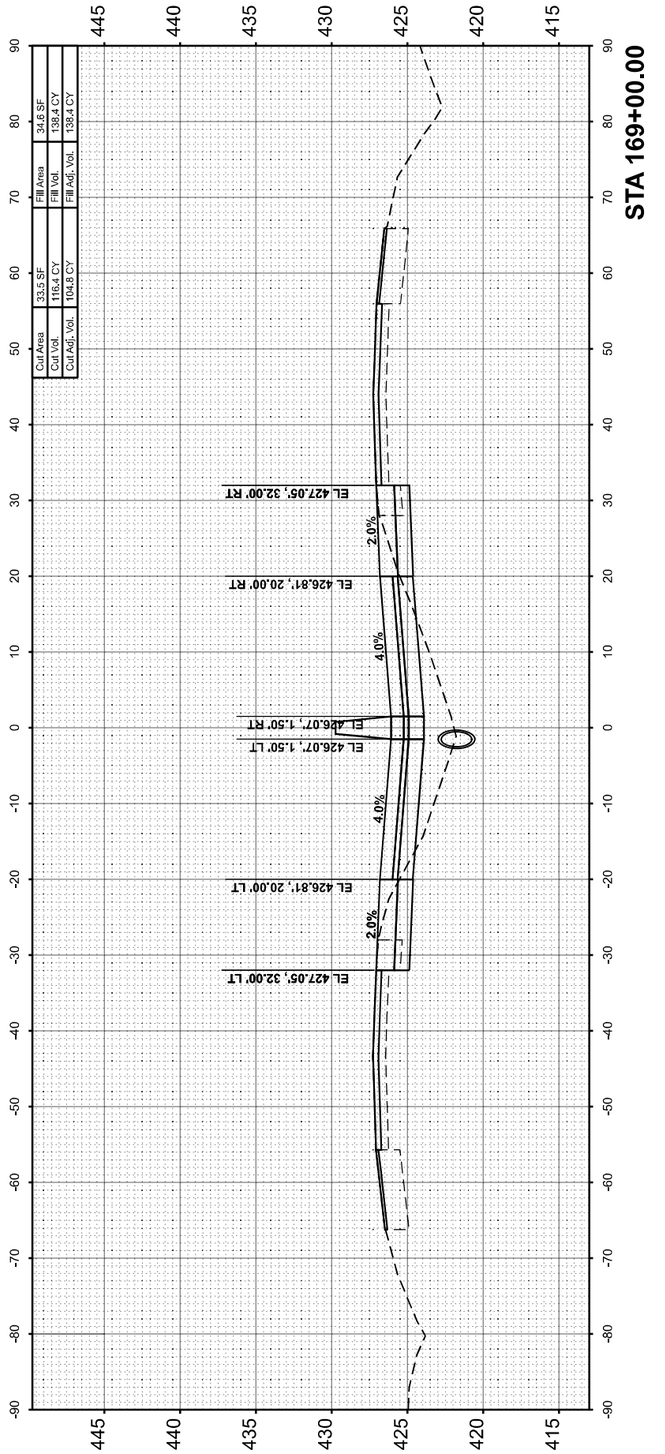

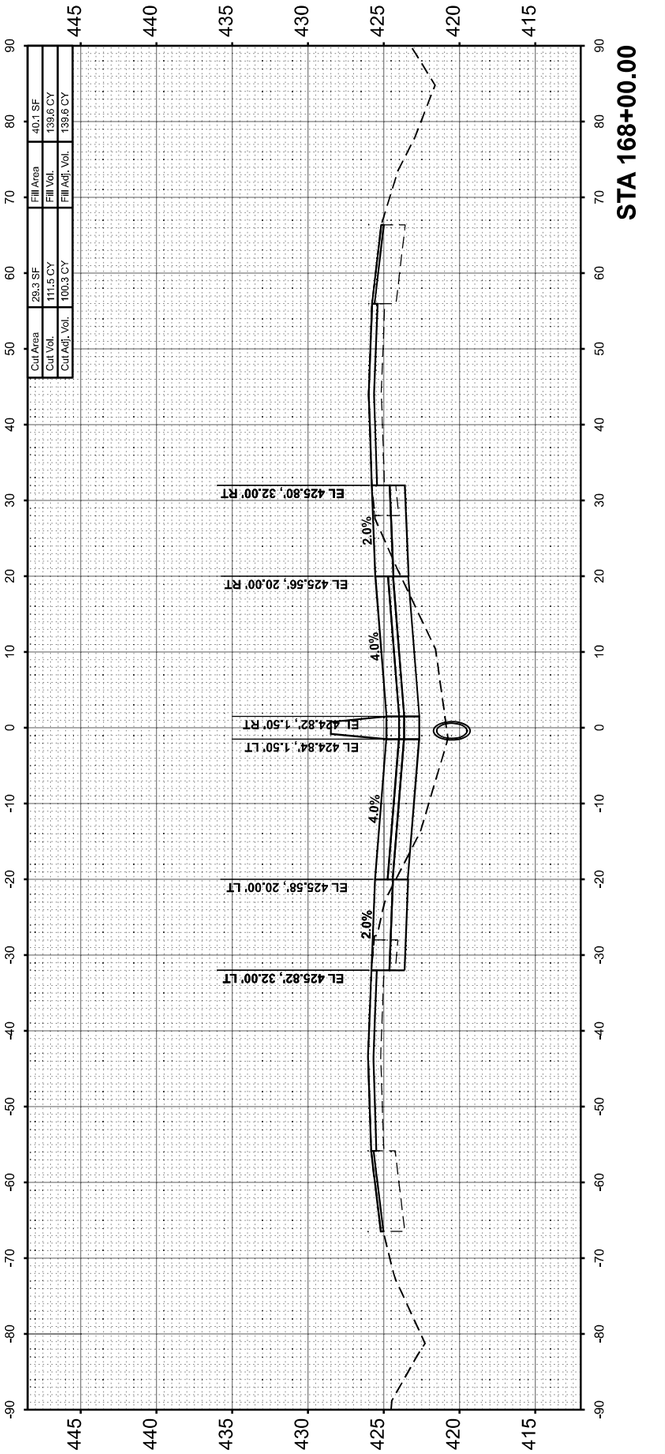

ORIGINAL SURVEY		BY	DATE
NOTE BOOK	SURVEYED		
NO.	PLOTTED		
	TEMPLATE		
	AREAS		
	AREAS CHECKED		

MODEL: I57FRANKLIN-A 168+00.00 [Sheet]
FILE NAME: pw:\\PW01.hornershifrin.com:HS \\DOT\Documents\21061000\PTB198\434_D9\VV\21061024\57-2ndLanePh2\CAD_Sheets\7979884-ei\ei-sst34*frankillin.dgn

HORNER SHIFRIN WWW.HORNERSHIFRIN.COM	USER NAME = bclimmermann	DESIGNED -	REVISED -
		DRAWN -	REVISED -
	PLOT SCALE = 0.16666633 ' / In.	CHECKED -	REVISED -
	PLOT DATE = 10/16/2024	DATE -	REVISED -

STATE OF ILLINOIS
DEPARTMENT OF TRANSPORTATION

CROSS SECTIONS
FRANKLIN COUNTY

SCALE:10 H : 5 V | SHEET 59 OF 121 SHEETS | STA. | TO STA.

F.A. I RTE.	SECTION	COUNTY	TOTAL SHEETS	SHEET NO.
57	(28-2)B-2; (28-1)B-2	*	598	448
		CONTRACT NO. 78884		
	ILLINOIS	FED. AID PROJECT		

* FRANKLIN/JEFFERSON

FINAL SURVEY		BY	DATE
	SURVEYED		
	PLOTTED		
NOTE BOOK	TEMPLATE		
	AREAS		
NO.	AREAS CHECKED		

ORIGINAL SURVEY		BY	DATE
	SURVEYED		
	PLOTTED		
NOTE BOOK	TEMPLATE		
	AREAS		
NO.	AREAS CHECKED		

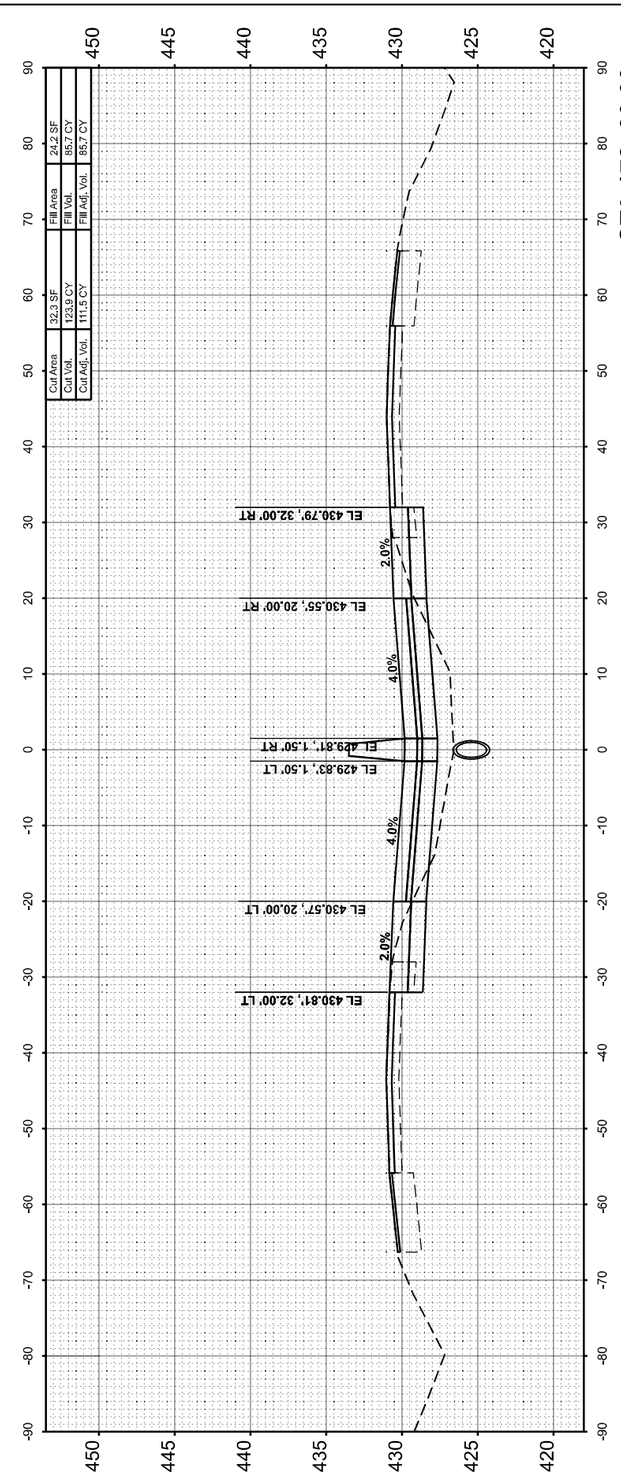

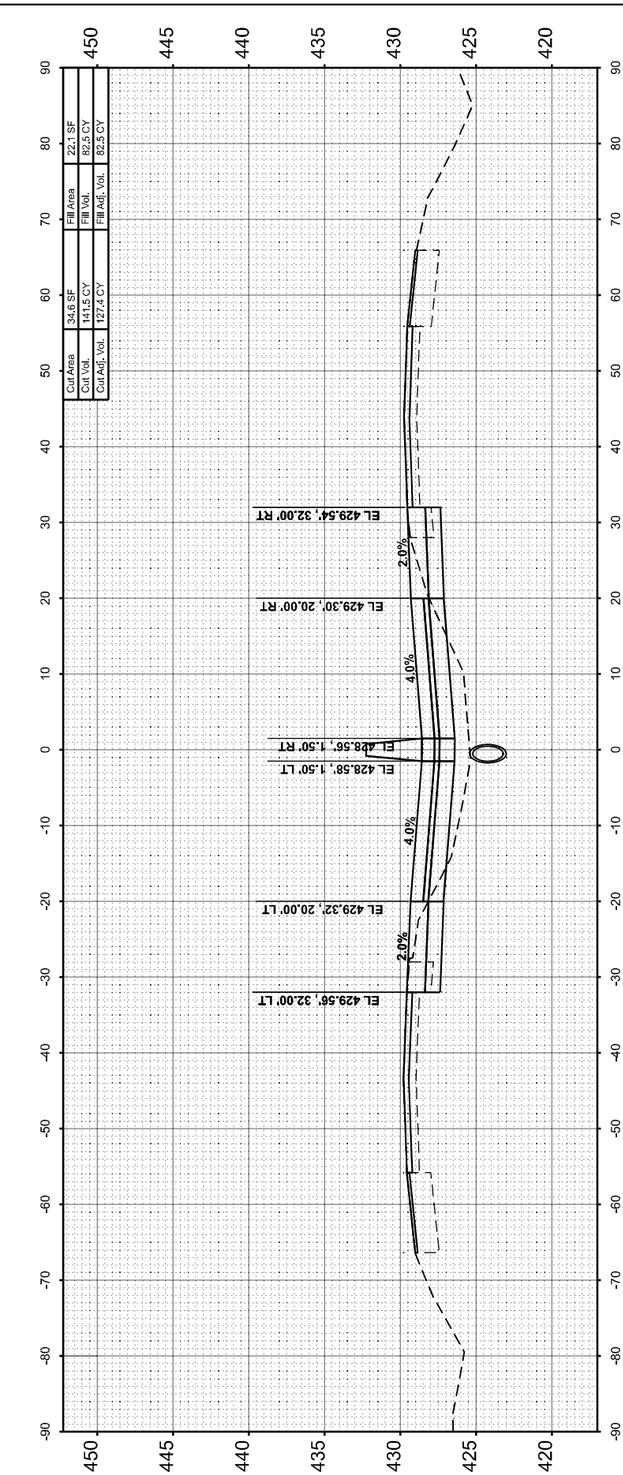

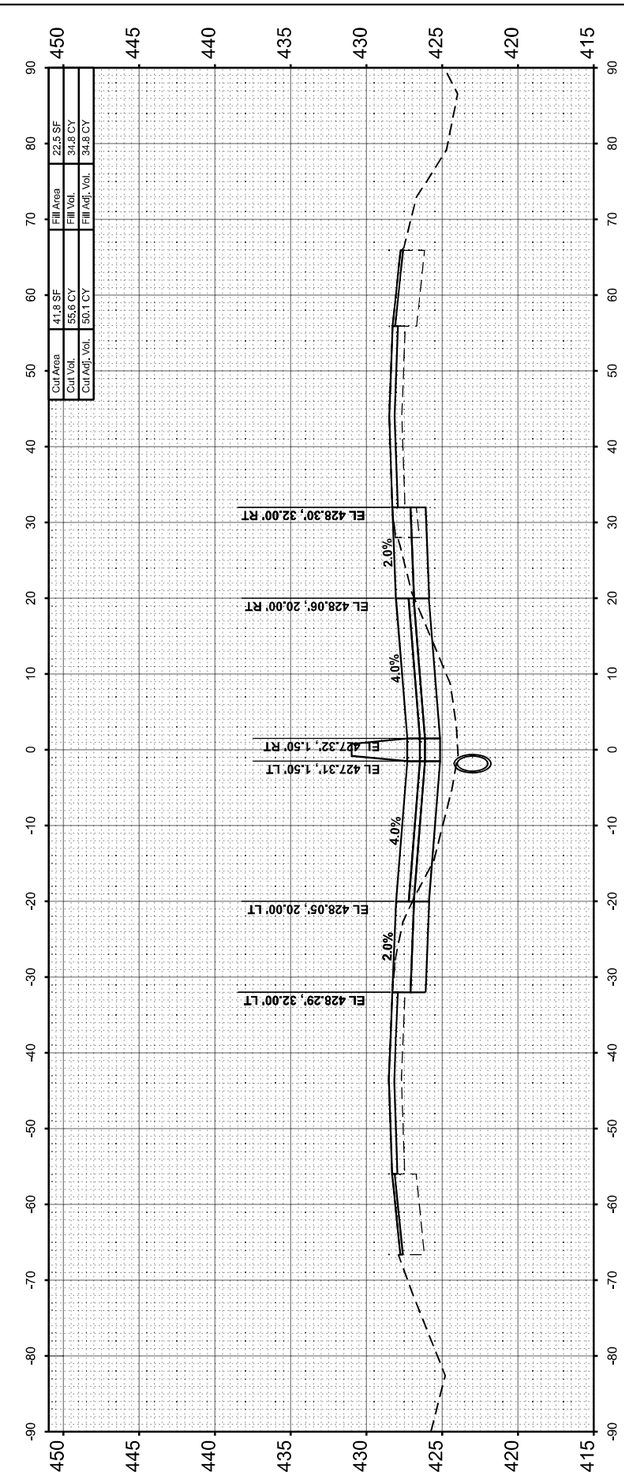

MODEL: I57FRANKLIN-A x 170+00.00 [Sheet]
FILE NAME: pw:\\PW01.bonnershiffrin.com:IS BO\Documents\Z2106100004\PTB198\4034_D9VV\Z2106102\ROW\Z2106102-R57-3rdLaneEPs2\C4D_Sheets\D978884\dell+essl1ef+rank8v.dgn

HORNER SHIFRIN	USER NAME = bdimmermann	DESIGNED -	REVISED -
WWW. HORNERSHIFRIN .COM		DRAWN -	REVISED -
	PLOT SCALE = 0.16666633 ' / In.	CHECKED -	REVISED -
	PLOT DATE = 10/16/2024	DATE -	REVISED -

STATE OF ILLINOIS
DEPARTMENT OF TRANSPORTATION

CROSS SECTIONS
FRANKLIN COUNTY

SCALE:10 H : 5 V | SHEET 60 OF 121 SHEETS | STA. | TO STA.

F.A.I RTE.	SECTION	COUNTY	TOTAL SHEETS	SHEET NO.
57	(28-2)B-2; (28-1)B-2	*	598	449
		CONTRACT NO. 78884		
	ILLINOIS FED. AID PROJECT			

* FRANKLIN/JEFFERSON

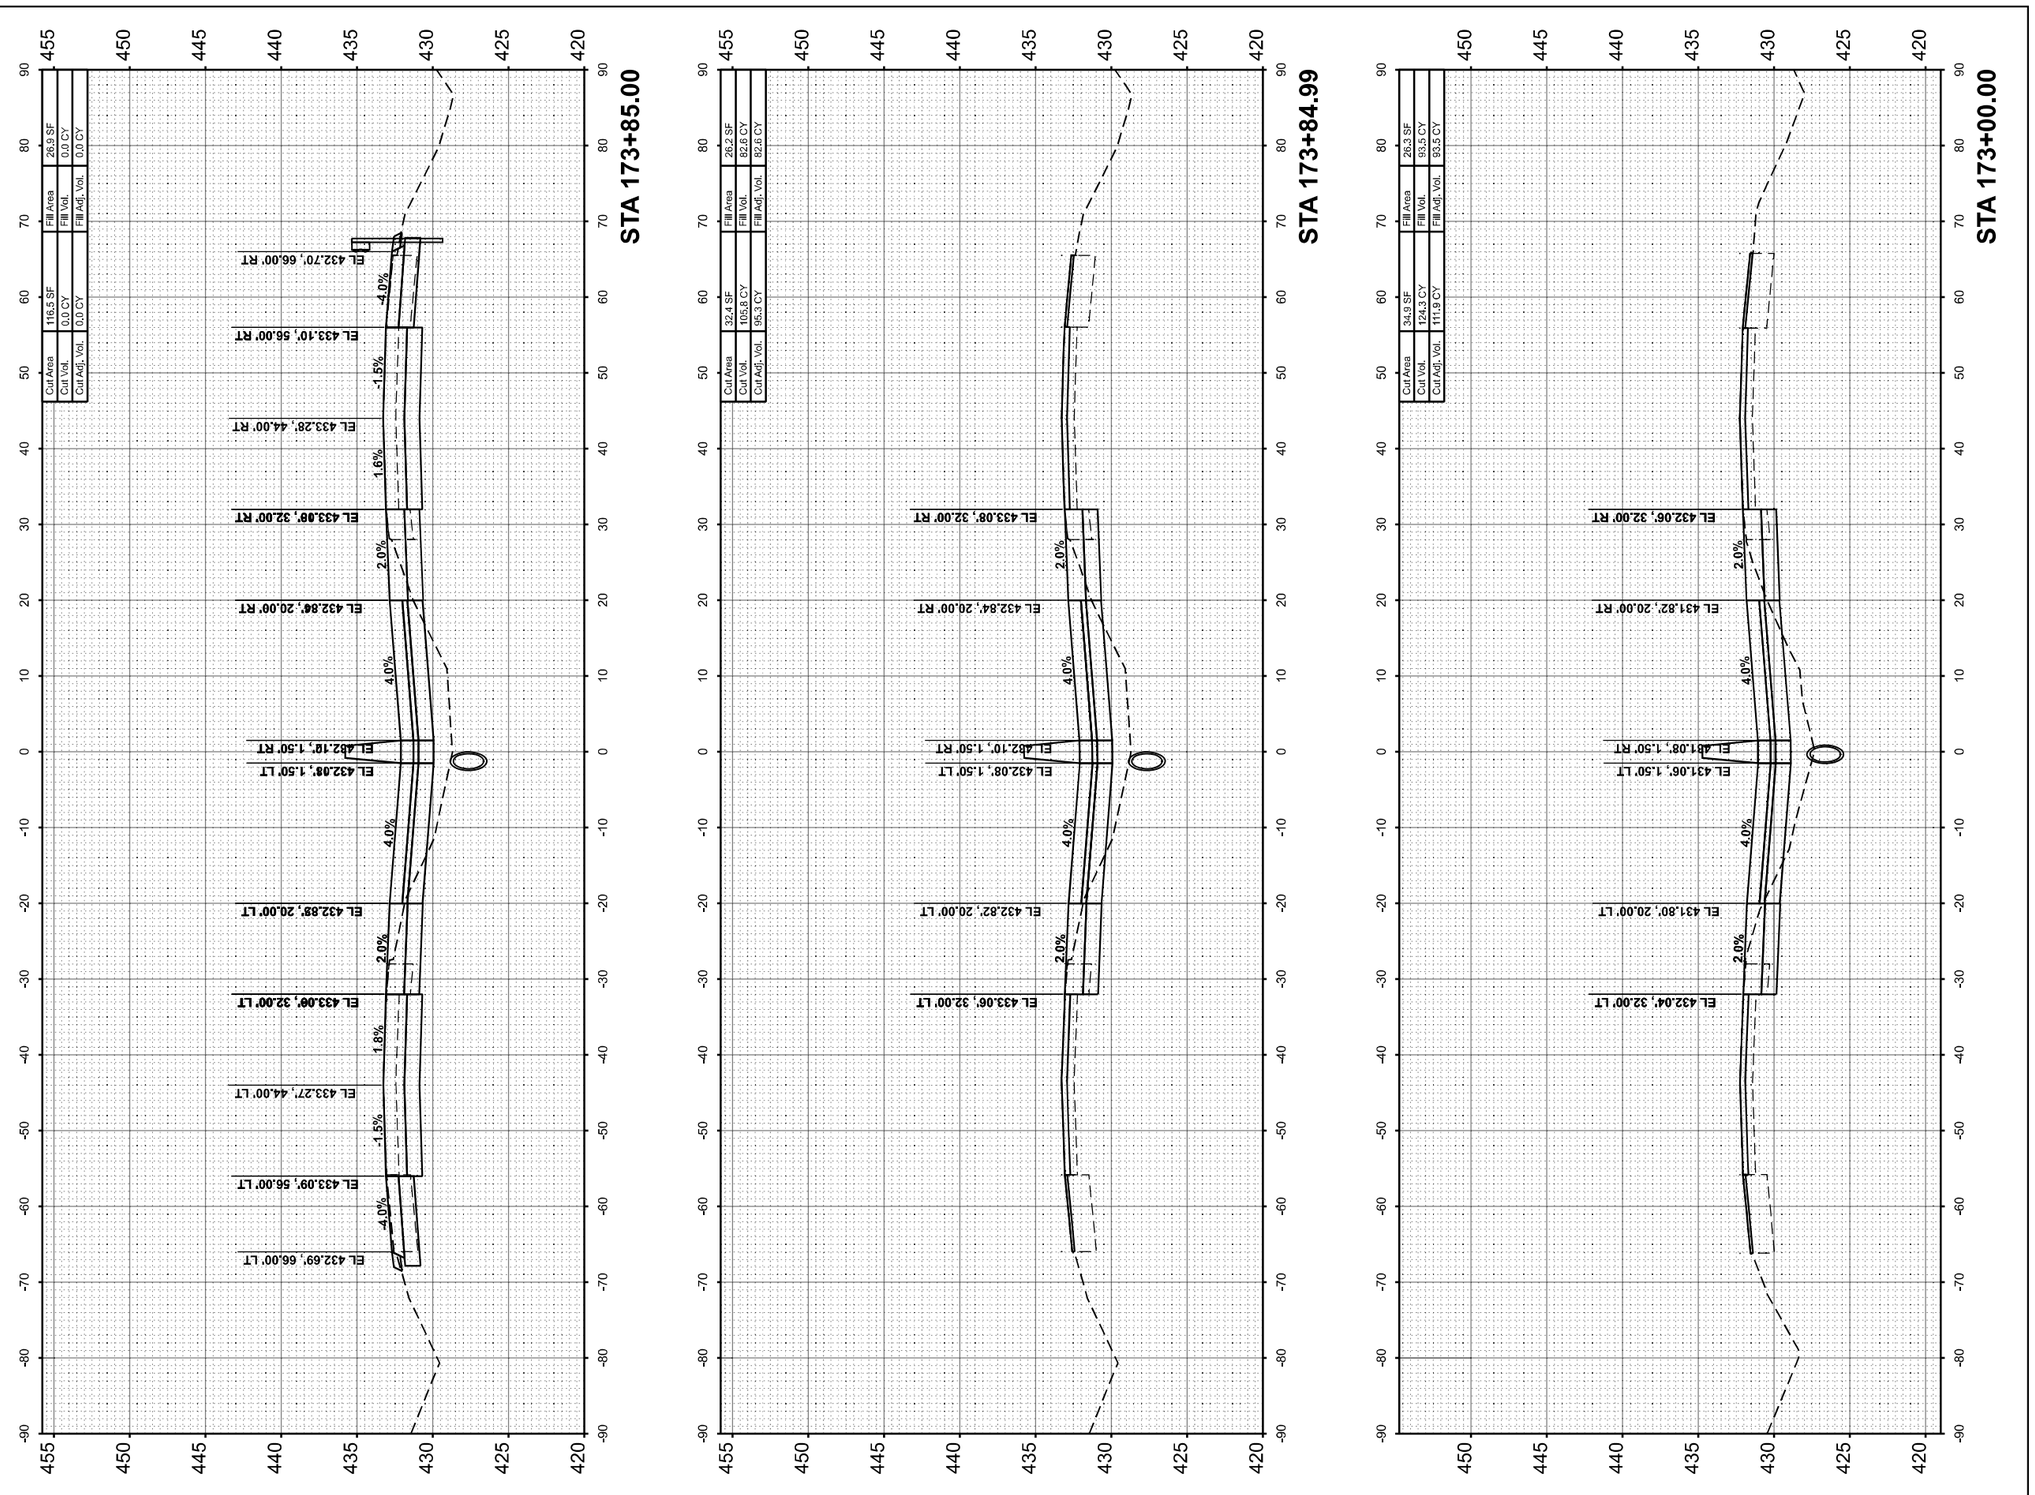

FINAL SURVEY	SURVEYED	BY	DATE
NOTE BOOK	PLOTTED		
NO.	TEMPLATE		
	AREAS		
	AREAS CHECKED		

ORIGINAL SURVEY	SURVEYED	BY	DATE
NOTE BOOK	PLOTTED		
NO.	TEMPLATE		
	AREAS		
	AREAS CHECKED		

MODEL: I57FRANKLIN-A 173+00.00 [Sheet]
FILE NAME: pw:\\PW01.hornershifrin.com:IS Ø\DOT\Documents\21061000\04PTB191\B4034_D3\V\V21061102457-3rdLaneRp2\CAD_Sheets\D978884-allhkesshlf-frankllu.dgn

USER NAME = bdimmermann	DESIGNED -	REVISED -	
	DRAWN -	REVISED -	
PLOT SCALE = 0.16666633 ' / In.	CHECKED -	REVISED -	
PLOT DATE = 10/16/2024	DATE -	REVISED -	

HORNER SHIFRIN
WWW. HORNERSHIFRIN .COM

STATE OF ILLINOIS
DEPARTMENT OF TRANSPORTATION

CROSS SECTIONS
FRANKLIN COUNTY

SCALE:10 H : 5 V | SHEET 61 OF 121 SHEETS | STA. | TO STA.

F.A.I RTE.	SECTION	COUNTY	TOTAL SHEETS	SHEET NO.
57	(28-2)B-2; (28-1)B-2	*	598	450
		CONTRACT NO. 78884		
	ILLINOIS	FED. AID PROJECT		

* FRANKLIN/JEFFERSON

FINAL SURVEY		BY	DATE
	SURVEYED		
	PLOTTED		
NOTE BOOK	TEMPLATE		
	AREAS		
NO.	AREAS CHECKED		

ORIGINAL SURVEY		BY	DATE
	SURVEYED		
	PLOTTED		
NOTE BOOK	TEMPLATE		
	AREAS		
NO.	AREAS CHECKED		

MODEL: I57FRANKLIN-A 174+00.00 [Sheet]
FILE NAME: ..pw:\\PW01.hornershifrin.com:IS EDOT\Documents\21061000\04*TB198404_DWV\21061102-57-Ard_aneProj\C4D_Sheets\D97888\4x8\cesta\FrankBlu.dgn

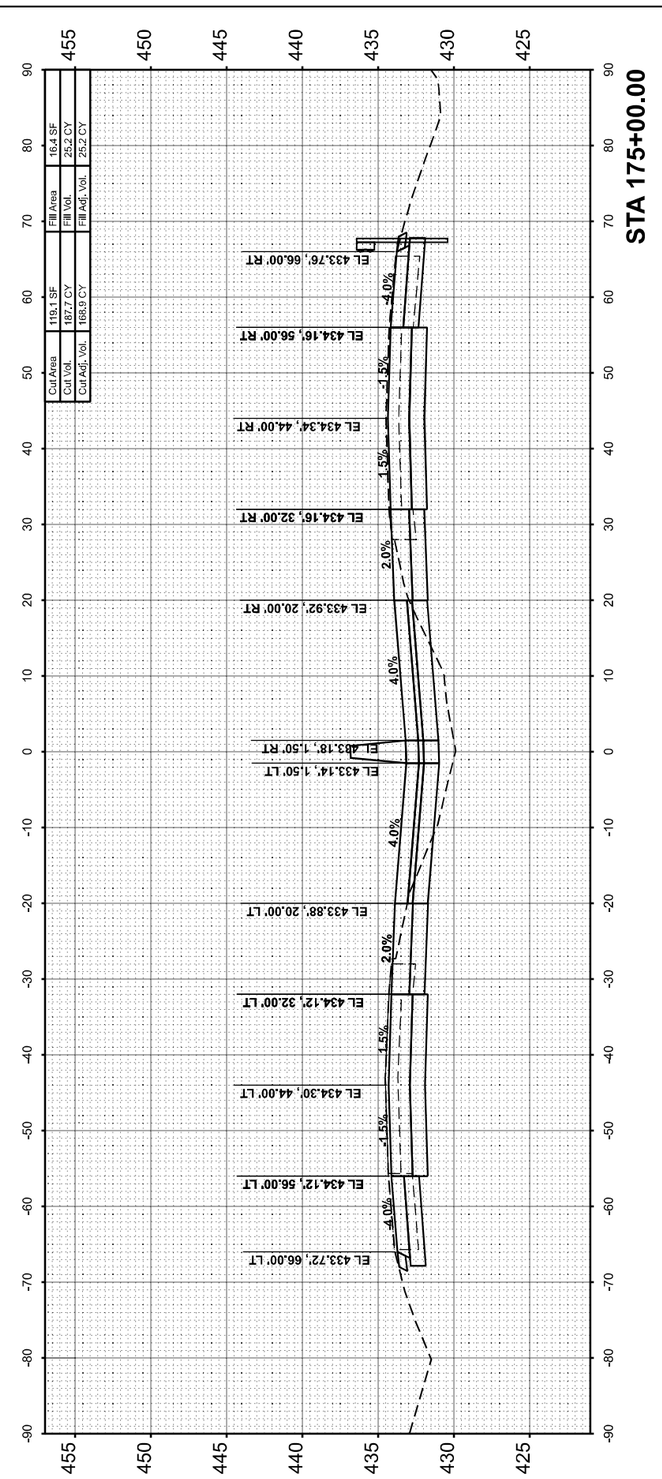

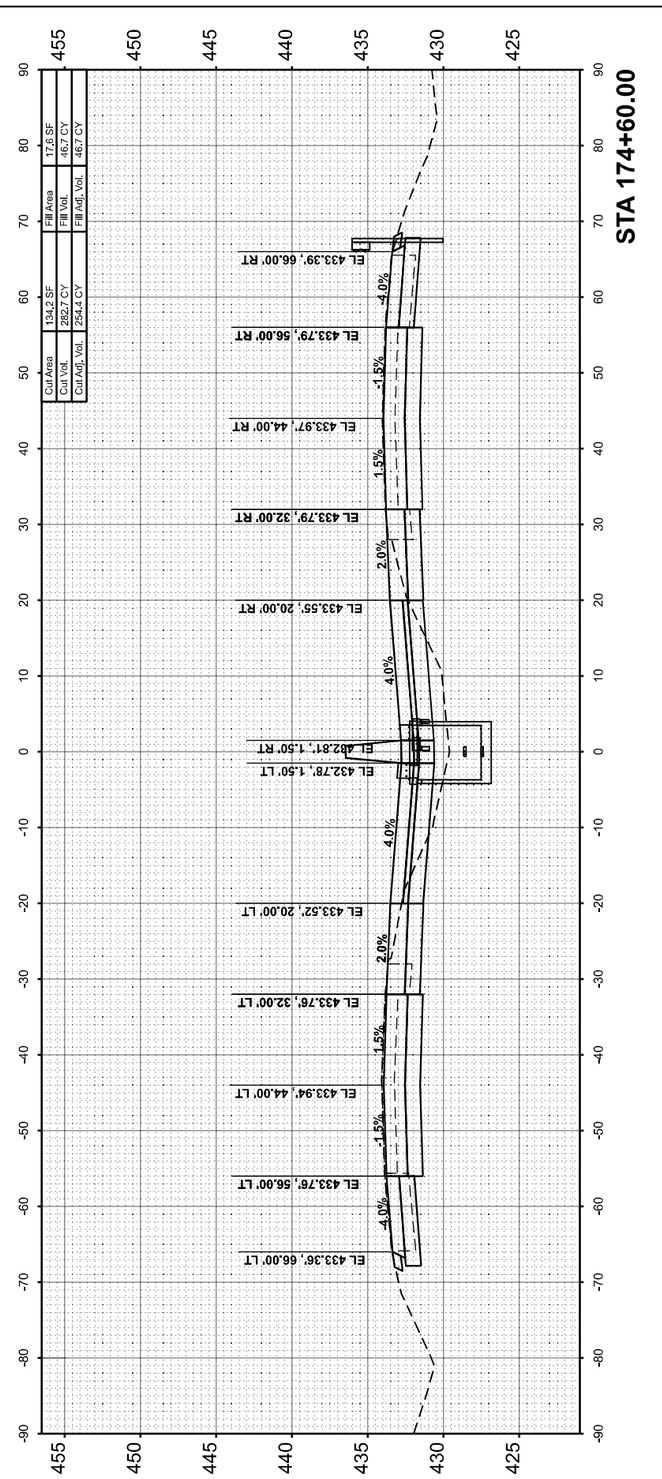

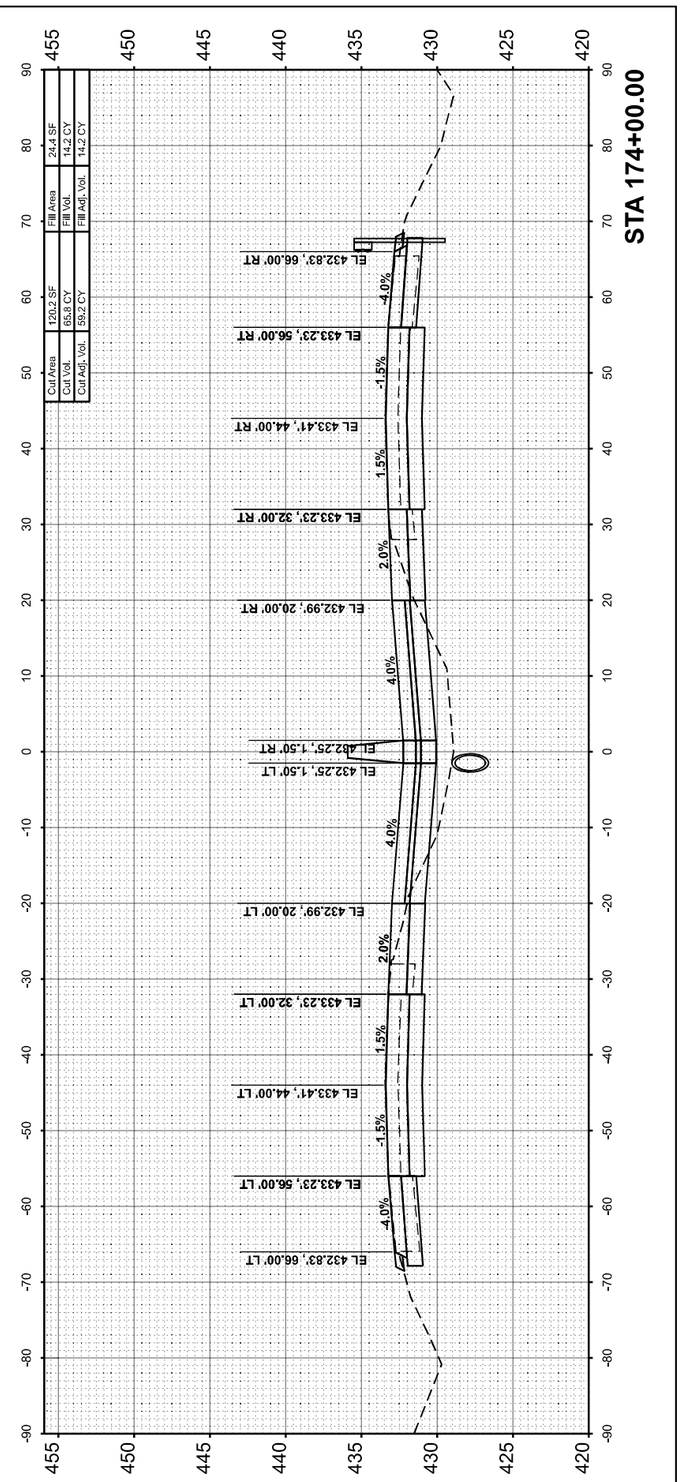

HORNER SHIFRIN
WWW.HORNERSHIFRIN.COM

USER NAME = bclimmermann	DESIGNED -	REVISED -	
	DRAWN -	REVISED -	
PLOT SCALE = 0.16666633 ' / In.	CHECKED -	REVISED -	
PLOT DATE = 10/16/2024	DATE -	REVISED -	

STATE OF ILLINOIS
DEPARTMENT OF TRANSPORTATION

CROSS SECTIONS
FRANKLIN COUNTY

SCALE:10 H : 5 V | SHEET 62 OF 121 SHEETS | STA. | TO STA.

F.A. I RTE.	SECTION	COUNTY	TOTAL SHEETS	SHEET NO.
57	(28-2)B-2; (28-1)B-2	*	598	451
			CONTRACT NO. 78884	
		ILLINOIS	FED. AID PROJECT	

* FRANKLIN/JEFFERSON

FINAL SURVEY	SURVEYED	BY	DATE
	PLOTTED		
NOTE BOOK	TEMPLATE		
	AREAS		
NO.	AREAS CHECKED		

ORIGINAL SURVEY	SURVEYED	BY	DATE
	PLOTTED		
NOTE BOOK	TEMPLATE		
	AREAS		
NO.	AREAS CHECKED		

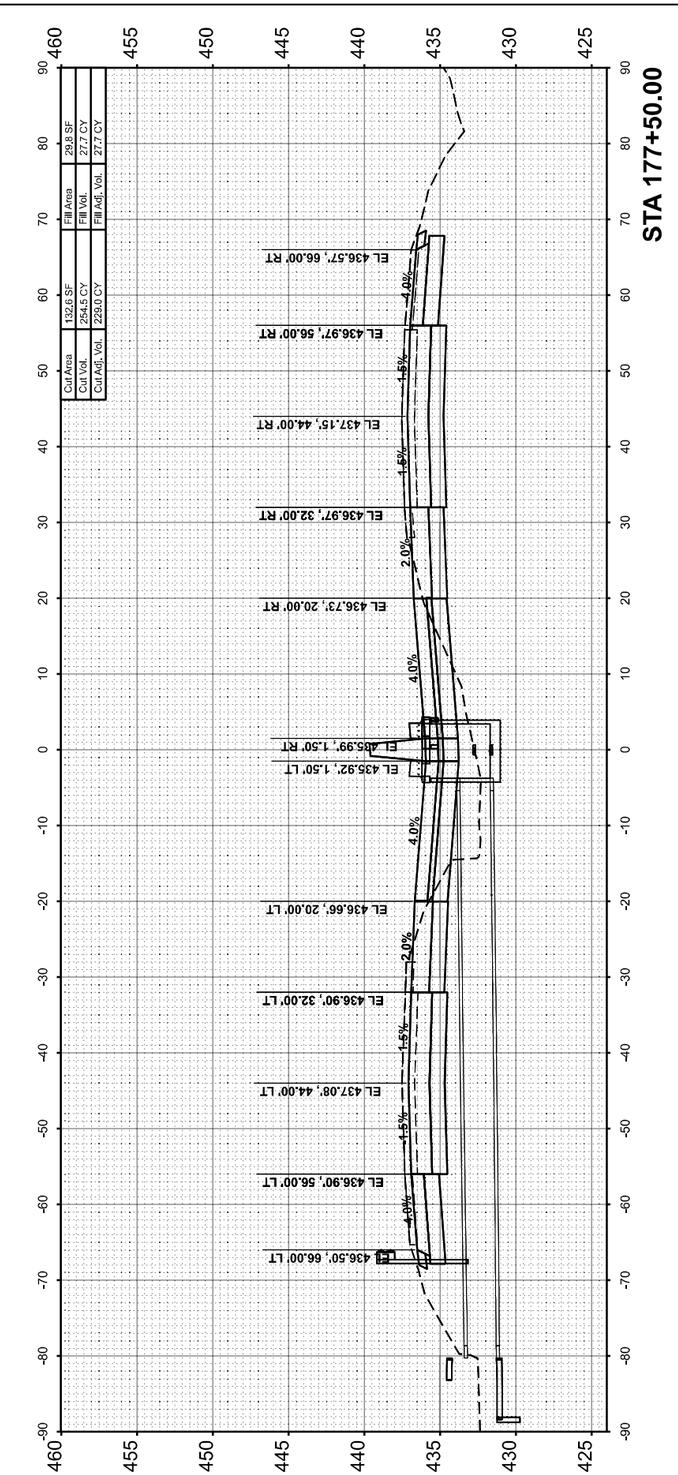

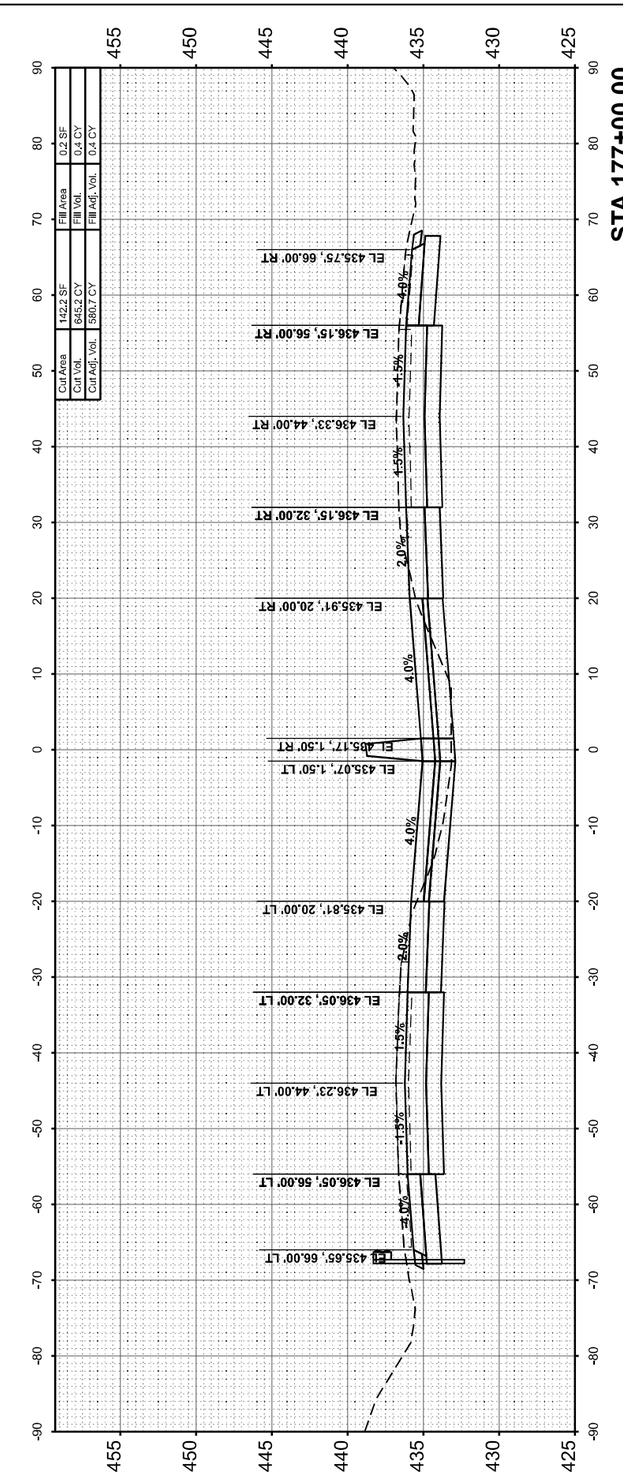

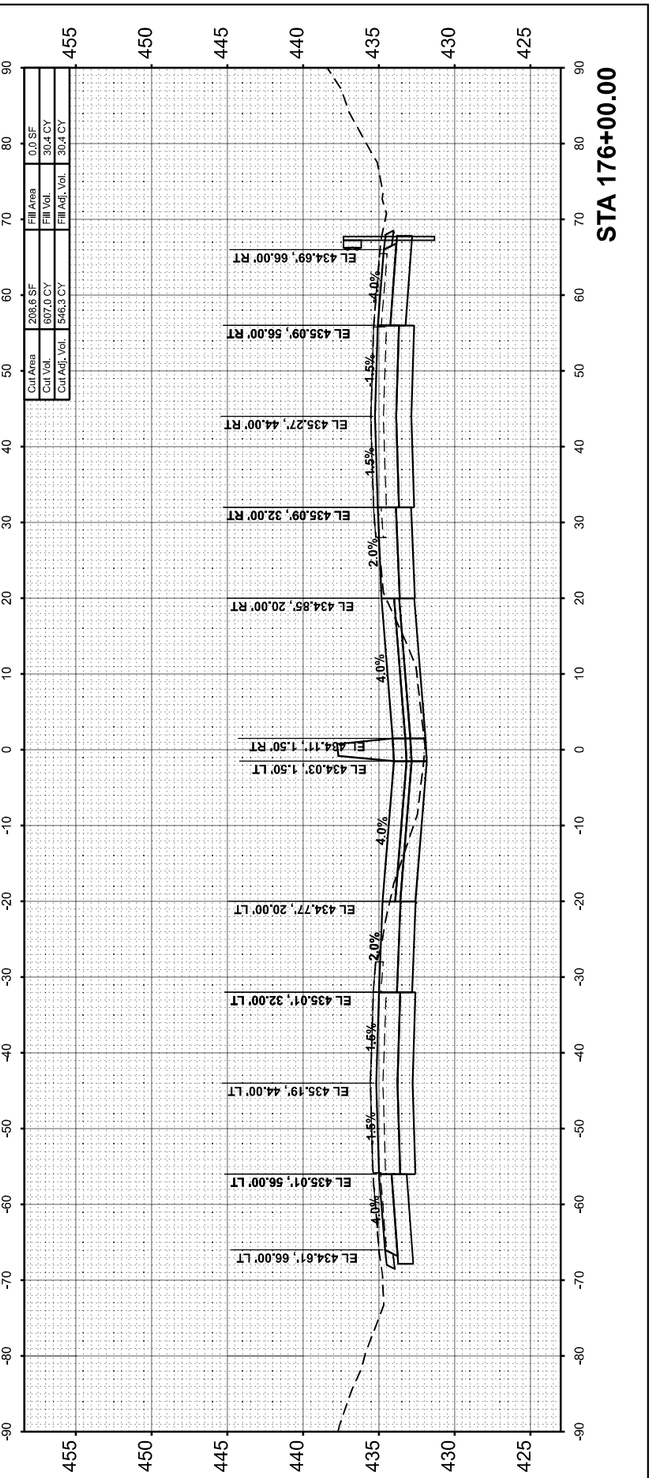

MODEL: I57FRANKLIN-A 176-00.00 [Sheet]
FILE NAME: pw:\PW01.hornershifrin.com:IS IDOT/Documents/21061000004\FTB1984\04_DWV\21061102457-3rdLaneP3\2\CAD_Sheets\D978884-dlhwsstr\HershRankBudgn

HORNER SHIFRIN
WWW. HORNERSHIFRIN .COM

USER NAME = bdimmermann	DESIGNED -	REVISED -
	DRAWN -	REVISED -
PLOT SCALE = 0.16666633 ' / In.	CHECKED -	REVISED -
PLOT DATE = 10/16/2024	DATE -	REVISED -

STATE OF ILLINOIS
DEPARTMENT OF TRANSPORTATION

CROSS SECTIONS
FRANKLIN COUNTY

SCALE:10 H : 5 V | SHEET 63 OF 121 SHEETS | STA. | TO STA.

F.A. I RTE.	SECTION	COUNTY	TOTAL SHEETS	SHEET NO.
57	(28-2)B-2; (28-1)B-2	*	598	452
		CONTRACT NO. 78884		
	ILLINOIS FED. AID PROJECT			

* FRANKLIN/JEFFERSON

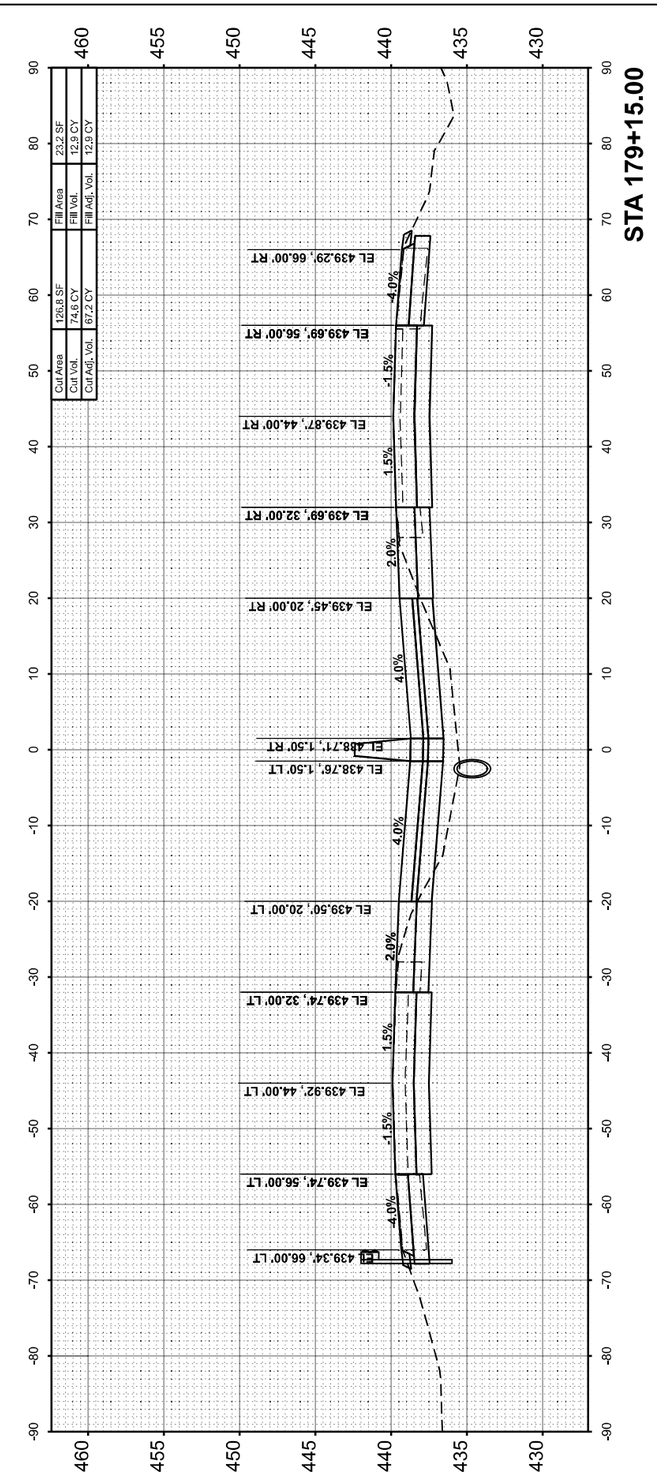

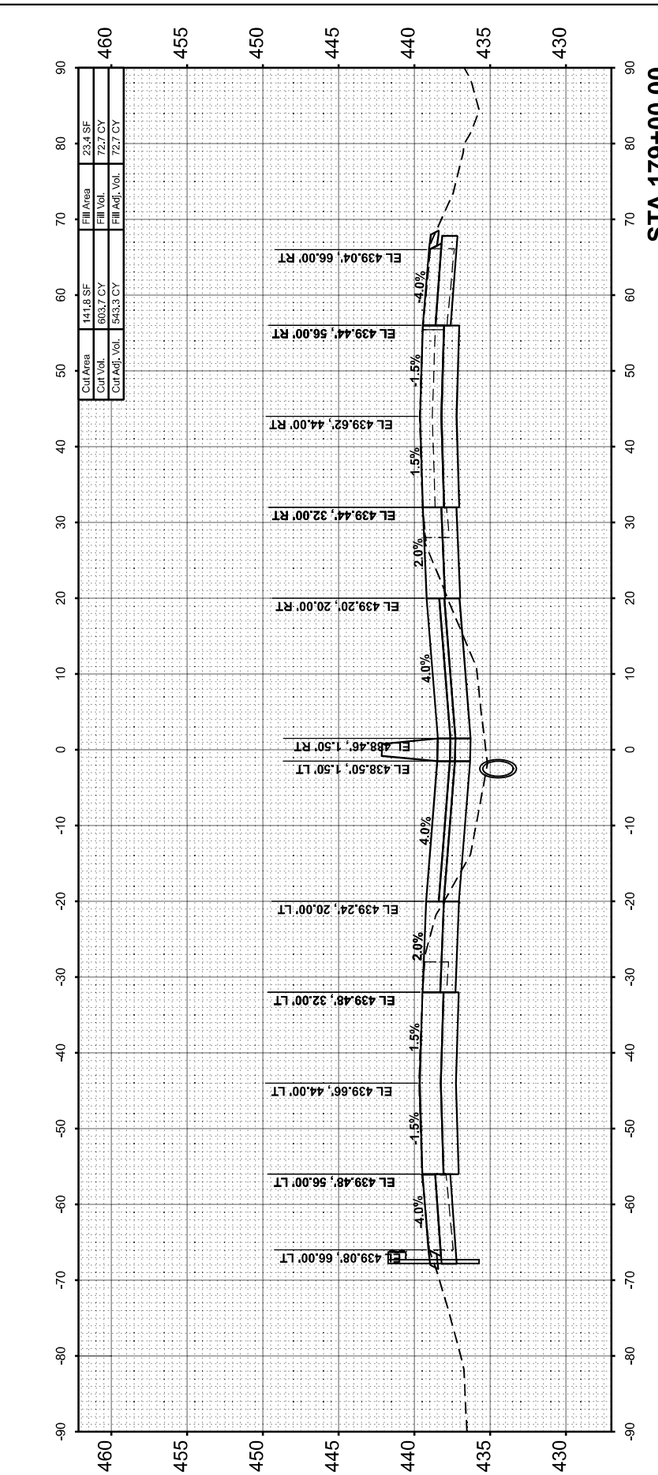

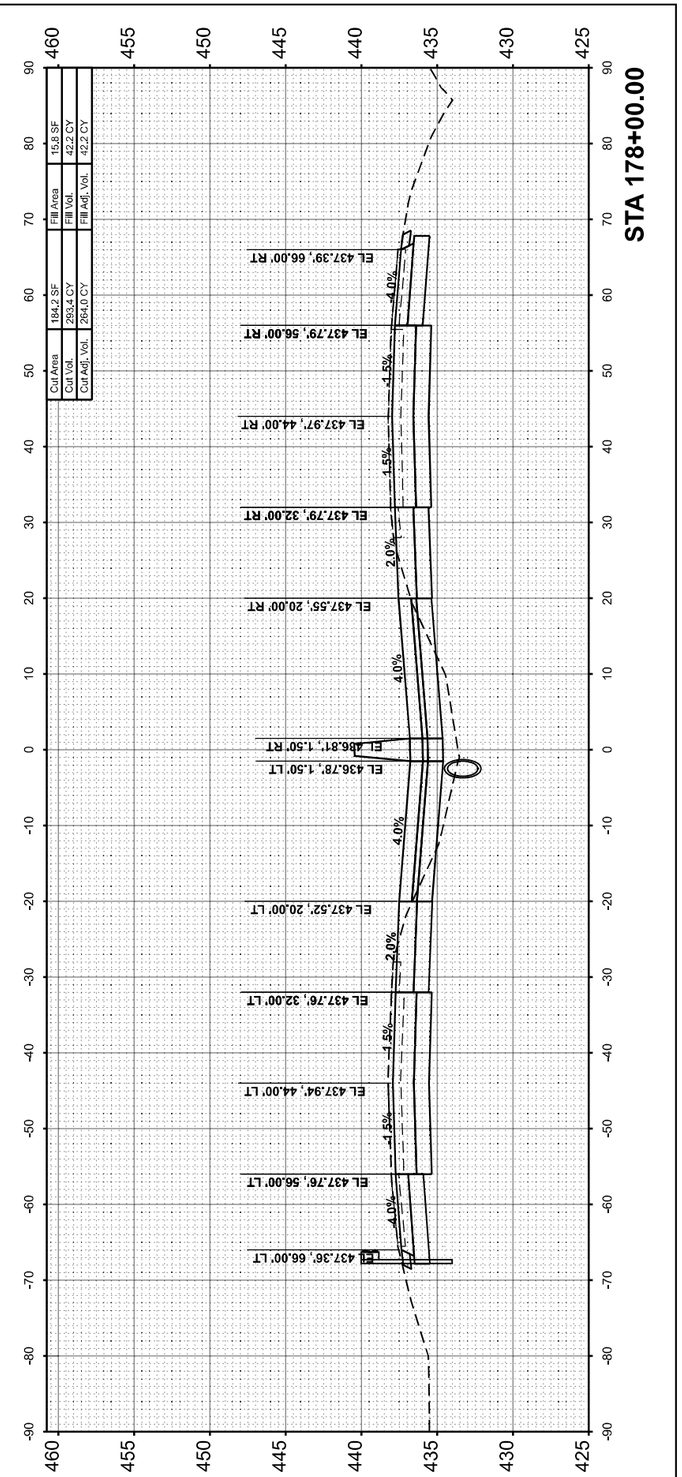

FINAL SURVEY		BY	DATE
	SURVEYED		
	PLOTTED		
NOTE BOOK	TEMPLATE		
	AREAS		
NO.	AREAS CHECKED		

ORIGINAL SURVEY		BY	DATE
	SURVEYED		
	PLOTTED		
NOTE BOOK	TEMPLATE		
	AREAS		
NO.	AREAS CHECKED		

MODEL: IS7FRANKLIN-A-178+00.00 [Sheet]
FILE NAME: pw:\\PW01.hornershifrin.com:IS $DOT\Documents\21061000\PTB198\034_DSVV\21061024S7-2ndLaneProj\CAD_Sheets\D97888-sht=ss88-frankBu.dgn

HORNER SHIFRIN WWW. HORNERSHIFRIN .COM	USER NAME = bclimmermann	DESIGNED -	REVISED -
		DRAWN -	REVISED -
	PLOT SCALE = 0.16666633 ' / In.	CHECKED -	REVISED -
	PLOT DATE = 10/18/2024	DATE -	REVISED -

STATE OF ILLINOIS
DEPARTMENT OF TRANSPORTATION

CROSS SECTIONS
FRANKLIN COUNTY

SCALE:10 H : 5 V | SHEET 64 OF 121 SHEETS | STA. | TO STA.

F.A.I RTE.	SECTION	COUNTY	TOTAL SHEETS	SHEET NO.
57	(28-2)B-2; (28-1)B-2	*	598	453
		CONTRACT NO. 78884		
	ILLINOIS	FED. AID PROJECT		

* FRANKLIN/JEFFERSON

FINAL SURVEY		BY	DATE
	SURVEYED		
	PLOTTED		
NOTE BOOK	TEMPLATE		
	AREAS		
NO.	AREAS CHECKED		

ORIGINAL SURVEY		BY	DATE
	SURVEYED		
	PLOTTED		
NOTE BOOK	TEMPLATE		
	AREAS		
NO.	AREAS CHECKED		

MODEL: I57FRANKLIN-A-B 179+15.01 [Sheet]
FILE NAME: pw:\\PW01.hornershifrin.com:IS IDOT\Documents\21061000\04FTB198\04_DWV\21061102-I57-3rdLaneP3\2CAD_Sheets\D978884-dlhwesthrankBudgn

STA 181+00.00

Cut Area	33.2 SF
Cut Vol.	122.0 CY
Cut Adj. Vol.	109.8 CY
Fill Area	30.2 SF
Fill Vol.	111.0 CY
Fill Adj. Vol.	111.0 CY

EL 442.06', 32.00' RT
EL 441.82', 20.00' RT
EL 441.08', 1.50' RT
EL 441.03', 1.50' LT
EL 441.77', 20.00' LT
EL 442.01', 32.00' LT
2.0%
4.0%
2.0%

STA 180+00.00

Cut Area	32.7 SF
Cut Vol.	105.1 CY
Cut Adj. Vol.	94.6 CY
Fill Area	29.7 SF
Fill Vol.	82.0 CY
Fill Adj. Vol.	82.0 CY

EL 440.77', 32.00' RT
EL 440.53', 20.00' RT
EL 439.79', 1.50' RT
EL 439.77', 1.50' LT
EL 440.51', 20.00' LT
EL 440.75', 32.00' LT
2.0%
4.0%
2.0%

STA 179+15.01

Cut Area	34.1 SF
Cut Vol.	0.0 CY
Cut Adj. Vol.	0.0 CY
Fill Area	22.4 SF
Fill Vol.	0.0 CY
Fill Adj. Vol.	0.0 CY

EL 439.68', 32.00' RT
EL 439.44', 20.00' RT
EL 438.70', 1.50' RT
EL 438.71', 1.50' LT
EL 439.45', 20.00' LT
EL 439.69', 32.00' LT
2.0%
4.0%
2.0%

HORNER SHIFRIN
WWW. HORNERSHIFRIN .COM

USER NAME = bctimmermann	DESIGNED -	REVISED -
	DRAWN -	REVISED -
PLOT SCALE = 0.16666633 ' / In.	CHECKED -	REVISED -
PLOT DATE = 10/16/2024	DATE -	REVISED -

STATE OF ILLINOIS
DEPARTMENT OF TRANSPORTATION

CROSS SECTIONS
FRANKLIN COUNTY

SCALE:10 H : 5 V | SHEET 65 OF 121 SHEETS | STA. | TO STA.

F.A. I RTE.	SECTION	COUNTY	TOTAL SHEETS	SHEET NO.
57	(28-2)B-2; (28-1)B-2	*	598	454
		CONTRACT NO. 78884		
	ILLINOIS FED. AID PROJECT			

* FRANKLIN/JEFFERSON

FINAL SURVEY		BY	DATE
NOTE BOOK	SURVEYED		
NO.	PLOTTED		
	TEMPLATE		
	AREAS		
	AREAS CHECKED		

ORIGINAL SURVEY		BY	DATE
NOTE BOOK	SURVEYED		
NO.	PLOTTED		
	TEMPLATE		
	AREAS		
	AREAS CHECKED		

MODEL: I:\F\FRANKLIN-A-B 182-00.00 [Sheet]
FILE NAME: pw:\\PW01-hornersnifrin.com:IS IDOT\Documents\21061000\D4FTB198\d34_D9VV\21061102-457-3rdLaneProj2\C4D_Sheets\D97888\e4dll\estsht\rankBudgn

USER NAME = bdimmermann	DESIGNED -	REVISED -	
	DRAWN -	REVISED -	
PLOT SCALE = 0.16666633 ' / In.	CHECKED -	REVISED -	
PLOT DATE = 10/16/2024	DATE -	REVISED -	

HORNER SHIFRIN
WWW. HORNERSHIFRIN .COM

STATE OF ILLINOIS
DEPARTMENT OF TRANSPORTATION

CROSS SECTIONS
FRANKLIN COUNTY

SCALE:10 H : 5 V | SHEET 66 OF 121 SHEETS | STA. | TO STA.

F.A.I RTE.	SECTION	COUNTY	TOTAL SHEETS	SHEET NO.
57	(28-2)B-2; (28-1)B-2	*	598	455
		CONTRACT NO. 78884		
		ILLINOIS	FED. AID PROJECT	

* FRANKLIN/JEFFERSON

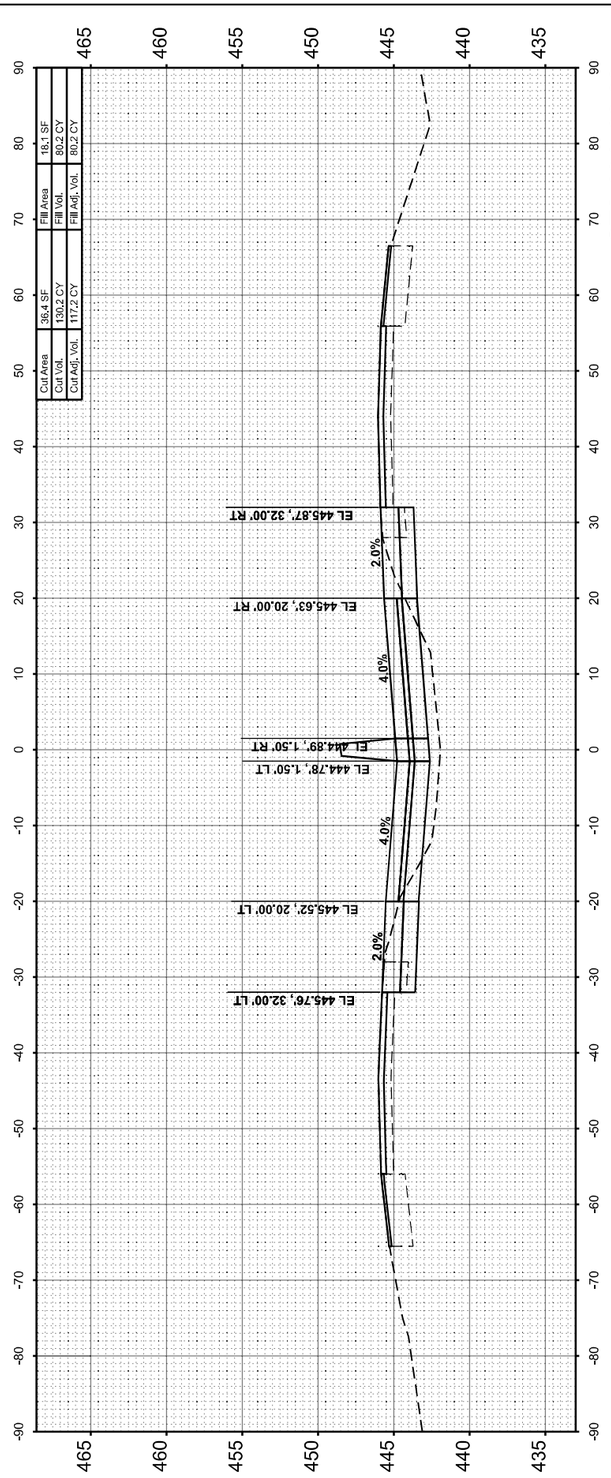

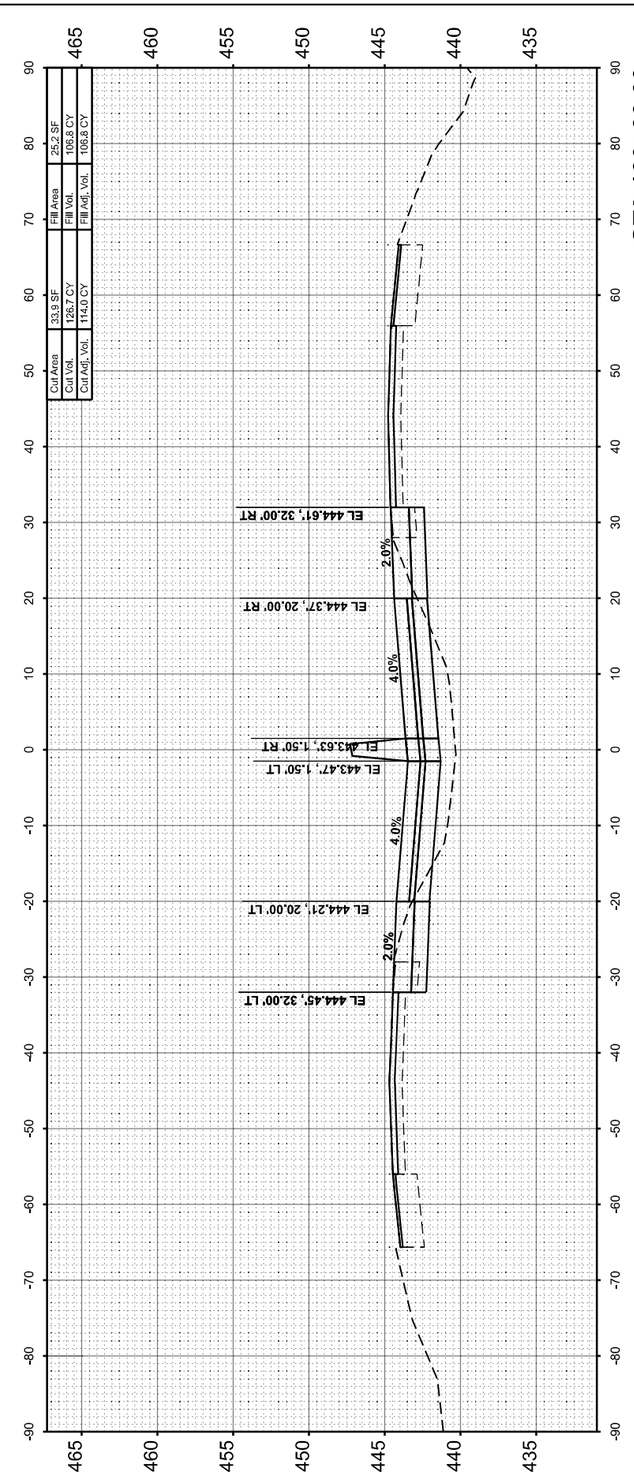

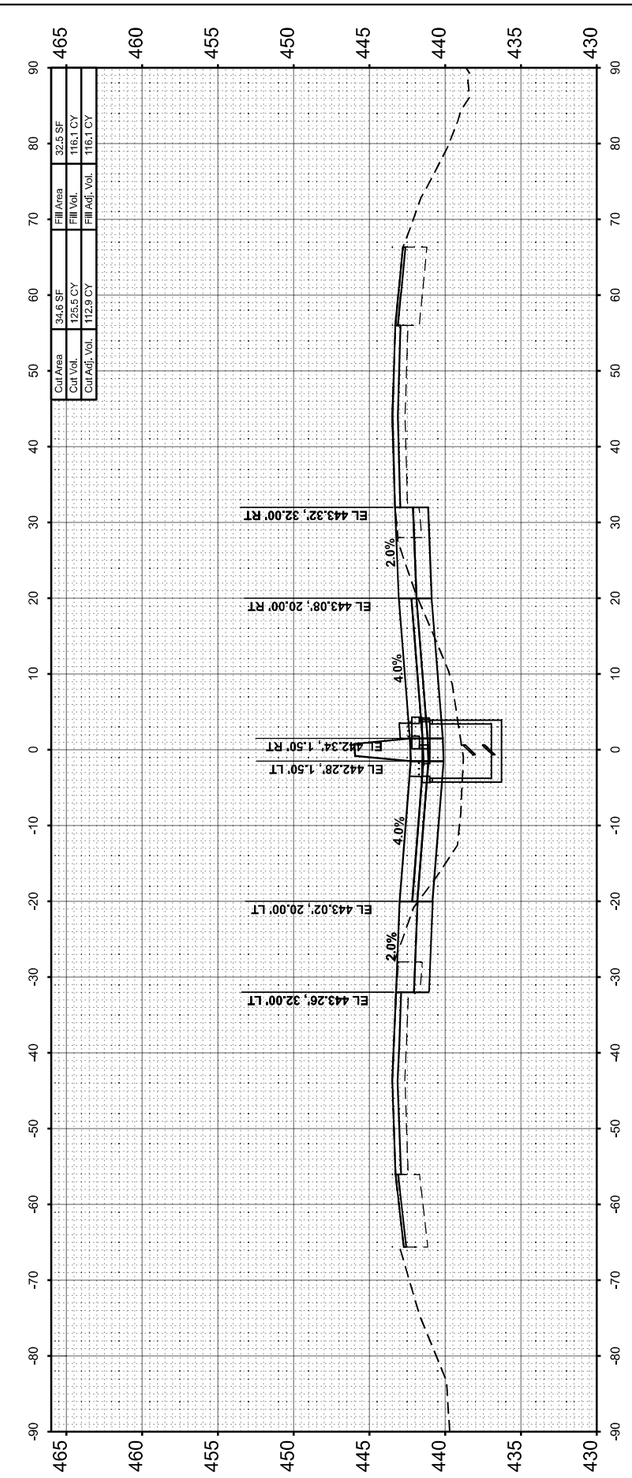

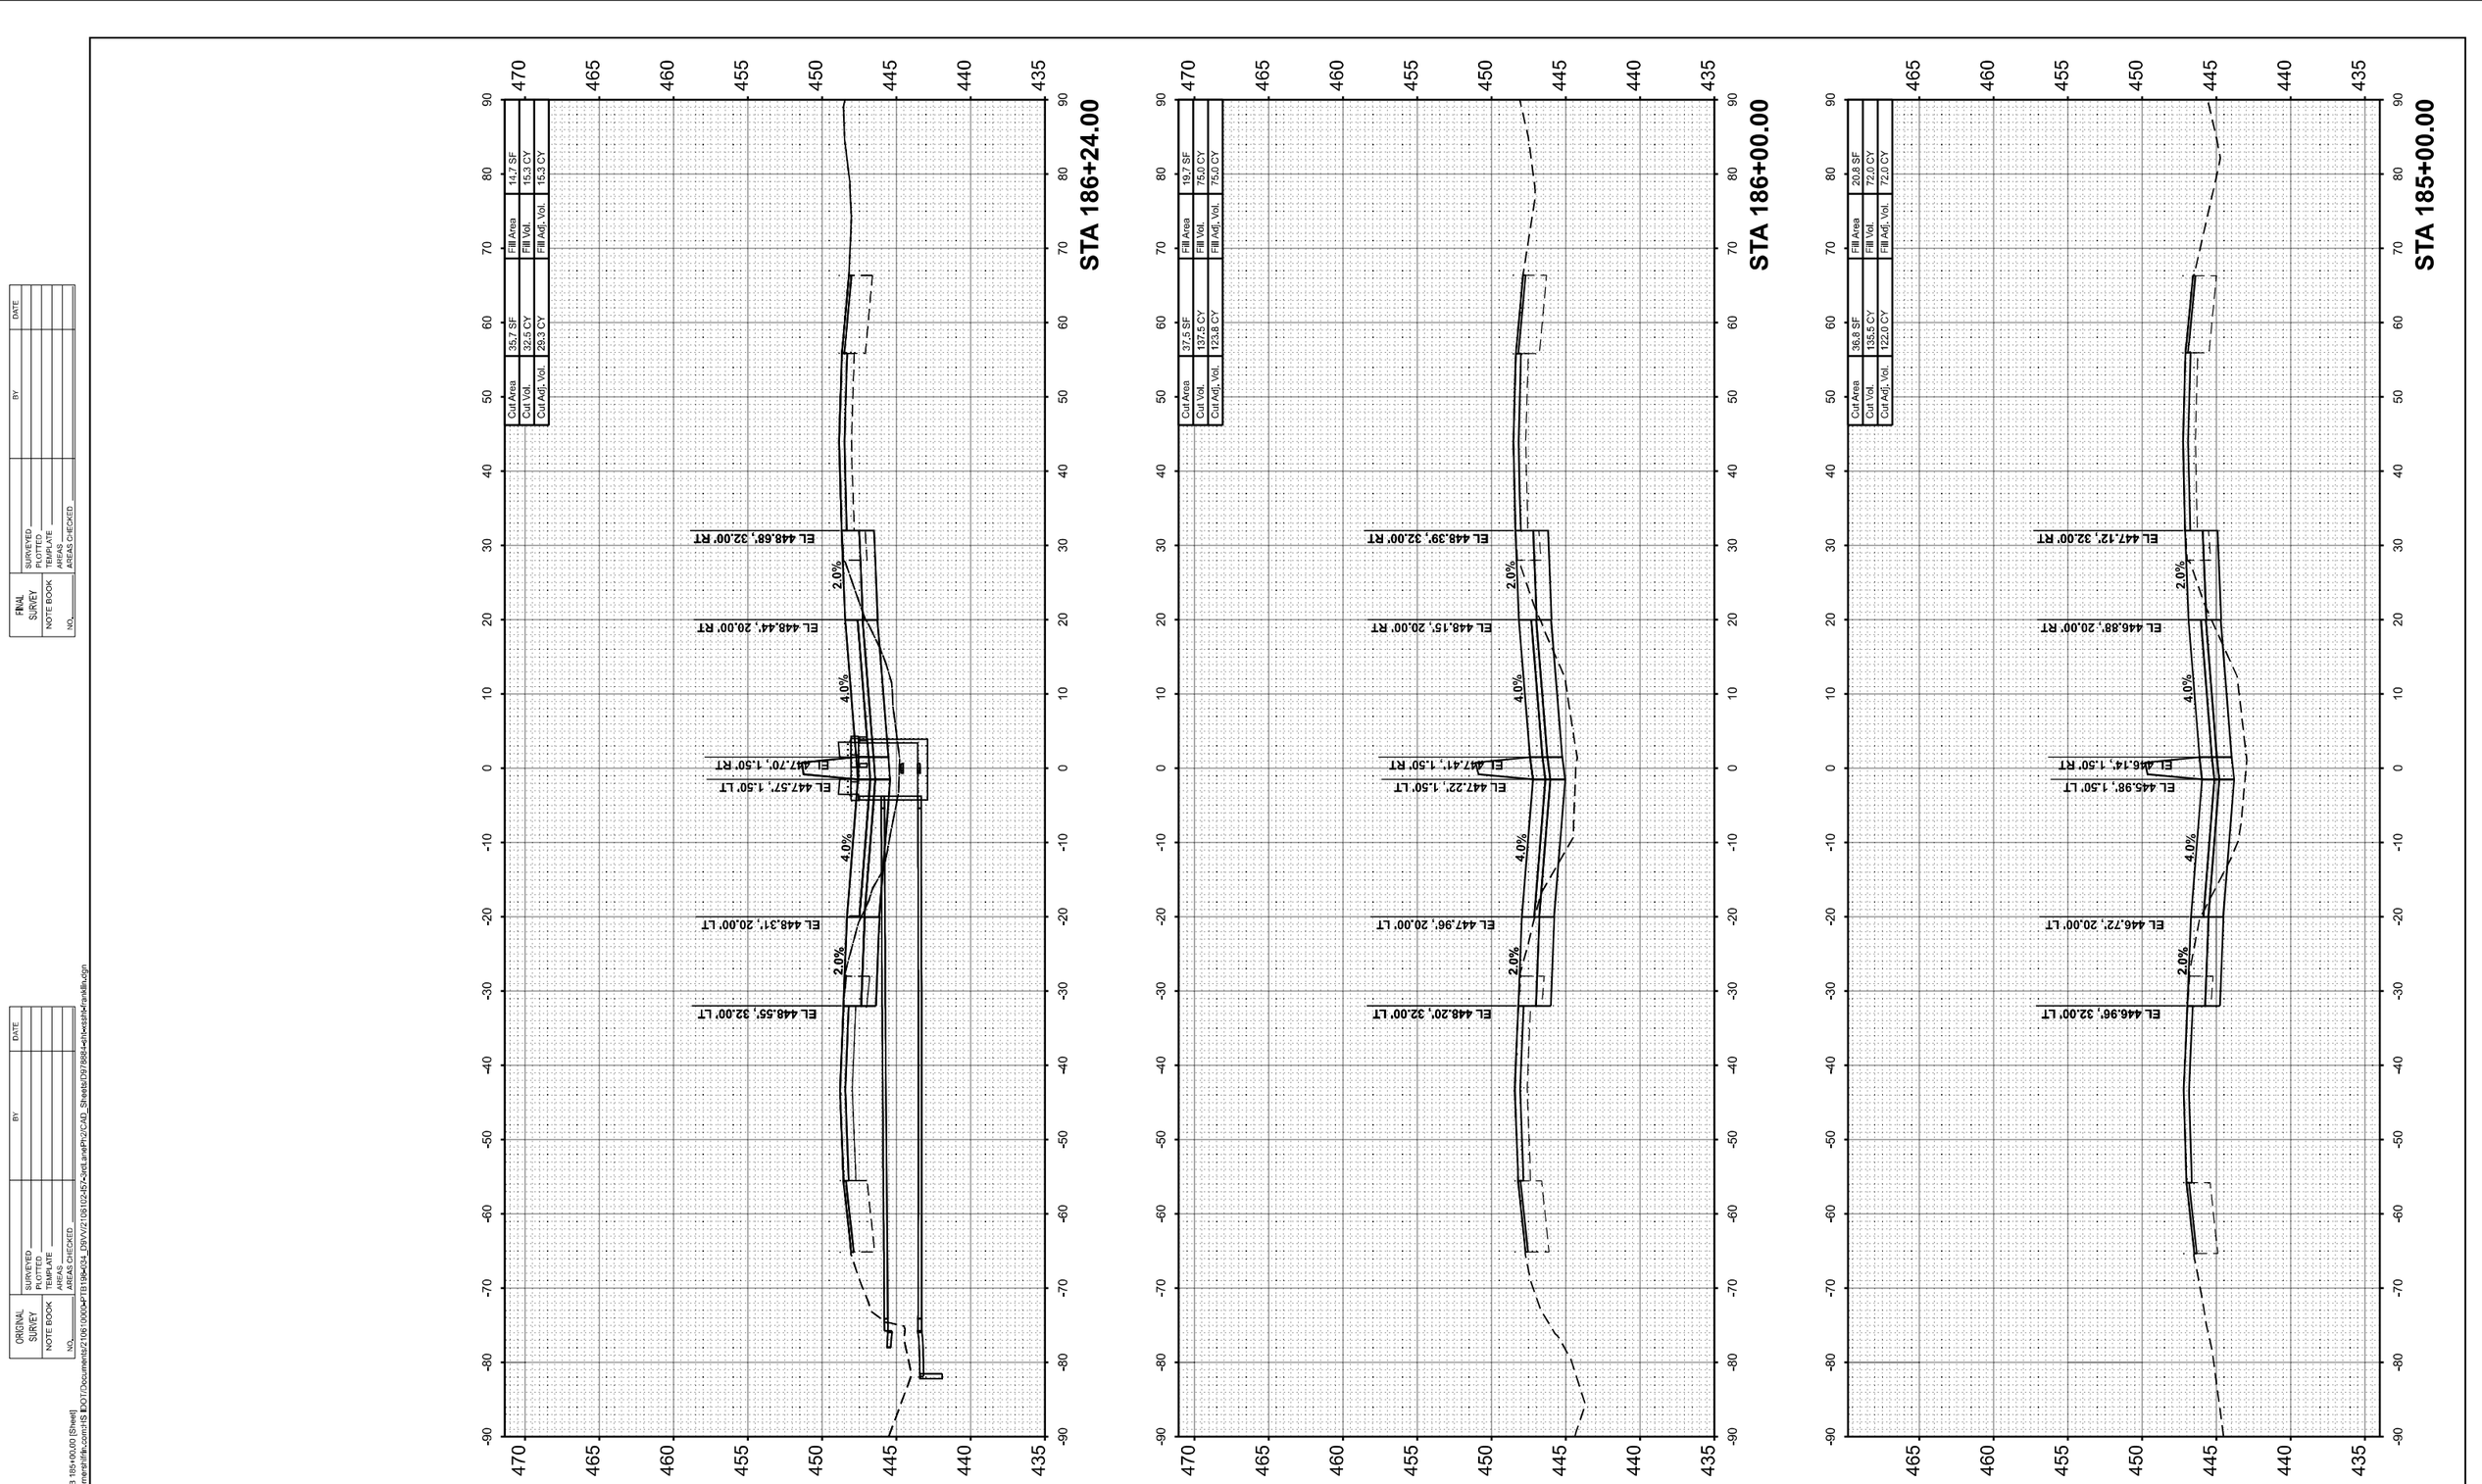

FINAL SURVEY		BY	DATE
	SURVEYED		
	PLOTTED		
NOTE BOOK	TEMPLATE		
	AREAS		
NO.	AREAS CHECKED		

ORIGINAL SURVEY		BY	DATE
	SURVEYED		
	PLOTTED		
NOTE BOOK	TEMPLATE		
	AREAS		
NO.	AREAS CHECKED		

MODEL: I57FRANKLIN-A - B 185+00.00 [Sheet]
FILE NAME: pw:\\PW01.hornershifrin.com:IS IDOT\Documents\21061000\04FTB1984\04_DWV\21061102-I57-3rdLaneP\r2\CAD_Sheets\D978884-dlt\estherfrankllu.dgn

HORNER SHIFRIN WWW.HORNERSHIFRIN.COM	USER NAME = bdimmermann	DESIGNED -	REVISED -
		DRAWN -	REVISED -
	PLOT SCALE = 0.16666633 ' / In.	CHECKED -	REVISED -
	PLOT DATE = 10/16/2024	DATE -	REVISED -

STATE OF ILLINOIS
DEPARTMENT OF TRANSPORTATION

CROSS SECTIONS
FRANKLIN COUNTY

SCALE:10 H : 5 V | SHEET 67 OF 121 SHEETS | STA. | TO STA.

F.A. I RTE.	SECTION	COUNTY	TOTAL SHEETS	SHEET NO.
57	(28-2)B-2; (28-1)B-2	*	598	456
		CONTRACT NO. 78884		
	ILLINOIS	FED. AID PROJECT		

* FRANKLIN/JEFFERSON

FINAL SURVEY		BY	DATE
	SURVEYED		
	PLOTTED		
NOTE BOOK	TEMPLATE		
	AREAS		
NO.	AREAS CHECKED		

ORIGINAL SURVEY		BY	DATE
	SURVEYED		
	PLOTTED		
NOTE BOOK	TEMPLATE		
	AREAS		
NO.	AREAS CHECKED		

MODEL: 157FRANKLIN-A_R 187+00.00 [Sheet]
FILE NAME: pw:\\PW01.hornershifrin.com:IS BOT\Documents\2106100004PTB191B4034_D3\VV\2106102457-3rdLaneProj\2CAD_Sheets\D978884-allHeadsInFranklin.dgn

Cut Area	34.5 SF	Fill Area	13.8 SF
Cut Vol.	124.6 CY	Fill Vol.	86.5 CY
Cut Adj. Vol.	111.6 CY	Fill Adj. Vol.	86.5 CY

EL 452.10', 32.00' RT
EL 451.86', 20.00' RT
EL 451.12', 1.50' RT
EL 451.05', 1.50' LT
EL 451.79', 20.00' LT
EL 452.03', 32.00' LT
2.0%
4.0%
2.0%

STA 189+00.00

Cut Area	32.5 SF	Fill Area	22.1 SF
Cut Vol.	120.3 CY	Fill Vol.	86.1 CY
Cut Adj. Vol.	108.3 CY	Fill Adj. Vol.	86.1 CY

EL 450.84', 32.00' RT
EL 450.60', 20.00' RT
EL 449.86', 1.50' RT
EL 449.82', 1.50' LT
EL 450.56', 20.00' LT
EL 450.80', 32.00' LT
2.0%
4.0%
2.0%

STA 188+00.00

Cut Area	32.5 SF	Fill Area	24.4 SF
Cut Vol.	95.9 CY	Fill Vol.	55.0 CY
Cut Adj. Vol.	86.3 CY	Fill Adj. Vol.	55.0 CY

EL 449.57', 32.00' RT
EL 449.27', 20.00' RT
EL 448.53', 1.50' RT
EL 448.54', 1.50' LT
EL 449.28', 20.00' LT
EL 449.52', 32.00' LT
2.0%
4.0%
2.0%

STA 187+00.00

HORNER SHIFRIN	USER NAME = bdimmermann	DESIGNED -	REVISED -
WWW. HORNERSHIFRIN .COM		DRAWN -	REVISED -
	PLOT SCALE = 0.16666633 ' / In.	CHECKED -	REVISED -
	PLOT DATE = 10/16/2024	DATE -	REVISED -

STATE OF ILLINOIS
DEPARTMENT OF TRANSPORTATION

CROSS SECTIONS
FRANKLIN COUNTY

SCALE:10 H : 5 V | SHEET 68 OF 121 SHEETS | STA. | TO STA.

F.A.I RTE.	SECTION	COUNTY	TOTAL SHEETS	SHEET NO.
57	(28-2)B-2; (28-1)B-2	*	598	457
		CONTRACT NO. 78884		
		ILLINOIS FED. AID PROJECT		

* FRANKLIN/JEFFERSON

FINAL SURVEY	SURVEYED	BY	DATE
NOTE BOOK	PLOTTED		
NO.	TEMPLATE		
	AREAS		
	AREAS CHECKED		

ORIGINAL SURVEY	SURVEYED	BY	DATE
NOTE BOOK	PLOTTED		
NO.	TEMPLATE		
	AREAS		
	AREAS CHECKED		

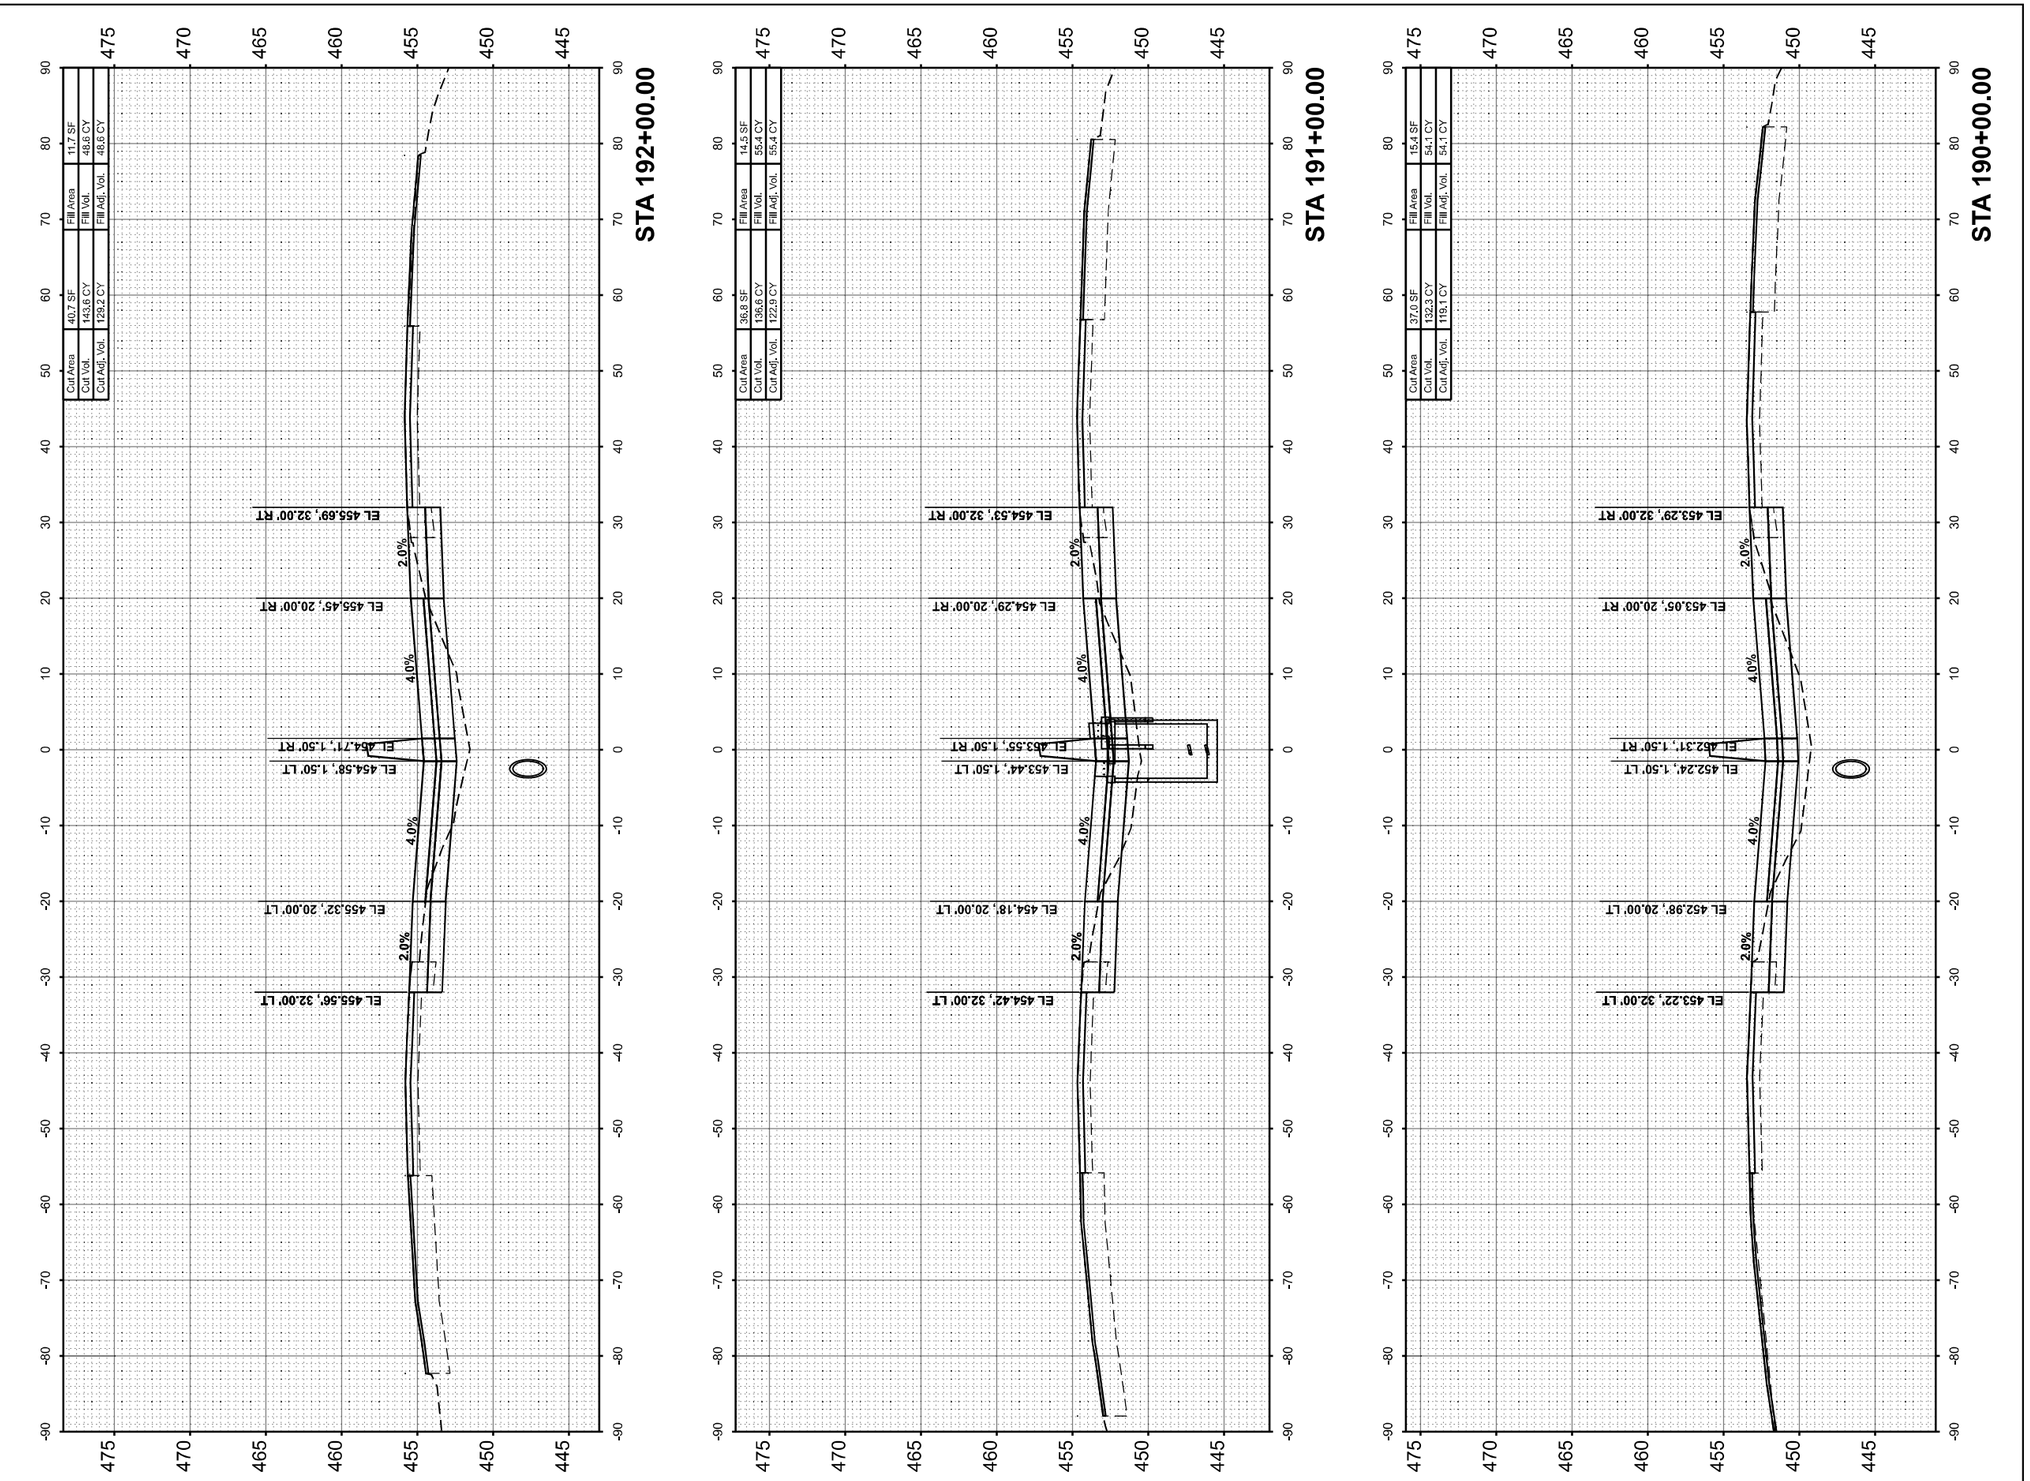

MODEL: I57FRANKLIN-A - 9.190400.00 [Sheet]
FILE NAME: pw:\\PWD1.hornershifrin.com:IS Ill\DOT\Documents\21061000\PT\81194\034_D9\V\Z1061102457\dtLanePh2\CAD_Sheets\D979884=ellowsaltFranklin.dgn

USER NAME = bclimmermann	DESIGNED -	REVISED -
	DRAWN -	REVISED -
PLOT SCALE = 0.16666633 ' / In.	CHECKED -	REVISED -
PLOT DATE = 10/16/2024	DATE -	REVISED -

HORNER SHIFRIN
WWW. HORNERSHIFRIN .COM

STATE OF ILLINOIS
DEPARTMENT OF TRANSPORTATION

CROSS SECTIONS
FRANKLIN COUNTY

SCALE:10 H : 5 V | SHEET 69 OF 121 SHEETS | STA. | TO STA.

F.A. I RTE.	SECTION	COUNTY	TOTAL SHEETS	SHEET NO.
57	(28-2)B-2; (28-1)B-2	*	598	458
		CONTRACT NO. 78884		
	ILLINOIS	FED. AID PROJECT		

* FRANKLIN/JEFFERSON

FINAL SURVEY		BY	DATE
	SURVEYED		
	PLOTTED		
NOTE BOOK	TEMPLATE		
	AREAS		
NO.	AREAS CHECKED		

ORIGINAL SURVEY		BY	DATE
	SURVEYED		
	PLOTTED		
NOTE BOOK	TEMPLATE		
	AREAS		
NO.	AREAS CHECKED		

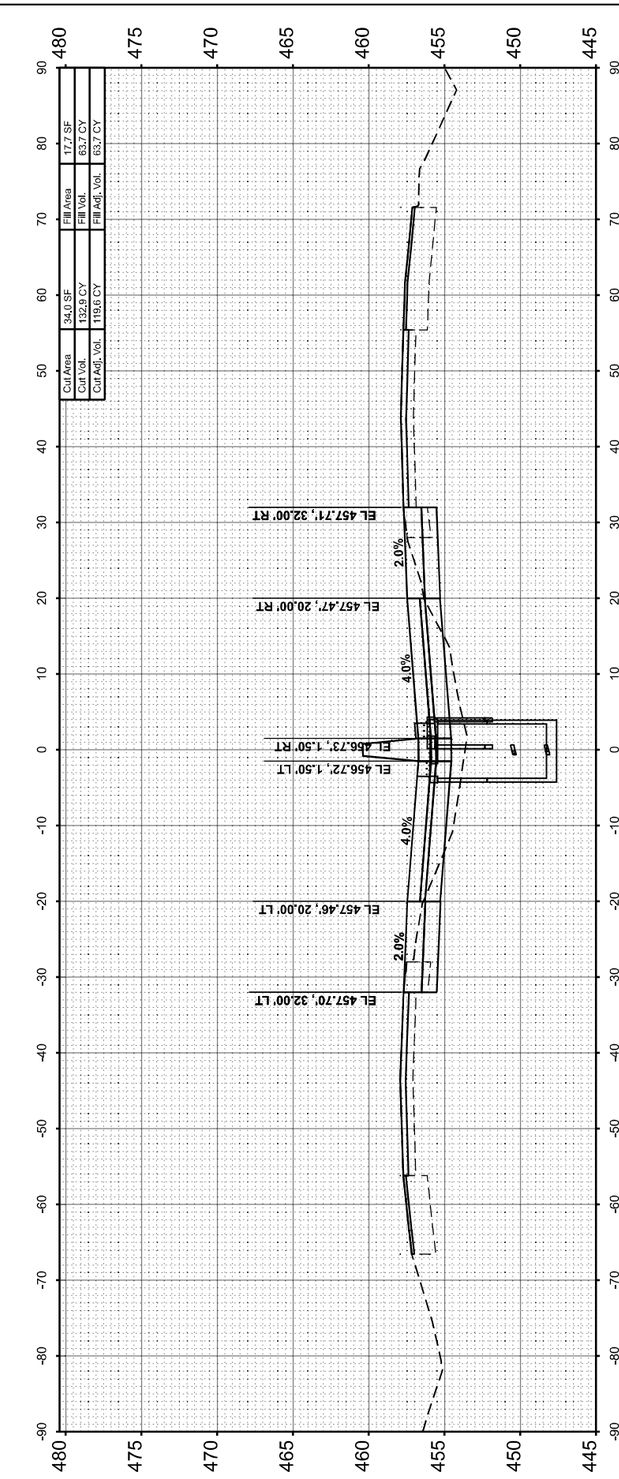

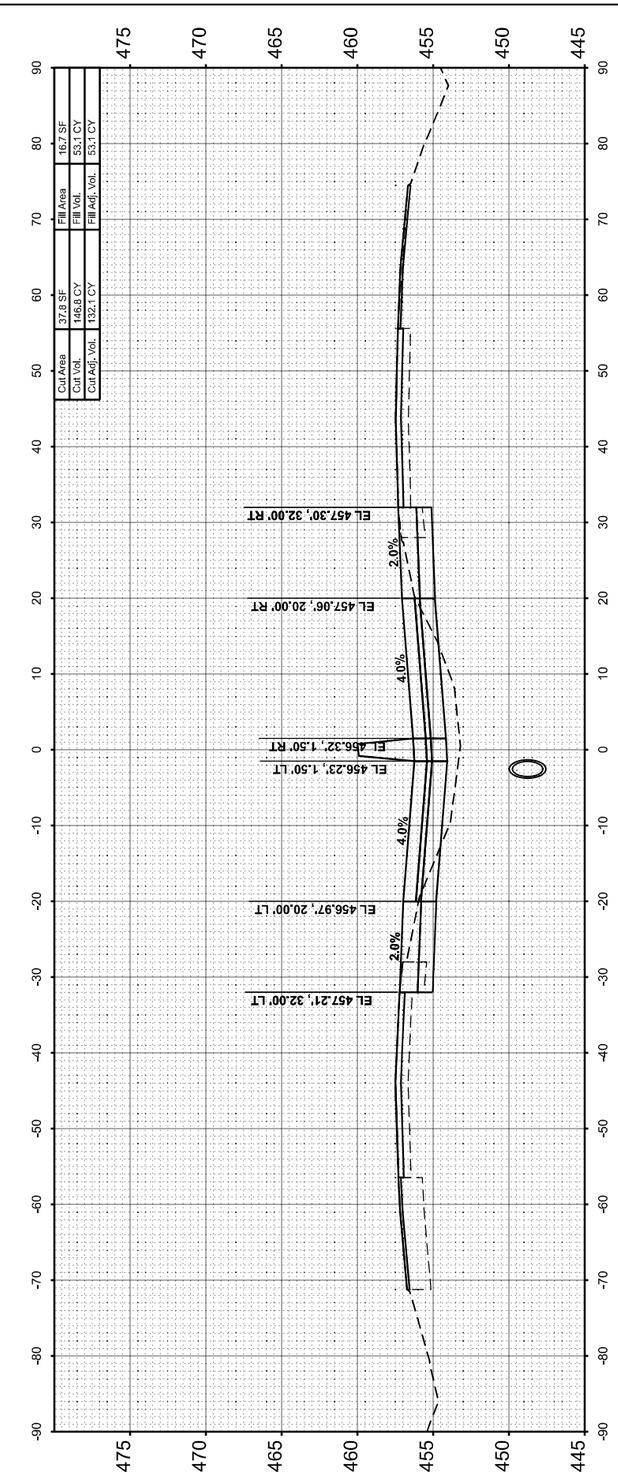

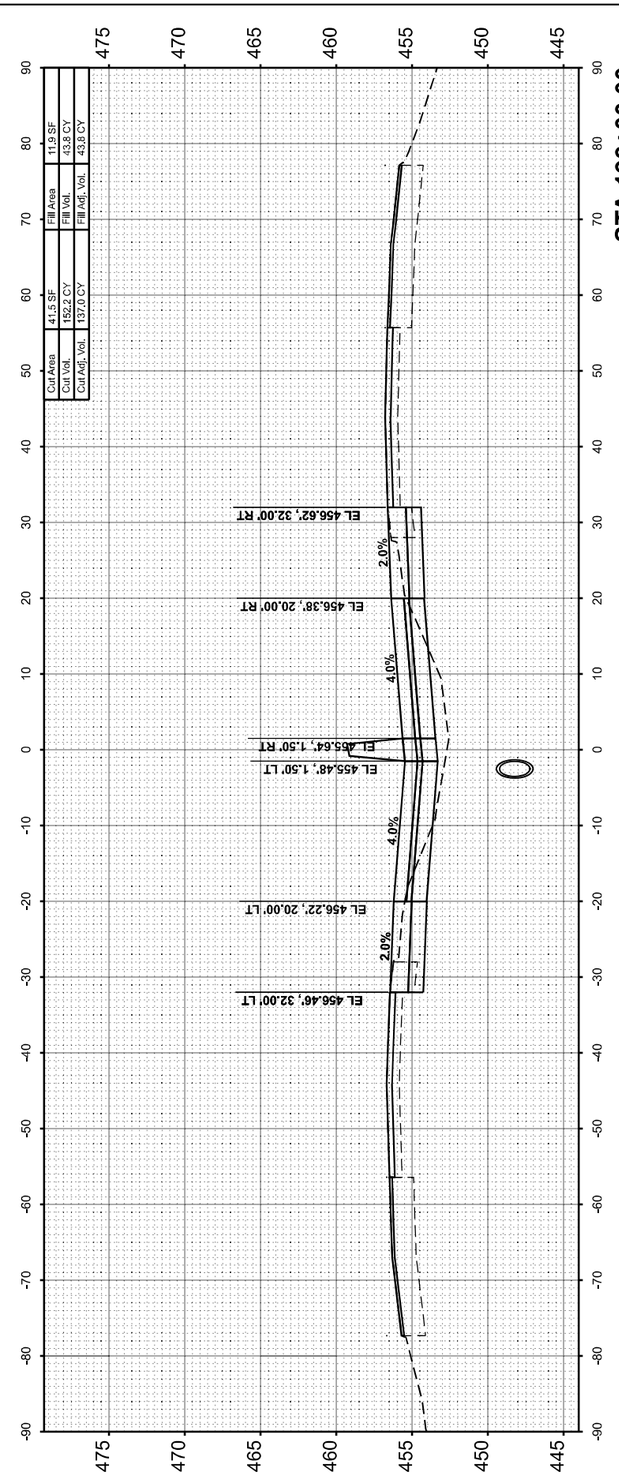

MODEL: I57FRANKLIN-A - R 1914.00.00 [Sheet]
FILE NAME: pw:\\PW01.hornershifrin.com:HS $DOT\Documents\21061000\PTB198\434_D9\VV\21061024\57-2ndLanePh2\CAD_Sheets\7978884-sht\sst#frankillin.dgn

HORNER SHIFRIN WWW.HORNERSHIFRIN.COM	USER NAME = bclimmermann	DESIGNED -	REVISED -
		DRAWN -	REVISED -
	PLOT SCALE = 0.16666633 ' / In.	CHECKED -	REVISED -
	PLOT DATE = 10/16/2024	DATE -	REVISED -

STATE OF ILLINOIS
DEPARTMENT OF TRANSPORTATION

CROSS SECTIONS
FRANKLIN COUNTY

SCALE:10 H : 5 V | SHEET 70 OF 121 SHEETS | STA. | TO STA.

F.A. I RTE.	SECTION	COUNTY	TOTAL SHEETS	SHEET NO.
57	(28-2)B-2; (28-1)B-2	*	598	459
		CONTRACT NO. 78884		
	ILLINOIS	FED. AID PROJECT		

* FRANKLIN/JEFFERSON

FINAL SURVEY	SURVEYED	BY	DATE
NOTE BOOK	PLOTTED		
NO.	TEMPLATE		
	AREAS		
	AREAS CHECKED		

ORIGINAL SURVEY	SURVEYED	BY	DATE
NOTE BOOK	PLOTTED		
NO.	TEMPLATE		
	AREAS		
	AREAS CHECKED		

MODEL: IS7FRANKLIN-A-196+00.00 (Sheet)
FILE NAME: pw:\\PW01:Homershifrin.com:IS $DOT:Documents\21061000\PTB198\034_DSVV\21061024574\3rdLaneProj\CAD_Sheets\7979884=ei!=ess8h4rankBv.dgn

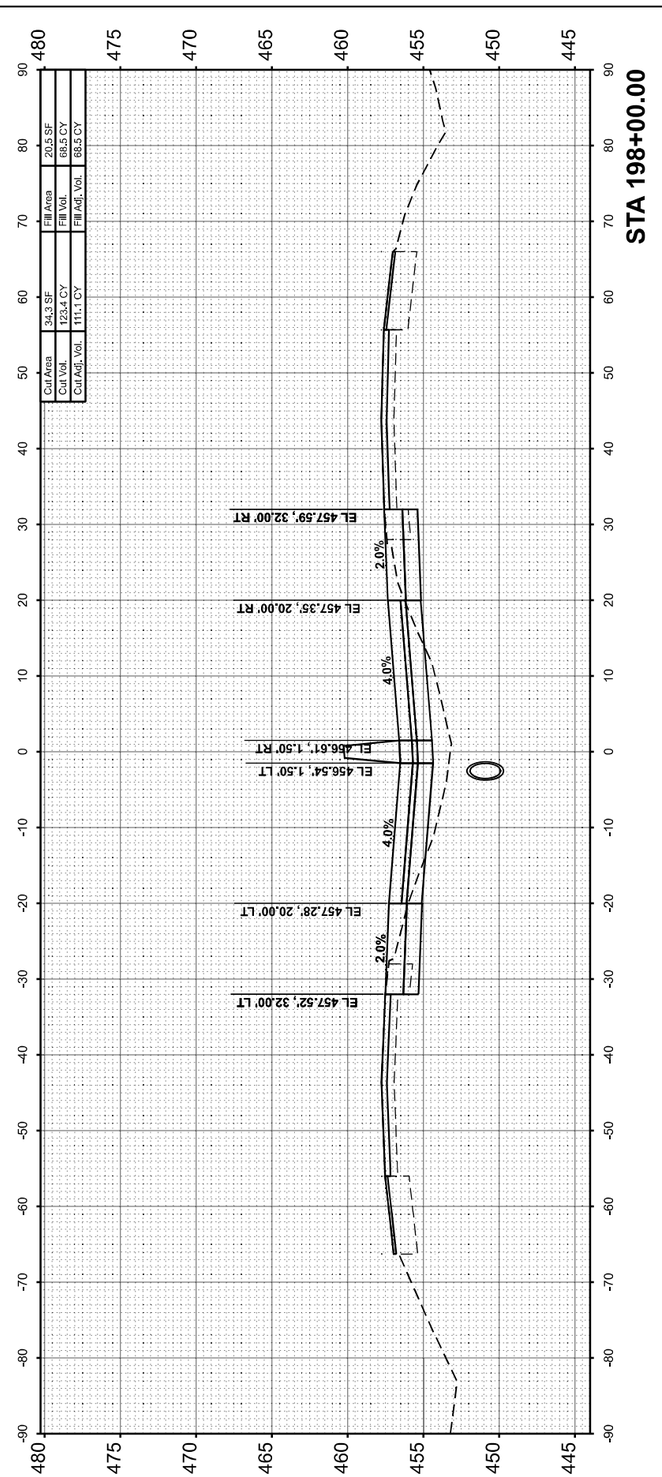

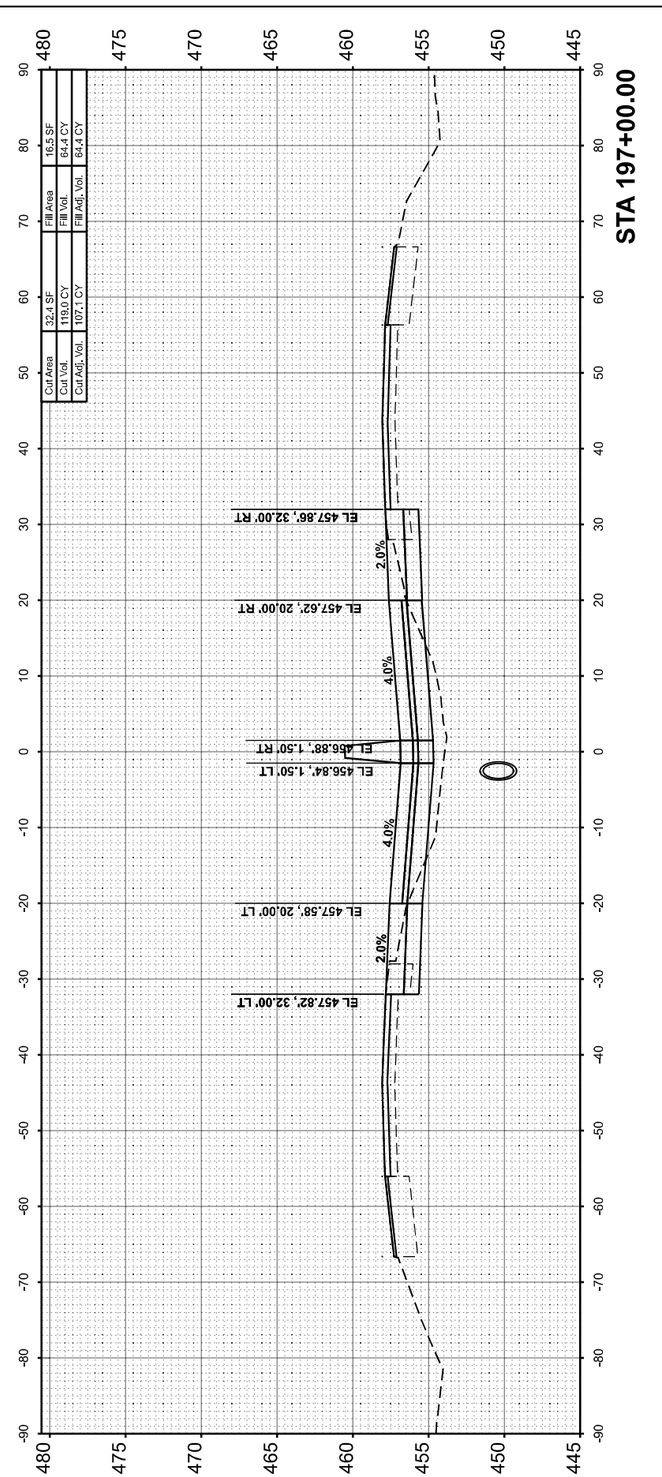

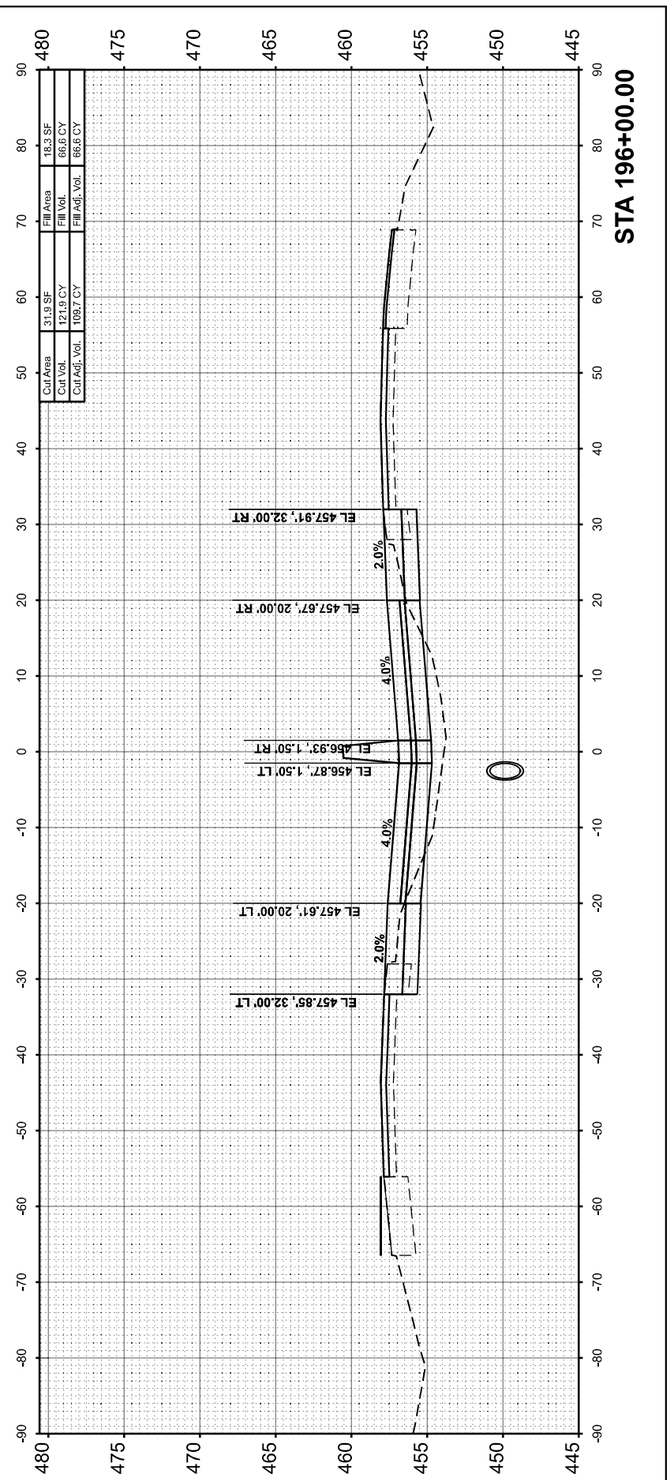

HORNER SHIFRIN
WWW. HORNERSHIFRIN .COM

USER NAME = bdimmermann	DESIGNED -	REVISED -
	DRAWN -	REVISED -
PLOT SCALE = 0.16666633 ' / In.	CHECKED -	REVISED -
PLOT DATE = 10/18/2024	DATE -	REVISED -

STATE OF ILLINOIS
DEPARTMENT OF TRANSPORTATION

CROSS SECTIONS
FRANKLIN COUNTY

SCALE:10 H : 5 V | SHEET 71 OF 121 SHEETS | STA. | TO STA.

F.A.I RTE.	SECTION	COUNTY	TOTAL SHEETS	SHEET NO.
57	(28-2)B-2; (28-1)B-2	*	598	460
		CONTRACT NO. 78884		
	ILLINOIS	FED. AID PROJECT		

* FRANKLIN/JEFFERSON

FINAL SURVEY	SURVEYED	BY	DATE
NOTE BOOK	PLOTTED		
NO.	TEMPLATE		
	AREAS		
	AREAS CHECKED		

ORIGINAL SURVEY	SURVEYED	BY	DATE
NOTE BOOK	PLOTTED		
NO.	TEMPLATE		
	AREAS		
	AREAS CHECKED		

MODEL: I57FRANKLIN-A - B 199+00.00 [Sheet]
FILE NAME: pw:\\PW01-hornershifrin.com:I-S DOT\Documents\2106100004\PTB194\04_DWV\2106102457-AlexLanePh2\C4D_Sheets\D97888\e4\llwestalt\rankllu.dgn

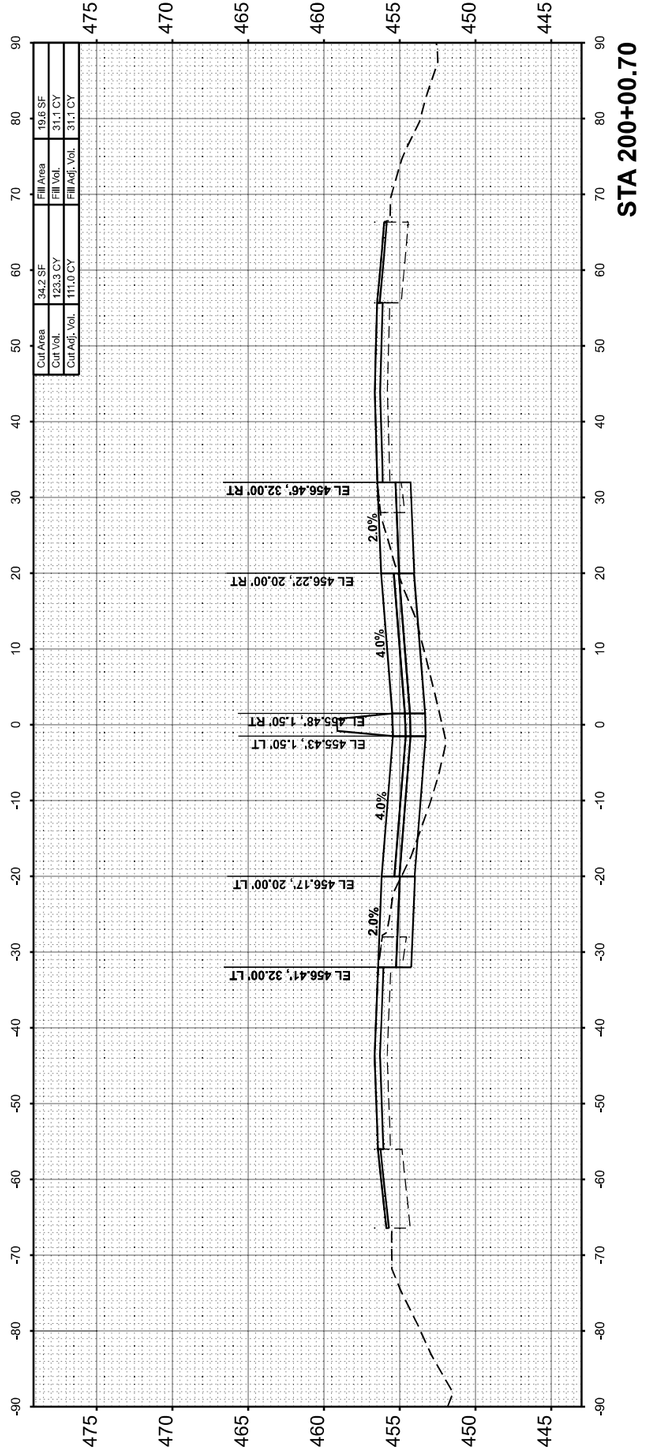

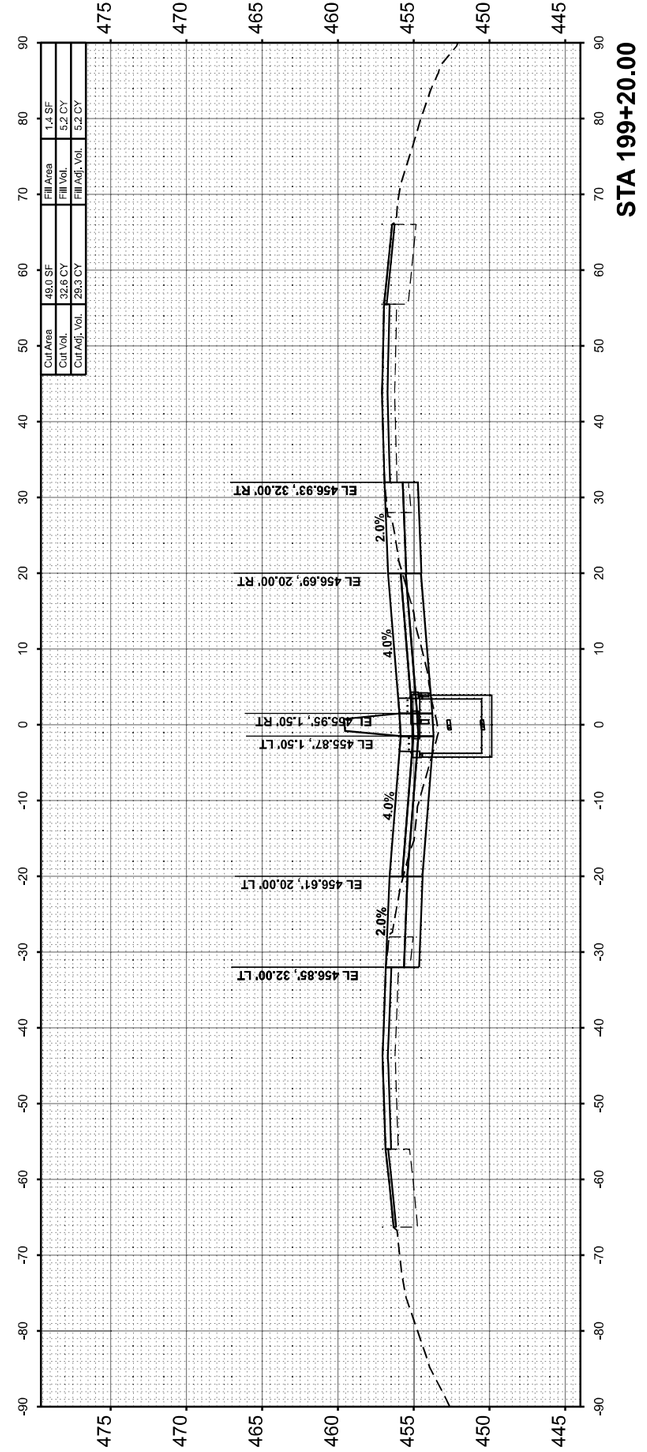

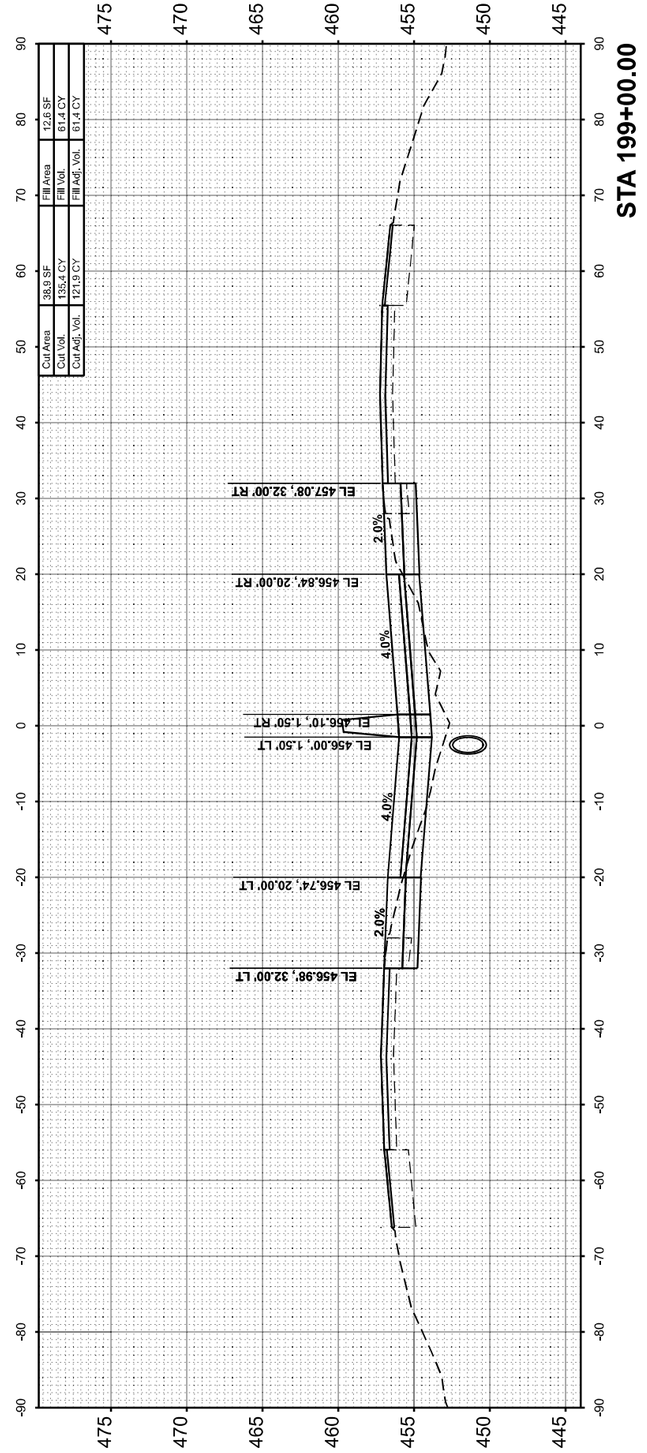

HORNER SHIFRIN
WWW. HORNERSHIFRIN .COM

USER NAME = bdimmermann	DESIGNED -	REVISED -	
	DRAWN -	REVISED -	
PLOT SCALE = 0.16666633 ' / In.	CHECKED -	REVISED -	
PLOT DATE = 10/16/2024	DATE -	REVISED -	

STATE OF ILLINOIS
DEPARTMENT OF TRANSPORTATION

CROSS SECTIONS
FRANKLIN COUNTY

SCALE:10 H : 5 V | SHEET 72 OF 121 SHEETS | STA. | TO STA.

F.A. I RTE.	SECTION	COUNTY	TOTAL SHEETS	SHEET NO.
57	(28-2)B-2; (28-1)B-2	*	598	461
		CONTRACT NO. 78884		
	ILLINOIS	FED. AID PROJECT		

* FRANKLIN/JEFFERSON

FINAL SURVEY		BY	DATE
	SURVEYED		
	PLOTTED		
NOTE BOOK	TEMPLATE		
	AREAS		
NO.	AREAS CHECKED		

ORIGINAL SURVEY		BY	DATE
	SURVEYED		
	PLOTTED		
NOTE BOOK	TEMPLATE		
	AREAS		
NO.	AREAS CHECKED		

MODEL: I57FRANKLIN-A_C 2011-00.00 (Sheet)
FILE NAME: pw:\\PWD1.hornershifrin.com\IS ENDOT\Documents\21061000\PTB194\034_DSVV\21061102\457\civil\LaneProj\CAD_Sheets\D978884\e4lbxsslt\e4rankfilv.dgn

Cut Area	29.3 SF	Fill Area	35.4 SF
Cut Vol.	108.6 CY	Fill Vol.	127.4 CY
Cut Adj. Vol.	97.7 CY	Fill Adj. Vol.	127.4 CY

EL 454.59', 32.00' RT
EL 454.37', 20.00' RT
EL 453.61', 1.50' RT
EL 453.60', 1.50' LT
EL 454.34', 20.00' LT
EL 454.58', 32.00' LT
2.0%
4.0%
2.0%

STA 203+00.00

Cut Area	29.3 SF	Fill Area	33.4 SF
Cut Vol.	115.0 CY	Fill Vol.	121.2 CY
Cut Adj. Vol.	103.5 CY	Fill Adj. Vol.	121.2 CY

EL 455.26', 32.00' RT
EL 455.02', 20.00' RT
EL 454.28', 1.50' RT
EL 454.22', 1.50' LT
EL 454.96', 20.00' LT
EL 455.20', 32.00' LT
2.0%
4.0%
2.0%

STA 202+00.00

Cut Area	32.7 SF	Fill Area	32.0 SF
Cut Vol.	123.2 CY	Fill Vol.	95.0 CY
Cut Adj. Vol.	110.8 CY	Fill Adj. Vol.	95.0 CY

EL 455.87', 32.00' RT
EL 455.63', 20.00' RT
EL 454.89', 1.50' RT
EL 454.85', 1.50' LT
EL 455.59', 20.00' LT
EL 455.83', 32.00' LT
2.0%
4.0%
2.0%

STA 201+00.00

HORNER SHIFRIN
WWW. HORNERSHIFRIN .COM

USER NAME = bclimmermann	DESIGNED -	REVISED -	
	DRAWN -	REVISED -	
PLOT SCALE = 0.16666633 ' / In.	CHECKED -	REVISED -	
PLOT DATE = 10/16/2024	DATE -	REVISED -	

STATE OF ILLINOIS
DEPARTMENT OF TRANSPORTATION

CROSS SECTIONS
FRANKLIN COUNTY

SCALE:10 H : 5 V | SHEET 73 OF 121 SHEETS | STA. | TO STA.

F.A.I RTE.	SECTION	COUNTY	TOTAL SHEETS	SHEET NO.
57	(28-2)B-2; (28-1)B-2	*	598	462
		CONTRACT NO. 78884		
	ILLINOIS	FED. AID PROJECT		

* FRANKLIN/JEFFERSON

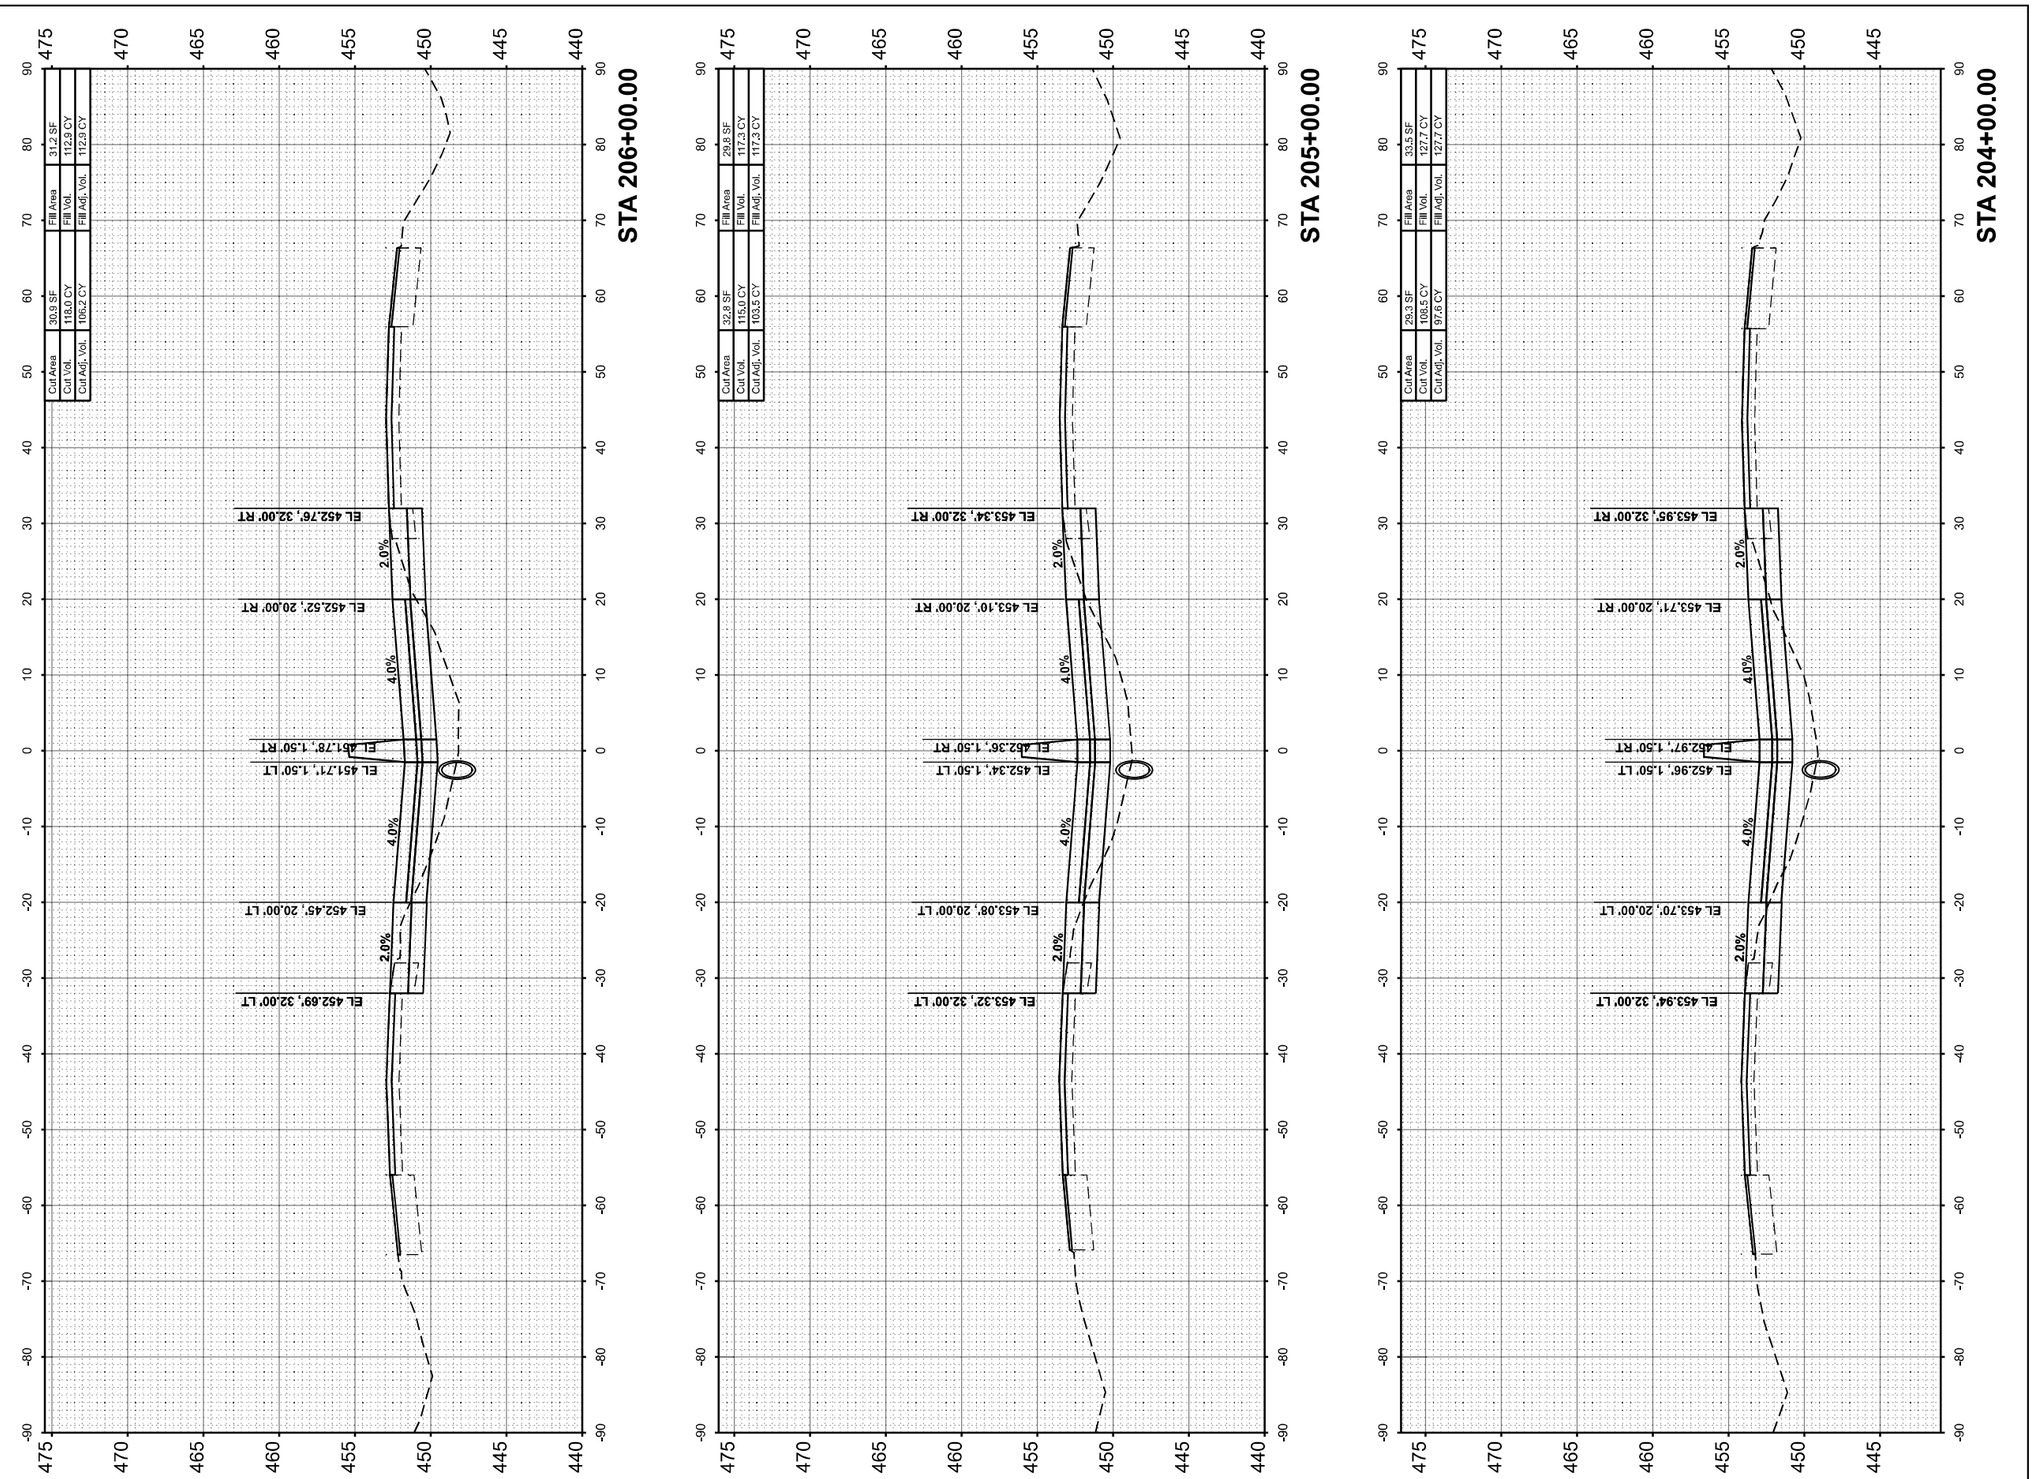

FINAL SURVEY	SURVEYED	BY	DATE
NOTE BOOK	PLOTTED		
NO.	TEMPLATE		
	AREAS		
	AREAS CHECKED		

ORIGINAL SURVEY	SURVEYED	BY	DATE
NOTE BOOK	PLOTTED		
NO.	TEMPLATE		
	AREAS		
	AREAS CHECKED		

MODEL: I:\FRANKLIN\A - C 204+00.00 [Sheet]
FILE NAME: pw:\\PW01.hornershifrin.com:\IS IDOT\Documents\21061\0000\D***B198434_DWV\21061102-457-3rd_anePh2\C4D_Sheets\D979884-e4\e***esstr***rankBu.dgn

USER NAME = bdimmermann	DESIGNED -	REVISED -
	DRAWN -	REVISED -
PLOT SCALE = 0.16666633 ' / In.	CHECKED -	REVISED -
PLOT DATE = 10/16/2024	DATE -	REVISED -

HORNER SHIFRIN
WWW. HORNERSHIFRIN .COM

STATE OF ILLINOIS
DEPARTMENT OF TRANSPORTATION

CROSS SECTIONS
FRANKLIN COUNTY

SCALE:10 H : 5 V | SHEET 74 OF 121 SHEETS | STA. | TO STA.

F.A. I RTE.	SECTION	COUNTY	TOTAL SHEETS	SHEET NO.
57	(28-2)B-2; (28-1)B-2	*	598	463
		CONTRACT NO. 78884		
	ILLINOIS	FED. AID PROJECT		

* FRANKLIN/JEFFERSON

FINAL SURVEY	SURVEYED	BY	DATE
NOTE BOOK	PLOTTED		
	TEMPLATE		
	AREAS		
NO.	AREAS CHECKED		

ORIGINAL SURVEY	SURVEYED	BY	DATE
NOTE BOOK	PLOTTED		
	TEMPLATE		
	AREAS		
NO.	AREAS CHECKED		

MODEL: I57FRANKLIN4 – C 206-70.00 [Sheet]
FILE NAME: pw:\\PW01.hornershifrin.com:IS $DOT\Documents\2106100004\PTB198\434_D9\VV2106102457-2ndLanePh2\CAD_Sheets\7979884-e\l\ss#s#\rankillin.dgn

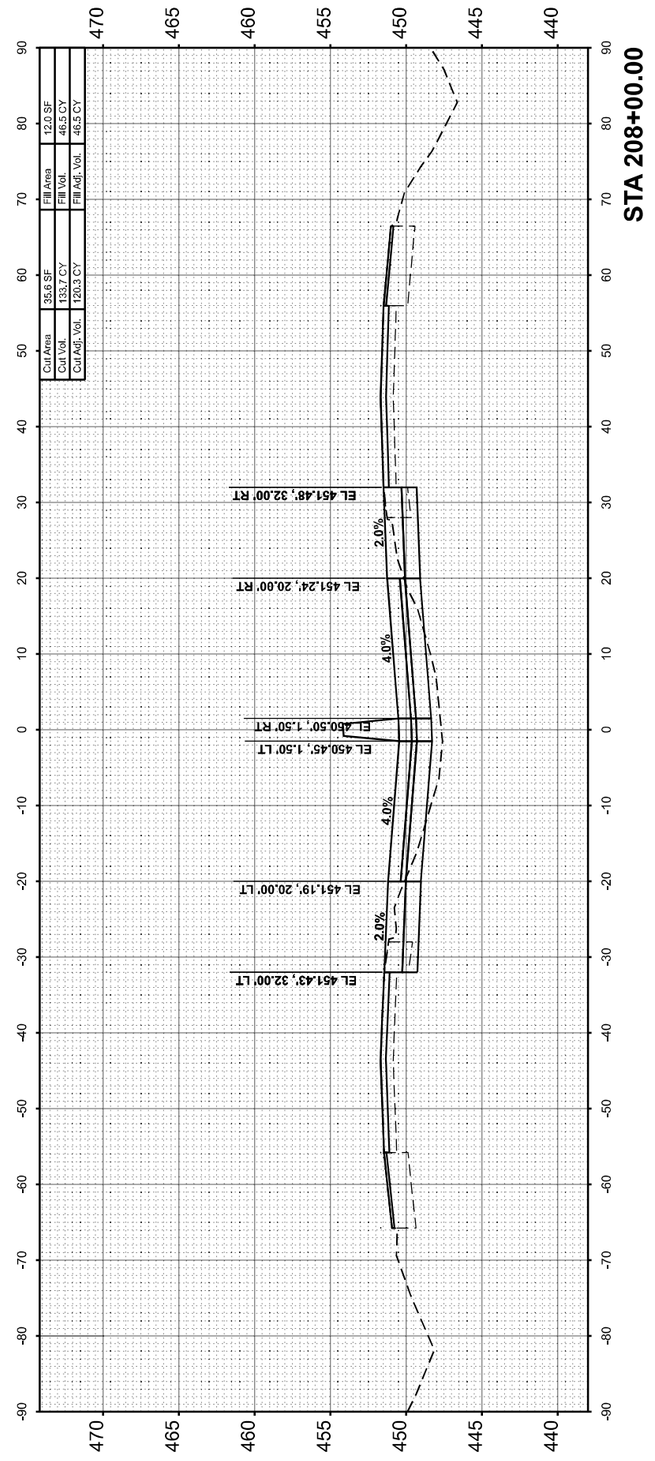

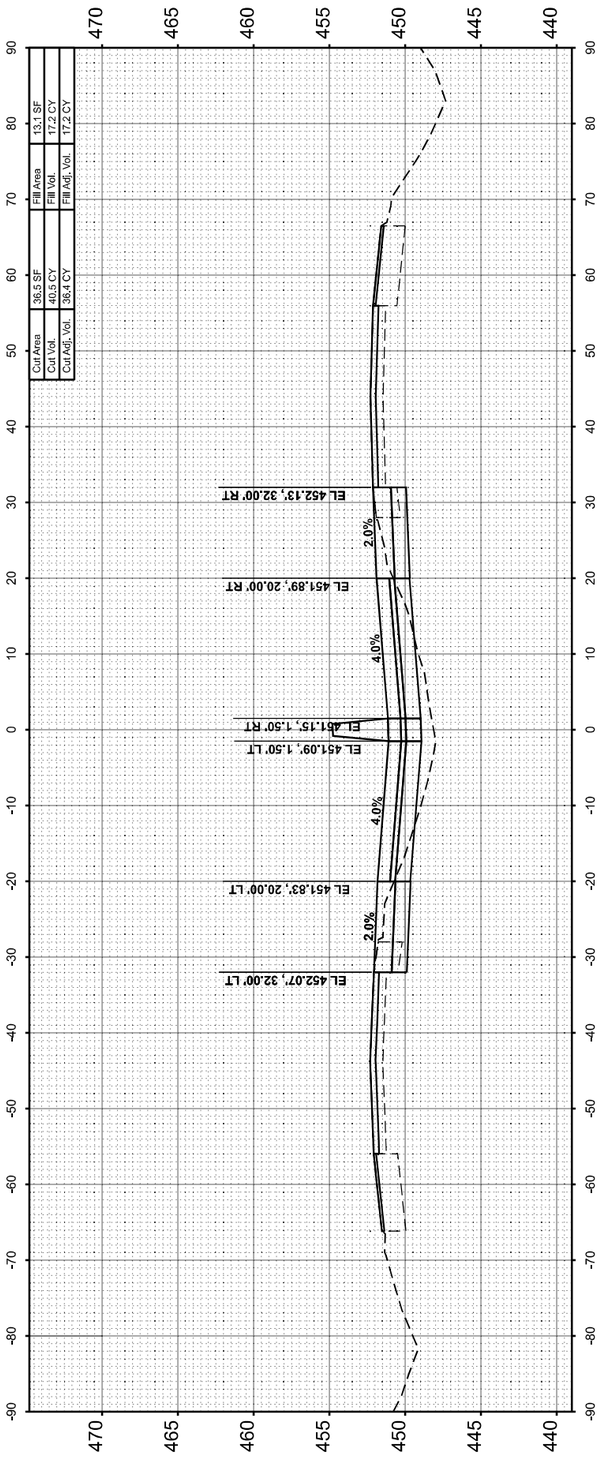

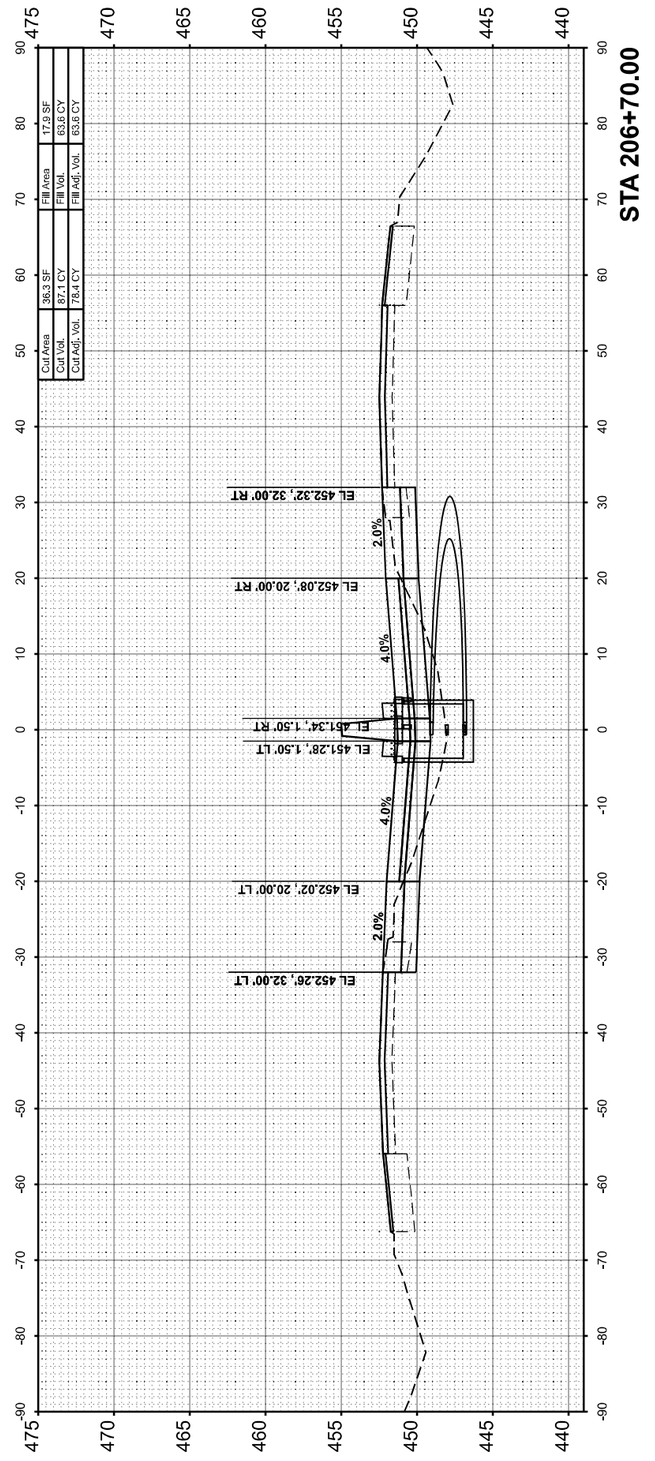

HORNER SHIFRIN
WWW. HORNERSHIFRIN .COM

USER NAME = bclimmermann	DESIGNED -	REVISED -
	DRAWN -	REVISED -
PLOT SCALE = 0.16666633 ' / in.	CHECKED -	REVISED -
PLOT DATE = 10/16/2024	DATE -	REVISED -

STATE OF ILLINOIS
DEPARTMENT OF TRANSPORTATION

CROSS SECTIONS
FRANKLIN COUNTY

SCALE:10 H : 5 V | SHEET 75 OF 121 SHEETS | STA. | TO STA.

F.A. I RTE.	SECTION	COUNTY	TOTAL SHEETS	SHEET NO.
57	(28-2)B-2; (28-1)B-2	*	598	464
		CONTRACT NO. 78884		
	ILLINOIS	FED. AID PROJECT		

* FRANKLIN/JEFFERSON

FINAL SURVEY	SURVEYED	BY	DATE
	PLOTTED		
NOTE BOOK	TEMPLATE		
	AREAS		
NO.	AREAS CHECKED		

ORIGINAL SURVEY	SURVEYED	BY	DATE
	PLOTTED		
NOTE BOOK	TEMPLATE		
	AREAS		
NO.	AREAS CHECKED		

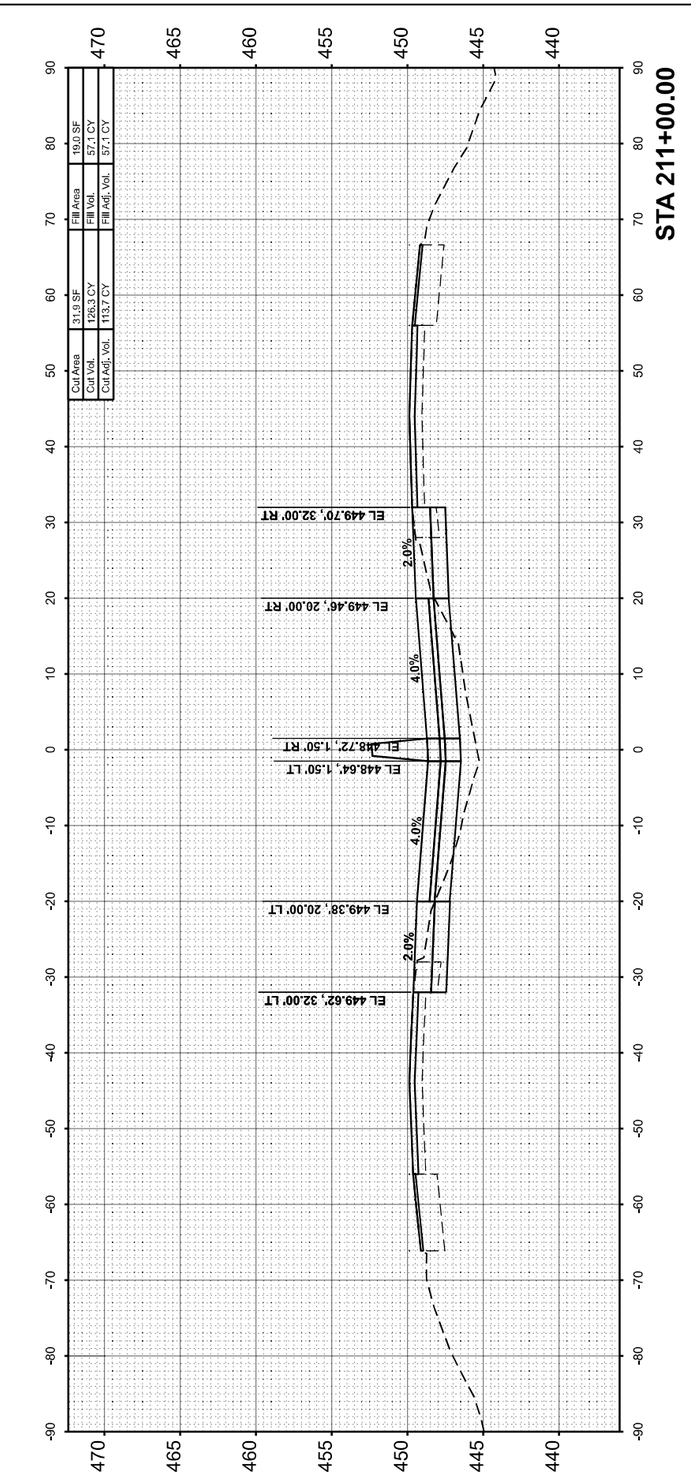

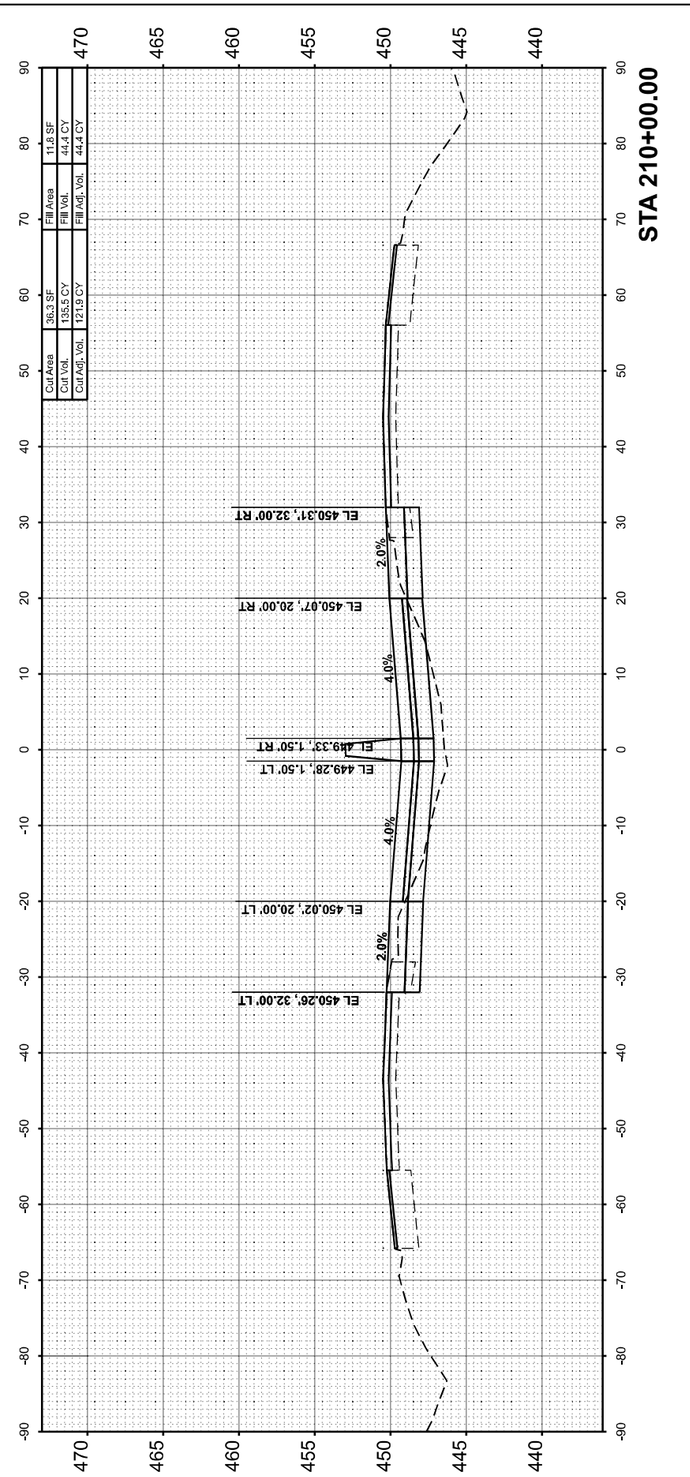

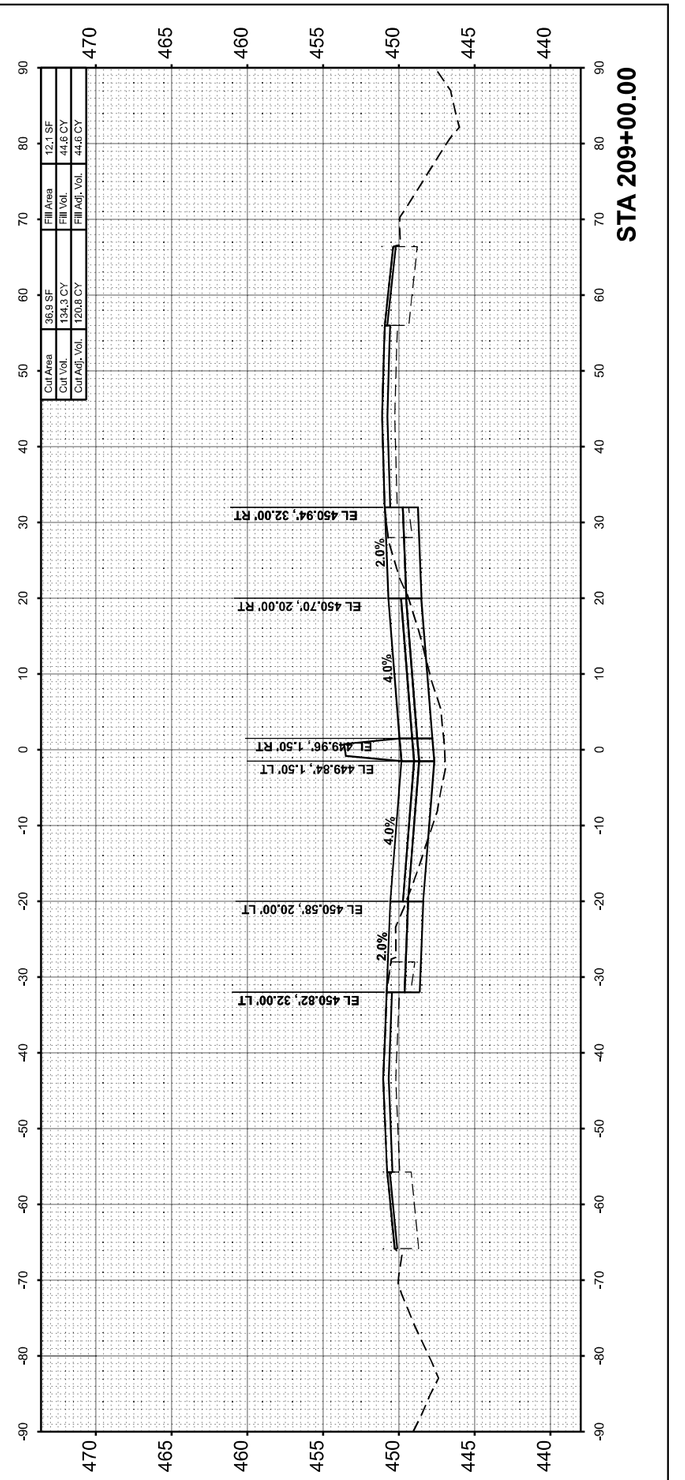

MODEL: IS7FRANKLIN-A - C 209+00.00 (Sheet)
FILE NAME: pw:\\PW01:Jhornershifrin.com:IS $DOT\Documents\21061000\PTB198\034_D9\V\21061102\457\3rdLaneProj\CAD_Sheets\D979884=sht=ss89=FrankBlu.dgn

USER NAME = bdimmermann	DESIGNED -	REVISED -
	DRAWN -	REVISED -
PLOT SCALE = 0.16666633 ' / In.	CHECKED -	REVISED -
PLOT DATE = 10/18/2024	DATE -	REVISED -

HORNER SHIFRIN
WWW. HORNERSHIFRIN .COM

STATE OF ILLINOIS
DEPARTMENT OF TRANSPORTATION

CROSS SECTIONS
FRANKLIN COUNTY

SCALE:10 H : 5 V | SHEET 76 OF 121 SHEETS | STA. | TO STA.

F.A.I RTE.	SECTION	COUNTY	TOTAL SHEETS	SHEET NO.
57	(28-2)B-2; (28-1)B-2	*	598	465
		CONTRACT NO. 78884		
	ILLINOIS	FED. AID PROJECT		

* FRANKLIN/JEFFERSON

FINAL SURVEY		BY	DATE
	SURVEYED		
	PLOTTED		
NOTE BOOK	TEMPLATE		
	AREAS		
NO.	AREAS CHECKED		

ORIGINAL SURVEY		BY	DATE
	SURVEYED		
	PLOTTED		
NOTE BOOK	TEMPLATE		
	AREAS		
NO.	AREAS CHECKED		

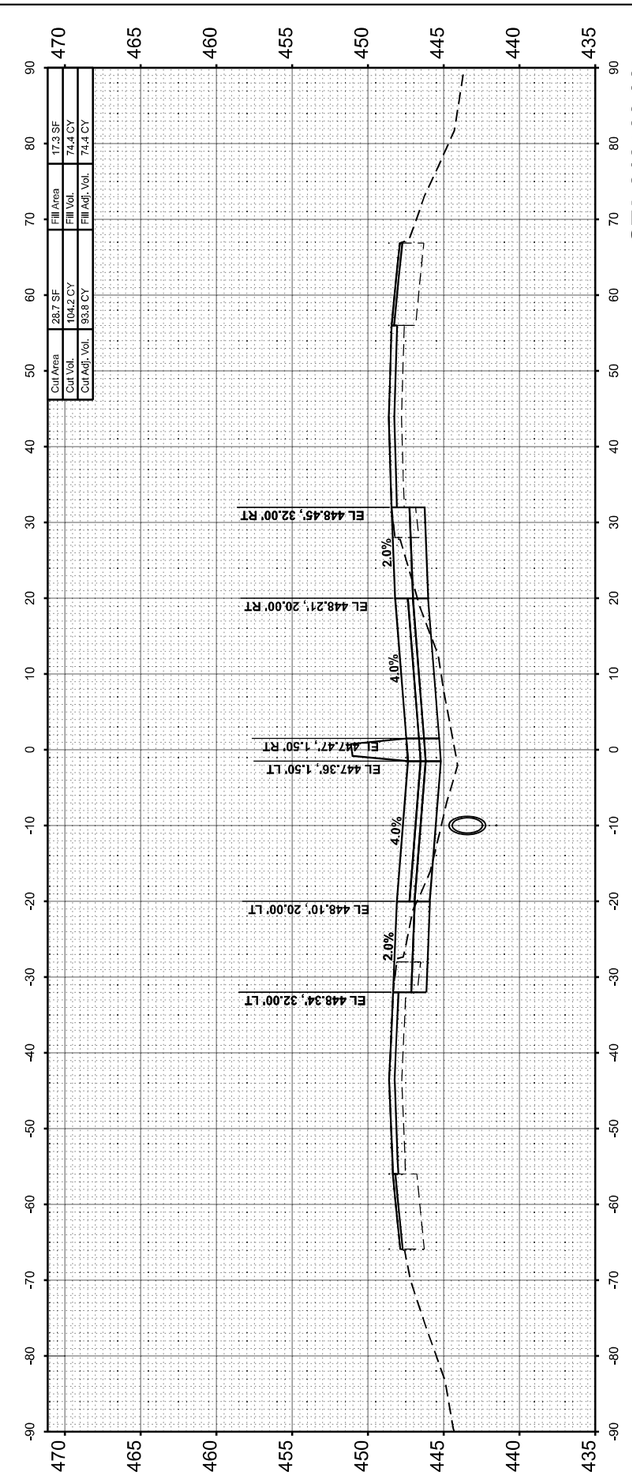

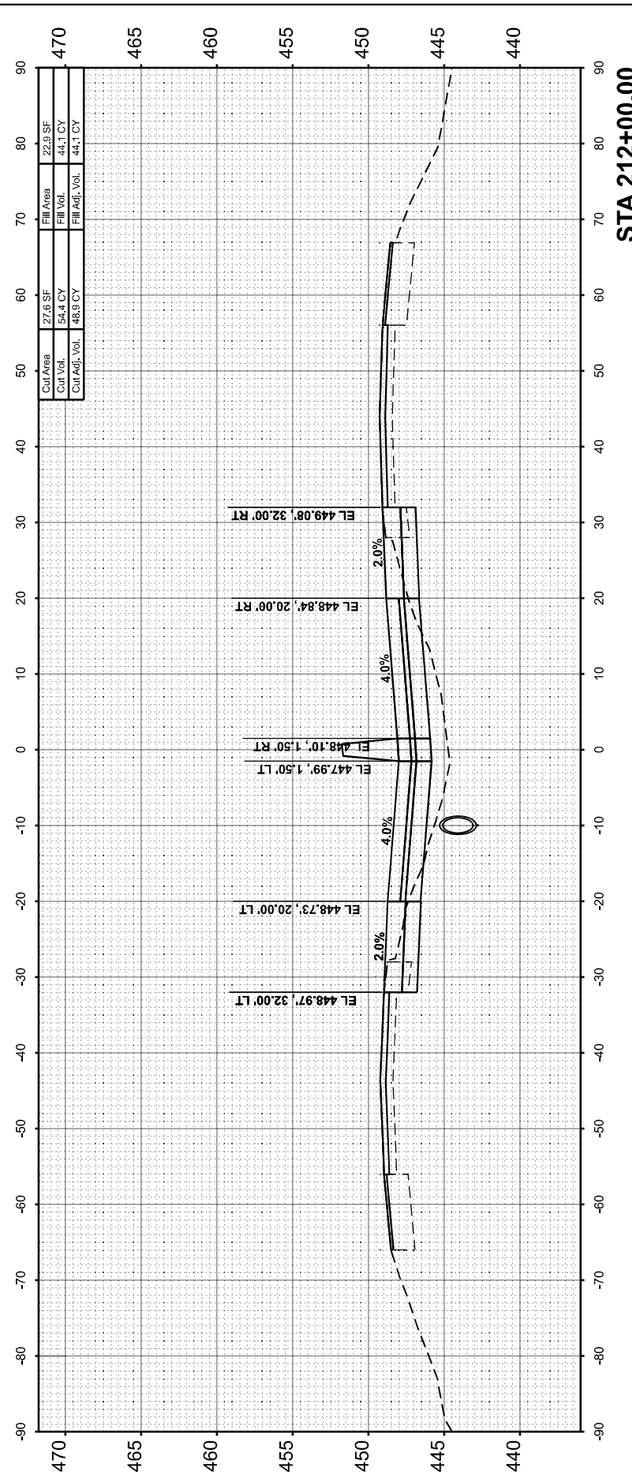

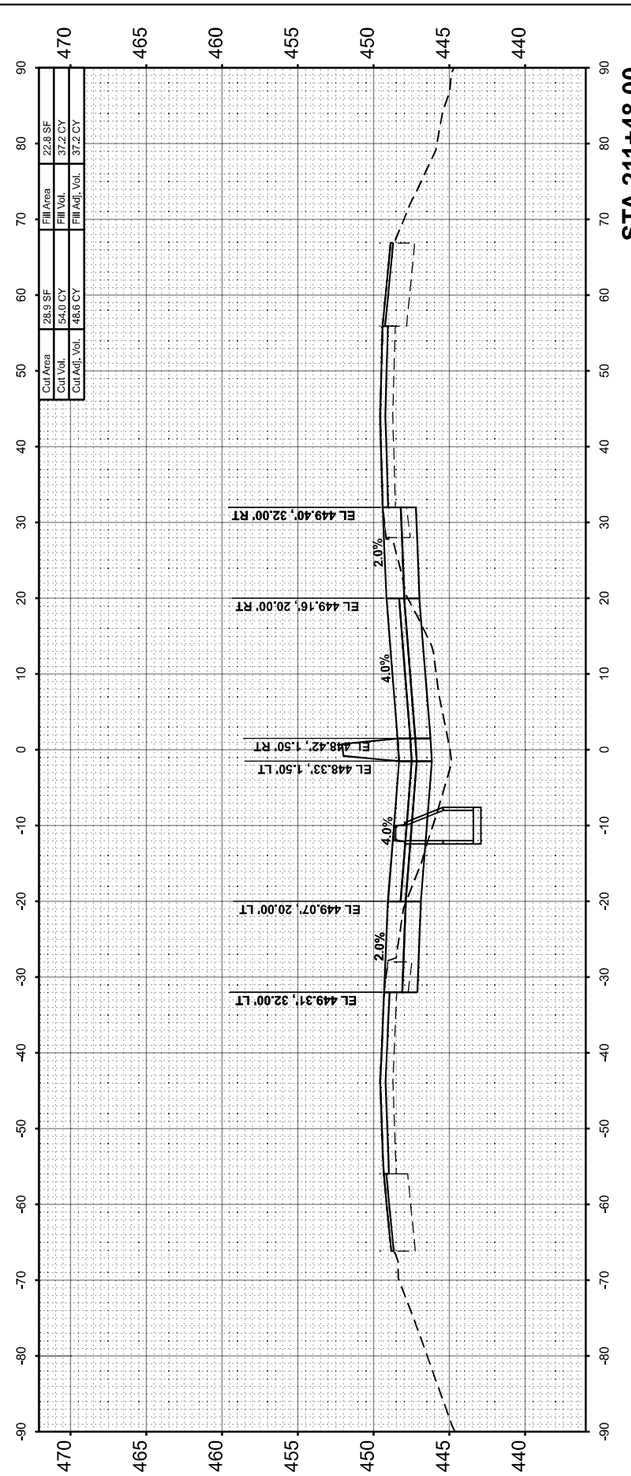

MODEL: I57FRANKLIN-A-C 211+48.00 [Sheet]
FILE NAME: pw:\\PW01.bornershifrin.com:IS BO01\Documents\Z106\10000\PTB198\4034_D9VV\Z106102\A57\3rdLaneProj\C4D_Sheets\D978884\sht\essshtFrankRev.dgn

HORNER SHIFRIN
WWW. HORNERSHIFRIN .COM

USER NAME = bdimmermann	DESIGNED -	REVISED -	
	DRAWN -	REVISED -	
PLOT SCALE = 0.16666633 ' / In.	CHECKED -	REVISED -	
PLOT DATE = 10/16/2024	DATE -	REVISED -	

STATE OF ILLINOIS
DEPARTMENT OF TRANSPORTATION

CROSS SECTIONS
FRANKLIN COUNTY

SCALE:10 H : 5 V | SHEET 77 OF 121 SHEETS | STA. | TO STA.

F.A.I RTE.	SECTION	COUNTY	TOTAL SHEETS	SHEET NO.
57	(28-2)B-2; (28-1)B-2	*	598	466
		CONTRACT NO. 78884		
	ILLINOIS FED. AID PROJECT			

* FRANKLIN/JEFFERSON

FINAL SURVEY		BY	DATE
	SURVEYED		
	PLOTTED		
NOTE BOOK	TEMPLATE		
	AREAS		
NO.	AREAS CHECKED		

ORIGINAL SURVEY		BY	DATE
	SURVEYED		
	PLOTTED		
NOTE BOOK	TEMPLATE		
	AREAS		
NO.	AREAS CHECKED		

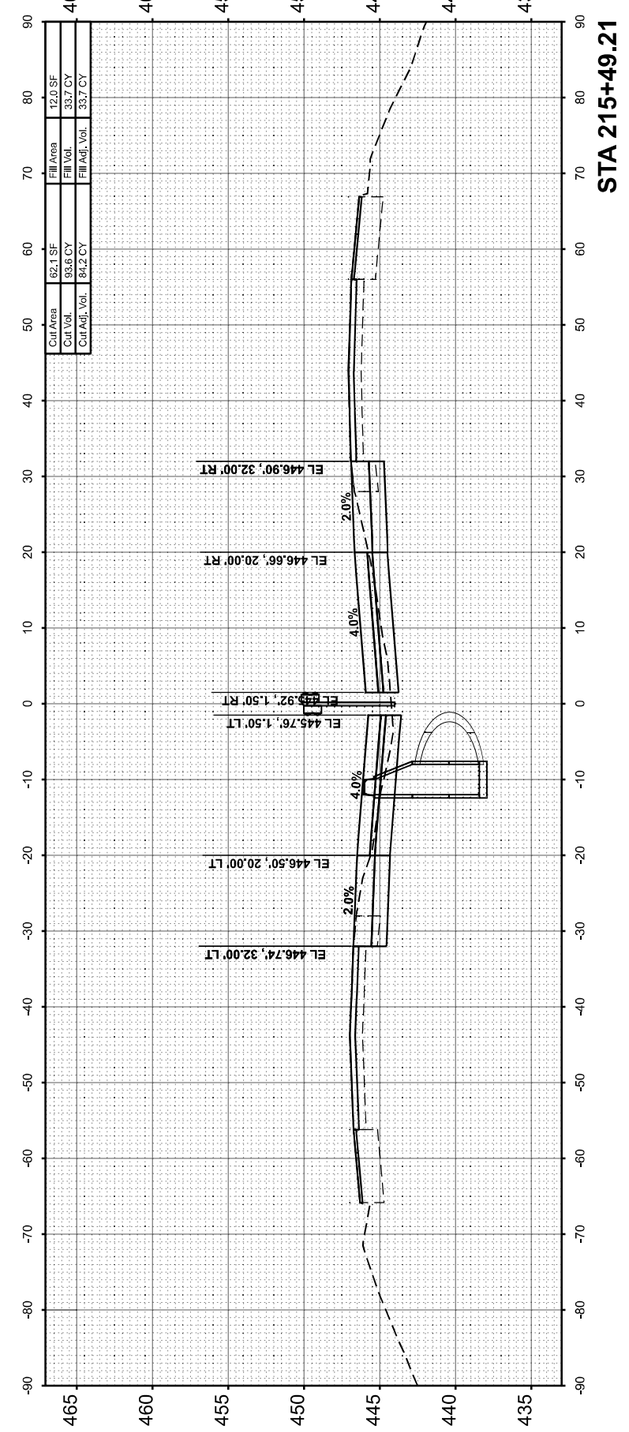

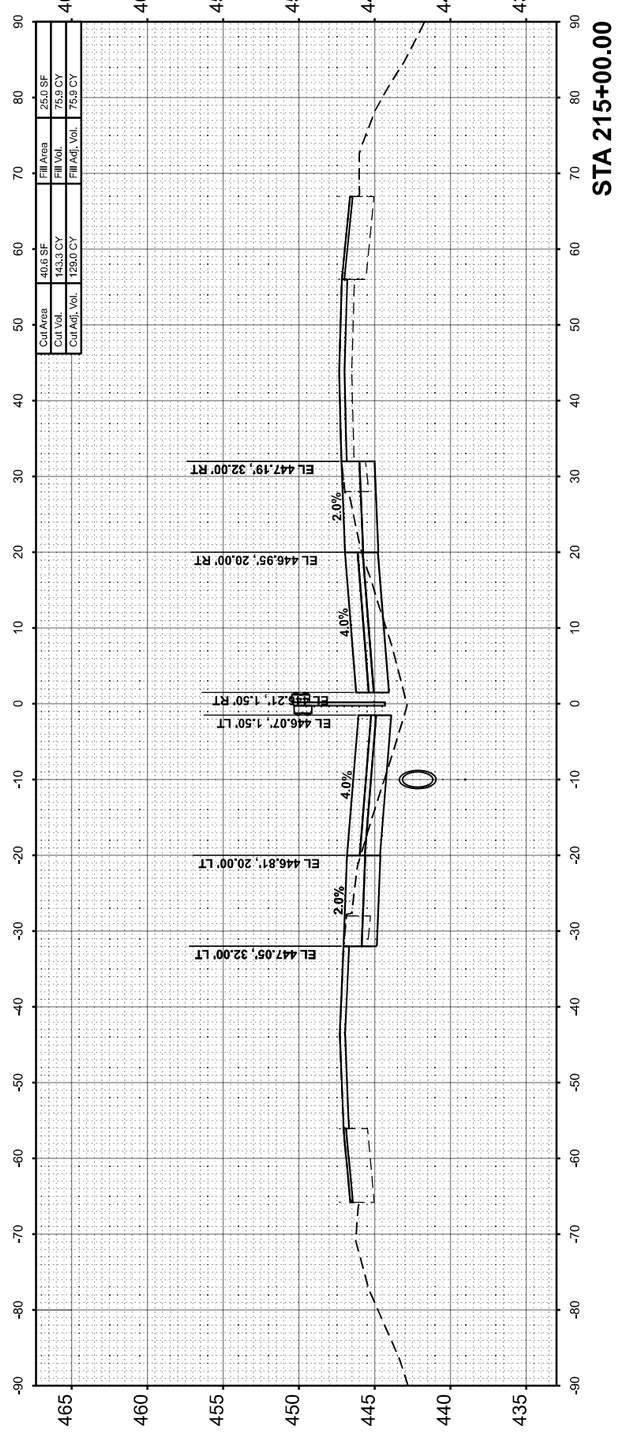

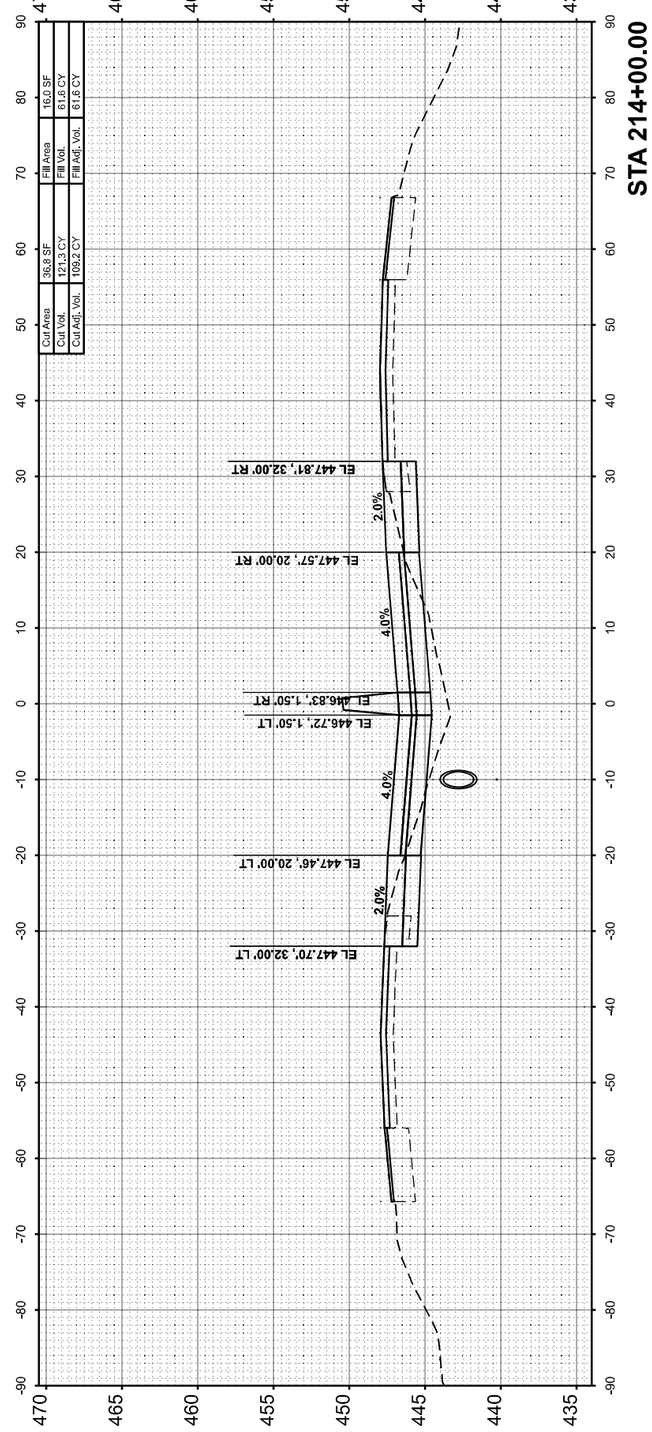

MODEL: I57FRANKLIN-x-C 214+00.00 [Sheet]
FILE NAME: pw:\\PW01.bonnerwirfrin.com:IS BO01\Documents\Z106100\D4PTB198\D34_D9WV\Z106102\A57\3rdLaneP\x2\C4D_Sheets\D978884\elliesshlmFrankllin.dgn

HORNER SHIFRIN WWW. HORNERSHIFRIN .COM	USER NAME = bclimmermann	DESIGNED -	REVISED -
		DRAWN -	REVISED -
	PLOT SCALE = 0.16666633 ' / In.	CHECKED -	REVISED -
	PLOT DATE = 10/16/2024	DATE -	REVISED -

STATE OF ILLINOIS
DEPARTMENT OF TRANSPORTATION

CROSS SECTIONS
FRANKLIN COUNTY

SCALE:10 H : 5 V | SHEET 78 OF 121 SHEETS | STA. | TO STA.

F.A.I RTE.	SECTION	COUNTY	TOTAL SHEETS	SHEET NO.
57	(28-2)B-2; (28-1)B-2	*	598	467
		CONTRACT NO. 78884		
	ILLINOIS FED. AID PROJECT			

* FRANKLIN/JEFFERSON

FINAL SURVEY	SURVEYED	BY	DATE
	PLOTTED		
NOTE BOOK	TEMPLATE		
	AREAS		
NO.	AREAS CHECKED		

ORIGINAL SURVEY	SURVEYED	BY	DATE
	PLOTTED		
NOTE BOOK	TEMPLATE		
	AREAS		
NO.	AREAS CHECKED		

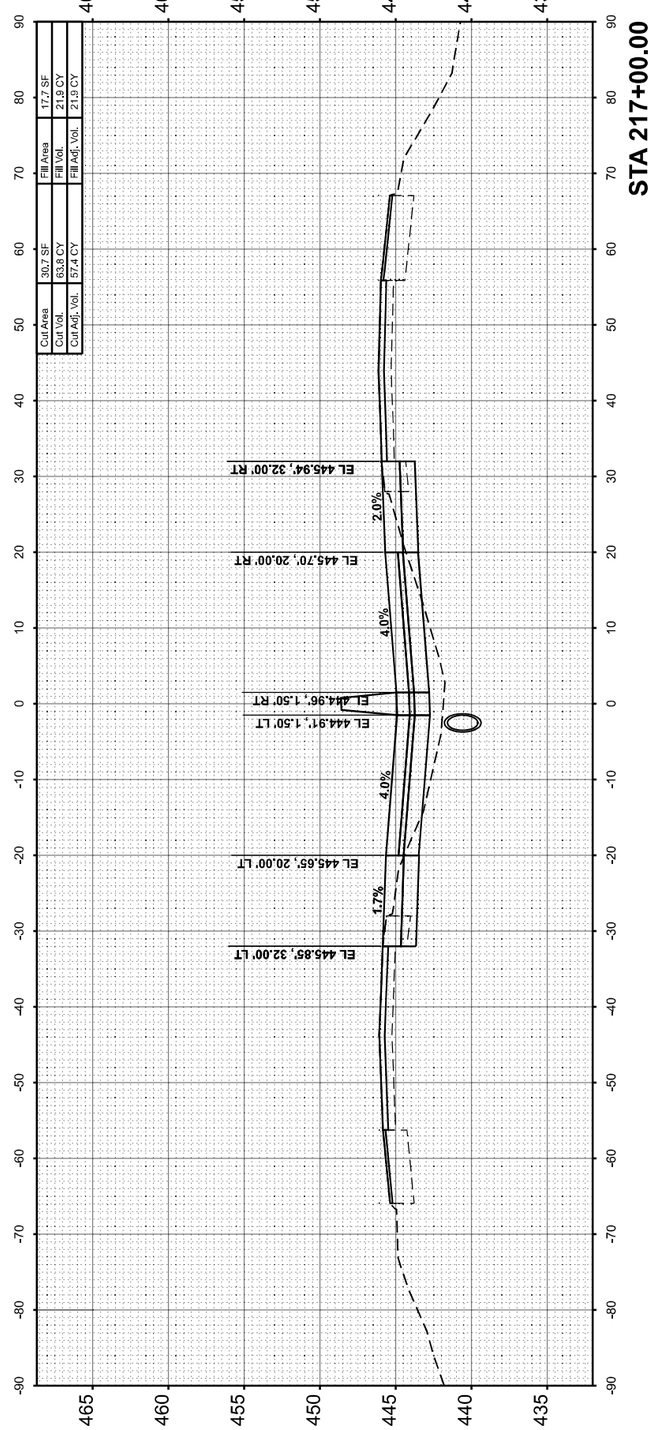

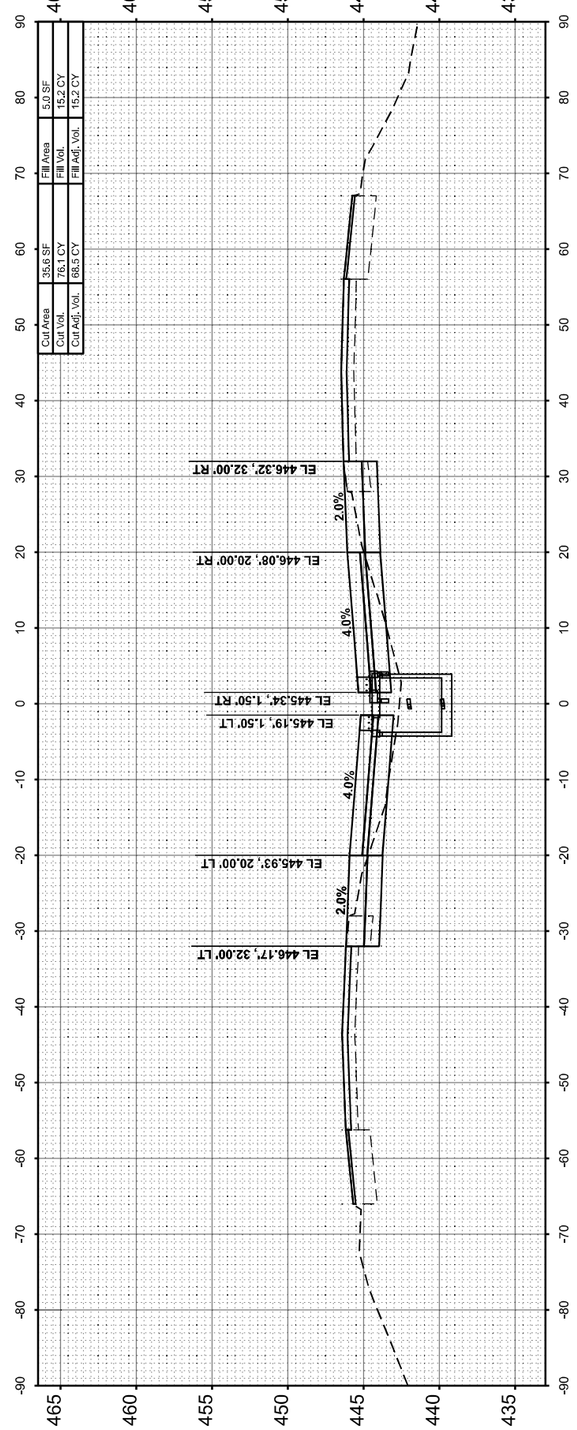

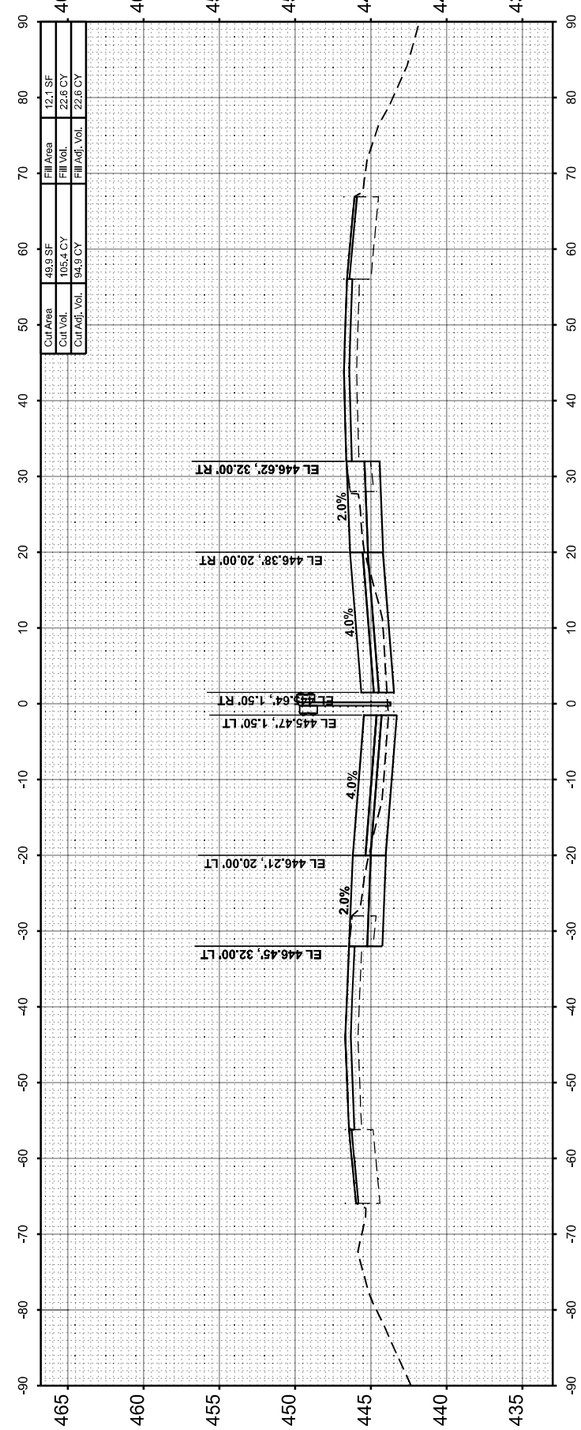

MODEL: I57FRANKLIN-A-C 216+00.00 [Sheet]
FILE NAME: pw:\\PW01.bonnerwilfile.com:IS IDOT\Documents\Z106\10000\PTB198\034_D9VV\Z106102\I57\3rdLaneEPs2\C4D_Sheets\D978884\ellisesslm\lmk4b.dgn

HORNER SHIFRIN WWW. HORNERSHIFRIN .COM	USER NAME = bdimmermann	DESIGNED -	REVISED -
		DRAWN -	REVISED -
	PLOT SCALE = 0.16666633 ' / In.	CHECKED -	REVISED -
	PLOT DATE = 10/16/2024	DATE -	REVISED -

STATE OF ILLINOIS
DEPARTMENT OF TRANSPORTATION

CROSS SECTIONS
FRANKLIN COUNTY

SCALE:10 H : 5 V | SHEET 79 OF 121 SHEETS | STA. | TO STA.

F.A.I RTE.	SECTION	COUNTY	TOTAL SHEETS	SHEET NO.
57	(28-2)B-2; (28-1)B-2	*	598	468
		CONTRACT NO. 78884		
	ILLINOIS FED. AID PROJECT			

* FRANKLIN/JEFFERSON

FINAL SURVEY		BY	DATE
NOTE BOOK	SURVEYED		
NO.	PLOTTED		
	TEMPLATE		
	AREAS		
	AREAS CHECKED		

ORIGINAL SURVEY		BY	DATE
NOTE BOOK	SURVEYED		
NO.	PLOTTED		
	TEMPLATE		
	AREAS		
	AREAS CHECKED		

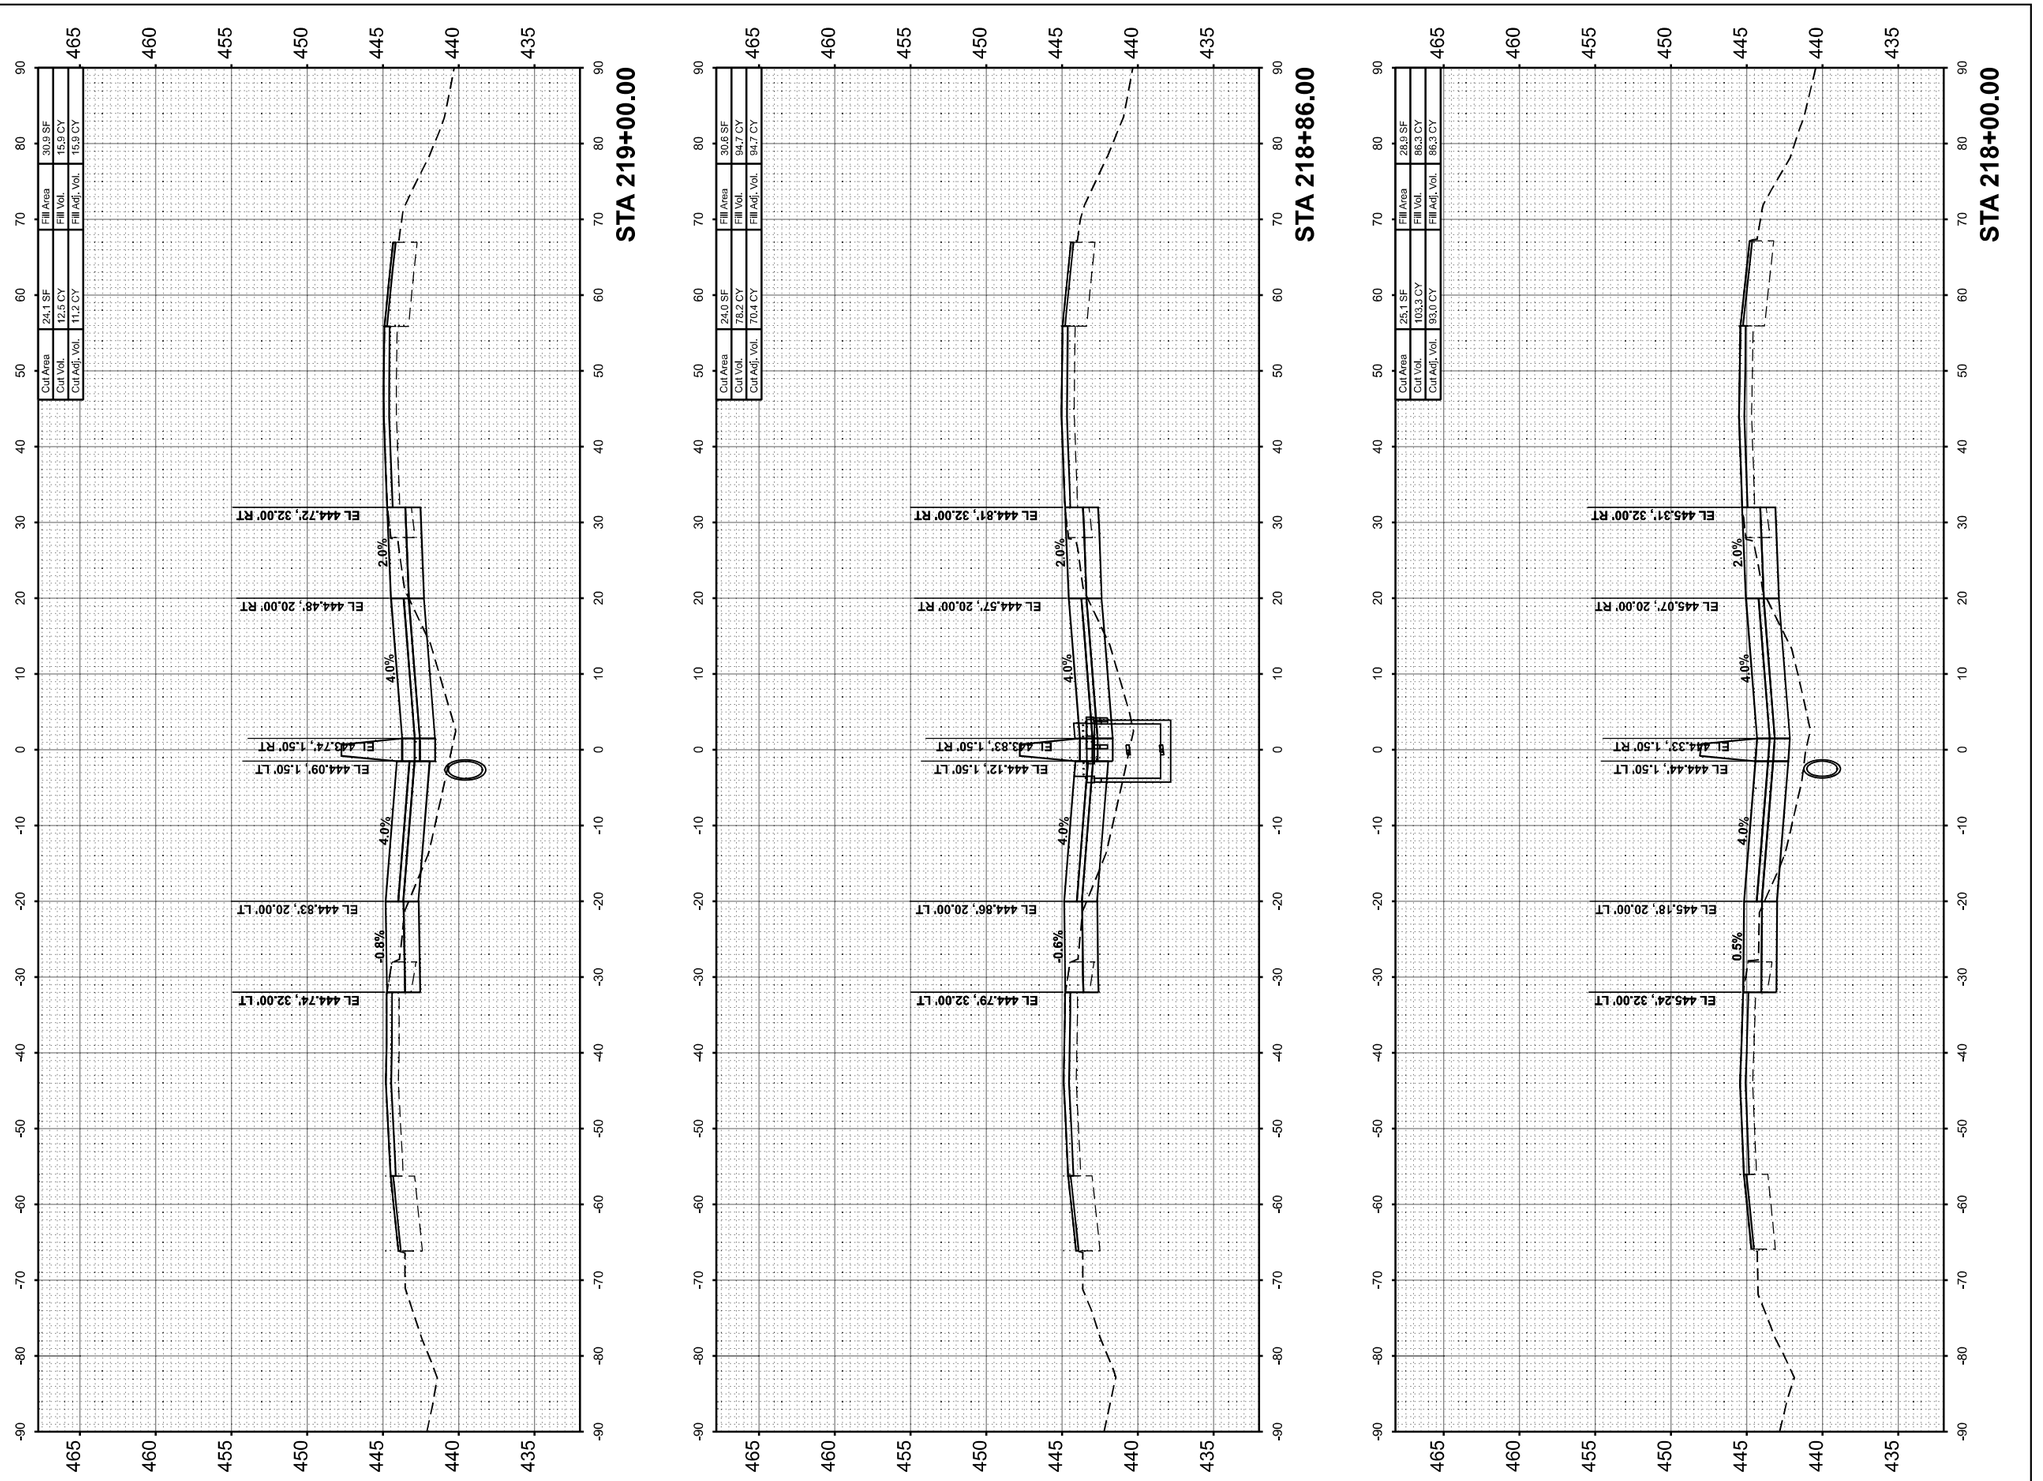

MODEL: 157FRANKLIN A - C 218+00.00 [Sheet]
FILE NAME: p:\c\PW01.bonnerjeffrie.com\IS Root\Documents\21061000\PTB 191\B4034_D3\VV\21061102457\3rdLaneProj\CAD_Sheets\D978884\dlhcesh1franklin.dgn

USER NAME = bdimmermann	DESIGNED -
	DRAWN -
PLOT SCALE = 0.16666633 ' / In.	CHECKED -
PLOT DATE = 10/16/2024	DATE -

REVISED -
REVISED -
REVISED -
REVISED -

HORNER SHIFRIN
WWW.HORNERSHIFRIN.COM

STATE OF ILLINOIS
DEPARTMENT OF TRANSPORTATION

CROSS SECTIONS
FRANKLIN COUNTY

SCALE:10 H : 5 V | SHEET 80 OF 121 SHEETS | STA. | TO STA.

F.A.I RTE.	SECTION	COUNTY	TOTAL SHEETS	SHEET NO.
57	(28-2)B-2; (28-1)B-2	*	598	469
		CONTRACT NO. 78884		
	ILLINOIS FED. AID PROJECT			

* FRANKLIN/JEFFERSON

FINAL SURVEY		BY	DATE
NOTE BOOK	SURVEYED		
NO.	PLOTTED		
	TEMPLATE		
	AREAS		
	AREAS CHECKED		

ORIGINAL SURVEY		BY	DATE
NOTE BOOK	SURVEYED		
NO.	PLOTTED		
	TEMPLATE		
	AREAS		
	AREAS CHECKED		

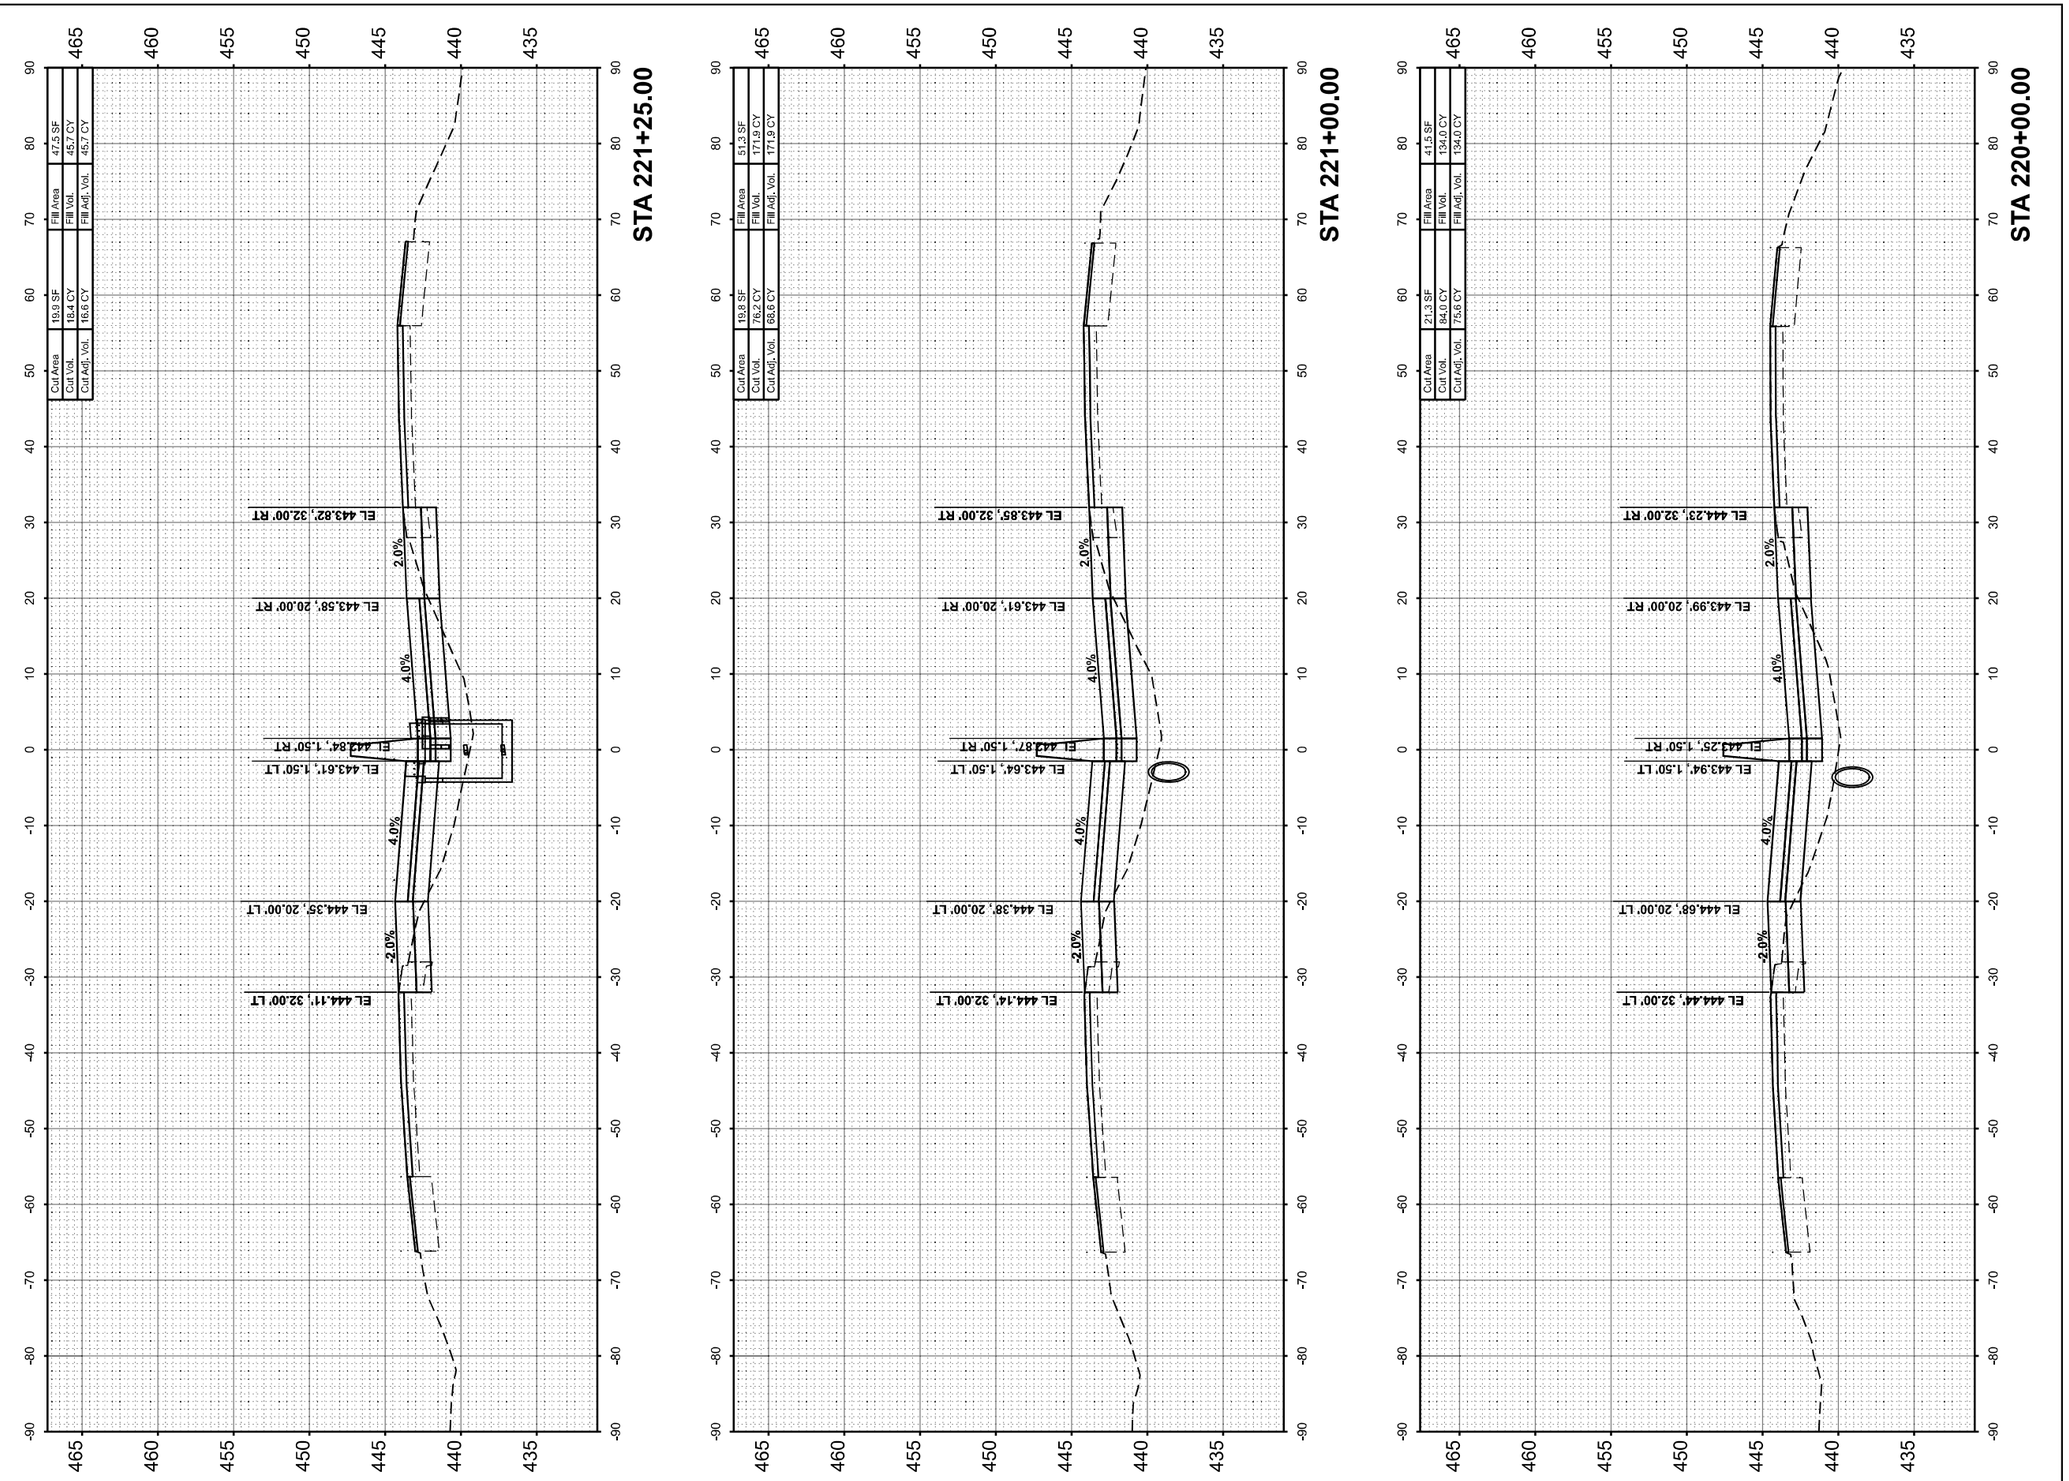

MODEL: I57FRANKLIN-A-C 220+00.00 [Sheet]
FILE NAME: pw:\\PW01.hornershifrin.com:IS IlnDOT\Documents\21061000\PTB191\B4034_D3\V\21061102\457x3\edLanePh2\CAD_Sheets\D978884\sht\hesslhFranklin.dgn

USER NAME = bdimmermann	DESIGNED -	REVISED -	
	DRAWN -	REVISED -	
PLOT SCALE = 0.16666633 ' / In.	CHECKED -	REVISED -	
PLOT DATE = 10/16/2024	DATE -	REVISED -	

HORNER SHIFRIN
WWW. HORNERSHIFRIN .COM

STATE OF ILLINOIS
DEPARTMENT OF TRANSPORTATION

CROSS SECTIONS
FRANKLIN COUNTY

SCALE:10 H : 5 V | SHEET 81 OF 121 SHEETS | STA. | TO STA.

F.A.I RTE.	SECTION	COUNTY	TOTAL SHEETS	SHEET NO.
57	(28-2)B-2; (28-1)B-2	*	598	470
		CONTRACT NO. 78884		
	ILLINOIS	FED. AID PROJECT		

* FRANKLIN/JEFFERSON

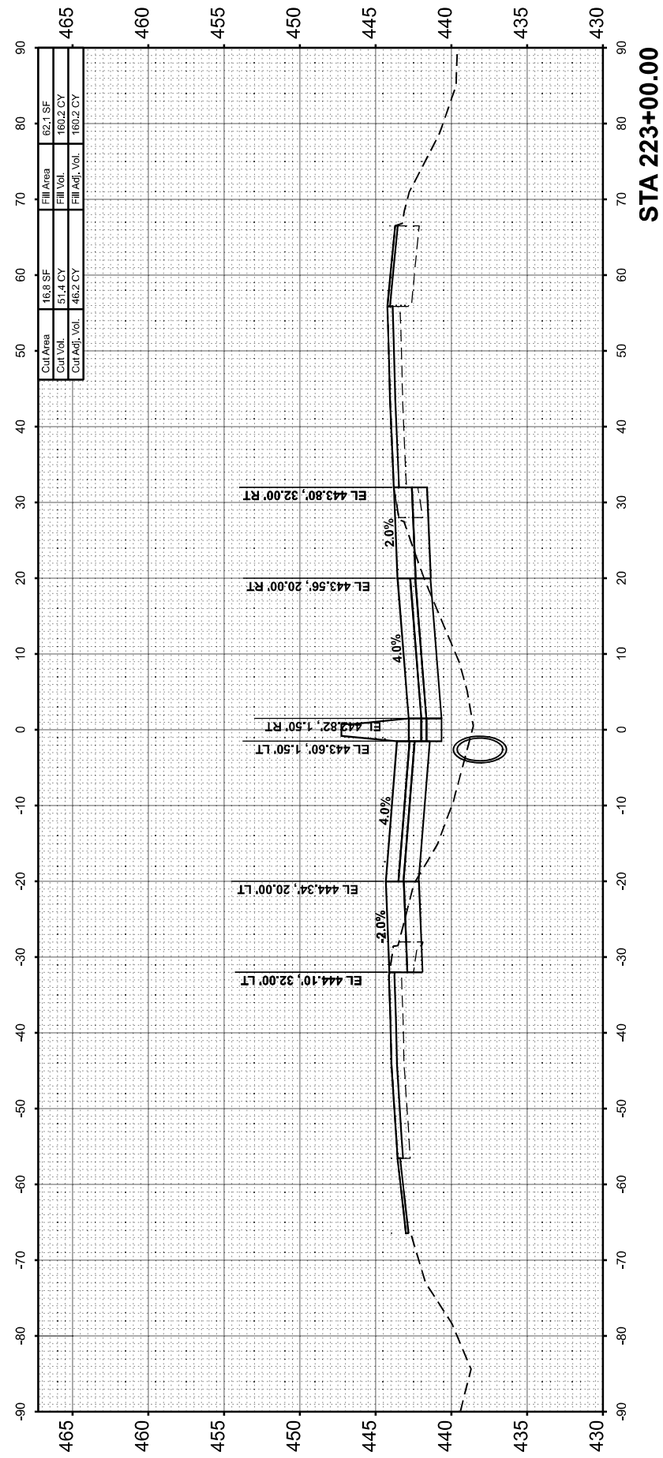

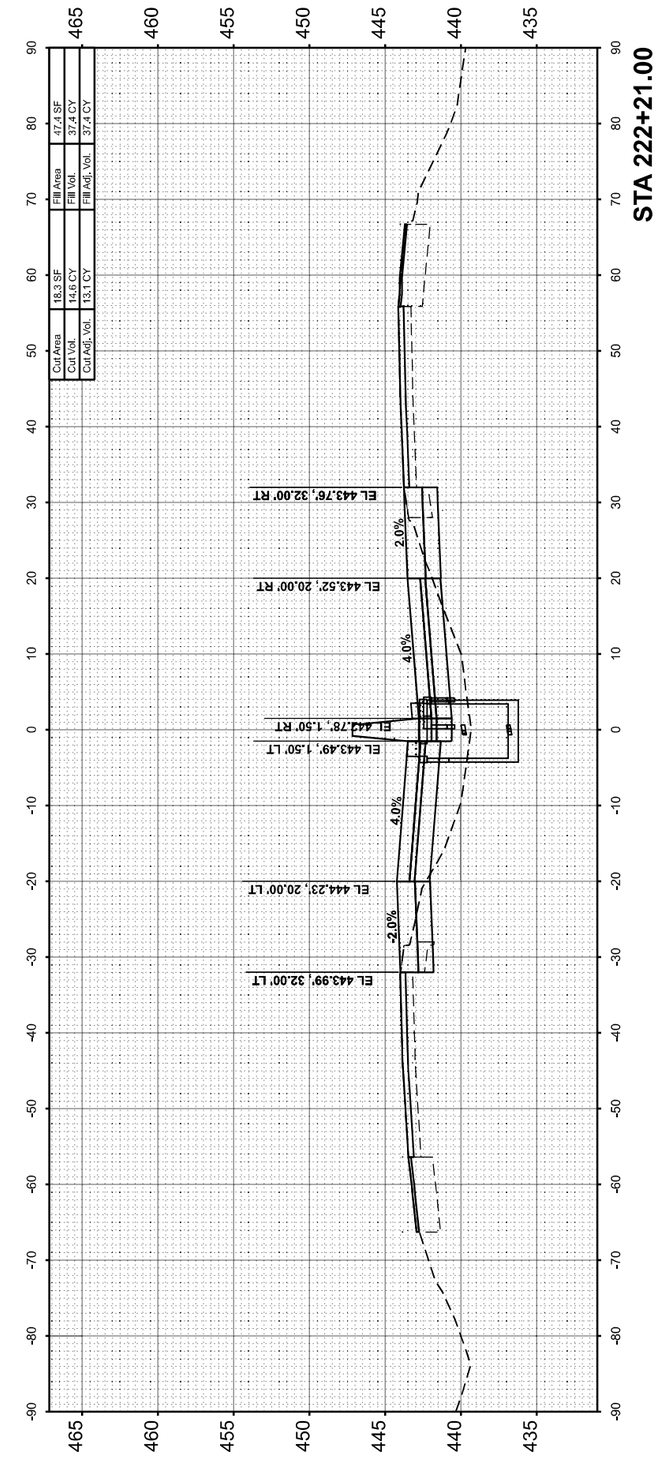

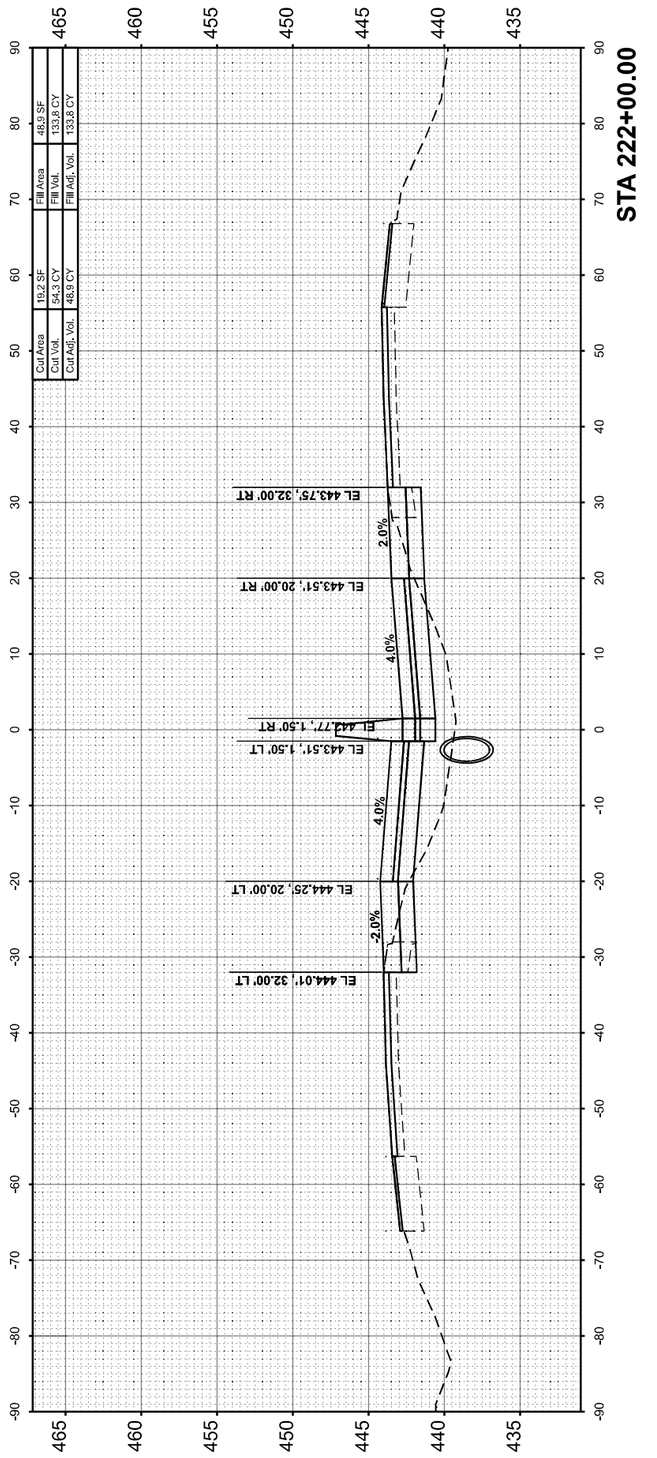

FINAL SURVEY	SURVEYED	BY	DATE
	PLOTTED		
NOTE BOOK	TEMPLATE		
	AREAS		
NO.	AREAS CHECKED		

ORIGINAL SURVEY	SURVEYED	BY	DATE
	PLOTTED		
NOTE BOOK	TEMPLATE		
	AREAS		
NO.	AREAS CHECKED		

MODEL: I57FRANKLIN-C 222+00.00 (Sheet)
FILE NAME: pw:\\PW01.hornershifrin.com:IS Inbox\Documents\21081000\PT181984\034_DSIV\ZC1081102457•\dctLanePh2\CAD_Sheets\Dsl79884•ellivesslPcrawlsllu.dgn

HORNER SHIFRIN
WWW. HORNERSHIFRIN .COM

USER NAME = bclimmermann	DESIGNED -	REVISED -	
	DRAWN -	REVISED -	
PLOT SCALE = 0.16666633 ' / In.	CHECKED -	REVISED -	
PLOT DATE = 10/16/2024	DATE -	REVISED -	

STATE OF ILLINOIS
DEPARTMENT OF TRANSPORTATION

CROSS SECTIONS
FRANKLIN COUNTY

SCALE:10 H : 5 V | SHEET 82 OF 121 SHEETS | STA. | TO STA.

F.A. I RTE.	SECTION	COUNTY	TOTAL SHEETS	SHEET NO.
57	(28-2)B-2; (28-1)B-2	*	598	471
		CONTRACT NO. 78884		
	ILLINOIS	FED. AID PROJECT		

* FRANKLIN/JEFFERSON

FINAL SURVEY		BY	DATE
	SURVEYED		
	PLOTTED		
NOTE BOOK	TEMPLATE		
	AREAS		
NO.	AREAS CHECKED		

ORIGINAL SURVEY		BY	DATE
	SURVEYED		
	PLOTTED		
NOTE BOOK	TEMPLATE		
	AREAS		
NO.	AREAS CHECKED		

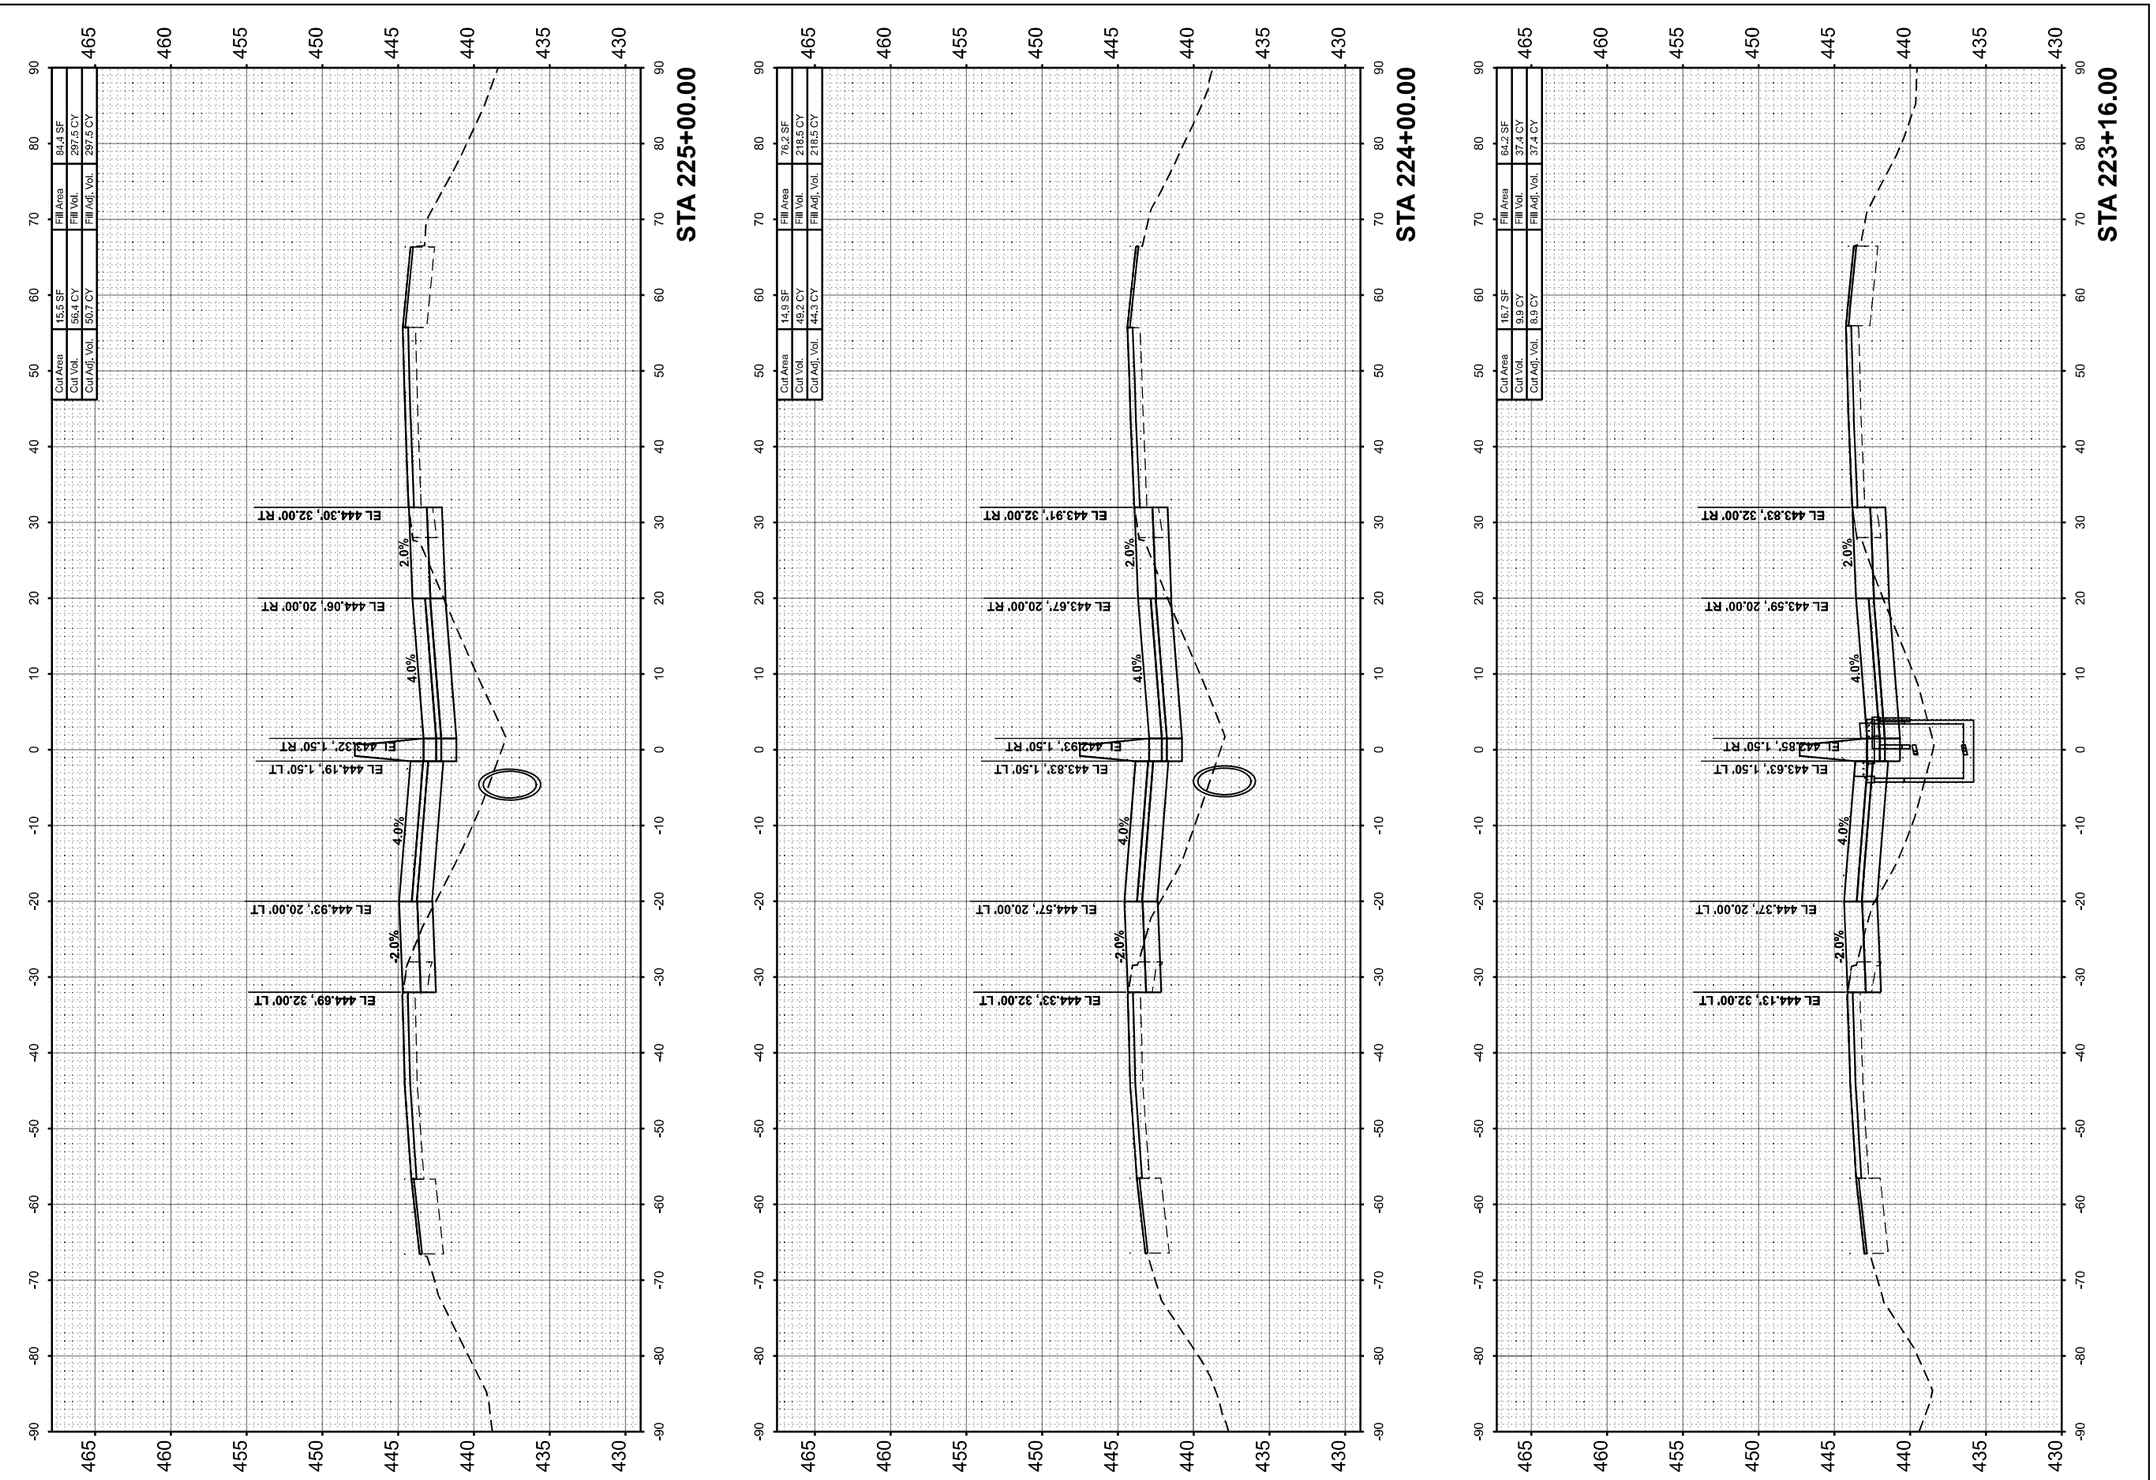

MODEL: I57FRANKLIN4 - C 223+16.00 [Sheet]
FILE NAME: pw:\\PW01-homershifrin.com:IS EDOT\Documents\2106100004*TB194304_DWV\21061024\7-Alignment\Plan2\CAD_Sheets\D97988\4dlinestation\franklin.dgn

USER NAME = bdimmermann	DESIGNED -	REVISED -
	DRAWN -	REVISED -
PLOT SCALE = 0.16666633 ' / In.	CHECKED -	REVISED -
PLOT DATE = 10/16/2024	DATE -	REVISED -

HORNER SHIFRIN
WWW.HORNERSHIFRIN.COM

STATE OF ILLINOIS
DEPARTMENT OF TRANSPORTATION

CROSS SECTIONS
FRANKLIN COUNTY

SCALE:10 H : 5 V | SHEET 83 OF 121 SHEETS | STA. | TO STA.

F.A. I RTE.	SECTION	COUNTY	TOTAL SHEETS	SHEET NO.
57	(28-2)B-2; (28-1)B-2	*	598	472
		CONTRACT NO. 78884		
	ILLINOIS	FED. AID PROJECT		

* FRANKLIN/JEFFERSON

FINAL SURVEY		BY	DATE
	SURVEYED		
	PLOTTED		
NOTE BOOK	TEMPLATE		
	AREAS		
NO.	AREAS CHECKED		

ORIGINAL SURVEY		BY	DATE
	SURVEYED		
	PLOTTED		
NOTE BOOK	TEMPLATE		
	AREAS		
NO.	AREAS CHECKED		

MODEL: I57FRANKLIN-A - C 226-10.00 [Sheet]
FILE NAME: pw:\\PW01-homershifrin.com:IS EDOT\Documents\21061000\PTB194\04_DWV\21061102-57-JedLanePh2\C4D_Sheets\D97888e4\dl\vestal-frankllin.dgn

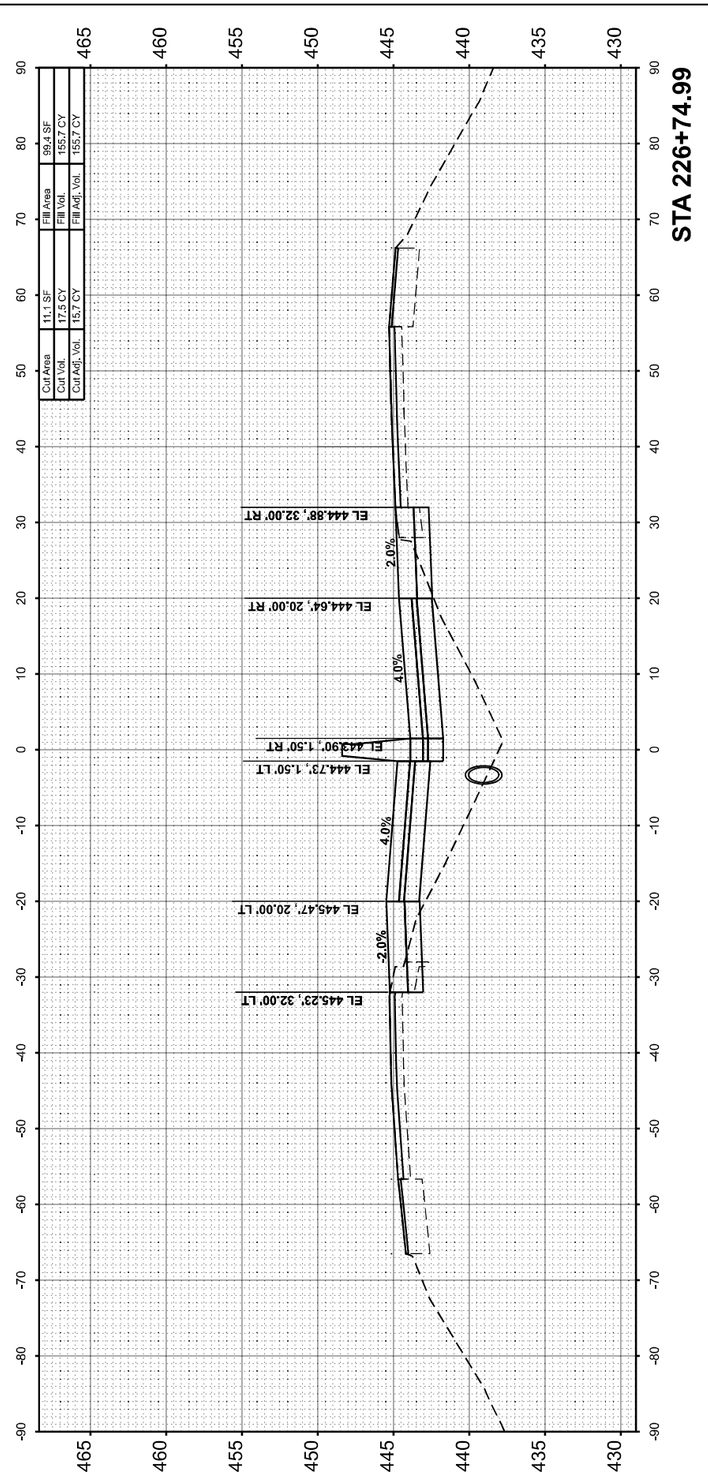

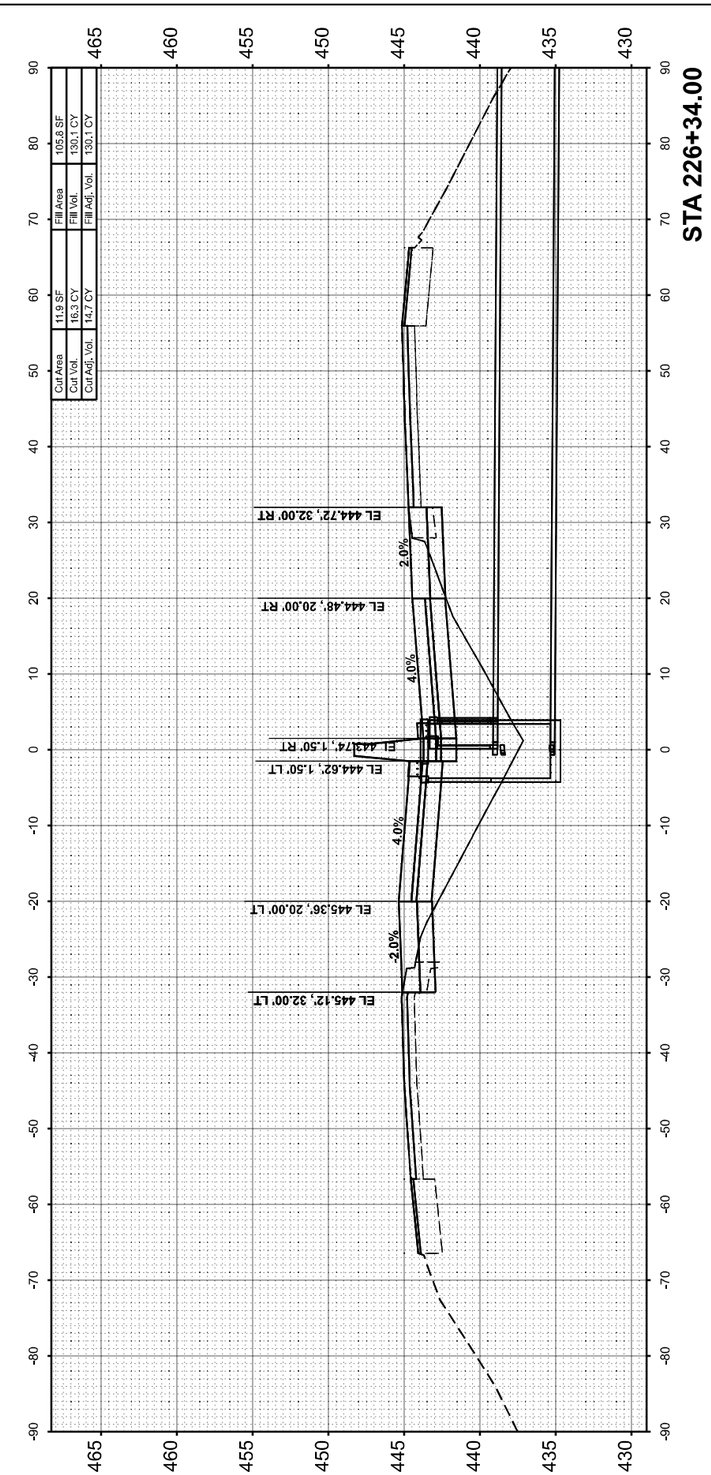

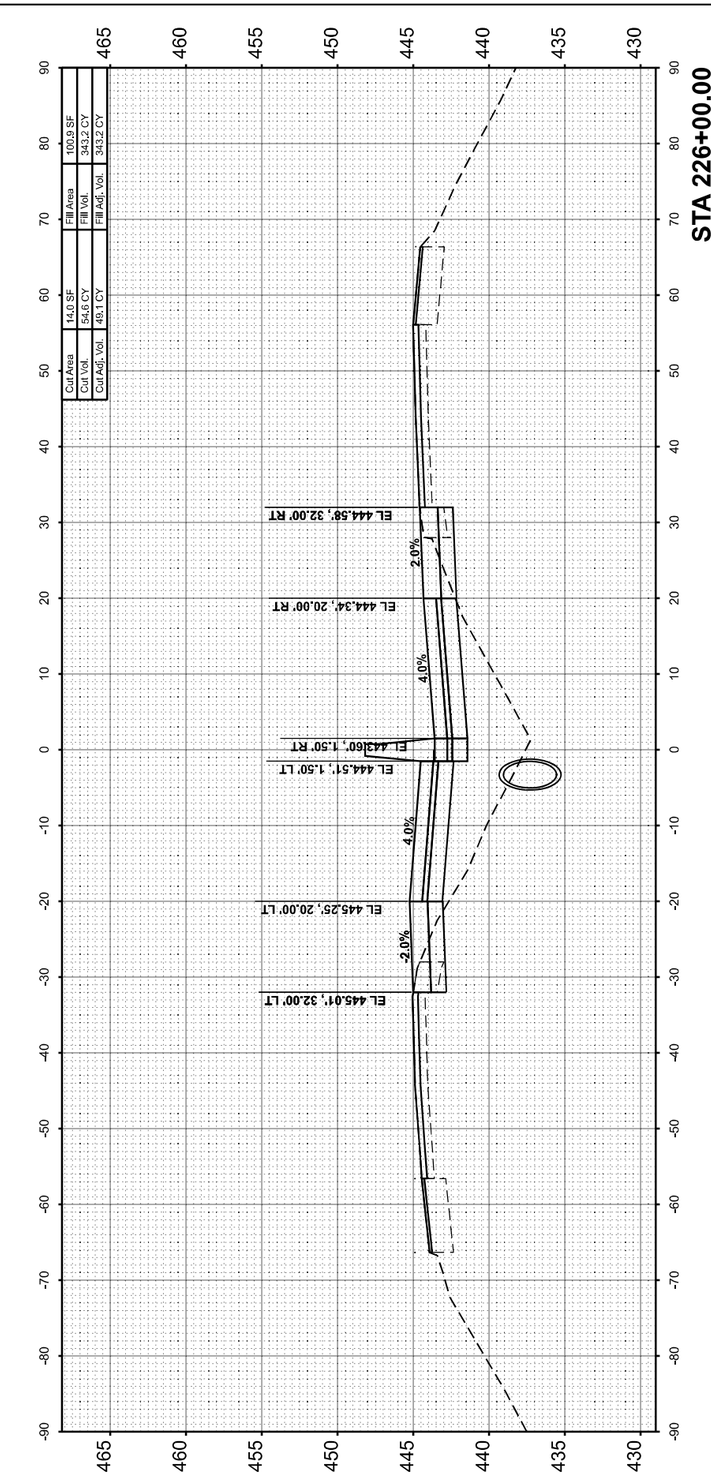

HORNER SHIFRIN
WWW.HORNERSHIFRIN.COM

USER NAME = bdimmermann	DESIGNED -	REVISED -	
	DRAWN -	REVISED -	
PLOT SCALE = 0.16666633 ' / In.	CHECKED -	REVISED -	
PLOT DATE = 10/16/2024	DATE -	REVISED -	

STATE OF ILLINOIS
DEPARTMENT OF TRANSPORTATION

CROSS SECTIONS
FRANKLIN COUNTY

SCALE:10 H : 5 V | SHEET 84 OF 121 SHEETS | STA. | TO STA.

F.A. I RTE.	SECTION	COUNTY	TOTAL SHEETS	SHEET NO.
57	(28-2)B-2; (28-1)B-2	*	598	473
		CONTRACT NO. 78884		
	ILLINOIS	FED. AID PROJECT		

* FRANKLIN/JEFFERSON

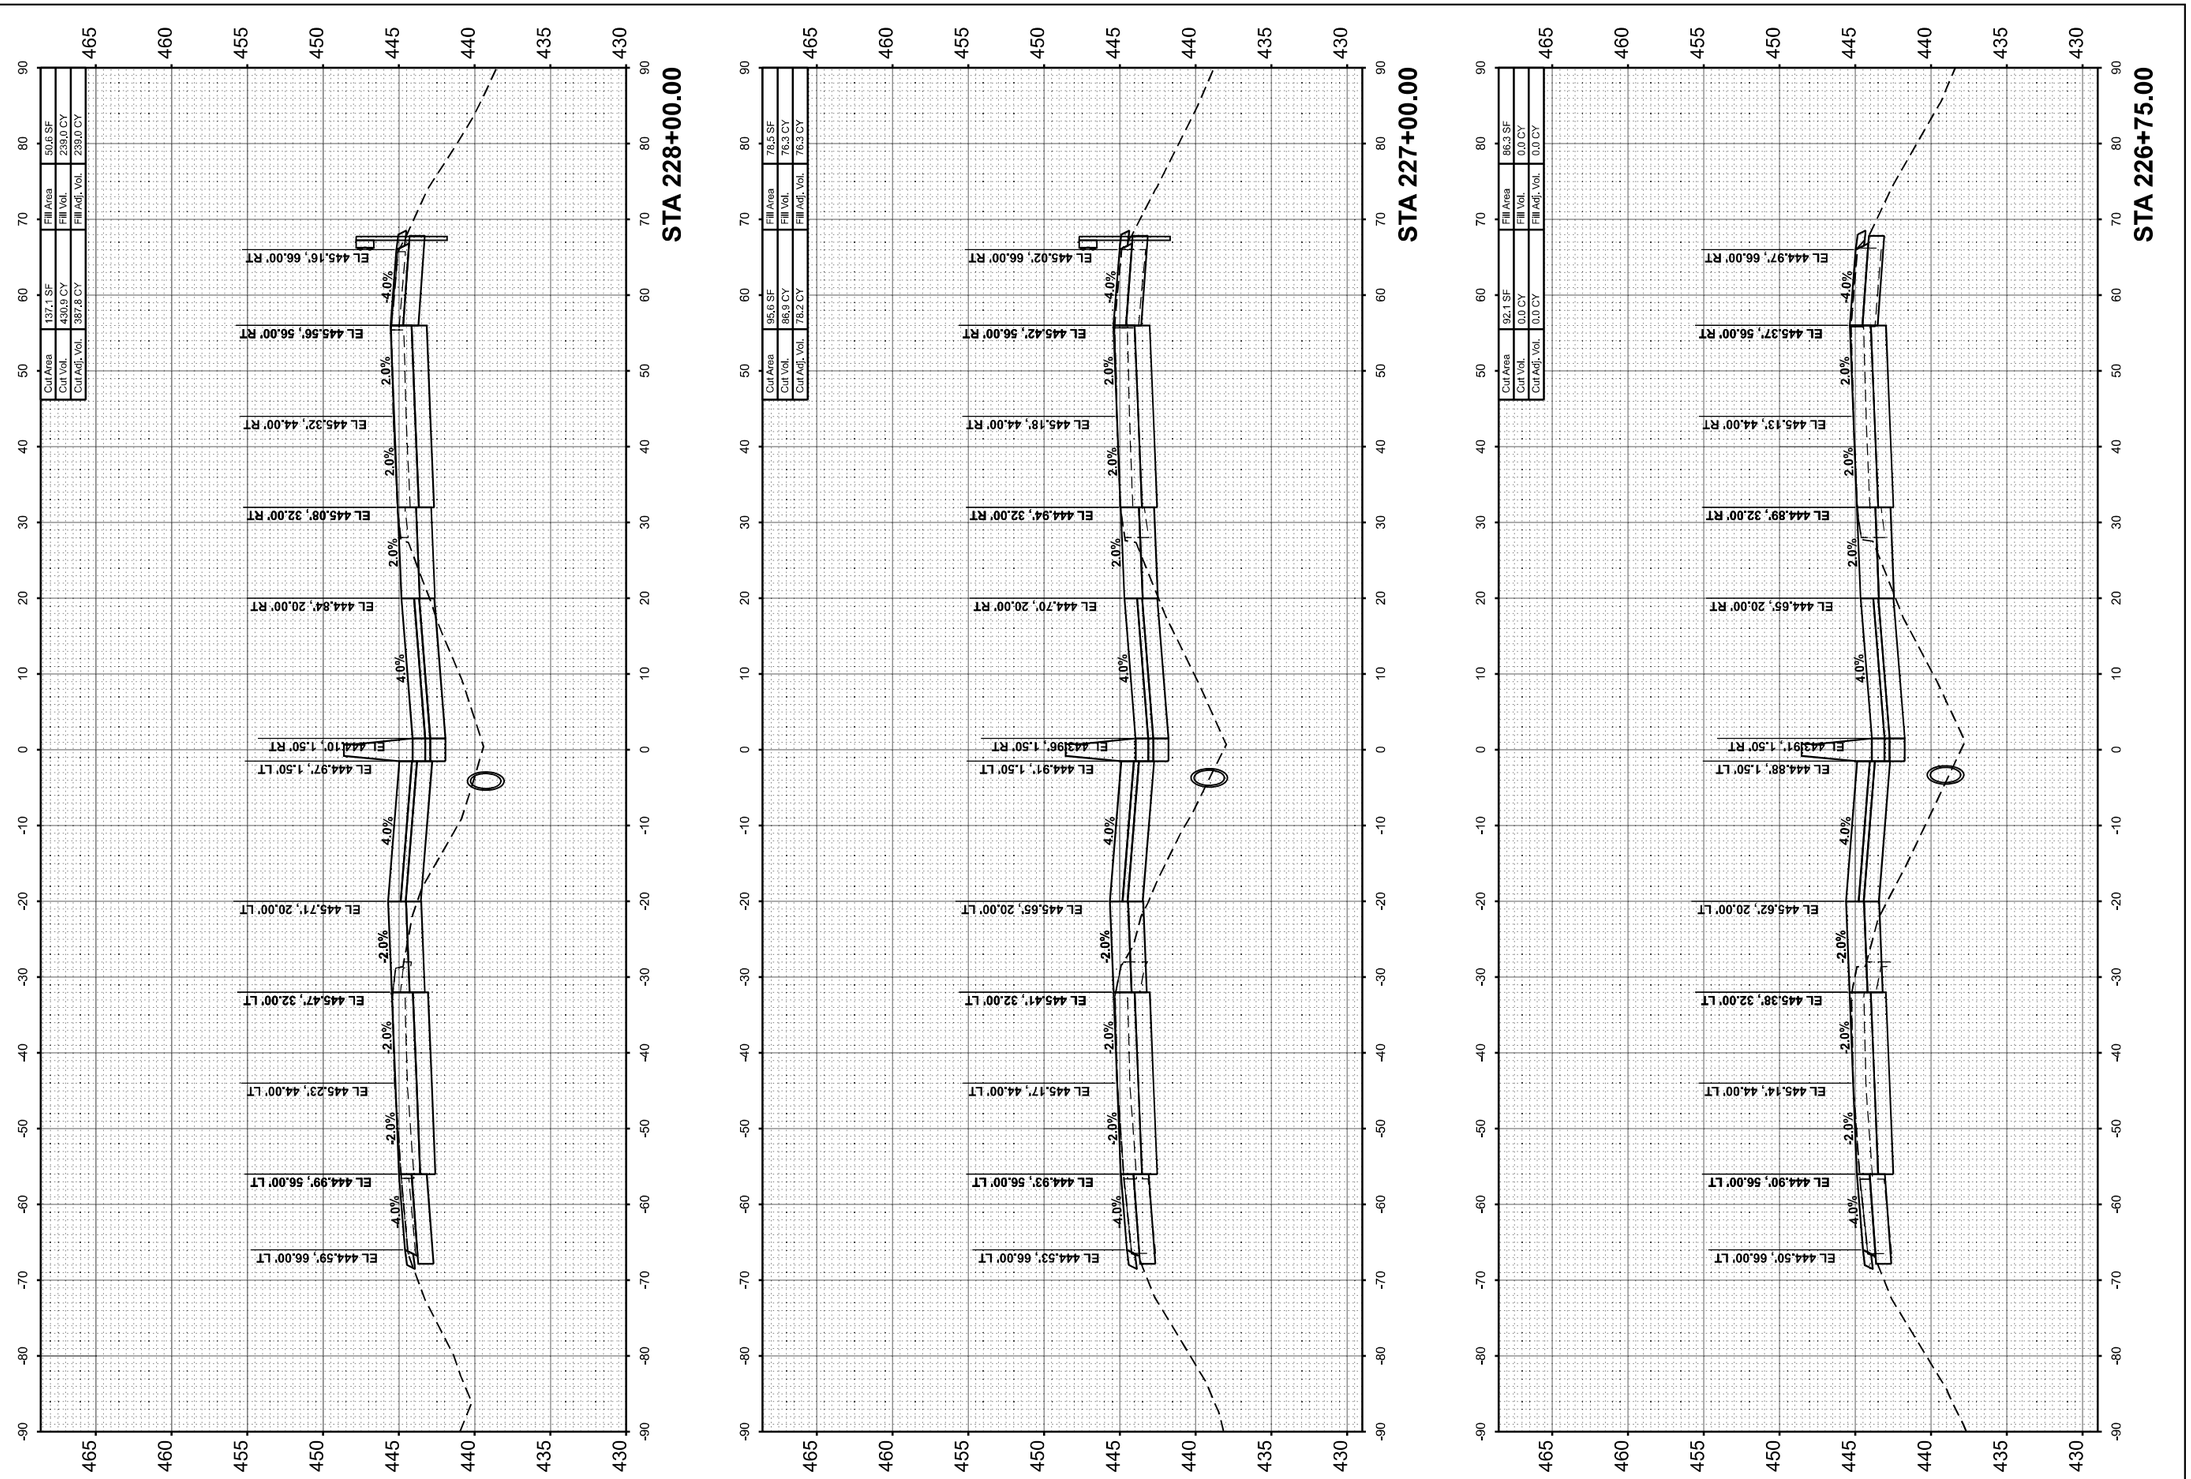

FINAL SURVEY	SURVEYED	BY	DATE
	PLOTTED		
NOTE BOOK	TEMPLATE		
NO.	AREAS		
	AREAS CHECKED		

ORIGINAL SURVEY	SURVEYED	BY	DATE
	PLOTTED		
NOTE BOOK	TEMPLATE		
NO.	AREAS		
	AREAS CHECKED		

MODEL: I57FRANKLIN-A - C 226+75.00 [Sheet]
FILE NAME: pw:\\PWI1.hornershifrin.com:IS Inbox\Documents\21061000*PTB198*D34_DSVVZ1051102457*2\mtLarnePh2\CAD_Sheets\D978884*ellswastlnFranklin.dgn

USER NAME = bclimmermann	DESIGNED -	REVISED -
	DRAWN -	REVISED -
PLOT SCALE = 0.16666633 ' / In.	CHECKED -	REVISED -
PLOT DATE = 10/16/2024	DATE -	REVISED -

HORNER SHIFRIN
WWW. HORNERSHIFRIN .COM

STATE OF ILLINOIS
DEPARTMENT OF TRANSPORTATION

CROSS SECTIONS
FRANKLIN COUNTY

SCALE:10 H : 5 V | SHEET 85 OF 121 SHEETS | STA. | TO STA.

F.A.I RTE.	SECTION	COUNTY	TOTAL SHEETS	SHEET NO.
57	(28-2)B-2; (28-1)B-2	*	598	474
		CONTRACT NO. 78884		
	ILLINOIS	FED. AID PROJECT		

* FRANKLIN/JEFFERSON

FINAL SURVEY		BY	DATE
	SURVEYED		
	PLOTTED		
NOTE BOOK	TEMPLATE		
	AREAS		
NO.	AREAS CHECKED		

ORIGINAL SURVEY		BY	DATE
	SURVEYED		
	PLOTTED		
NOTE BOOK	TEMPLATE		
	AREAS		
NO.	AREAS CHECKED		

MODEL: I57FRANKLIN A - C 229-00.00 [Sheet]
FILE NAME: pw:\\PW01.hornershifrin.com:\S EDOT\Documents\21061000\04PTB198\034_DWV\21061122-457-3rd Lane\Proj\2\CAD_Sheets\D978884-dll\westher\rankBudgn

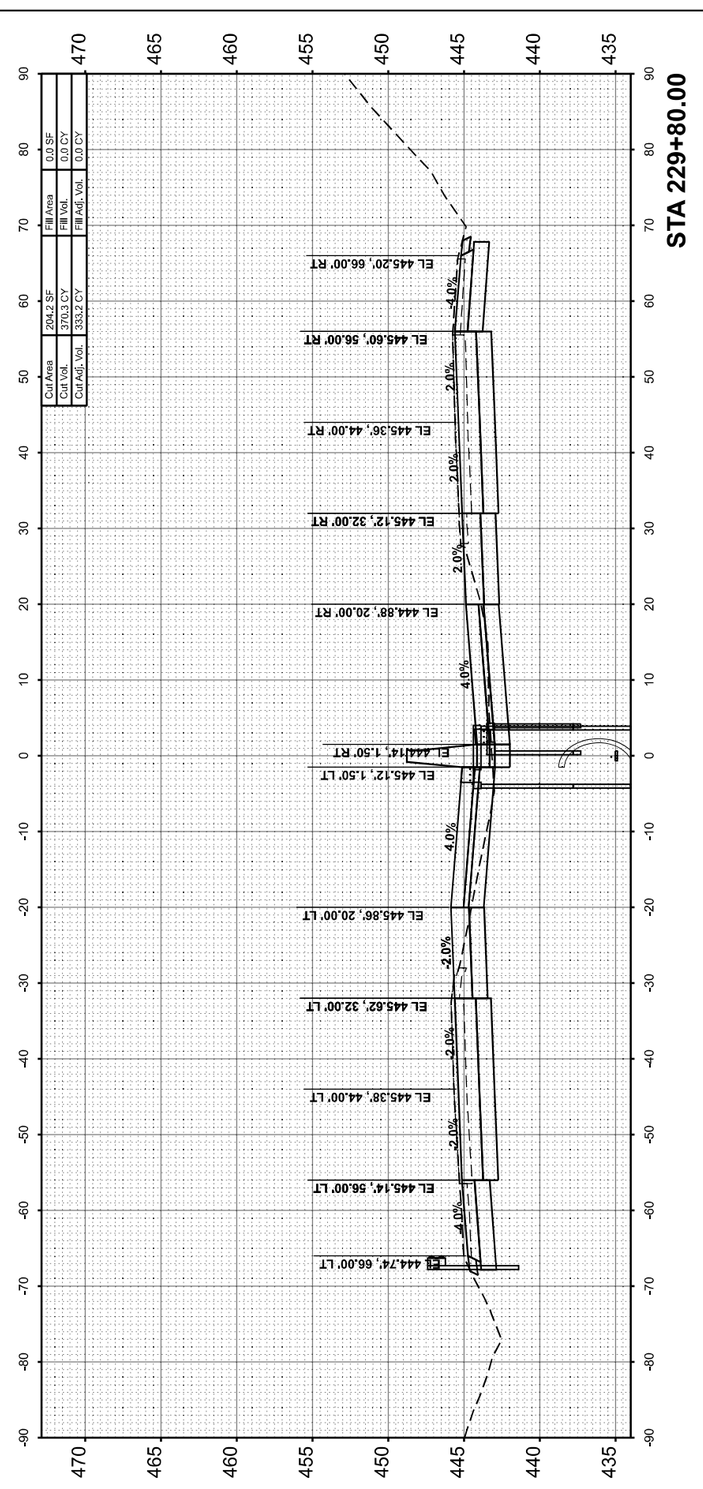

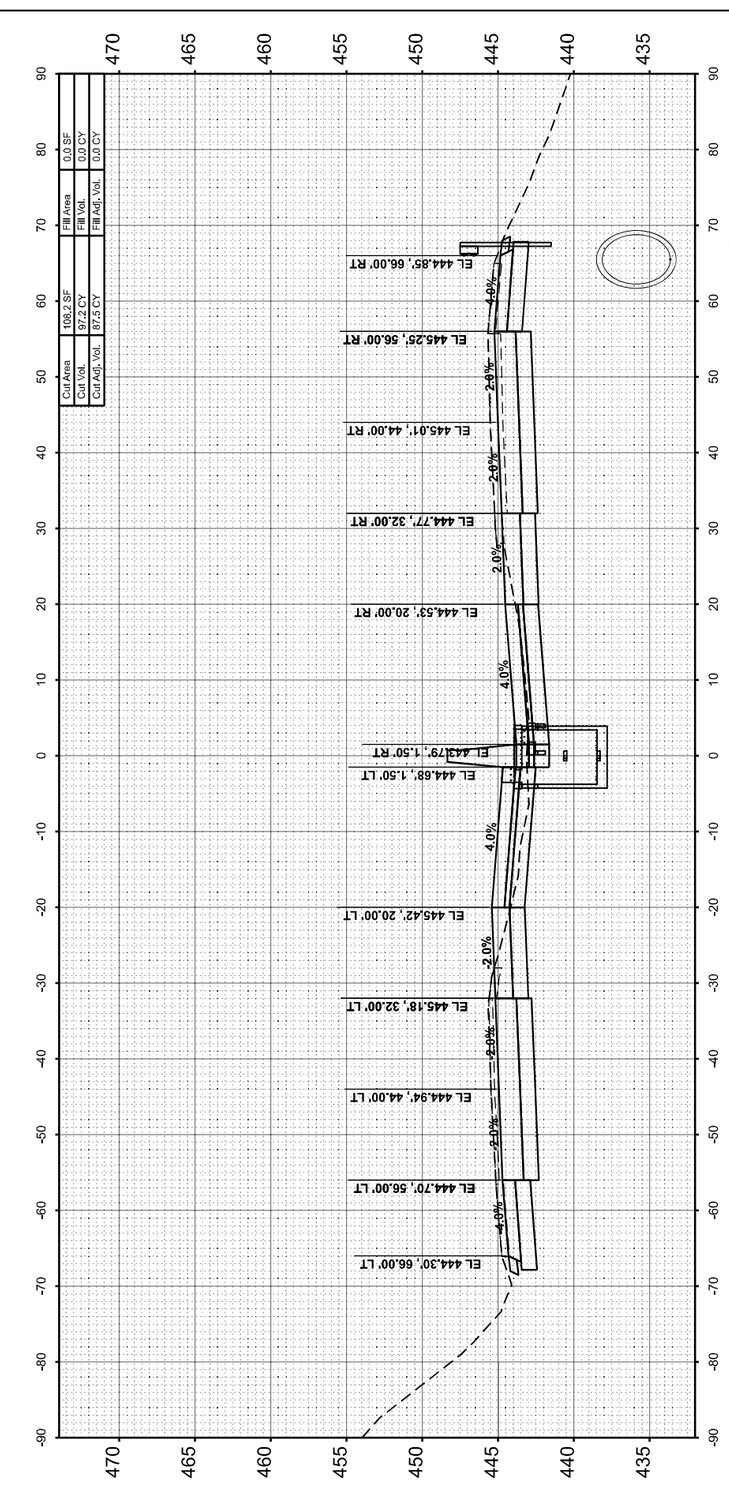

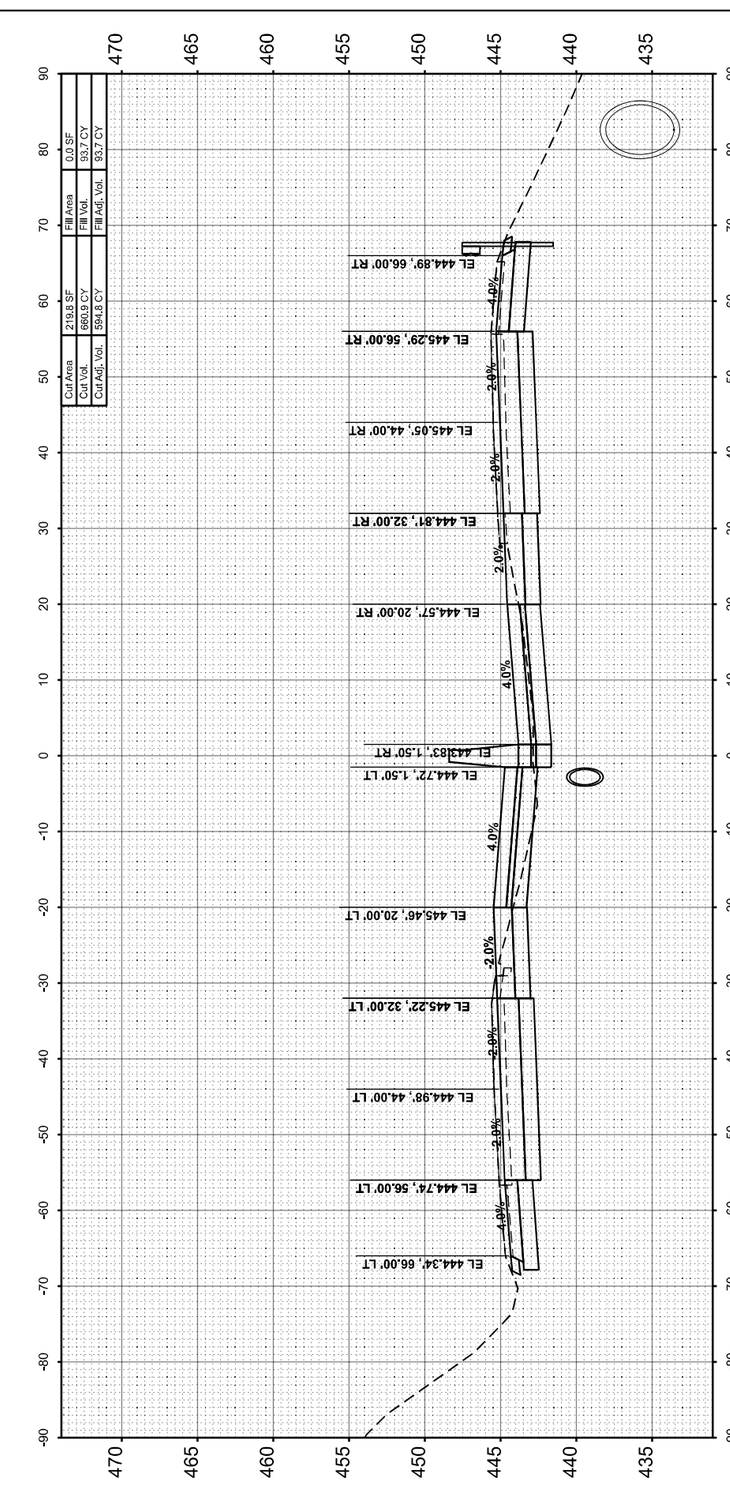

HORNER SHIFRIN
WWW.HORNERSHIFRIN.COM

USER NAME = bctimmermann	DESIGNED -	REVISED -	
	DRAWN -	REVISED -	
PLOT SCALE = 0.16666633 ' / In.	CHECKED -	REVISED -	
PLOT DATE = 10/16/2024	DATE -	REVISED -	

STATE OF ILLINOIS
DEPARTMENT OF TRANSPORTATION

CROSS SECTIONS
FRANKLIN COUNTY

SCALE:10 H : 5 V | SHEET 86 OF 121 SHEETS | STA. | TO STA.

F.A. I RTE.	SECTION	COUNTY	TOTAL SHEETS	SHEET NO.
57	(28-2)B-2; (28-1)B-2	*	598	475
		CONTRACT NO. 78884		
	ILLINOIS	FED. AID PROJECT		

* FRANKLIN/JEFFERSON

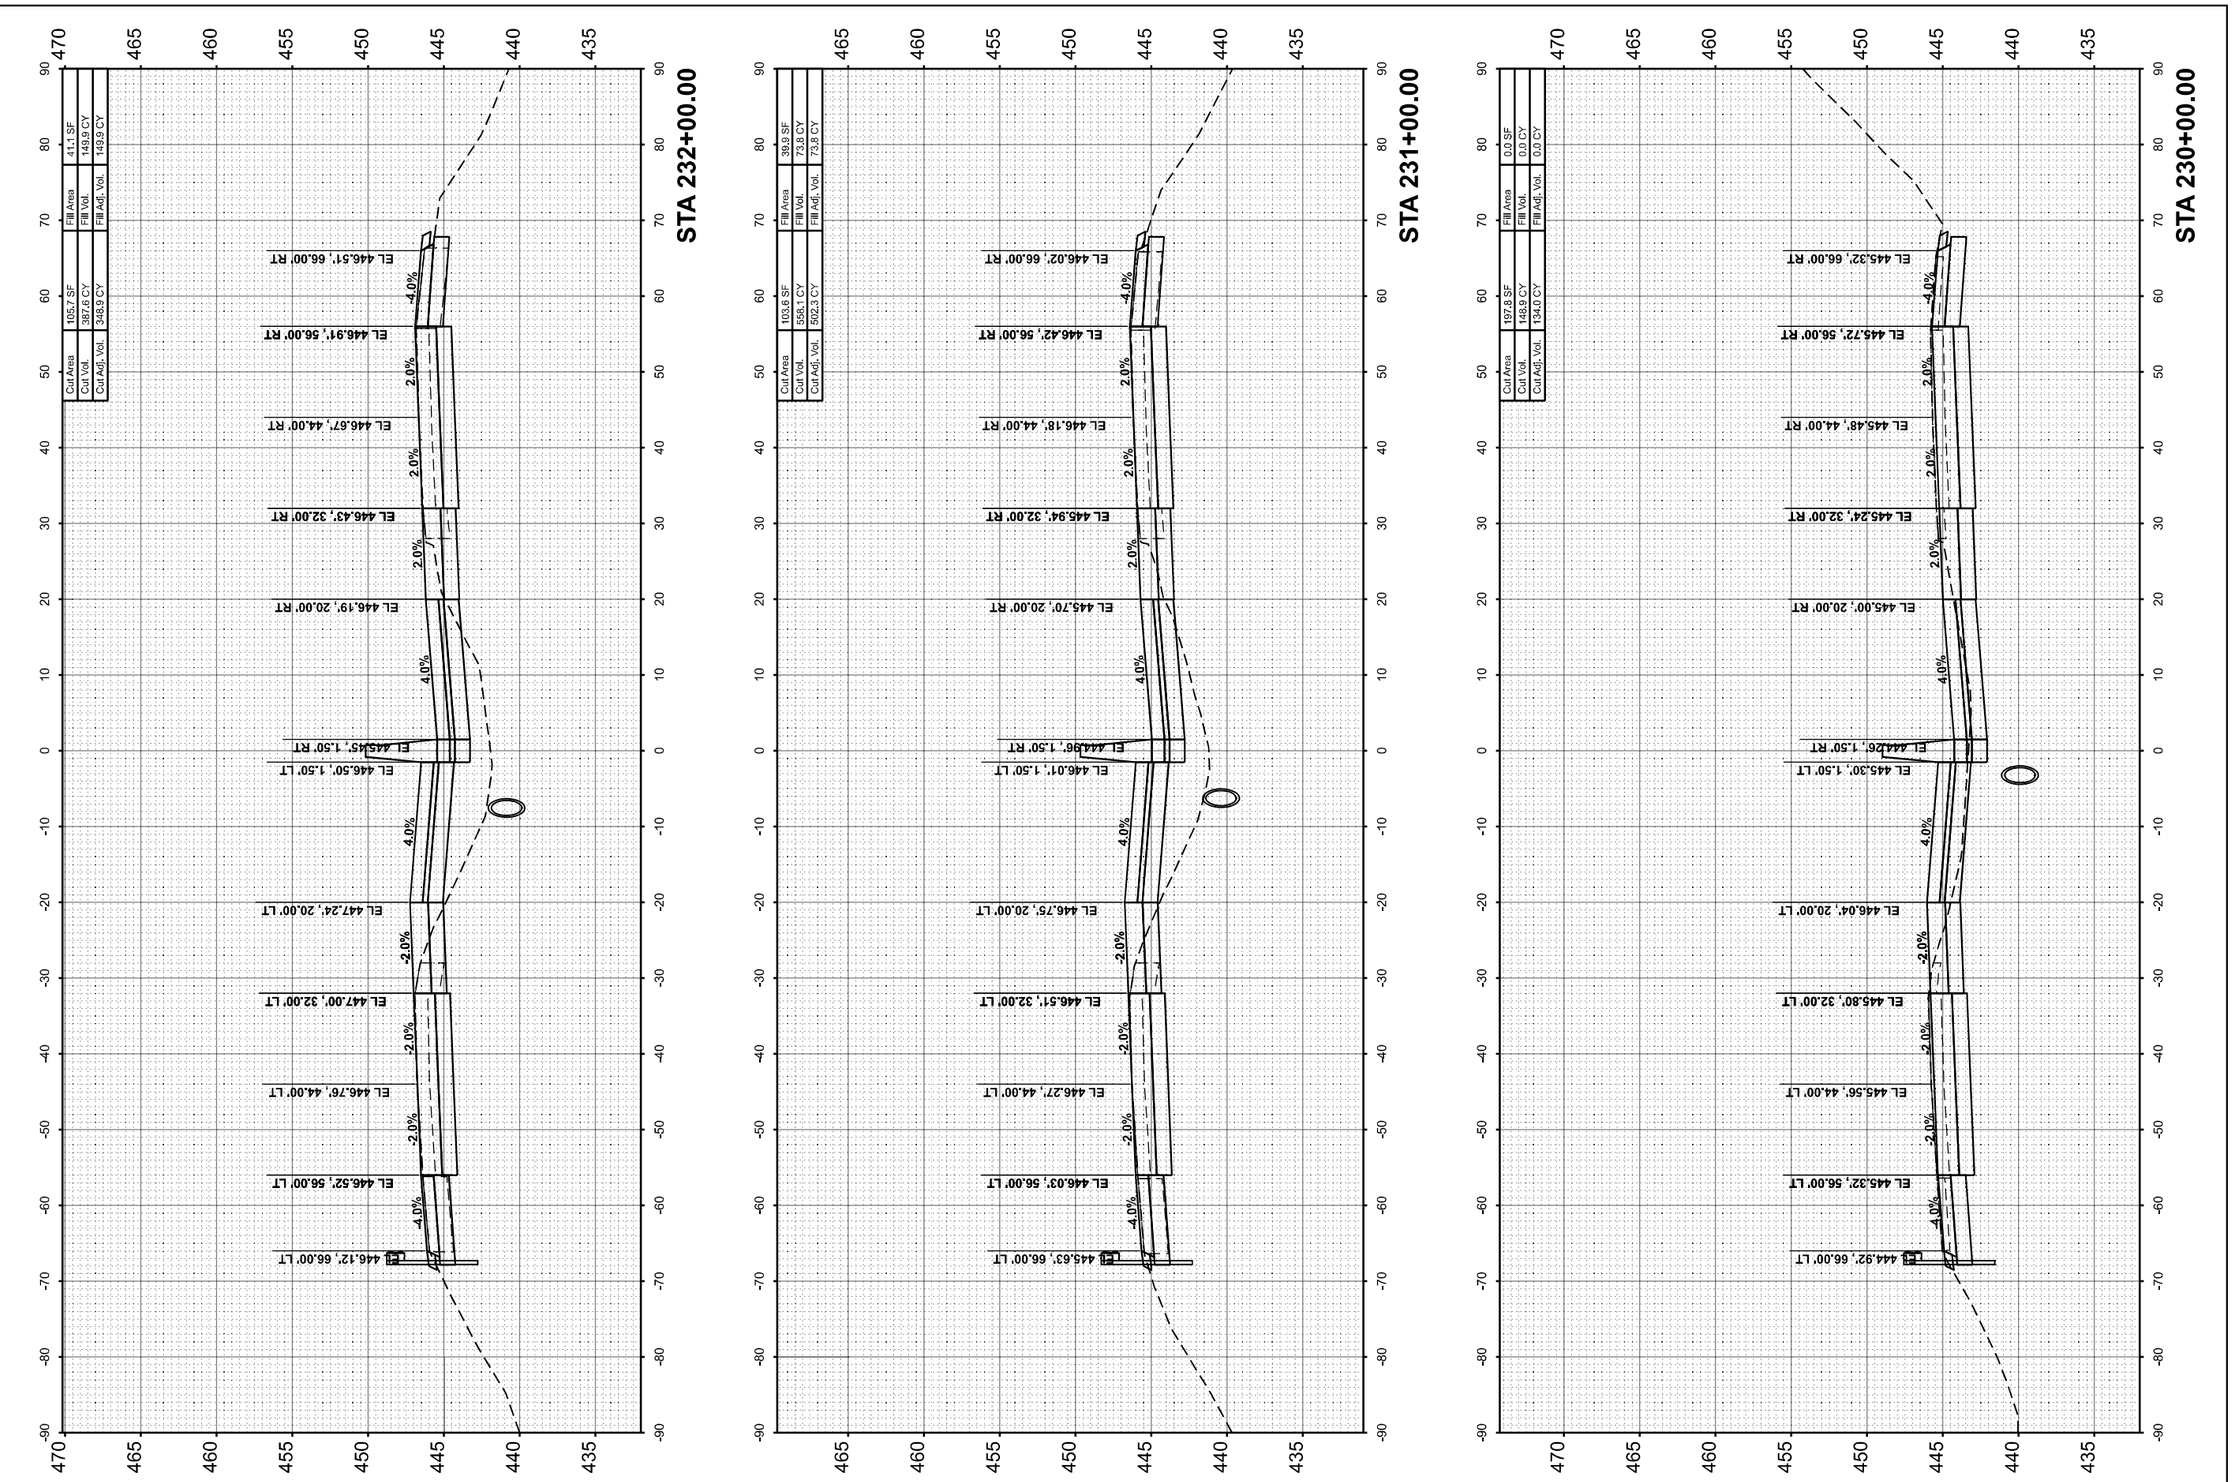

FINAL SURVEY	SURVEYED	BY	DATE
NOTE BOOK	PLOTTED		
NO.	TEMPLATE		
	AREAS		
	AREAS CHECKED		

ORIGINAL SURVEY	SURVEYED	BY	DATE
NOTE BOOK	PLOTTED		
NO.	TEMPLATE		
	AREAS		
	AREAS CHECKED		

MODEL: IS7FRANKLIN-A - C 230+00.00 [Sheet]
FILE NAME: pw:\\PW01.hornershifrin.com:IS 8DOT\Documents\2106100004\PTB198434_D\WV21108102-857-3rd_andPh2\CAD_Sheets\D97888-e-dtl-estsht-rev4dlb.dgn

HORNER SHIFRIN WWW.HORNERSHIFRIN.COM	USER NAME = bdimmermann	DESIGNED -	REVISED -
		DRAWN -	REVISED -
	PLOT SCALE = 0.16886633 ' / In.	CHECKED -	REVISED -
	PLOT DATE = 10/16/2024	DATE -	REVISED -

STATE OF ILLINOIS
DEPARTMENT OF TRANSPORTATION

CROSS SECTIONS
FRANKLIN COUNTY

SCALE:10 H : 5 V | SHEET 87 OF 121 SHEETS | STA. | TO STA.

F.A. I RTE.	SECTION	COUNTY	TOTAL SHEETS	SHEET NO.
57	(28-2)B-2; (28-1)B-2	*	598	476
		CONTRACT NO. 78884		
		ILLINOIS	FED. AID PROJECT	

* FRANKLIN/JEFFERSON

FINAL SURVEY		BY	DATE
	SURVEYED		
	PLOTTED		
NOTE BOOK	TEMPLATE		
	AREAS		
NO.	AREAS CHECKED		

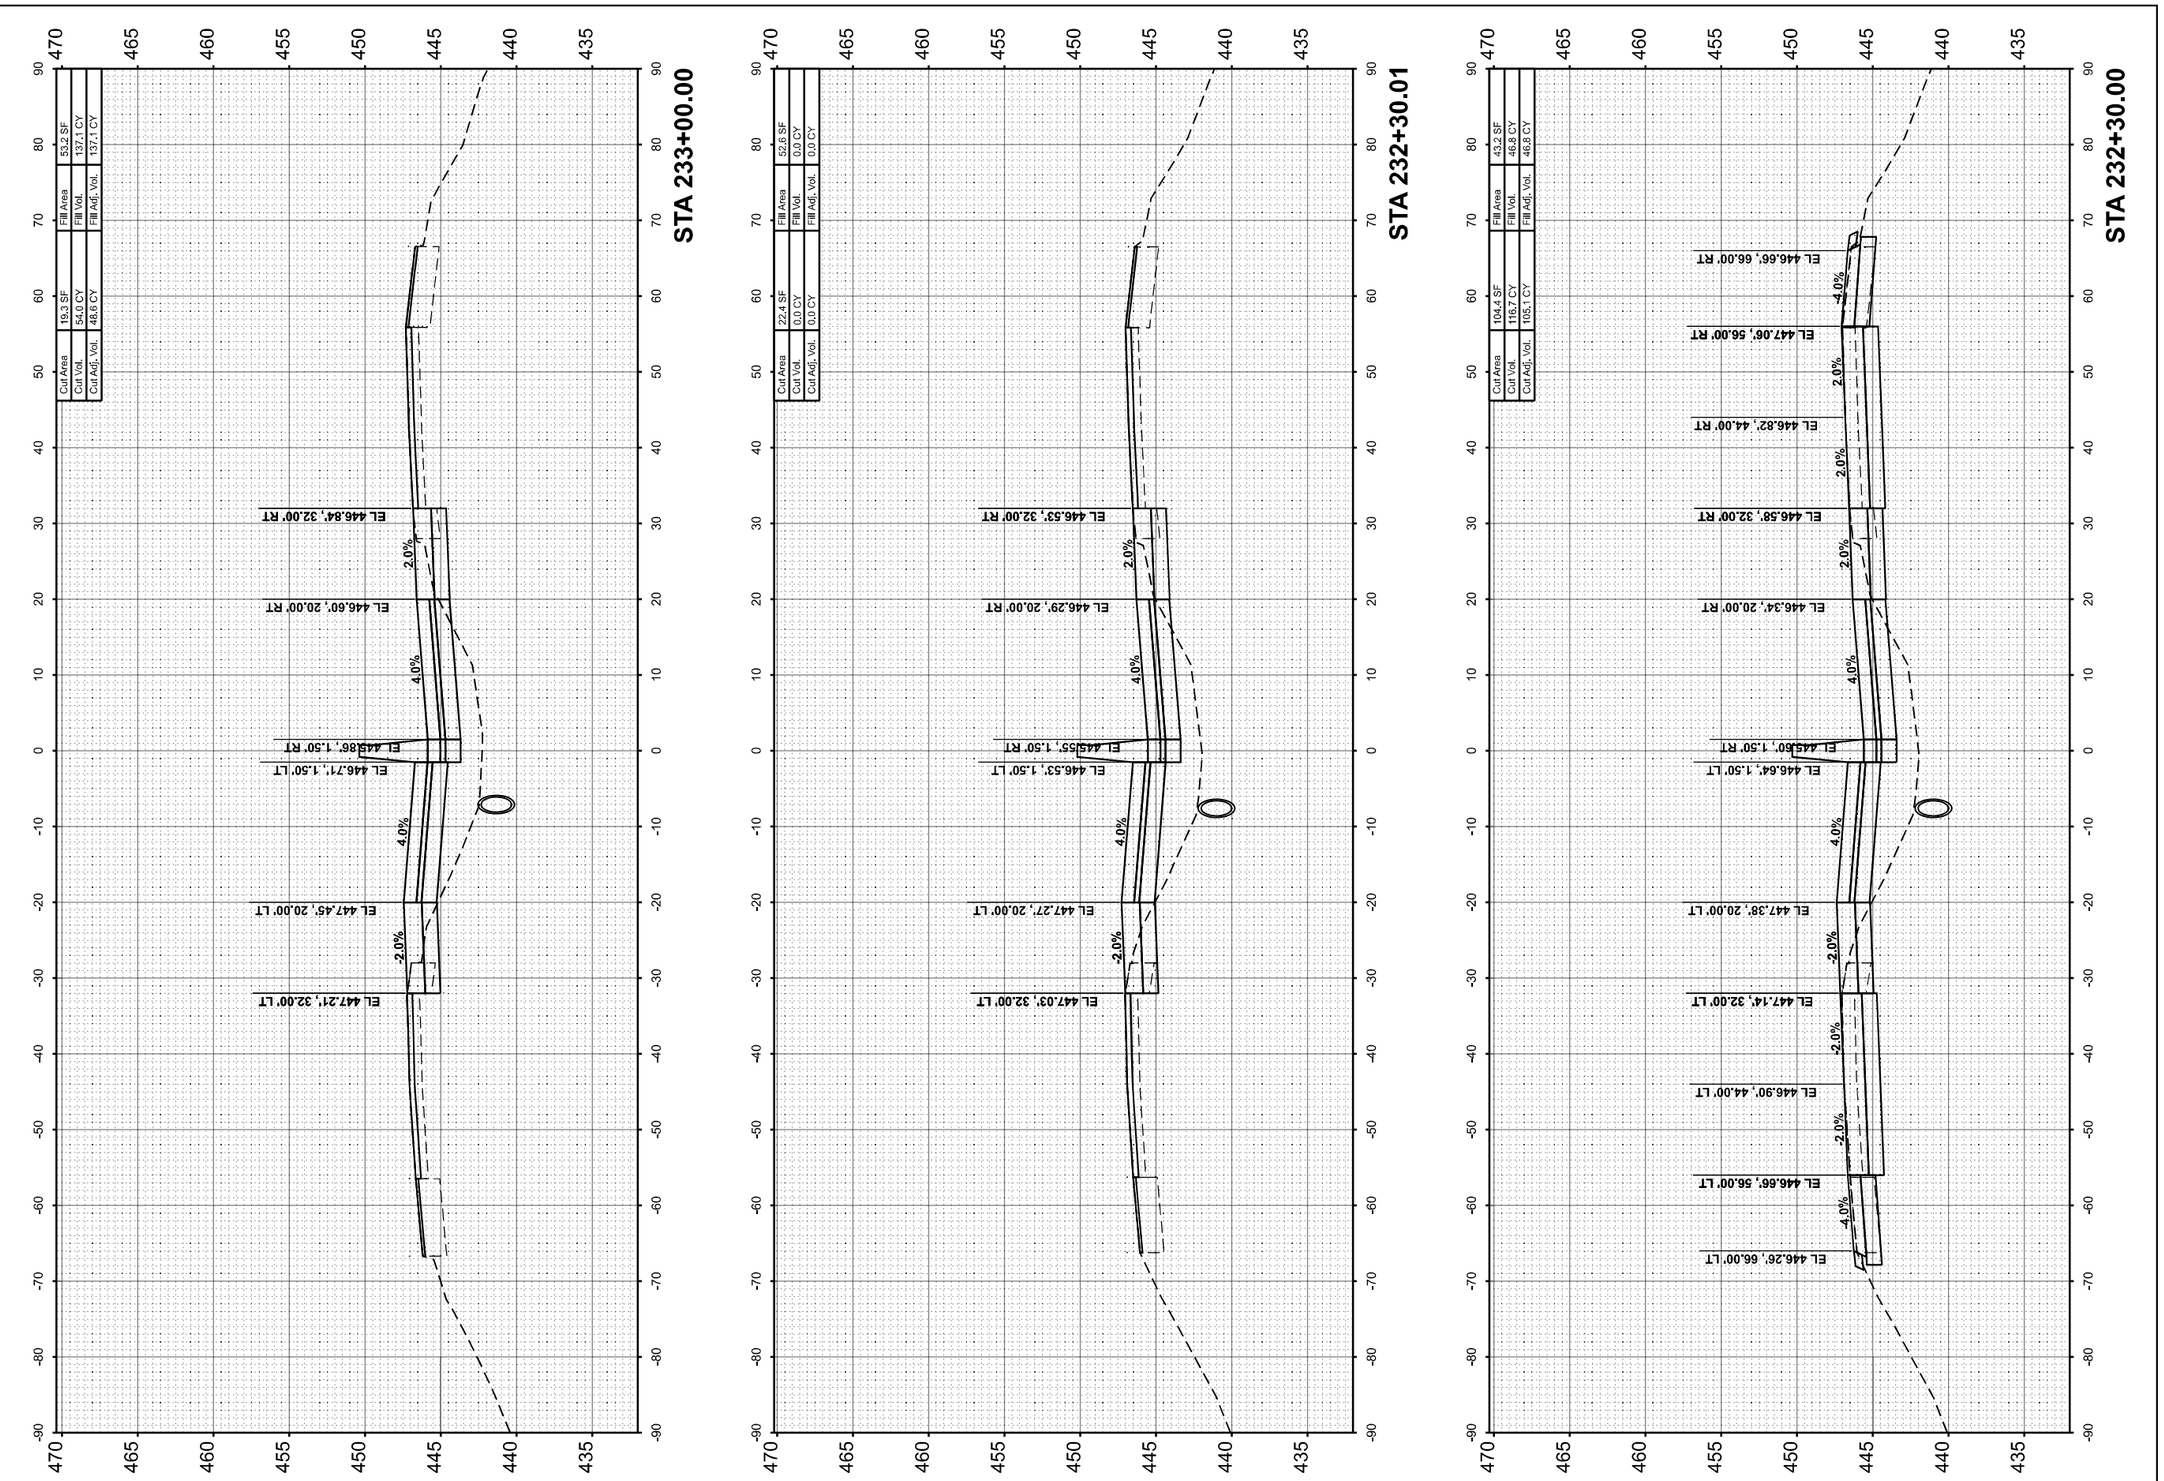

ORIGINAL SURVEY		BY	DATE
	SURVEYED		
	PLOTTED		
NOTE BOOK	TEMPLATE		
	AREAS		
NO.	AREAS CHECKED		

MODEL: I57FRANKLIN-A-C 232+30.00 [Sheet]
FILE NAME: pw:\\PW01.hornershifrin.com:IS Projects\Documents\D2106100004\PTB191B4034_D3\V\21061102457-3rdLaneP\2\CAD_Sheets\D978884-allhoesshi-frankllu.dgn

HORNER SHIFRIN WWW.HORNERSHIFRIN.COM			
USER NAME = bdimmermann	DESIGNED -	REVISED -	
	DRAWN -	REVISED -	
PLOT SCALE = 0.16666633 ' / In.	CHECKED -	REVISED -	
PLOT DATE = 10/16/2024	DATE -	REVISED -	

STATE OF ILLINOIS
DEPARTMENT OF TRANSPORTATION

CROSS SECTIONS
FRANKLIN COUNTY

SCALE:10 H : 5 V | SHEET 88 OF 121 SHEETS | STA. | TO STA.

F.A.I RTE.	SECTION	COUNTY	TOTAL SHEETS	SHEET NO.
57	(28-2)B-2; (28-1)B-2	*	598	477
		CONTRACT NO. 78884		
	ILLINOIS FED. AID PROJECT			

* FRANKLIN/JEFFERSON

FINAL SURVEY		BY	DATE
	SURVEYED		
	PLOTTED		
NOTE BOOK	TEMPLATE		
	AREAS		
NO.	AREAS CHECKED		

ORIGINAL SURVEY		BY	DATE
	SURVEYED		
	PLOTTED		
NOTE BOOK	TEMPLATE		
	AREAS		
NO.	AREAS CHECKED		

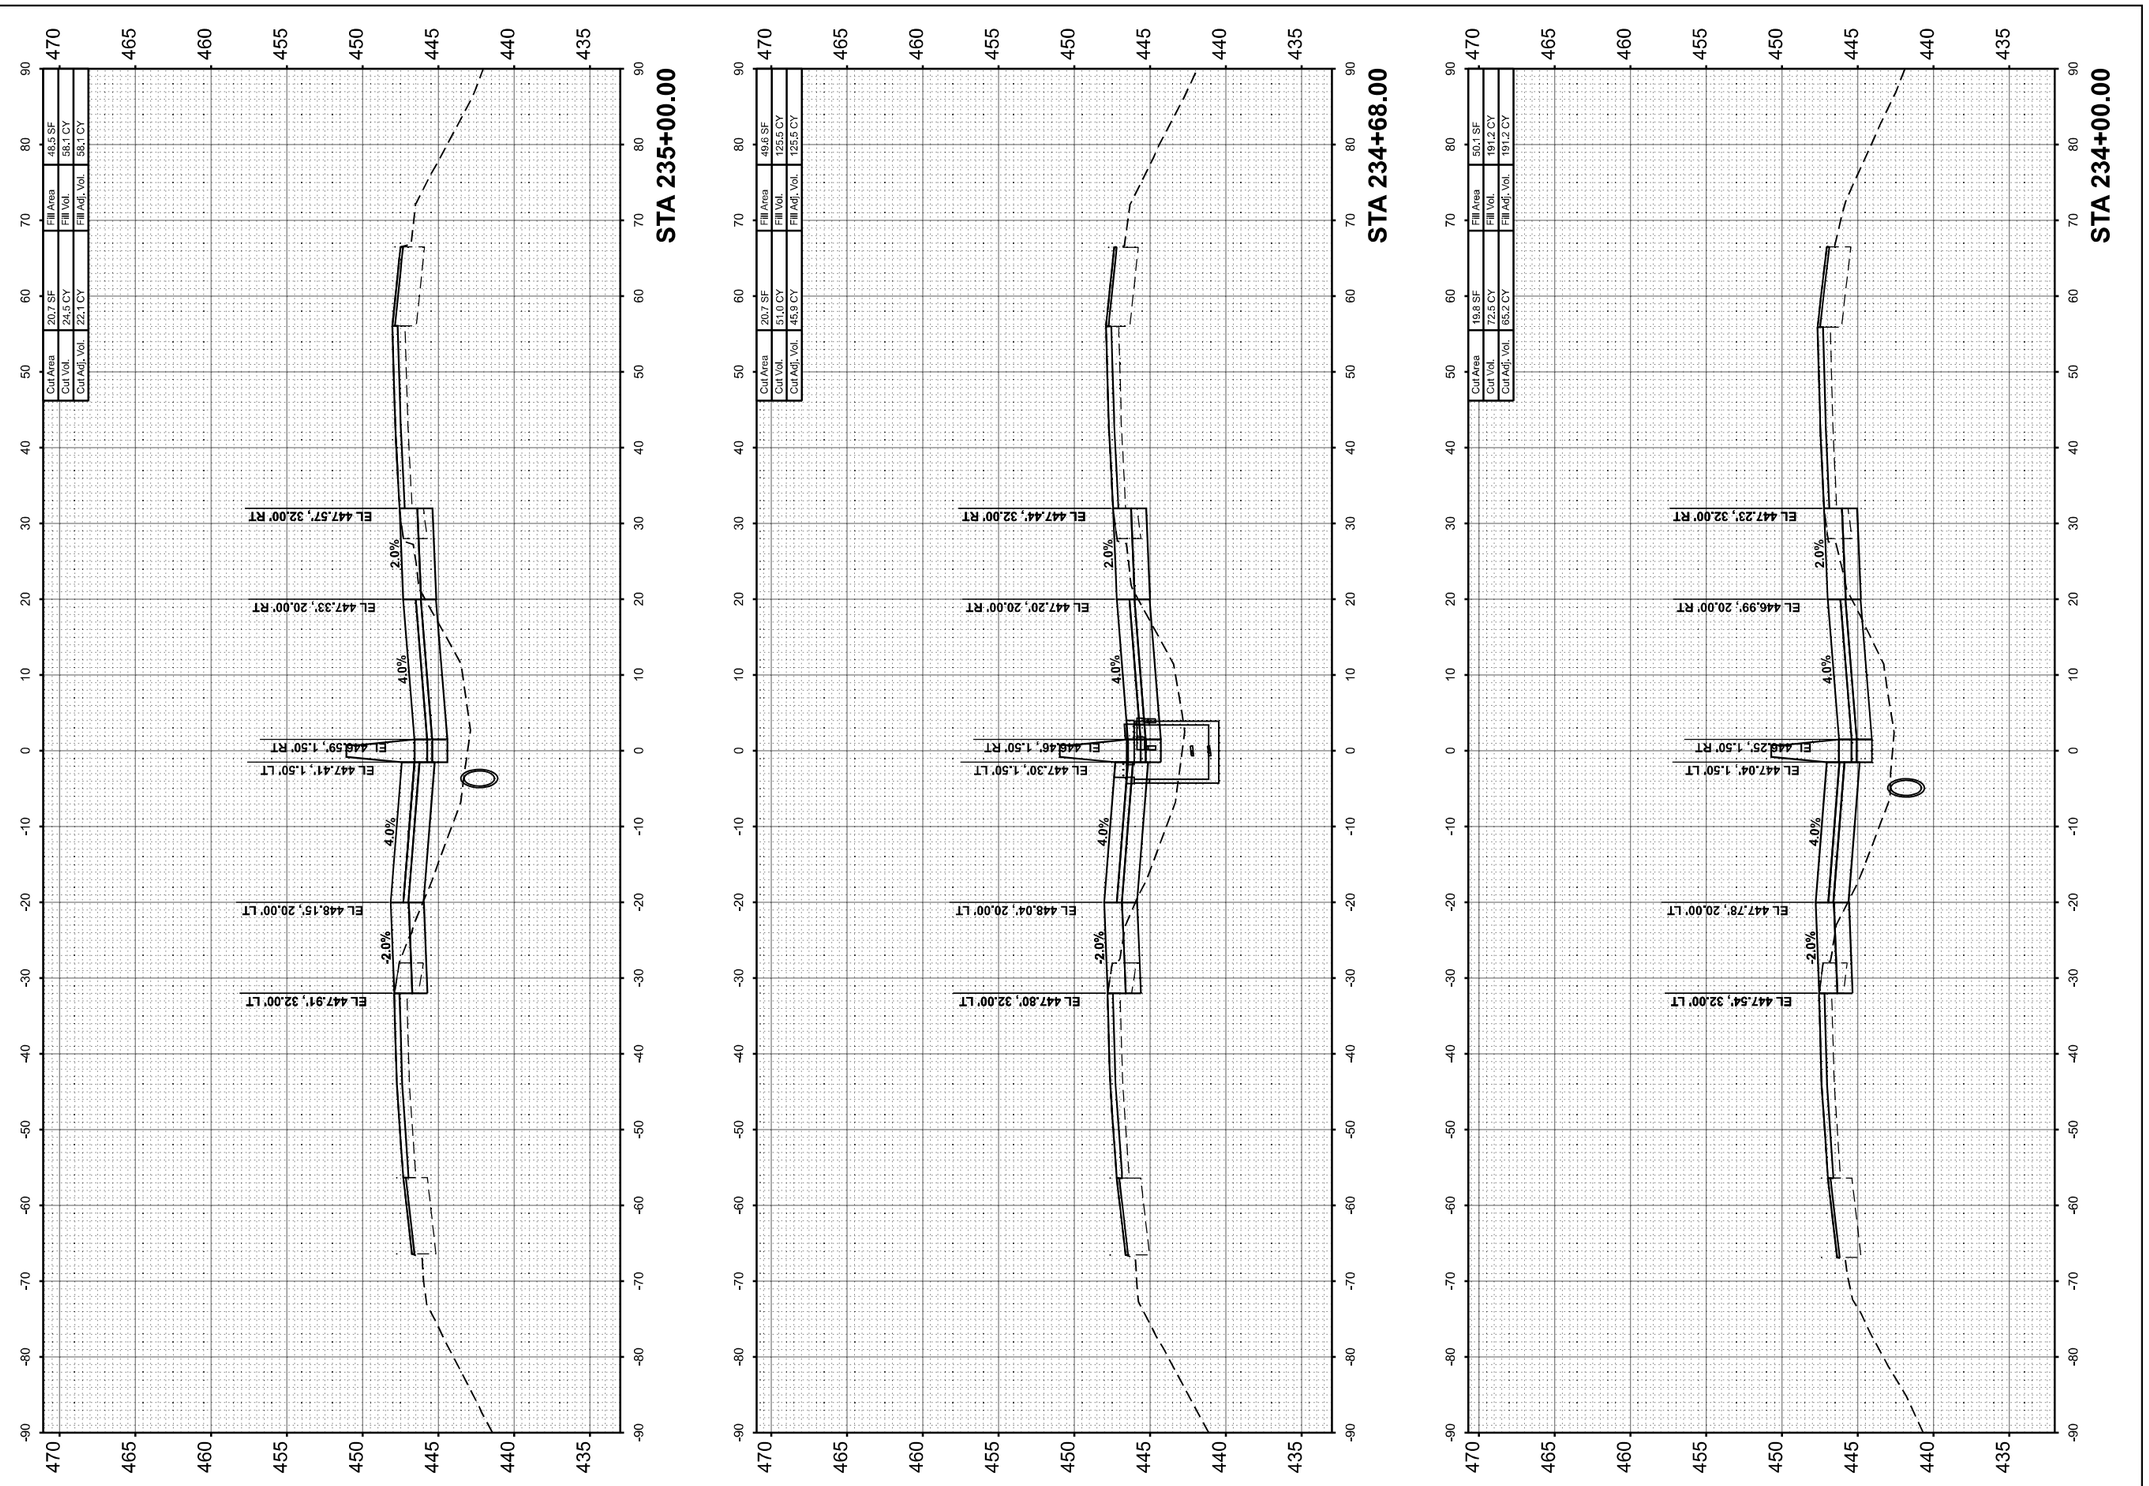

MODEL: I57FRANKLIN A - C 234+00.00 [Sheet]
FILE NAME: pw:\\PW01-homershifrin.com:IS EDOT\Documents\21061000\PTB194\04_DWV\21061102-57-Alt1_alnePr2\C4D_Sheets\D97888\ei0\vesta\FranklinA.dgn

HORNER SHIFRIN WWW.HORNERSHIFRIN.COM	USER NAME = bdimmermann	DESIGNED -	REVISED -
		DRAWN -	REVISED -
	PLOT SCALE = 0.16666633 ' / In.	CHECKED -	REVISED -
	PLOT DATE = 10/16/2024	DATE -	REVISED -

STATE OF ILLINOIS
DEPARTMENT OF TRANSPORTATION

CROSS SECTIONS
FRANKLIN COUNTY

SCALE:10 H : 5 V | SHEET 89 OF 121 SHEETS | STA. | TO STA.

F.A. I RTE.	SECTION	COUNTY	TOTAL SHEETS	SHEET NO.
57	(28-2)B-2; (28-1)B-2	*	598	478
		CONTRACT NO. 78884		
		ILLINOIS	FED. AID PROJECT	

* FRANKLIN/JEFFERSON

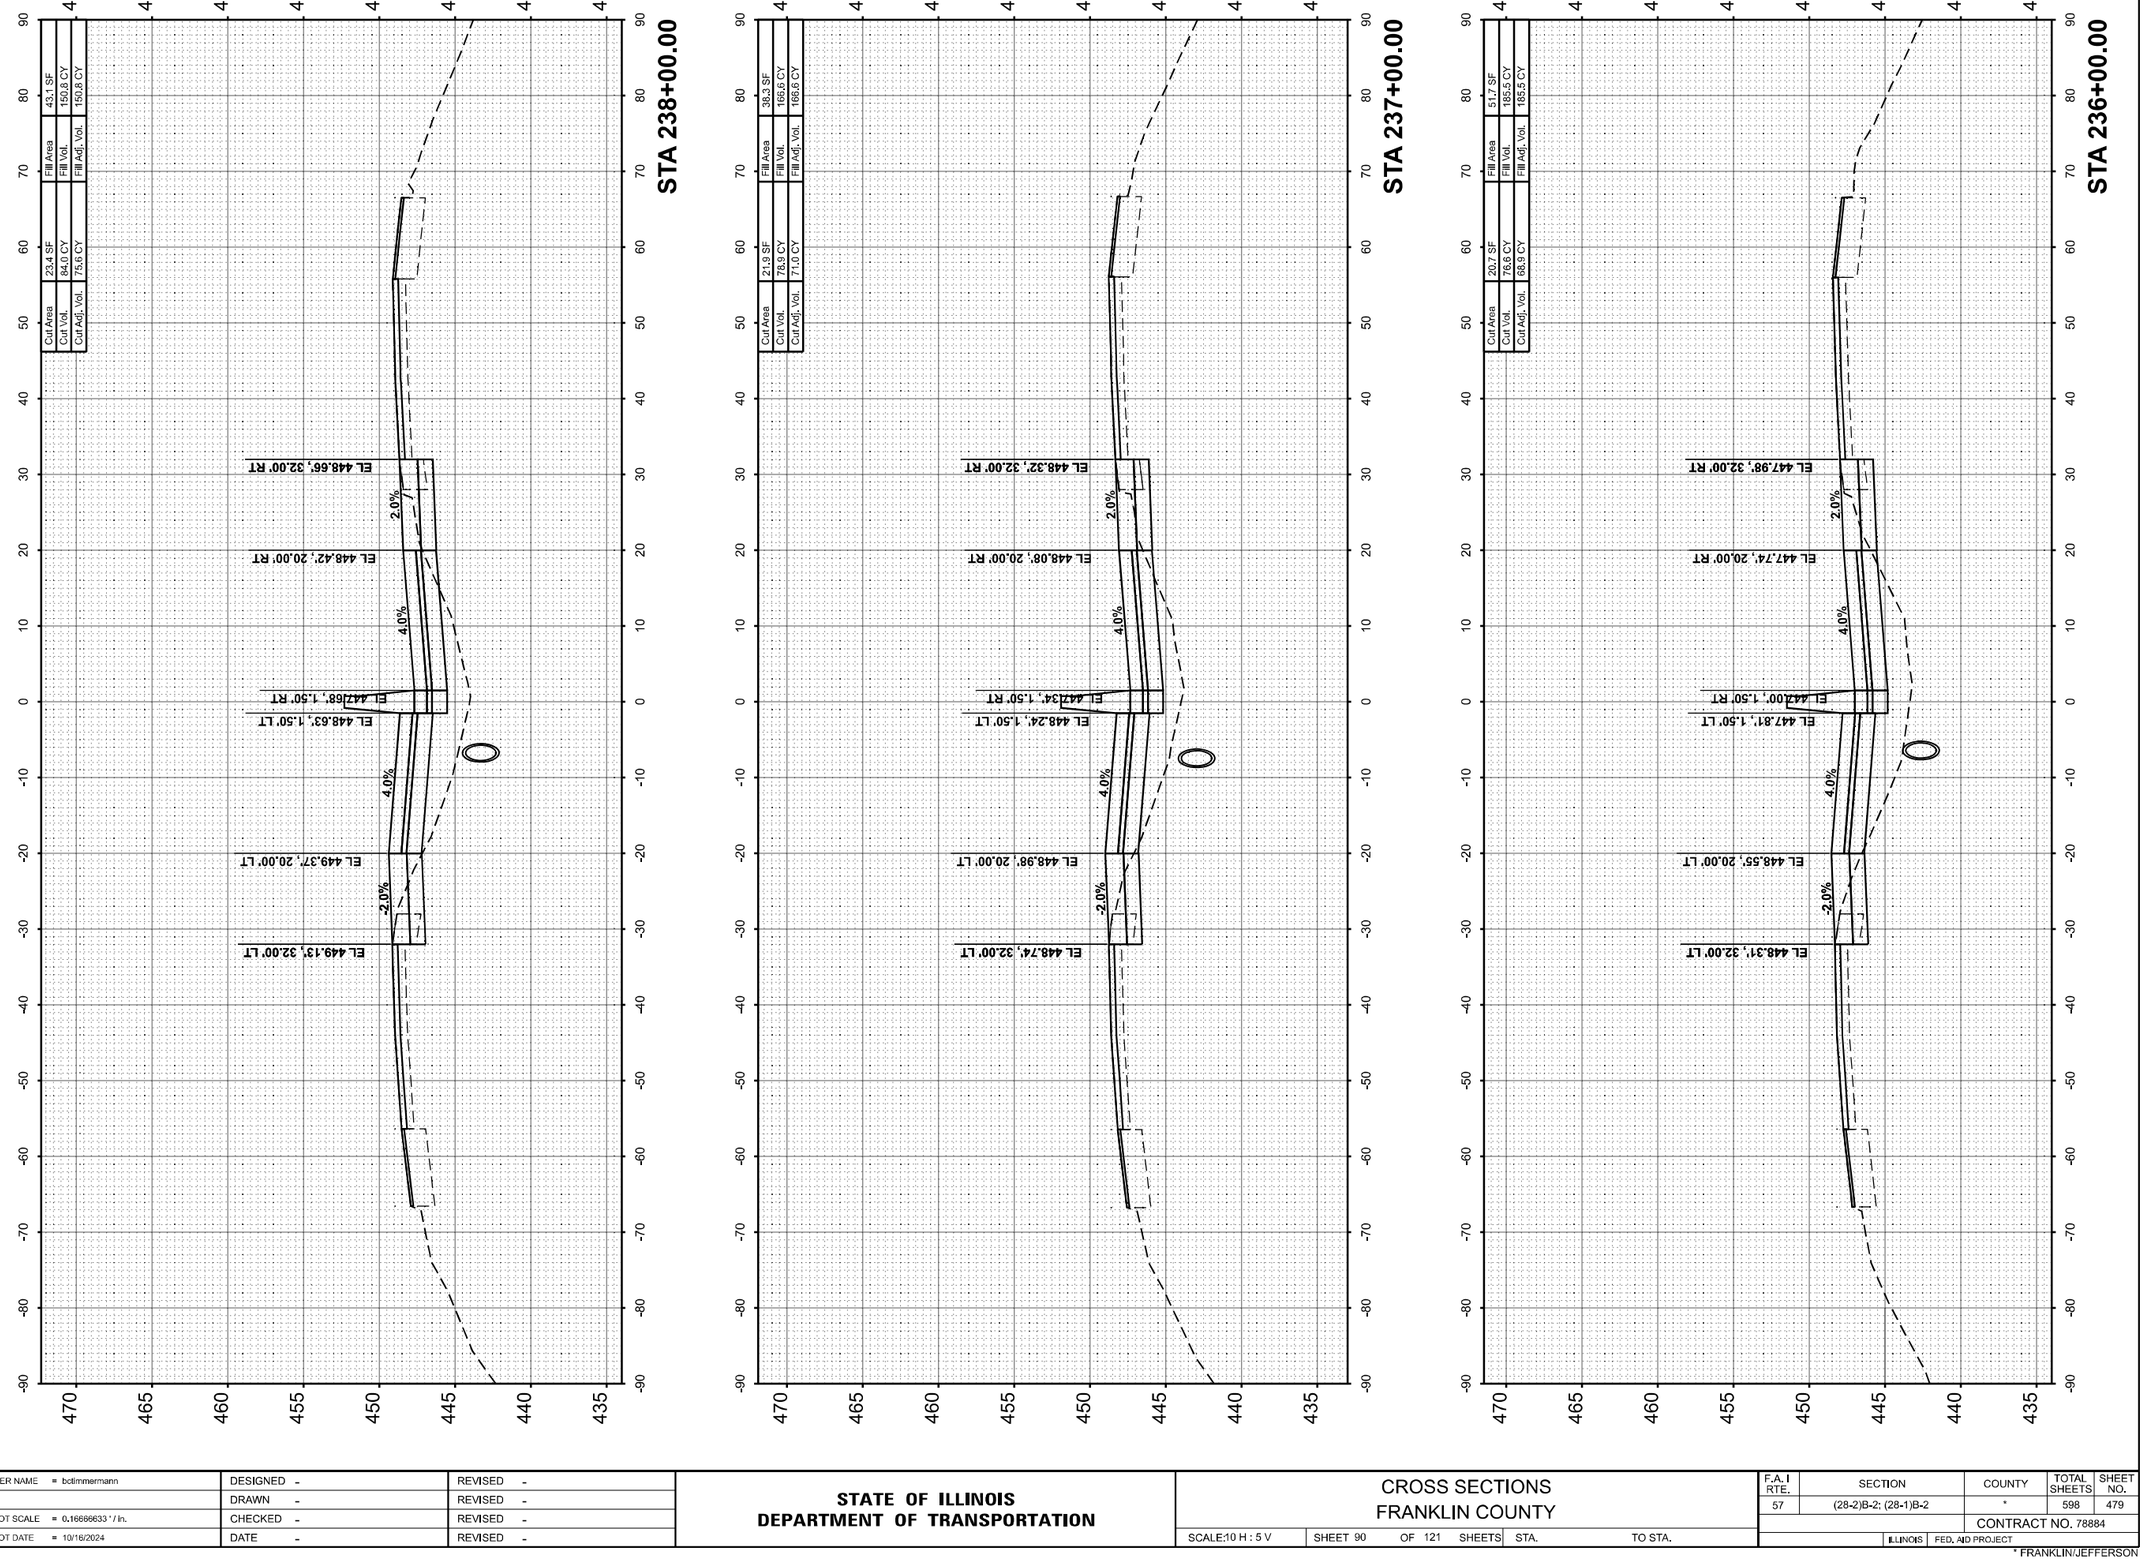

FINAL SURVEY		BY	DATE
	SURVEYED		
	PLOTTED		
NOTE BOOK	TEMPLATE		
	AREAS		
NO.	AREAS CHECKED		

ORIGINAL SURVEY		BY	DATE
	SURVEYED		
	PLOTTED		
NOTE BOOK	TEMPLATE		
	AREAS		
NO.	AREAS CHECKED		

MODEL: I57FRANKLIN-x-C 236+00.00 [Sheet]
FILE NAME: pw:\\PW01.hornershifrin.com:IHS BOOT\Documents\Z106\10000+PT81\984094_D9YV\Z106102x57-2ndLanePh2\CAD_Sheets\D979884-ed\ewashl-hFrankllv.dgn

HORNER SHIFRIN
WWW. HORNERSHIFRIN .COM

USER NAME = bdimmermann	DESIGNED -	REVISED -	
	DRAWN -	REVISED -	
PLOT SCALE = 0.16666633 ' / In.	CHECKED -	REVISED -	
PLOT DATE = 10/16/2024	DATE -	REVISED -	

STATE OF ILLINOIS
DEPARTMENT OF TRANSPORTATION

CROSS SECTIONS
FRANKLIN COUNTY

SCALE:10 H : 5 V | SHEET 90 OF 121 SHEETS | STA. | TO STA.

F.A.I RTE.	SECTION	COUNTY	TOTAL SHEETS	SHEET NO.
57	(28-2)B-2; (28-1)B-2	*	598	479
		CONTRACT NO. 78884		
	ILLINOIS	FED. AID PROJECT		

* FRANKLIN/JEFFERSON

FINAL SURVEY		BY	DATE
	SURVEYED		
	PLOTTED		
NOTE BOOK	TEMPLATE		
	AREAS		
NO.	AREAS CHECKED		

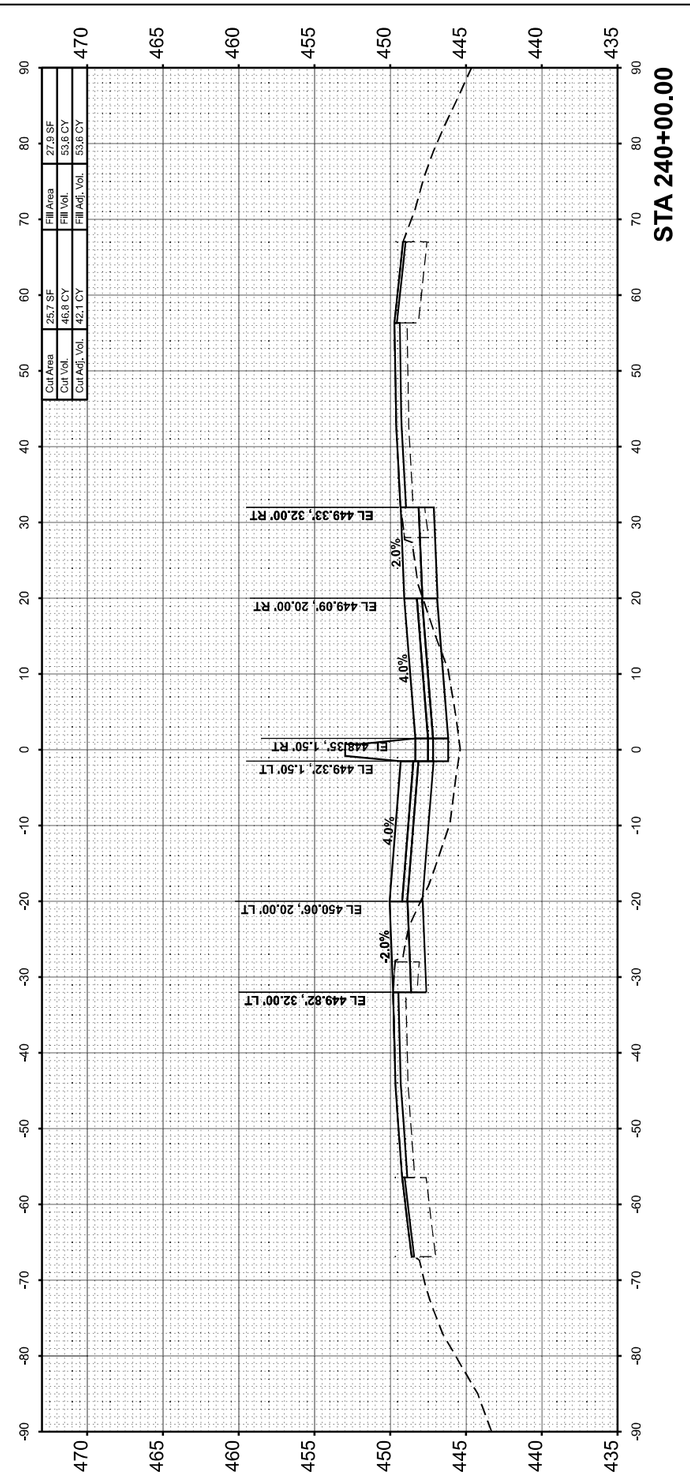

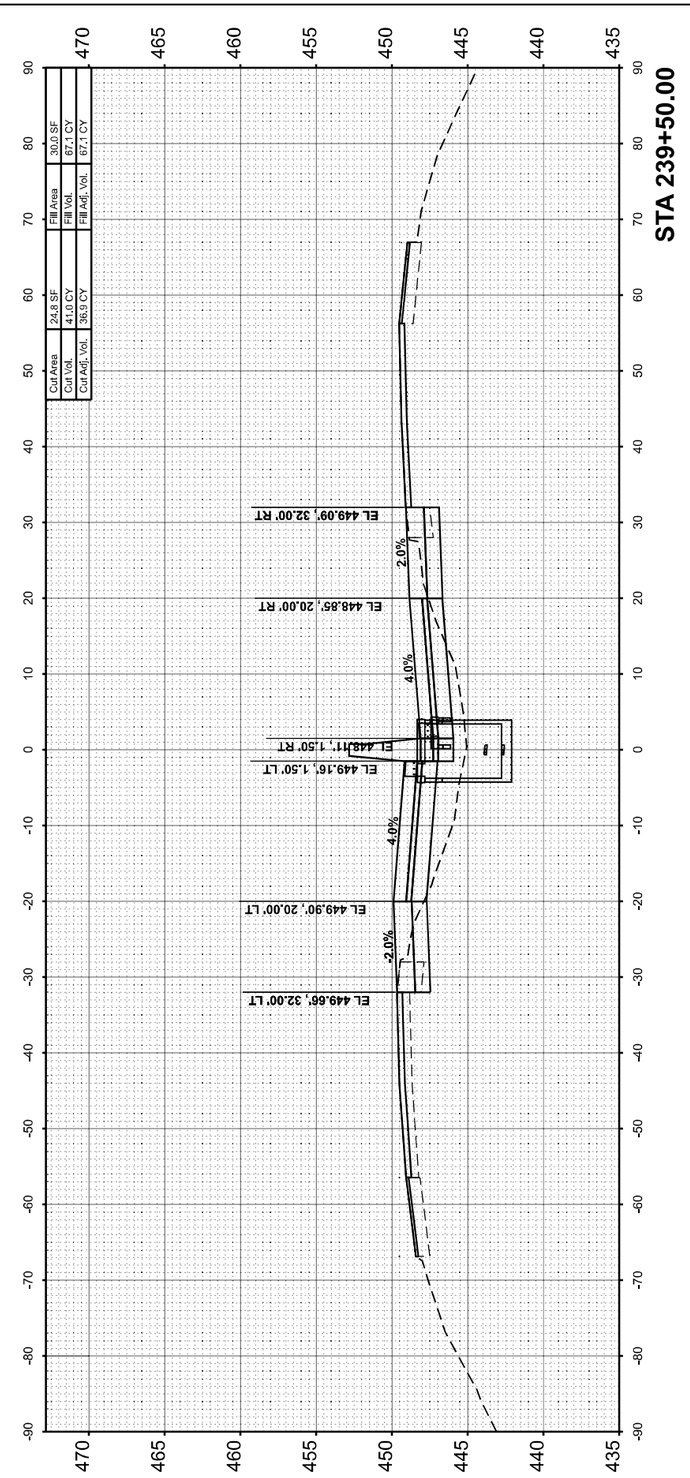

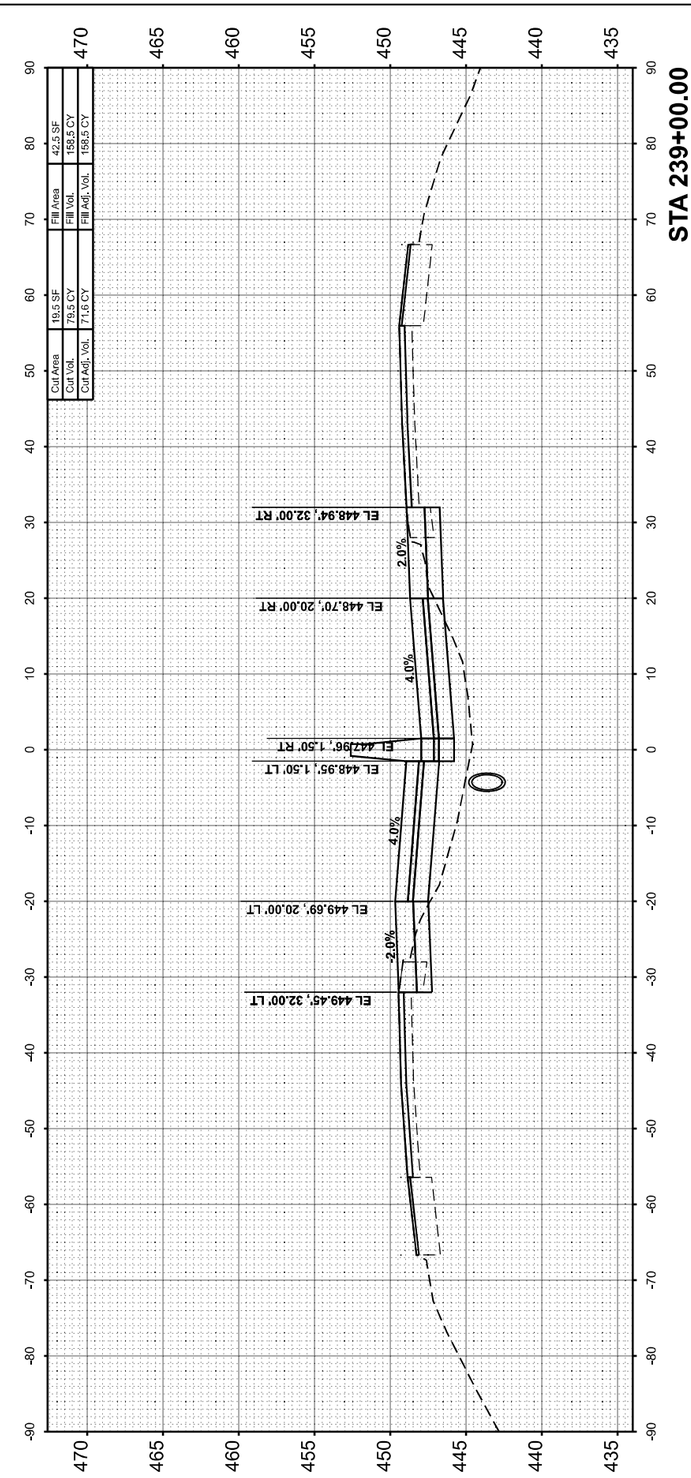

ORIGINAL SURVEY		BY	DATE
	SURVEYED		
	PLOTTED		
NOTE BOOK	TEMPLATE		
	AREAS		
NO.	AREAS CHECKED		

MODEL: I:\FRANKLIN-A - C 239-00.00 [Sheet]
FILE NAME: pw:\\PW01-hornershifrin.com:\IS EDOT\Documents\21061000\04FTB198\04_DWV\21061102-457-3rdLaneProj2\C4D_Sheets\D97888e4d\web#hornerShifrinBudgin

HORNER SHIFRIN WWW. HORNERSHIFRIN .COM	USER NAME = bdimmermann	DESIGNED -	REVISED -
		DRAWN -	REVISED -
	PLOT SCALE = 0.16666633 ' / In.	CHECKED -	REVISED -
	PLOT DATE = 10/16/2024	DATE -	REVISED -

STATE OF ILLINOIS
DEPARTMENT OF TRANSPORTATION

CROSS SECTIONS
FRANKLIN COUNTY

SCALE:10 H : 5 V | SHEET 91 OF 121 SHEETS | STA. | TO STA.

F.A.I RTE.	SECTION	COUNTY	TOTAL SHEETS	SHEET NO.
57	(28-2)B-2; (28-1)B-2	*	598	480
		CONTRACT NO. 78884		
	ILLINOIS	FED. AID PROJECT		

* FRANKLIN/JEFFERSON

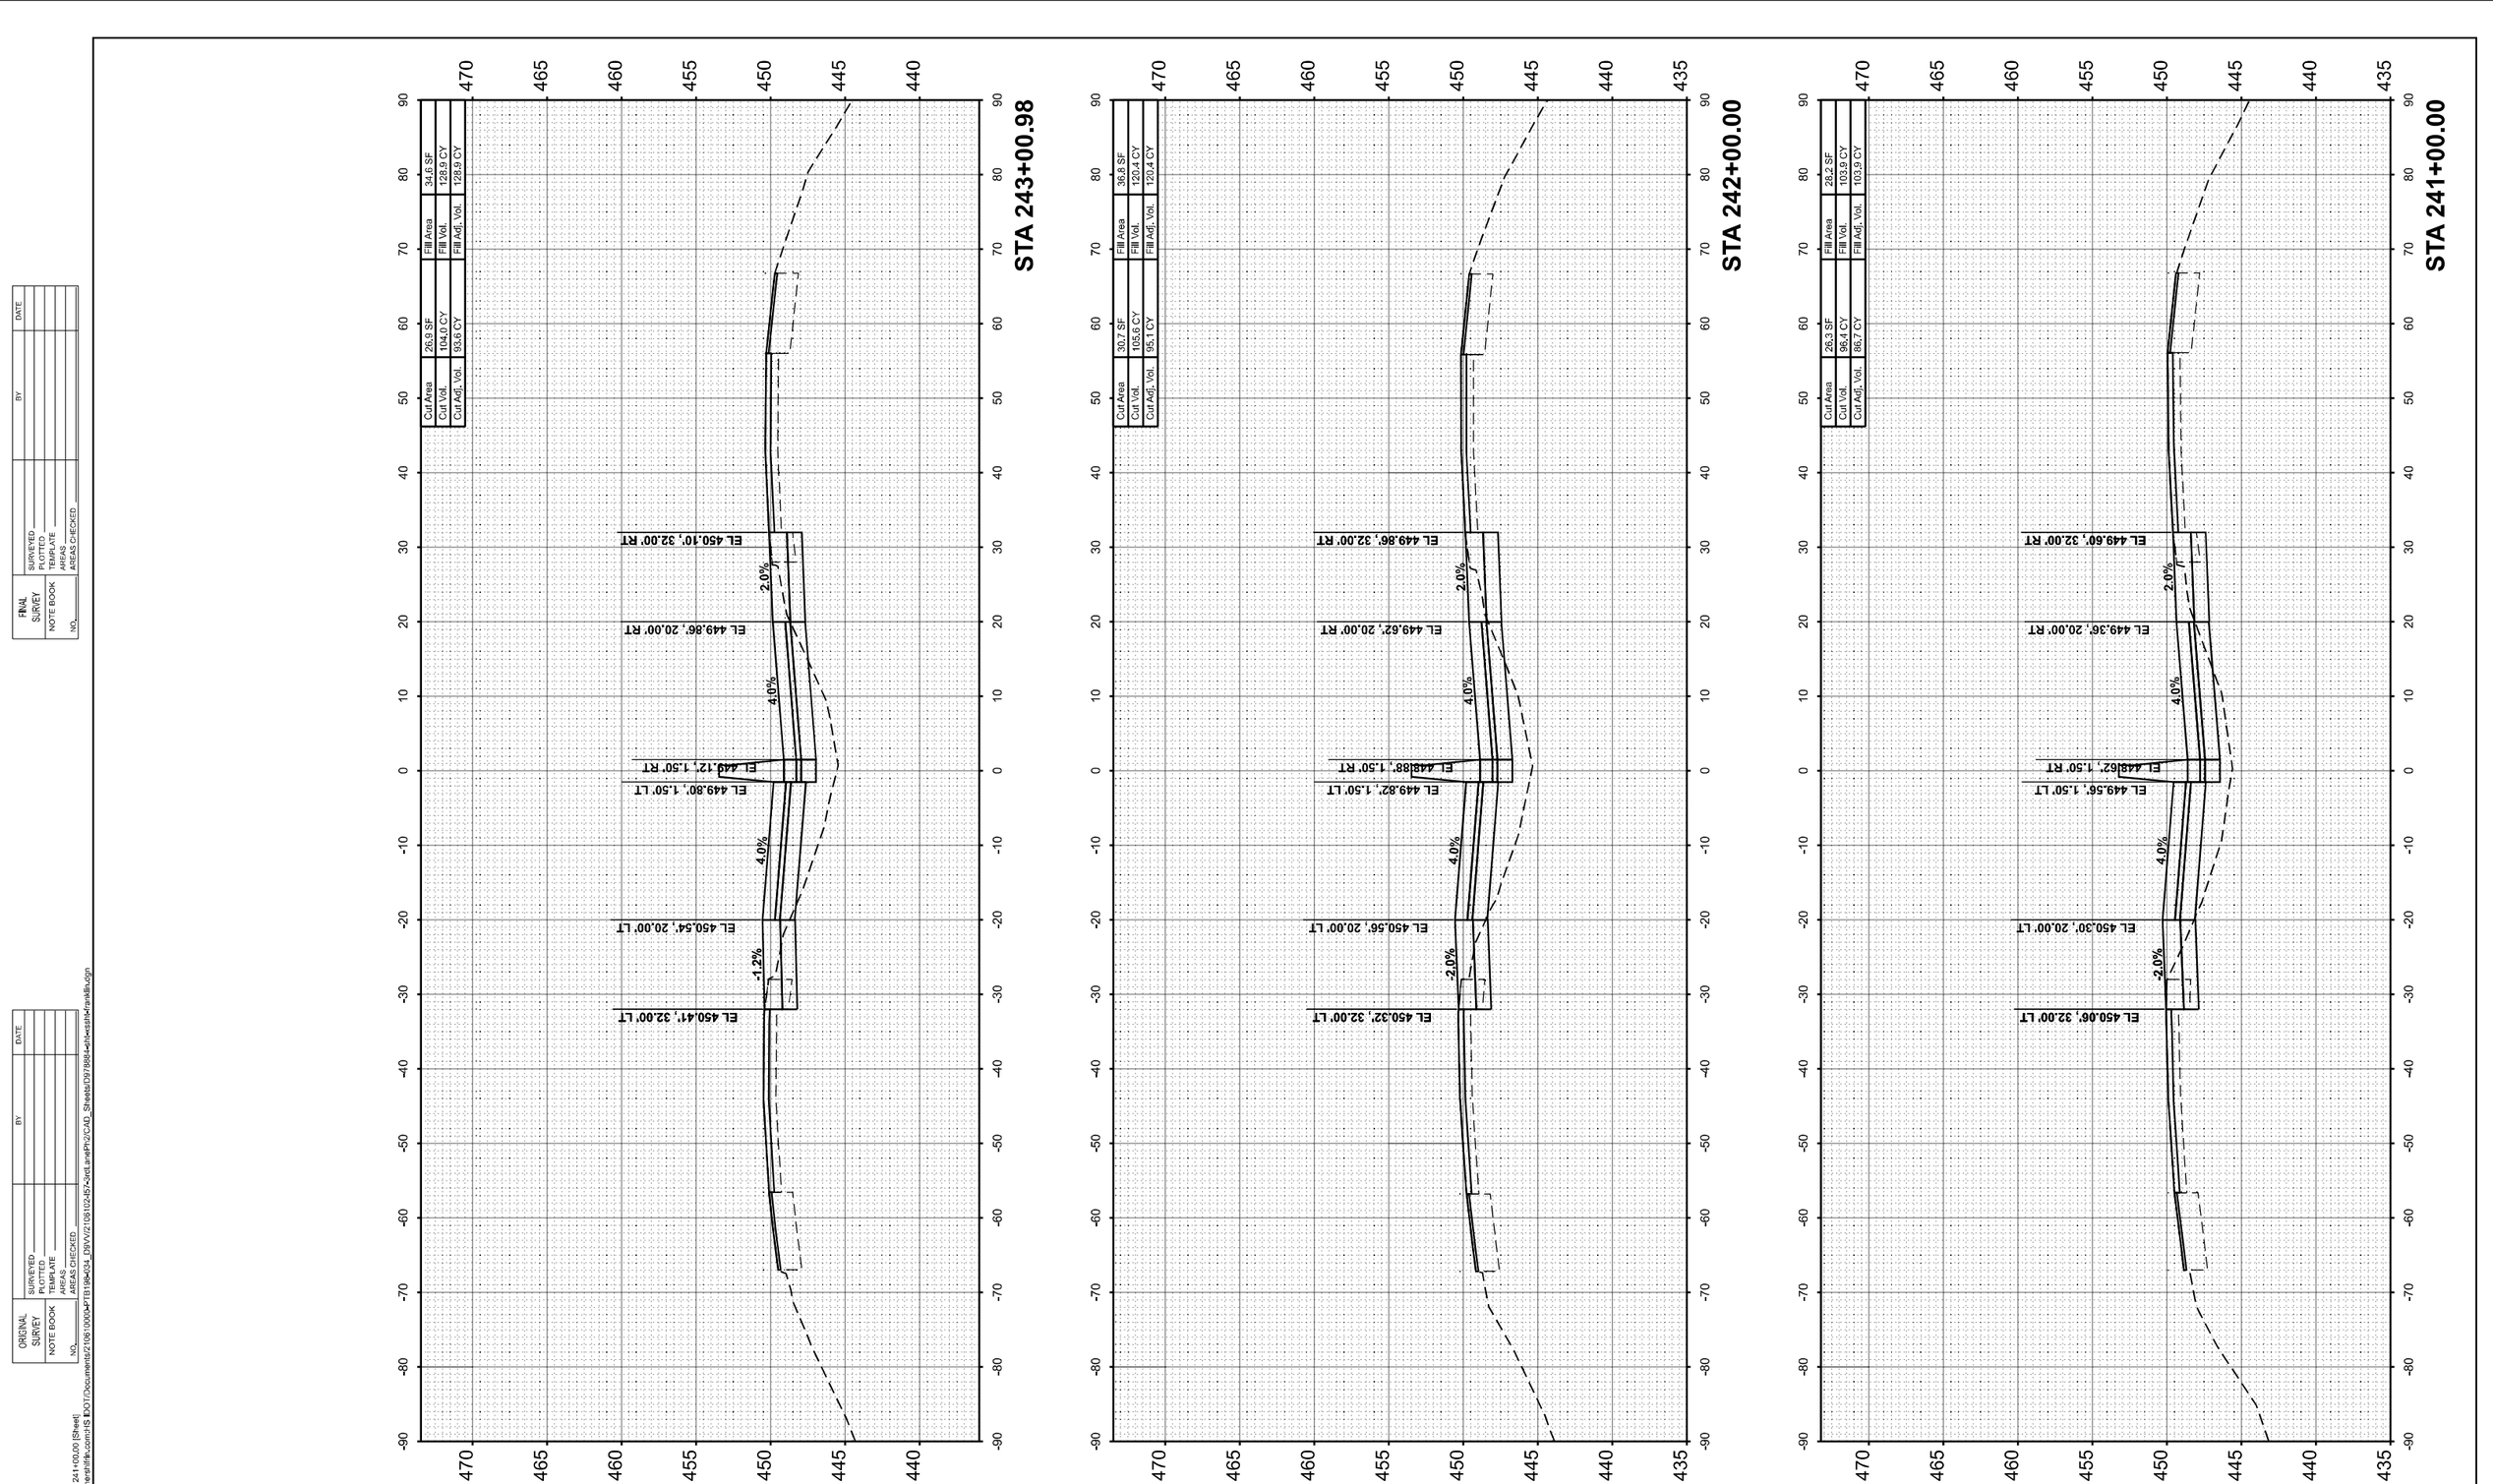

FINAL SURVEY
NOTE BOOK
NO.
SURVEYED
PLOTTED
TEMPLATE
AREAS
AREAS CHECKED
BY
DATE

ORIGINAL SURVEY
NOTE BOOK
NO.
SURVEYED
PLOTTED
TEMPLATE
AREAS
AREAS CHECKED
BY
DATE

MODEL: I57FRANKLIN-A - C 241+00.00 [Sheet]
FILE NAME: pw:\\PW01.hornershifrin.com:IS IDOT\Documents\21061000\04FTB1984\04_DWV\21061102-I57-3rdLanePh2\CAD_Sheets\D978884-dlt-esstr-frankllsdgn

HORNER SHIFRIN
WWW. HORNERSHIFRIN .COM

USER NAME = bctimmermann	DESIGNED -	REVISED -
	DRAWN -	REVISED -
PLOT SCALE = 0.16666633 ' / In.	CHECKED -	REVISED -
PLOT DATE = 10/16/2024	DATE -	REVISED -

STATE OF ILLINOIS
DEPARTMENT OF TRANSPORTATION

CROSS SECTIONS
FRANKLIN COUNTY

SCALE:10 H : 5 V | SHEET 92 OF 121 SHEETS | STA. | TO STA.

F.A. I RTE.	SECTION	COUNTY	TOTAL SHEETS	SHEET NO.
57	(28-2)B-2; (28-1)B-2	*	598	481
		CONTRACT NO. 78884		
	ILLINOIS FED. AID PROJECT			

* FRANKLIN/JEFFERSON

FINAL SURVEY		BY	DATE
	SURVEYED		
	PLOTTED		
NOTE BOOK	TEMPLATE		
	AREAS		
NO.	AREAS CHECKED		

ORIGINAL SURVEY		BY	DATE
	SURVEYED		
	PLOTTED		
NOTE BOOK	TEMPLATE		
	AREAS		
NO.	AREAS CHECKED		

MODEL: I57FRANKLIN-A-D 244+00.00 [Sheet]
FILE NAME: pw:\\PW01.hornershiffrin.com:I-57 $DOT\Documents\21061000\PTB199\434_D9\VV\21061002457-2ndLanePh2\CAD_Sheets\7979884-sht\sssht#franklin.dgn

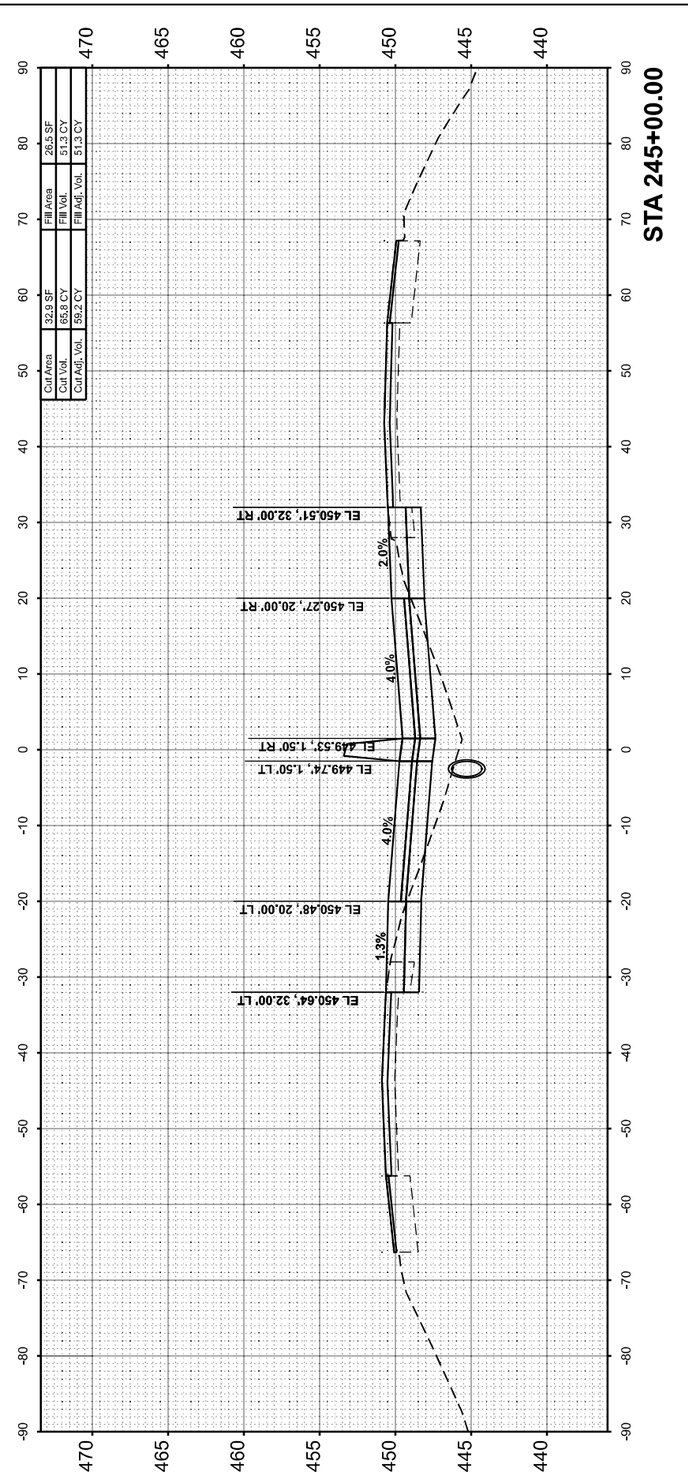

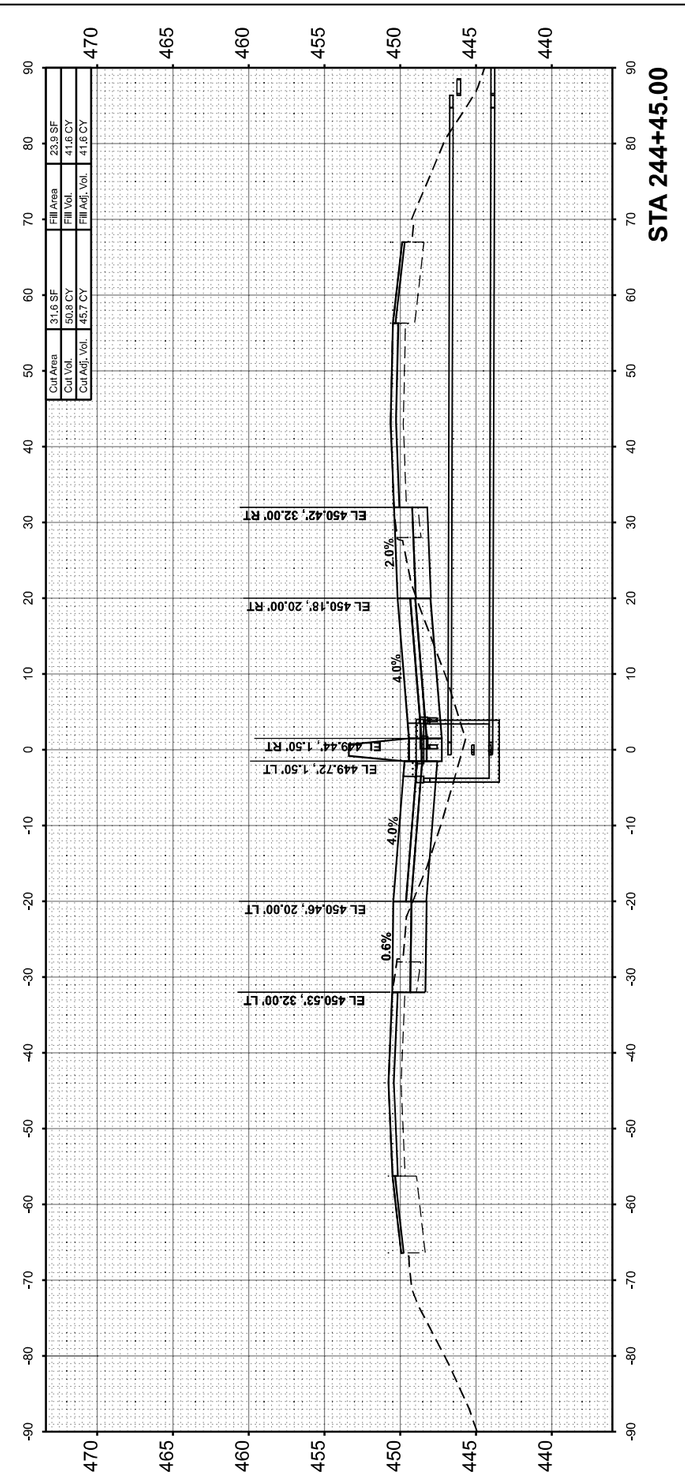

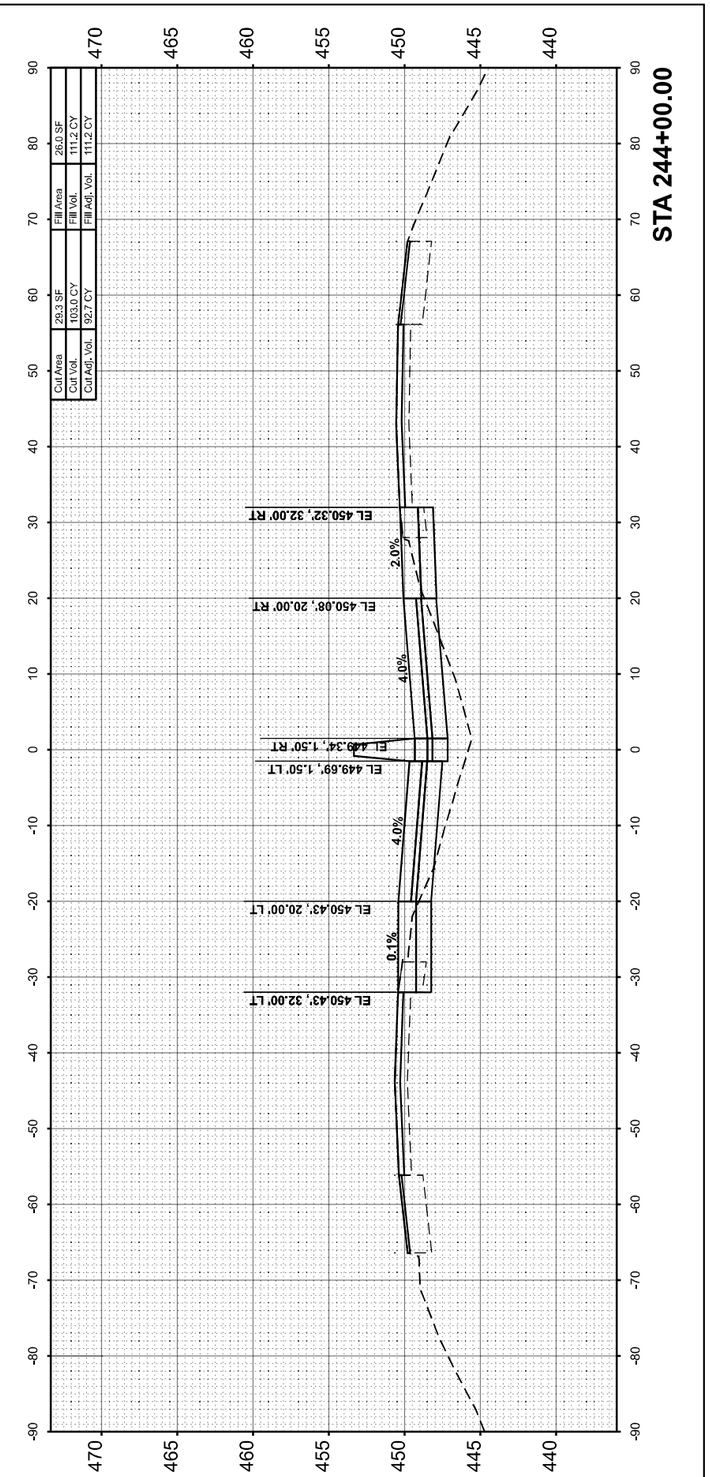

HORNER SHIFRIN
WWW. HORNERSHIFRIN .COM

USER NAME = bclimmermann	DESIGNED -	REVISED -	
	DRAWN -	REVISED -	
PLOT SCALE = 0.16666633 ' / In.	CHECKED -	REVISED -	
PLOT DATE = 10/16/2024	DATE -	REVISED -	

STATE OF ILLINOIS
DEPARTMENT OF TRANSPORTATION

CROSS SECTIONS
FRANKLIN COUNTY

SCALE:10 H : 5 V | SHEET 93 OF 121 SHEETS | STA. | TO STA.

F.A. I RTE.	SECTION	COUNTY	TOTAL SHEETS	SHEET NO.
57	(28-2)B-2; (28-1)B-2	*	598	482
		CONTRACT NO. 78884		
	ILLINOIS	FED. AID PROJECT		

* FRANKLIN/JEFFERSON

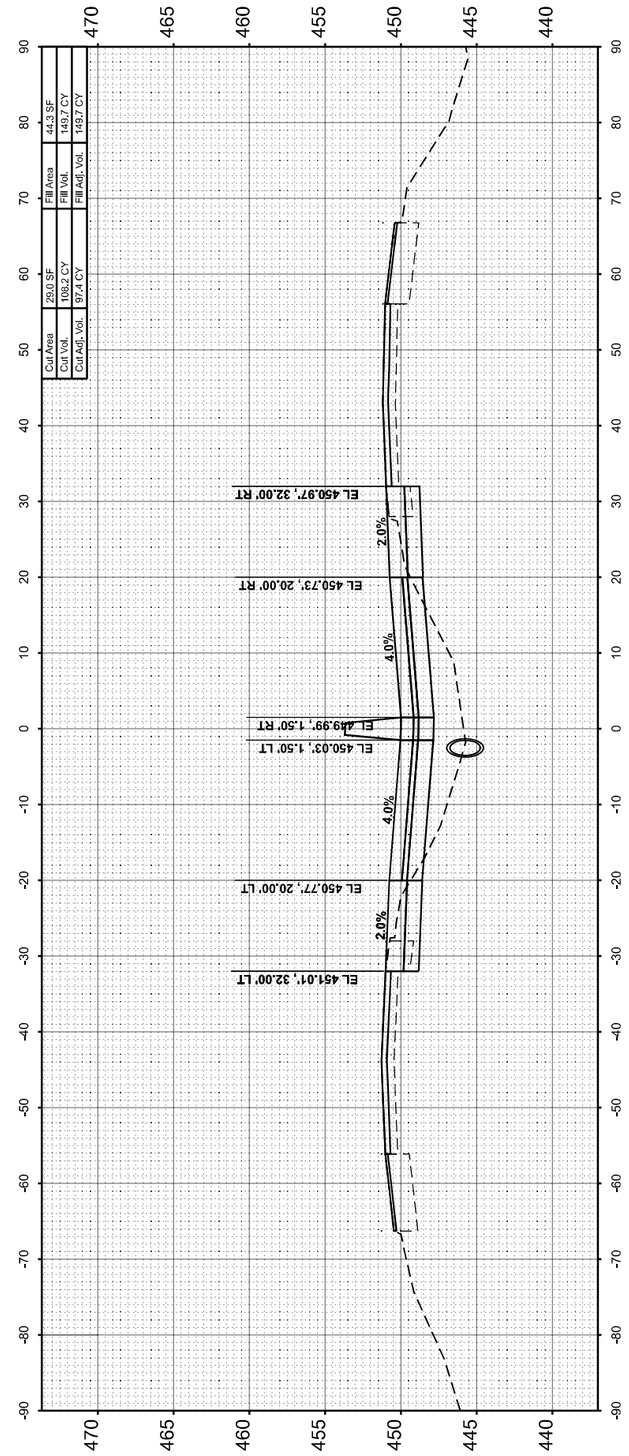

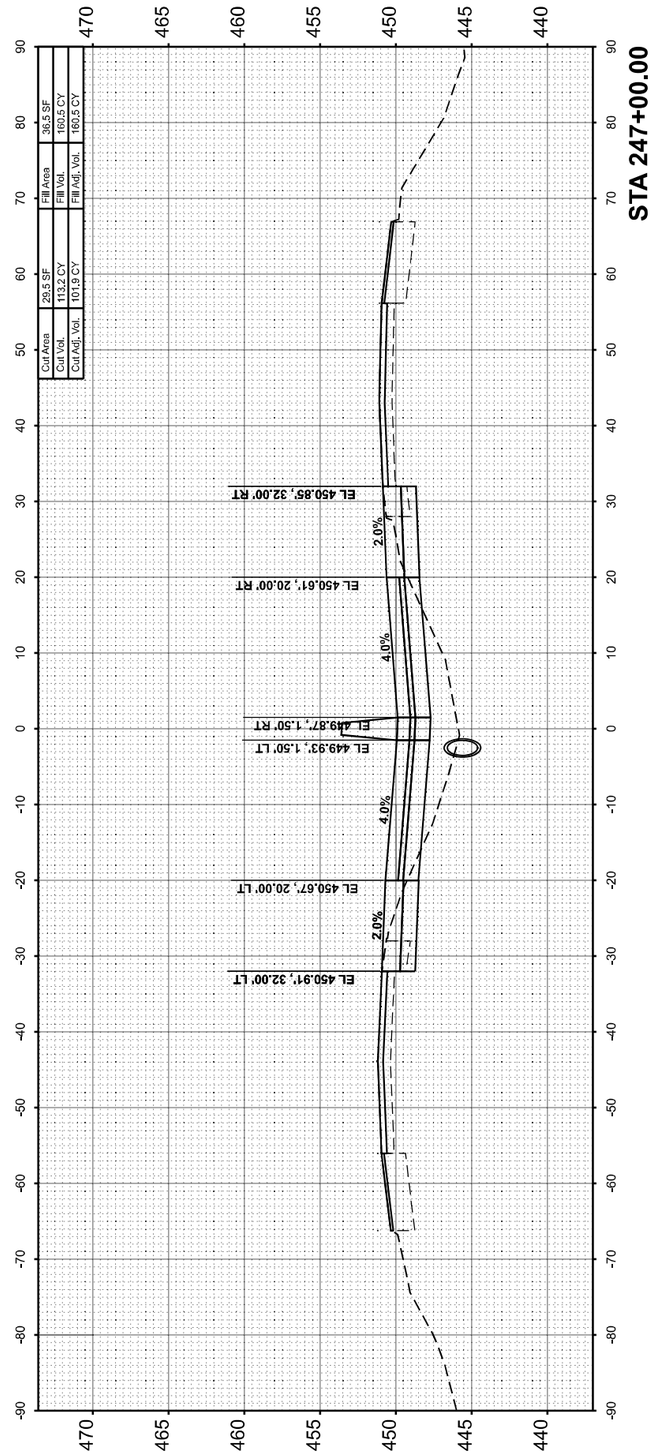

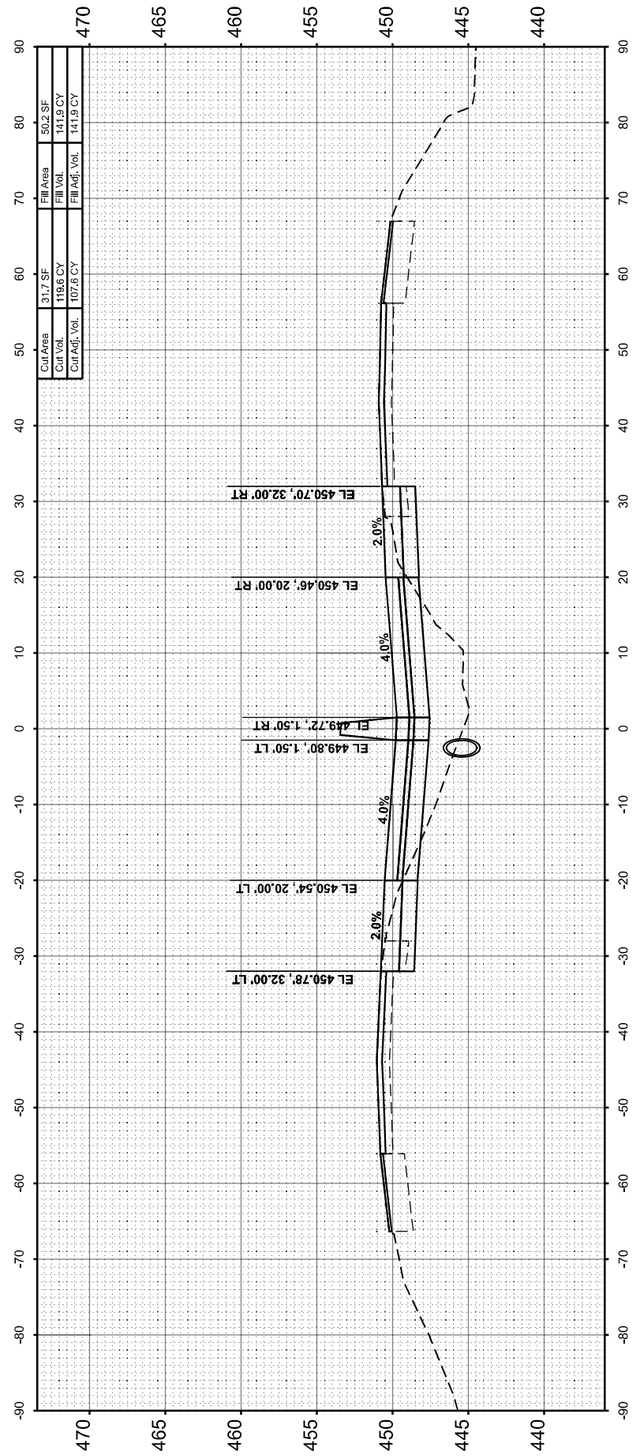

FINAL SURVEY	SURVEYED	BY	DATE
	PLOTTED		
NOTE BOOK	TEMPLATE		
	AREAS		
NO.	AREAS CHECKED		

ORIGINAL SURVEY	SURVEYED	BY	DATE
	PLOTTED		
NOTE BOOK	TEMPLATE		
	AREAS		
NO.	AREAS CHECKED		

MODEL: 157FRANKLIN-A-D 248+00.00 [Sheet]
FILE NAME: pw:\\PW01.hornershifrin.com:IS IDOT\Documents\21061000\04PTB191\B4034_D3\V\21061102457\3rdLaneProj\2CAD_Sheets\D978884\sht\sesshtFranklin.dgn

USER NAME = bdimmermann	DESIGNED -	REVISED -
	DRAWN -	REVISED -
PLOT SCALE = 0.16666633 ' / In.	CHECKED -	REVISED -
PLOT DATE = 10/16/2024	DATE -	REVISED -

HORNER SHIFRIN
WWW. HORNERSHIFRIN .COM

STATE OF ILLINOIS
DEPARTMENT OF TRANSPORTATION

CROSS SECTIONS
FRANKLIN COUNTY

SCALE:10 H : 5 V | SHEET 94 OF 121 SHEETS | STA. | TO STA.

F.A.I RTE.	SECTION	COUNTY	TOTAL SHEETS	SHEET NO.
57	(28-2)B-2; (28-1)B-2	*	598	483
		CONTRACT NO. 78884		
	ILLINOIS	FED. AID PROJECT		

* FRANKLIN/JEFFERSON

FINAL SURVEY	SURVEYED	BY	DATE
NOTE BOOK	PLOTTED		
NO.	TEMPLATE		
	AREAS		
	AREAS CHECKED		

ORIGINAL SURVEY	SURVEYED	BY	DATE
NOTE BOOK	PLOTTED		
NO.	TEMPLATE		
	AREAS		
	AREAS CHECKED		

MODEL: I57FRANKLIN-A - D 2439+00.00 [Sheet]
FILE NAME: pw:I:\PW01.hornershifrin.com\IS IDOT:\Documents\21061000\04FTB198\034_DSVV\21061102457\3rdLaneIPhs2\CAD_Sheets\D97888\e4dl\eastbnlane4bludgn

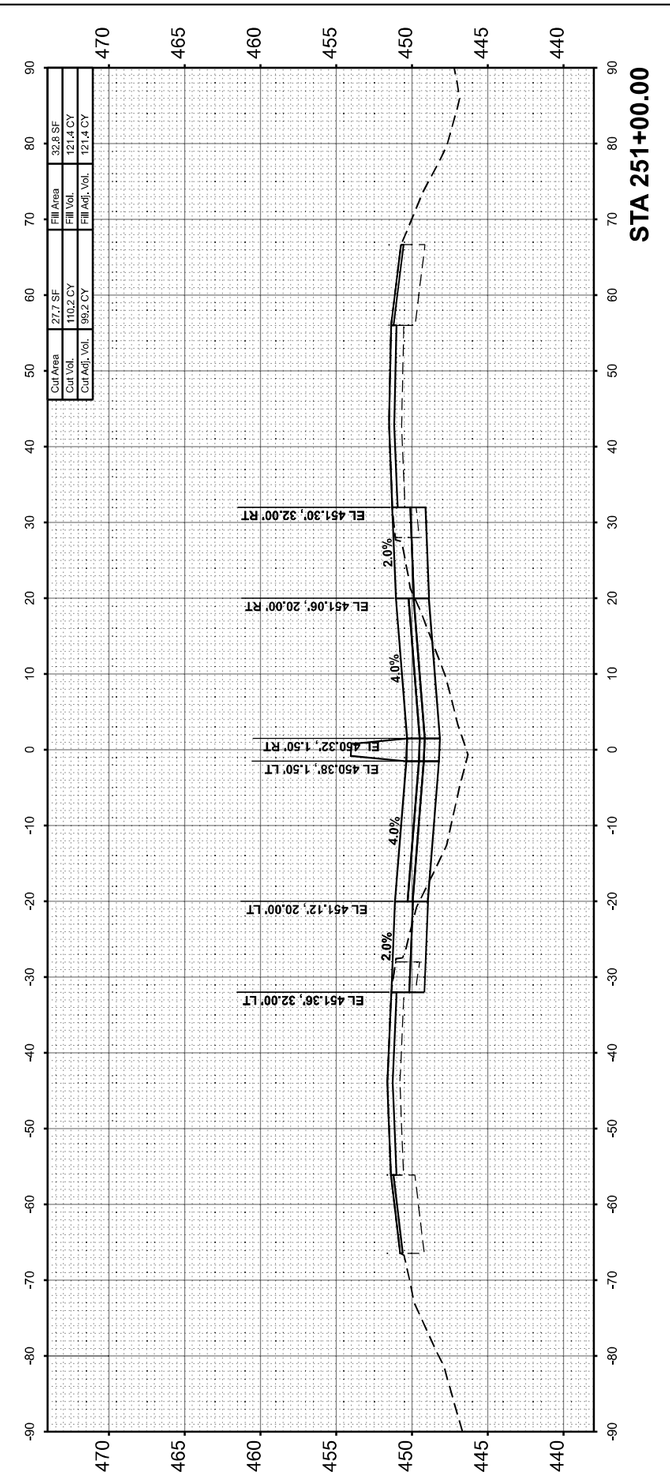

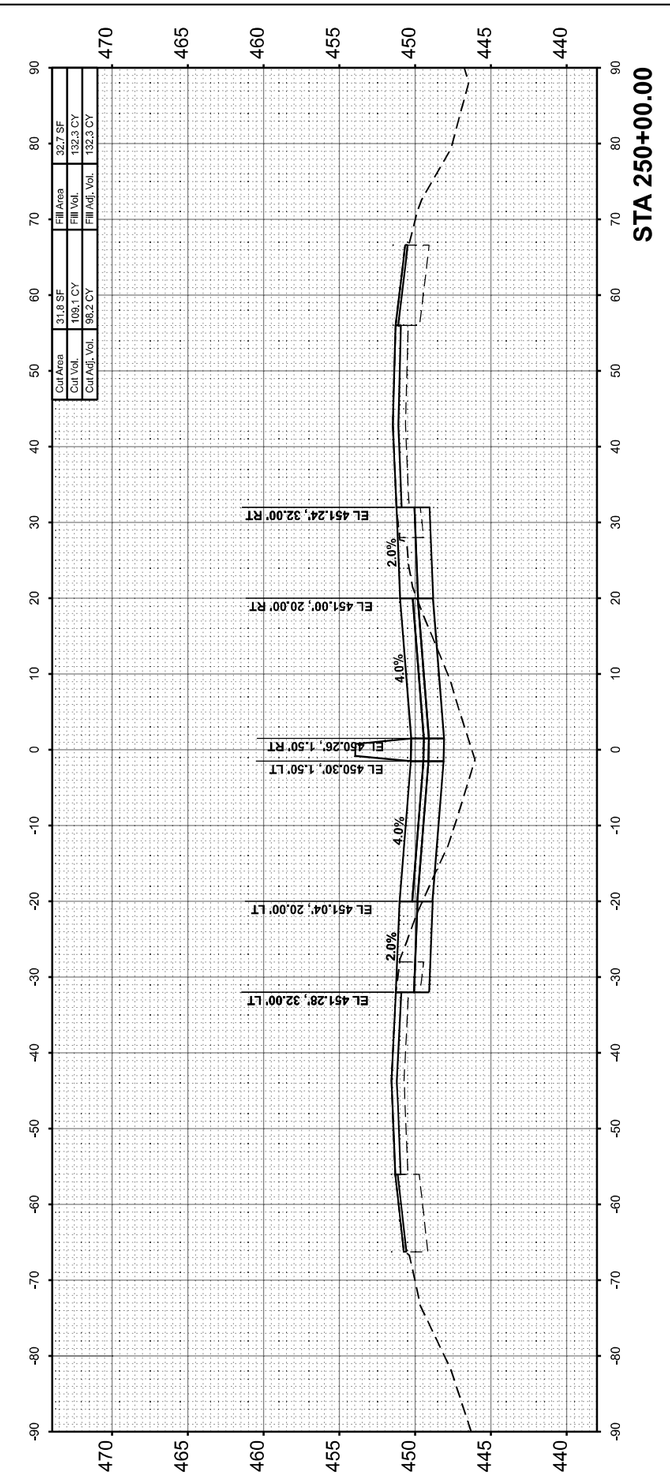

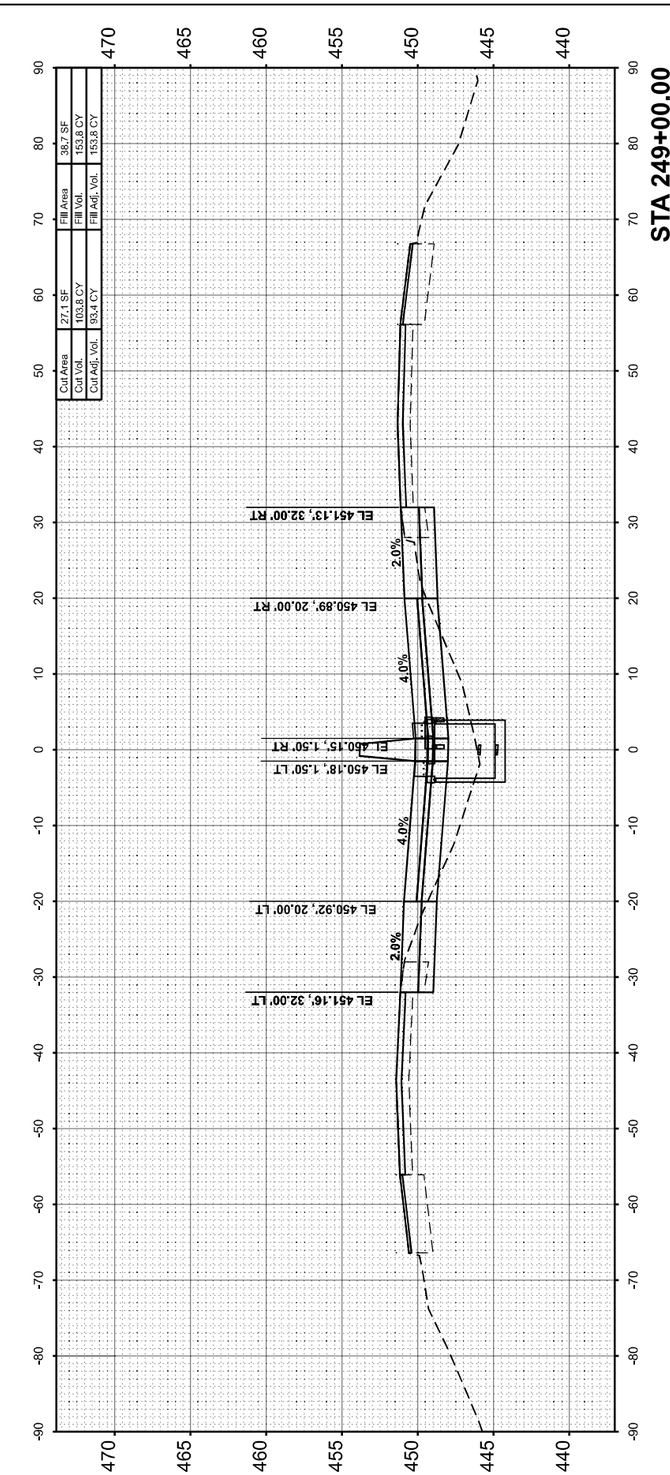

HORNER SHIFRIN
WWW. HORNERSHIFRIN .COM

USER NAME = bdimmermann	DESIGNED -	REVISED -	
	DRAWN -	REVISED -	
PLOT SCALE = 0.16666633 ' / In.	CHECKED -	REVISED -	
PLOT DATE = 10/16/2024	DATE -	REVISED -	

STATE OF ILLINOIS
DEPARTMENT OF TRANSPORTATION

CROSS SECTIONS
FRANKLIN COUNTY

SCALE:10 H : 5 V | SHEET 95 OF 121 SHEETS | STA. | TO STA.

F.A.I RTE.	SECTION	COUNTY	TOTAL SHEETS	SHEET NO.
57	(28-2)B-2; (28-1)B-2	*	598	484
		CONTRACT NO. 78884		
	ILLINOIS	FED. AID PROJECT		

* FRANKLIN/JEFFERSON

FINAL SURVEY	SURVEYED	BY	DATE
NOTE BOOK	PLOTTED		
NO.	TEMPLATE		
	AREAS		
	AREAS CHECKED		

ORIGINAL SURVEY	SURVEYED	BY	DATE
NOTE BOOK	PLOTTED		
NO.	TEMPLATE		
	AREAS		
	AREAS CHECKED		

MODEL: I57FRANKLIN-A-D 252-00.00 [Sheet]
FILE NAME: pw:\\PW01.hornershifrin.com:IS EDOT\Documents\21061000\04FTB1984\04_D\WV\21061122457-3rdLaneP\p2\CAD_Sheets\D978884-dll=esathr3rankllbudgn

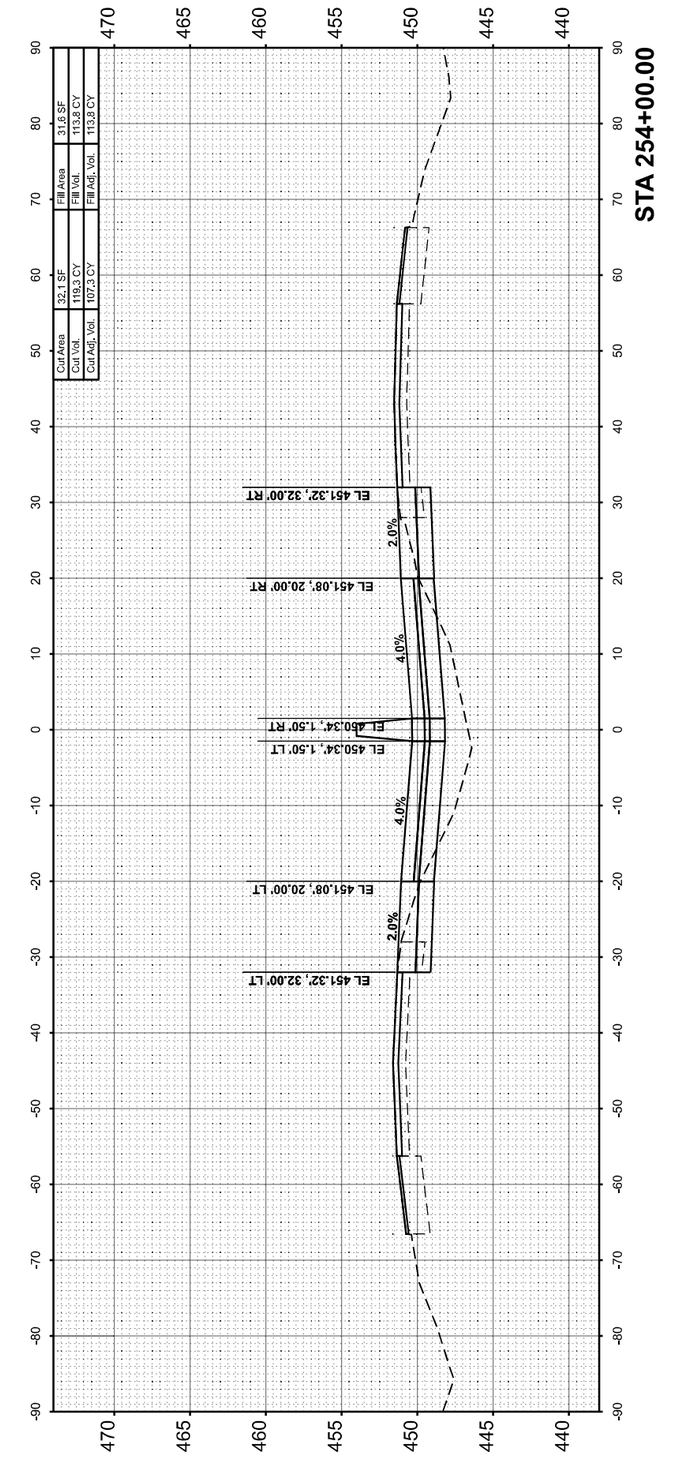

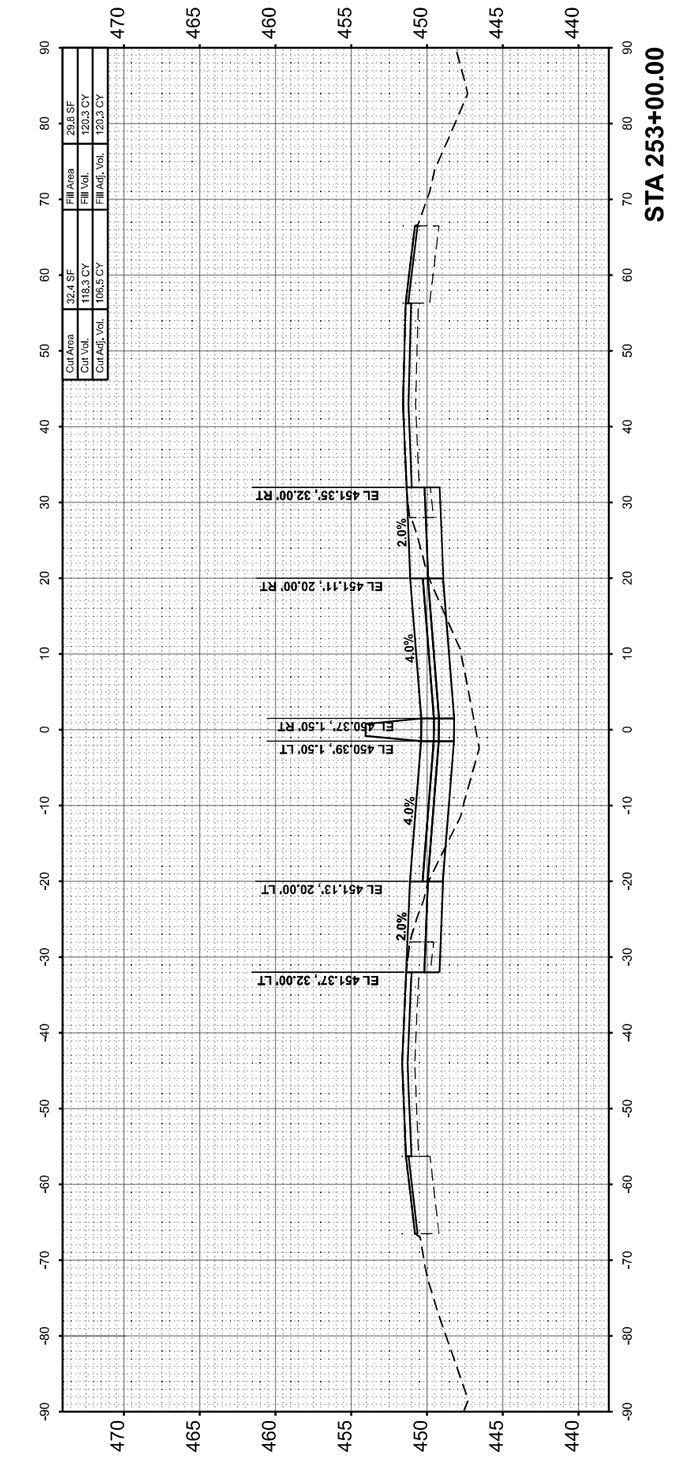

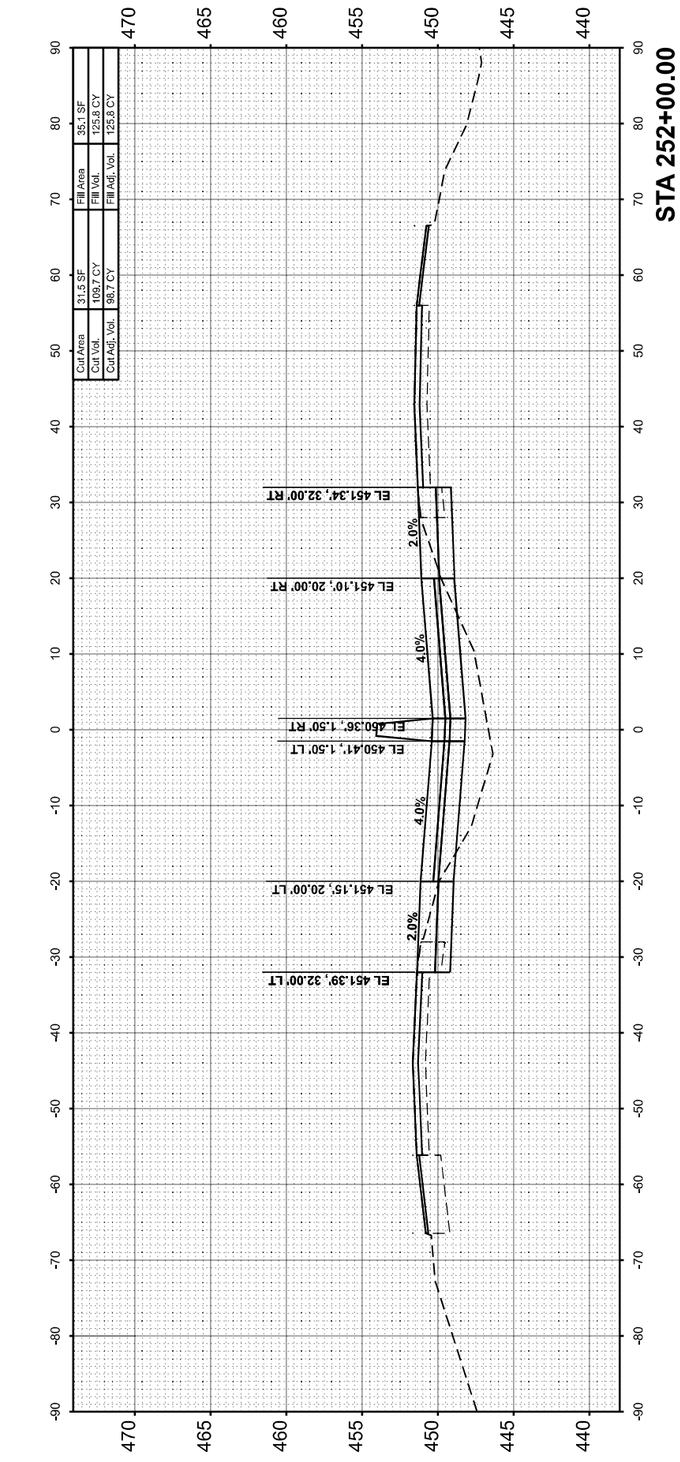

HORNER SHIFRIN
WWW. HORNERSHIFRIN .COM

USER NAME = bctimmermann	DESIGNED -	REVISED -
	DRAWN -	REVISED -
PLOT SCALE = 0.16666633 ' / In.	CHECKED -	REVISED -
PLOT DATE = 10/16/2024	DATE -	REVISED -

STATE OF ILLINOIS
DEPARTMENT OF TRANSPORTATION

CROSS SECTIONS
FRANKLIN COUNTY

SCALE:10 H : 5 V | SHEET 96 OF 121 SHEETS | STA. | TO STA.

F.A. I RTE.	SECTION	COUNTY	TOTAL SHEETS	SHEET NO.
57	(28-2)B-2; (28-1)B-2	*	598	485
		CONTRACT NO. 78884		
	ILLINOIS	FED. AID PROJECT		

* FRANKLIN/JEFFERSON

FINAL SURVEY		BY	DATE
NOTE BOOK	SURVEYED		
NO.	PLOTTED		
	TEMPLATE		
	AREAS		
	AREAS CHECKED		

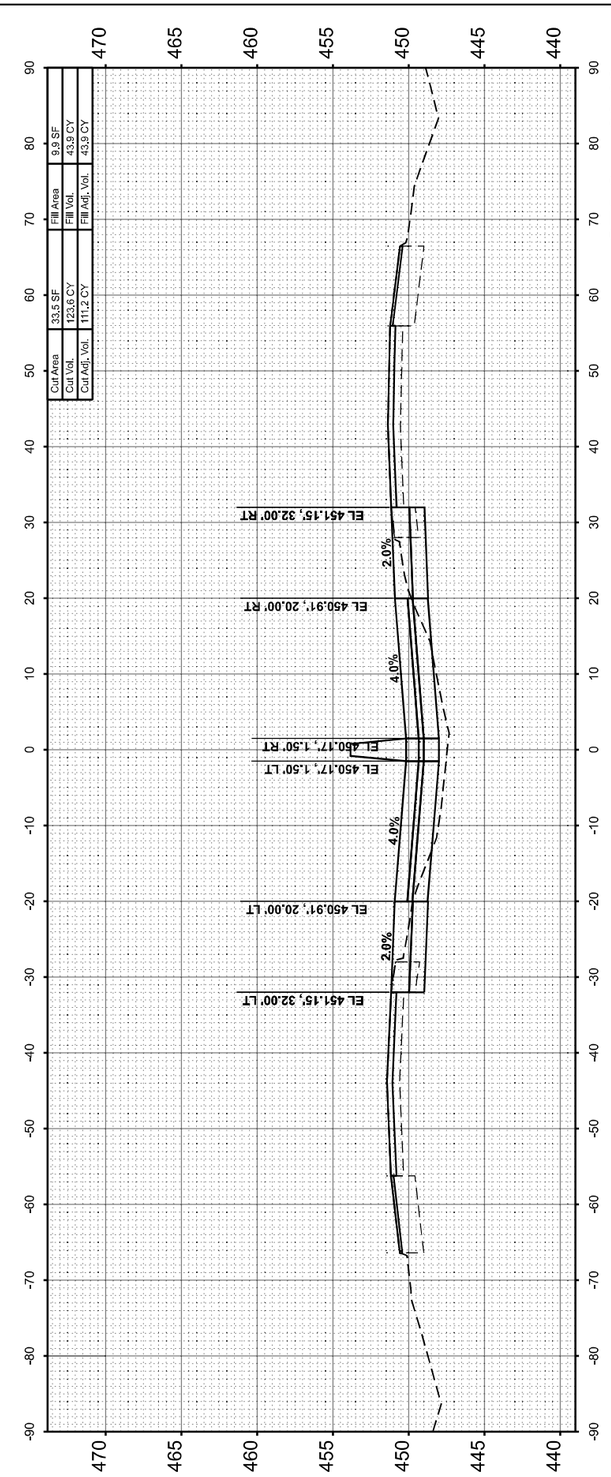

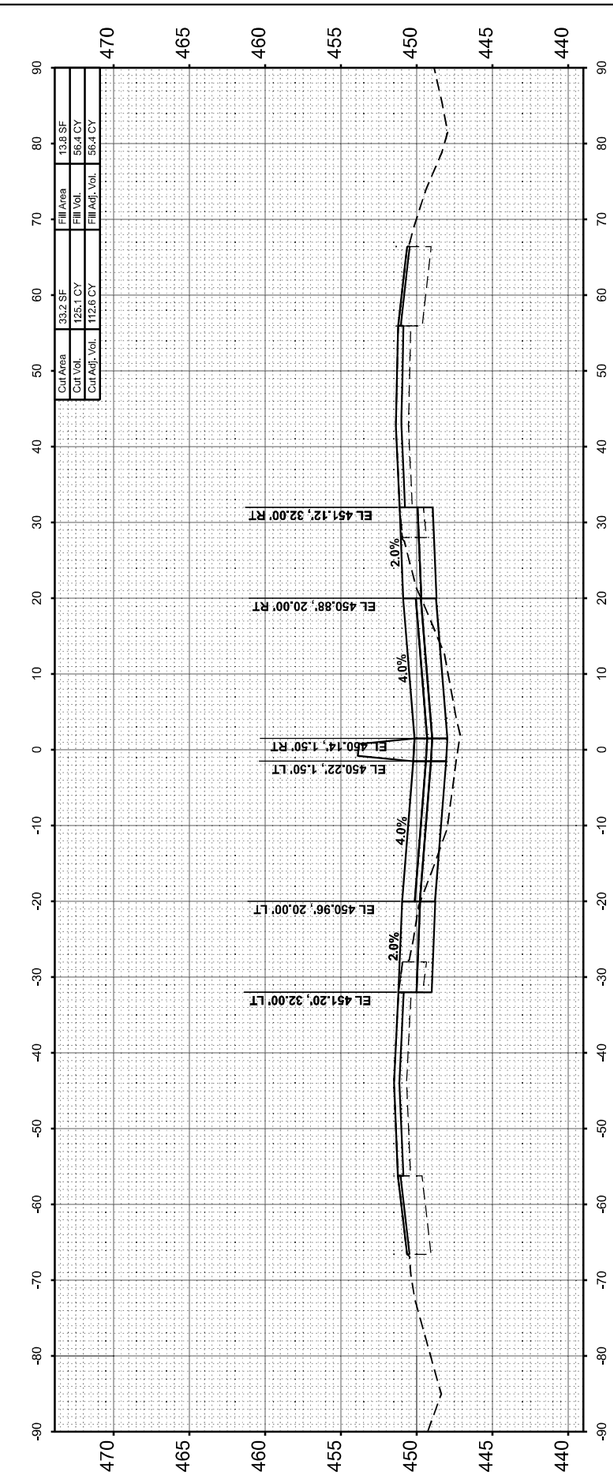

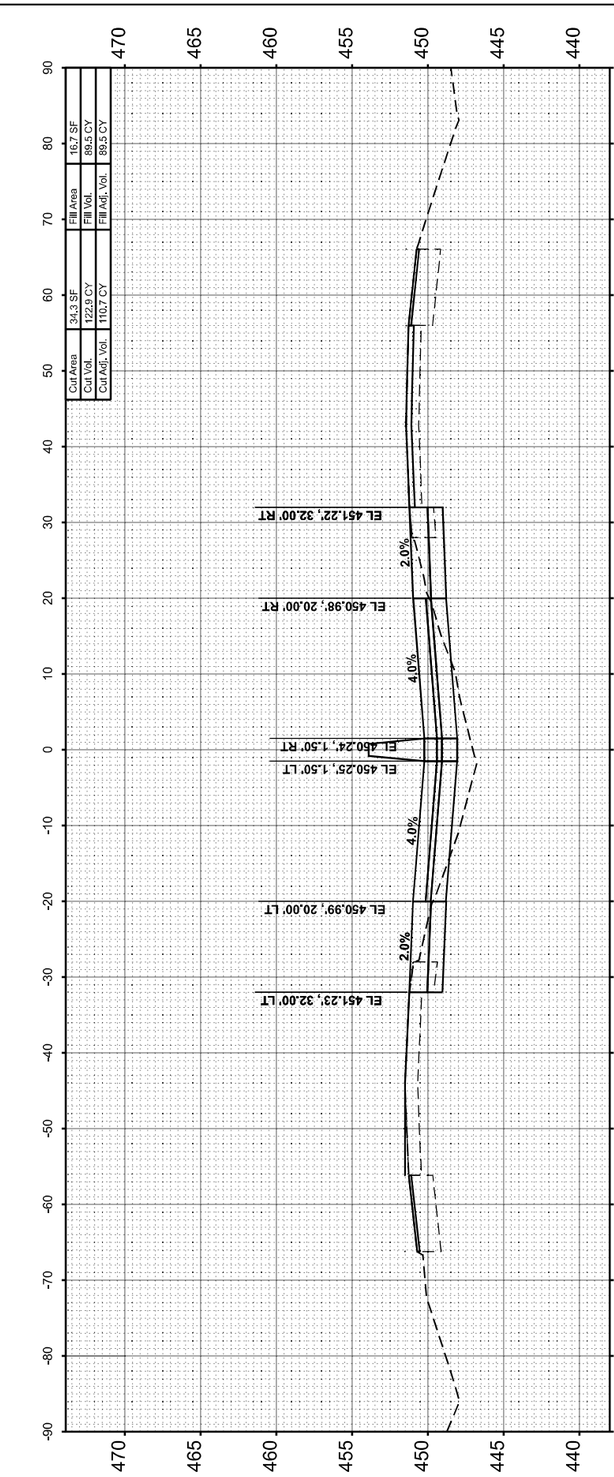

ORIGINAL SURVEY		BY	DATE
NOTE BOOK	SURVEYED		
NO.	PLOTTED		
	TEMPLATE		
	AREAS		
	AREAS CHECKED		

MODEL: IS7FRANKLIN A - D 255-00.00 [Sheet]
FILE NAME: pw:\\PW01-homershifrin.com:IS EDOT\Documents\2106100004\PTB194\04_DWV\2106102457-AlexLanePh2\C4D_Sheets\D97888\e4\bvcstaforfranklin.dgn

HORNER SHIFRIN	USER NAME = bdimmermann	DESIGNED -	REVISED -
WWW.HORNERSHIFRIN.COM		DRAWN -	REVISED -
	PLOT SCALE = 0.16666633 ' / In.	CHECKED -	REVISED -
	PLOT DATE = 10/16/2024	DATE -	REVISED -

STATE OF ILLINOIS
DEPARTMENT OF TRANSPORTATION

CROSS SECTIONS
FRANKLIN COUNTY

SCALE:10 H : 5 V | SHEET 97 OF 121 SHEETS | STA. | TO STA.

F.A.I RTE.	SECTION	COUNTY	TOTAL SHEETS	SHEET NO.
57	(28-2)B-2; (28-1)B-2	*	598	486
			CONTRACT NO. 78884	
		ILLINOIS	FED. AID PROJECT	

* FRANKLIN/JEFFERSON

FINAL SURVEY		BY	DATE
NOTE BOOK	SURVEYED		
NO.	PLOTTED		
	TEMPLATE		
	AREAS		
	AREAS CHECKED		

ORIGINAL SURVEY		BY	DATE
NOTE BOOK	SURVEYED		
NO.	PLOTTED		
	TEMPLATE		
	AREAS		
	AREAS CHECKED		

MODEL: I57FRANKLIN-A-D 259+00.00 [Sheet]
FILE NAME: pw:\\FPW01.hornershifrin.com:HS ${DOT}Documents\21061000\PTB198\434_D9\VV\21061024\57-2ndLanePh2\CAD_Sheets\7979884-e\l\wssht\wssht-frankllin.dgn

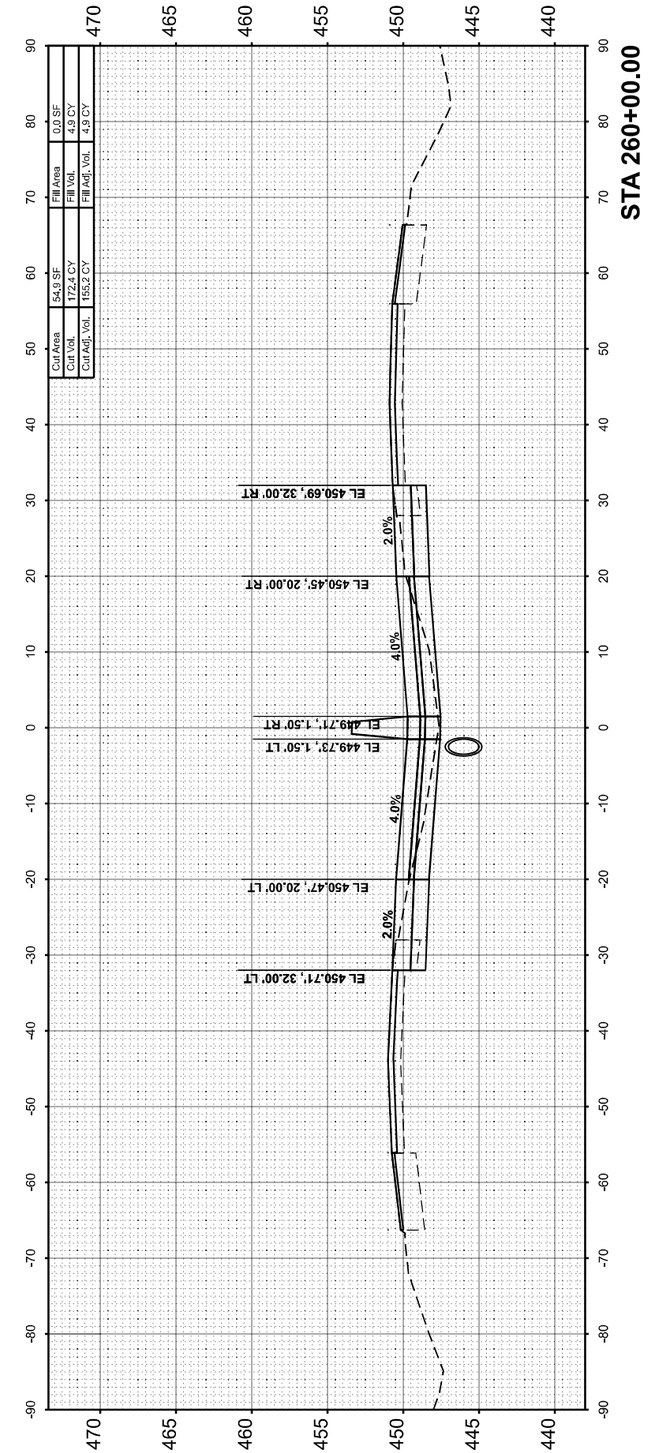

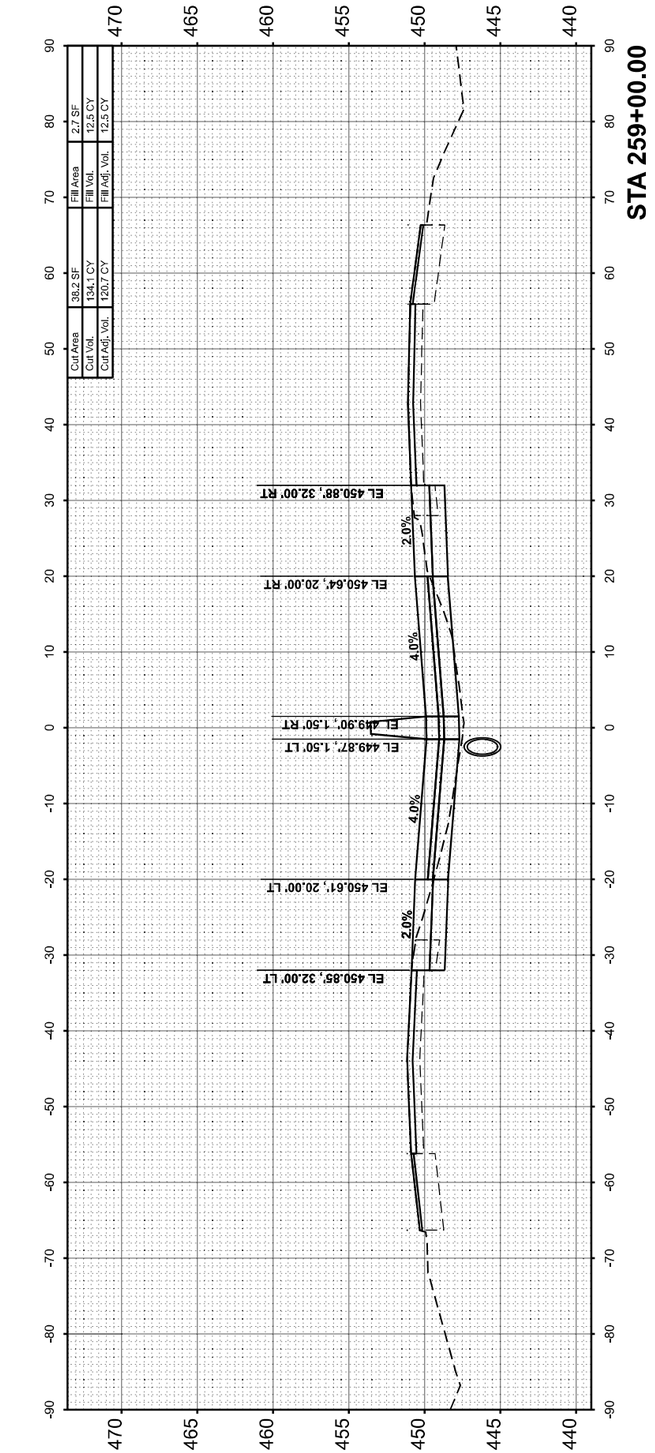

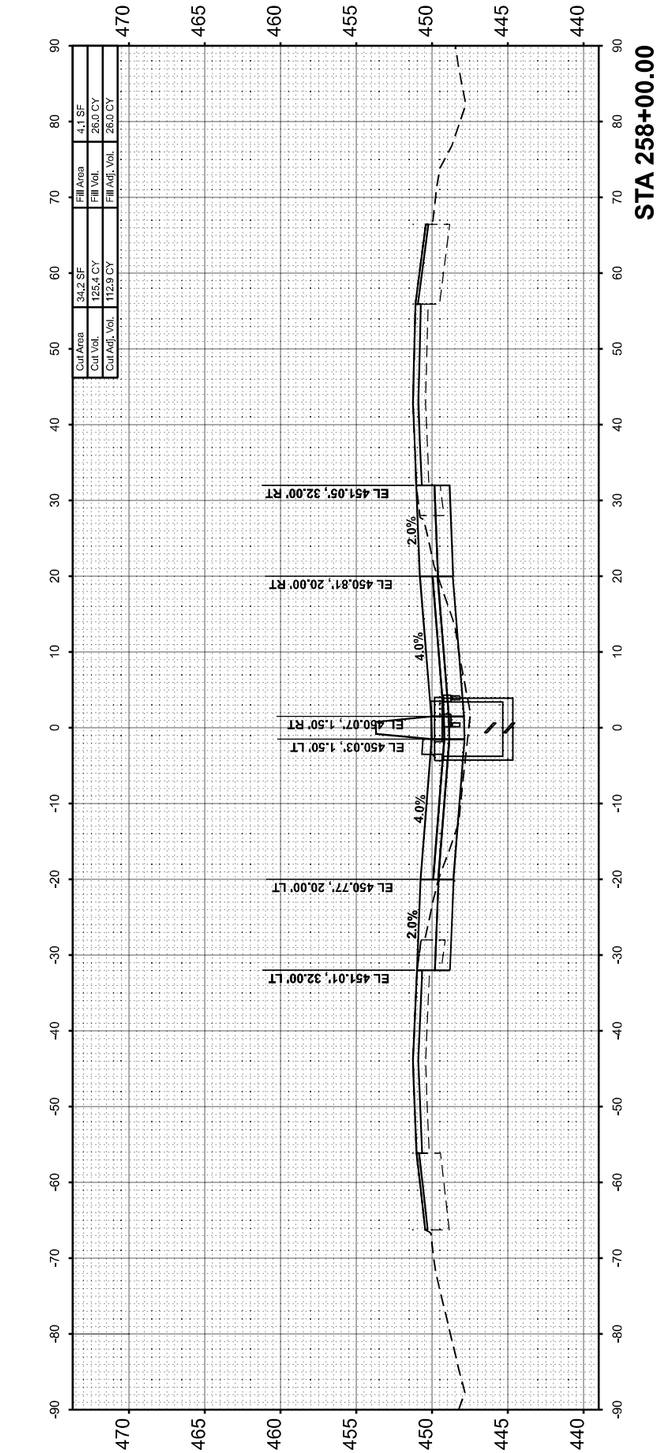

HORNER SHIFRIN
WWW.HORNERSHIFRIN.COM

USER NAME = bclimmermann	DESIGNED -	REVISED -	
	DRAWN -	REVISED -	
PLOT SCALE = 0.16666633 ' / In.	CHECKED -	REVISED -	
PLOT DATE = 10/16/2024	DATE -	REVISED -	

STATE OF ILLINOIS
DEPARTMENT OF TRANSPORTATION

CROSS SECTIONS
FRANKLIN COUNTY

SCALE:10 H : 5 V | SHEET 98 OF 121 SHEETS | STA. | TO STA.

F.A. I RTE.	SECTION	COUNTY	TOTAL SHEETS	SHEET NO.
57	(28-2)B-2; (28-1)B-2	*	598	487
		CONTRACT NO. 78884		
	ILLINOIS	FED. AID PROJECT		

* FRANKLIN/JEFFERSON

FINAL SURVEY		BY	DATE
	SURVEYED		
	PLOTTED		
NOTE BOOK	TEMPLATE		
	AREAS		
NO.	AREAS CHECKED		

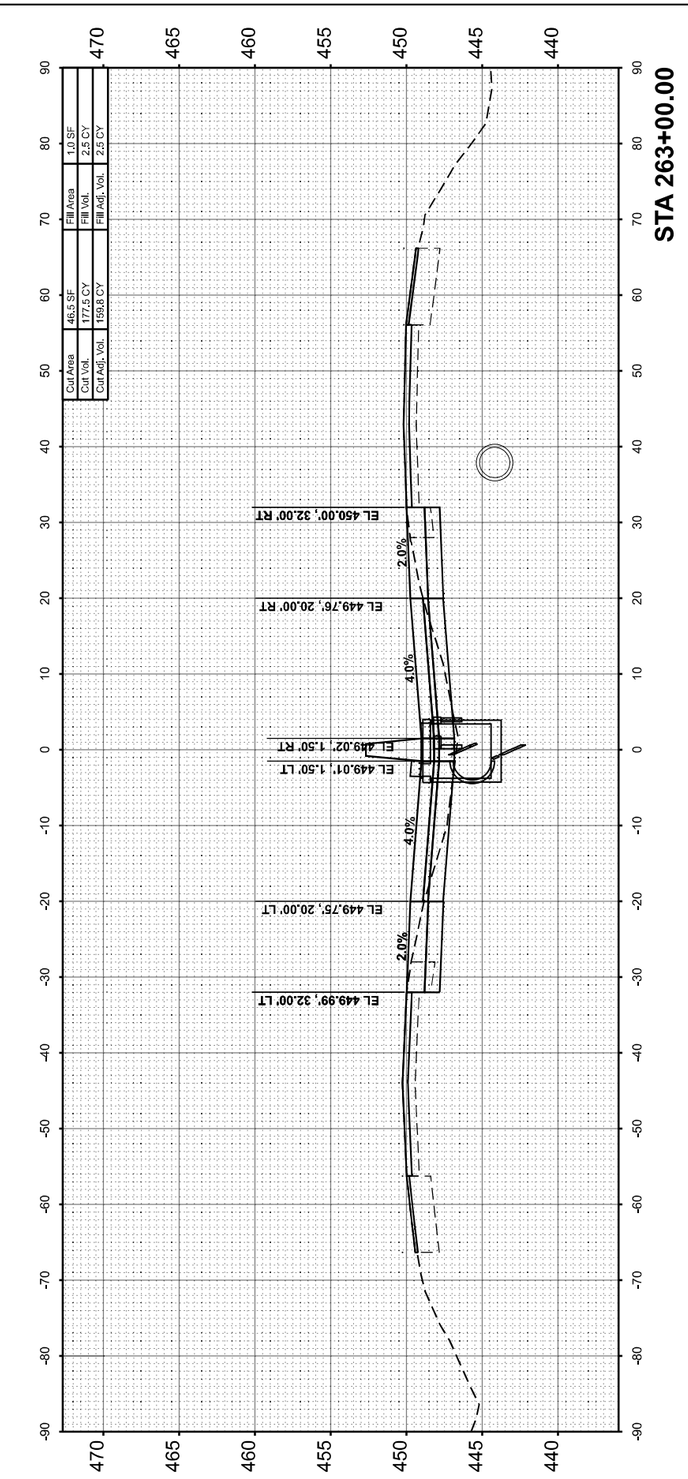

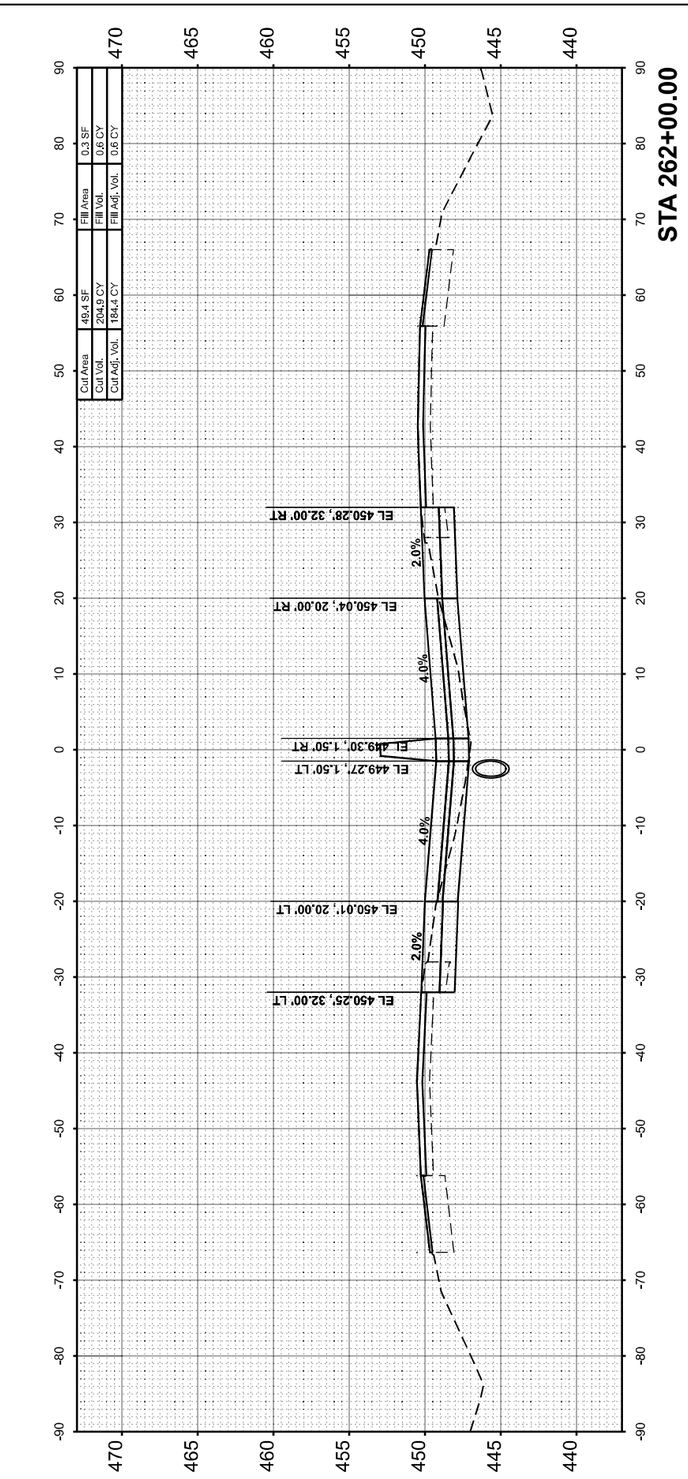

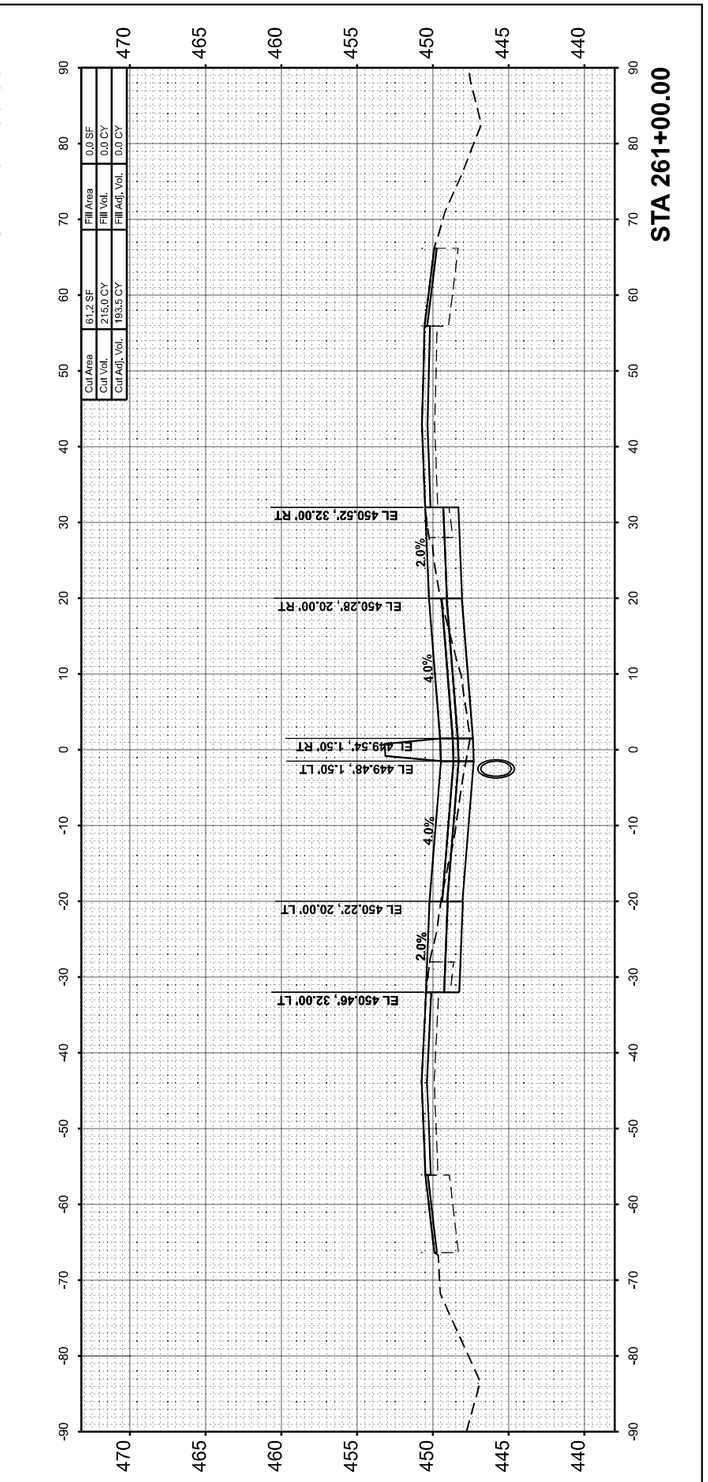

ORIGINAL SURVEY		BY	DATE
	SURVEYED		
	PLOTTED		
NOTE BOOK	TEMPLATE		
	AREAS		
NO.	AREAS CHECKED		

MODEL: I57FRANKLIN-A-D 261+00.00 [Sheet]
FILE NAME: pw:\\PW01.hornershifrin.com:HS $DOT\Documents\2106100004\PTB198\434_D9\VV2106100457-2ndLanePh2\CAD_Sheets\7978884-sht\westbnFranklin.dgn

HORNER SHIFRIN
WWW.HORNERSHIFRIN.COM

USER NAME = bclimmermann	DESIGNED -	REVISED -	
	DRAWN -	REVISED -	
PLOT SCALE = 0.16666633 ' / In.	CHECKED -	REVISED -	
PLOT DATE = 10/16/2024	DATE -	REVISED -	

STATE OF ILLINOIS
DEPARTMENT OF TRANSPORTATION

CROSS SECTIONS
FRANKLIN COUNTY

SCALE:10 H : 5 V | SHEET 99 OF 121 SHEETS | STA. | TO STA.

F.A. I RTE.	SECTION	COUNTY	TOTAL SHEETS	SHEET NO.
57	(28-2)B-2; (28-1)B-2	*	598	488
		CONTRACT NO. 78884		
	ILLINOIS	FED. AID PROJECT		

* FRANKLIN/JEFFERSON

FINAL SURVEY		BY	DATE
	SURVEYED		
	PLOTTED		
NOTE BOOK	TEMPLATE		
	AREAS		
NO.	AREAS CHECKED		

ORIGINAL SURVEY		BY	DATE
	SURVEYED		
	PLOTTED		
NOTE BOOK	TEMPLATE		
	AREAS		
NO.	AREAS CHECKED		

MODEL: IS7FRANKLIN-A-O 264+00.00 (Sheet)
FILE NAME: pw:\\PW01\Homershifrin-com\IS 7\DOT\Documents\21061000\PTB198\034_DSVV\21061024574\InfoLan\ePW\2\CAD_Sheets\D979884=ehl=ea8h=frank8lu.dgn

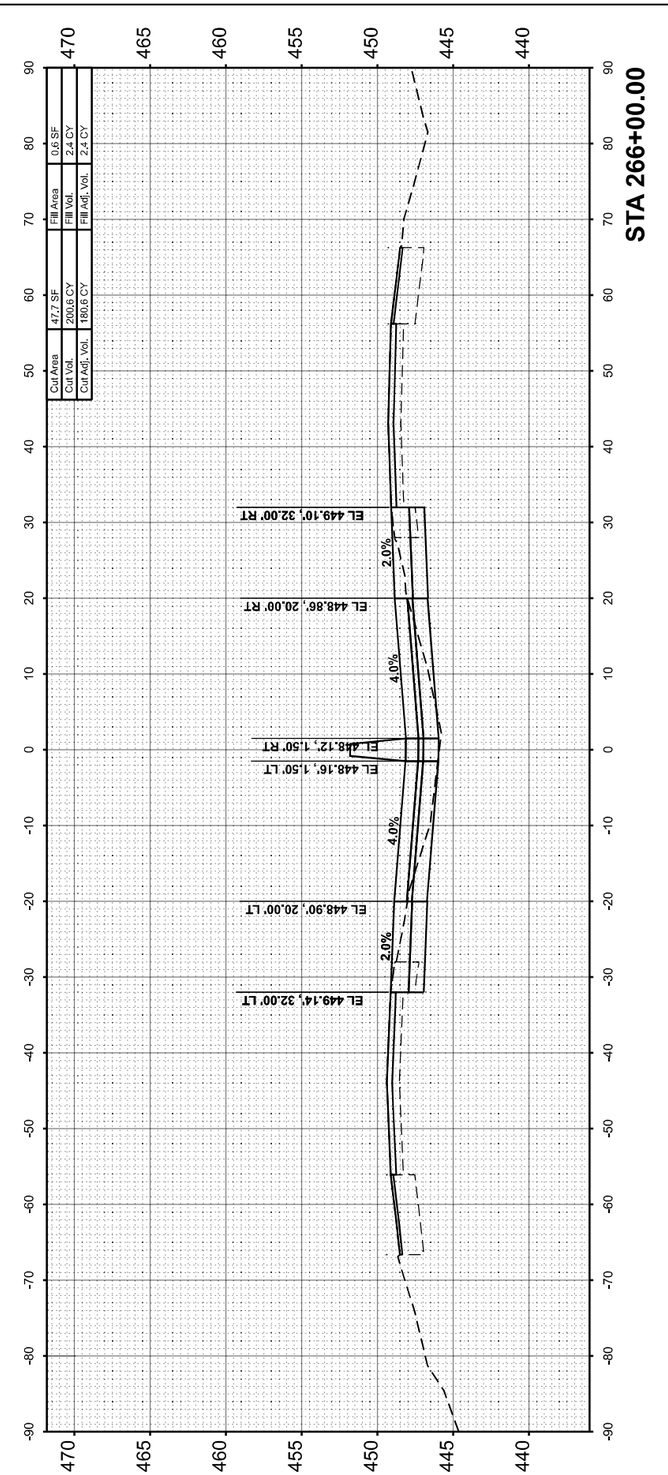

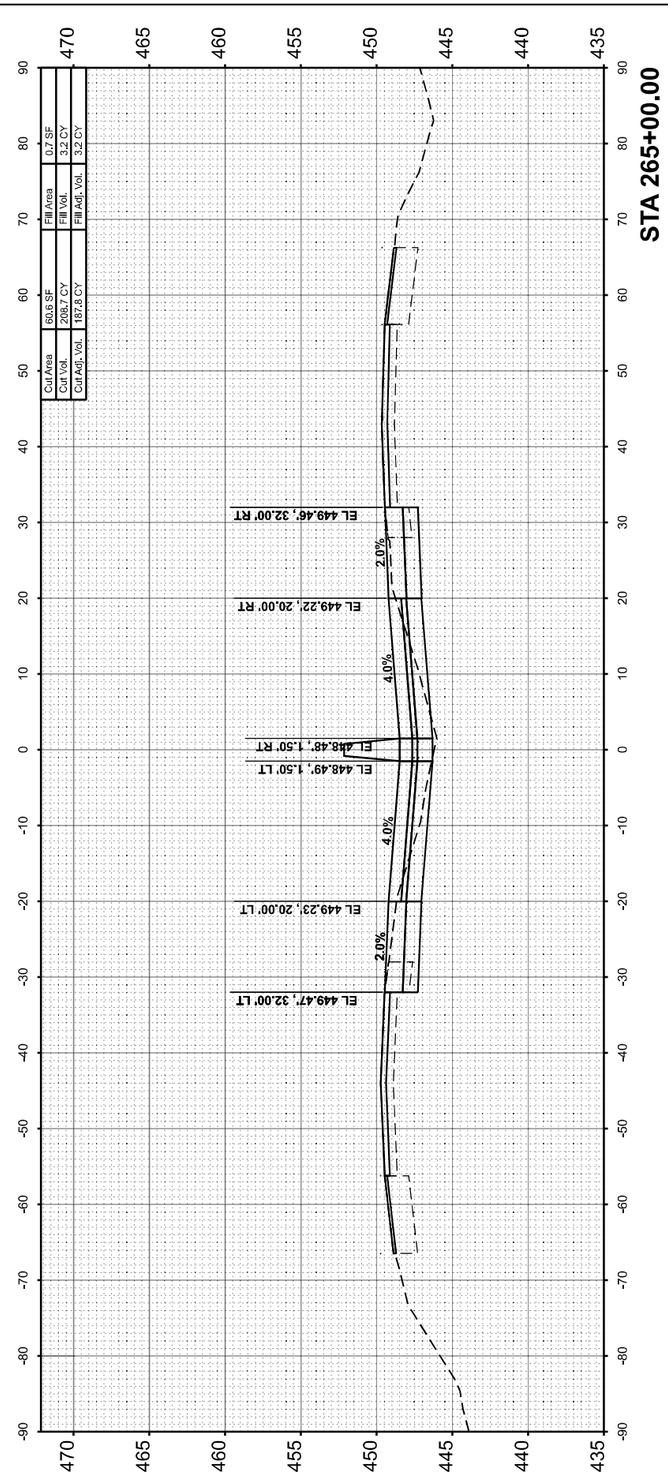

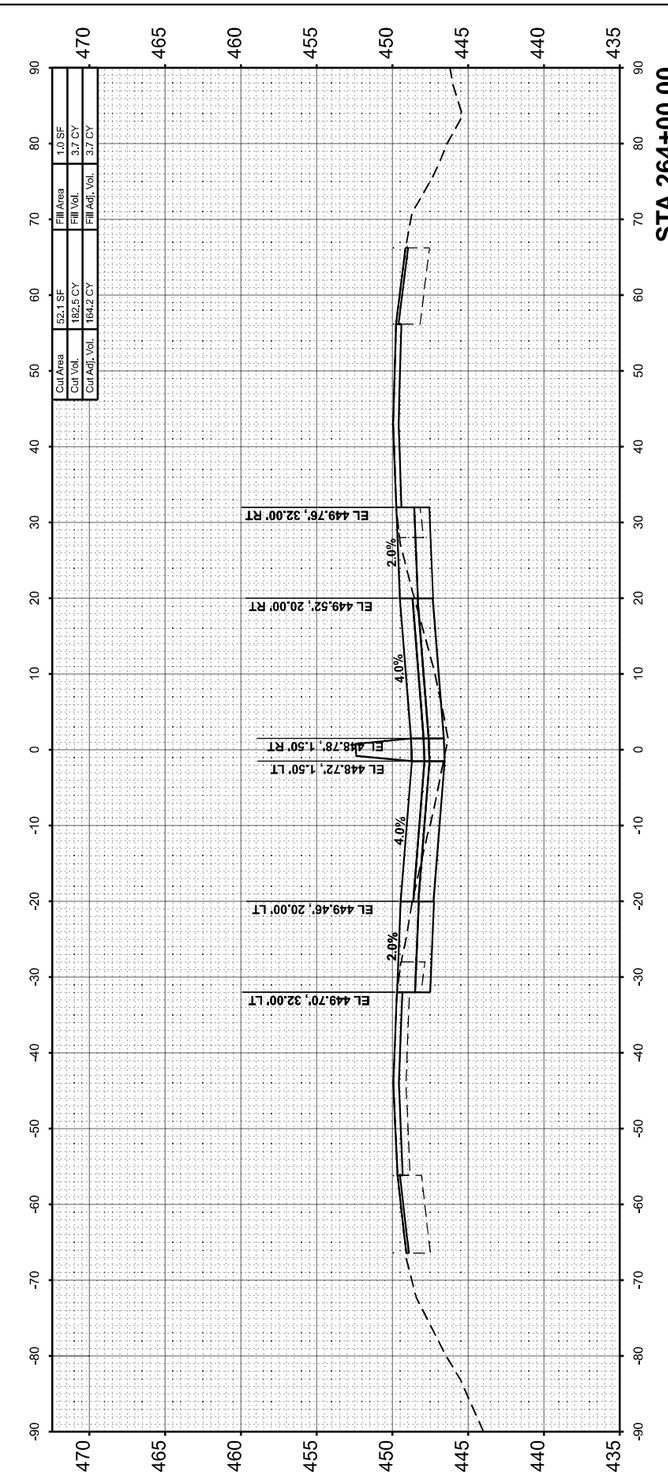

HORNER SHIFRIN
WWW. HORNERSHIFRIN .COM

USER NAME = bclimmermann	DESIGNED -	REVISED -
	DRAWN -	REVISED -
PLOT SCALE = 0.16666633 ' / In.	CHECKED -	REVISED -
PLOT DATE = 10/18/2024	DATE -	REVISED -

STATE OF ILLINOIS
DEPARTMENT OF TRANSPORTATION

CROSS SECTIONS
FRANKLIN COUNTY

SCALE:10 H : 5 V | SHEET 100 OF 121 SHEETS | STA. | TO STA.

F.A.I RTE.	SECTION	COUNTY	TOTAL SHEETS	SHEET NO.
57	(28-2)B-2; (28-1)B-2	*	598	489
		CONTRACT NO. 78884		
	ILLINOIS	FED. AID PROJECT		

* FRANKLIN/JEFFERSON

FINAL SURVEY		BY	DATE
	SURVEYED		
	PLOTTED		
NOTE BOOK	TEMPLATE		
	AREAS		
NO.	AREAS CHECKED		

ORIGINAL SURVEY		BY	DATE
	SURVEYED		
	PLOTTED		
NOTE BOOK	TEMPLATE		
	AREAS		
NO.	AREAS CHECKED		

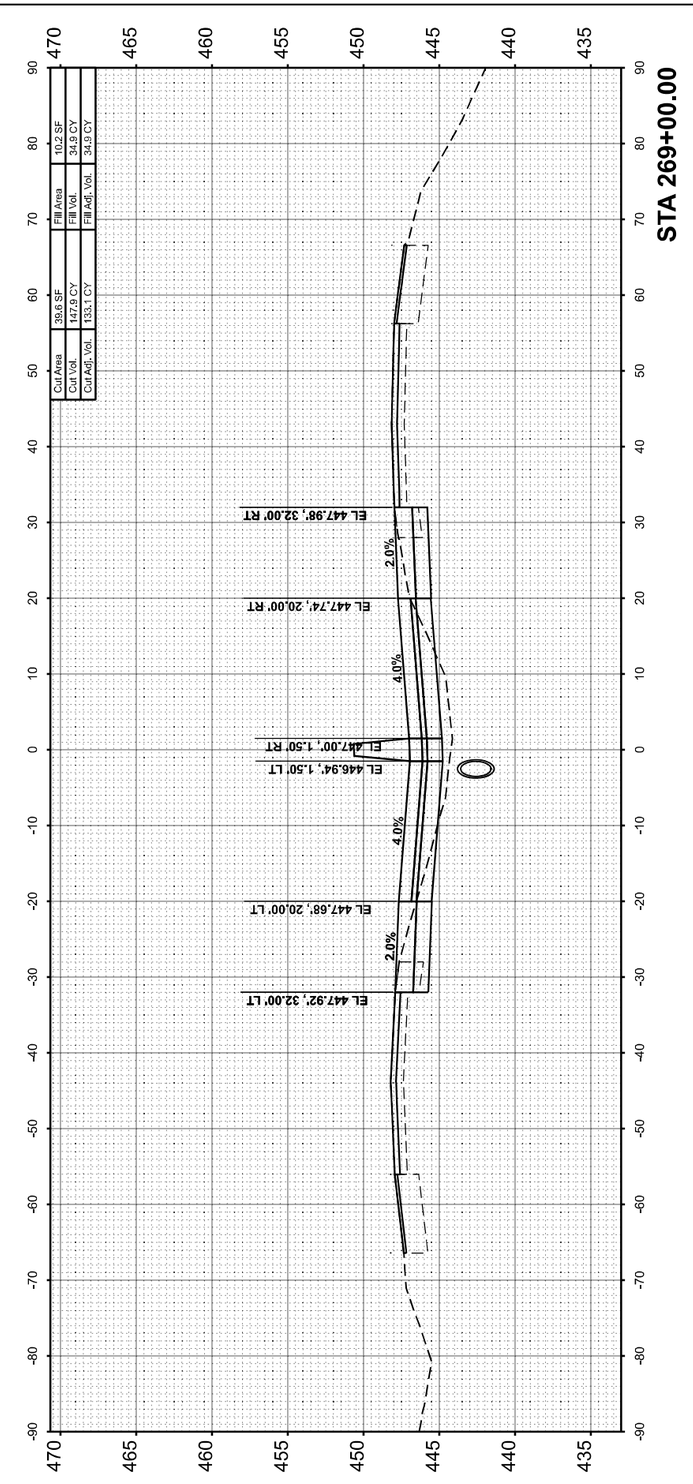

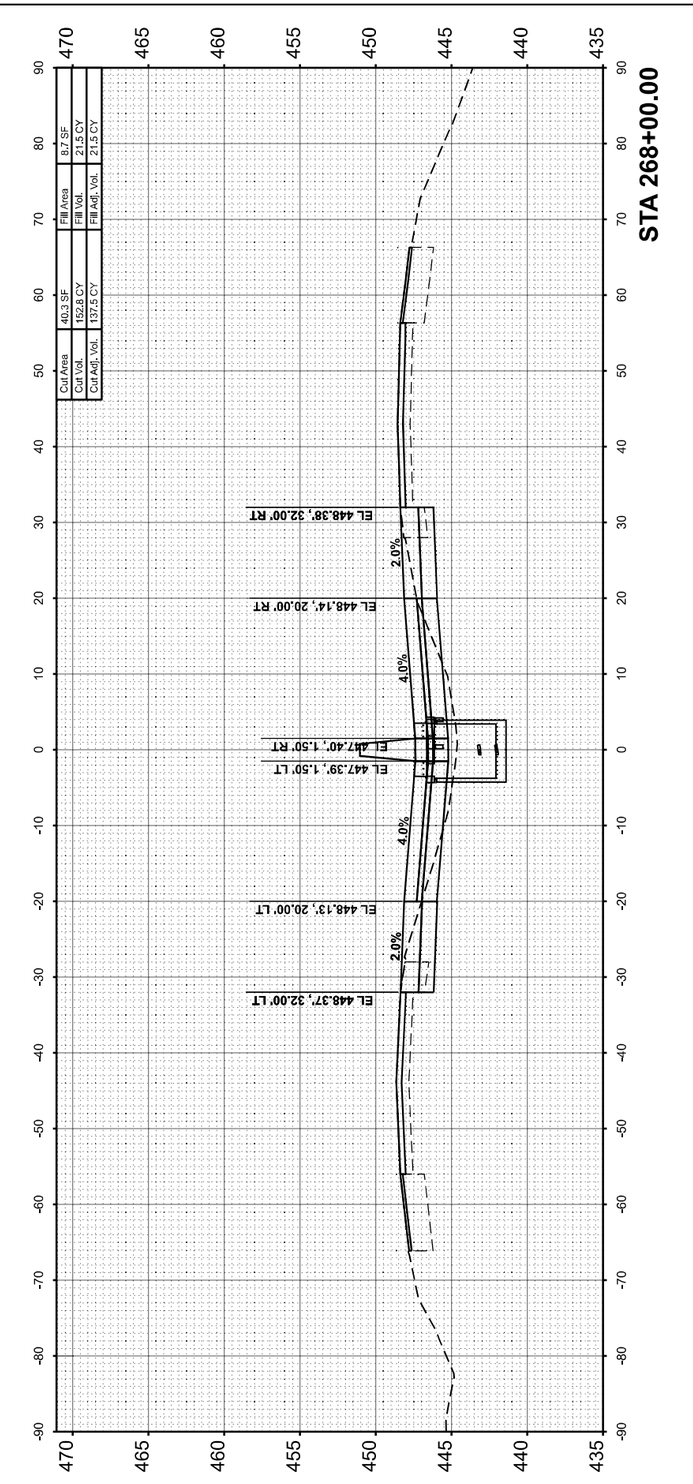

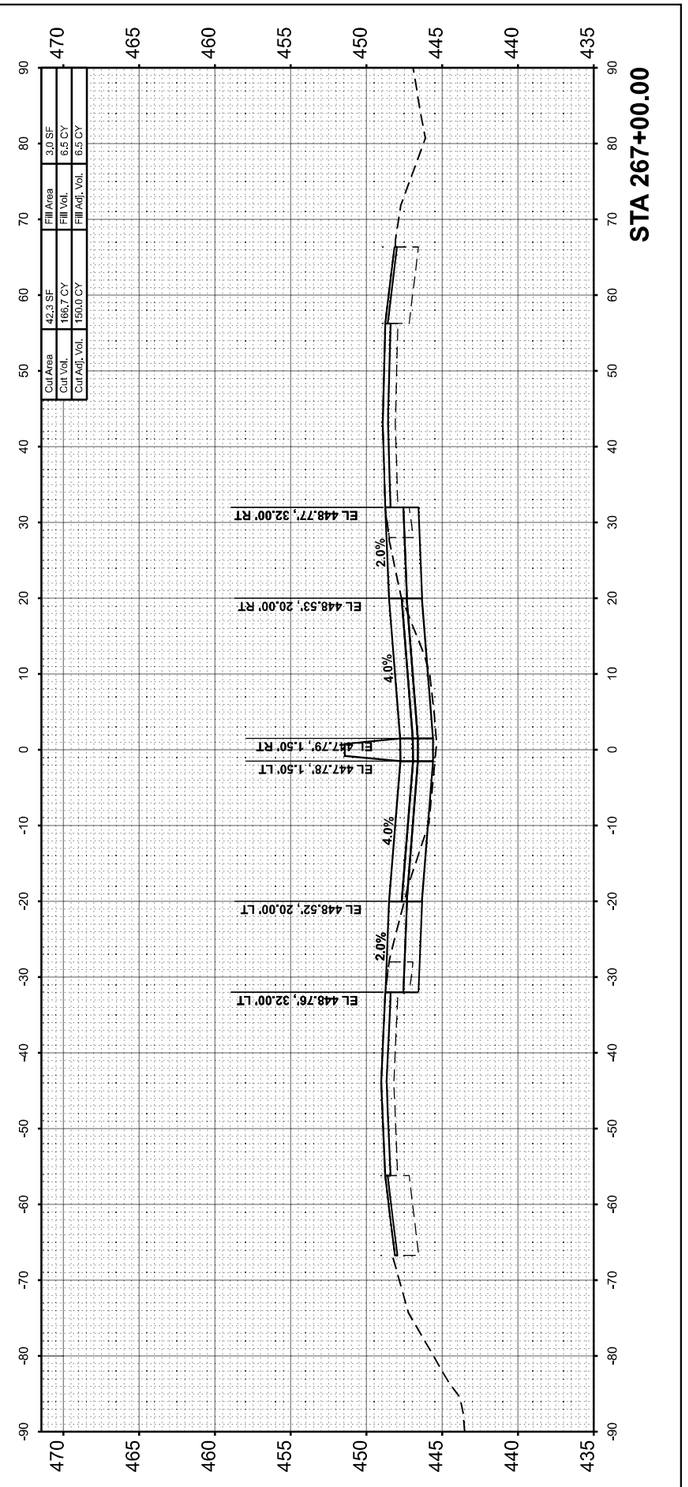

MODEL: I57FRANKLIN4 - D 267+00.00 [Sheet]
FILE NAME: pw:\\PW01-hornershifrin.com:IS IDOT\Documents\2106100004*TB198404_DWV\2106102457-3rdLanePh2\C4D_Sheets\D97888e4\ln\estat\FranklinJogn

HORNER SHIFRIN WWW.HORNERSHIFRIN.COM	USER NAME = bdimmermann	DESIGNED -	REVISED -
		DRAWN -	REVISED -
	PLOT SCALE = 0.16666633 ' / In.	CHECKED -	REVISED -
	PLOT DATE = 10/16/2024	DATE -	REVISED -

STATE OF ILLINOIS
DEPARTMENT OF TRANSPORTATION

CROSS SECTIONS
FRANKLIN COUNTY

SCALE:10 H : 5 V | SHEET 101 OF 121 SHEETS | STA. | TO STA.

F.A. I RTE.	SECTION	COUNTY	TOTAL SHEETS	SHEET NO.
57	(28-2)B-2; (28-1)B-2	*	598	490
			CONTRACT NO. 78884	
		ILLINOIS	FED. AID PROJECT	

* FRANKLIN/JEFFERSON

FINAL SURVEY		BY	DATE
	SURVEYED		
	PLOTTED		
NOTE BOOK	TEMPLATE		
	AREAS		
NO.	AREAS CHECKED		

ORIGINAL SURVEY		BY	DATE
	SURVEYED		
	PLOTTED		
NOTE BOOK	TEMPLATE		
	AREAS		
NO.	AREAS CHECKED		

MODEL: IS7FRANKLIN-A-270+00.00 (Sheet)
FILE NAME: pw:\\PW01:Home:eshifrin.com:IS $DOT:Documents:21061000:**PTB198:034_DSVV:21061024574:dot_arialPw:dCAD_Sheets:7897888**=ed\|=ess8b#frankBlu.dgn

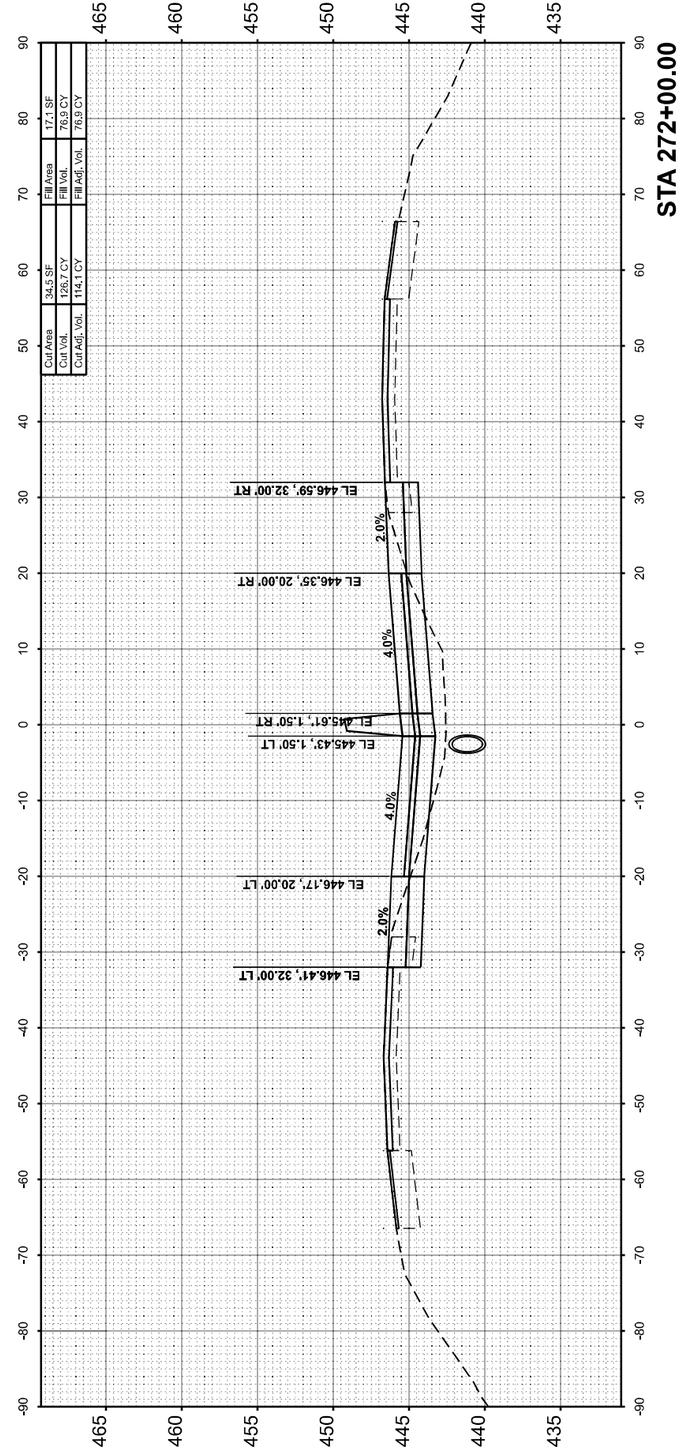

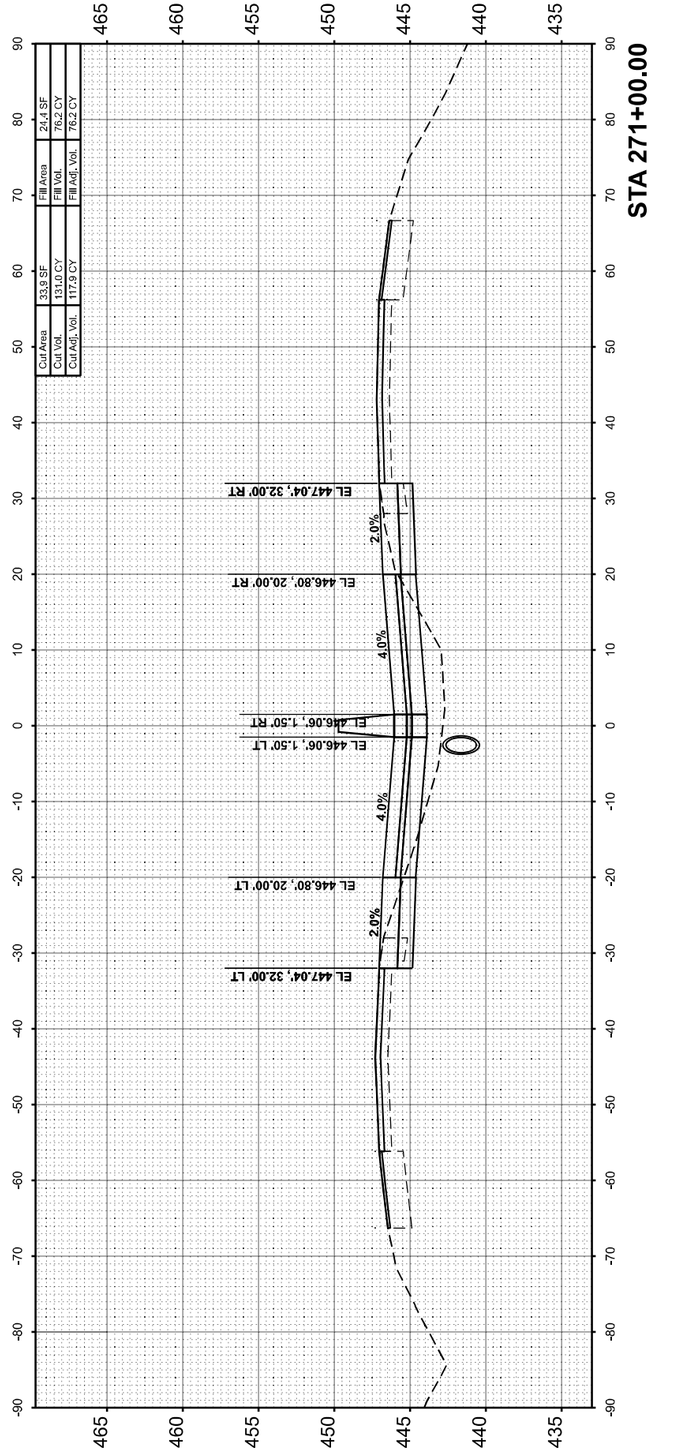

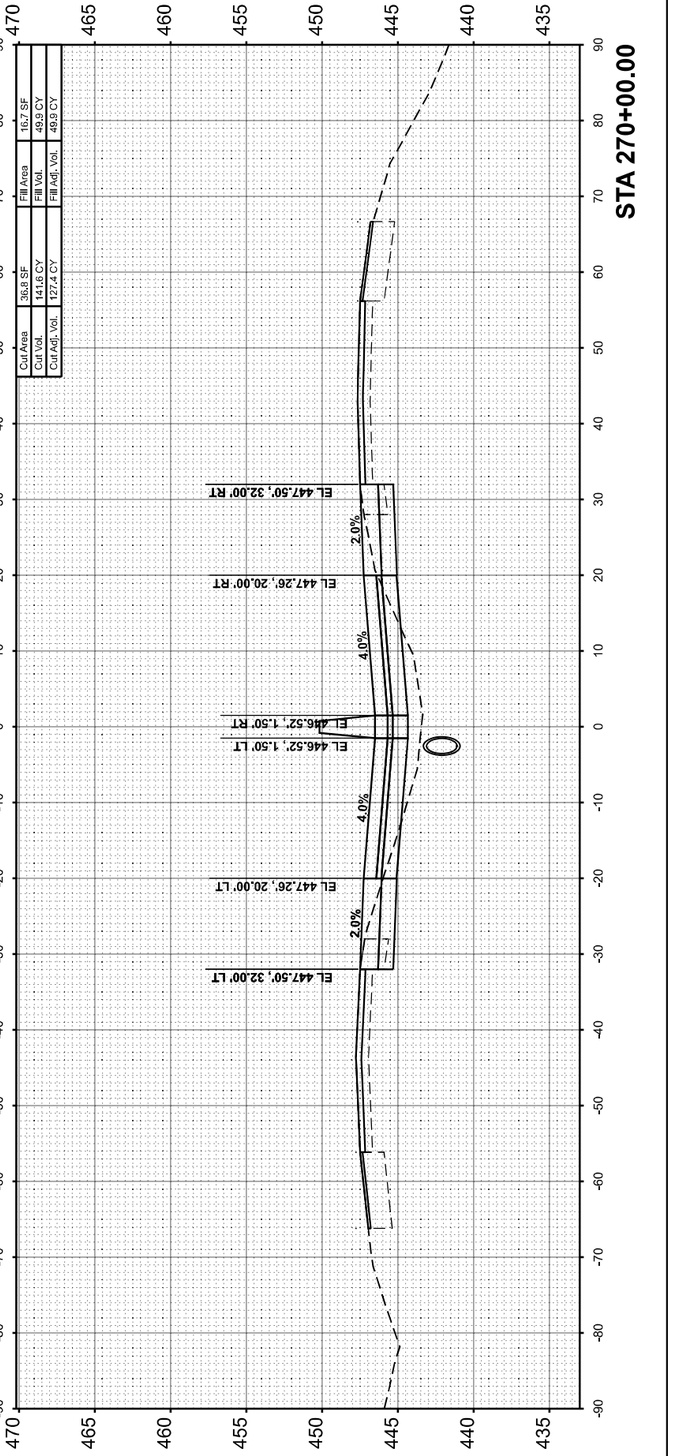

HORNER SHIFRIN
WWW. HORNERSHIFRIN .COM

USER NAME = bclimmermann	DESIGNED -	REVISED -
	DRAWN -	REVISED -
PLOT SCALE = 0.16666633 ' / In.	CHECKED -	REVISED -
PLOT DATE = 10/18/2024	DATE -	REVISED -

STATE OF ILLINOIS
DEPARTMENT OF TRANSPORTATION

CROSS SECTIONS
FRANKLIN COUNTY

SCALE:10 H : 5 V | SHEET 102 OF 121 SHEETS | STA. | TO STA.

F.A.I RTE.	SECTION	COUNTY	TOTAL SHEETS	SHEET NO.
57	(28-2)B-2; (28-1)B-2	*	598	491
		CONTRACT NO. 78884		
	ILLINOIS	FED. AID PROJECT		

* FRANKLIN/JEFFERSON

FINAL SURVEY		BY	DATE
	SURVEYED		
	PLOTTED		
NOTE BOOK	TEMPLATE		
	AREAS		
NO.	AREAS CHECKED		

ORIGINAL SURVEY		BY	DATE
	SURVEYED		
	PLOTTED		
NOTE BOOK	TEMPLATE		
	AREAS		
NO.	AREAS CHECKED		

MODEL: I57FRANKLIN4-->D 272+72.78 [Sheet]
FILE NAME: pw:\\FPW01.hornershifrin.com:IS $\DOT\Documents\21061000\PTB199\D34_D9\VV\21061024\57-3rdLanePh2\CAD_Sheets\7979884-sht\vesta\frankillin.dgn

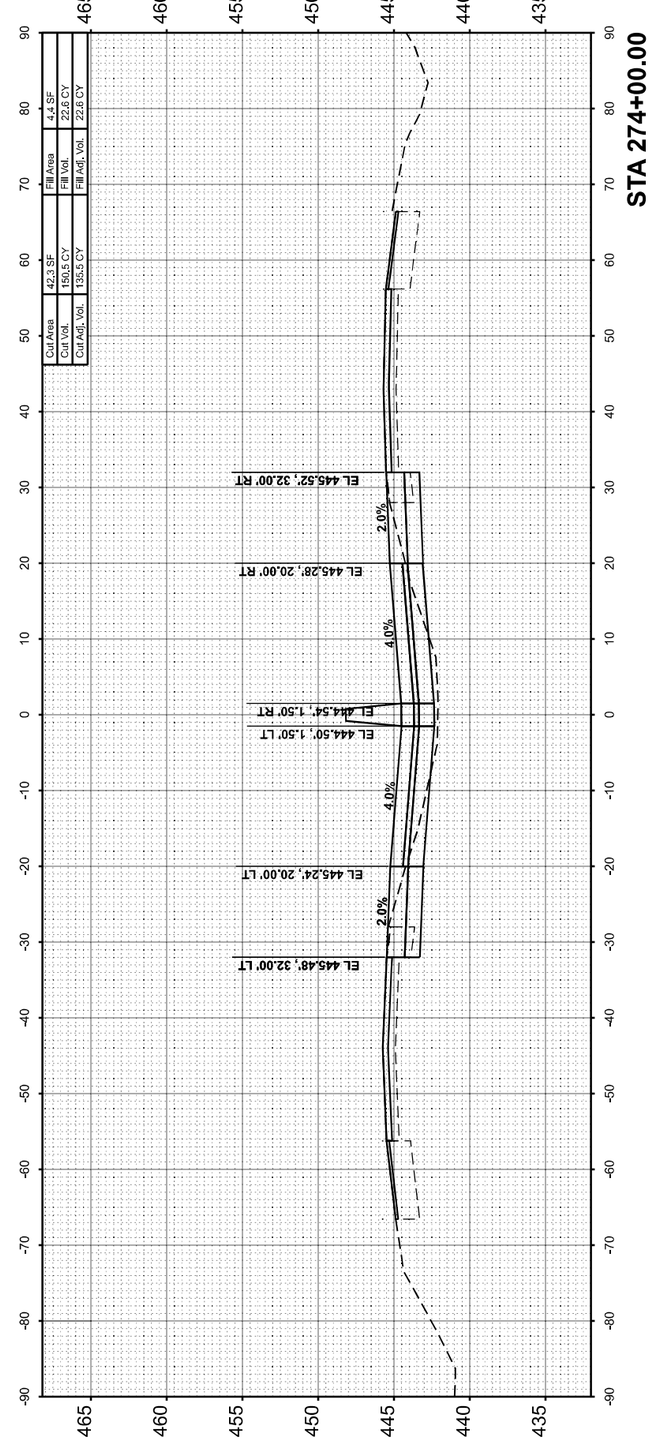

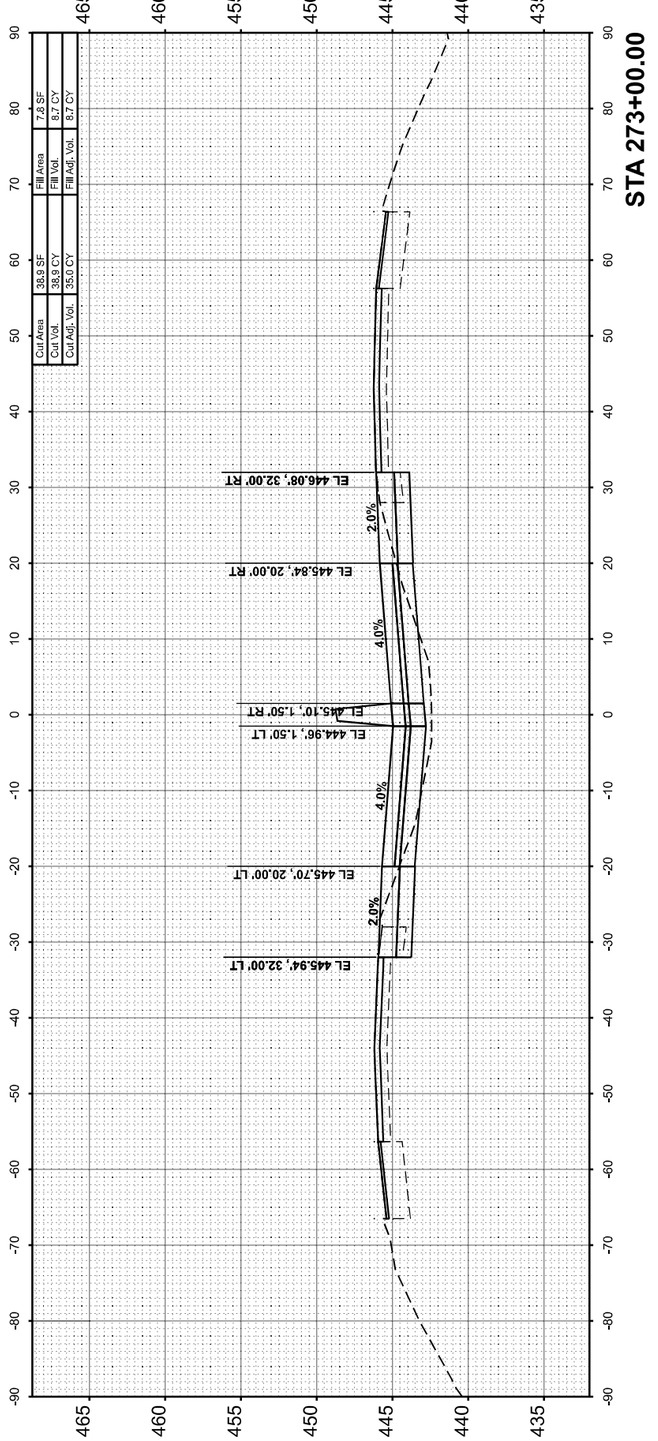

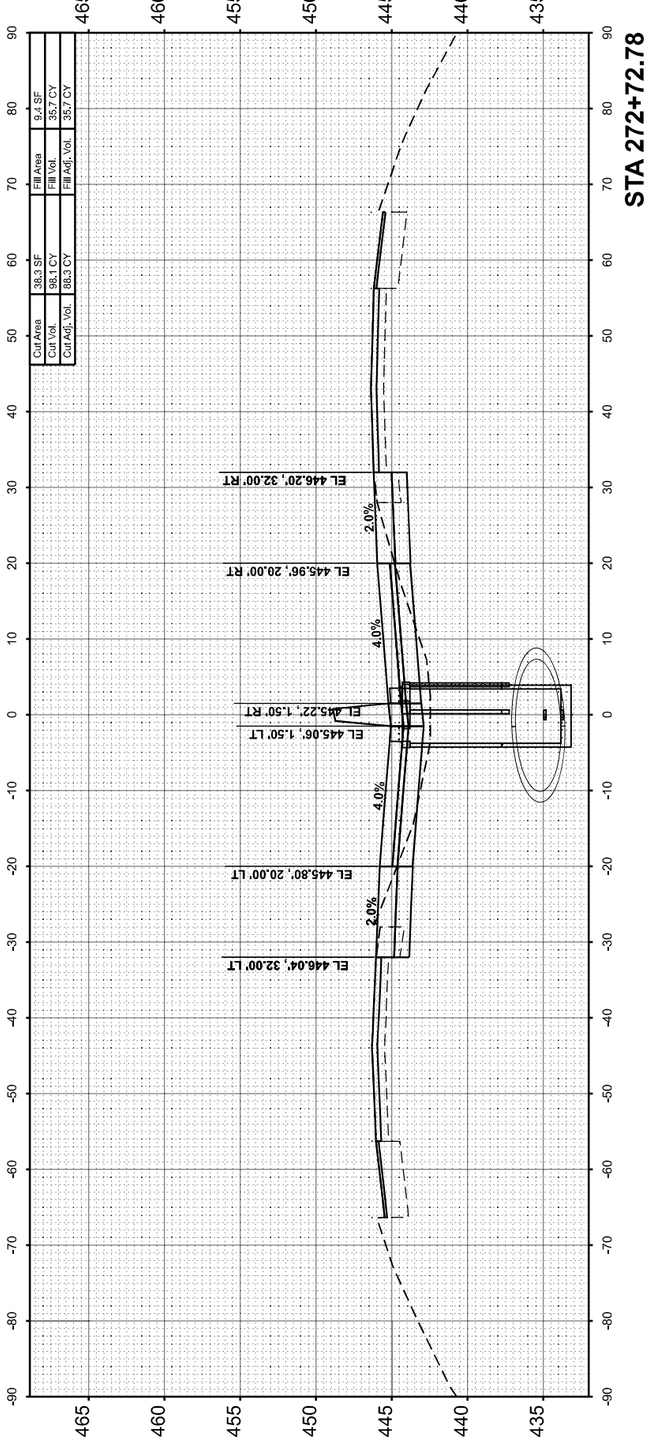

USER NAME = bclimmermann	DESIGNED -	REVISED -	
	DRAWN -	REVISED -	
PLOT SCALE = 0.16666633 ' / In.	CHECKED -	REVISED -	
PLOT DATE = 10/16/2024	DATE -	REVISED -	

HORNER SHIFRIN
WWW. HORNERSHIFRIN .COM

STATE OF ILLINOIS
DEPARTMENT OF TRANSPORTATION

CROSS SECTIONS
FRANKLIN COUNTY

SCALE:10 H : 5 V | SHEET 103 OF 121 SHEETS | STA. | TO STA.

F.A. I RTE.	SECTION	COUNTY	TOTAL SHEETS	SHEET NO.
57	(28-2)B-2; (28-1)B-2	*	598	492
		CONTRACT NO. 78884		
	ILLINOIS	FED. AID PROJECT		

* FRANKLIN/JEFFERSON

FINAL SURVEY	SURVEYED	BY	DATE
NOTE BOOK	PLOTTED		
NO.	TEMPLATE		
	AREAS		
	AREAS CHECKED		

ORIGINAL SURVEY	SURVEYED	BY	DATE
NOTE BOOK	PLOTTED		
NO.	TEMPLATE		
	AREAS		
	AREAS CHECKED		

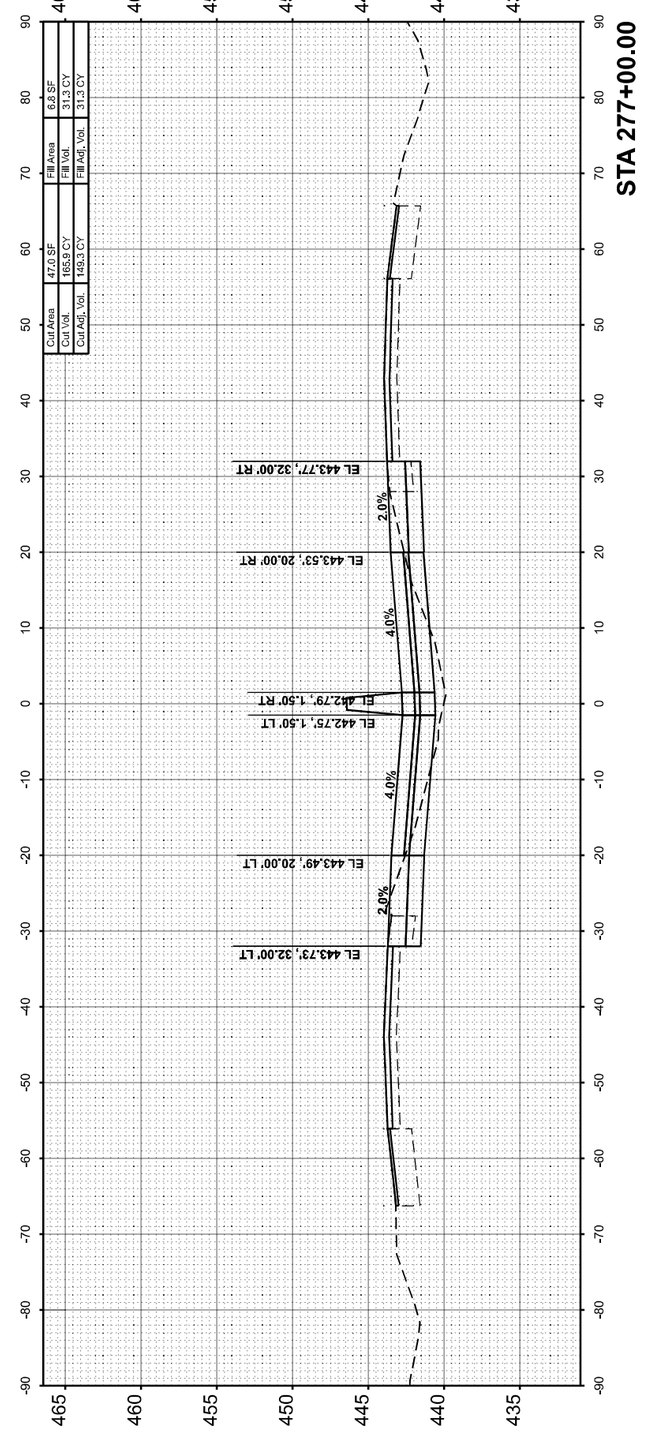

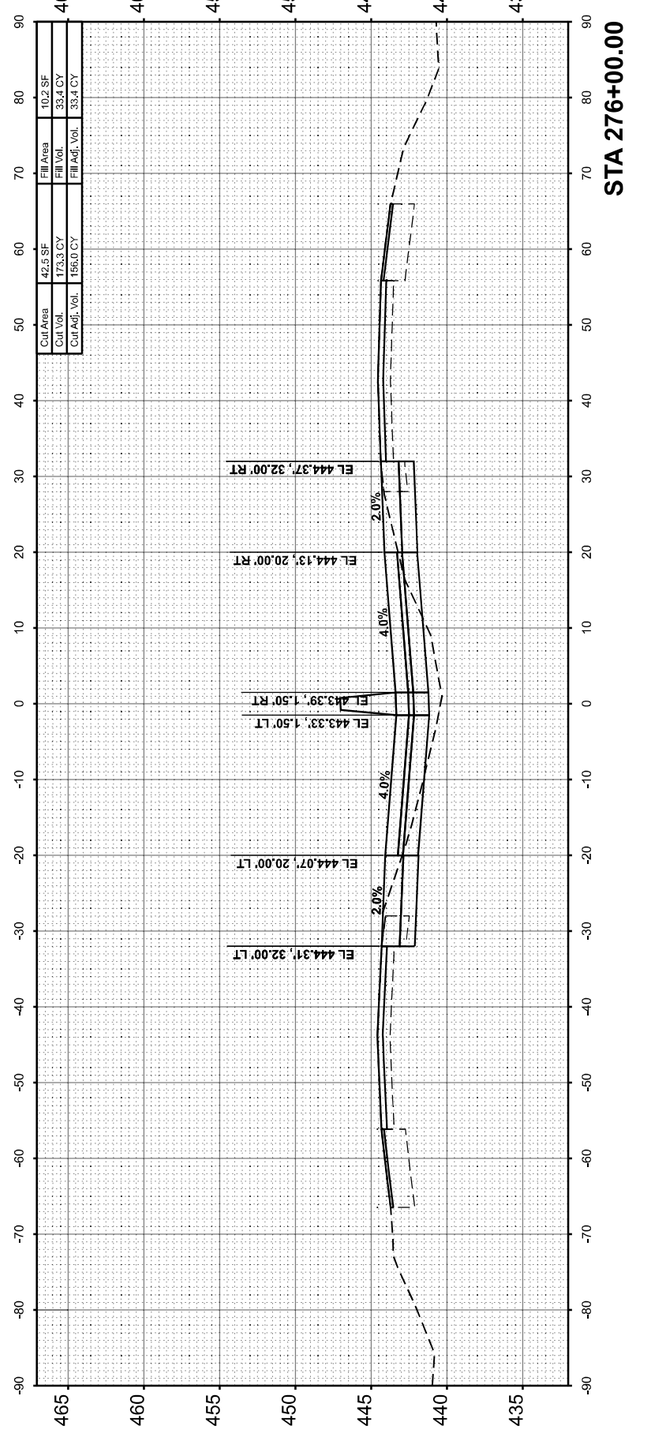

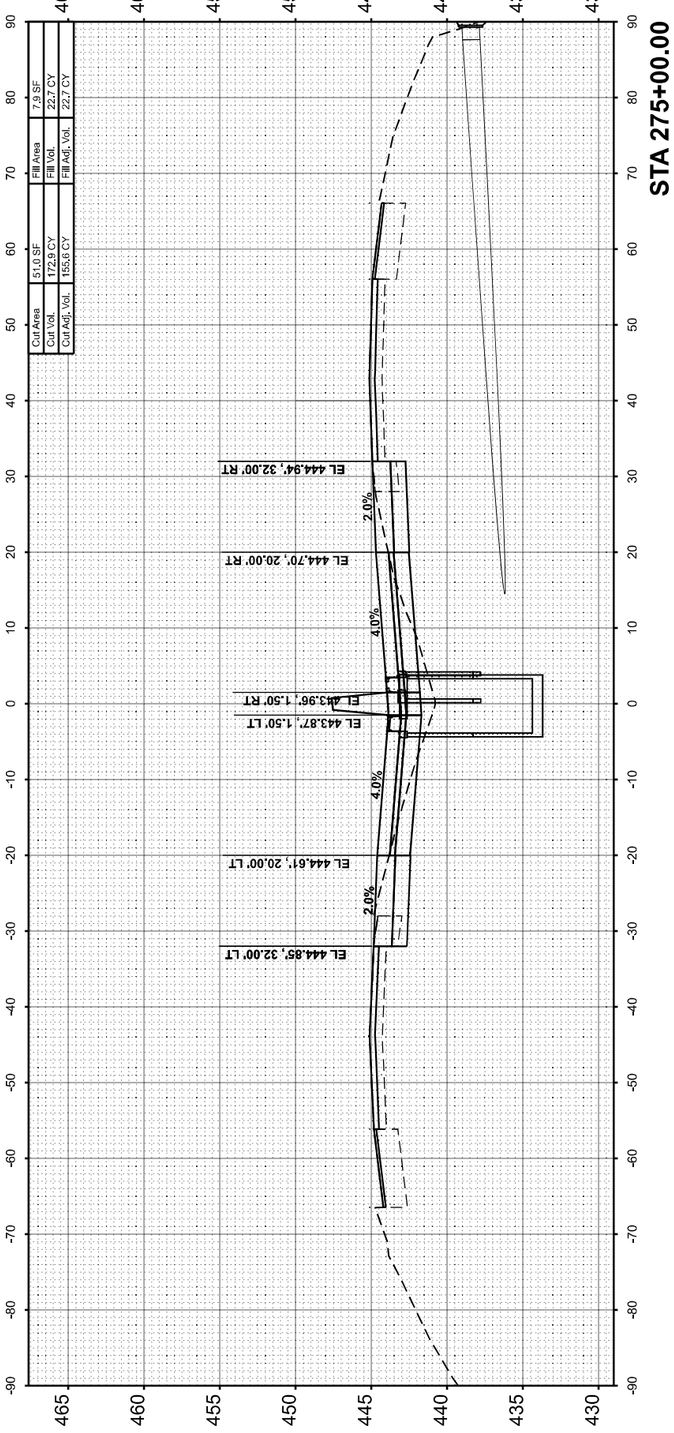

MODEL: I57FRANKLIN-A-D 275+00.00 [Sheet]
FILE NAME: pw:///PW01.hornershifrin.com:HS EDOT//Documents/21061000*PTB 198-034_D9\VV21091024\57-2ard_lanePh2\CAD_Sheets\D979884-e(lin<csts#franklin.dgn

HORNER SHIFRIN WWW. HORNERSHIFRIN .COM	USER NAME = bclimmermann	DESIGNED -	REVISED -
		DRAWN -	REVISED -
	PLOT SCALE = 0.16666633 ' / In.	CHECKED -	REVISED -
	PLOT DATE = 10/16/2024	DATE -	REVISED -

STATE OF ILLINOIS
DEPARTMENT OF TRANSPORTATION

CROSS SECTIONS
FRANKLIN COUNTY

SCALE:10 H : 5 V | SHEET 104 OF 121 SHEETS | STA. | TO STA.

F.A. RTE.	SECTION	COUNTY	TOTAL SHEETS	SHEET NO.
57	(28-2)B-2; (28-1)B-2	*	598	493
		CONTRACT NO. 78884		
	ILLINOIS	FED. AID PROJECT		

* FRANKLIN/JEFFERSON

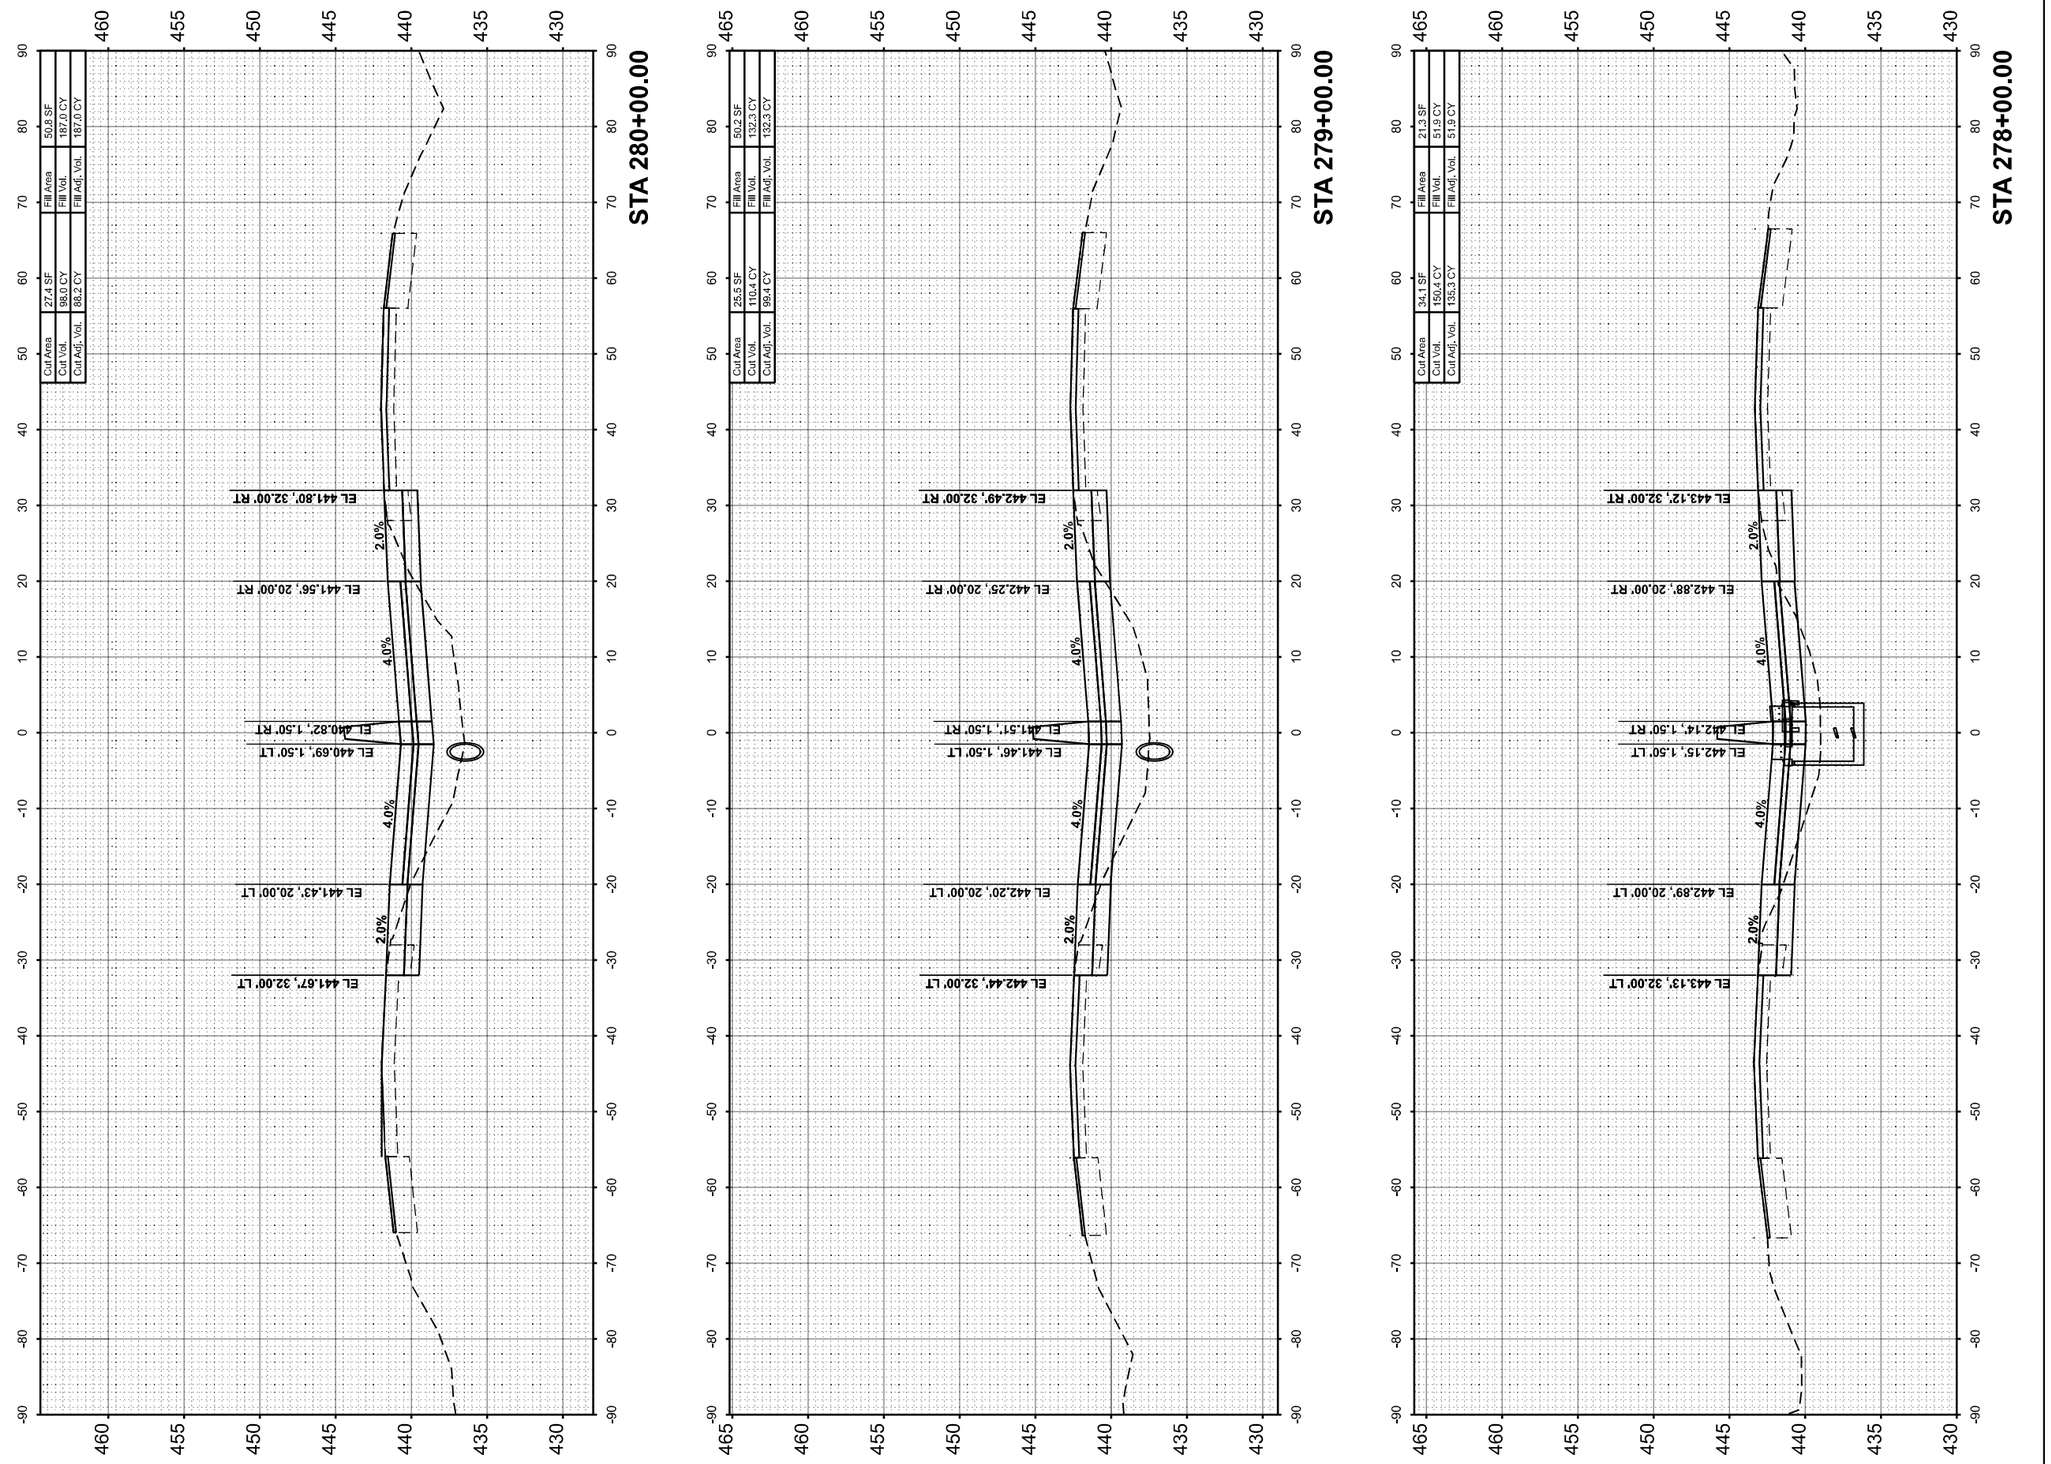

FINAL SURVEY	SURVEYED	BY	DATE
	PLOTTED		
NOTE BOOK	TEMPLATE		
	AREAS		
NO.	AREAS CHECKED		

ORIGINAL SURVEY	SURVEYED	BY	DATE
	PLOTTED		
NOTE BOOK	TEMPLATE		
	AREAS		
NO.	AREAS CHECKED		

MODEL: I57FRANKLIN-x-0.278+00.00 (Sheet)
FILE NAME: pw:\\PWV1.hornershifrin.com:IS IDOT\Documents\21061000-PTB198-034_D9VVZ\105102-I57-2-IntLaneProj\CAD_Sheets\D978884-eliveasthFranklin.dgn

HORNER SHIFRIN
WWW. HORNERSHIFRIN .COM

USER NAME = bclimmermann	DESIGNED -	REVISED -	
	DRAWN -	REVISED -	
PLOT SCALE = 0.16666633 ' / In.	CHECKED -	REVISED -	
PLOT DATE = 10/16/2024	DATE -	REVISED -	

STATE OF ILLINOIS
DEPARTMENT OF TRANSPORTATION

CROSS SECTIONS
FRANKLIN COUNTY

SCALE:10 H : 5 V | SHEET 105 OF 121 SHEETS | STA. | TO STA.

F.A.I RTE.	SECTION	COUNTY	TOTAL SHEETS	SHEET NO.
57	(28-2)B-2; (28-1)B-2	*	598	494
		CONTRACT NO. 78884		
	ILLINOIS	FED. AID PROJECT		

* FRANKLIN/JEFFERSON

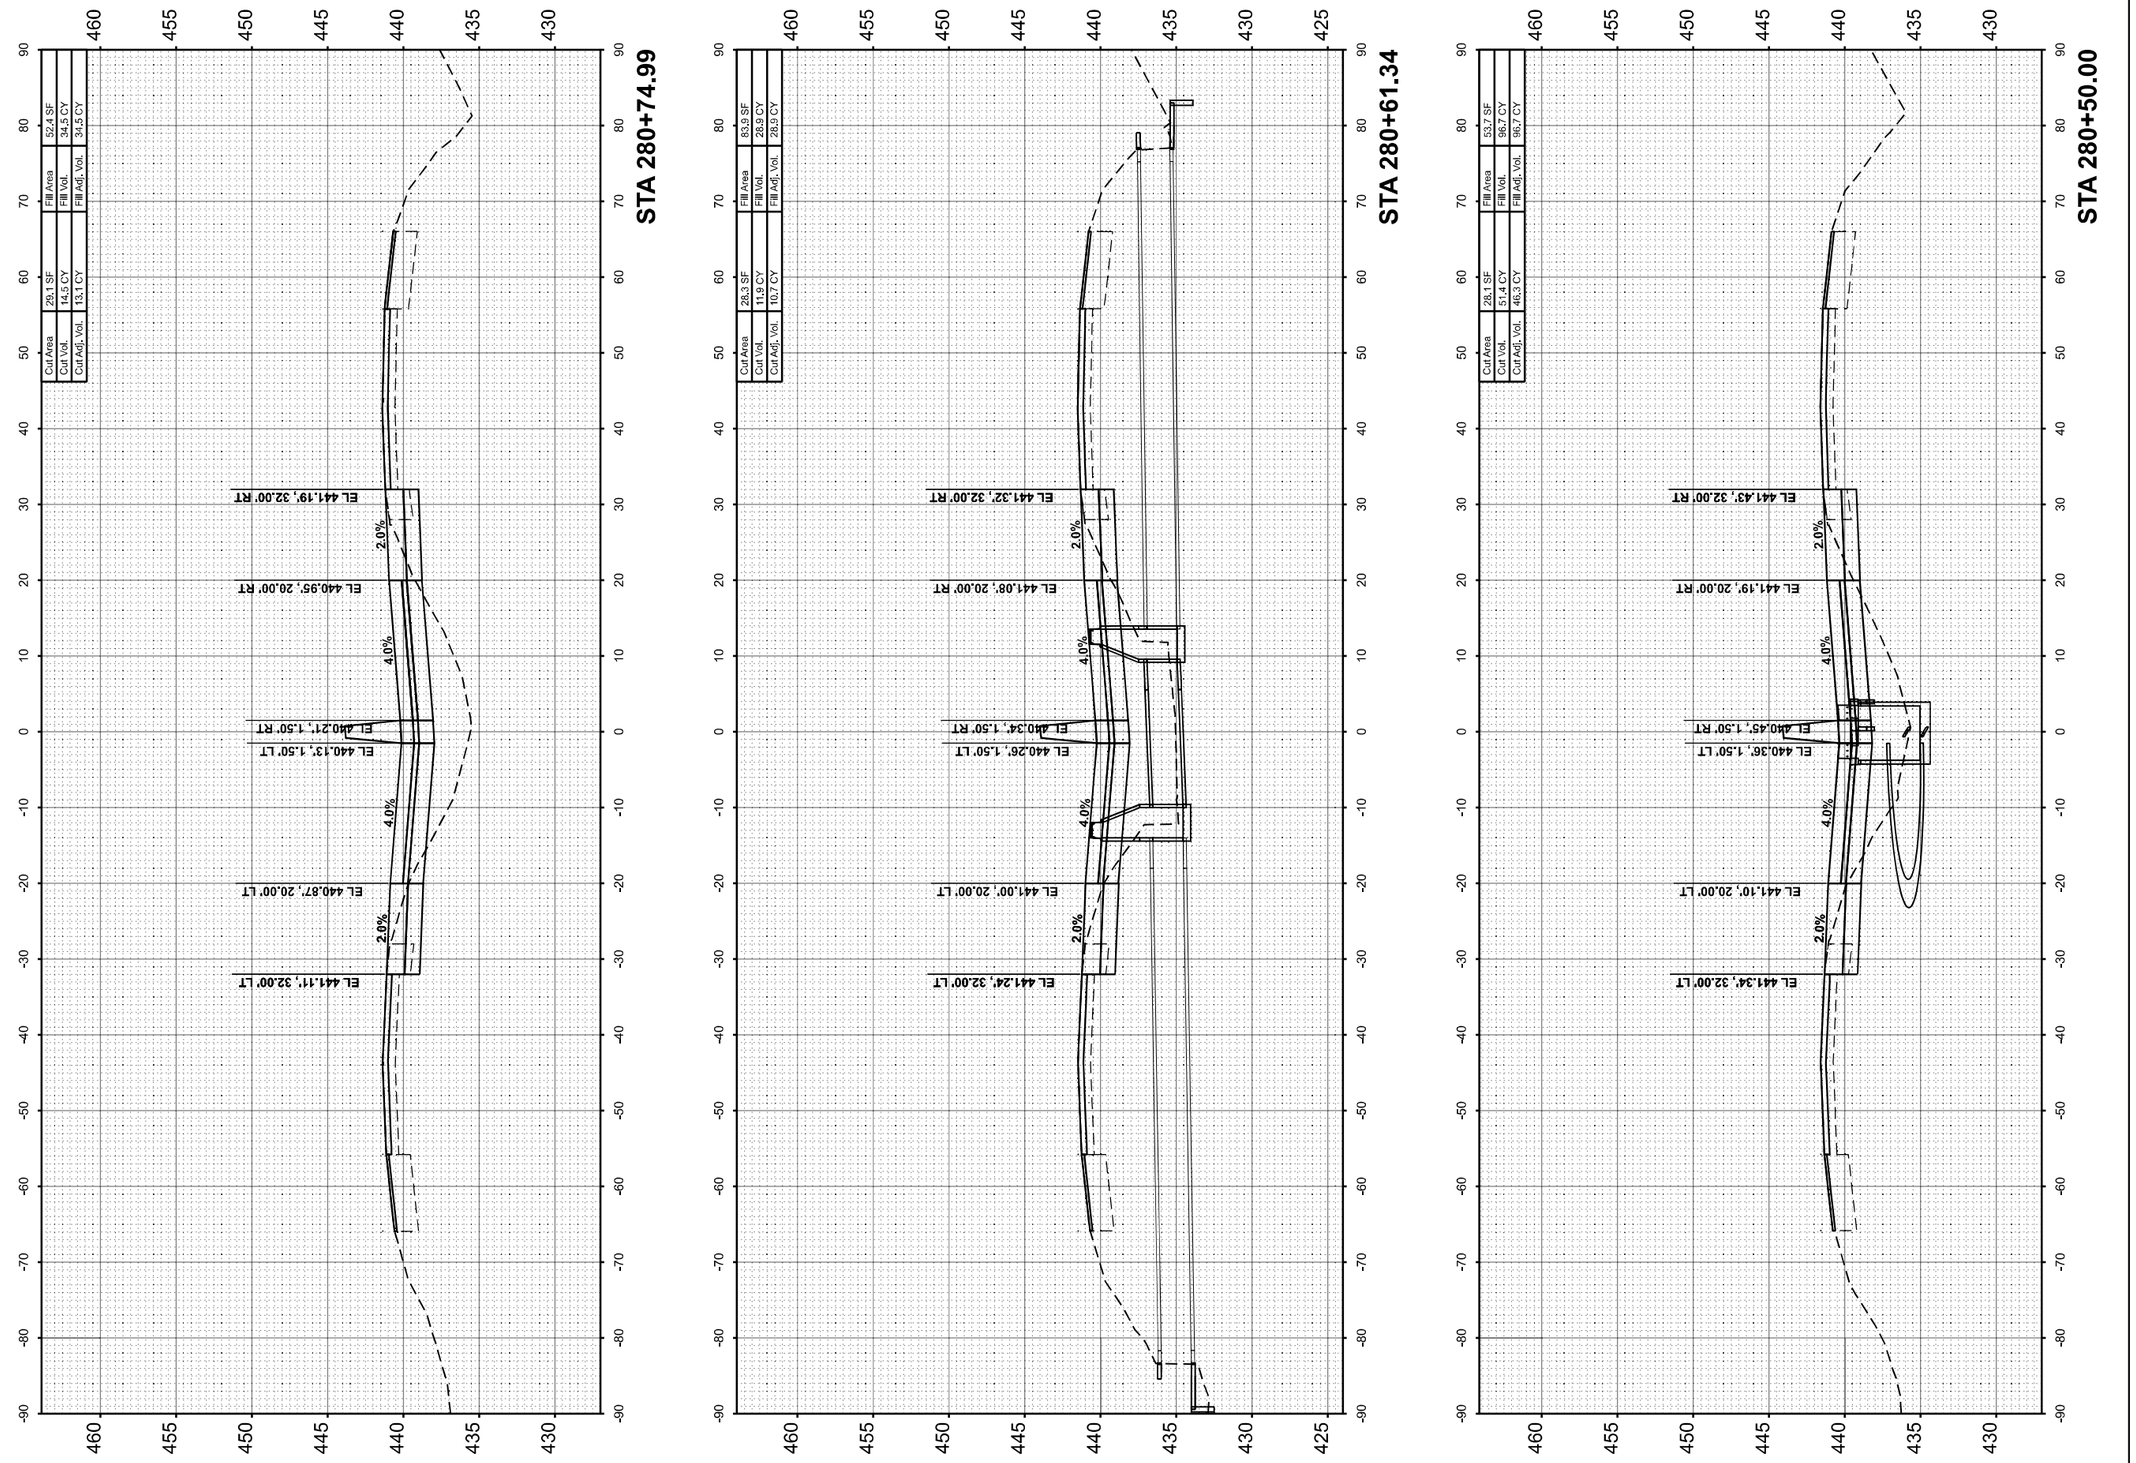

FINAL SURVEY		BY	DATE
	SURVEYED		
	PLOTTED		
NOTE BOOK	TEMPLATE		
	AREAS		
NO.	AREAS CHECKED		

ORIGINAL SURVEY		BY	DATE
	SURVEYED		
	PLOTTED		
NOTE BOOK	TEMPLATE		
	AREAS		
NO.	AREAS CHECKED		

MODEL: 157FRANKLIN-A-D 280+50.00 [Sheet]
FILE NAME: pw:\\PW01.bonnernet#fe.com:\IS IDOT\Documents\21061000\04PTB191\B4034_D3\VV\21061102457-3rdLaneP\p2\CAD_Sheets\D978884-sht\cesht\157frankllu.dgn

HORNER SHIFRIN WWW.HORNERSHIFRIN.COM	USER NAME = bdimmermann	DESIGNED -	REVISED -
		DRAWN -	REVISED -
	PLOT SCALE = 0.16666633 ' / In.	CHECKED -	REVISED -
	PLOT DATE = 10/16/2024	DATE -	REVISED -

STATE OF ILLINOIS
DEPARTMENT OF TRANSPORTATION

CROSS SECTIONS
FRANKLIN COUNTY

SCALE:10 H : 5 V | SHEET 106 OF 121 SHEETS | STA. | TO STA.

F.A.I RTE.	SECTION	COUNTY	TOTAL SHEETS	SHEET NO.
57	(28-2)B-2; (28-1)B-2	*	598	495
		CONTRACT NO. 78884		
	ILLINOIS	FED. AID PROJECT		

* FRANKLIN/JEFFERSON

FINAL SURVEY		BY	DATE
	SURVEYED		
	PLOTTED		
NOTE BOOK	TEMPLATE		
	AREAS		
NO.	AREAS CHECKED		

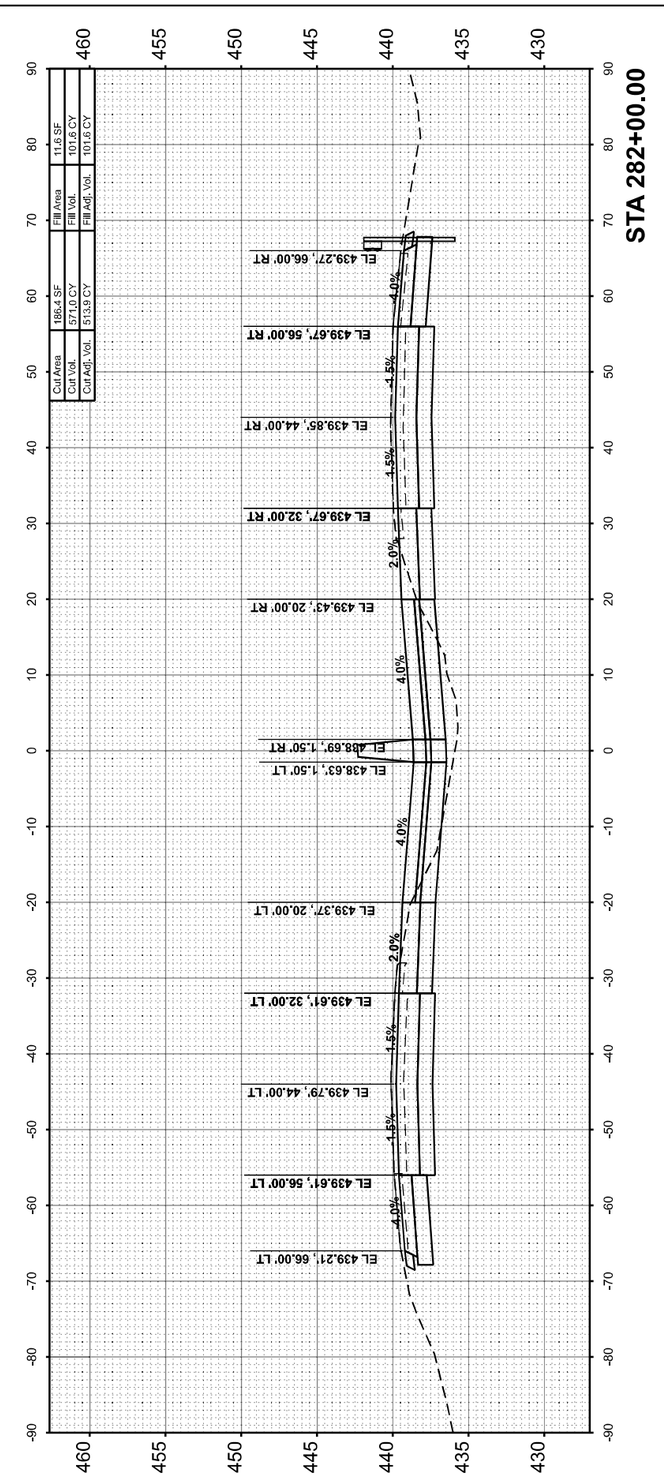

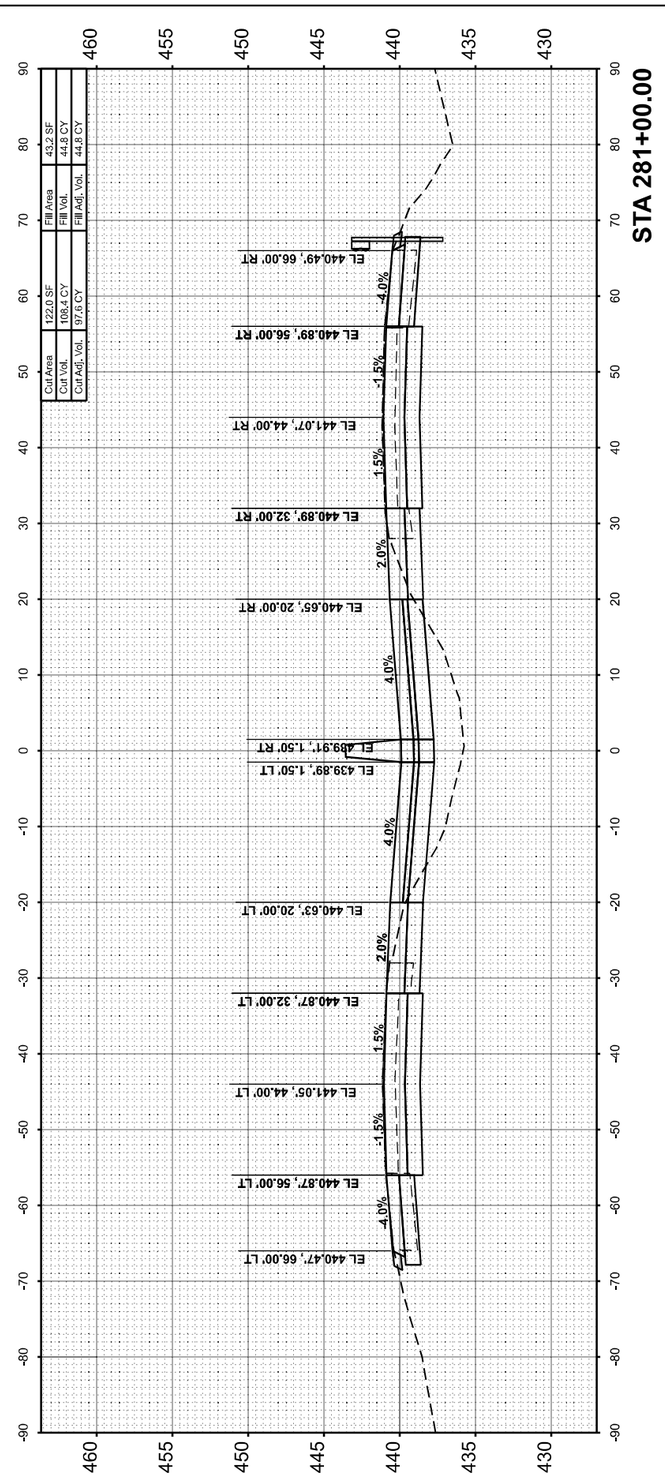

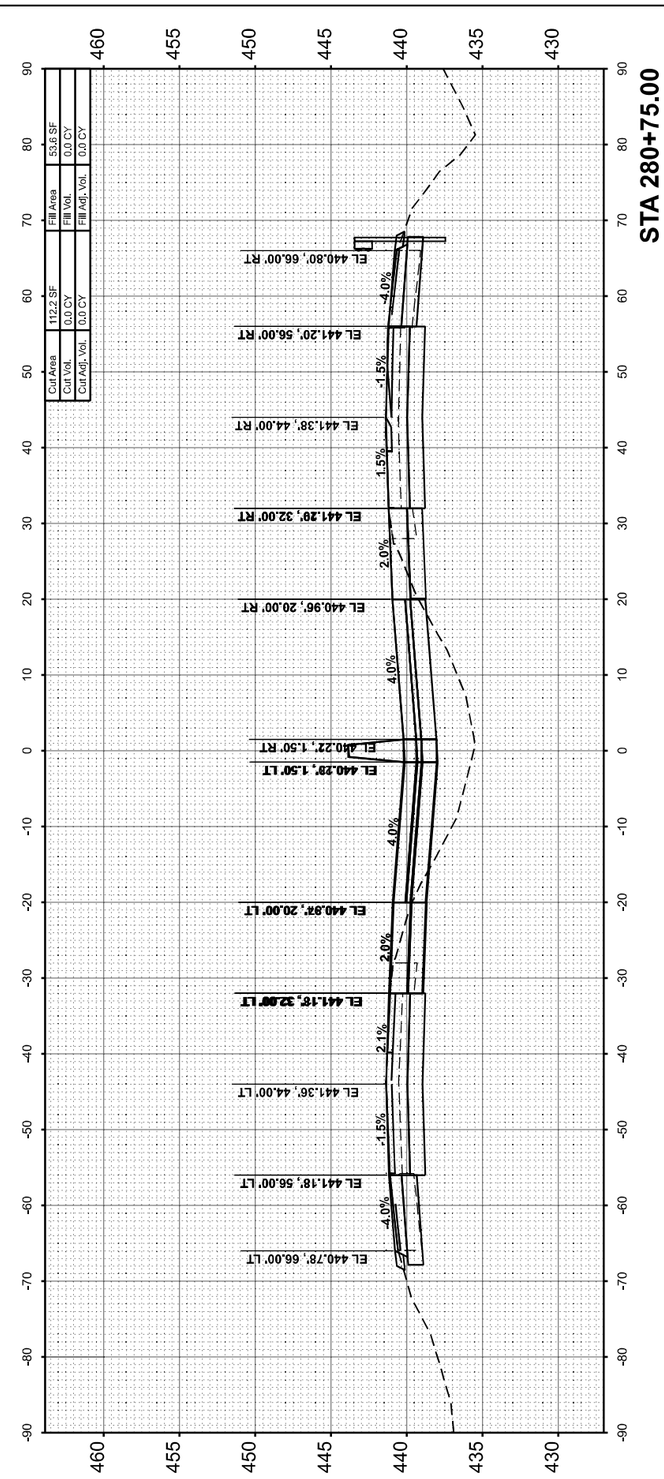

ORIGINAL SURVEY		BY	DATE
	SURVEYED		
	PLOTTED		
NOTE BOOK	TEMPLATE		
	AREAS		
NO.	AREAS CHECKED		

MODEL: I57FRANKLIN-A-D 280+75.00 [Sheet]
FILE NAME: pw:\\PW01.hornershifrin.com:IS Ilbdot\Documents\2106100004PTB191B4034_D3\V\2106102457-3rdLaneRt\2CAD_Sheets\D978884-allhcssshtFranklin.dgn

USER NAME = bdimmermann	DESIGNED -		REVISED -
	DRAWN -		REVISED -
PLOT SCALE = 0.16666633 ' / In.	CHECKED -		REVISED -
PLOT DATE = 10/16/2024	DATE -		REVISED -

HORNER SHIFRIN
WWW. HORNERSHIFRIN .COM

STATE OF ILLINOIS
DEPARTMENT OF TRANSPORTATION

CROSS SECTIONS
FRANKLIN COUNTY

SCALE:10 H : 5 V | SHEET 107 OF 121 SHEETS | STA. | TO STA.

F.A.I RTE.	SECTION	COUNTY	TOTAL SHEETS	SHEET NO.
57	(28-2)B-2; (28-1)B-2	*	598	496
		CONTRACT NO. 78884		
		ILLINOIS FED. AID PROJECT		

* FRANKLIN/JEFFERSON

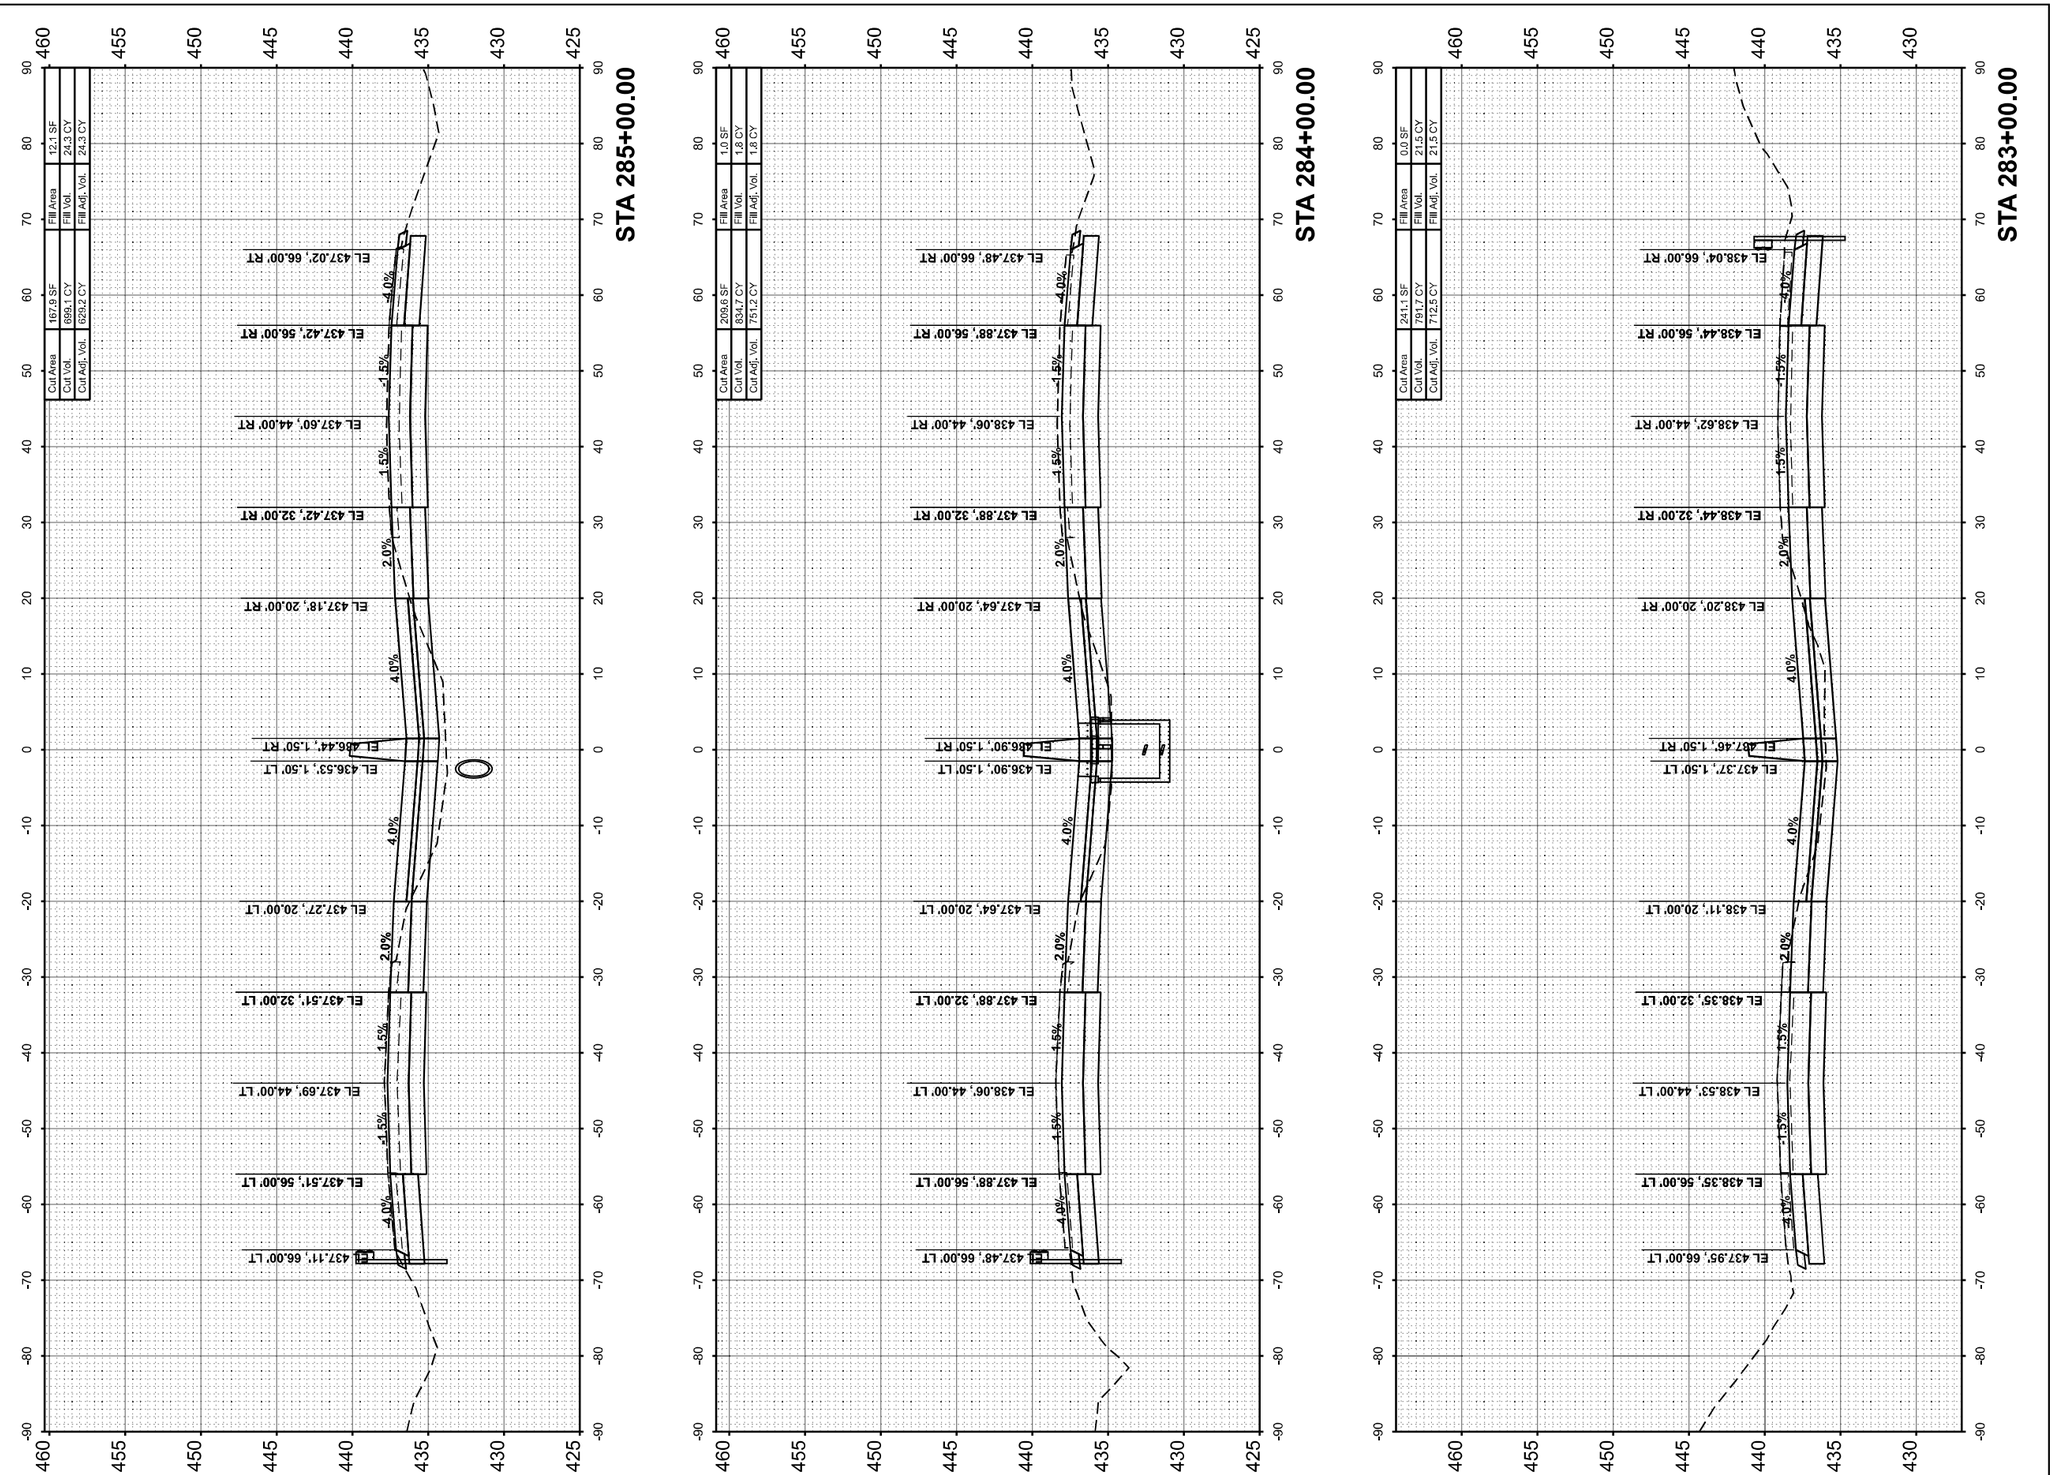

FINAL SURVEY
NOTE BOOK
NO.

	BY	DATE
SURVEYED		
PLOTTED		
TEMPLATE		
AREAS		
AREAS CHECKED		

ORIGINAL SURVEY
NOTE BOOK
NO.

	BY	DATE
SURVEYED		
PLOTTED		
TEMPLATE		
AREAS		
AREAS CHECKED		

MODEL: I57FRANKLIN-A (-0.263+00.00) [Sheet]
FILE NAME: pw:\\PW01.hornershifrin.com:HS Bl007\Documents\2108\10000\PTB195\4034_D9VV\2108102\s57-2\ed\LarrelPh2\CAD_Sheets\D9778884-ed\lwsplt\HCrankBlu.dgn

HORNER SHIFRIN
WWW. HORNERSHIFRIN .COM

USER NAME = bclimmermann	DESIGNED -	REVISED -	
	DRAWN -	REVISED -	
PLOT SCALE = 0.16666633 ' / In.	CHECKED -	REVISED -	
PLOT DATE = 10/16/2024	DATE -	REVISED -	

STATE OF ILLINOIS
DEPARTMENT OF TRANSPORTATION

CROSS SECTIONS
FRANKLIN COUNTY

SCALE:10 H : 5 V | SHEET 108 OF 121 SHEETS | STA. | TO STA.

F.A. RTE.	SECTION	COUNTY	TOTAL SHEETS	SHEET NO.
57	(28-2)B-2; (28-1)B-2	*	598	497
		CONTRACT NO. 78884		
	ILLINOIS	FED. AID PROJECT		

* FRANKLIN/JEFFERSON

FINAL SURVEY	SURVEYED	BY	DATE
NOTE BOOK	PLOTTED		
NO.	TEMPLATE		
	AREAS		
	AREAS CHECKED		

ORIGINAL SURVEY	SURVEYED	BY	DATE
NOTE BOOK	PLOTTED		
NO.	TEMPLATE		
	AREAS		
	AREAS CHECKED		

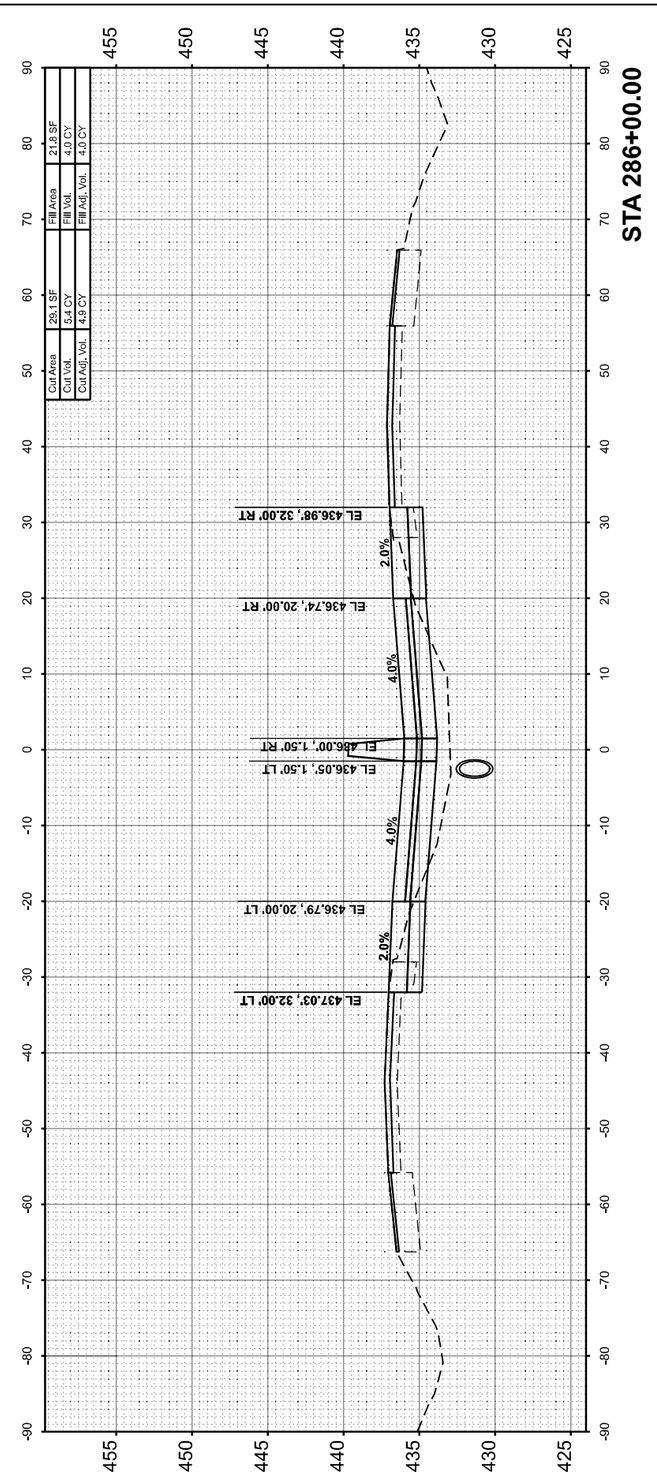

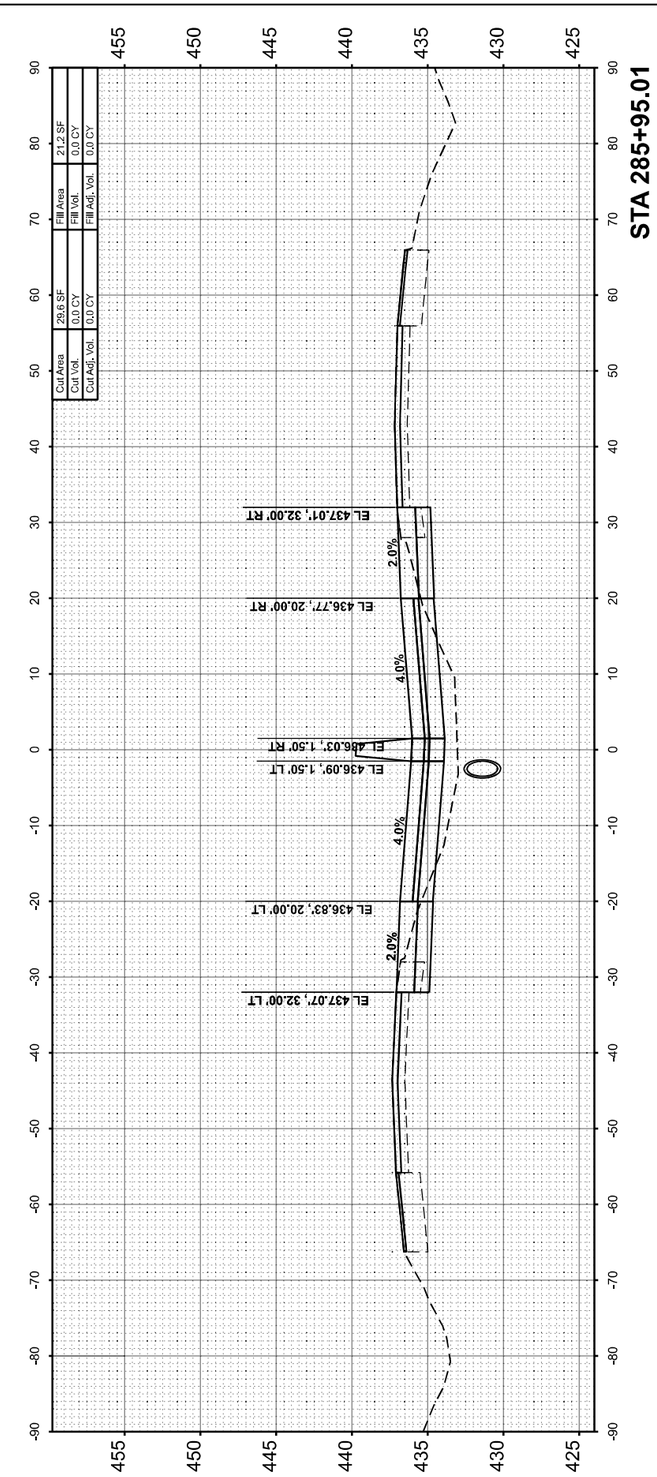

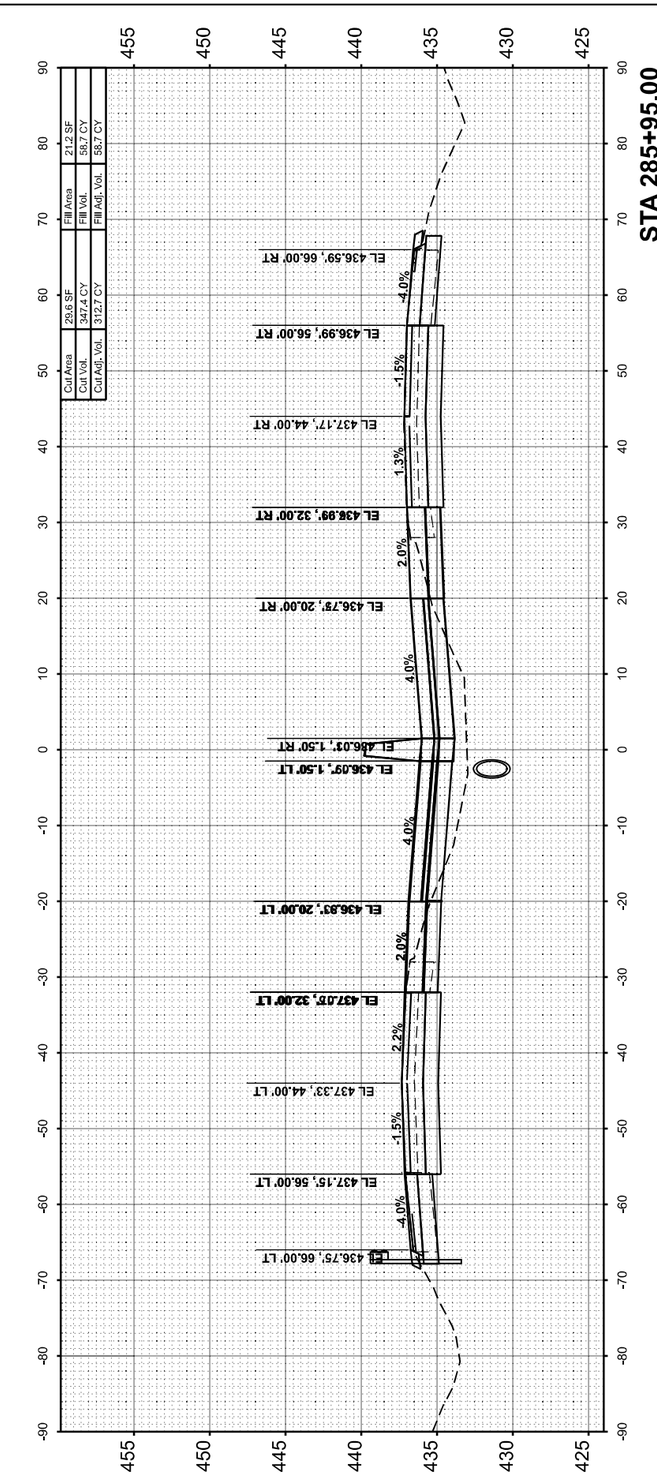

MODEL: I57FRANKLIN-A-D 285+95.00 [Sheet]
FILE NAME: pw:\\PW01.hornershifrin.com:IS Ilnot\Documents\21061000\04PTB191\B4034_E99\V\21061102\457\3rdLaneP\p2\CAD_Sheets\D978884\4thlessthFranklin.dgn

HORNER SHIFRIN WWW.HORNERSHIFRIN.COM	USER NAME = bdimmermann	DESIGNED -	REVISED -
		DRAWN -	REVISED -
	PLOT SCALE = 0.16666633 ' / In.	CHECKED -	REVISED -
	PLOT DATE = 10/16/2024	DATE -	REVISED -

STATE OF ILLINOIS
DEPARTMENT OF TRANSPORTATION

CROSS SECTIONS
FRANKLIN COUNTY

SCALE:10 H : 5 V | SHEET 109 OF 121 SHEETS | STA. | TO STA.

F.A.I RTE.	SECTION	COUNTY	TOTAL SHEETS	SHEET NO.
57	(28-2)B-2; (28-1)B-2	*	598	498
		CONTRACT NO. 78884		
	ILLINOIS	FED. AID PROJECT		

* FRANKLIN/JEFFERSON

FINAL SURVEY		BY	DATE
	SURVEYED		
	PLOTTED		
NOTE BOOK	TEMPLATE		
	AREAS		
NO.	AREAS CHECKED		

ORIGINAL SURVEY		BY	DATE
	SURVEYED		
	PLOTTED		
NOTE BOOK	TEMPLATE		
	AREAS		
NO.	AREAS CHECKED		

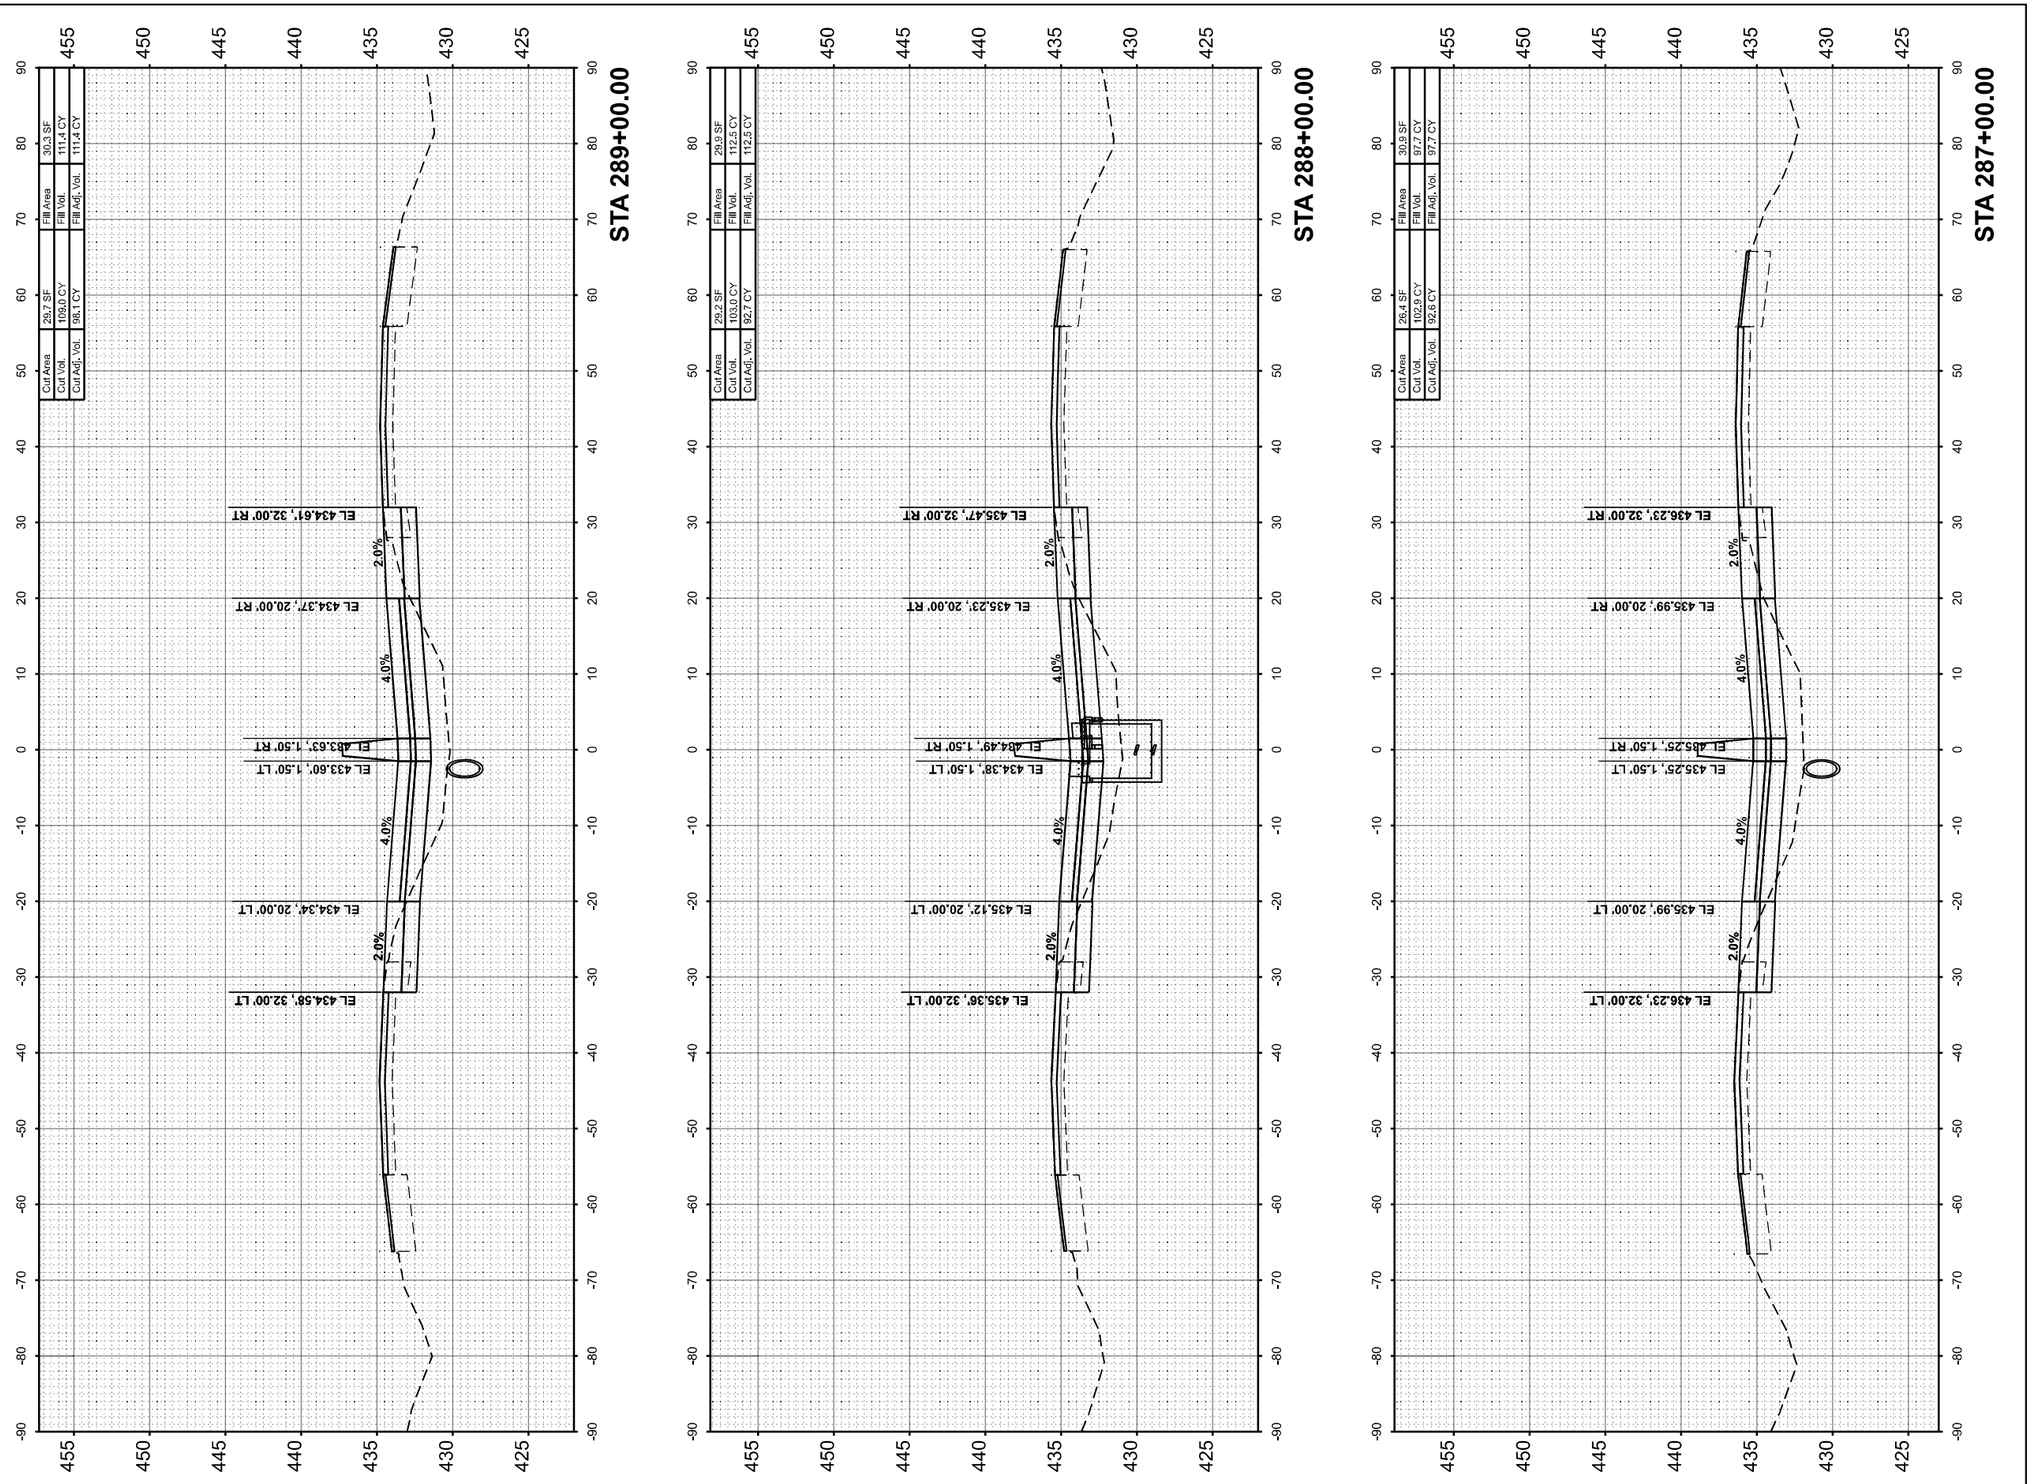

MODEL: IS7FRANKLIN-A-0 287+00.00 (Sheet)
FILE NAME: pw:\\PW01:Jhornershifrin.com:IS $DOT\Documents\21061000\PTB198\034_D9\V\21061102\457\3rdLaneProj\CAD_Sheets\D979884=ed\=ss8\sFrankBlu.dgn

USER NAME = bdimmermann	DESIGNED -	REVISED -	
	DRAWN -	REVISED -	
PLOT SCALE = 0.16666633 ' / In.	CHECKED -	REVISED -	
PLOT DATE = 10/18/2024	DATE -	REVISED -	

HORNER SHIFRIN
WWW. HORNERSHIFRIN .COM

STATE OF ILLINOIS
DEPARTMENT OF TRANSPORTATION

CROSS SECTIONS
FRANKLIN COUNTY

SCALE:10 H : 5 V | SHEET 110 OF 121 SHEETS | STA. | TO STA.

F.A.I RTE.	SECTION	COUNTY	TOTAL SHEETS	SHEET NO.
57	(28-2)B-2; (28-1)B-2	*	598	499
		CONTRACT NO. 78884		
	ILLINOIS	FED. AID PROJECT		

* FRANKLIN/JEFFERSON

FINAL SURVEY		BY	DATE
	SURVEYED		
	PLOTTED		
NOTE BOOK	TEMPLATE		
	AREAS		
NO.	AREAS CHECKED		

ORIGINAL SURVEY		BY	DATE
	SURVEYED		
	PLOTTED		
NOTE BOOK	TEMPLATE		
	AREAS		
NO.	AREAS CHECKED		

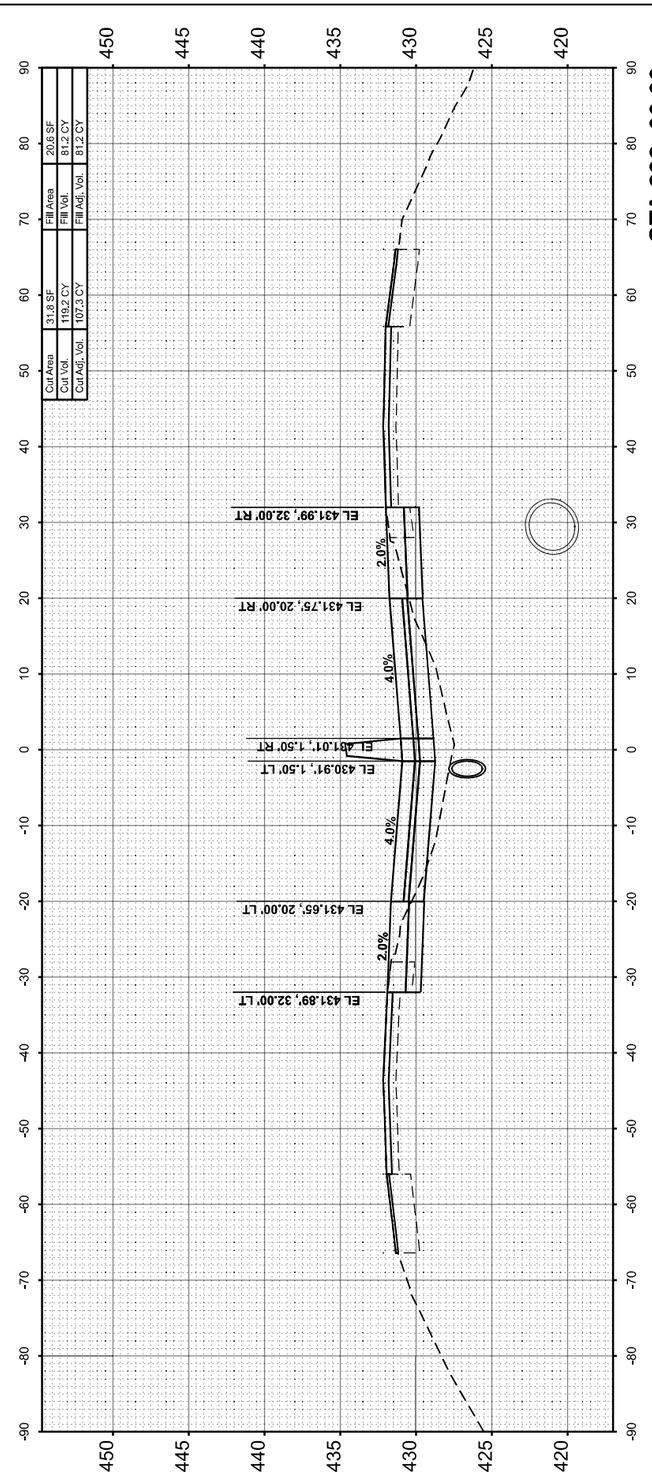

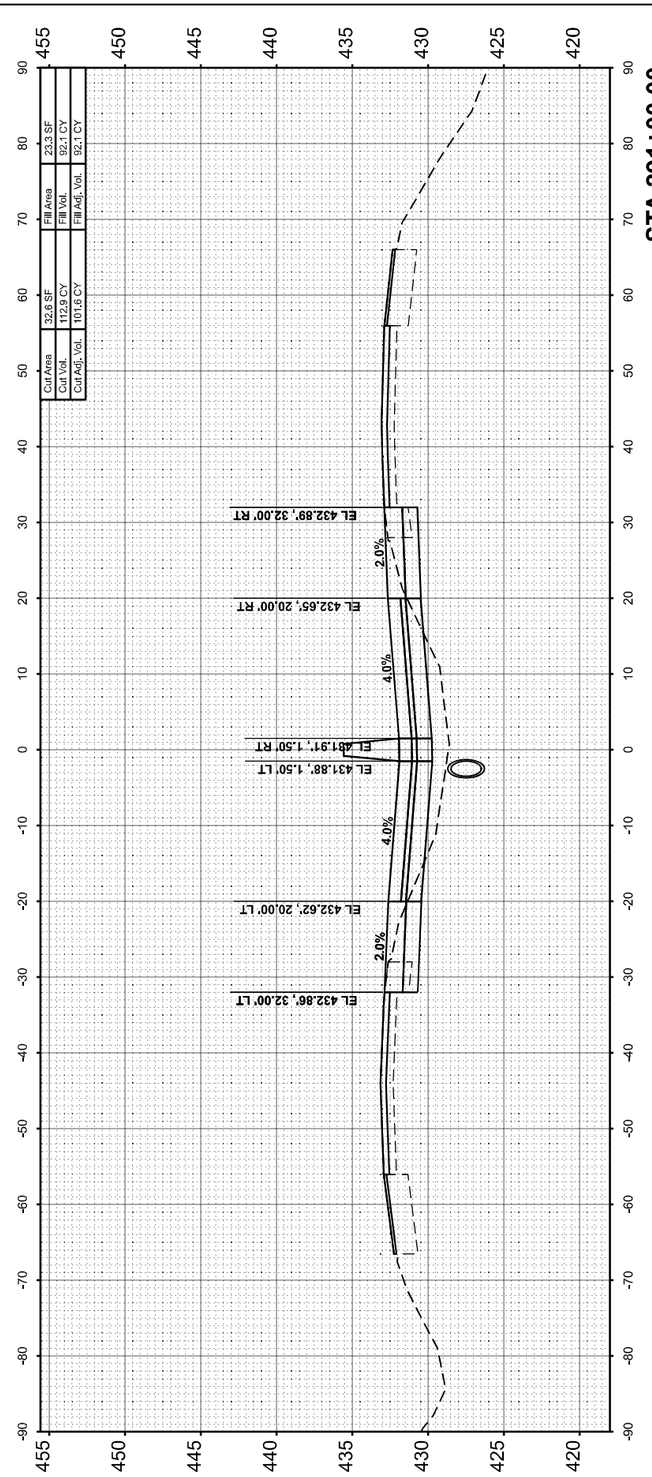

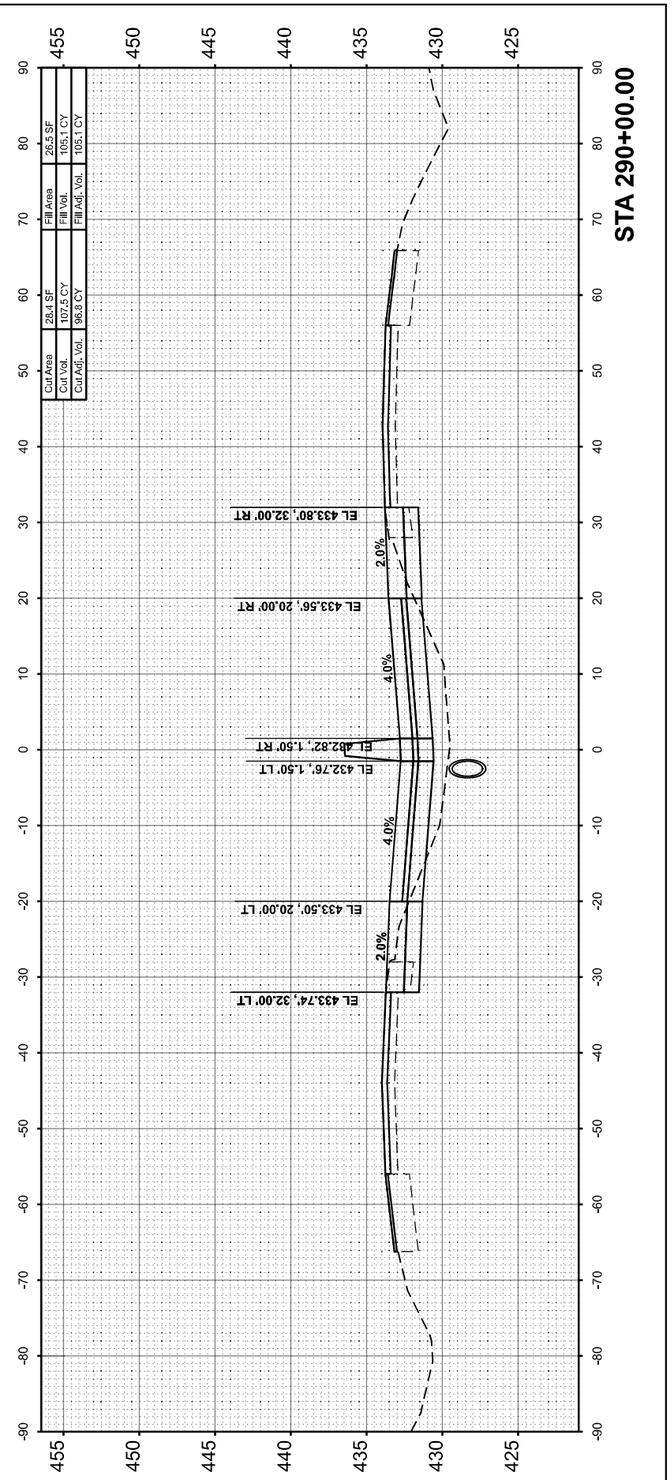

MODEL: IS7FRANKLIN-A-D 290+00.00 (Sheet)
FILE NAME: pw:\\PW01:Home\shifrin.com\IS $DOT\Documents\21061000\PTB198\034_D9\VV\21061102\457\3rdLaneRPs\2\CAD_Sheets\D979884=dl=ss88=FrankBlu.dgn

USER NAME = bdimmermann	DESIGNED -	REVISED -	
	DRAWN -	REVISED -	
PLOT SCALE = 0.16666633 ' / In.	CHECKED -	REVISED -	
PLOT DATE = 10/18/2024	DATE -	REVISED -	

HORNER SHIFRIN
WWW. HORNERSHIFRIN .COM

STATE OF ILLINOIS
DEPARTMENT OF TRANSPORTATION

CROSS SECTIONS
FRANKLIN COUNTY

SCALE:10 H : 5 V | SHEET 111 OF 121 SHEETS | STA. | TO STA.

F.A.I RTE.	SECTION	COUNTY	TOTAL SHEETS	SHEET NO.
57	(28-2)B-2; (28-1)B-2	*	598	500
		CONTRACT NO. 78884		
	ILLINOIS	FED. AID PROJECT		

* FRANKLIN/JEFFERSON