ORIGINAL SURVEY		BY	DATE
NOTE BOOK	SURVEYED		
	PLOTTED		
	TEMPLATE		
	AREAS		
NO.	AREAS CHECKED		

FINAL SURVEY		BY	DATE
NOTE BOOK	SURVEYED		
	PLOTTED		
	TEMPLATE		
	AREAS		
NO.	AREAS CHECKED		

FINAL PLANS

MODEL: Sheet 12

FILE NAME: pw:\\hansoninc-pw.bentley.com:hanson-pw-01\Documents\09Jobs\09L0179B\Usable Segments III - V - VI\CAD\Rail\Usable Segment VI - IDOT\Sheet\D609L0179B-SHT-Sections-Track_01.dgn

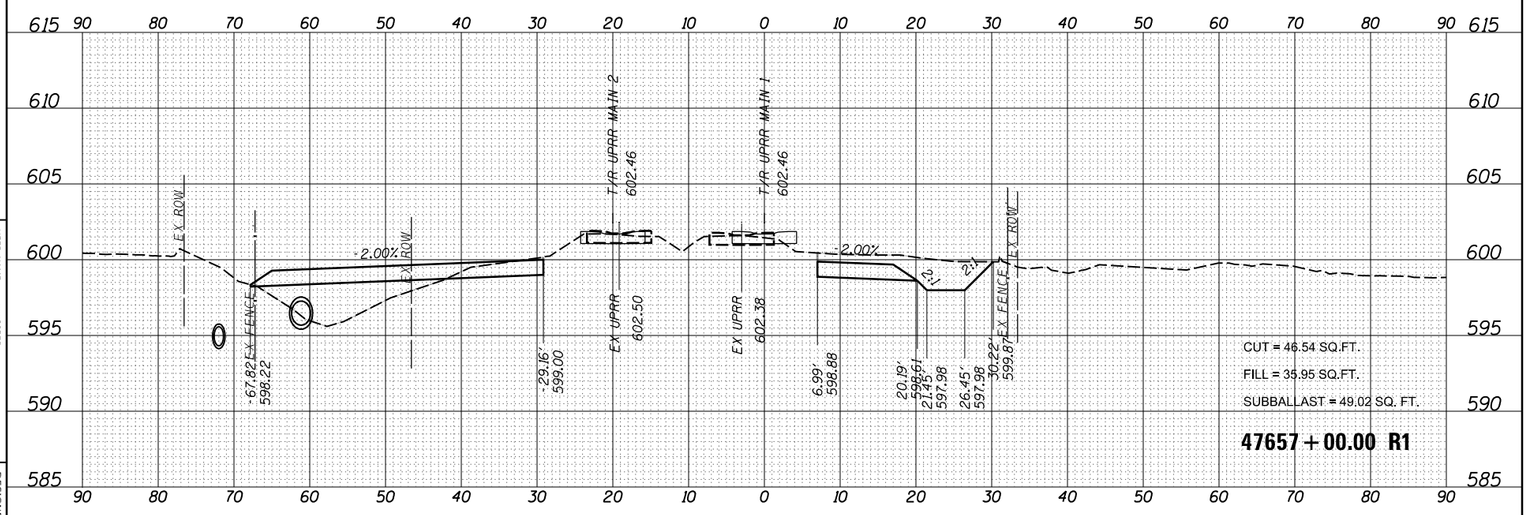

CUT = 46.54 SQ.FT.
FILL = 35.95 SQ.FT.
SUBBALLAST = 49.02 SQ. FT.

47657 + 00.00 R1

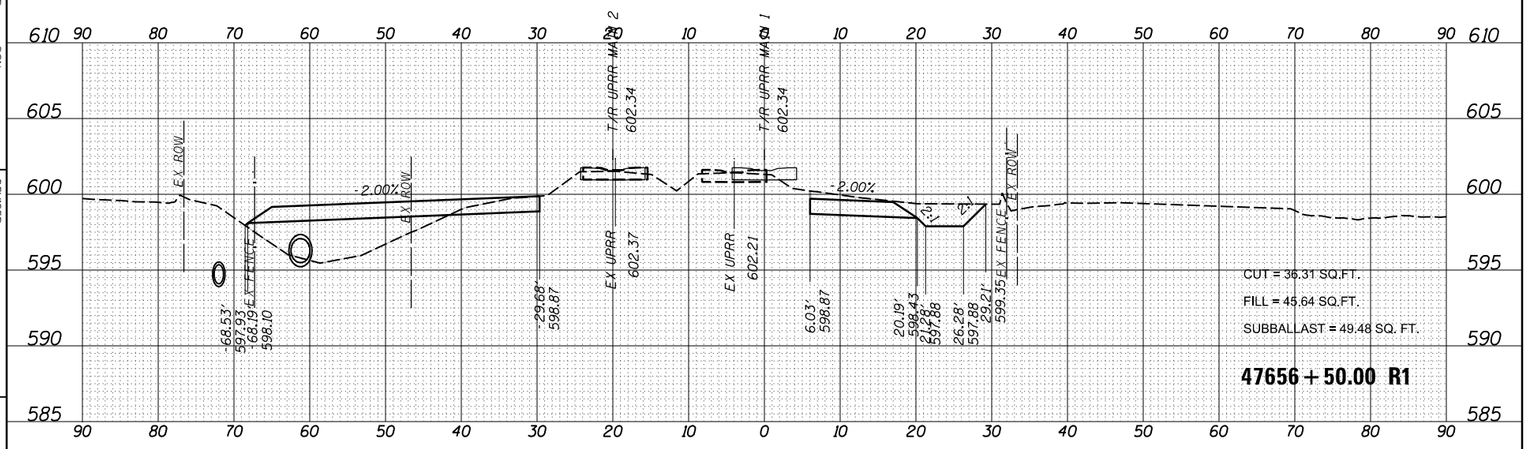

CUT = 36.31 SQ.FT.
FILL = 45.64 SQ.FT.
SUBBALLAST = 49.48 SQ. FT.

47656 + 50.00 R1

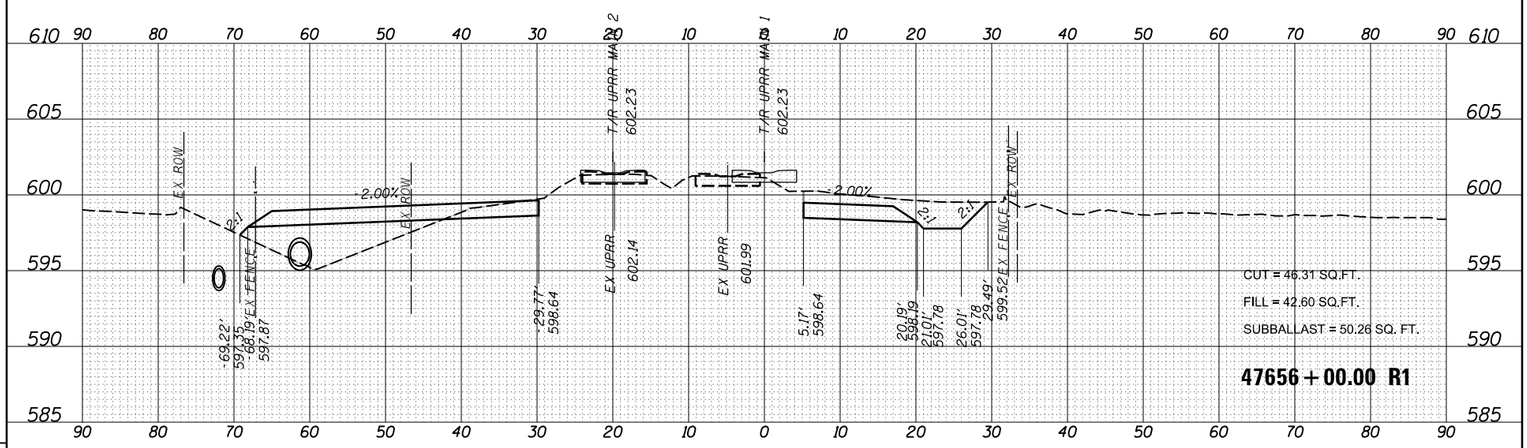

CUT = 46.31 SQ.FT.
FILL = 42.60 SQ.FT.
SUBBALLAST = 50.26 SQ. FT.

47656 + 00.00 R1

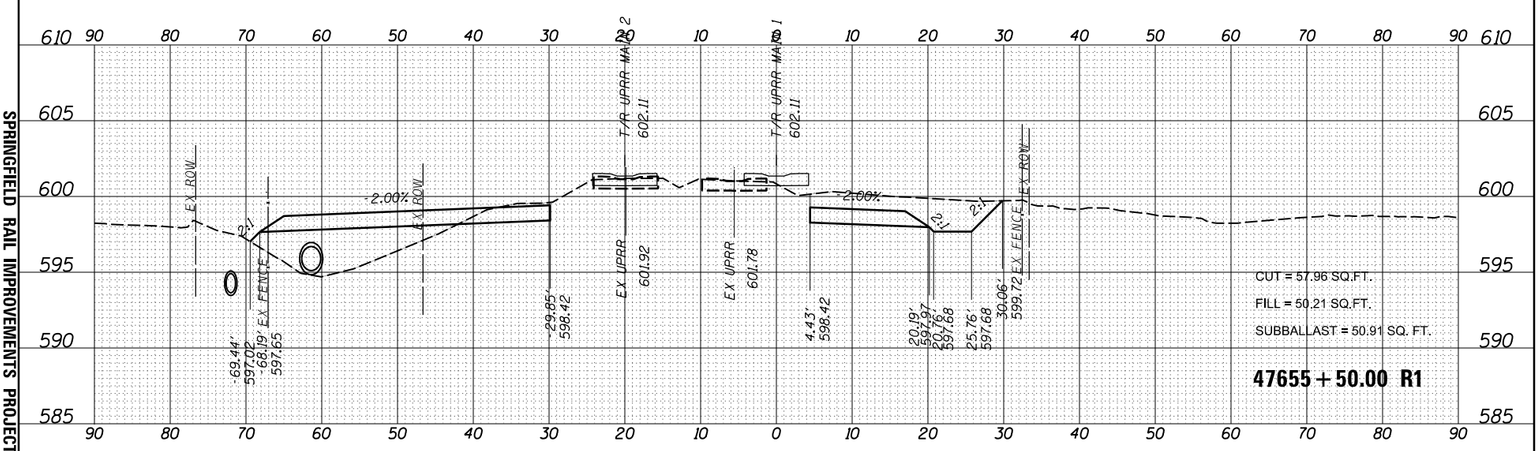

CUT = 57.96 SQ.FT.
FILL = 50.21 SQ.FT.
SUBBALLAST = 50.91 SQ. FT.

47655 + 50.00 R1

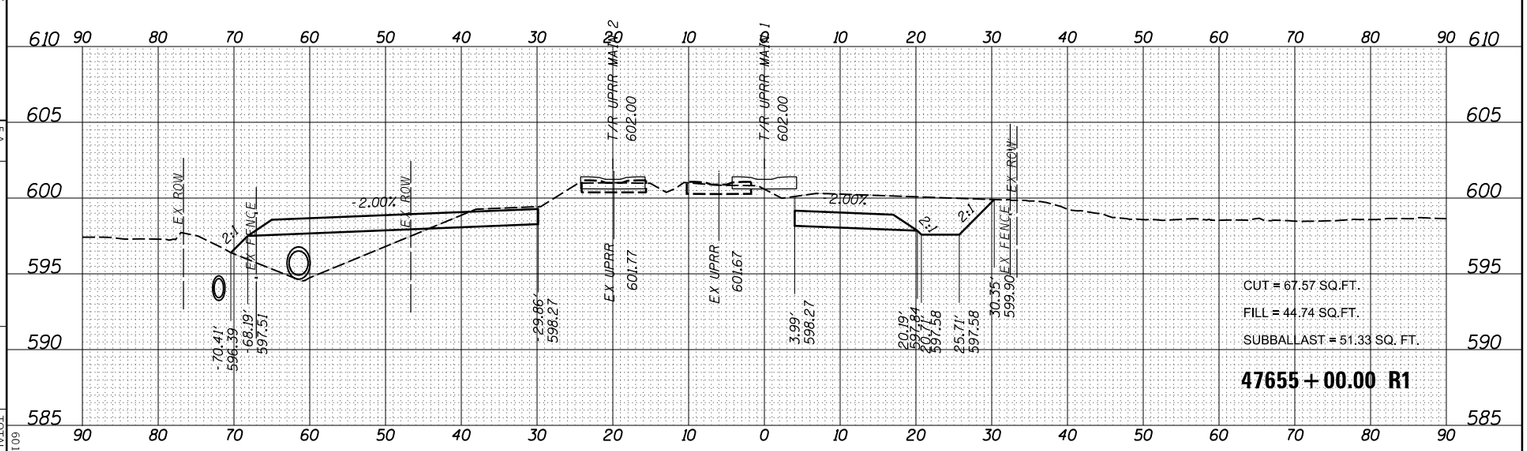

CUT = 67.57 SQ.FT.
FILL = 44.74 SQ.FT.
SUBBALLAST = 51.33 SQ. FT.

47655 + 00.00 R1

USER NAME = pop00275
PLOT SCALE = 20.00 ' / in.
PLOT DATE = 9/27/2024

DESIGNED - GCN
DRAWN - RH
CHECKED - GCN
DATE - 10/01/2024

REVISED -
REVISED -
REVISED -
REVISED -

STATE OF ILLINOIS
DEPARTMENT OF TRANSPORTATION

SPRINGFIELD RAIL IMPROVEMENTS PROJECT
SPRINGFIELD, SANGAMON COUNTY, ILLINOIS
CROSS SECTIONS – TRACK

SCALE:

SHEET 12 OF 125 SHEETS

STA. 47655+00.00 R1 TO STA. 47657+00.00 R1

F.A. RTE.	SECTION	COUNTY	TOTAL SHEETS	SHEET NO.
79720	00492-00-BR & 22-00492-01-BR	SANGAMON	714	601
	09L0179B			
ILLINOIS	FED. AID PROJECT	CONTRACT NO. 93773		

601

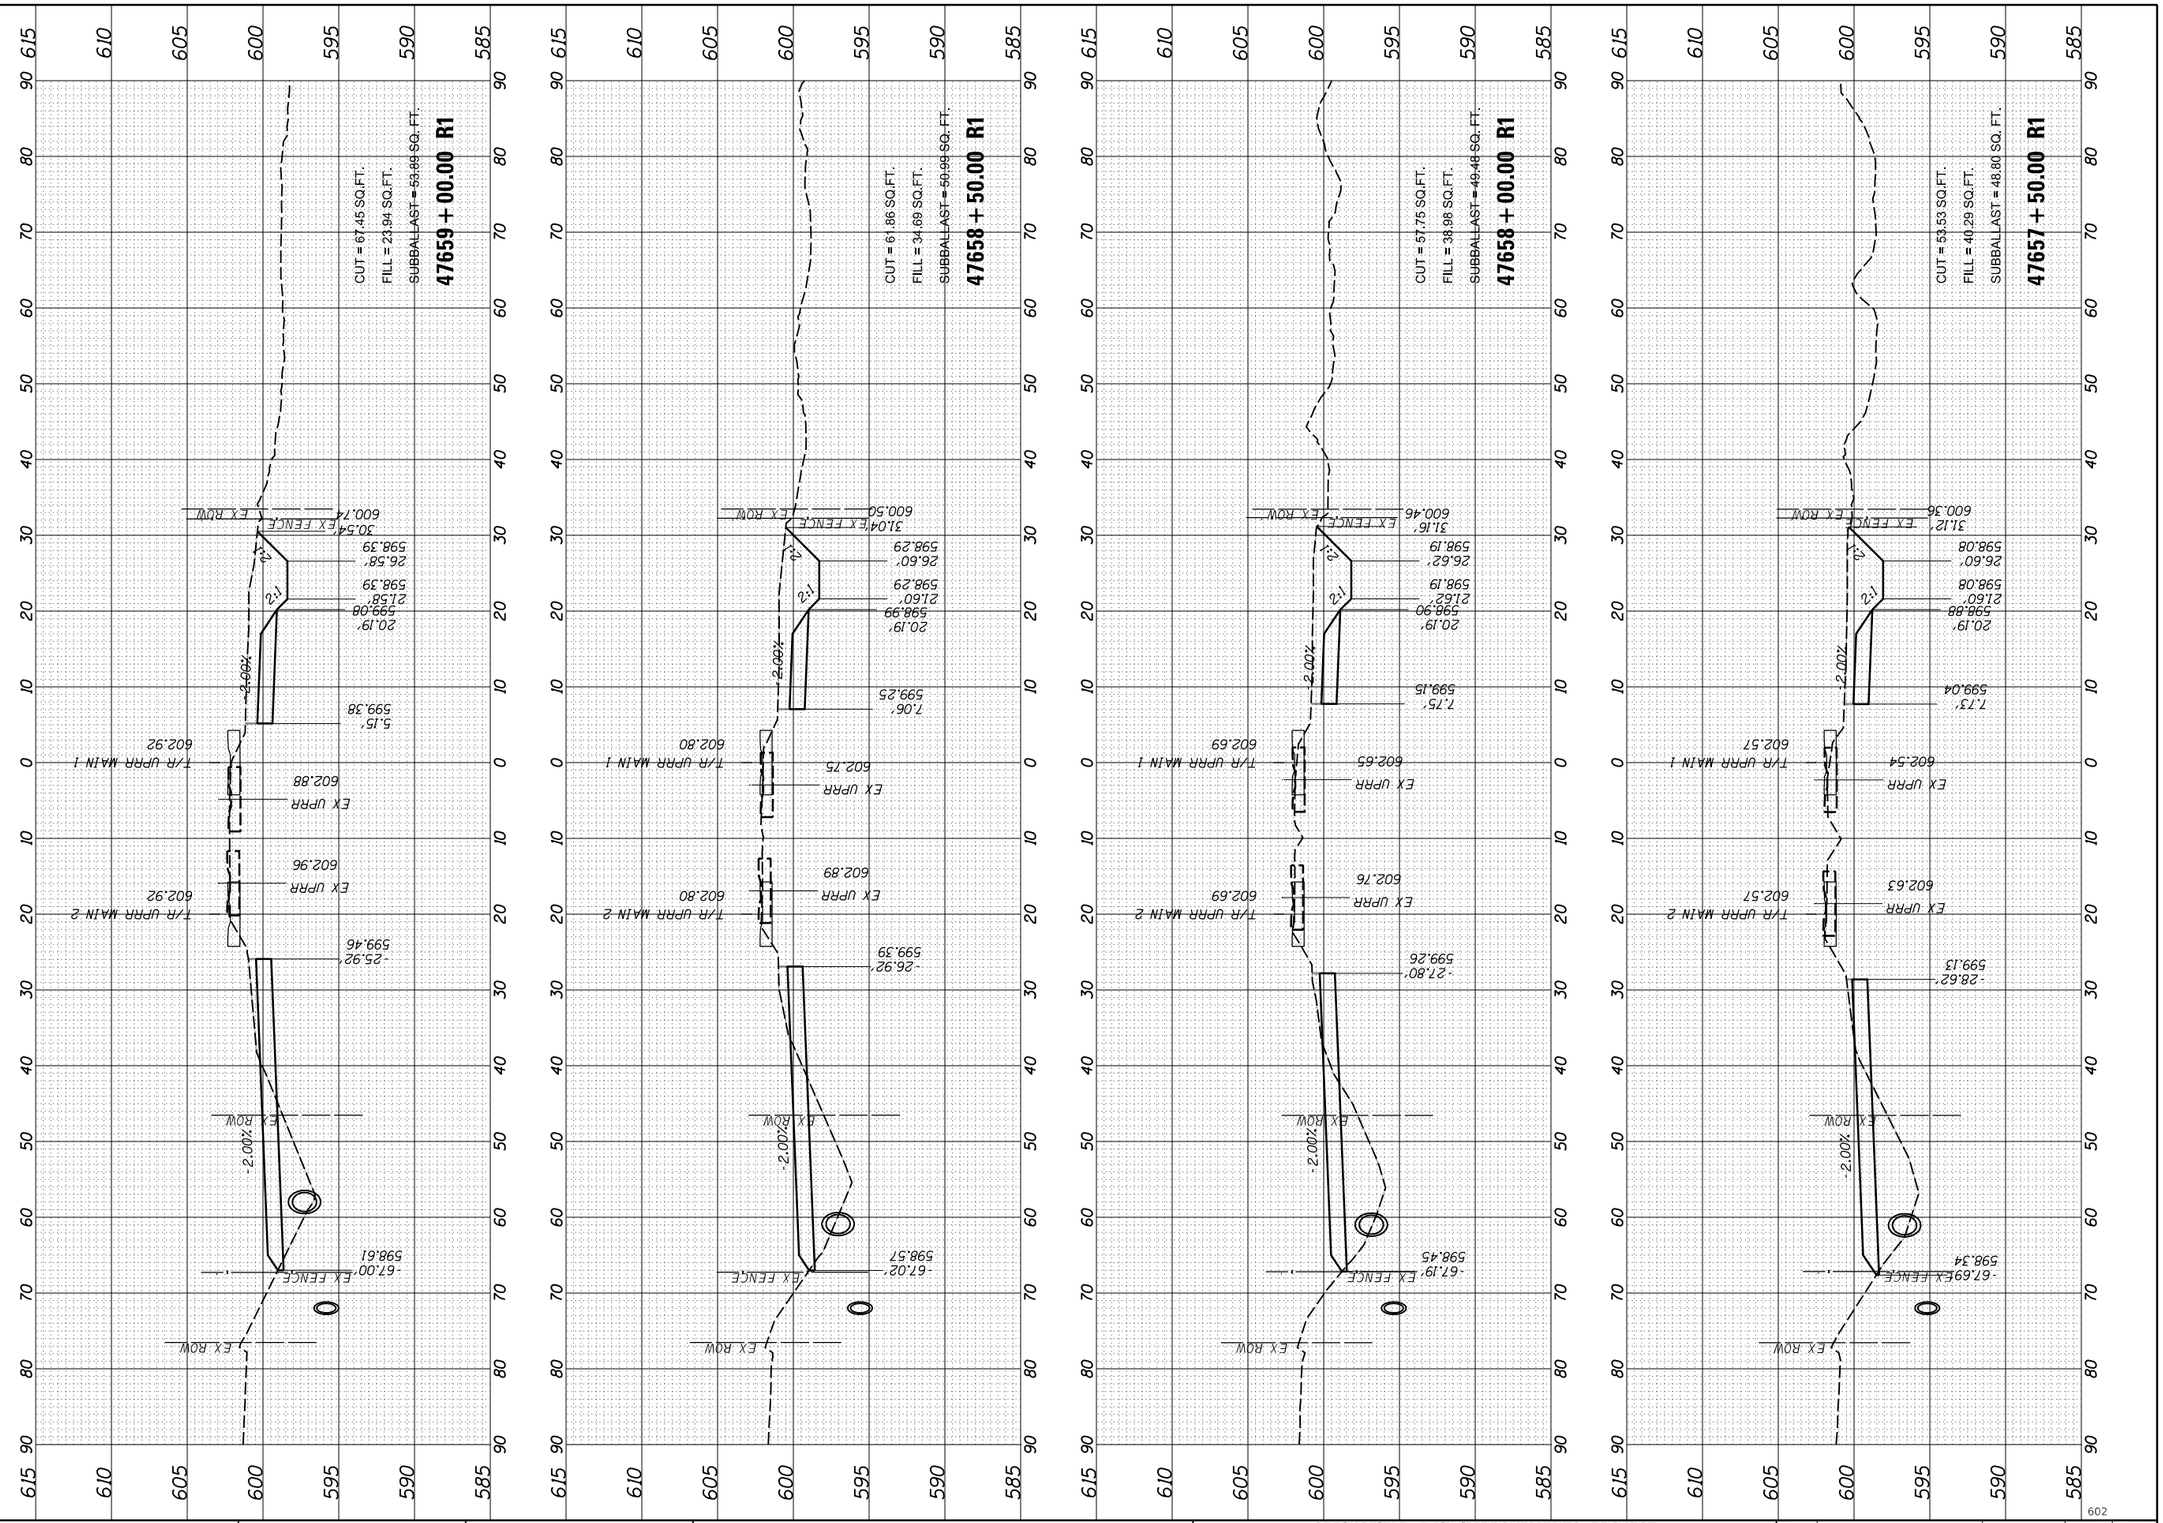

USER NAME = pop00275	DESIGNED - GCN	REVISED -	
	DRAWN - RH	REVISED -	
PLOT SCALE = 20.00 ' / in.	CHECKED - GCN	REVISED -	
PLOT DATE = 9/27/2024	DATE - 10/01/2024	REVISED -	

STATE OF ILLINOIS
DEPARTMENT OF TRANSPORTATION

SPRINGFIELD RAIL IMPROVEMENTS PROJECT
SPRINGFIELD, SANGAMON COUNTY, ILLINOIS
CROSS SECTIONS – TRACK

SCALE: | SHEET 13 OF 125 SHEETS | STA. 47657+50.00 R1 TO STA. 47659+00.00 R1

F.A. RTE.	SECTION	COUNTY	TOTAL SHEETS	SHEET NO.
79720	00492-00-BR & 22-00492-01-BR	SANGAMON	714	602
	09L0179B	CONTRACT NO. 93773		
	ILLINOIS FED. AID PROJECT			

602

FINAL PLANS

MODEL: Sheet 13
FILE NAME: pw:\\hansonine-pw.bentley.com:hanson-pw-01\Documents\09Jobs\09L0179B\Usable Segments III - V - VII\CAD\Rail\Usable Segment VI - IDOT\Sheet\D609L0179B-SHT-

ORIGINAL SURVEY		FINAL SURVEY		BY	DATE
	SURVEYED		SURVEYED		
	PLOTTED		PLOTTED		
NOTE BOOK	TEMPLATE	NOTE BOOK	TEMPLATE		
	AREAS		AREAS		
NO.	AREAS CHECKED	NO.	AREAS CHECKED		

FINAL SURVEY		BY	DATE
	SURVEYED		
	PLOTTED		
NOTE BOOK	TEMPLATE		
	AREAS		
NO.	AREAS CHECKED		

ORIGINAL SURVEY		BY	DATE
	SURVEYED		
	PLOTTED		
NOTE BOOK	TEMPLATE		
	AREAS		
NO.	AREAS CHECKED		

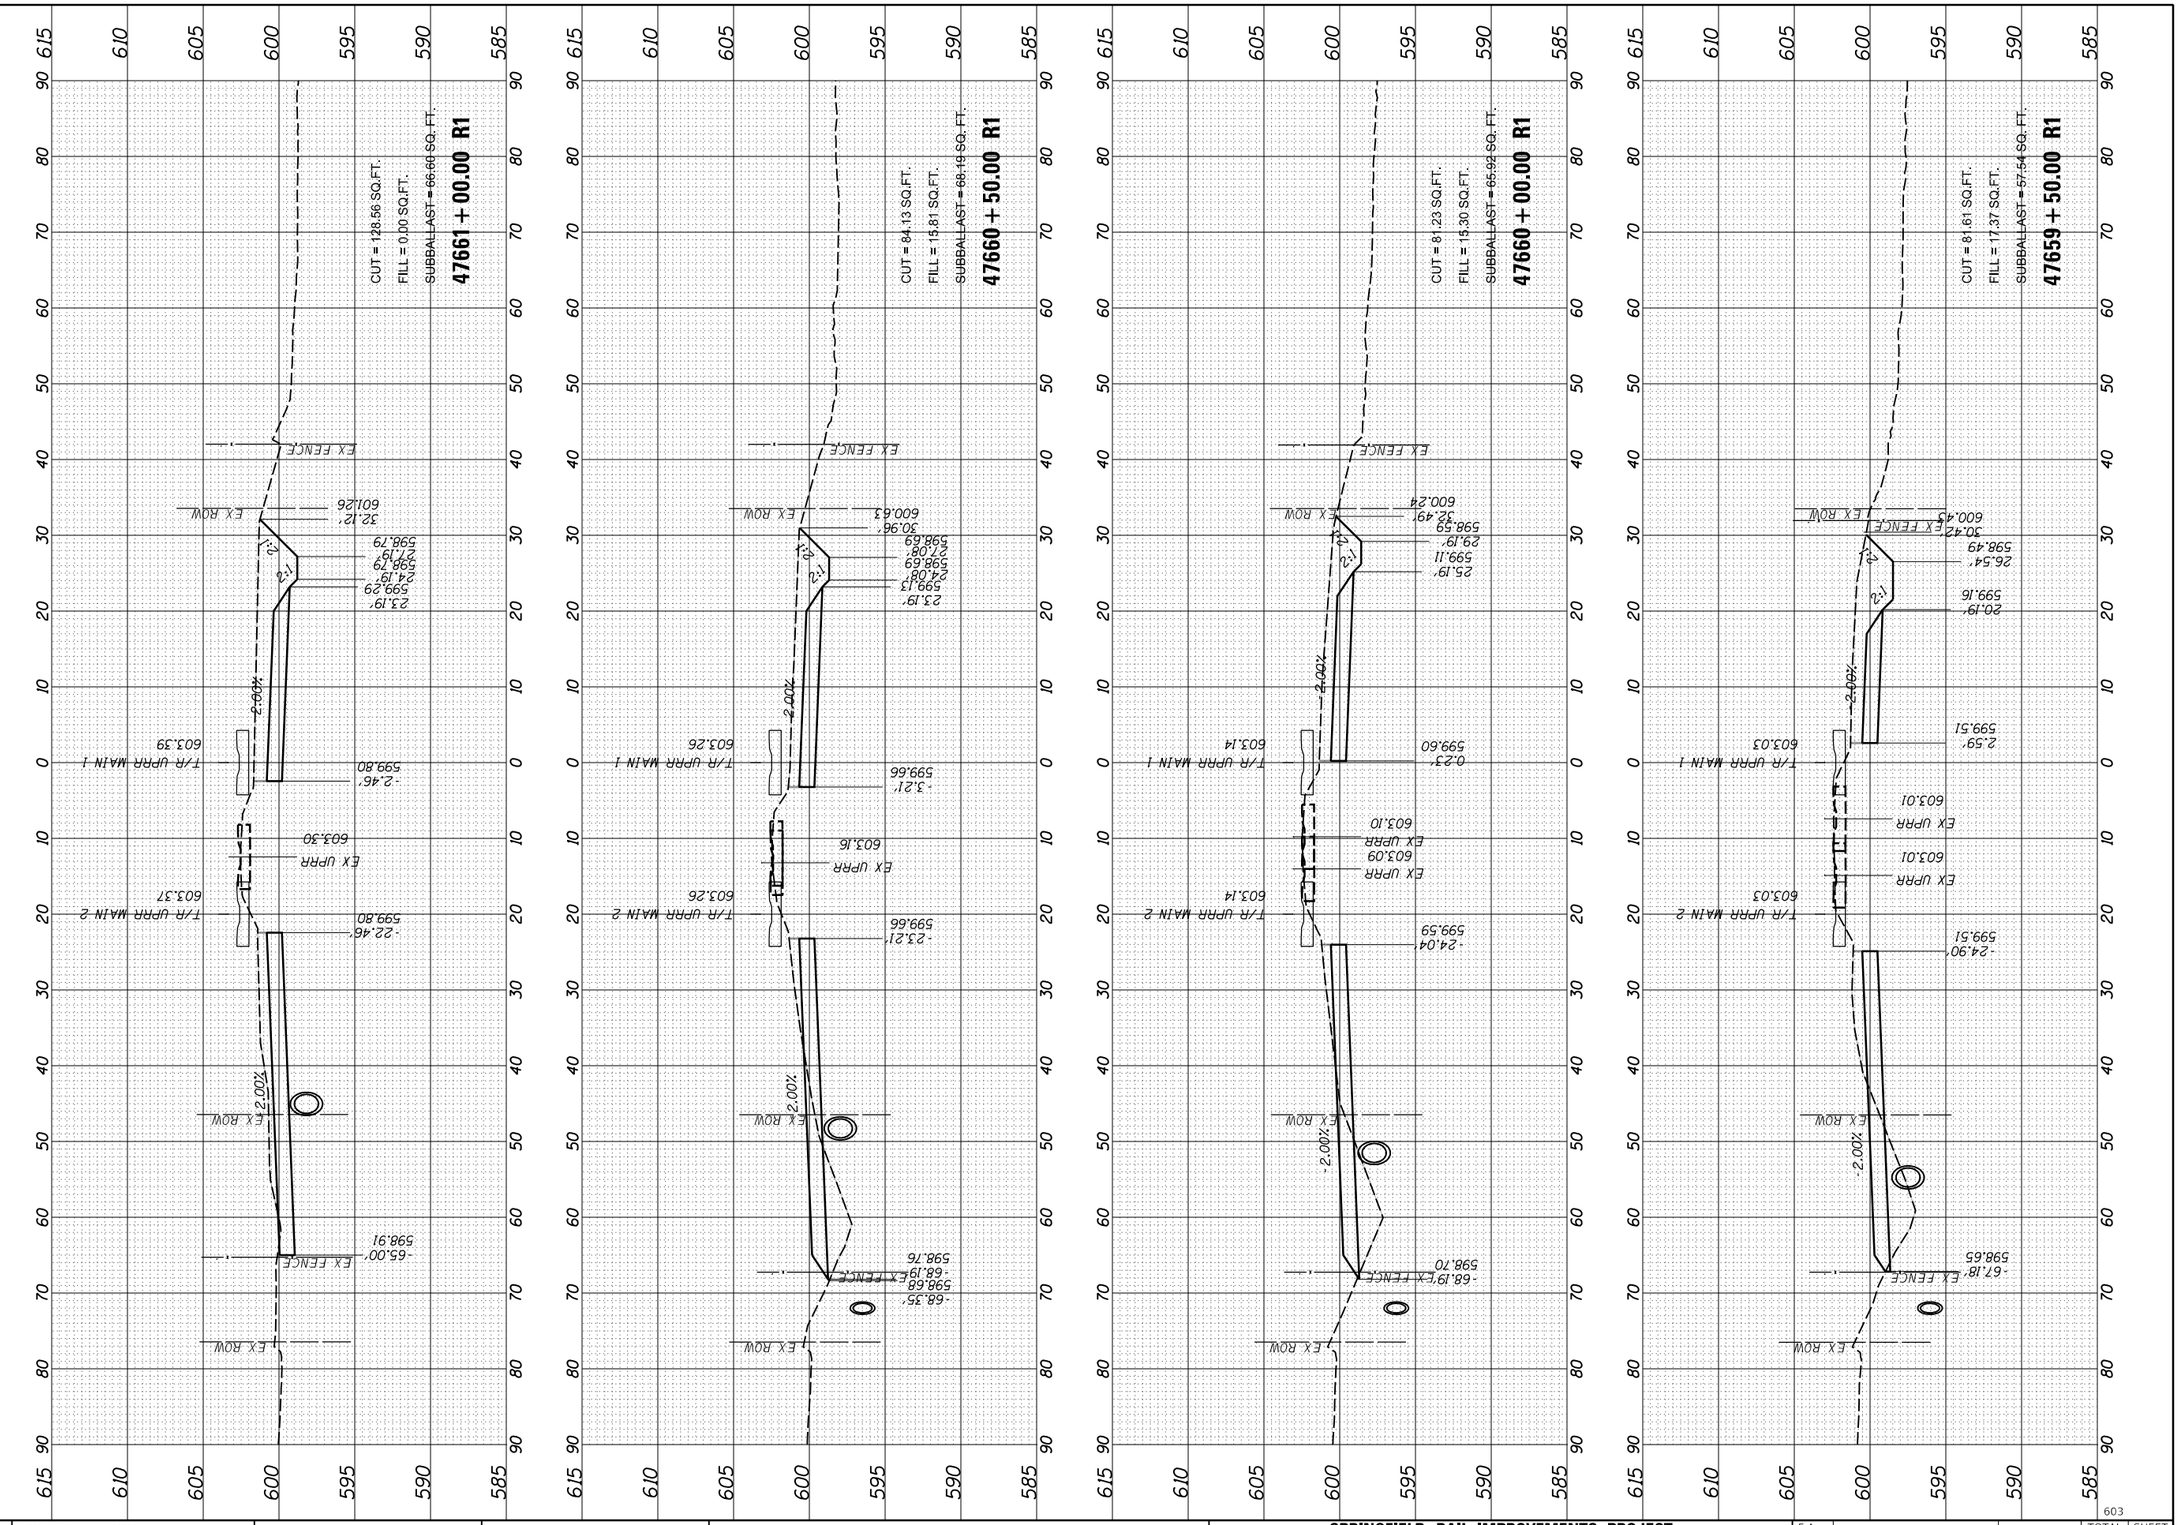

USER NAME = pop00275	DESIGNED - GCN	REVISED -	
	DRAWN - RH	REVISED -	
PLOT SCALE = 20.00 ' / in.	CHECKED - GCN	REVISED -	
PLOT DATE = 9/27/2024	DATE - 10/01/2024	REVISED -	

STATE OF ILLINOIS
DEPARTMENT OF TRANSPORTATION

SPRINGFIELD RAIL IMPROVEMENTS PROJECT
SPRINGFIELD, SANGAMON COUNTY, ILLINOIS
CROSS SECTIONS – TRACK

SCALE: | SHEET 14 OF 125 SHEETS | STA. 47659+50.00 R1 TO STA. 47661+00.00 R1

F.A. RTE.	SECTION	COUNTY	TOTAL SHEETS	SHEET NO.
79720	00492-00-BR & 22-00492-01-BR	SANGAMON	714	603
	09L0179B	CONTRACT NO. 93773		
	ILLINOIS FED. AID PROJECT			

FINAL PLANS

MODEL: Sheet 14
FILE NAME: pw:\\hansoninc-pw.bentley.com:hanson-pw-01\Documents\09\Jobs\09L0179B\Usable Segments III - V - V\CAD\Rail\Usable Segment VI - IDOT\Sheet\D609L0179B-SHT-Sections-Track_01.dgn

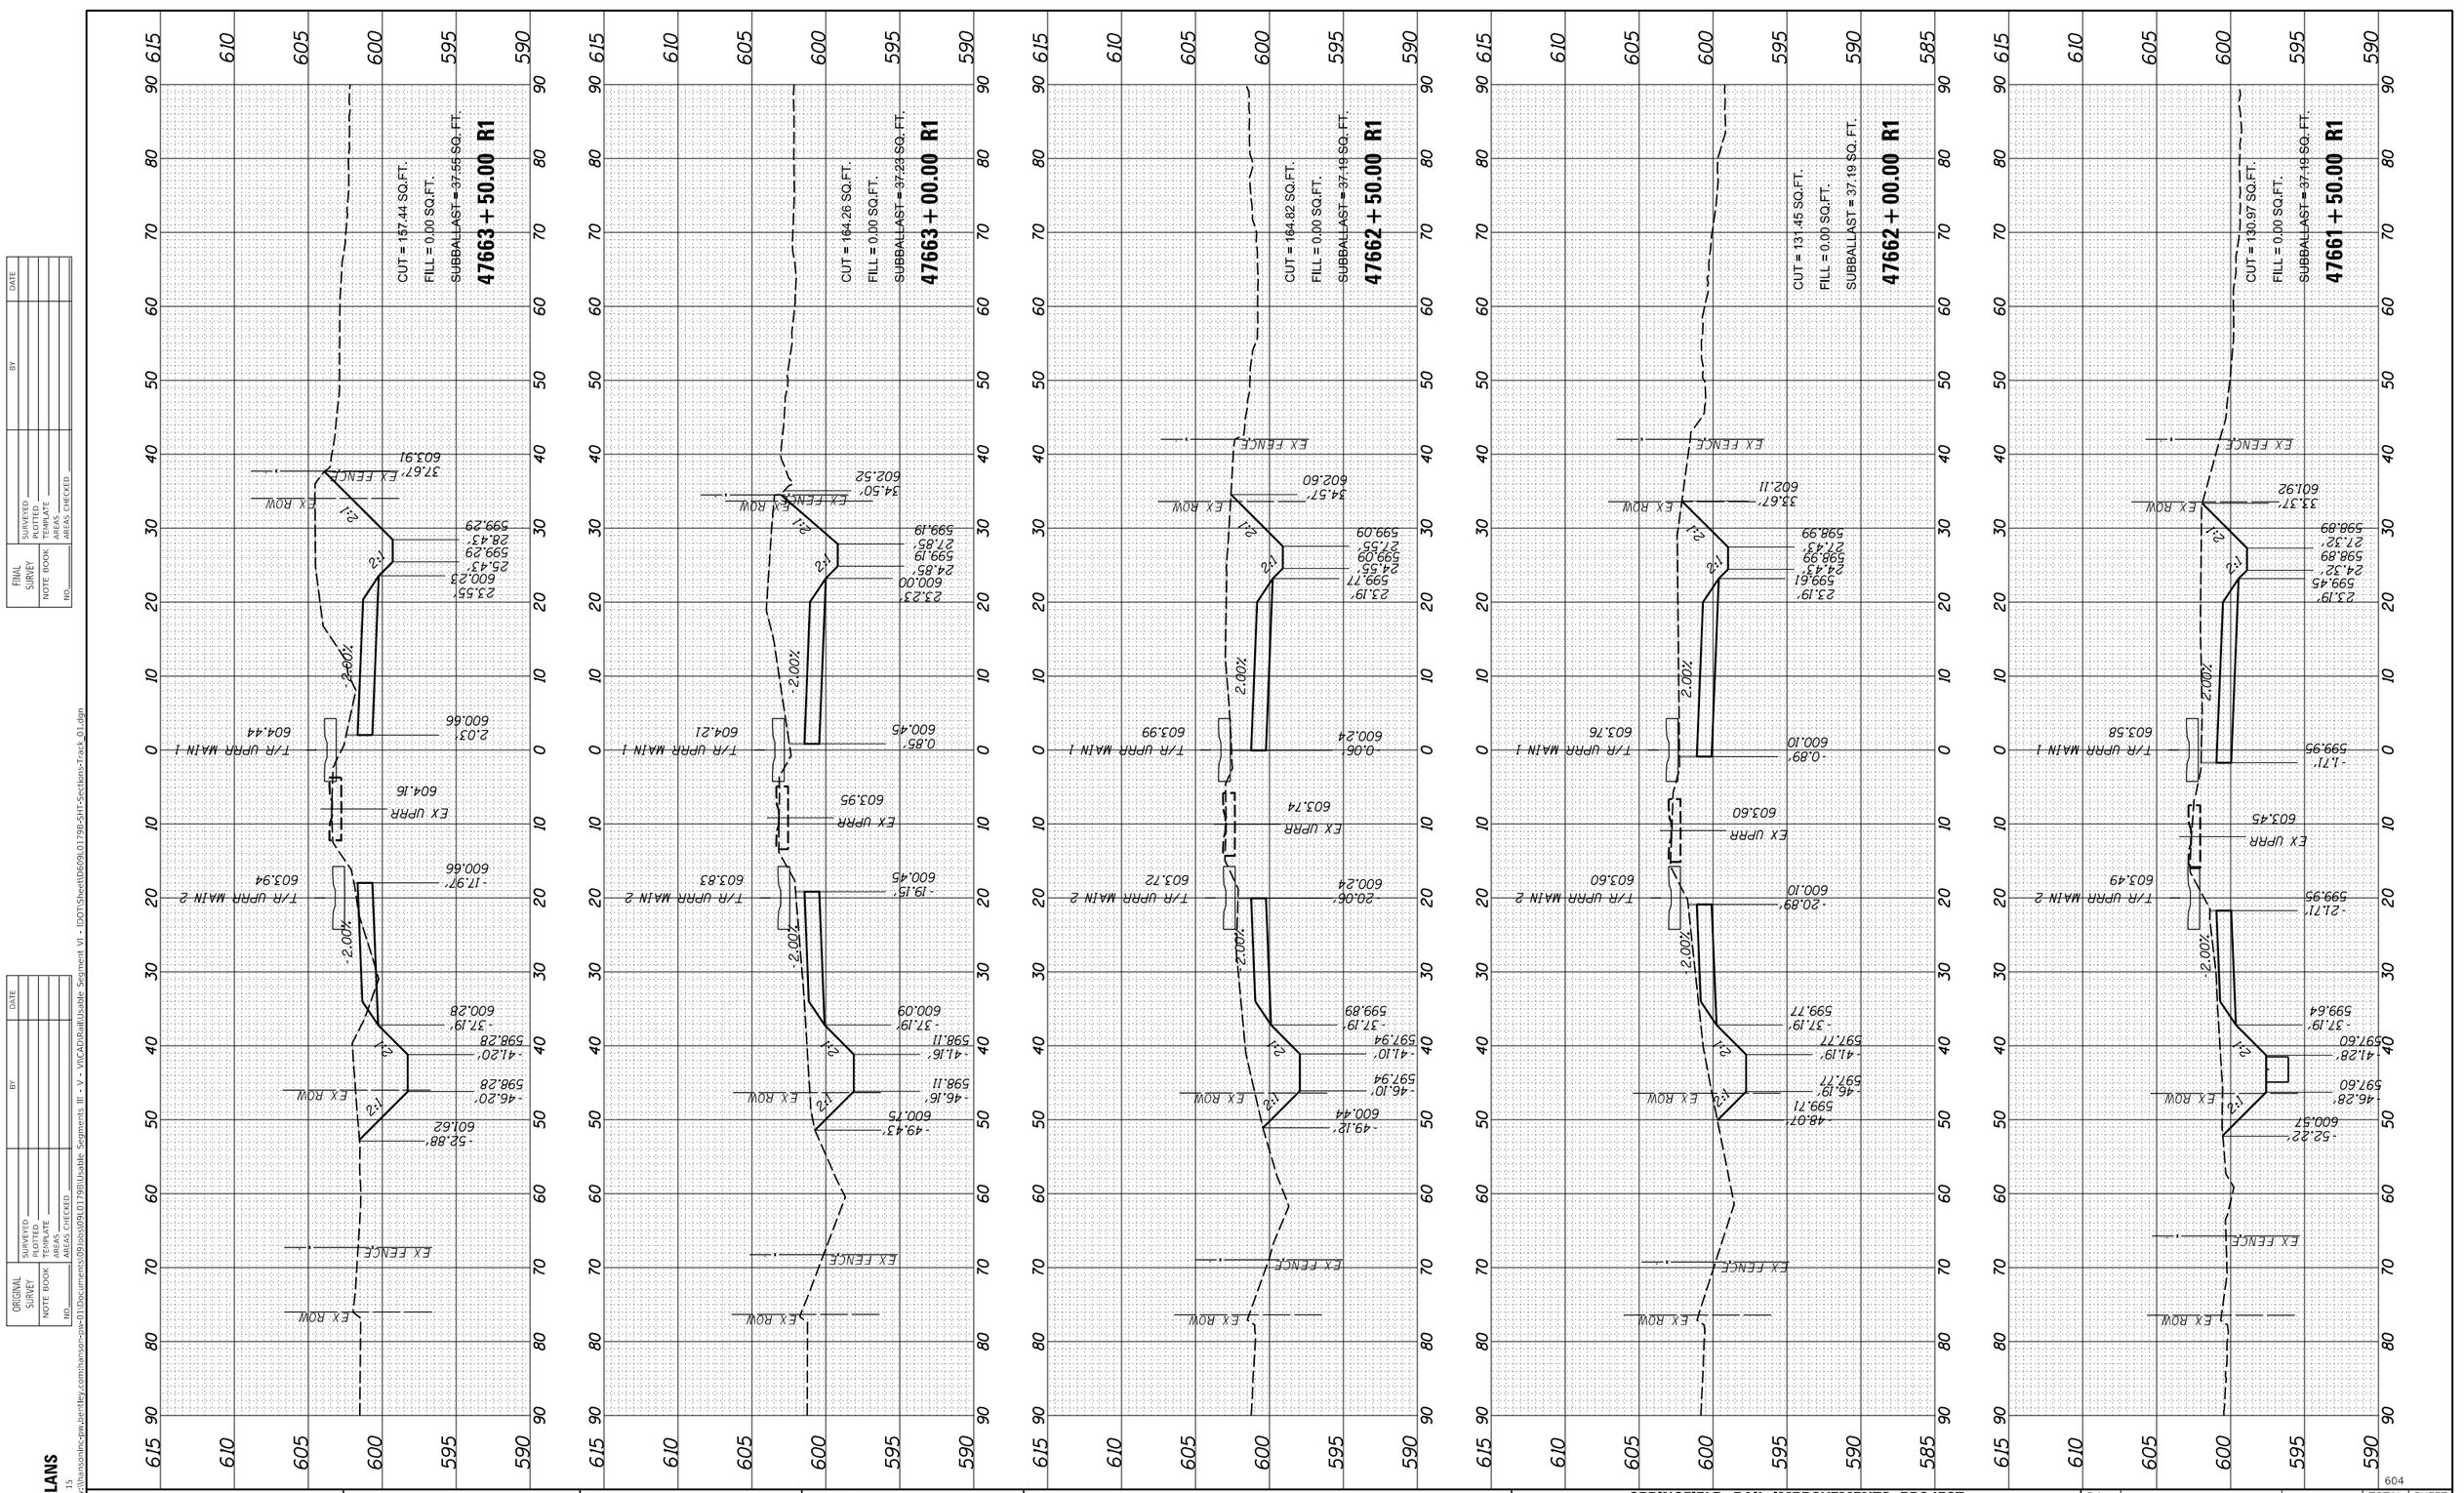

FINAL SURVEY	SURVEYED	BY	DATE
	PLOTTED		
NOTE BOOK	TEMPLATE		
NO.	AREAS		
	AREAS CHECKED		

ORIGINAL SURVEY	SURVEYED	BY	DATE
	PLOTTED		
NOTE BOOK	TEMPLATE		
NO.	AREAS		
	AREAS CHECKED		

FINAL PLANS

MODEL: Sheet 15

FILE NAME: pw:\\hansonino-pw.bentley.com:hanson-pw-01\Documents\09Jobs\09L0179B\Usable Segments III - V - ViCAD\Rail\Usable Segment VI - IDOT\Sheet\D609L0179B-SHT-Sections-Track_01.dgn

USER NAME = pop00275	DESIGNED - GCN	REVISED -	
	DRAWN - RH	REVISED -	
PLOT SCALE = 20.00 ' / in.	CHECKED - GCN	REVISED -	
PLOT DATE = 9/27/2024	DATE - 10/01/2024	REVISED -	

STATE OF ILLINOIS
DEPARTMENT OF TRANSPORTATION

SPRINGFIELD RAIL IMPROVEMENTS PROJECT
SPRINGFIELD, SANGAMON COUNTY, ILLINOIS
CROSS SECTIONS – TRACK

SCALE:

F.A. RTE.	SECTION	COUNTY	TOTAL SHEETS	SHEET NO.
79720	00492-00-BR & 22-00492-01-BR	SANGAMON	714	604
	09L0179B	CONTRACT NO. 93773		

SHEET 15 OF 125 SHEETS STA. 47661+50.00 R1 TO STA. 47663+50.00 R1

ILLINOIS | FED. AID PROJECT

ORIGINAL SURVEY		BY	DATE
NOTE BOOK	SURVEYED		
	PLOTTED		
	TEMPLATE		
	AREAS		
NO.	AREAS CHECKED		

FINAL SURVEY		BY	DATE
NOTE BOOK	SURVEYED		
	PLOTTED		
	TEMPLATE		
	AREAS		
NO.	AREAS CHECKED		

FINAL PLANS

MODEL: Sheet 16

FILE NAME: pw:\\hansoninc-pw.bentley.com:hanson-pw-01\Documents\09Jobs\09L0179B\Usable Segments III - V - VI\CAD\Rail\Usable Segment VI - IDOT\Sheet\D609L0179B-SHT-Sections-Track_01.dgn

USER NAME = pop00275
PLOT SCALE = 20.00 ' / in.
PLOT DATE = 9/27/2024

DESIGNED - GCN
DRAWN - RH
CHECKED - GCN
DATE - 10/01/2024

REVISED -
REVISED -
REVISED -
REVISED -

STATE OF ILLINOIS
DEPARTMENT OF TRANSPORTATION

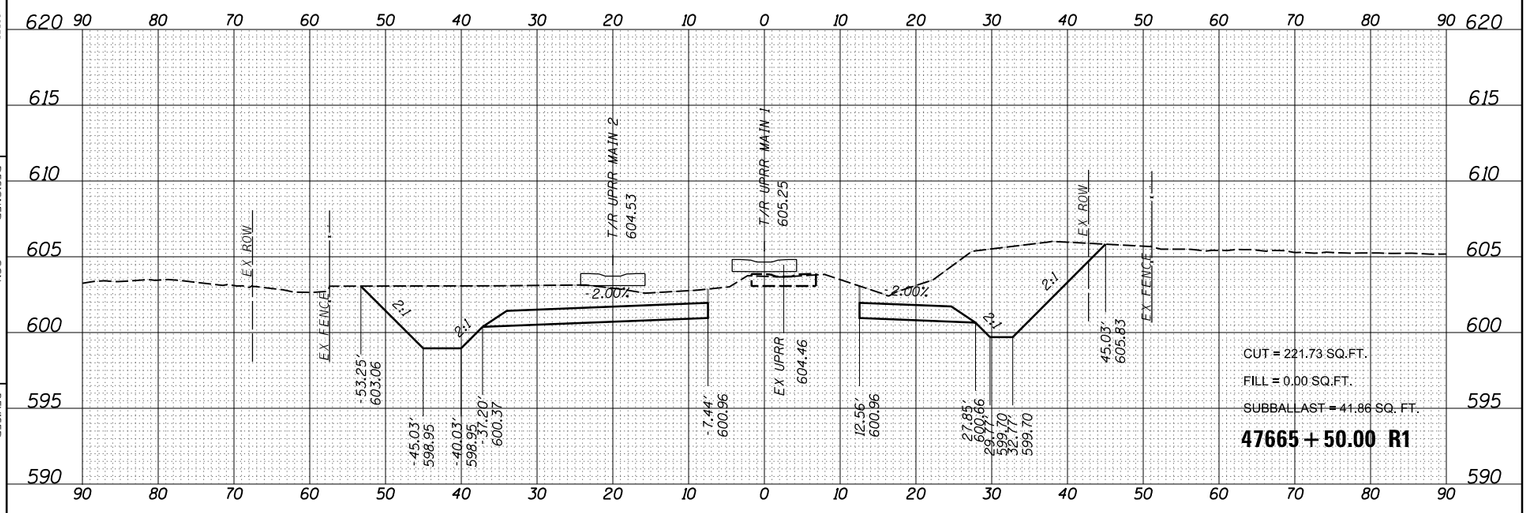

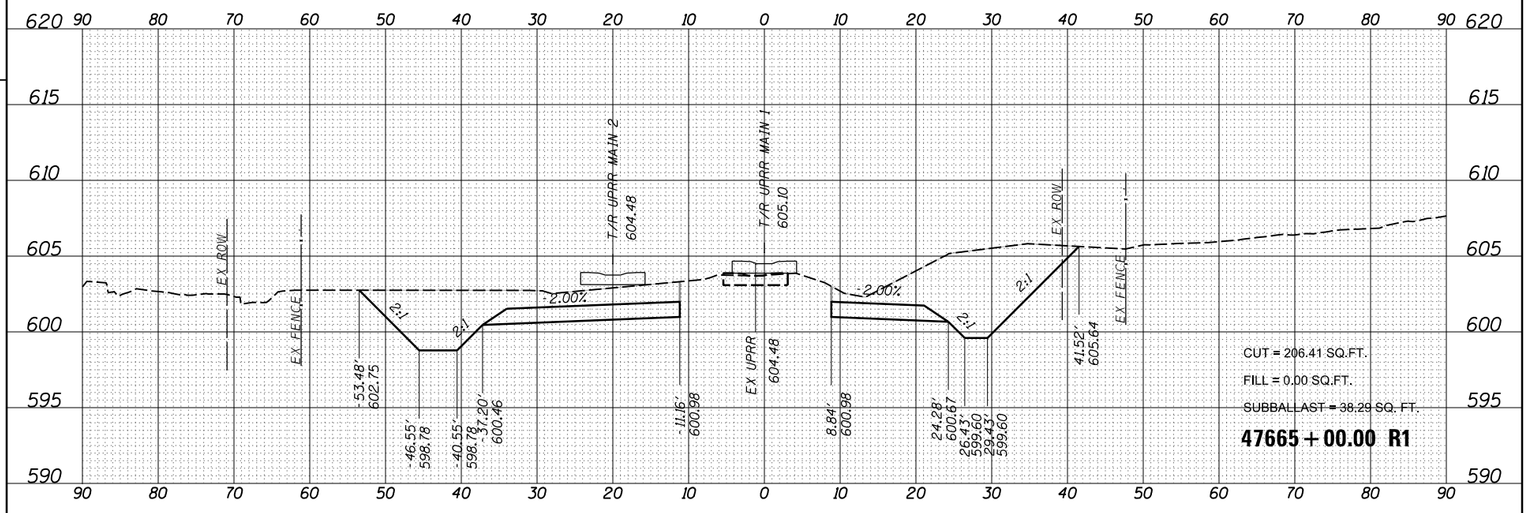

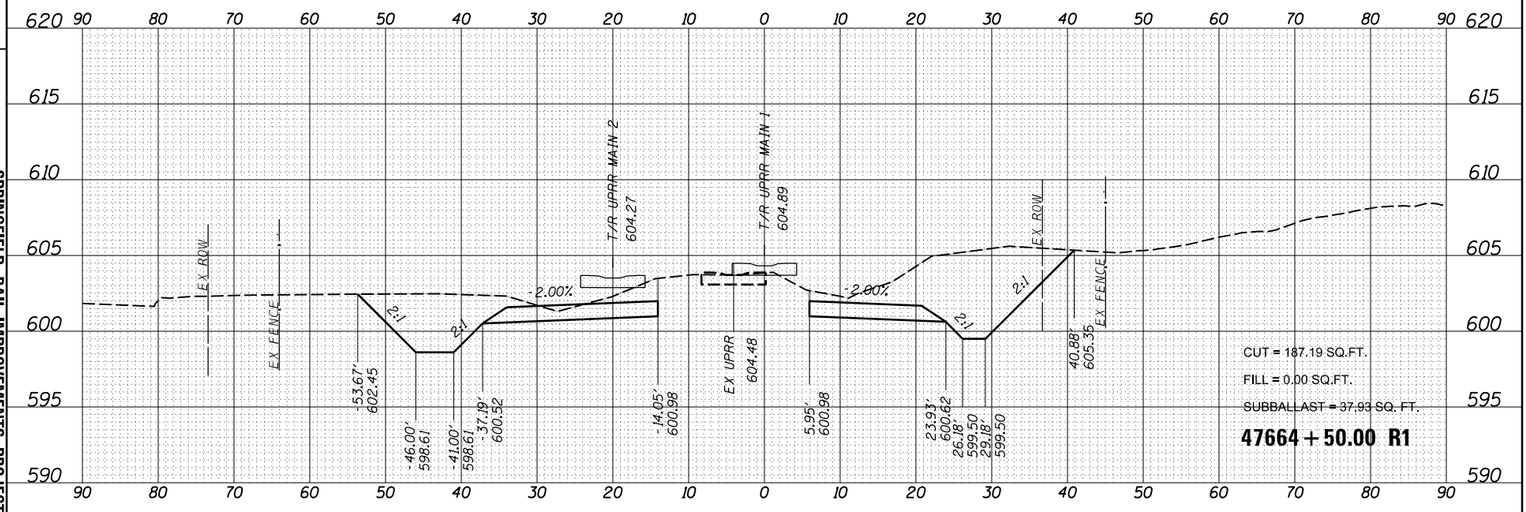

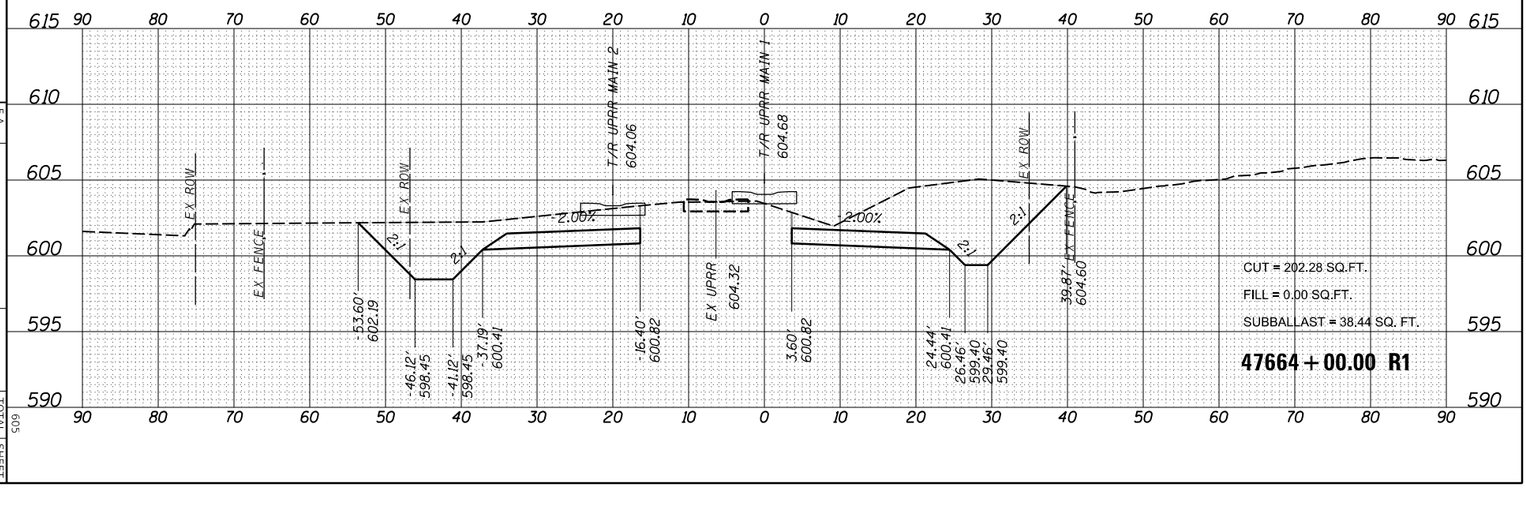

SPRINGFIELD RAIL IMPROVEMENTS PROJECT
SPRINGFIELD, SANGAMON COUNTY, ILLINOIS
CROSS SECTIONS – TRACK

SCALE:

SHEET 16 OF 125 SHEETS

STA. 47664+00.00 R1 TO STA. 47665+50.00 R1

F.A. RTE.	SECTION	COUNTY	TOTAL SHEETS	SHEET NO.
79720	00492-00-BR & 22-00492-01-BR	SANGAMON	714	605

09L0179B

ILLINOIS FED. AID PROJECT

CONTRACT NO. 93773

605

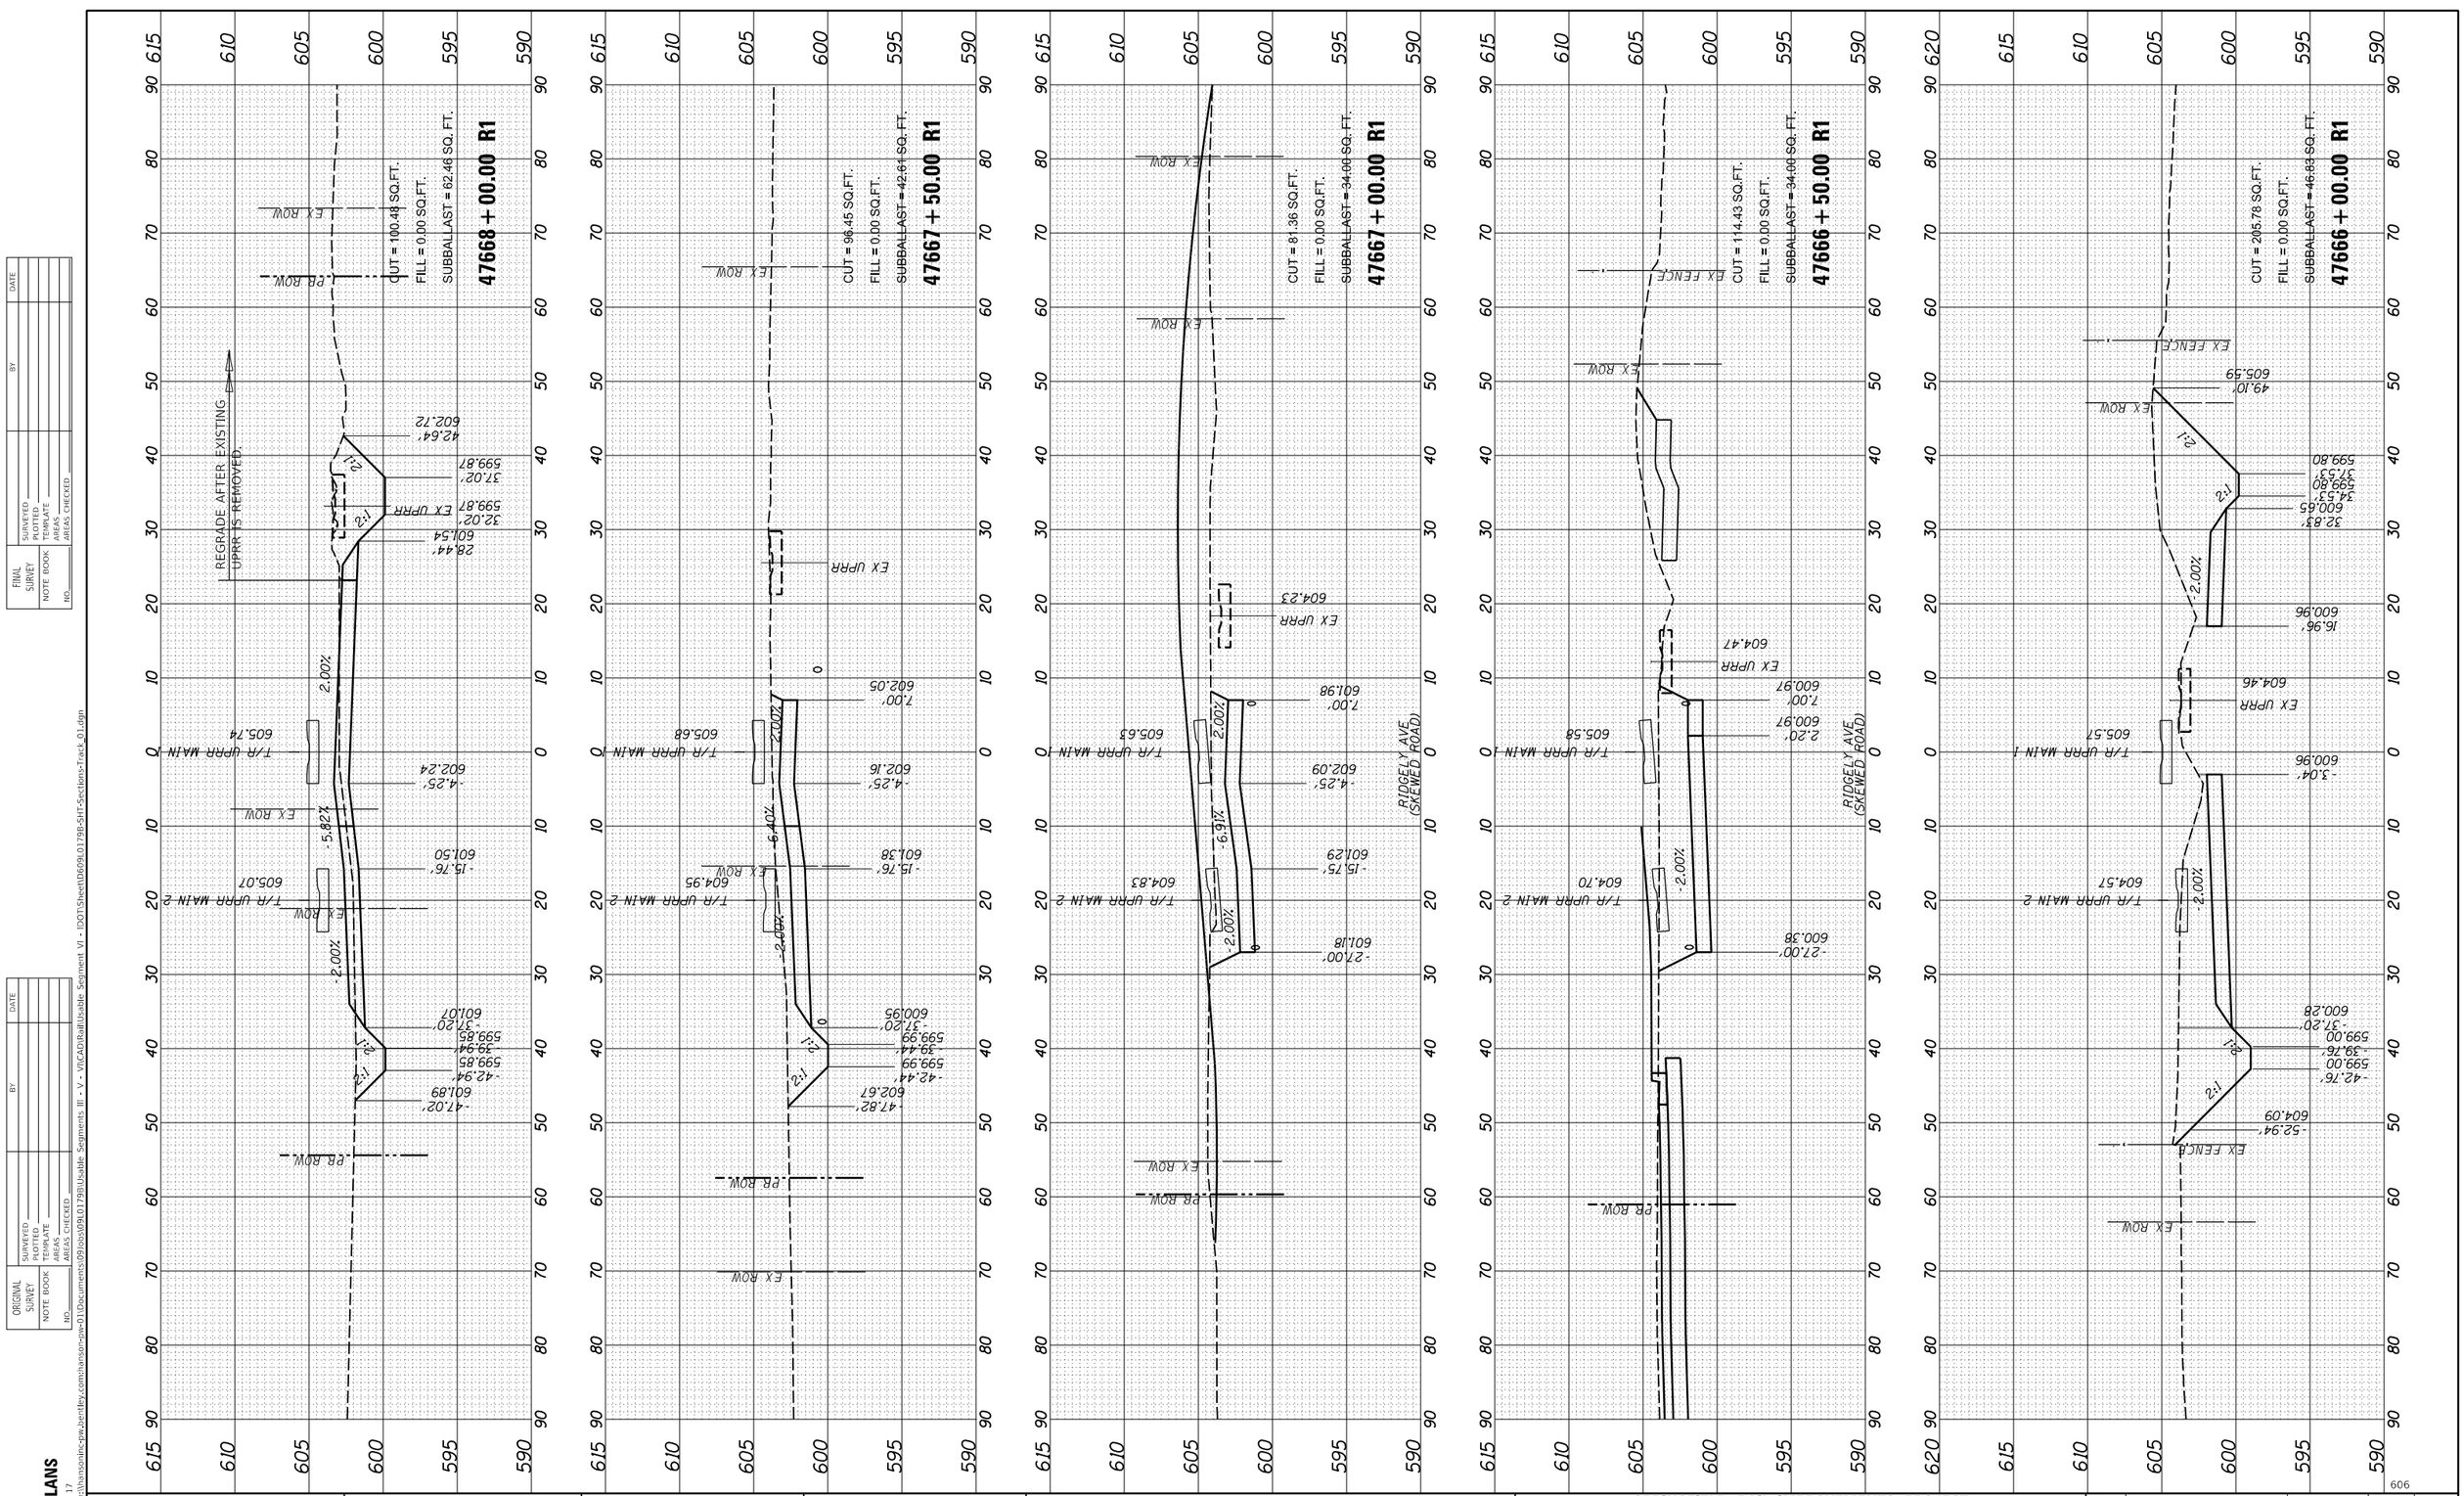

606

FINAL PLANS

MODEL: Sheet 17
FILE NAME: pw:\\wsonline-pw.bentley.com:hanson-pw-01\Documents\09lab\09L0179B\Usable Segments III - V - VI\CAD\Rail\Usable Segment VI - IDOT\Sheet\D609L0179B-SHT-Sections-Track_01.dgn

USER NAME = pop00275	DESIGNED - GCN	REVISED -	
	DRAWN - RH	REVISED -	
PLOT SCALE = 20.00 ' / in.	CHECKED - GCN	REVISED -	
PLOT DATE = 9/27/2024	DATE - 10/01/2024	REVISED -	

STATE OF ILLINOIS
DEPARTMENT OF TRANSPORTATION

SPRINGFIELD RAIL IMPROVEMENTS PROJECT
SPRINGFIELD, SANGAMON COUNTY, ILLINOIS
CROSS SECTIONS – TRACK

SCALE: | SHEET 17 OF 125 SHEETS | STA. 47666+00.00 R1 TO STA. 47668+00.00 R1

F.A. RTE.	SECTION	COUNTY	TOTAL SHEETS	SHEET NO.
79720	00492-00-BR & 22-00492-01-BR	SANGAMON	714	606
	09L0179B	CONTRACT NO. 93773		
		ILLINOIS	FED. AID PROJECT	

ORIGINAL SURVEY		BY	DATE
NOTE BOOK	SURVEYED		
	PLOTTED		
	TEMPLATE		
	AREAS		
NO.	AREAS CHECKED		

FINAL SURVEY		BY	DATE
NOTE BOOK	SURVEYED		
	PLOTTED		
	TEMPLATE		
	AREAS		
NO.	AREAS CHECKED		

FINAL PLANS

MODEL: Sheet 18

FILE NAME: pw://hansoninc-pw.bentley.com:hanson-pw-01\Documents\09Jobs\09L0179B\Usable Segments III - V - VI\CAD\Rail\Usable Segment VI - IDOT\Sheet\D609L0179B-SHT-Sections-Track_01.dgn

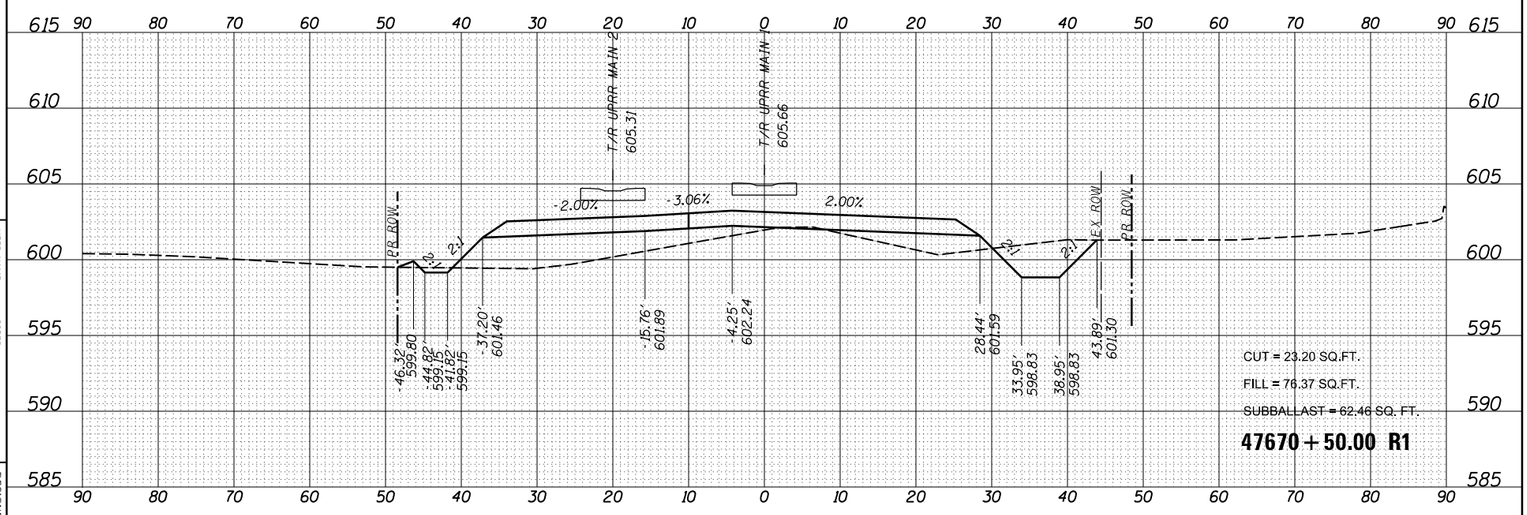

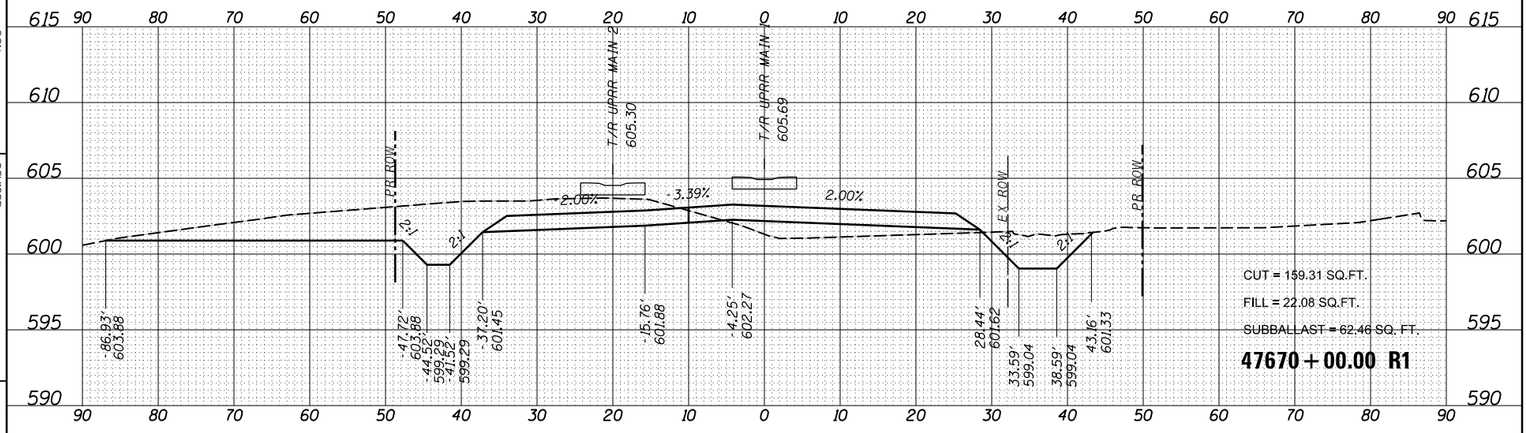

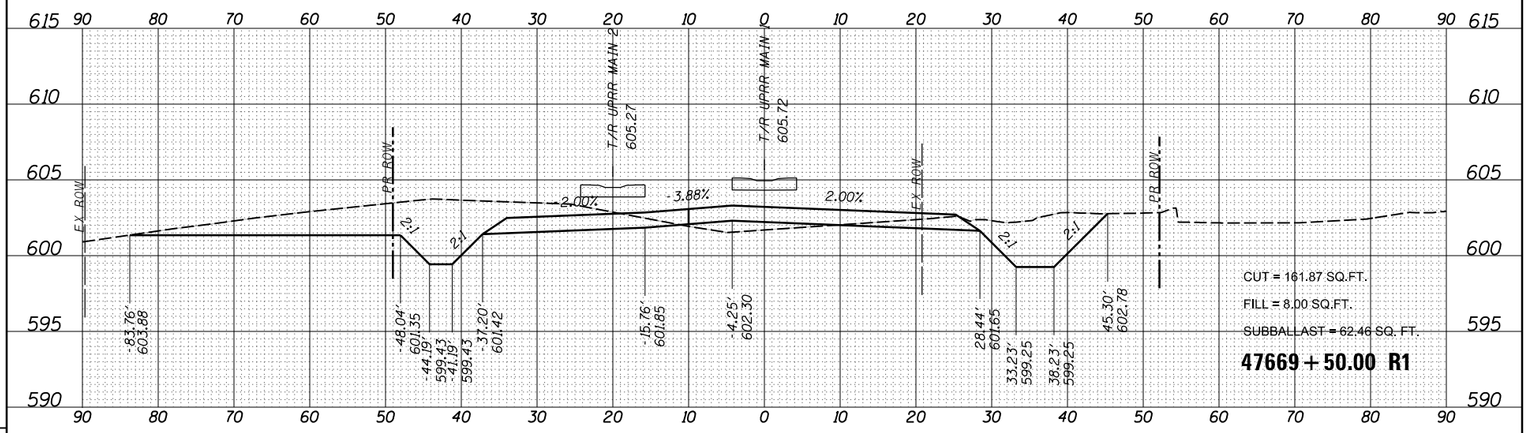

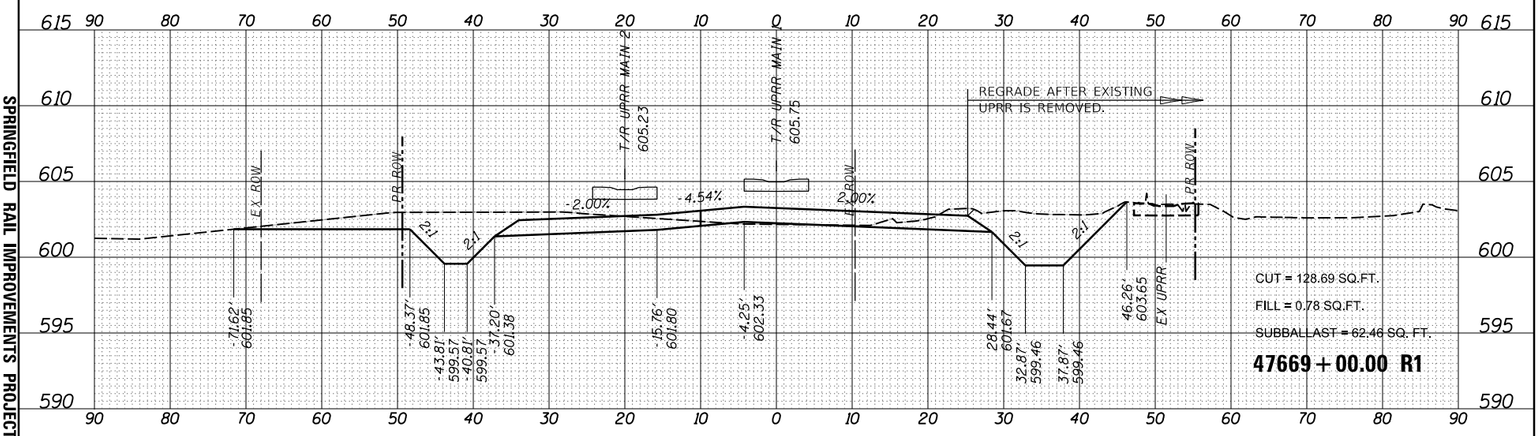

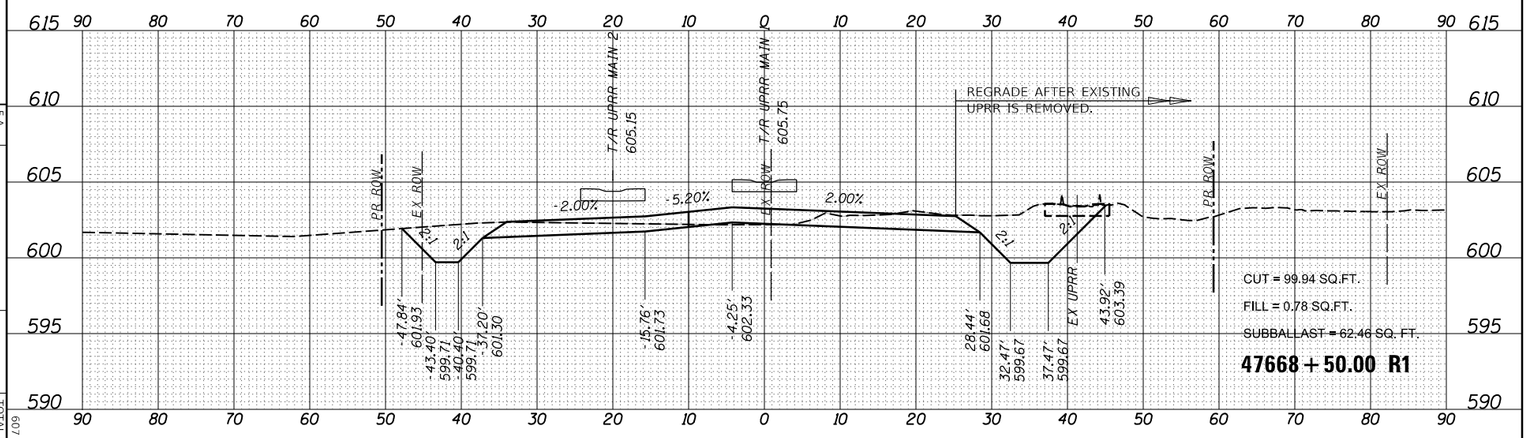

USER NAME = pgp00275
PLOT SCALE = 20.00 ' / in.
PLOT DATE = 9/27/2024

DESIGNED - GCN
DRAWN - RH
CHECKED - GCN
DATE - 10/01/2024

REVISED -
REVISED -
REVISED -
REVISED -

STATE OF ILLINOIS
DEPARTMENT OF TRANSPORTATION

SPRINGFIELD RAIL IMPROVEMENTS PROJECT
SPRINGFIELD, SANGAMON COUNTY, ILLINOIS
CROSS SECTIONS – TRACK

SCALE:

SHEET 18 OF 125 SHEETS

STA. 47668+50.00 R1 TO STA. 47670+50.00 R1

F.A. RTE.	SECTION	COUNTY	TOTAL SHEETS	SHEET NO.
79720	00492-00-BR & 22-00492-01-BR	SANGAMON	714	607

09L0179B

ILLINOIS FED. AID PROJECT

CONTRACT NO. 93773

607

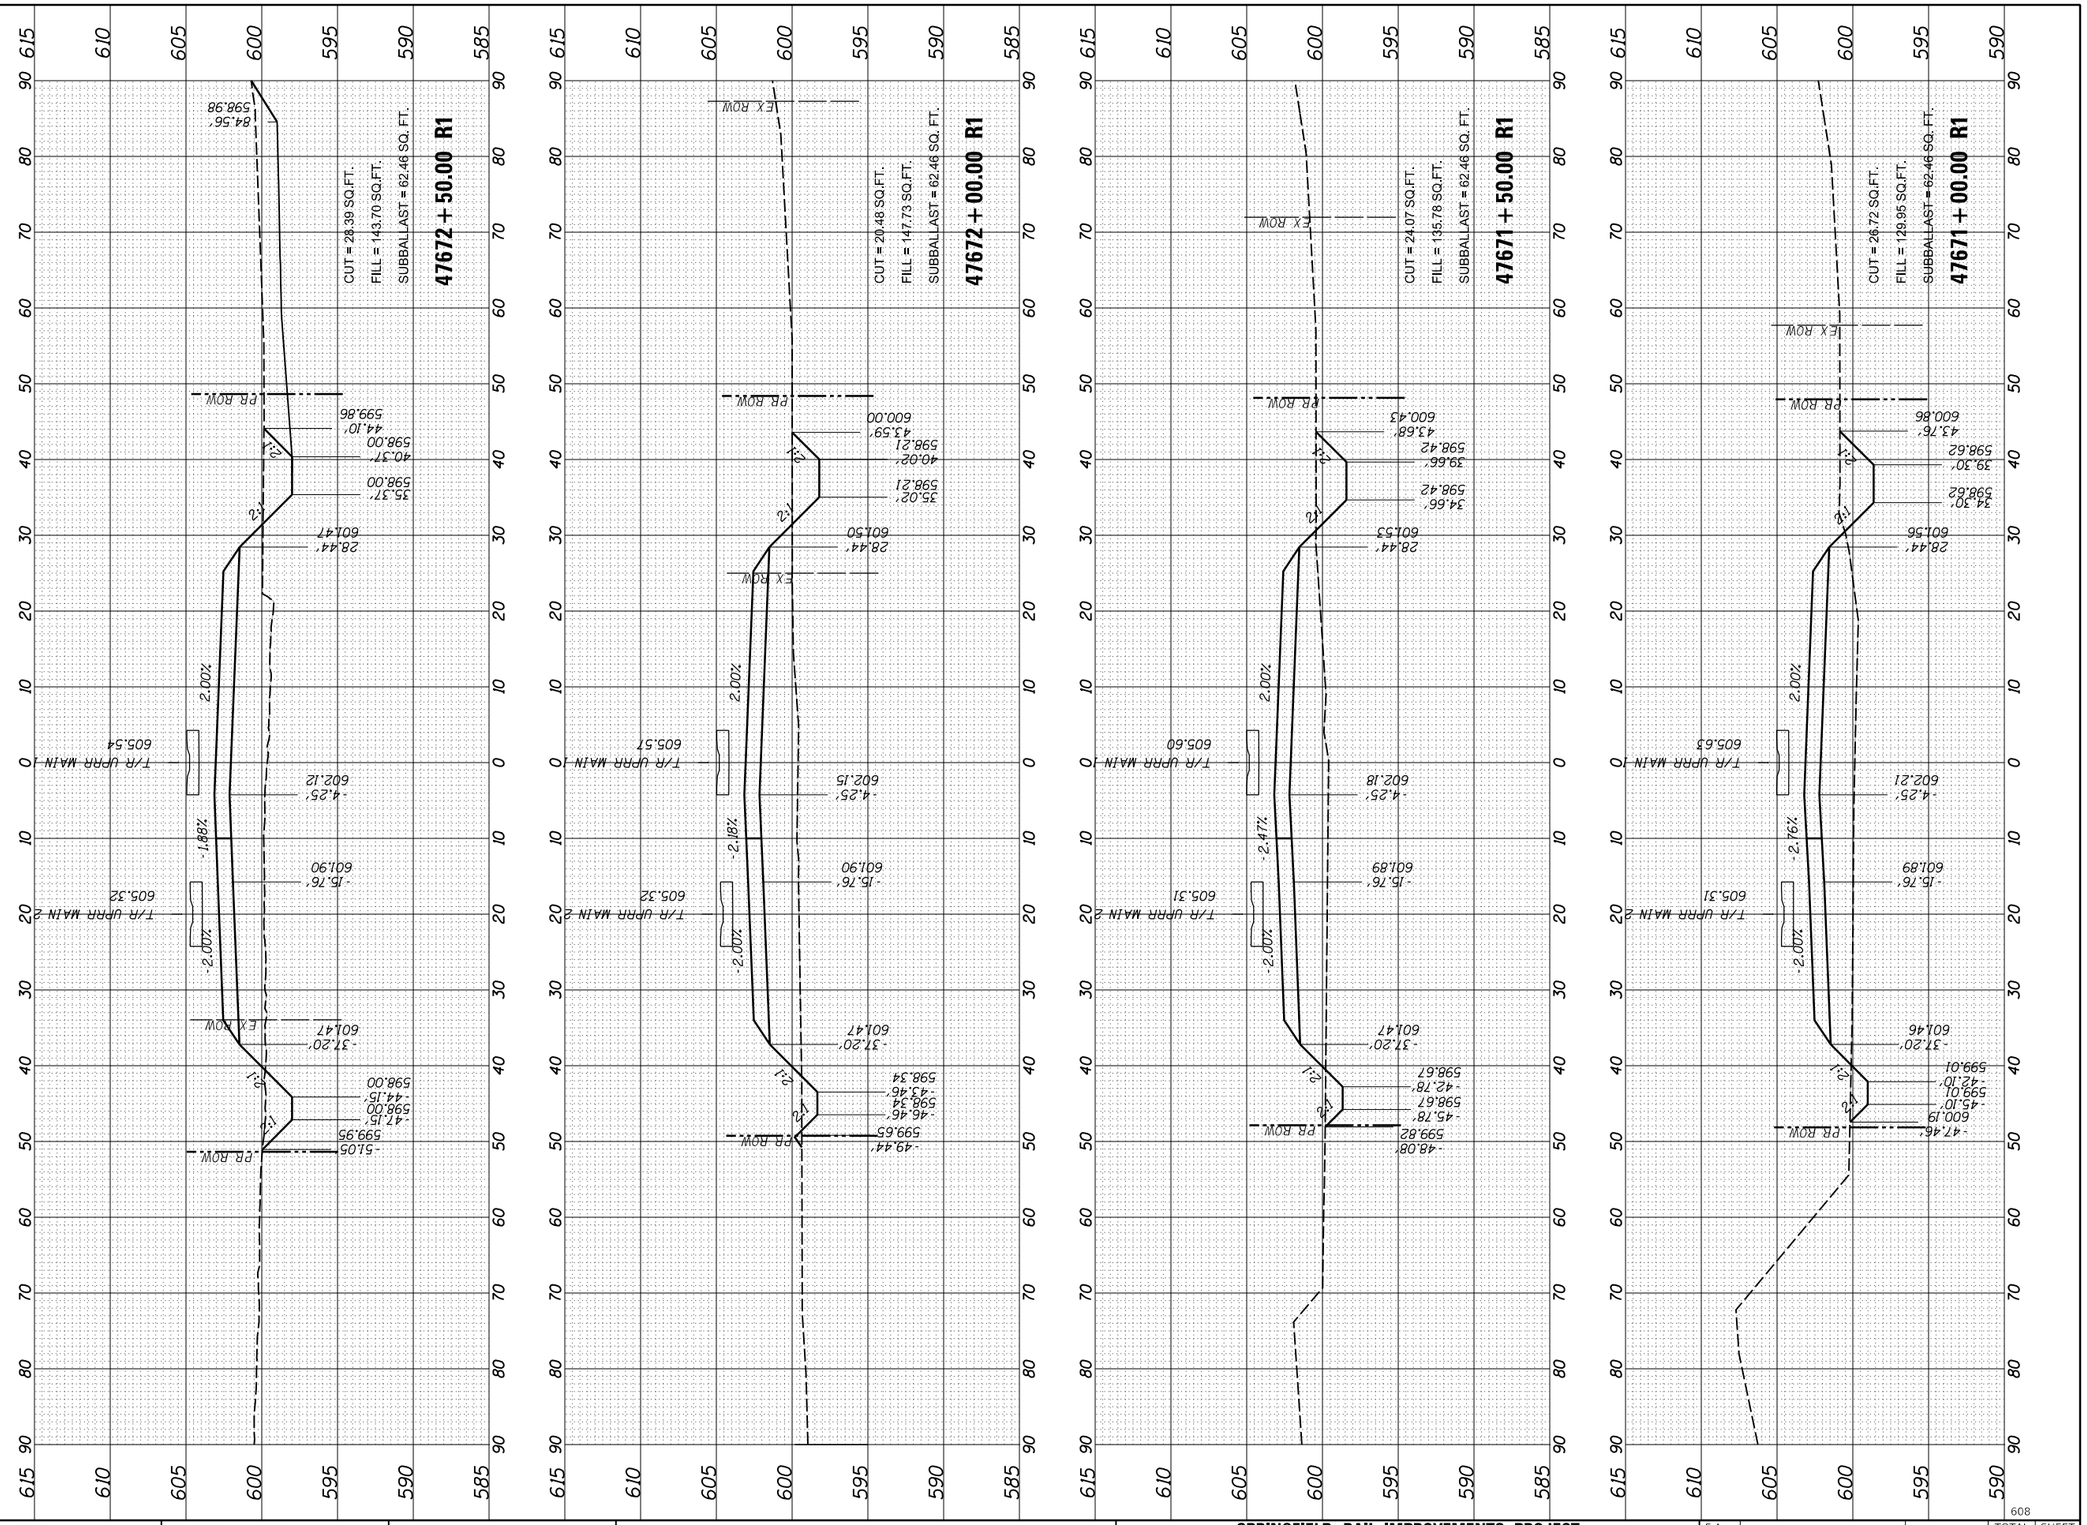

USER NAME = pop00275	DESIGNED - GCN	REVISED -	
	DRAWN - RH	REVISED -	
PLOT SCALE = 20.00 ' / in.	CHECKED - GCN	REVISED -	
PLOT DATE = 9/27/2024	DATE - 10/01/2024	REVISED -	

STATE OF ILLINOIS
DEPARTMENT OF TRANSPORTATION

SPRINGFIELD RAIL IMPROVEMENTS PROJECT
SPRINGFIELD, SANGAMON COUNTY, ILLINOIS
CROSS SECTIONS – TRACK

SCALE: | SHEET 19 OF 125 SHEETS | STA. 47671+00.00 R1 TO STA. 47672+50.00 R1

F.A. RTE.	SECTION	COUNTY	TOTAL SHEETS	SHEET NO.
79720	00492-00-BR & 22-00492-01-BR	SANGAMON	714	608
	09L0179B	CONTRACT NO. 93773		
		ILLINOIS	FED. AID PROJECT	

608

FINAL PLANS

MODEL: Sheet 19
FILE NAME: pw:\\hansonine-pw.bentley.com:hanson-pw-01\Documents\093ass\09L0179B\Usable Segments III - V - VII\CAD\Rail\Usable Segment VI - IDOT\Sheet\D609L0179B-SHT-Sections-Track_01.dgn

ORIGINAL SURVEY		BY	DATE
NOTE BOOK	SURVEYED		
NO.	PLOTTED		
	TEMPLATE		
	AREAS		
	AREAS CHECKED		

FINAL SURVEY		BY	DATE
NOTE BOOK	SURVEYED		
NO.	PLOTTED		
	TEMPLATE		
	AREAS		
	AREAS CHECKED		

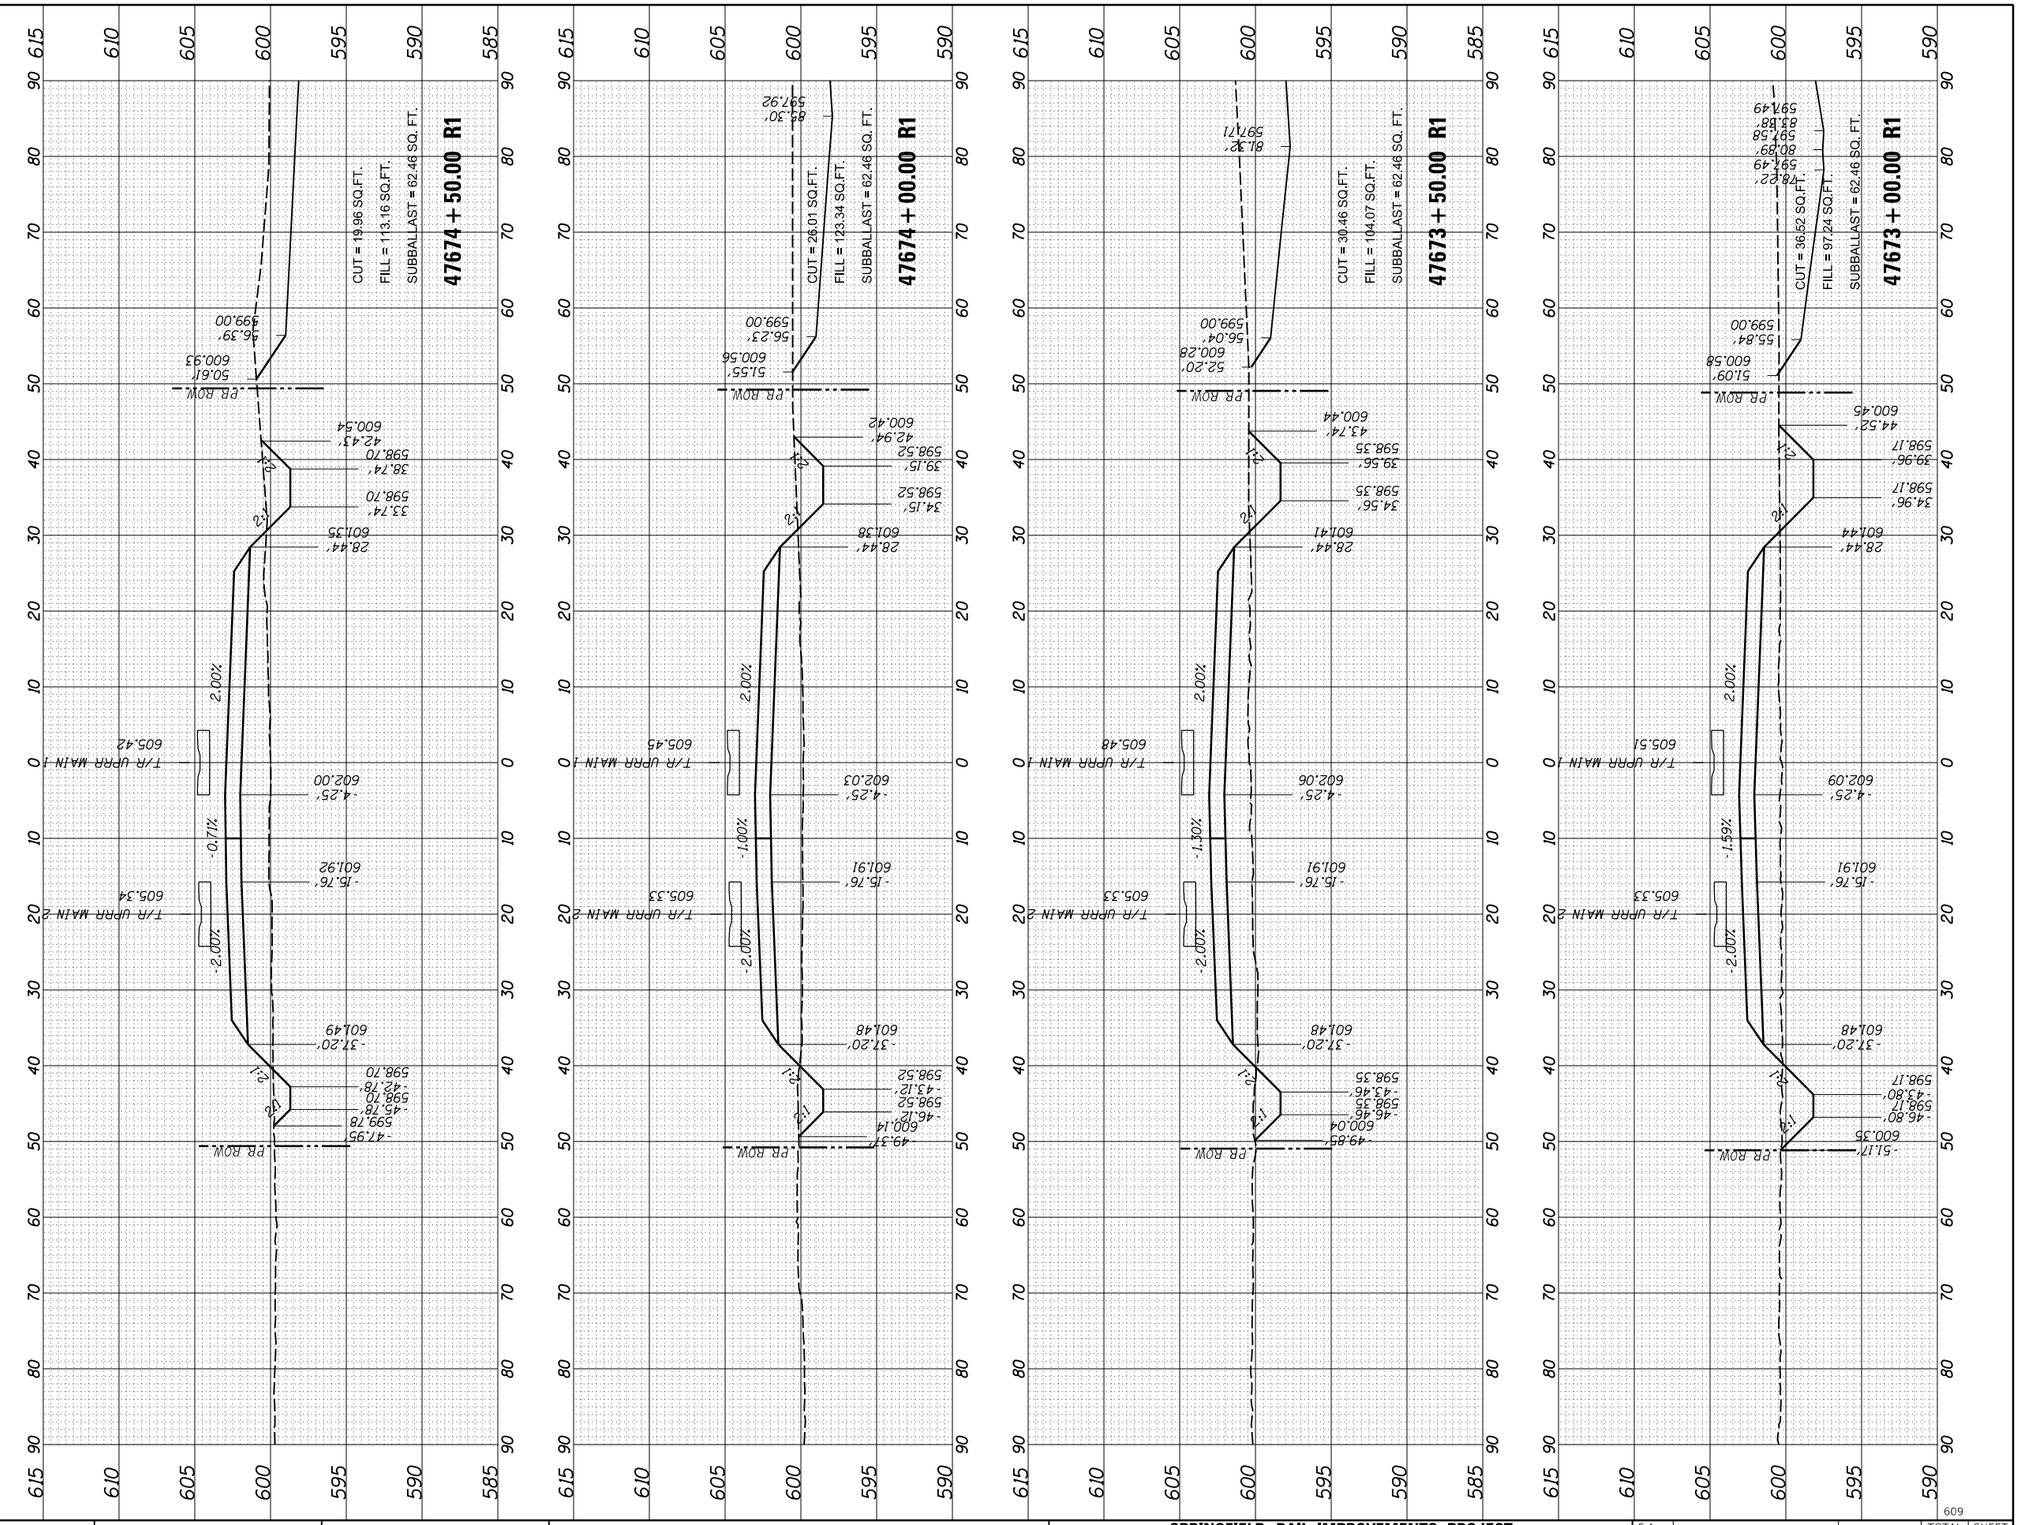

USER NAME = pop00275	DESIGNED - GCN	REVISED -	
	DRAWN - RH	REVISED -	
PLOT SCALE = 20.00 ' / in.	CHECKED - GCN	REVISED -	
PLOT DATE = 9/27/2024	DATE - 10/01/2024	REVISED -	

STATE OF ILLINOIS
DEPARTMENT OF TRANSPORTATION

SPRINGFIELD RAIL IMPROVEMENTS PROJECT
SPRINGFIELD, SANGAMON COUNTY, ILLINOIS
CROSS SECTIONS – TRACK

SCALE: | SHEET 20 OF 125 SHEETS | STA. 47673+00.00 R1 TO STA. 47674+50.00 R1

F.A. RTE.	SECTION	COUNTY	TOTAL SHEETS	SHEET NO.
79720	09-00492-00-BR & 22-00492-01-BR	SANGAMON	714	609
	09L0179B	CONTRACT NO. 93773		
	ILLINOIS FED. AID PROJECT			

609

FINAL PLANS

MODEL: Sheet 20
FILE NAME: pw:\\hansonlnc-pw.jacobs.com:hanson~pw~01\Documents\09Jobs\09L0179B\Usable Segments III - V - VI\CAD\RailUsable Segment VI - IDOT\Sheet\D609L0179B-SHT-Sections-Track_01.dgn

FINAL SURVEY	BY	DATE
NOTE BOOK	SURVEYED	
NO.	PLOTTED	
	TEMPLATE	
	AREAS	
	AREAS CHECKED	

ORIGINAL SURVEY	BY	DATE
NOTE BOOK	SURVEYED	
NO.	PLOTTED	
	TEMPLATE	
	AREAS	
	AREAS CHECKED	

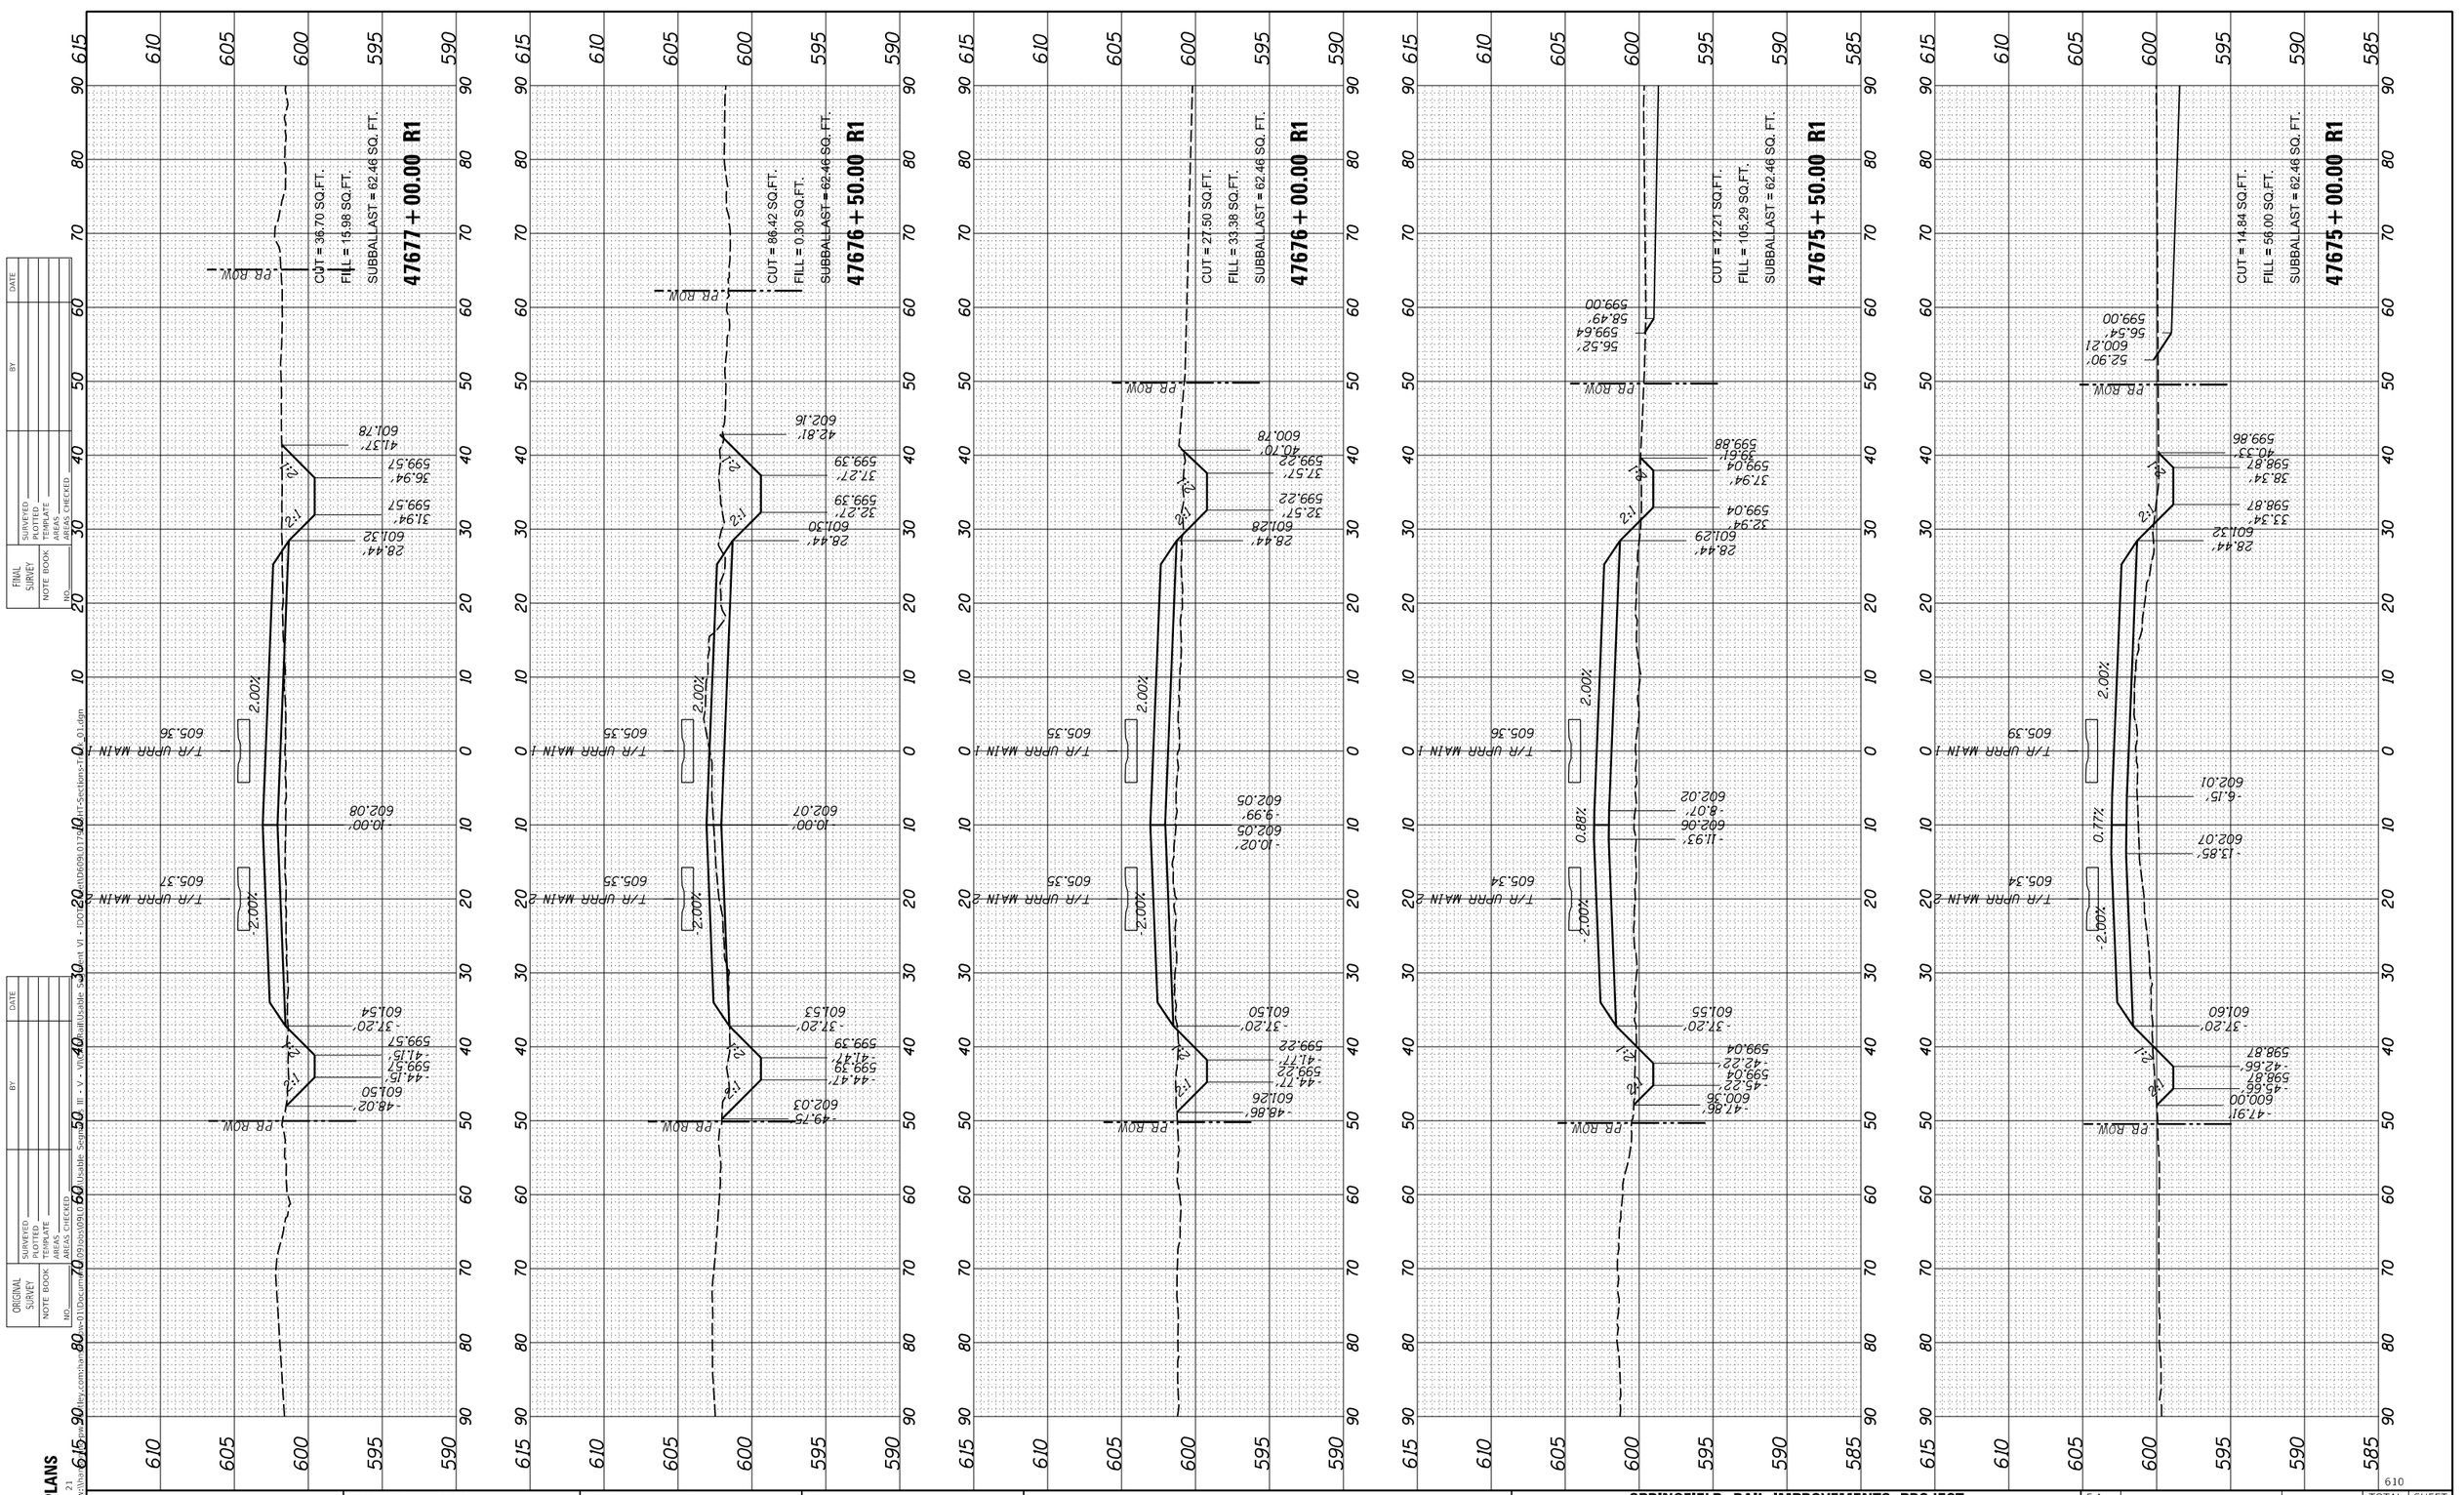

USER NAME = pop00275	DESIGNED - GCN	REVISED -	
	DRAWN - RH	REVISED -	
PLOT SCALE = 20.00 ' / in.	CHECKED - GCN	REVISED -	
PLOT DATE = 9/27/2024	DATE - 10/01/2024	REVISED -	

STATE OF ILLINOIS
DEPARTMENT OF TRANSPORTATION

SPRINGFIELD RAIL IMPROVEMENTS PROJECT
SPRINGFIELD, SANGAMON COUNTY, ILLINOIS
CROSS SECTIONS – TRACK

SCALE: | SHEET 21 OF 125 SHEETS | STA. 47675+00.00 R1 TO STA. 47677+00.00 R1

F.A. RTE.	SECTION	COUNTY	TOTAL SHEETS	SHEET NO.
79720-00492-00-BR & 22-00492-01-BR		SANGAMON	714	610
	09L0179B		CONTRACT NO. 93773	
		ILLINOIS	FED. AID PROJECT	

610

FINAL PLANS

MODEL: Sheet 21
FILE NAME: p:\sharepoint.com\sharepoint.com@SSL\DavWWWRoot\sites\IDOT-D1\Documents\09Jobs\09L0179B\Usable Segment VI - IDOT\Usable Segment III - V - VI\09L0179B_UsableSegment_VI_ROD609L01.dgn

ORIGINAL SURVEY / FINAL SURVEY
NOTE BOOK
NO.
SURVEYED
PLOTTED
TEMPLATE
AREAS
AREAS CHECKED
BY
DATE

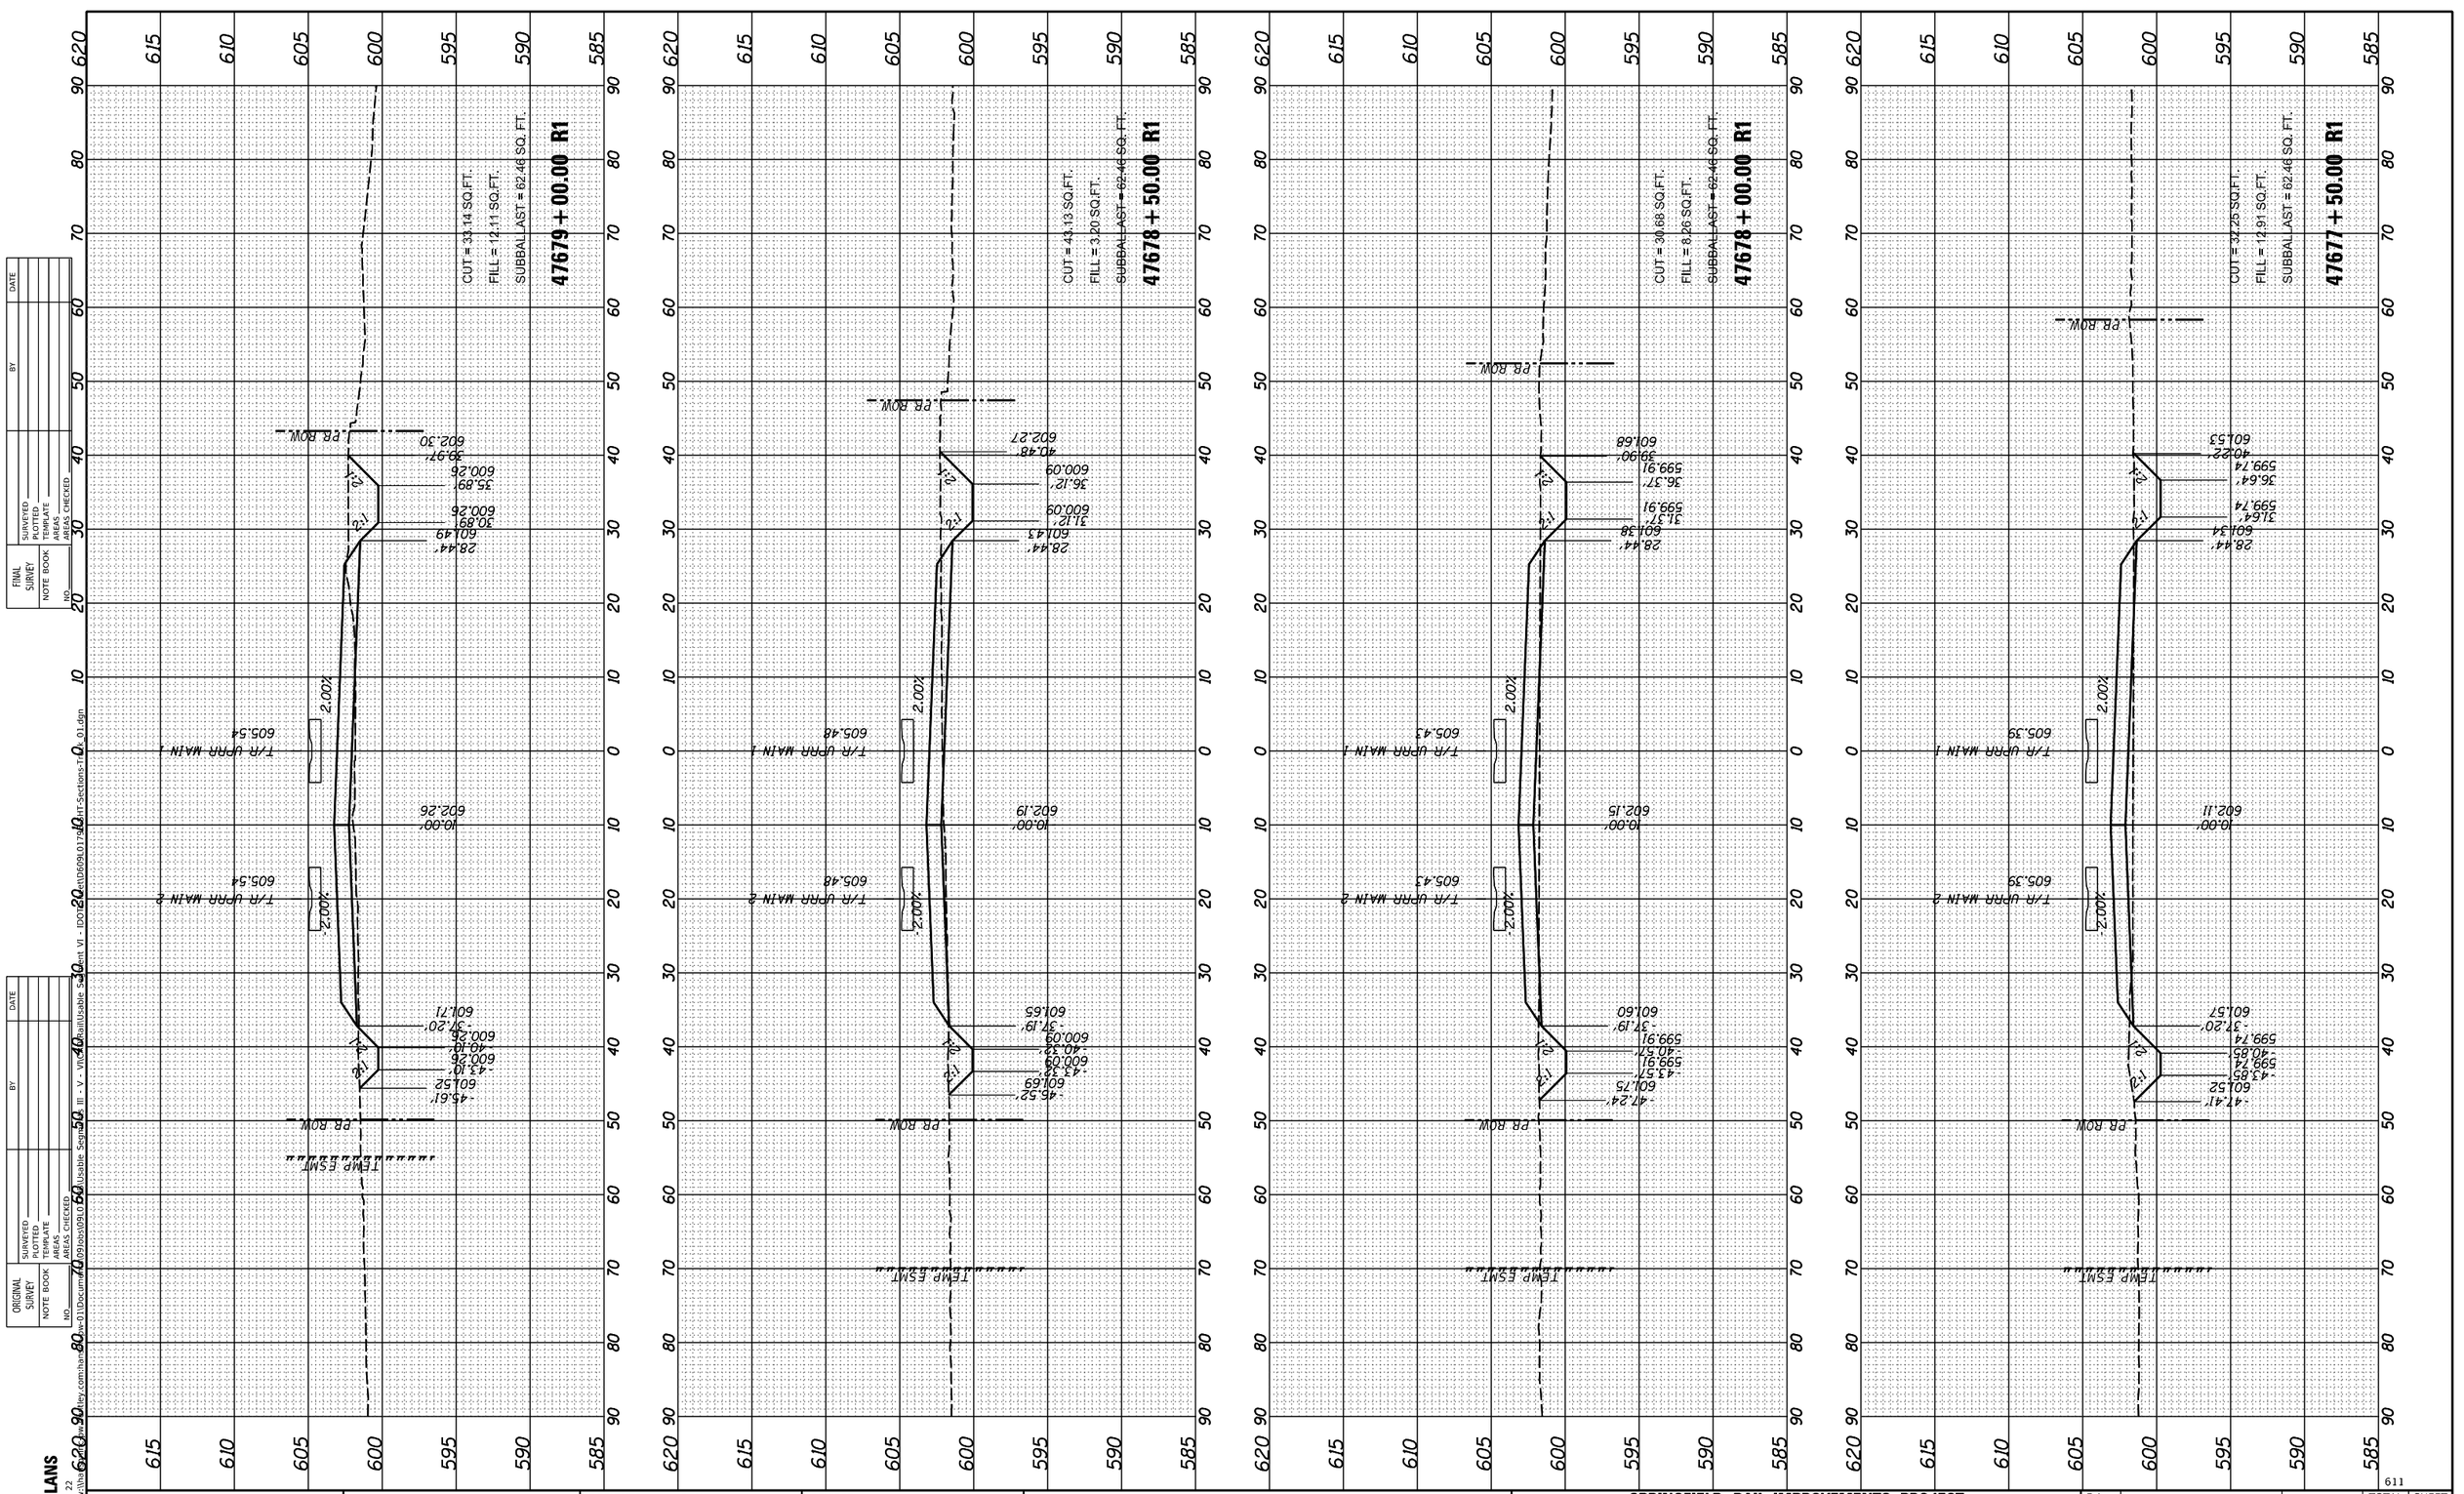

611

	USER NAME = pop00275	DESIGNED - GCN	REVISED -	**STATE OF ILLINOIS**	**SPRINGFIELD RAIL IMPROVEMENTS PROJECT**
		DRAWN - RH	REVISED -	**DEPARTMENT OF TRANSPORTATION**	**SPRINGFIELD, SANGAMON COUNTY, ILLINOIS**
	PLOT SCALE = 20.00 ' / in.	CHECKED - GCN	REVISED -		**CROSS SECTIONS – TRACK**
	PLOT DATE = 9/27/2024	DATE - 10/01/2024	REVISED -		SCALE:

SHEET 22 OF 125 SHEETS STA. 47677+50.00 R1 TO STA. 47679+00.00 R1

F.A. RTE.	SECTION	COUNTY	TOTAL SHEETS	SHEET NO.
79720	00492-00-BR & 22-00492-01-BR	SANGAMON	714	611
	09L0179B	CONTRACT NO. 93773		
	ILLINOIS FED. AID PROJECT			

FINAL PLANS

MODEL: Sheet 22
FILE NAME: pw:\\hwpw-pw.bentley.com:hanson-pw-02\Documents\09L0179B\Usable Segment VI - IDOT Rail\Usable Segment III - V - Vol 1\09L0179B_XT-Sections-Track_01.dgn

FINAL SURVEY — NOTE BOOK — NO. — SURVEYED — PLOTTED — TEMPLATE — AREAS — AREAS CHECKED — BY — DATE

ORIGINAL SURVEY — NOTE BOOK — NO. — SURVEYED — PLOTTED — TEMPLATE — AREAS — AREAS CHECKED — BY — DATE

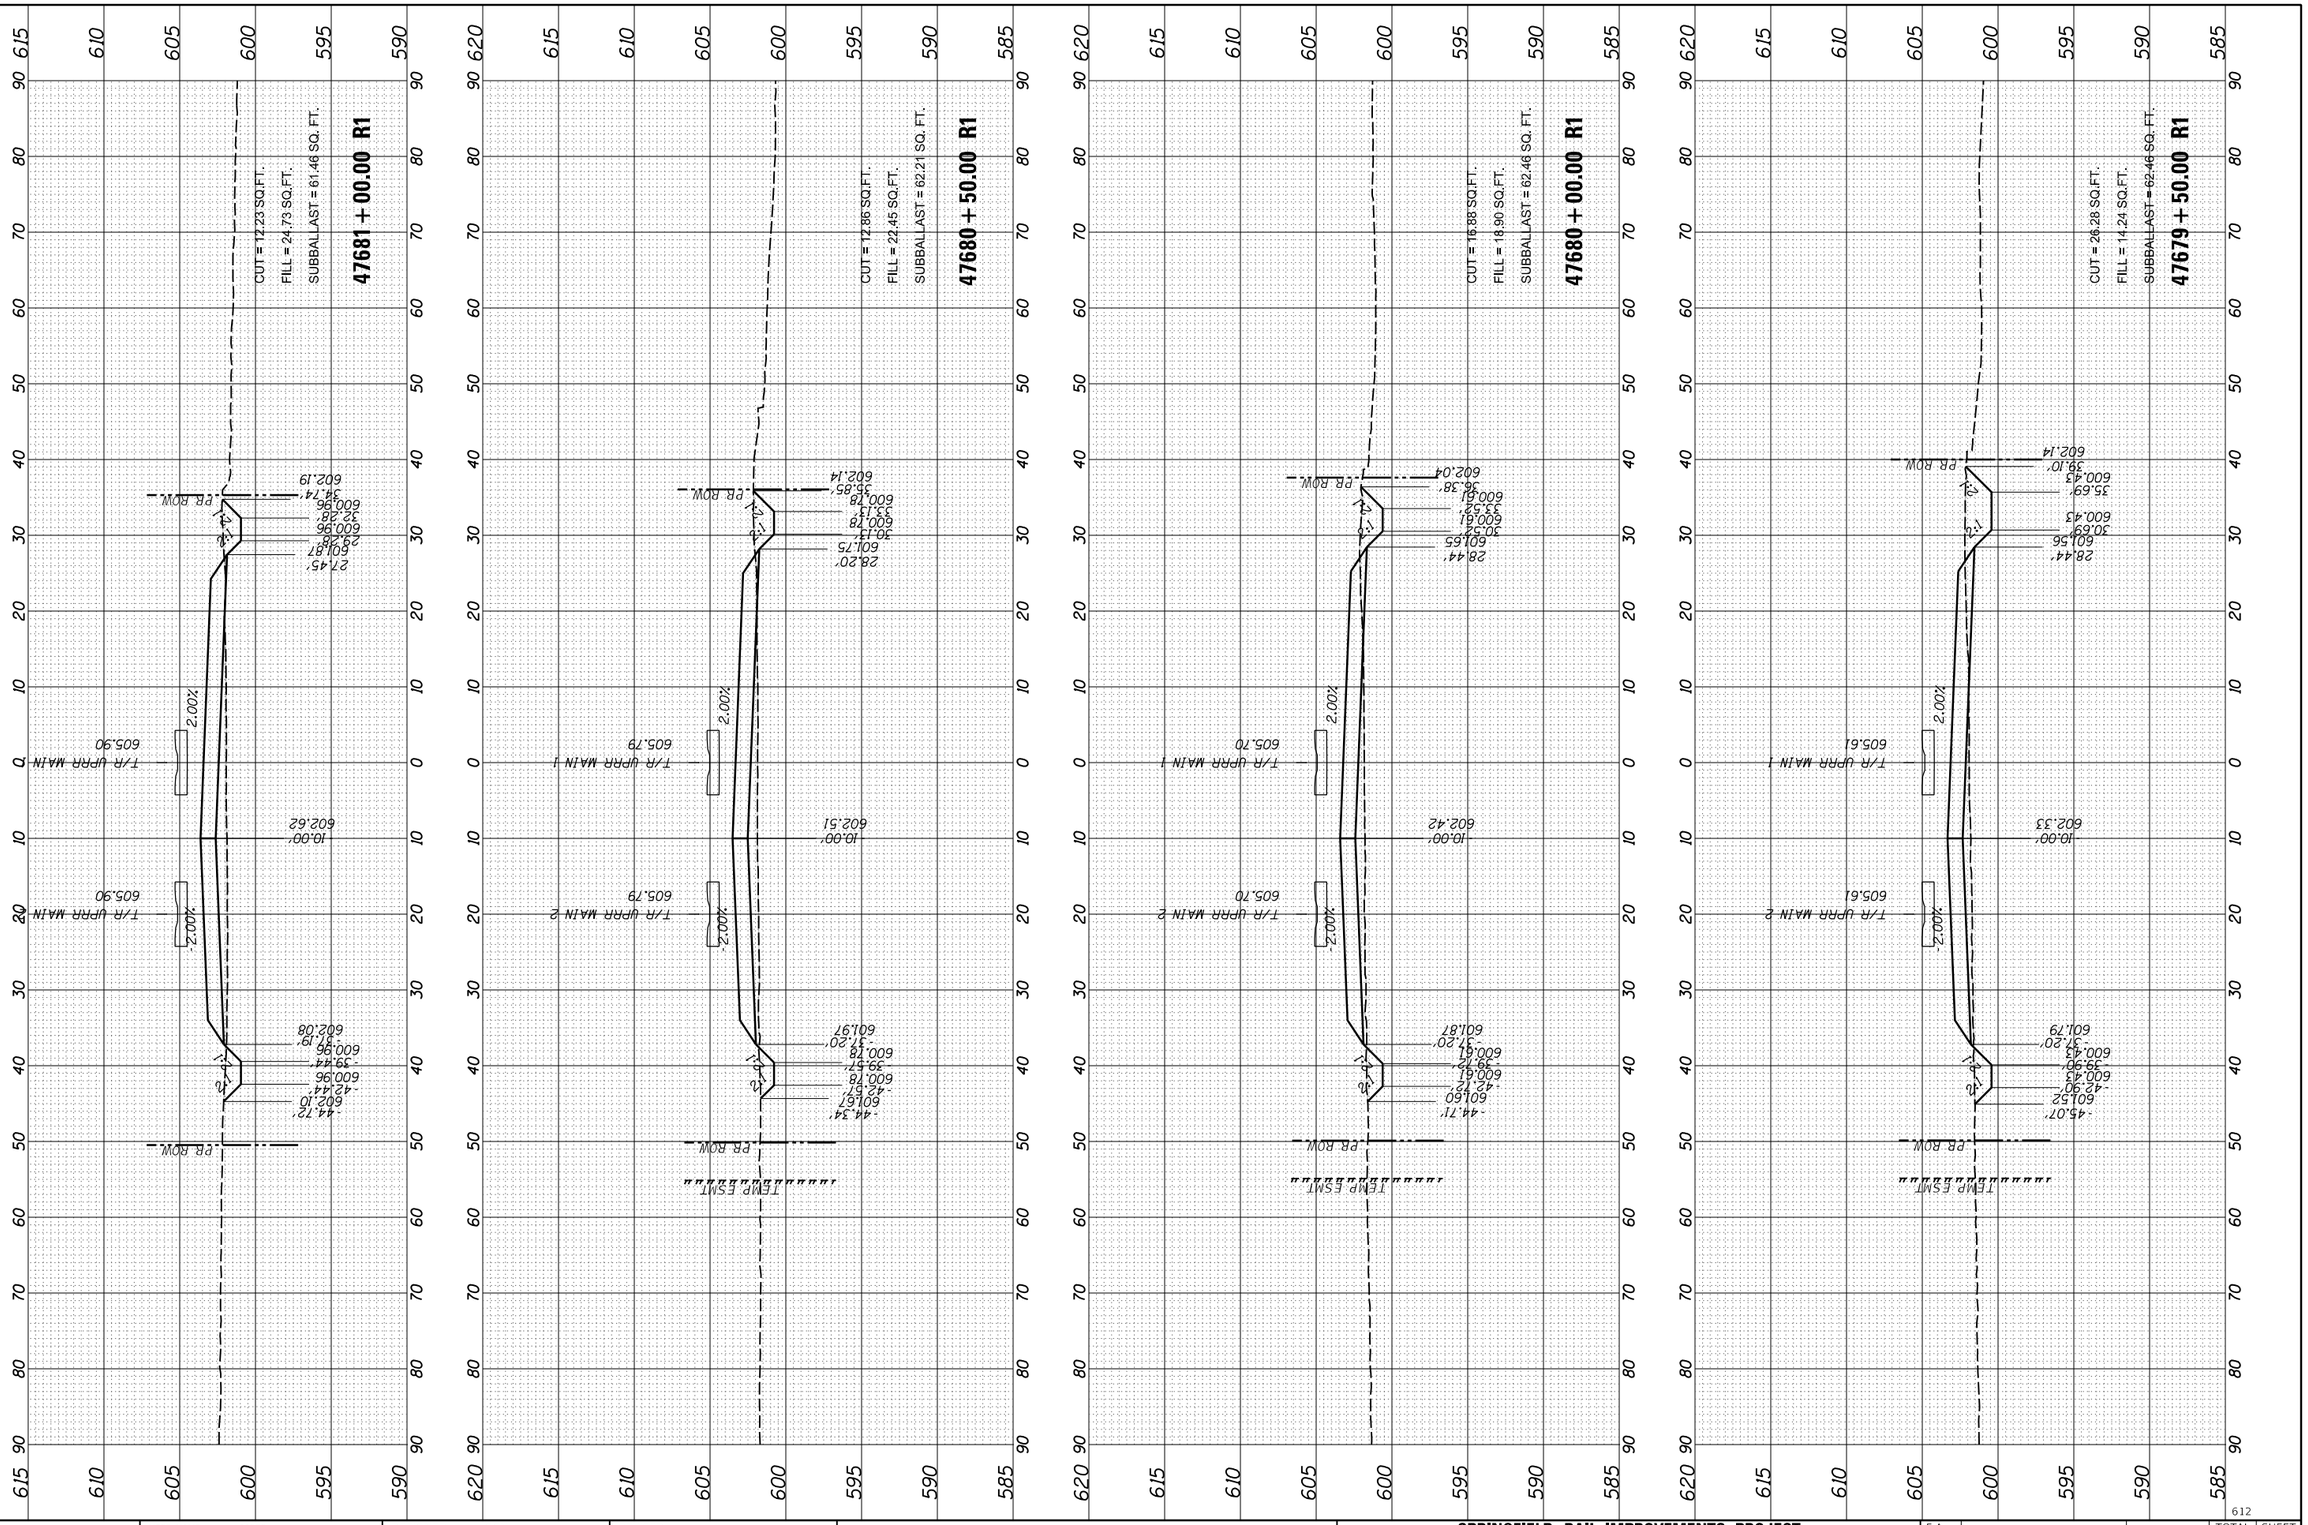

FINAL PLANS

MODEL: Sheet 23
FILE NAME: pw:\\hansonine-pw.bentley.com:hanson-pw-01\Documents\09Jobs\09L0179B\Usable Segments III - V - VII\CAD\Rail\Usable Segment VI - IDOT\Sheet\D609L0179B-SHT-Sections-Track_01.dgn

FINAL SURVEY	SURVEYED	BY	DATE
NOTE BOOK	PLOTTED		
NO.	TEMPLATE		
	AREAS		
	AREAS CHECKED		

ORIGINAL SURVEY	SURVEYED	BY	DATE
NOTE BOOK	PLOTTED		
NO.	TEMPLATE		
	AREAS		
	AREAS CHECKED		

USER NAME = pop00275	DESIGNED - GCN	REVISED -	
	DRAWN - RH	REVISED -	
PLOT SCALE = 20.00 ' / in.	CHECKED - GCN	REVISED -	
PLOT DATE = 9/27/2024	DATE - 10/01/2024	REVISED -	

STATE OF ILLINOIS
DEPARTMENT OF TRANSPORTATION

SPRINGFIELD RAIL IMPROVEMENTS PROJECT
SPRINGFIELD, SANGAMON COUNTY, ILLINOIS
CROSS SECTIONS – TRACK

SCALE: | SHEET 23 OF 125 SHEETS | STA. 47679+50.00 R1 TO STA. 47681+00.00 R1

F.A. RTE.	SECTION	COUNTY	TOTAL SHEETS	SHEET NO.
79720	00492-00-BR & 22-00492-01-BR	SANGAMON	714	612
	09L0179B		CONTRACT NO. 93773	
		ILLINOIS	FED. AID PROJECT	

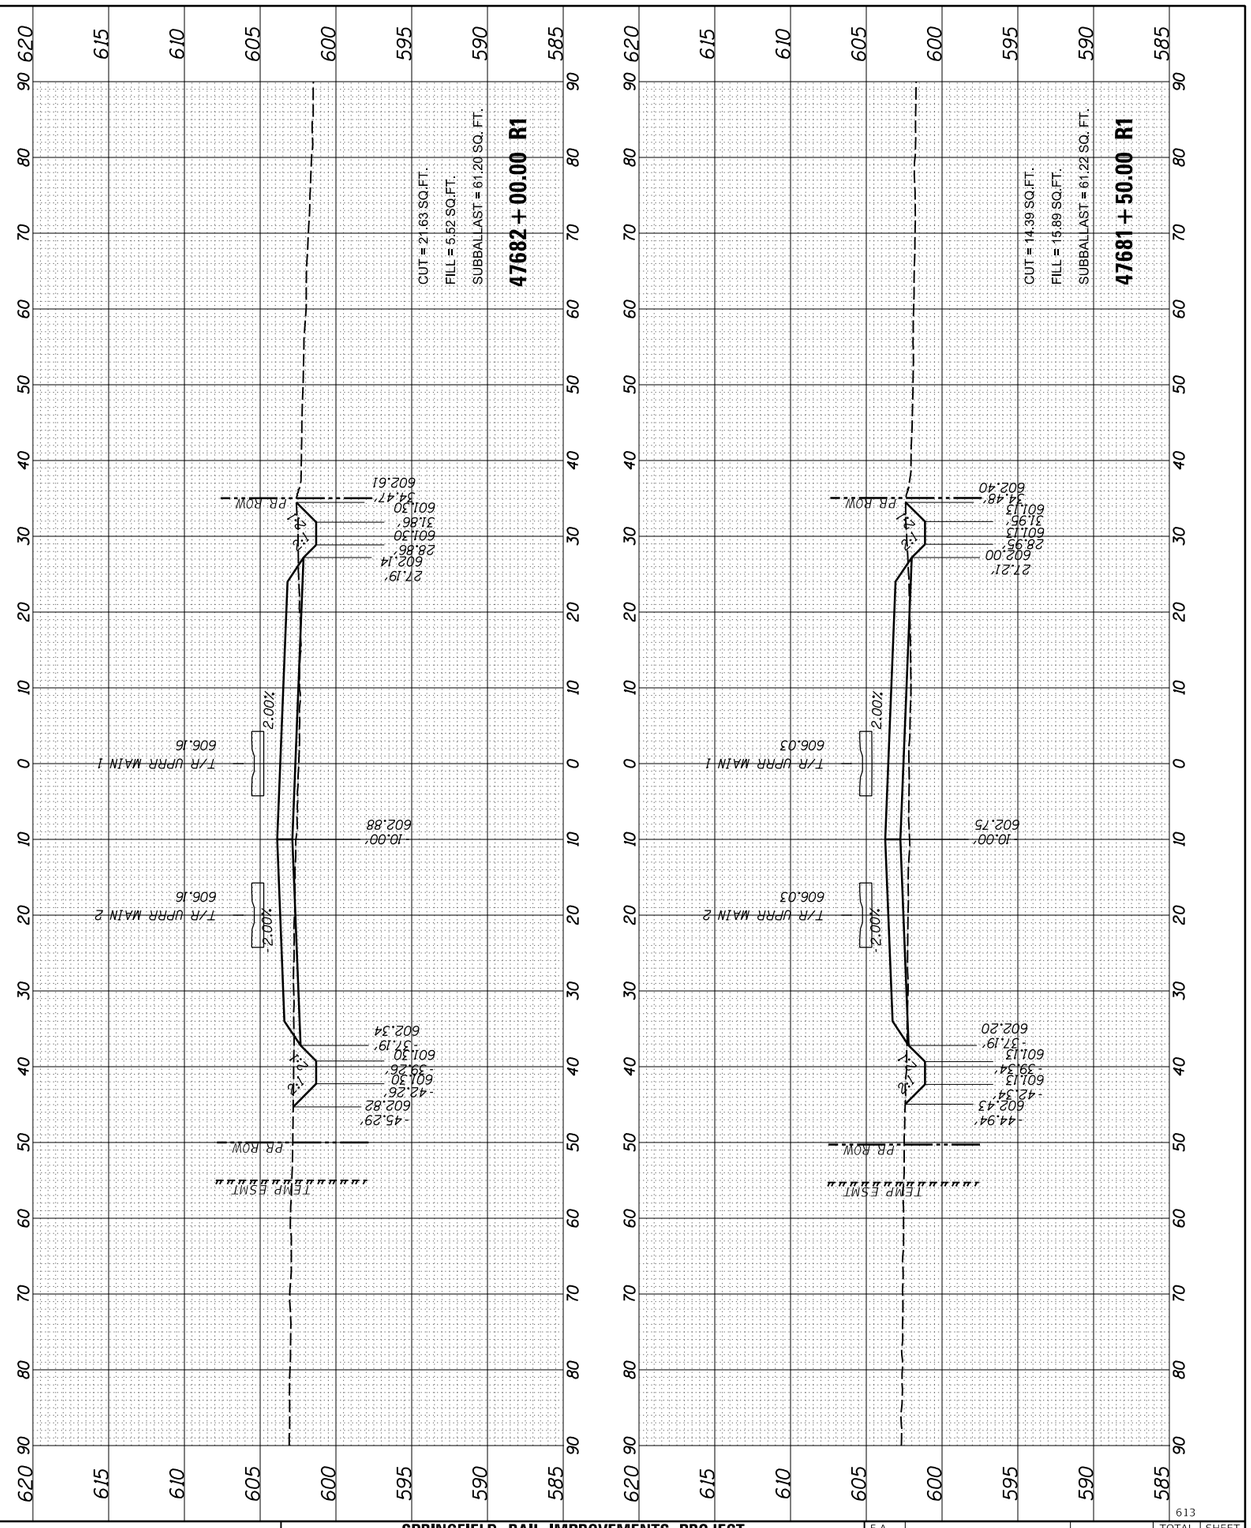

FINAL PLANS

MODEL: Sheet 24

FILE NAME: pw:\\hansoninc-pw.bentley.com:hanson-pw-01\Documents\09Jobs\09L0179B\Usable Segments III - V - VI\CAD\Rail\Usable Segment VI - IDOT\Sheet\D609L0179B-SHT-Sections-Track_01.dgn

USER NAME = pop00275	DESIGNED - GCN	REVISED -	
	DRAWN - RH	REVISED -	
PLOT SCALE = 20.00 ' / in.	CHECKED - GCN	REVISED -	
PLOT DATE = 9/27/2024	DATE - 10/01/2024	REVISED -	

STATE OF ILLINOIS
DEPARTMENT OF TRANSPORTATION

SPRINGFIELD RAIL IMPROVEMENTS PROJECT
SPRINGFIELD, SANGAMON COUNTY, ILLINOIS
CROSS SECTIONS – TRACK

SCALE: | SHEET 24 OF 125 SHEETS | STA. 47681+50.00 R1 TO STA. 47682+00.00 R1

F.A. RTE.	SECTION	COUNTY	TOTAL SHEETS	SHEET NO.
79720	00492-00-BR & 22-00492-01-BR	SANGAMON	714	613
	09L0179B	CONTRACT NO. 93773		
	ILLINOIS	FED. AID PROJECT		

613

ORIGINAL SURVEY		BY	DATE
NOTE BOOK	SURVEYED		
	PLOTTED		
	TEMPLATE		
NO.	AREAS		
	AREAS CHECKED		

FINAL SURVEY		BY	DATE
NOTE BOOK	SURVEYED		
	PLOTTED		
	TEMPLATE		
NO.	AREAS		
	AREAS CHECKED		

FINAL PLANS

MODEL: 1

FILE NAME: pw:\\hansoninc-pw.bentley.com:hanson-pw-01\Documents\09Jobs\09L0179B\Usable Segments III - V - VI\CAD\Rail\Usable Segment VI - IDOT\Sheet\D609L0179B-SHT-Sections-Track.dgn

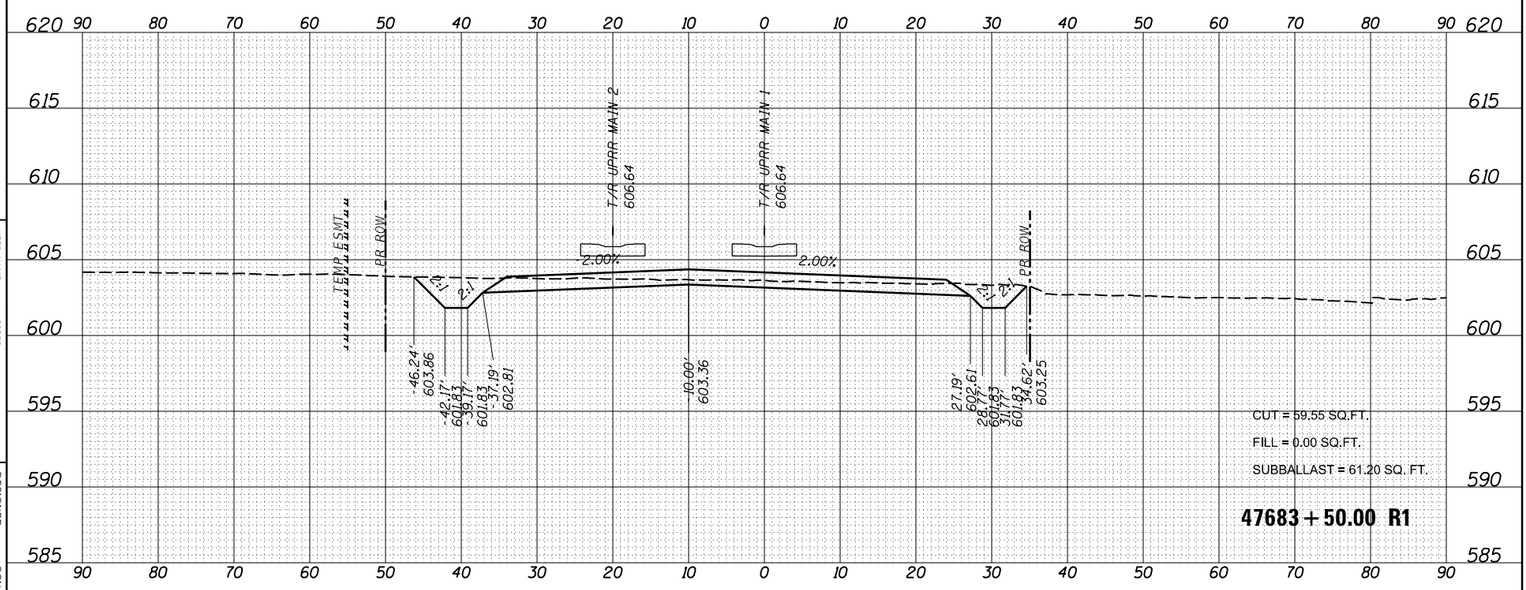

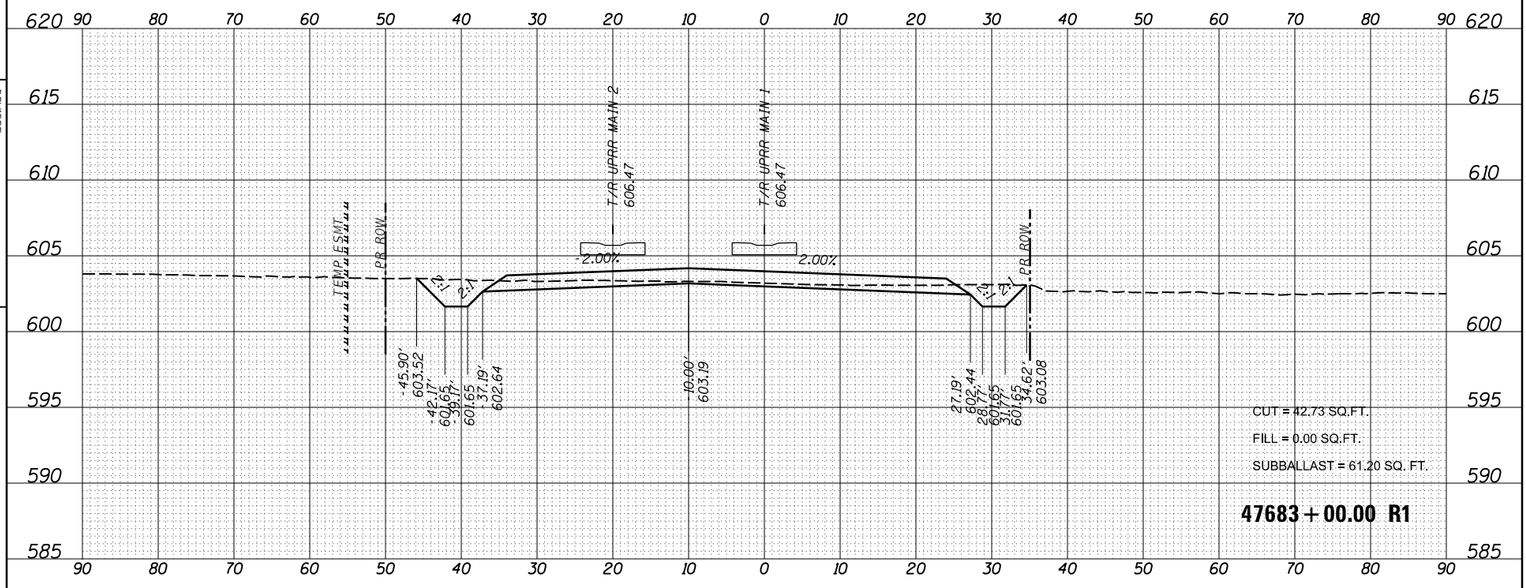

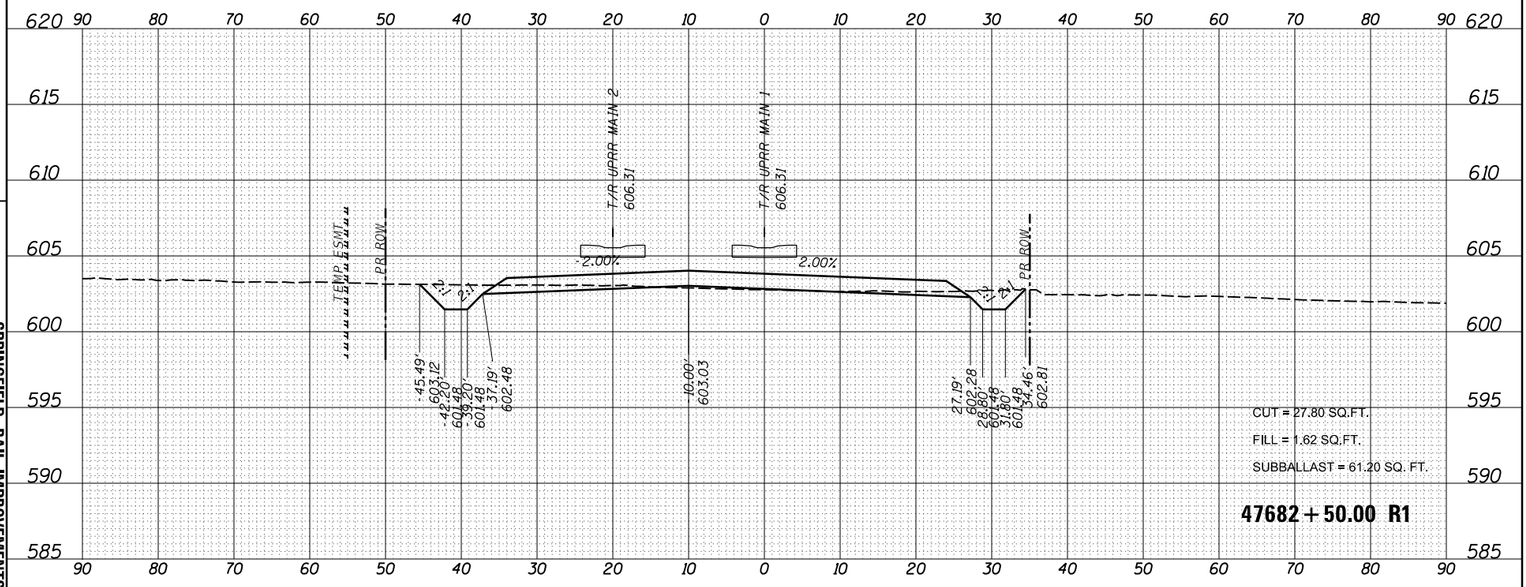

USER NAME = pop00275

PLOT SCALE = 20.00 ' / in.

PLOT DATE = 9/27/2024

DESIGNED - GCN

DRAWN - RH

CHECKED - GCN

DATE - 10/01/2024

REVISED -

REVISED -

REVISED -

REVISED -

STATE OF ILLINOIS
DEPARTMENT OF TRANSPORTATION

SPRINGFIELD RAIL IMPROVEMENTS PROJECT
SPRINGFIELD, SANGAMON COUNTY, ILLINOIS
CROSS SECTIONS – TRACK

SCALE:

SHEET 25 OF 125 SHEETS

STA.

F.A.U. RTE.	SECTION	COUNTY	TOTAL SHEETS	SHEET NO.
7972	20-00492-00-BR & 22-00492-01-BR	SANGAMON	714	614
	09L0179B	CONTRACT NO. 93773		
	ILLINOIS	FED. AID PROJECT		

614

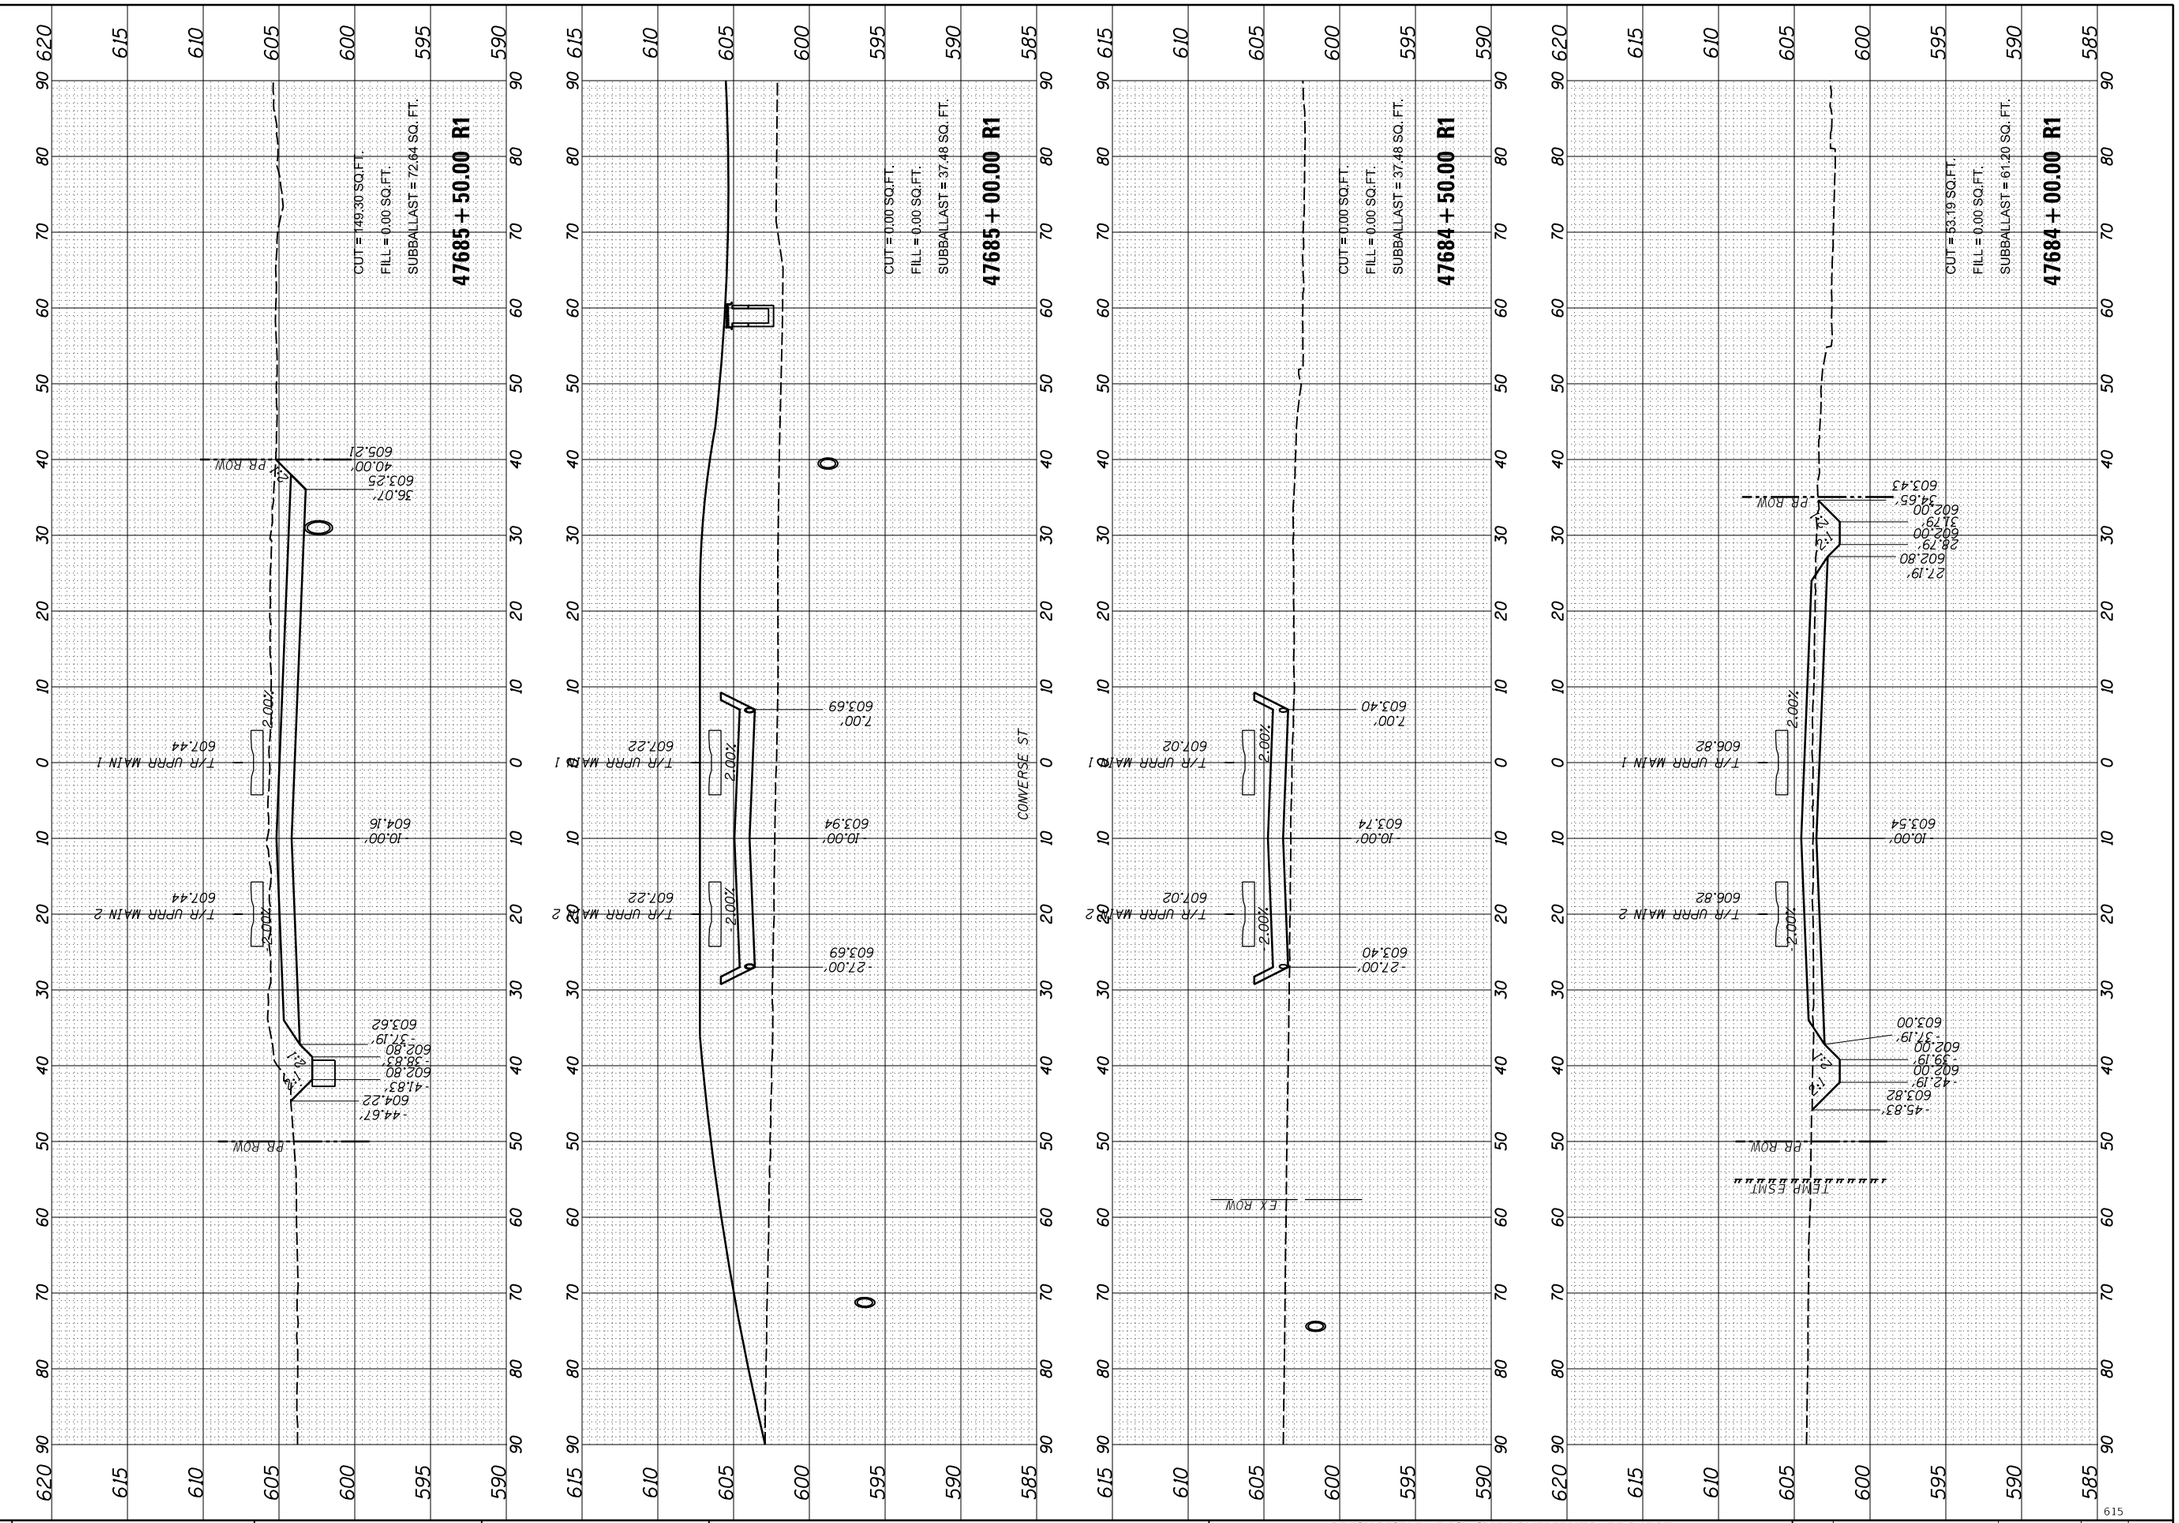

FINAL SURVEY		BY	DATE
NOTE BOOK	SURVEYED		
NO.	PLOTTED		
	TEMPLATE		
	AREAS		
	AREAS CHECKED		

ORIGINAL SURVEY		BY	DATE
NOTE BOOK	SURVEYED		
NO.	PLOTTED		
	TEMPLATE		
	AREAS		
	AREAS CHECKED		

FINAL PLANS

MODEL: 2

FILE NAME: pw:\\hansonine-pw.bentley.com:hanson-pw-01\Documents\09Jobs\09L0179B\Usable Segments III - V - VII\CAD\Rail\Usable Segment VI - IDOT\Sheet\D609L0179B-SHT-Sections-Track.dgn

USER NAME = pop00275	DESIGNED - GCN	REVISED -	
	DRAWN - RH	REVISED -	
PLOT SCALE = 20.00 ' / in.	CHECKED - GCN	REVISED -	
PLOT DATE = 9/27/2024	DATE - 10/01/2024	REVISED -	

STATE OF ILLINOIS
DEPARTMENT OF TRANSPORTATION

SPRINGFIELD RAIL IMPROVEMENTS PROJECT
SPRINGFIELD, SANGAMON COUNTY, ILLINOIS
CROSS SECTIONS – TRACK

SCALE: | SHEET 26 OF 125 SHEETS | STA. 47684+00.00 R1 TO STA. 47685+50.00 R1

F.A.U. RTE.	SECTION	COUNTY	TOTAL SHEETS	SHEET NO.
7972	20-00492-00-BR & 22-00492-01-BR	SANGAMON	714	615
	09L0179B	CONTRACT NO. 93773		
		ILLINOIS	FED. AID PROJECT	

615

FINAL SURVEY | NOTE BOOK | NO. | SURVEYED | PLOTTED | TEMPLATE | AREAS | AREAS CHECKED | BY | DATE

ORIGINAL SURVEY | NOTE BOOK | NO. | SURVEYED | PLOTTED | TEMPLATE | AREAS | AREAS CHECKED | BY | DATE

47688+00.00 R1

CUT = 85.32 SQ.FT.
FILL = 0.00 SQ.FT.
SUBBALLAST = 61.20 SQ. FT.

47687+50.00 R1

CUT = 115.52 SQ.FT.
FILL = 0.00 SQ.FT.
SUBBALLAST = 61.20 SQ. FT.

47687+00.00 R1

CUT = 141.21 SQ.FT.
FILL = 0.00 SQ.FT.
SUBBALLAST = 61.20 SQ. FT.

47686+50.00 R1

CUT = 141.39 SQ.FT.
FILL = 0.00 SQ.FT.
SUBBALLAST = 61.20 SQ. FT.

47686+00.00 R1

CUT = 167.09 SQ.FT.
FILL = 0.00 SQ.FT.
SUBBALLAST = 61.20 SQ. FT.

FINAL PLANS

MODEL: 3
FILE NAME: c:\w3\tidev.com\tidot\Projects\D1\Documents\D09\ds\d09L0179\Usable Sept\III - V - viii\RailUsable Sept III - V - viii.dgn

USER NAME = pop00275	DESIGNED - GCN	REVISED -	
	DRAWN - RH	REVISED -	
PLOT SCALE = 20.00 ' / in.	CHECKED - GCN	REVISED -	
PLOT DATE = 9/27/2024	DATE - 10/01/2024	REVISED -	

STATE OF ILLINOIS
DEPARTMENT OF TRANSPORTATION

SPRINGFIELD RAIL IMPROVEMENTS PROJECT
SPRINGFIELD, SANGAMON COUNTY, ILLINOIS
CROSS SECTIONS – TRACK

SCALE: | SHEET 27 OF 125 SHEETS | STA. 47686+00.00 R1 TO STA. 47688+00.00 R1

F.A.U. RTE.	SECTION	COUNTY	TOTAL SHEETS	SHEET NO.
7972	20-00492-00-BR & 22-00492-01-BR	SANGAMON	714	616
	09L0179B	CONTRACT NO. 93773		
	ILLINOIS FED. AID PROJECT			

616

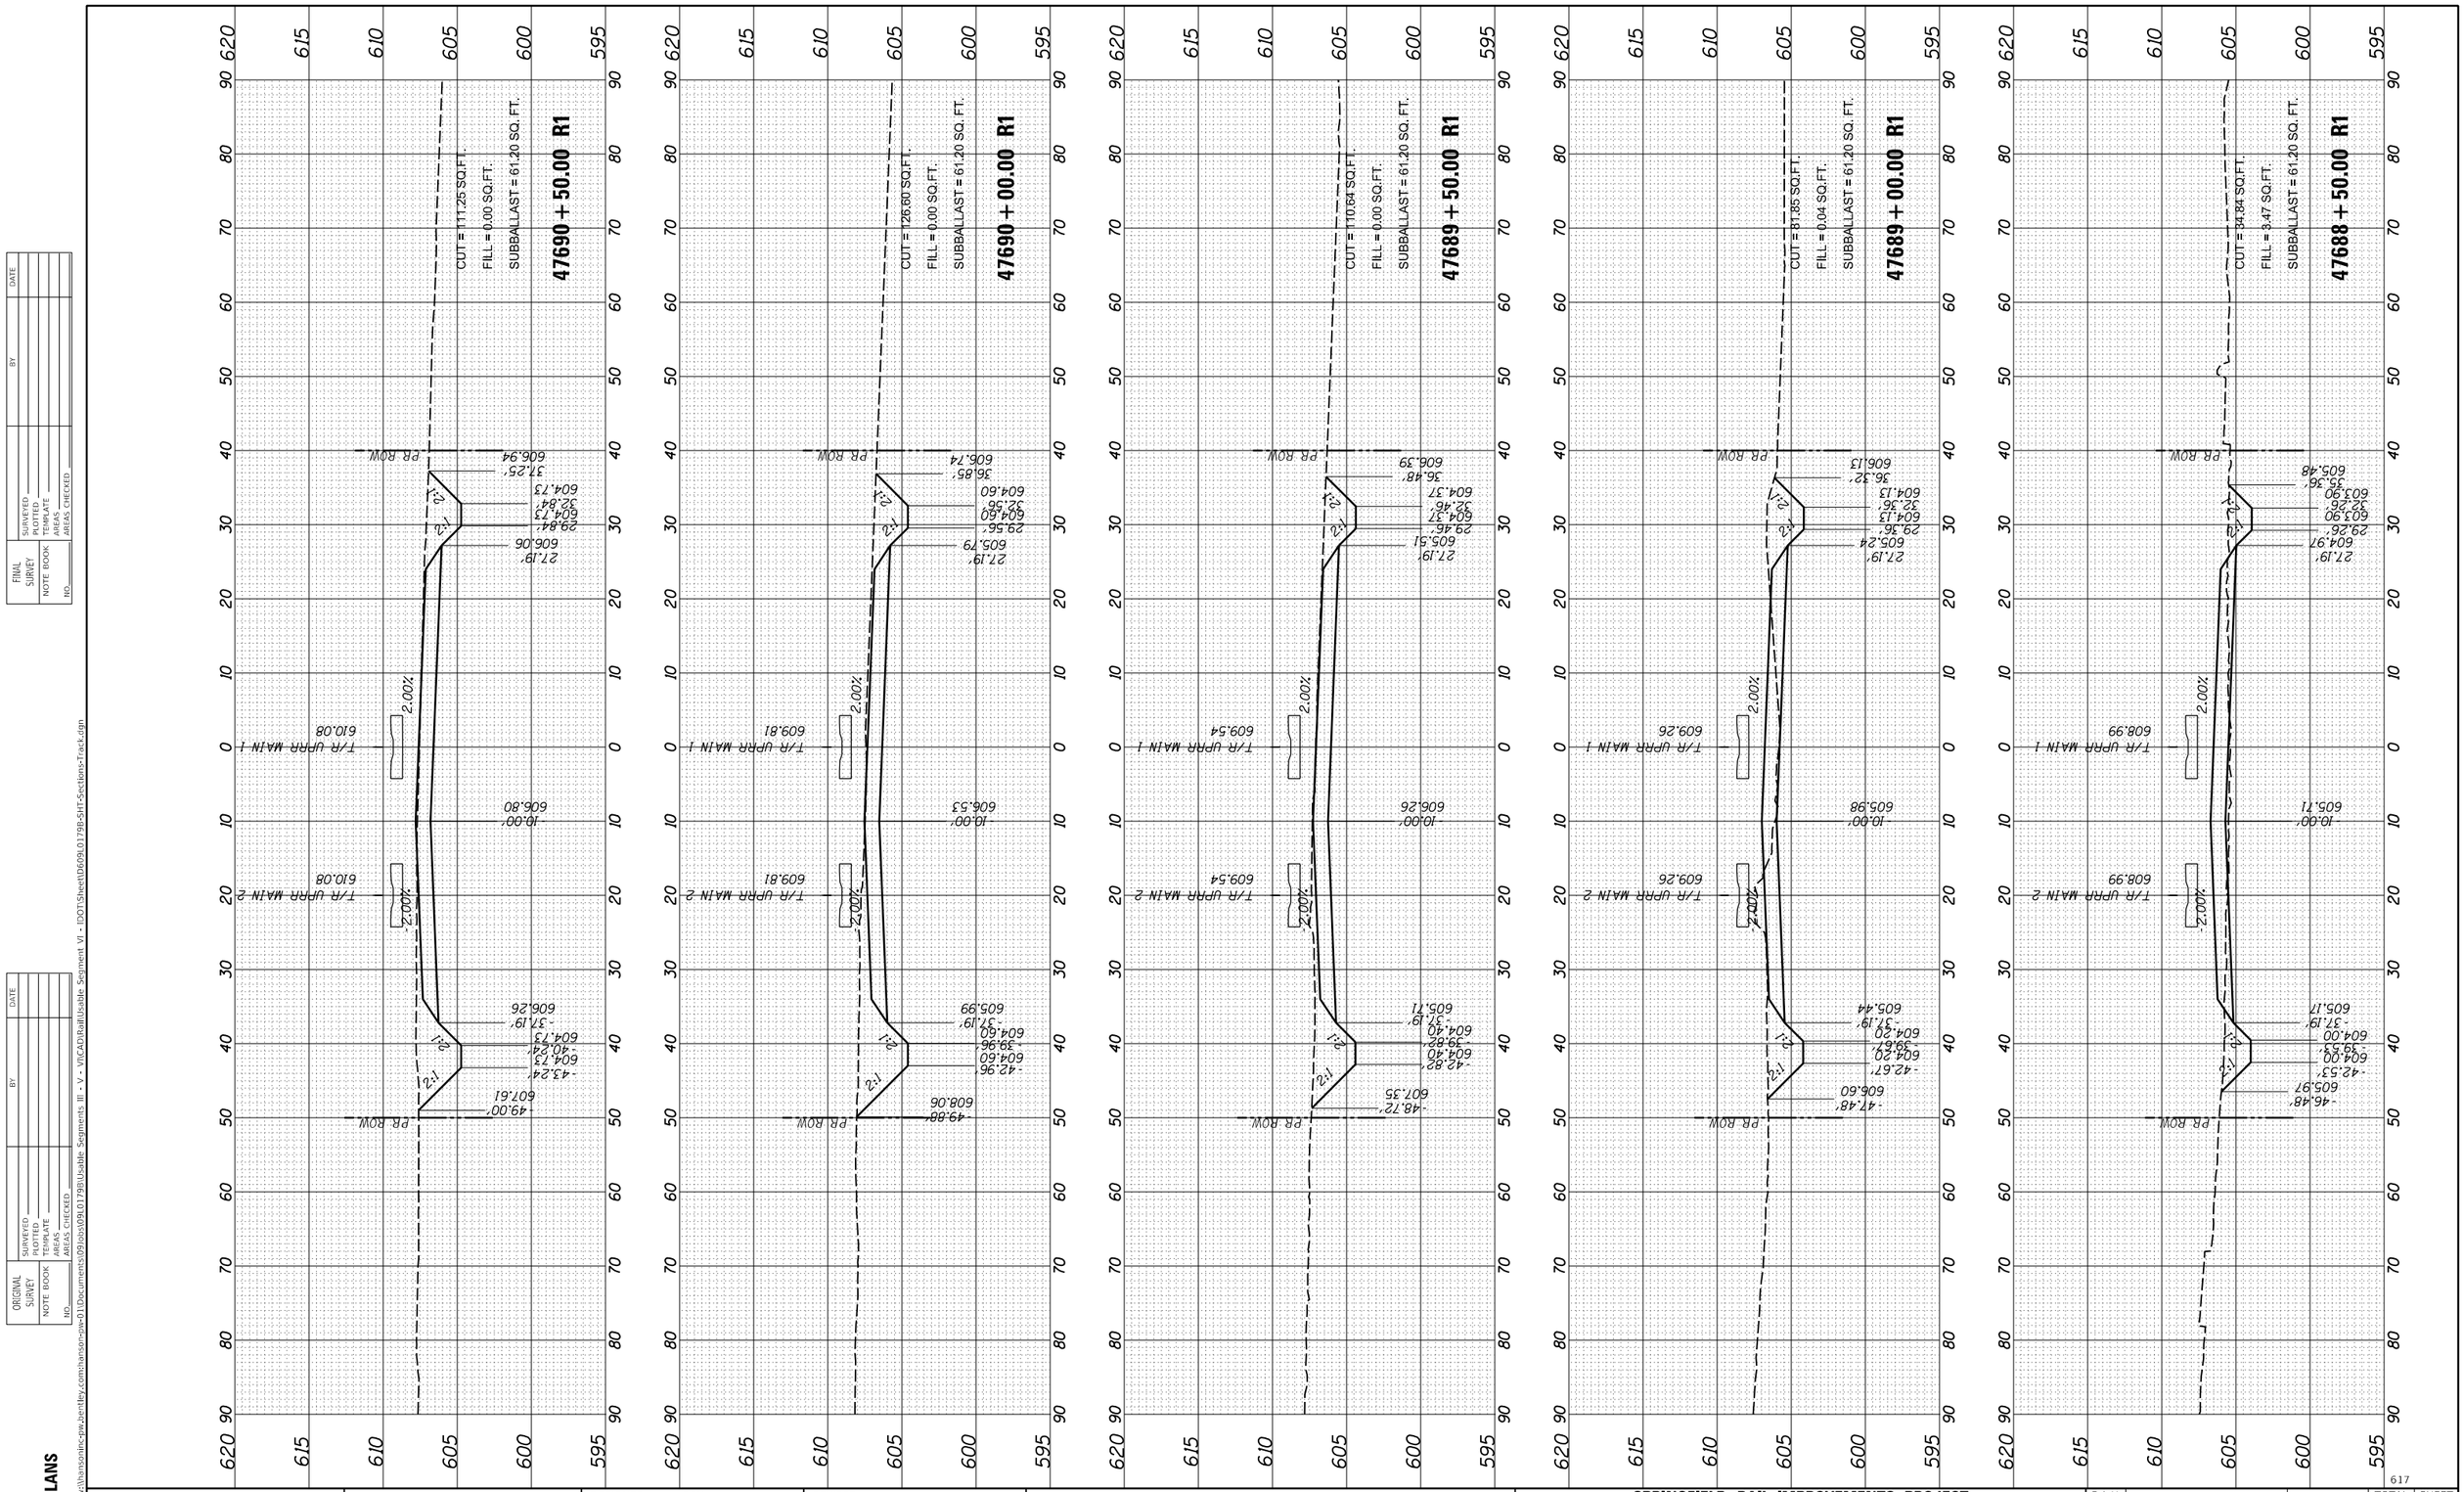

USER NAME = pop00275	DESIGNED - GCN	REVISED -	
	DRAWN - RH	REVISED -	
PLOT SCALE = 20.00 ' / in.	CHECKED - GCN	REVISED -	
PLOT DATE = 9/27/2024	DATE - 10/01/2024	REVISED -	

STATE OF ILLINOIS
DEPARTMENT OF TRANSPORTATION

SPRINGFIELD RAIL IMPROVEMENTS PROJECT
SPRINGFIELD, SANGAMON COUNTY, ILLINOIS
CROSS SECTIONS – TRACK

SCALE:

SHEET 28 OF 125 SHEETS | STA. 47688+50.00 R1 TO STA. 47690+50.00 R1

F.A.U. RTE.	SECTION	COUNTY	TOTAL SHEETS	SHEET NO.
7972	20-00492-00-BR & 22-00492-01-BR	SANGAMON	714	617
	09L0179B	CONTRACT NO. 93773		
	ILLINOIS FED. AID PROJECT			

617

FINAL PLANS

MODEL: 4

FILE NAME: pw:\\hansonlinc-pw.bentley.com:hanson-pw-01\Documents\09Jobs\09L0179B\Usable Segments III - V - VI\CAD\Rail\Usable Segment VI - IDOT\Sheet\D6609L0179B-SHT-Sections-Track.dgn

FINAL SURVEY	SURVEYED	BY	
NOTE BOOK	PLOTTED		DATE
NO.	TEMPLATE		
	AREAS		
	AREAS CHECKED		

ORIGINAL SURVEY	SURVEYED	BY	
NOTE BOOK	PLOTTED		DATE
NO.	TEMPLATE		
	AREAS		
	AREAS CHECKED		

ORIGINAL SURVEY		BY	DATE
NOTE BOOK	SURVEYED		
	PLOTTED		
	TEMPLATE		
	AREAS		
NO.	AREAS CHECKED		

FINAL SURVEY		BY	DATE
NOTE BOOK	SURVEYED		
	PLOTTED		
	TEMPLATE		
	AREAS		
NO.	AREAS CHECKED		

FINAL PLANS

MODEL: 5

FILE NAME: pw:\\hansoninc-pw.bentley.com:hanson-pw-01\Documents\09Jobs\09L0179B\Usable Segments III - V - VI\CAD\Rail\Usable Segment VI - IDOT\Sheet\D609L0179B-SHT-Sections-Track.dgn

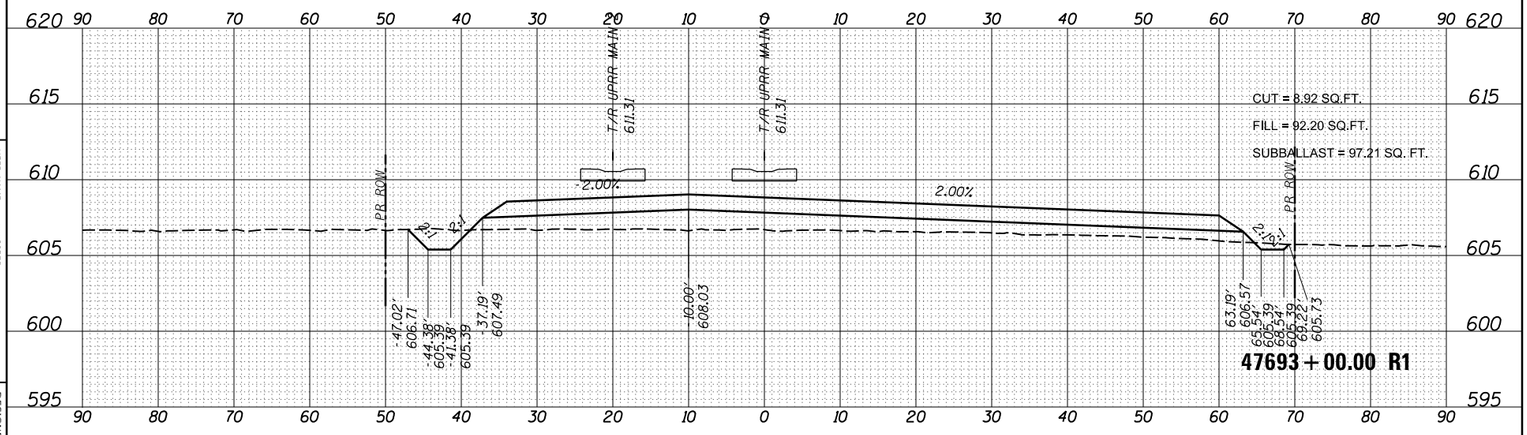

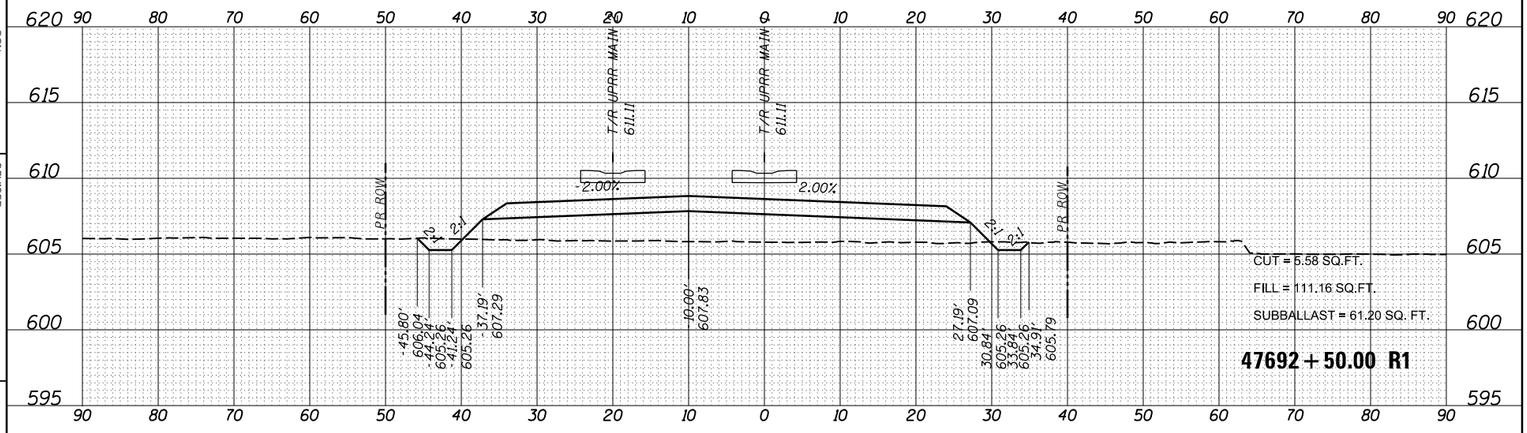

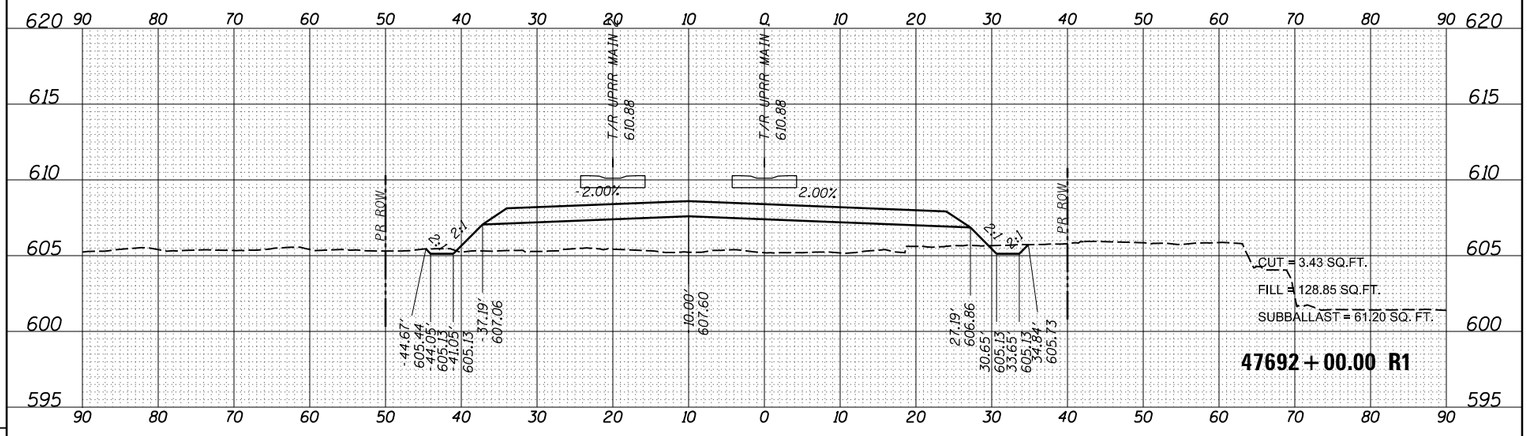

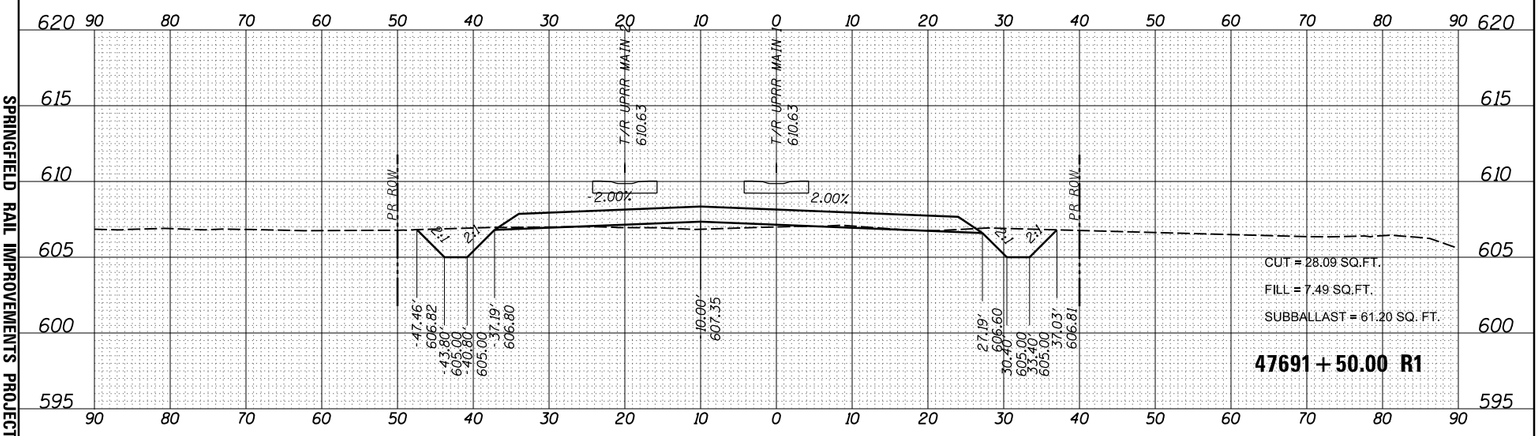

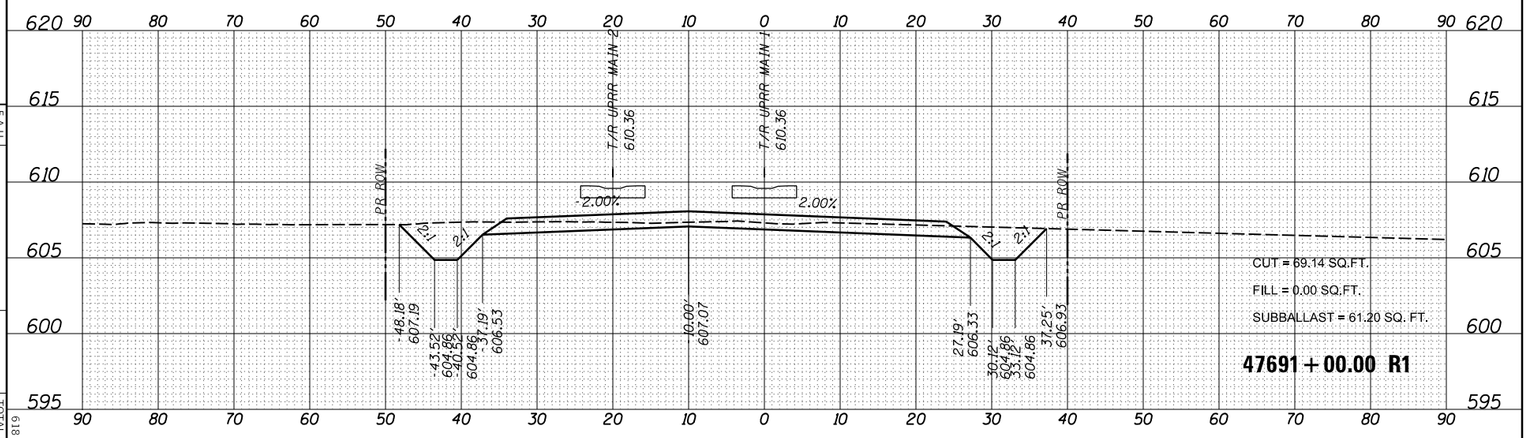

USER NAME = pop00275
PLOT SCALE = 20.00 ' / in.
PLOT DATE = 9/27/2024

DESIGNED - GCN
DRAWN - RH
CHECKED - GCN
DATE - 10/01/2024

REVISED -
REVISED -
REVISED -
REVISED -

STATE OF ILLINOIS
DEPARTMENT OF TRANSPORTATION

SPRINGFIELD RAIL IMPROVEMENTS PROJECT
SPRINGFIELD, SANGAMON COUNTY, ILLINOIS
CROSS SECTIONS – TRACK

SCALE:

SHEET 29 OF 125 SHEETS

STA. 47691+00.00 R1 TO STA. 47693+00.00 R1

F.A.U. RTE.	SECTION	COUNTY	TOTAL SHEETS	SHEET NO.
7972	20-00492-00-BR & 22-00492-01-BR	SANGAMON	714	618
	09L0179B			
	ILLINOIS	FED. AID PROJECT		

618

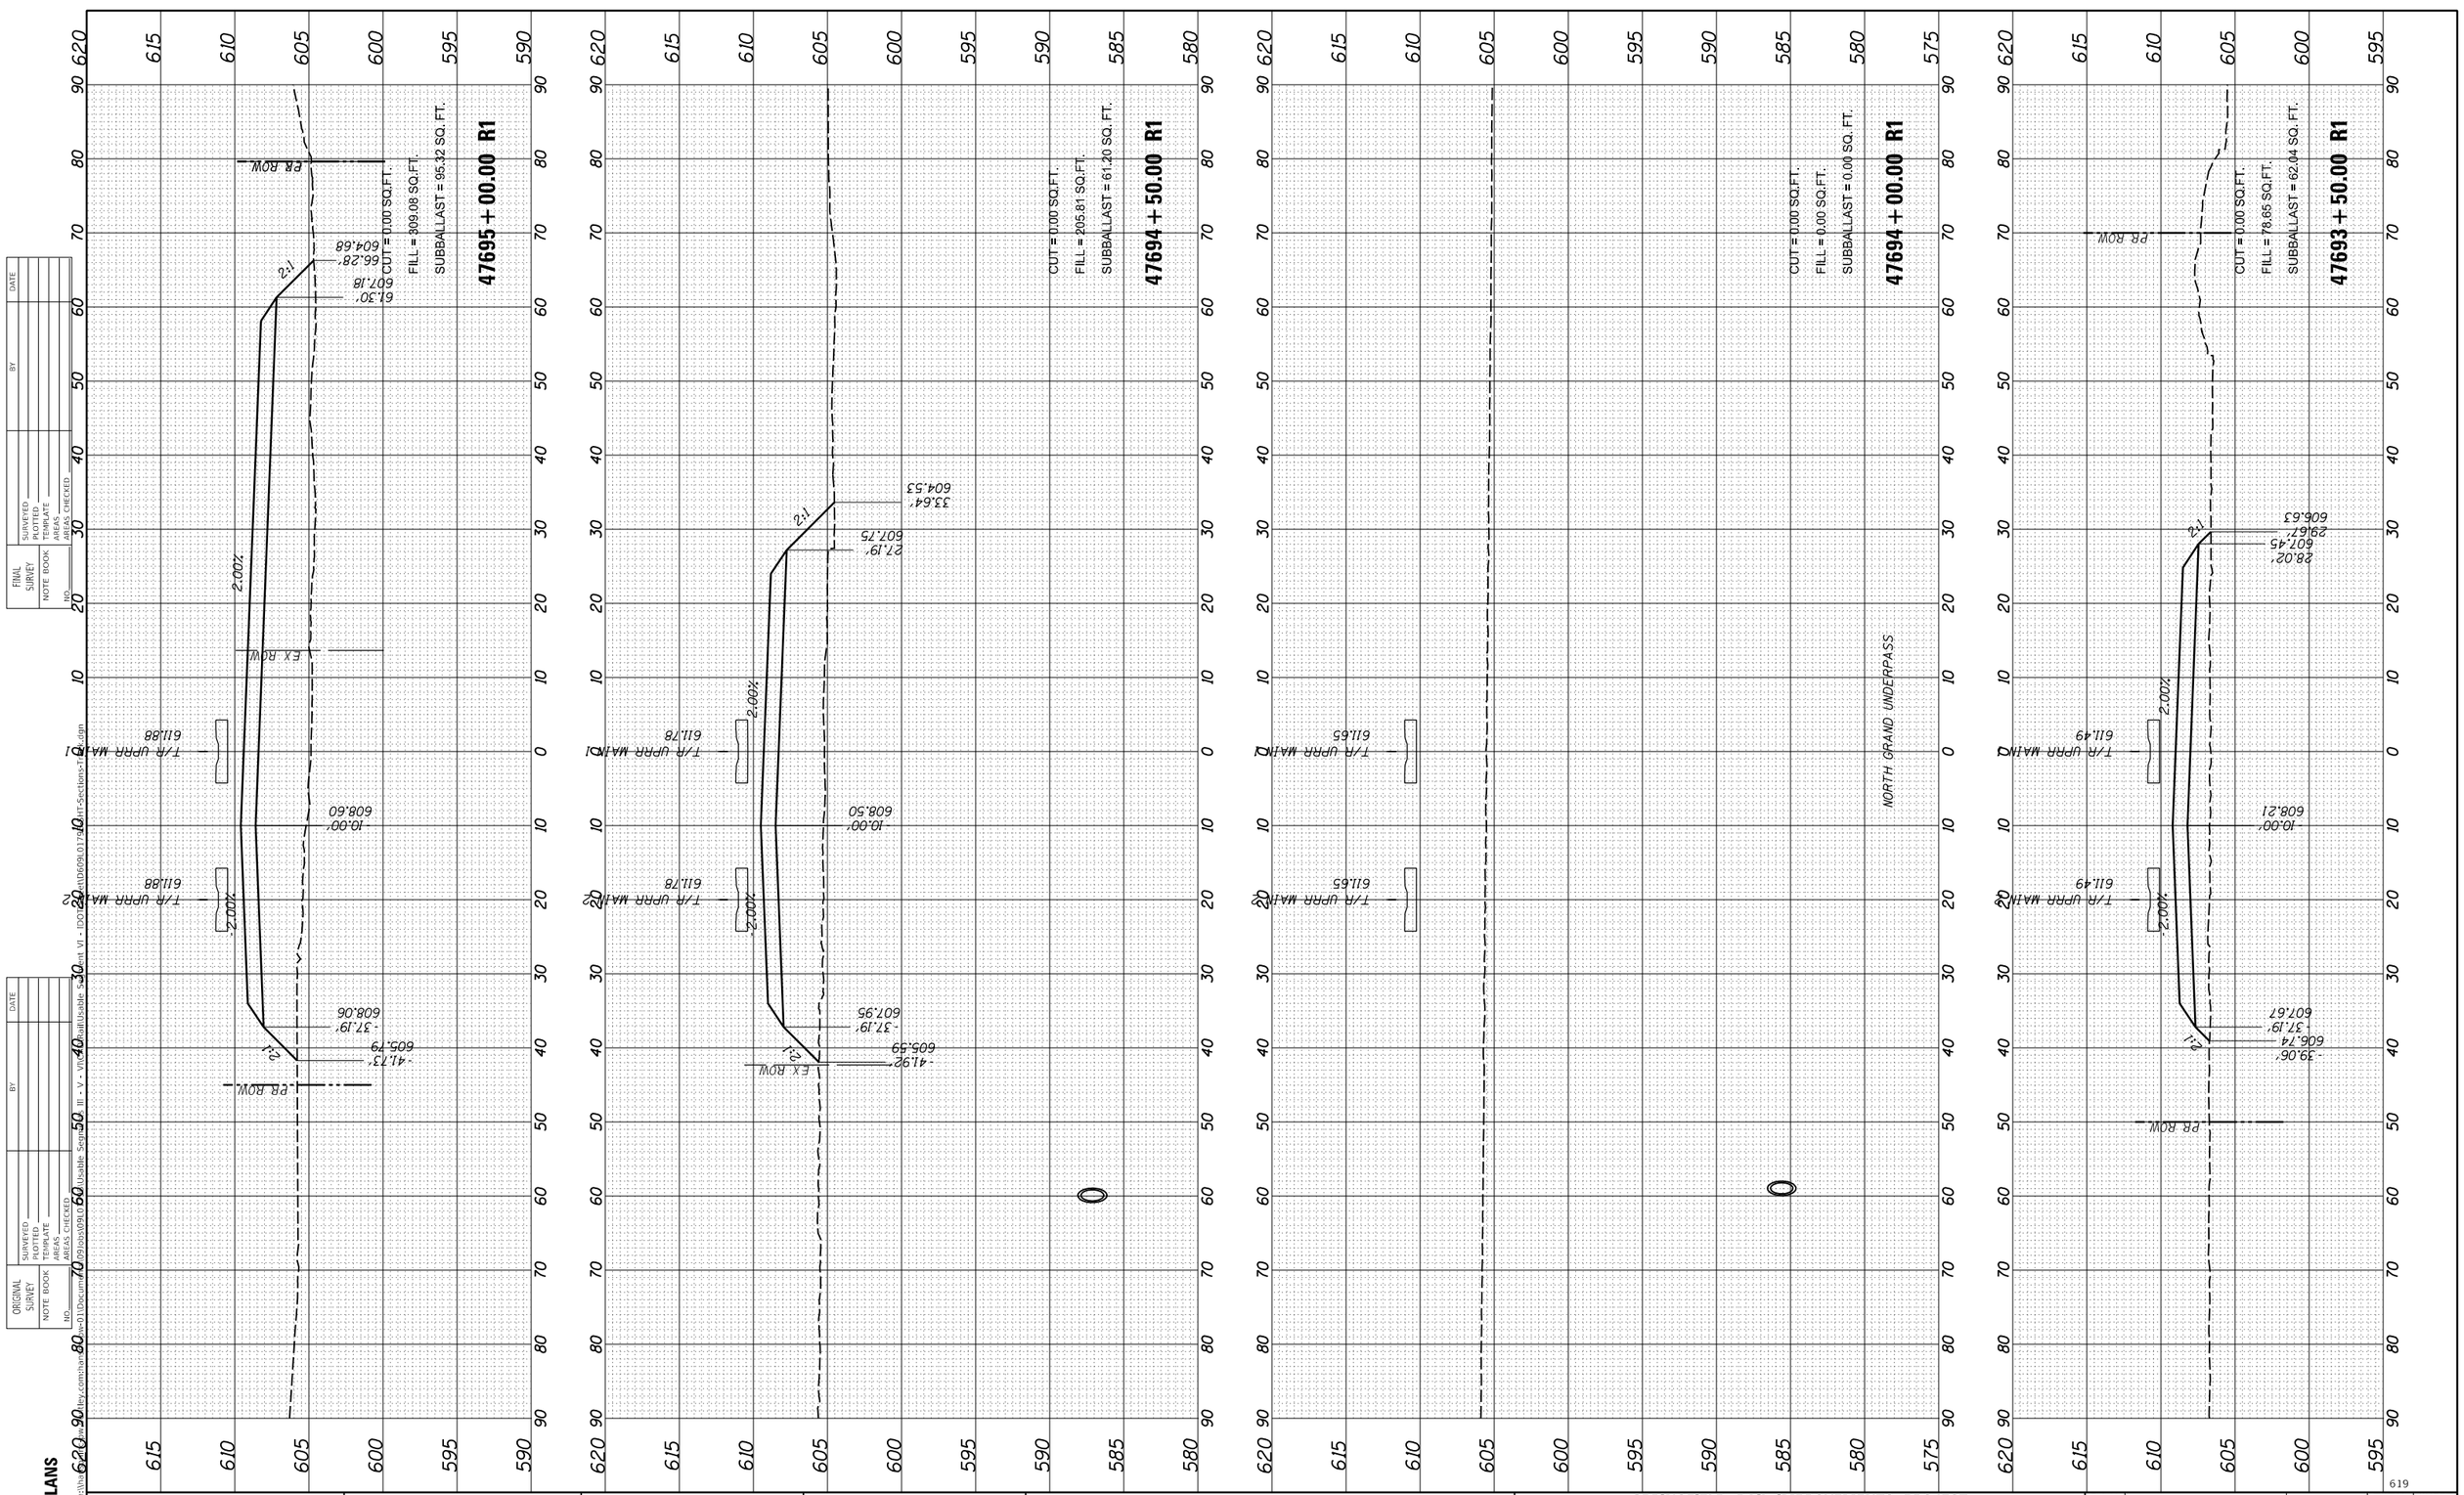

FINAL PLANS

FINAL SURVEY	NOTE BOOK	NO.
	SURVEYED	
	PLOTTED	
	TEMPLATE	
	AREAS	
	AREAS CHECKED	

BY	DATE

ORIGINAL SURVEY	NOTE BOOK	NO.
	SURVEYED	
	PLOTTED	
	TEMPLATE	
	AREAS	
	AREAS CHECKED	

BY	DATE

MODEL: 6
FILE NAME: pw:\\w-prod-02.bentleycon...\Documents\09Jobs\09L0179B\Design\Cross Sections-Track.dgn

	USER NAME = pop00275	DESIGNED - GCN	REVISED -
		DRAWN - RH	REVISED -
	PLOT SCALE = 20.00 ' / in.	CHECKED - GCN	REVISED -
	PLOT DATE = 9/27/2024	DATE - 10/01/2024	REVISED -

STATE OF ILLINOIS
DEPARTMENT OF TRANSPORTATION

SPRINGFIELD RAIL IMPROVEMENTS PROJECT
SPRINGFIELD, SANGAMON COUNTY, ILLINOIS
CROSS SECTIONS – TRACK

SCALE: | SHEET 30 OF 125 SHEETS | STA. 47693+50.00 R1 TO STA. 47695+00.00 R1

F.A.U. RTE.	SECTION	COUNTY	TOTAL SHEETS	SHEET NO.
7972	20-00492-00-BR & 22-00492-01-BR	SANGAMON	714	619
	09L0179B	CONTRACT NO. 93773		
	ILLINOIS	FED. AID PROJECT		

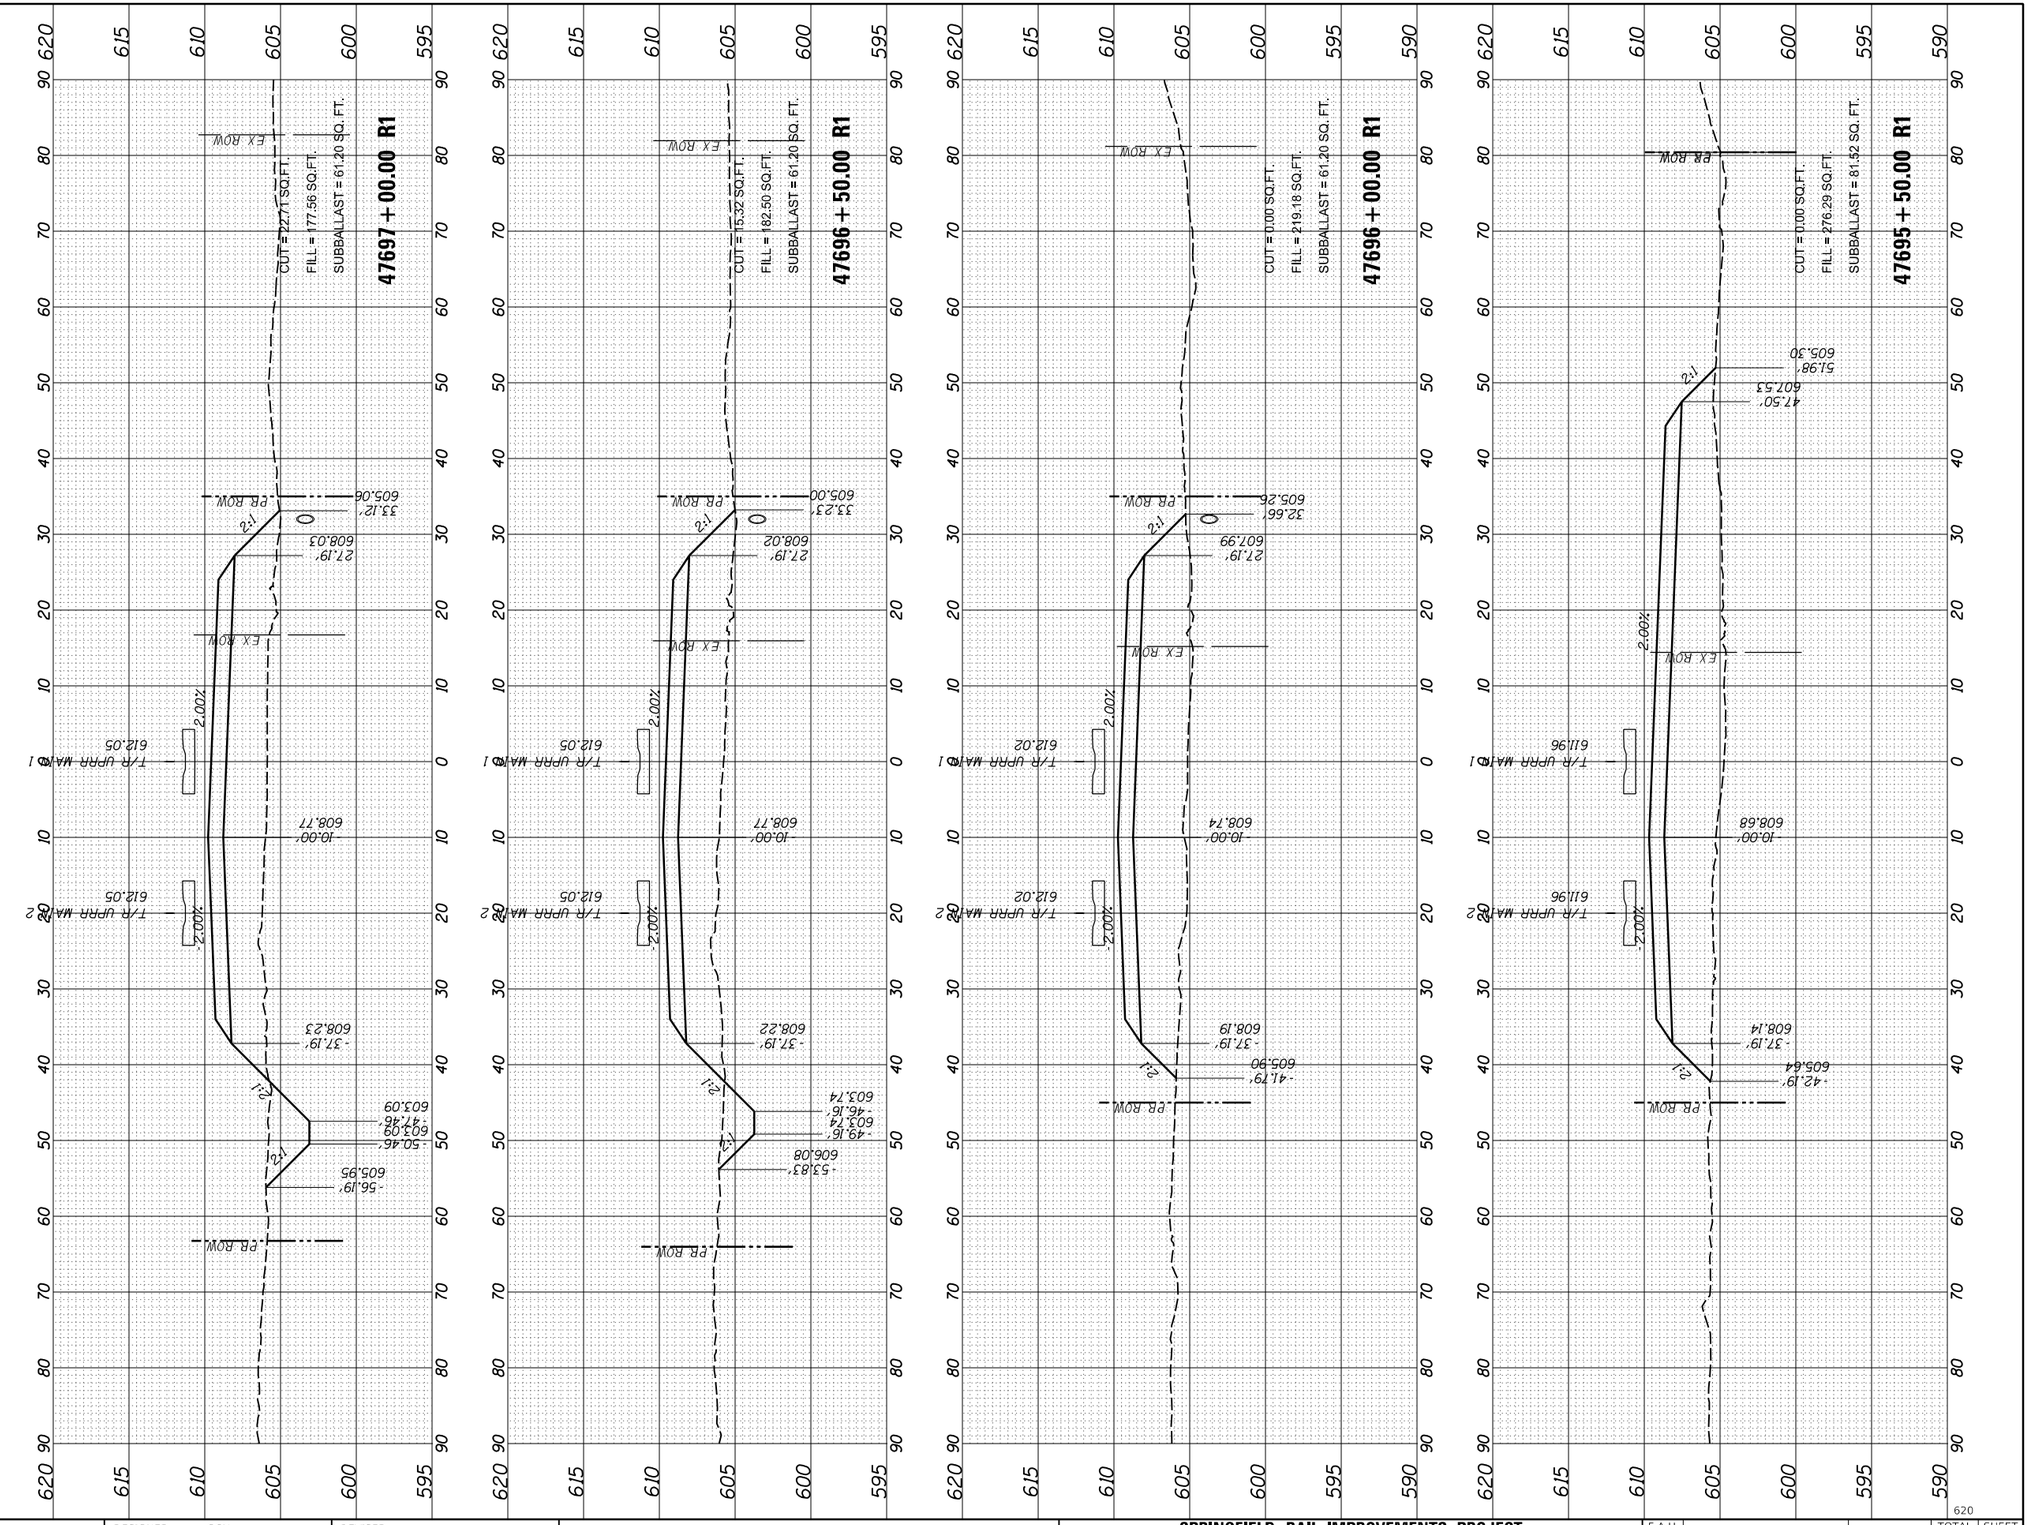

FINAL PLANS

MODEL: 7

FILE NAME: pw:\\hansoninc-pw.bentley.com:hanson-pw-01\Documents\09Jobs\09L0179B\Usable Segments III - V - VI\CAD\Rail\Usable Segment VI - IDOT\Sheet\D609L0179B-SHT-Sections-Track.dgn

ORIGINAL SURVEY		BY	DATE
NOTE BOOK	SURVEYED		
NO.	PLOTTED		
	TEMPLATE		
	AREAS		
	AREAS CHECKED		

FINAL SURVEY		BY	DATE
NOTE BOOK	SURVEYED		
NO.	PLOTTED		
	TEMPLATE		
	AREAS		
	AREAS CHECKED		

USER NAME = pop00275	DESIGNED - GCN	REVISED -	
	DRAWN - RH	REVISED -	
PLOT SCALE = 20.00 ' / in.	CHECKED - GCN	REVISED -	
PLOT DATE = 9/27/2024	DATE - 10/01/2024	REVISED -	

STATE OF ILLINOIS
DEPARTMENT OF TRANSPORTATION

SPRINGFIELD RAIL IMPROVEMENTS PROJECT
SPRINGFIELD, SANGAMON COUNTY, ILLINOIS
CROSS SECTIONS – TRACK

SCALE: | SHEET 31 OF 125 SHEETS | STA. 47695+50.00 R1 TO STA. 47697+00.00 R1

F.A.U. RTE.	SECTION	COUNTY	TOTAL SHEETS	SHEET NO.
7972	20-00492-00-BR & 22-00492-01-BR	SANGAMON	714	620
	09L0179B	CONTRACT NO. 93773		
	ILLINOIS	FED. AID PROJECT		

ORIGINAL SURVEY		BY	DATE
NOTE BOOK	SURVEYED		
	PLOTTED		
	TEMPLATE		
	AREAS		
NO.	AREAS CHECKED		

FINAL SURVEY		BY	DATE
NOTE BOOK	SURVEYED		
	PLOTTED		
	TEMPLATE		
	AREAS		
NO.	AREAS CHECKED		

FINAL PLANS

MODEL: 8

FILE NAME: pw:\\hanson-pw.bentley.com:hanson-pw-01\Documents\09Jobs\09L0179B\Usable Segments III - V - VI\Rail\Usable Segment VI - IDOT\Sheet\D609L0179B-HT-Sections-Track.dgn

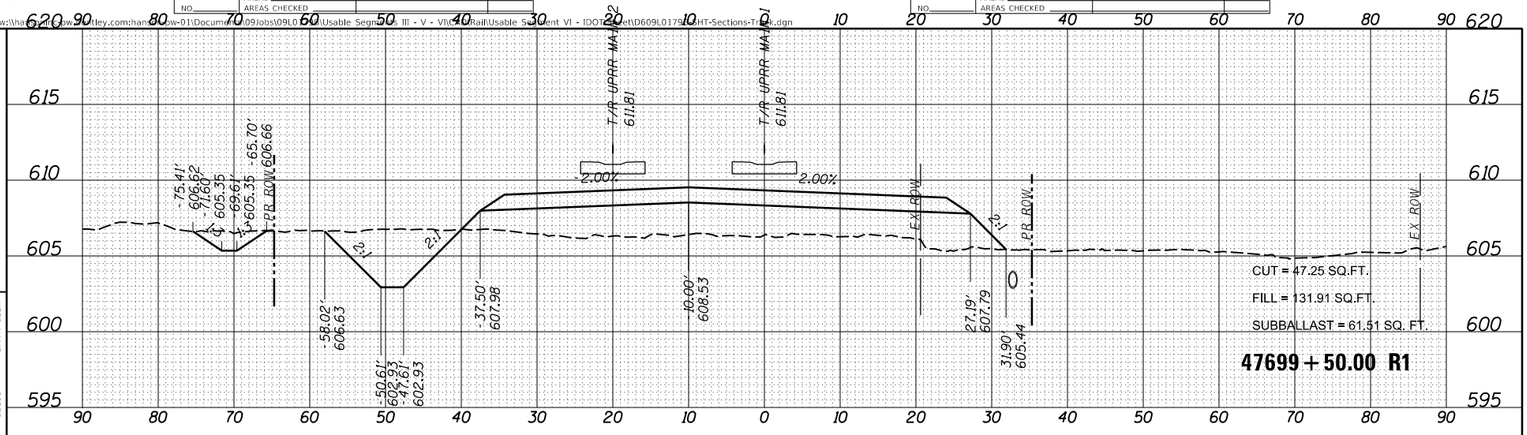

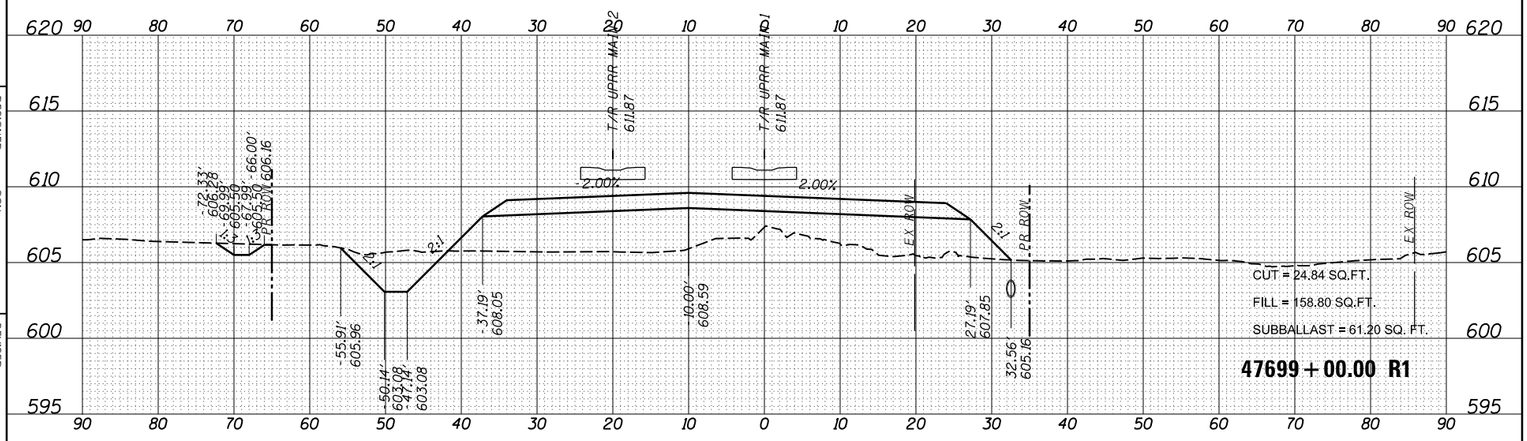

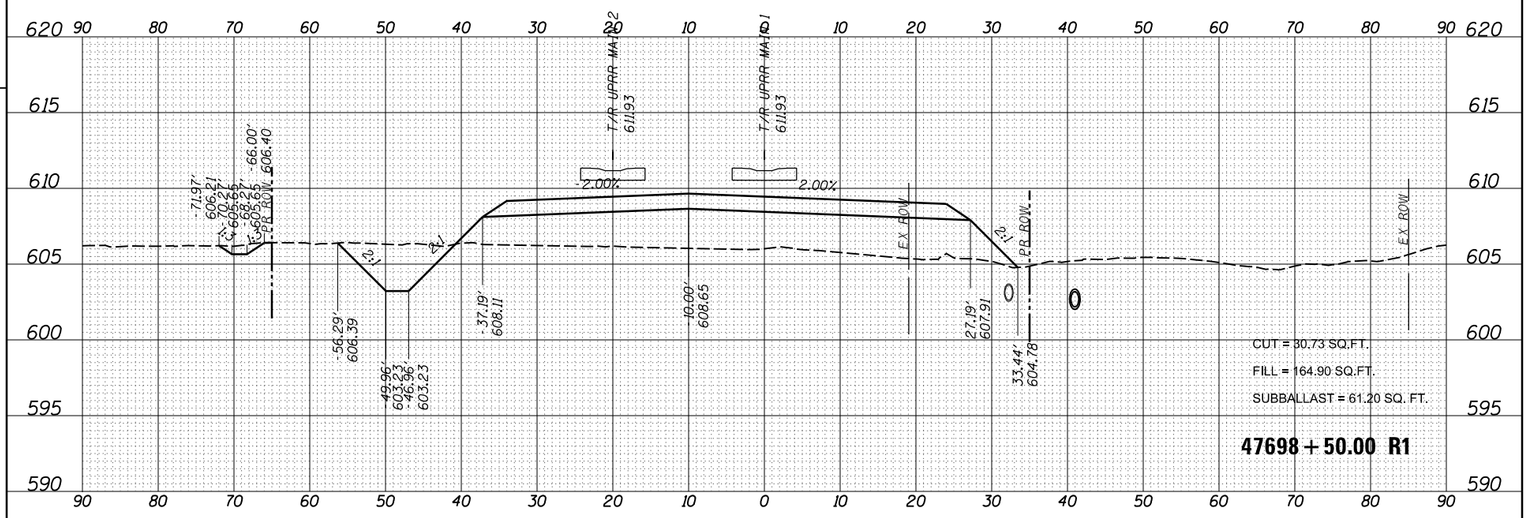

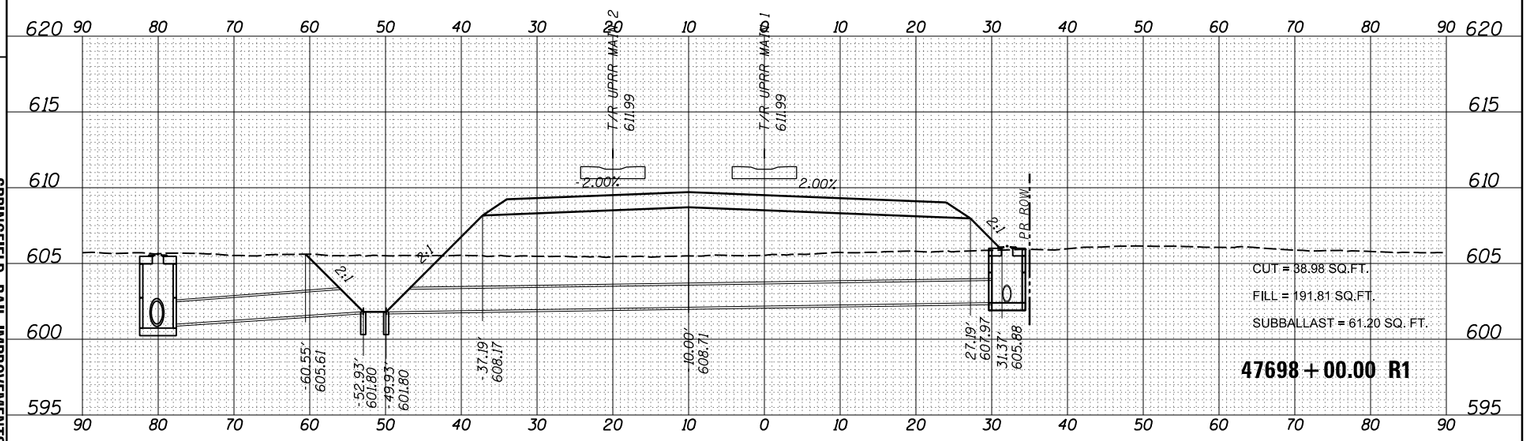

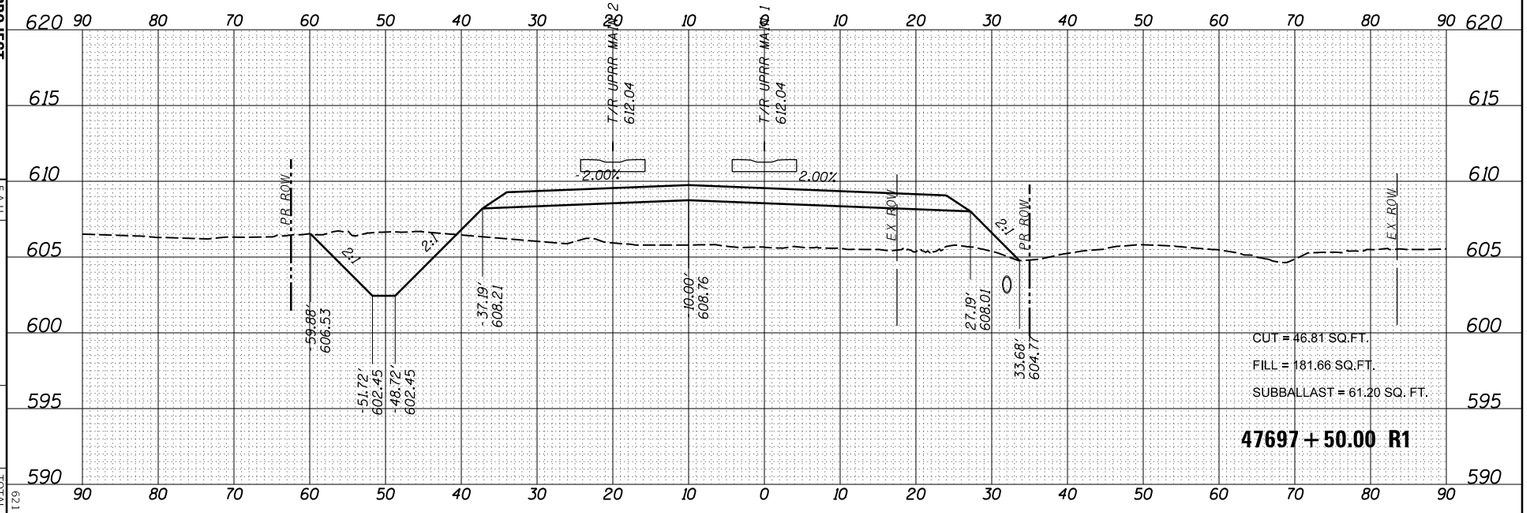

USER NAME = pgp00275
PLOT SCALE = 20.00 ' / in.
PLOT DATE = 9/27/2024

DESIGNED - GCN
DRAWN - RH
CHECKED - GCN
DATE - 10/01/2024

REVISED -
REVISED -
REVISED -
REVISED -

STATE OF ILLINOIS
DEPARTMENT OF TRANSPORTATION

SPRINGFIELD RAIL IMPROVEMENTS PROJECT
SPRINGFIELD, SANGAMON COUNTY, ILLINOIS
CROSS SECTIONS – TRACK

SCALE:

SHEET 32 OF 125 SHEETS STA. 47697+50.00 R1 TO STA. 47699+50.00 R1

F.A.U. RTE.	SECTION	COUNTY	TOTAL SHEETS	SHEET NO.
7972	20-00492-00-BR & 22-00492-01-BR	SANGAMON	714	621
	09L0179B	CONTRACT NO. 93773		
	ILLINOIS	FED. AID PROJECT		

621

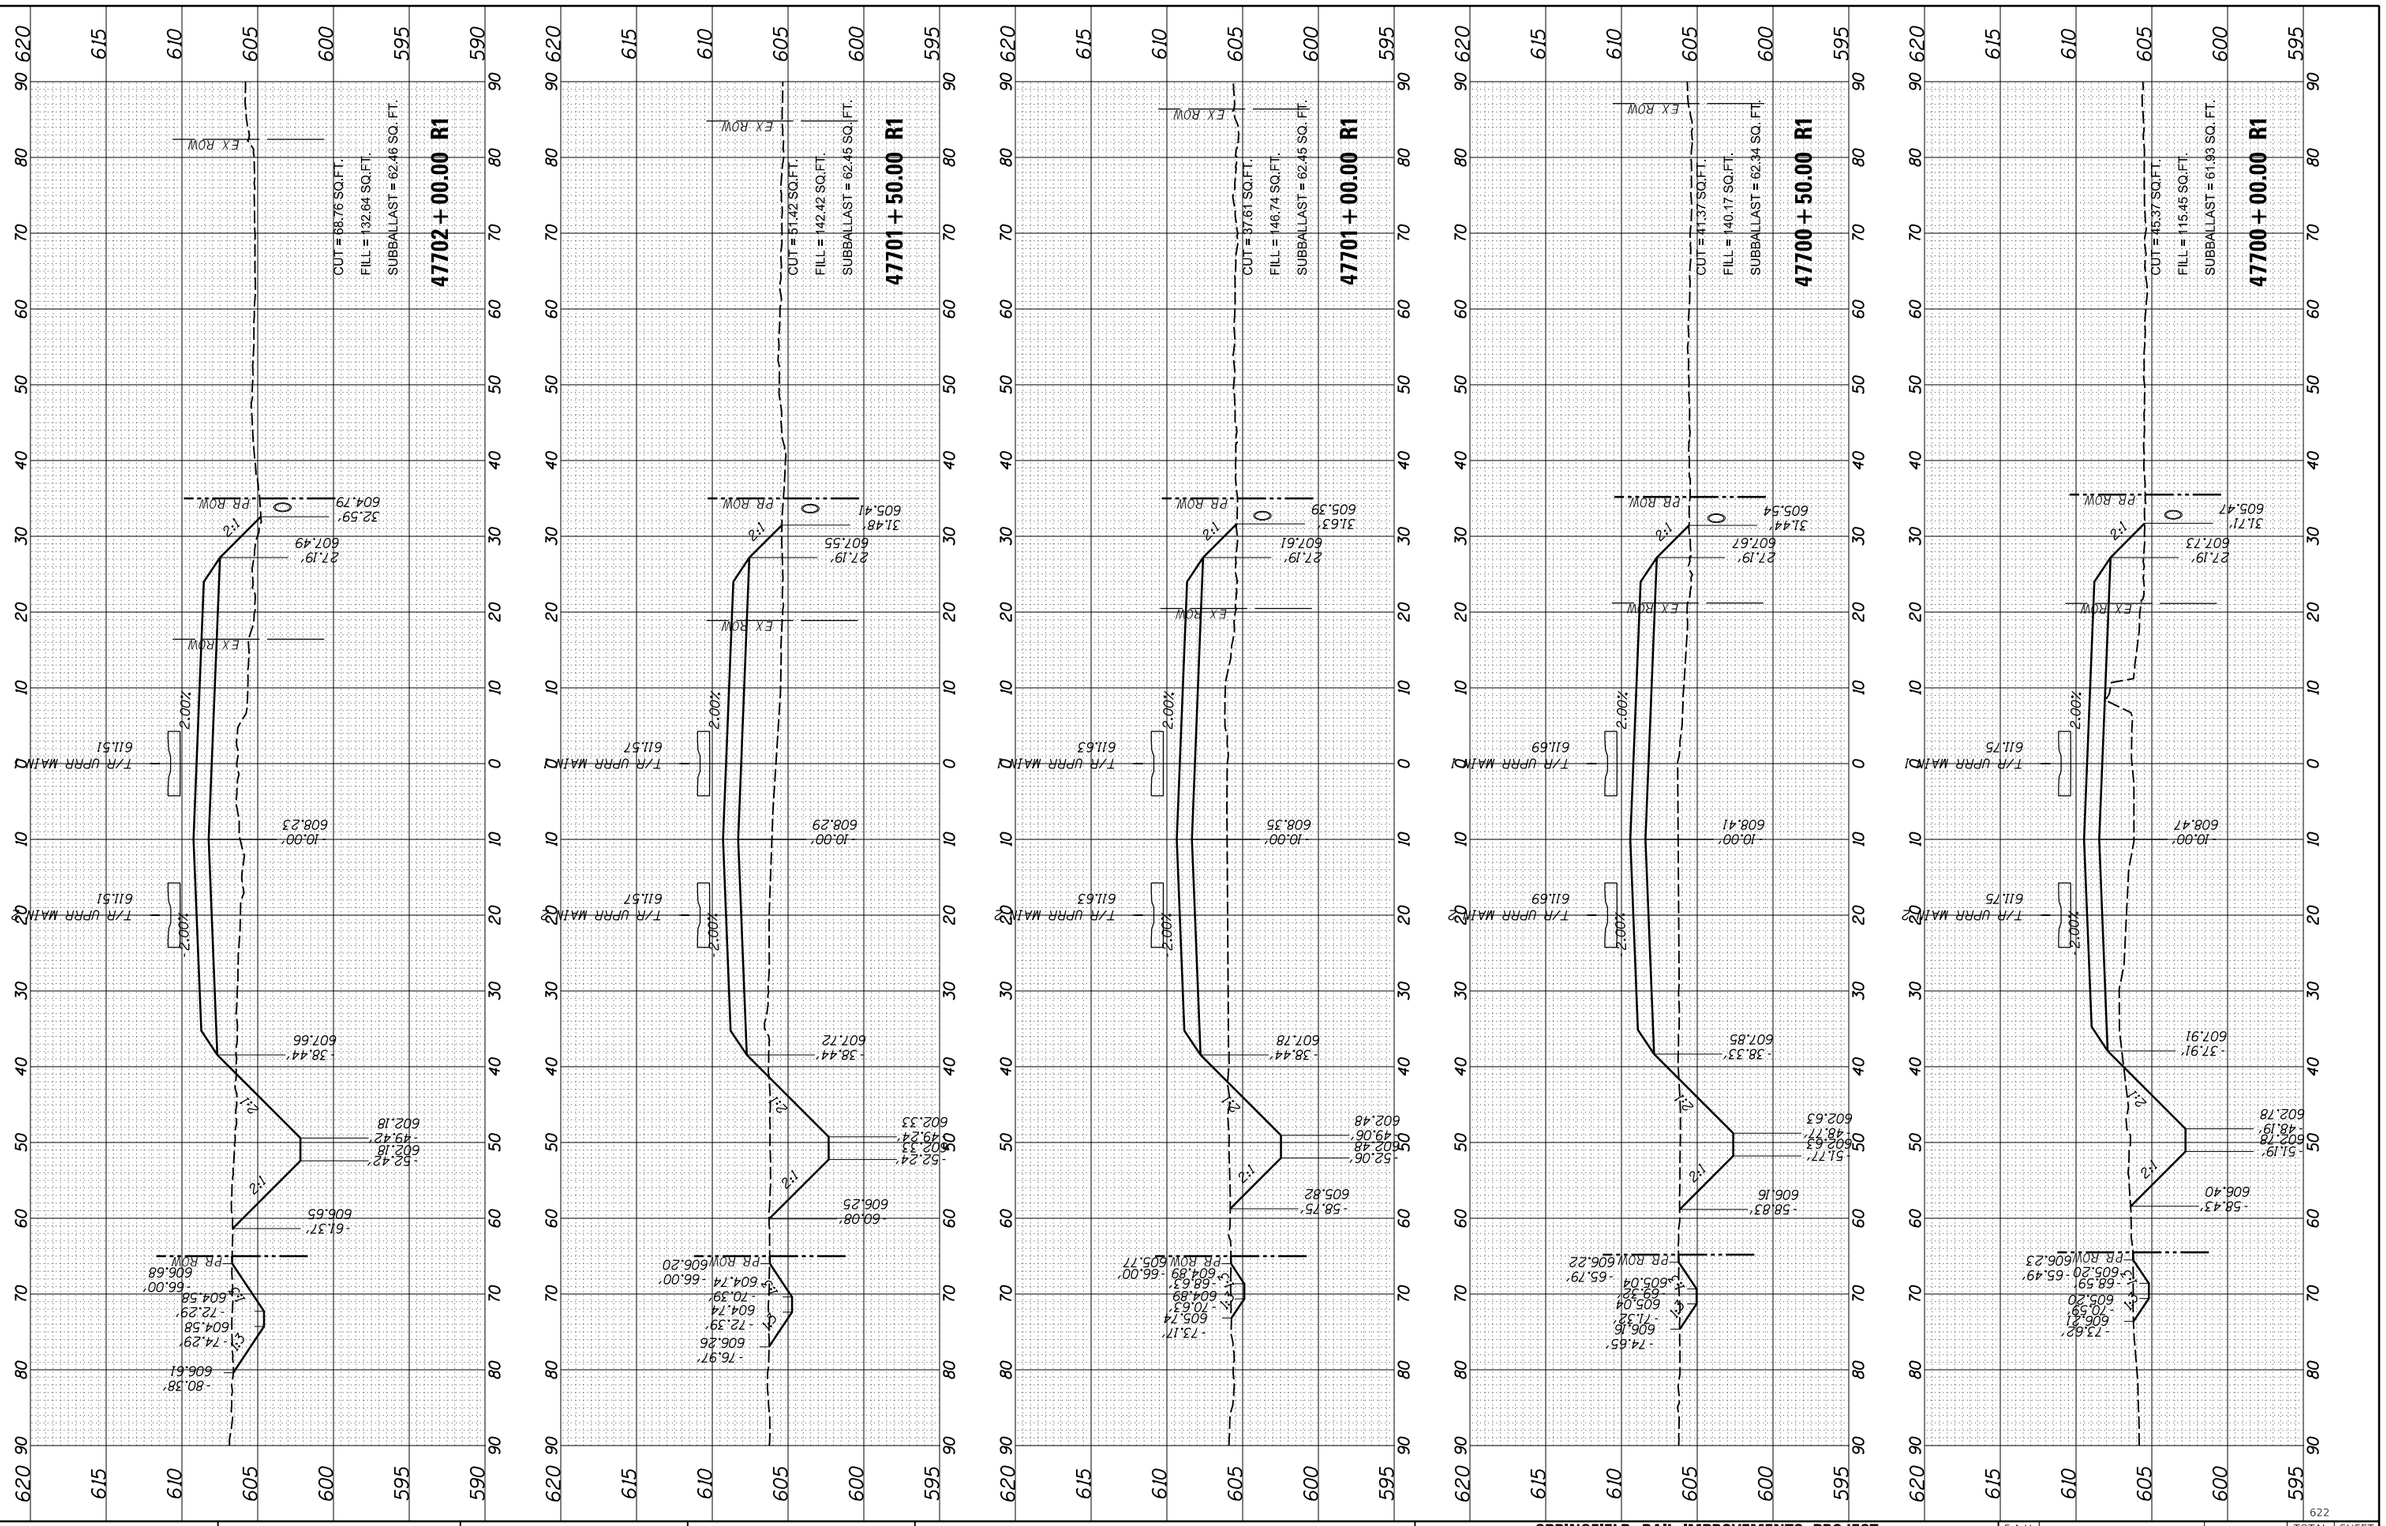

USER NAME = pop00275	DESIGNED - GCN	REVISED -	
	DRAWN - RH	REVISED -	
PLOT SCALE = 20.00 ' / in.	CHECKED - GCN	REVISED -	
PLOT DATE = 9/27/2024	DATE - 10/01/2024	REVISED -	

STATE OF ILLINOIS
DEPARTMENT OF TRANSPORTATION

SPRINGFIELD RAIL IMPROVEMENTS PROJECT
SPRINGFIELD, SANGAMON COUNTY, ILLINOIS
CROSS SECTIONS – TRACK

SCALE: | SHEET 33 OF 125 SHEETS | STA. 47700+00.00 R1 TO STA. 47702+00.00 R1

F.A.U. RTE.	SECTION	COUNTY	TOTAL SHEETS	SHEET NO.
7972	20-00492-00-BR & 22-00492-01-BR	SANGAMON	714	622
	09L0179B	CONTRACT NO. 93773		
	ILLINOIS FED. AID PROJECT			

FINAL PLANS

MODEL: 9
FILE NAME: pw:\\hansonine-pw.jacobs.com:hanson-pw-01\Documents\09Jobs\09L0179B\Usable Segments III - V - VI\CAD\RailUsable Segment VI - IDOT\Sheet\D609L0179B-SHT-Sections-Track.dgn

ORIGINAL SURVEY	BY	DATE
NOTE BOOK	SURVEYED	
NO.	PLOTTED	
	TEMPLATE	
	AREAS	
	AREAS CHECKED	

FINAL SURVEY	BY	DATE
NOTE BOOK	SURVEYED	
NO.	PLOTTED	
	TEMPLATE	
	AREAS	
	AREAS CHECKED	

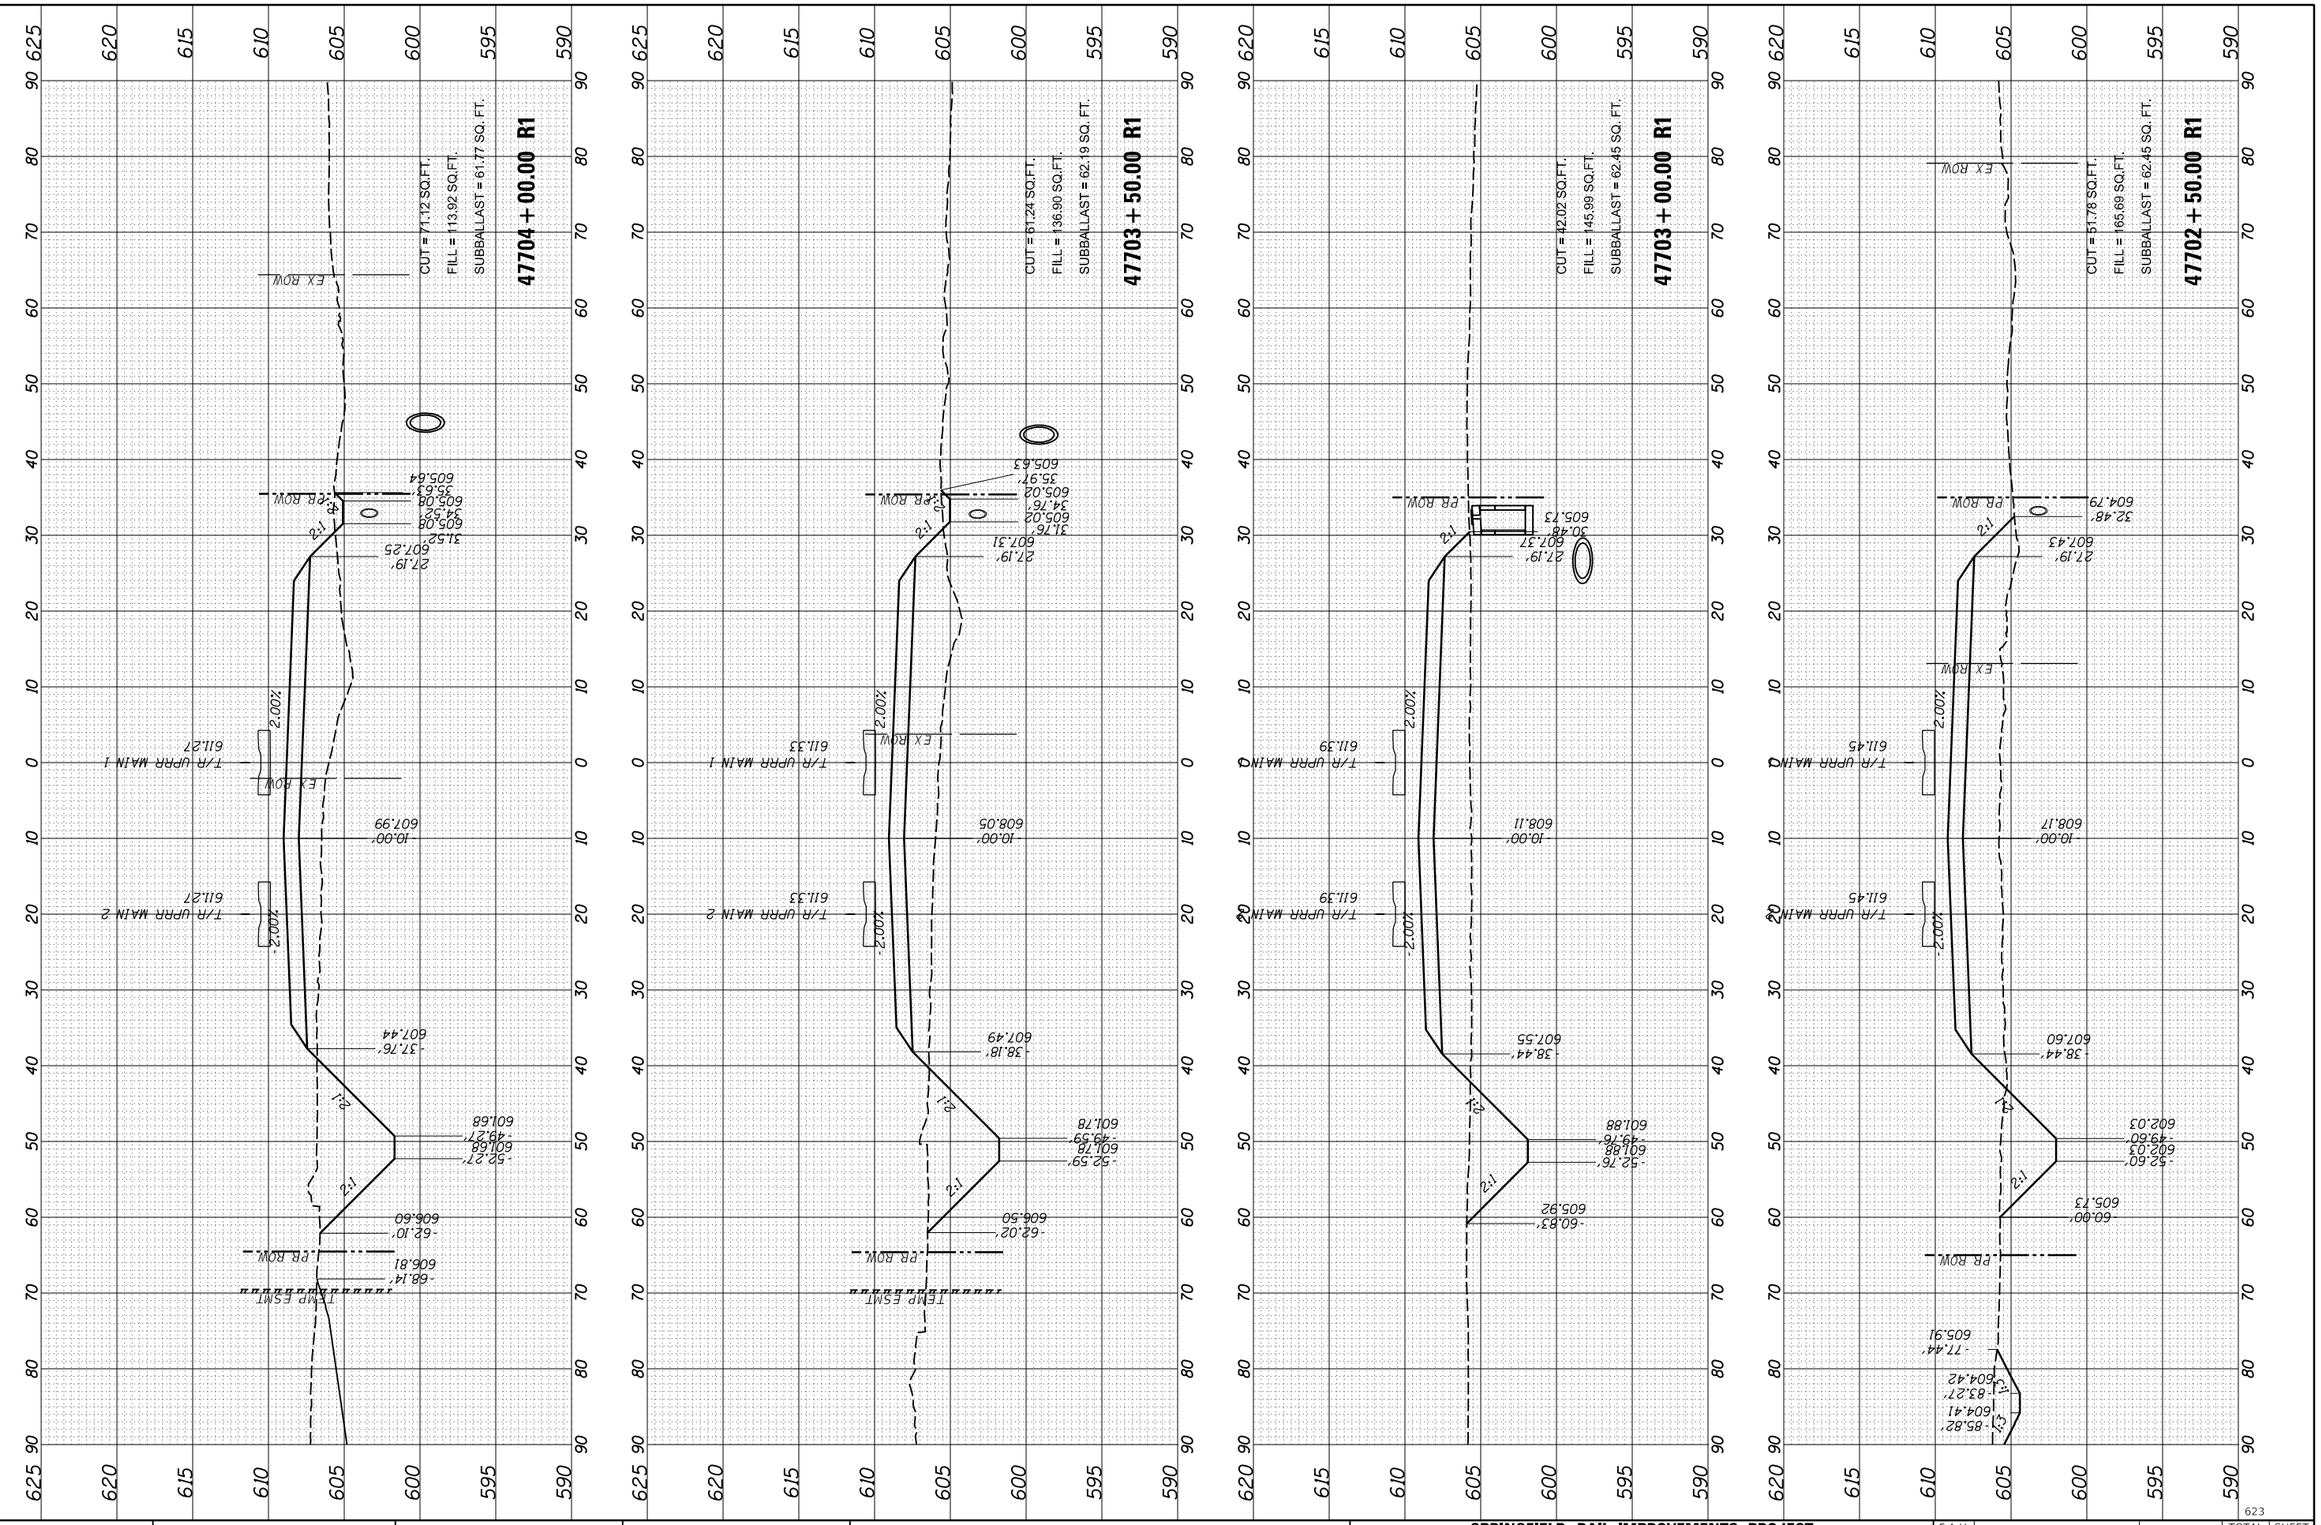

USER NAME = pop00275	DESIGNED - GCN	REVISED -	
	DRAWN - RH	REVISED -	
PLOT SCALE = 20.00 ' / in.	CHECKED - GCN	REVISED -	
PLOT DATE = 9/27/2024	DATE - 10/01/2024	REVISED -	

STATE OF ILLINOIS
DEPARTMENT OF TRANSPORTATION

SPRINGFIELD RAIL IMPROVEMENTS PROJECT
SPRINGFIELD, SANGAMON COUNTY, ILLINOIS
CROSS SECTIONS – TRACK

SCALE: | SHEET 34 OF 125 SHEETS | STA. 47702+50.00 R1 TO STA. 47704+00.00 R1

F.A.U. RTE.	SECTION	COUNTY	TOTAL SHEETS	SHEET NO.
7972	20-00492-00-BR & 22-00492-01-BR	SANGAMON	714	623
	09L0179B	CONTRACT NO. 93773		
	ILLINOIS	FED. AID PROJECT		

623

FINAL PLANS

MODEL: 10
FILE NAME: pw:\\hansonine-pw.jacobs.com:hanson-pw-01\Documents\09Jobs\09L0179B\Usable Segments III - V - VI\CAD\RailUsable Segment VI - IDOT\Sheet\D609L0179B-SHT-Sections-Track.dgn

ORIGINAL SURVEY		BY	DATE
NOTE BOOK	SURVEYED		
NO.	PLOTTED		
	TEMPLATE		
	AREAS		
	AREAS CHECKED		

FINAL SURVEY		BY	DATE
NOTE BOOK	SURVEYED		
NO.	PLOTTED		
	TEMPLATE		
	AREAS		
	AREAS CHECKED		

	USER NAME = pop00275	DESIGNED - GCN	REVISED -	**STATE OF ILLINOIS**	**SPRINGFIELD RAIL IMPROVEMENTS PROJECT**
		DRAWN - RH	REVISED -	**DEPARTMENT OF TRANSPORTATION**	**SPRINGFIELD, SANGAMON COUNTY, ILLINOIS**
	PLOT SCALE = 20.00 ' / in.	CHECKED - GCN	REVISED -		**CROSS SECTIONS – TRACK**
	PLOT DATE = 9/27/2024	DATE - 10/01/2024	REVISED -		SCALE:

F.A.U. RTE.	SECTION	COUNTY	TOTAL SHEETS	SHEET NO.
7972	20-00492-00-BR & 22-00492-01-BR	SANGAMON	714	624
	09L0179B	CONTRACT NO. 93773		

SHEET 35 OF 125 SHEETS | STA. 47704+50.00 R1 TO STA. 47706+00.00 R1 | ILLINOIS | FED. AID PROJECT

FINAL PLANS

MODEL: 11

FILE NAME: pw:\\hansonirc-pw.bentley.com:hanson-pw-011\Documents\09Jobs\09L0179B\Usable Segments III - V - ViriCAD\Rail\Usable Segment VI - IDOT\Sheet\D609L0179B-SHT-Sections-Track.dgn

FINAL SURVEY		BY	DATE
NOTE BOOK	SURVEYED		
NO.	PLOTTED		
	TEMPLATE		
	AREAS		
	AREAS CHECKED		

ORIGINAL SURVEY		BY	DATE
NOTE BOOK	SURVEYED		
NO.	PLOTTED		
	TEMPLATE		
	AREAS		
	AREAS CHECKED		

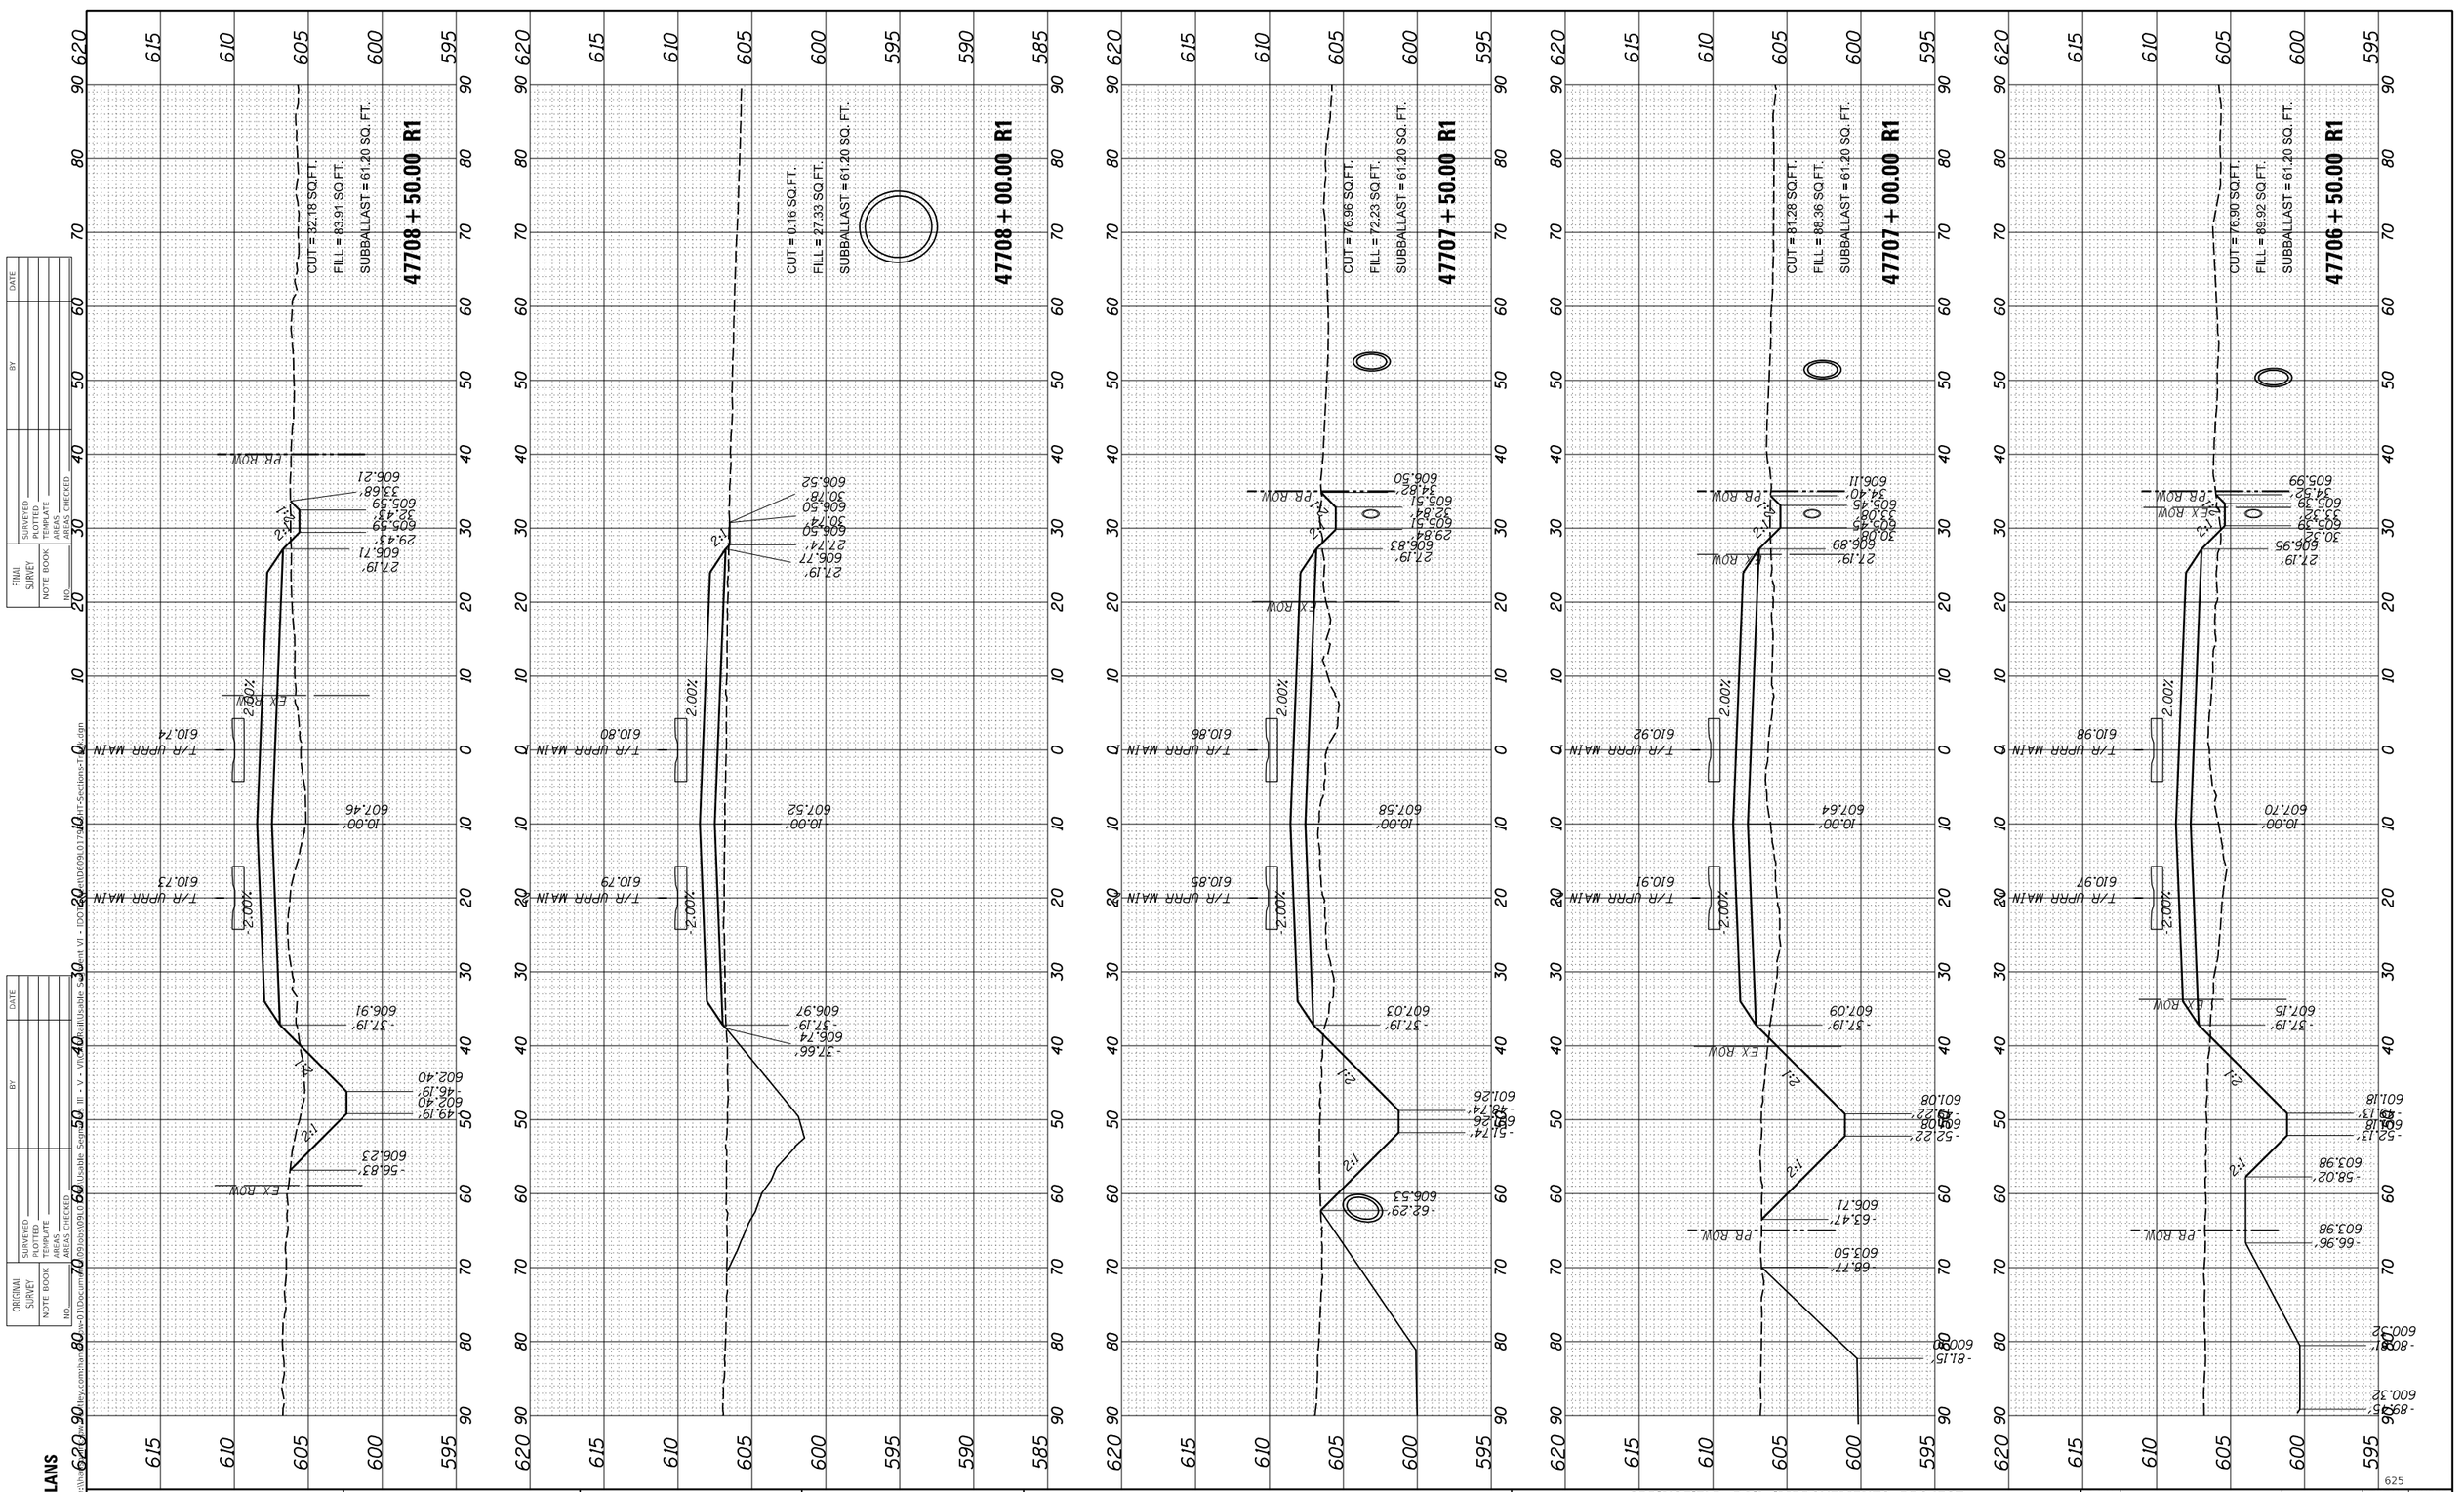

FINAL PLANS

USER NAME = pop00275	DESIGNED - GCN	REVISED -
	DRAWN - RH	REVISED -
PLOT SCALE = 20.00 ' / in.	CHECKED - GCN	REVISED -
PLOT DATE = 9/27/2024	DATE - 10/01/2024	REVISED -

STATE OF ILLINOIS
DEPARTMENT OF TRANSPORTATION

SPRINGFIELD RAIL IMPROVEMENTS PROJECT
SPRINGFIELD, SANGAMON COUNTY, ILLINOIS
CROSS SECTIONS – TRACK

SCALE: | SHEET 36 OF 125 SHEETS | STA. 47706+50.00 R1 TO STA. 47708+50.00 R1

F.A.U. RTE.	SECTION	COUNTY	TOTAL SHEETS	SHEET NO.
7972	20-00492-00-BR & 22-00492-01-BR	SANGAMON	714	625
	09L0179B	CONTRACT NO. 93773		
	ILLINOIS	FED. AID PROJECT		

ORIGINAL SURVEY		BY	DATE
NOTE BOOK	SURVEYED		
	PLOTTED		
	TEMPLATE		
	AREAS		
NO.	AREAS CHECKED		

FINAL SURVEY		BY	DATE
NOTE BOOK	SURVEYED		
	PLOTTED		
	TEMPLATE		
	AREAS		
NO.	AREAS CHECKED		

FINAL PLANS

MODEL: 13

FILE NAME: pw:\\hansoninc-pw.bentley.com:hanson-pw-01\Documents\09Jobs\09L0179B\Usable Segments III - V - VI\CAD\Rail\Usable Segment VI - IDOT\Sheet\D609L0179B-SHT-Sections-Track.dgn

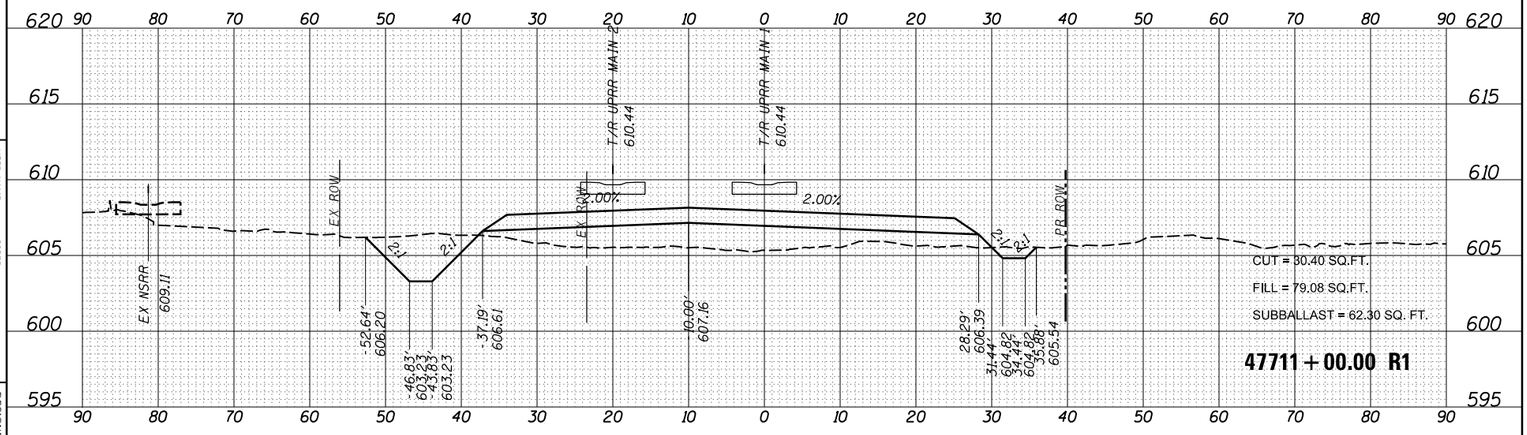

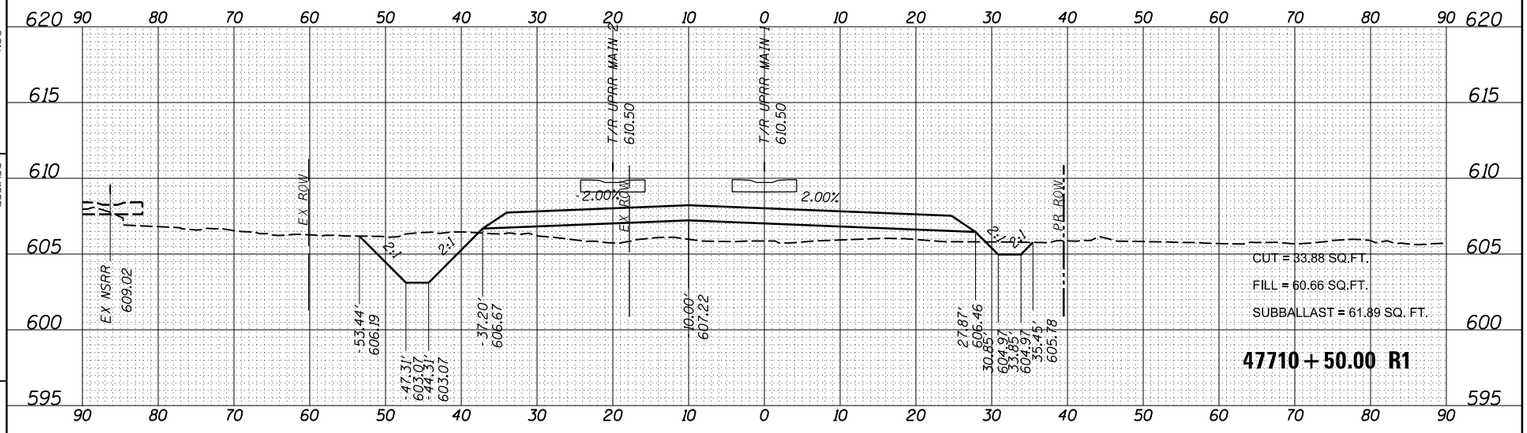

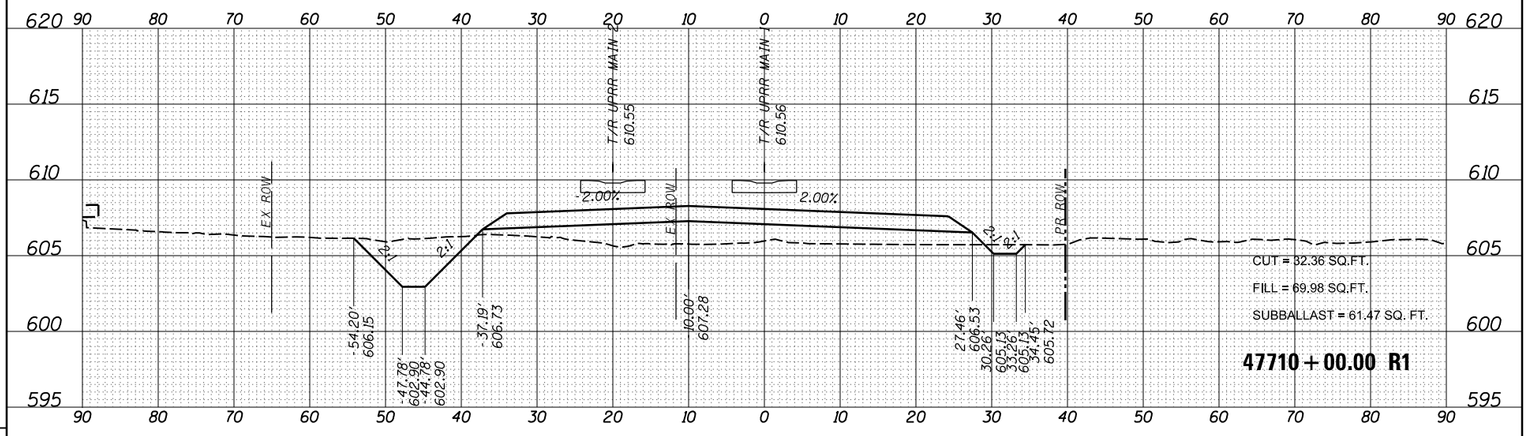

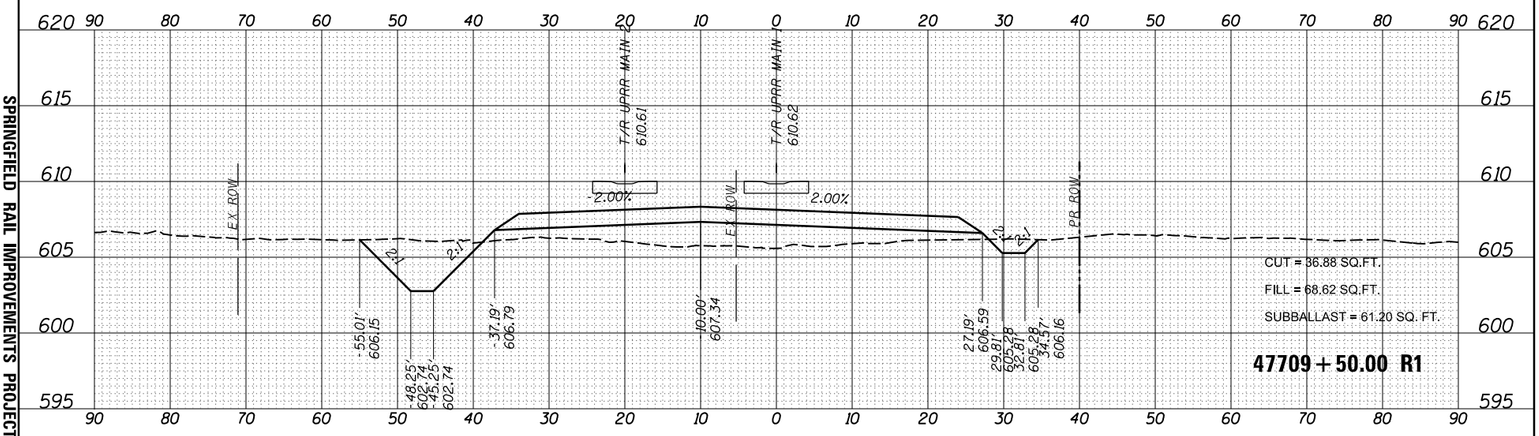

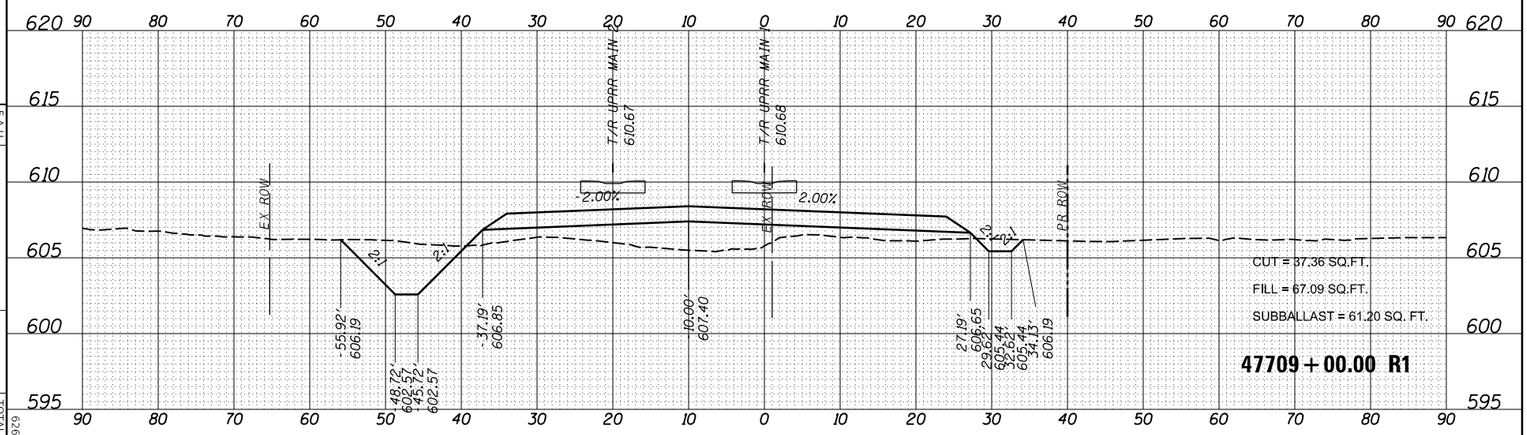

USER NAME = pgp00275
PLOT SCALE = 20.00 ' / in.
PLOT DATE = 9/27/2024

DESIGNED - GCN
DRAWN - RH
CHECKED - GCN
DATE - 10/01/2024

REVISED -
REVISED -
REVISED -
REVISED -

STATE OF ILLINOIS
DEPARTMENT OF TRANSPORTATION

SPRINGFIELD RAIL IMPROVEMENTS PROJECT
SPRINGFIELD, SANGAMON COUNTY, ILLINOIS
CROSS SECTIONS – TRACK

SCALE:

SHEET 37 OF 125 SHEETS

STA. 47709+00.00 R1 TO STA. 47711+00.00 R1

F.A.U. RTE.	SECTION	COUNTY	TOTAL SHEETS	SHEET NO.
7972	20-00492-00-BR & 22-00492-01-BR	SANGAMON	714	626
	09L0179B	CONTRACT NO. 93773		

ILLINOIS FED. AID PROJECT

626

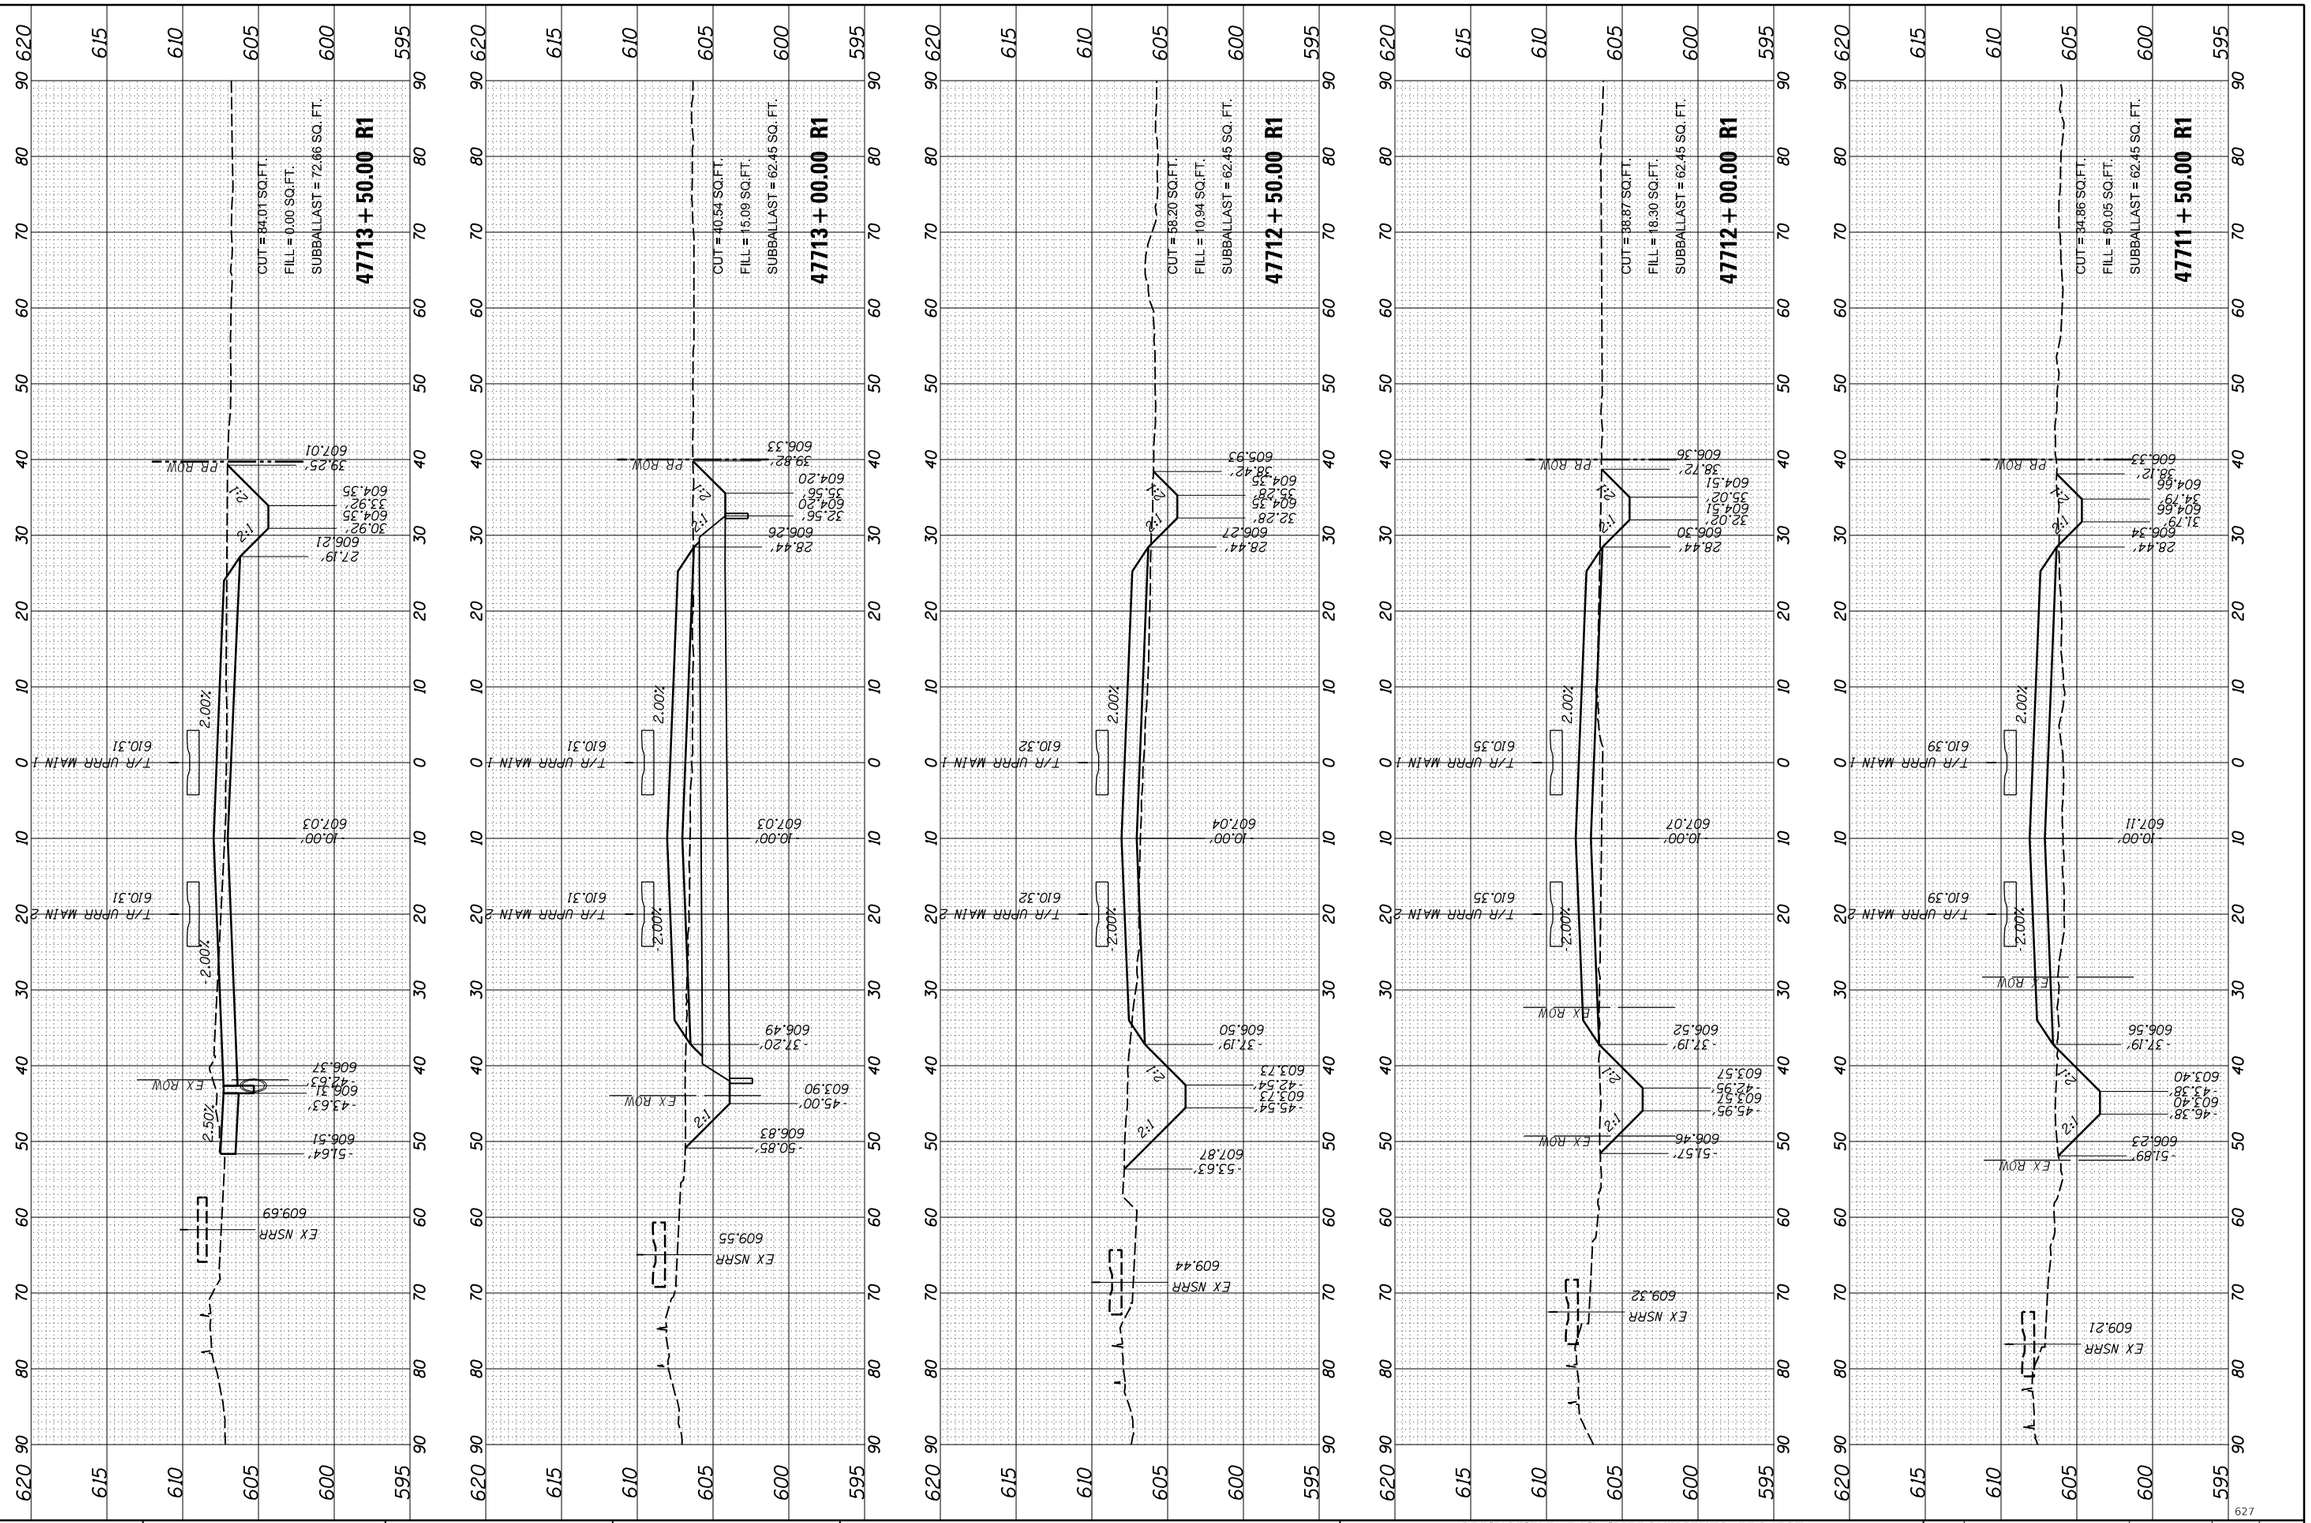

627

FINAL PLANS

MODEL: 14

FILE NAME: pw:\\hansonine-pw.bentley.com:hanson-pw-01\Documents\09Jobs\09L0179B\Usable Segments III - V - VI\CAD\Rail\Usable Segment VI - IDOT\Sheet\D609L0179B-SHT-Sections-Track.dgn

FINAL SURVEY	SURVEYED	BY	DATE
NOTE BOOK	PLOTTED		
NO.	TEMPLATE		
	AREAS		
	AREAS CHECKED		

ORIGINAL SURVEY	SURVEYED	BY	DATE
NOTE BOOK	PLOTTED		
NO.	TEMPLATE		
	AREAS		
	AREAS CHECKED		

USER NAME = pop00275	DESIGNED - GCN	REVISED -
	DRAWN - RH	REVISED -
PLOT SCALE = 20.00 ' / in.	CHECKED - GCN	REVISED -
PLOT DATE = 9/27/2024	DATE - 10/01/2024	REVISED -

STATE OF ILLINOIS
DEPARTMENT OF TRANSPORTATION

SPRINGFIELD RAIL IMPROVEMENTS PROJECT
SPRINGFIELD, SANGAMON COUNTY, ILLINOIS
CROSS SECTIONS – TRACK

SCALE: | SHEET 38 OF 125 SHEETS | STA. 47711+50.00 R1 TO STA. 47713+50.00 R1

F.A.U. RTE.	SECTION	COUNTY	TOTAL SHEETS	SHEET NO.
7972	20-00492-00-BR & 22-00492-01-BR	SANGAMON	714	627
	09L0179B	CONTRACT NO. 93773		
	ILLINOIS	FED. AID PROJECT		

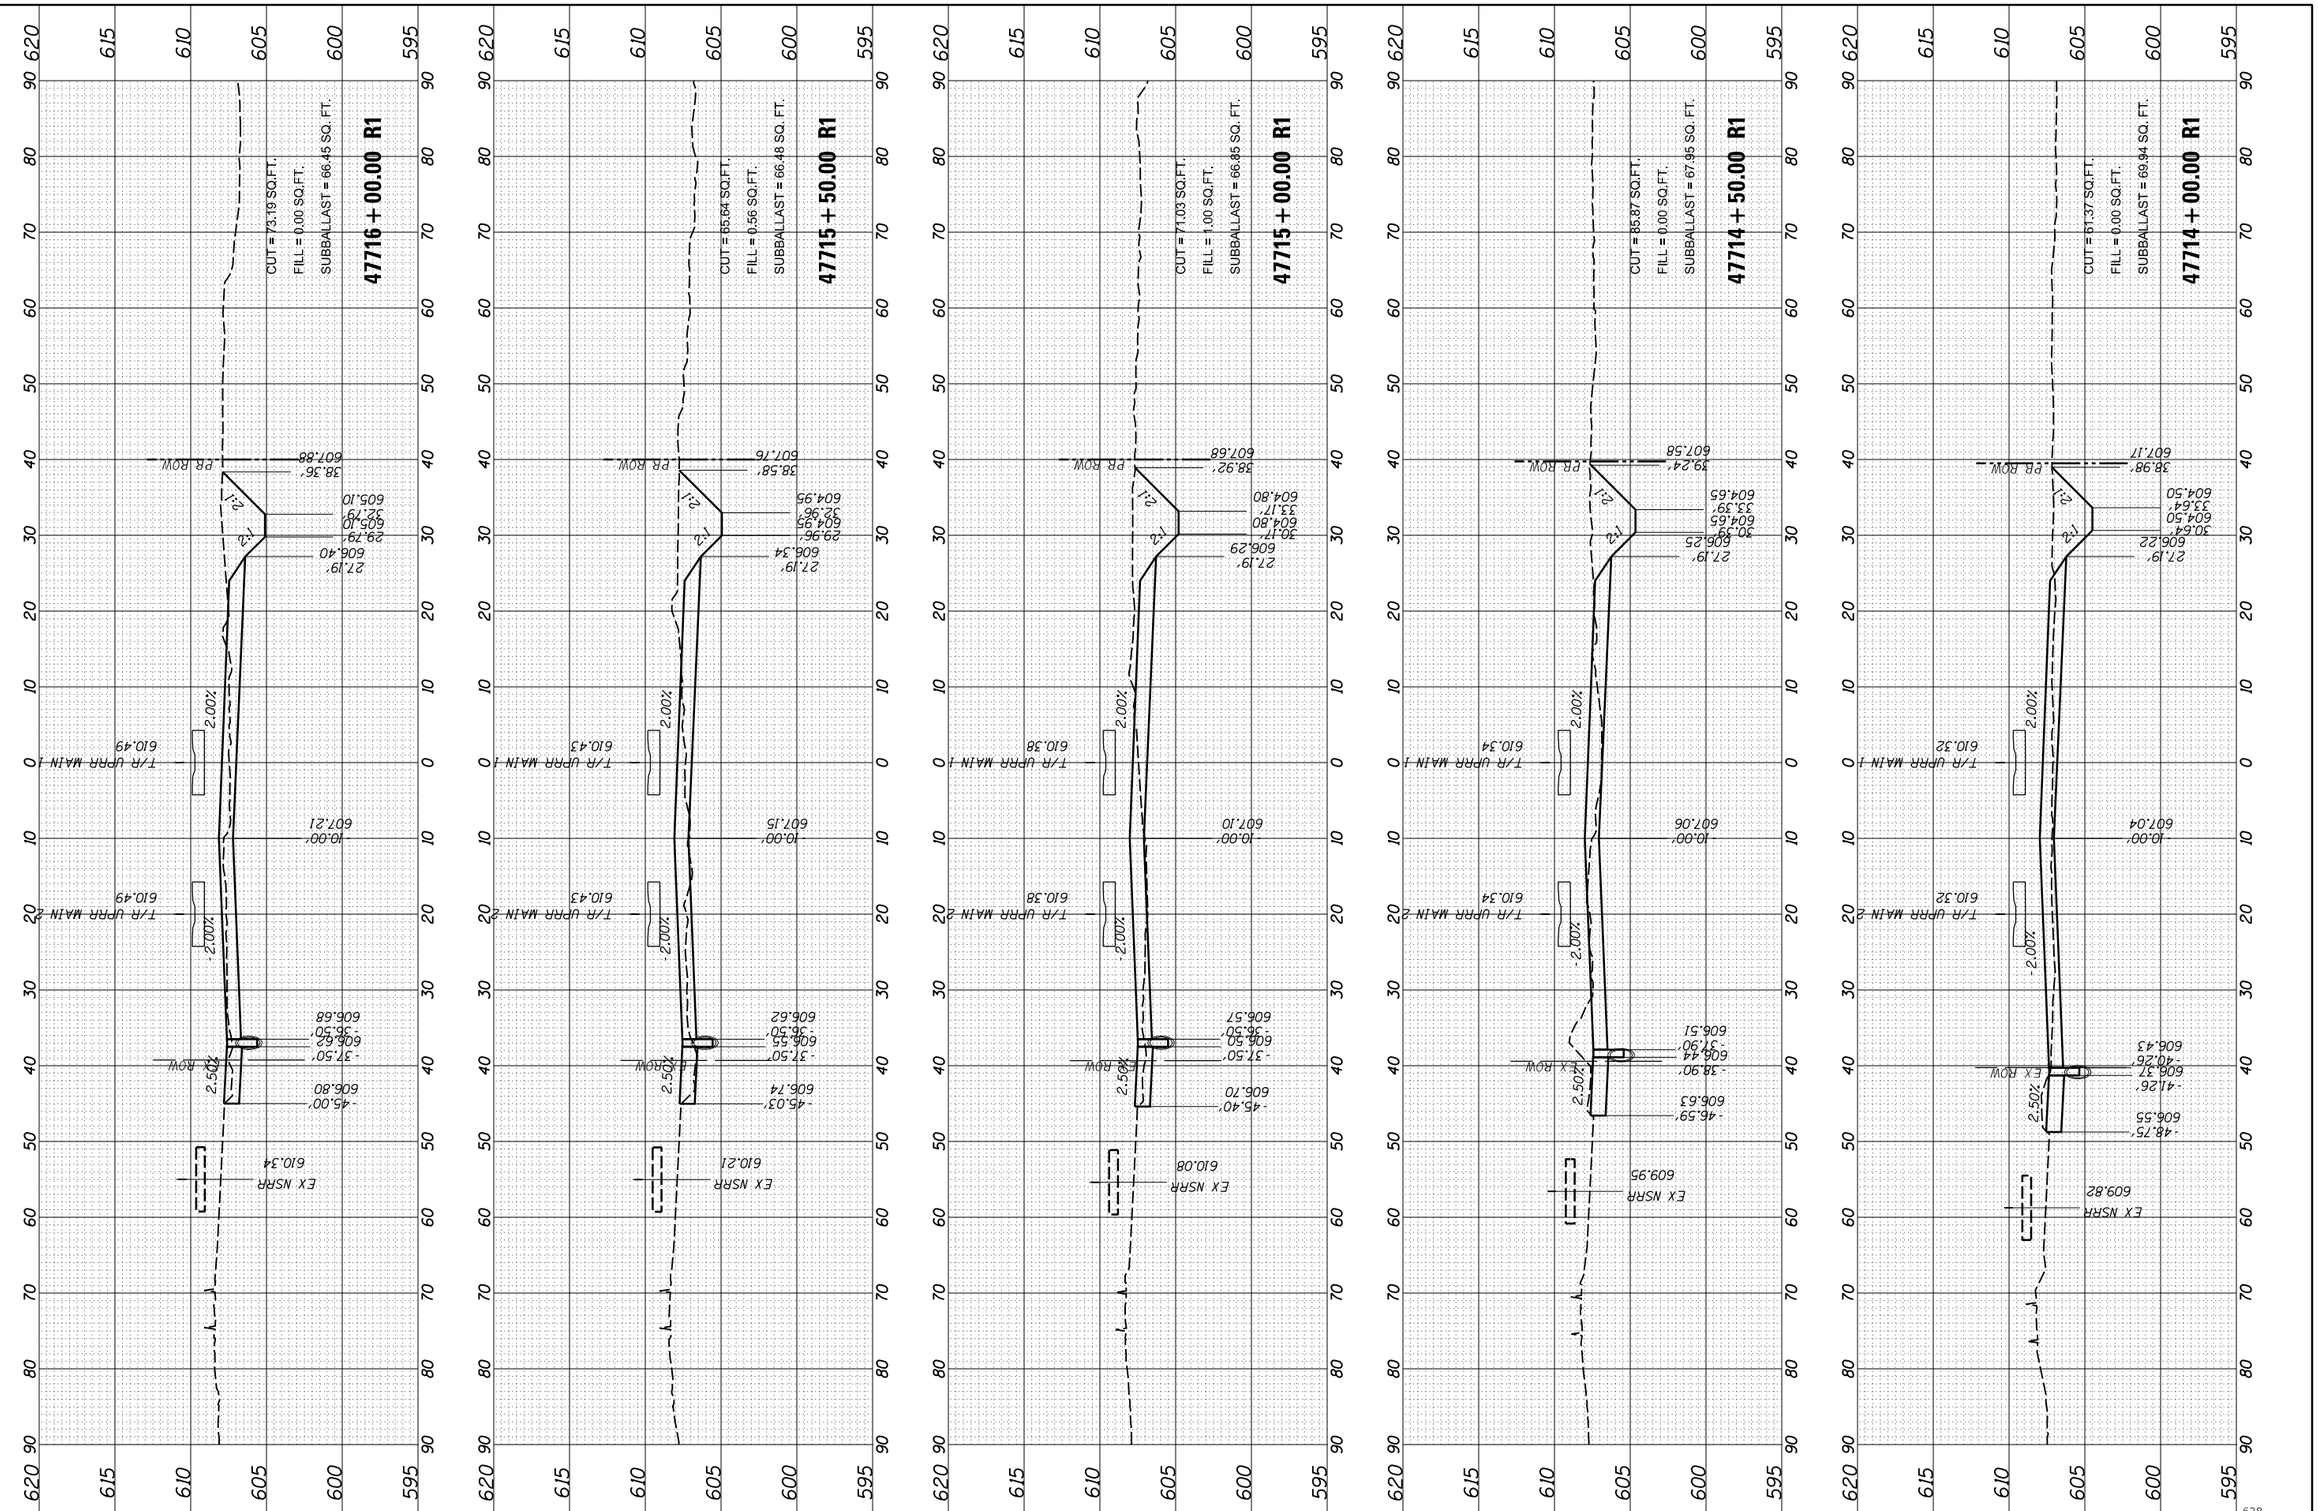

FINAL PLANS

MODEL: 15

FILE NAME: pw:\\hansoninc-pw.bentley.com:hanson-pw-01\Documents\09Jobs\09L0179B\Usable Segments III - V - VI\CAD\Rail\Usable Segment VI - IDOT\Sheet\D609L0179B-SHT-Sections-Track.dgn

USER NAME = pop00275	DESIGNED - GCN	REVISED -	
	DRAWN - RH	REVISED -	
PLOT SCALE = 20.00 ' / in.	CHECKED - GCN	REVISED -	
PLOT DATE = 9/27/2024	DATE - 10/01/2024	REVISED -	

STATE OF ILLINOIS
DEPARTMENT OF TRANSPORTATION

SPRINGFIELD RAIL IMPROVEMENTS PROJECT
SPRINGFIELD, SANGAMON COUNTY, ILLINOIS
CROSS SECTIONS – TRACK

SCALE: | SHEET 39 OF 125 SHEETS | STA. 47714+00.00 R1 TO STA. 47716+00.00 R1

F.A.U. RTE.	SECTION	COUNTY	TOTAL SHEETS	SHEET NO.
7972	20-00492-00-BR & 22-00492-01-BR	SANGAMON	714	628
	09L0179B	CONTRACT NO. 93773		
		ILLINOIS	FED. AID PROJECT	

628

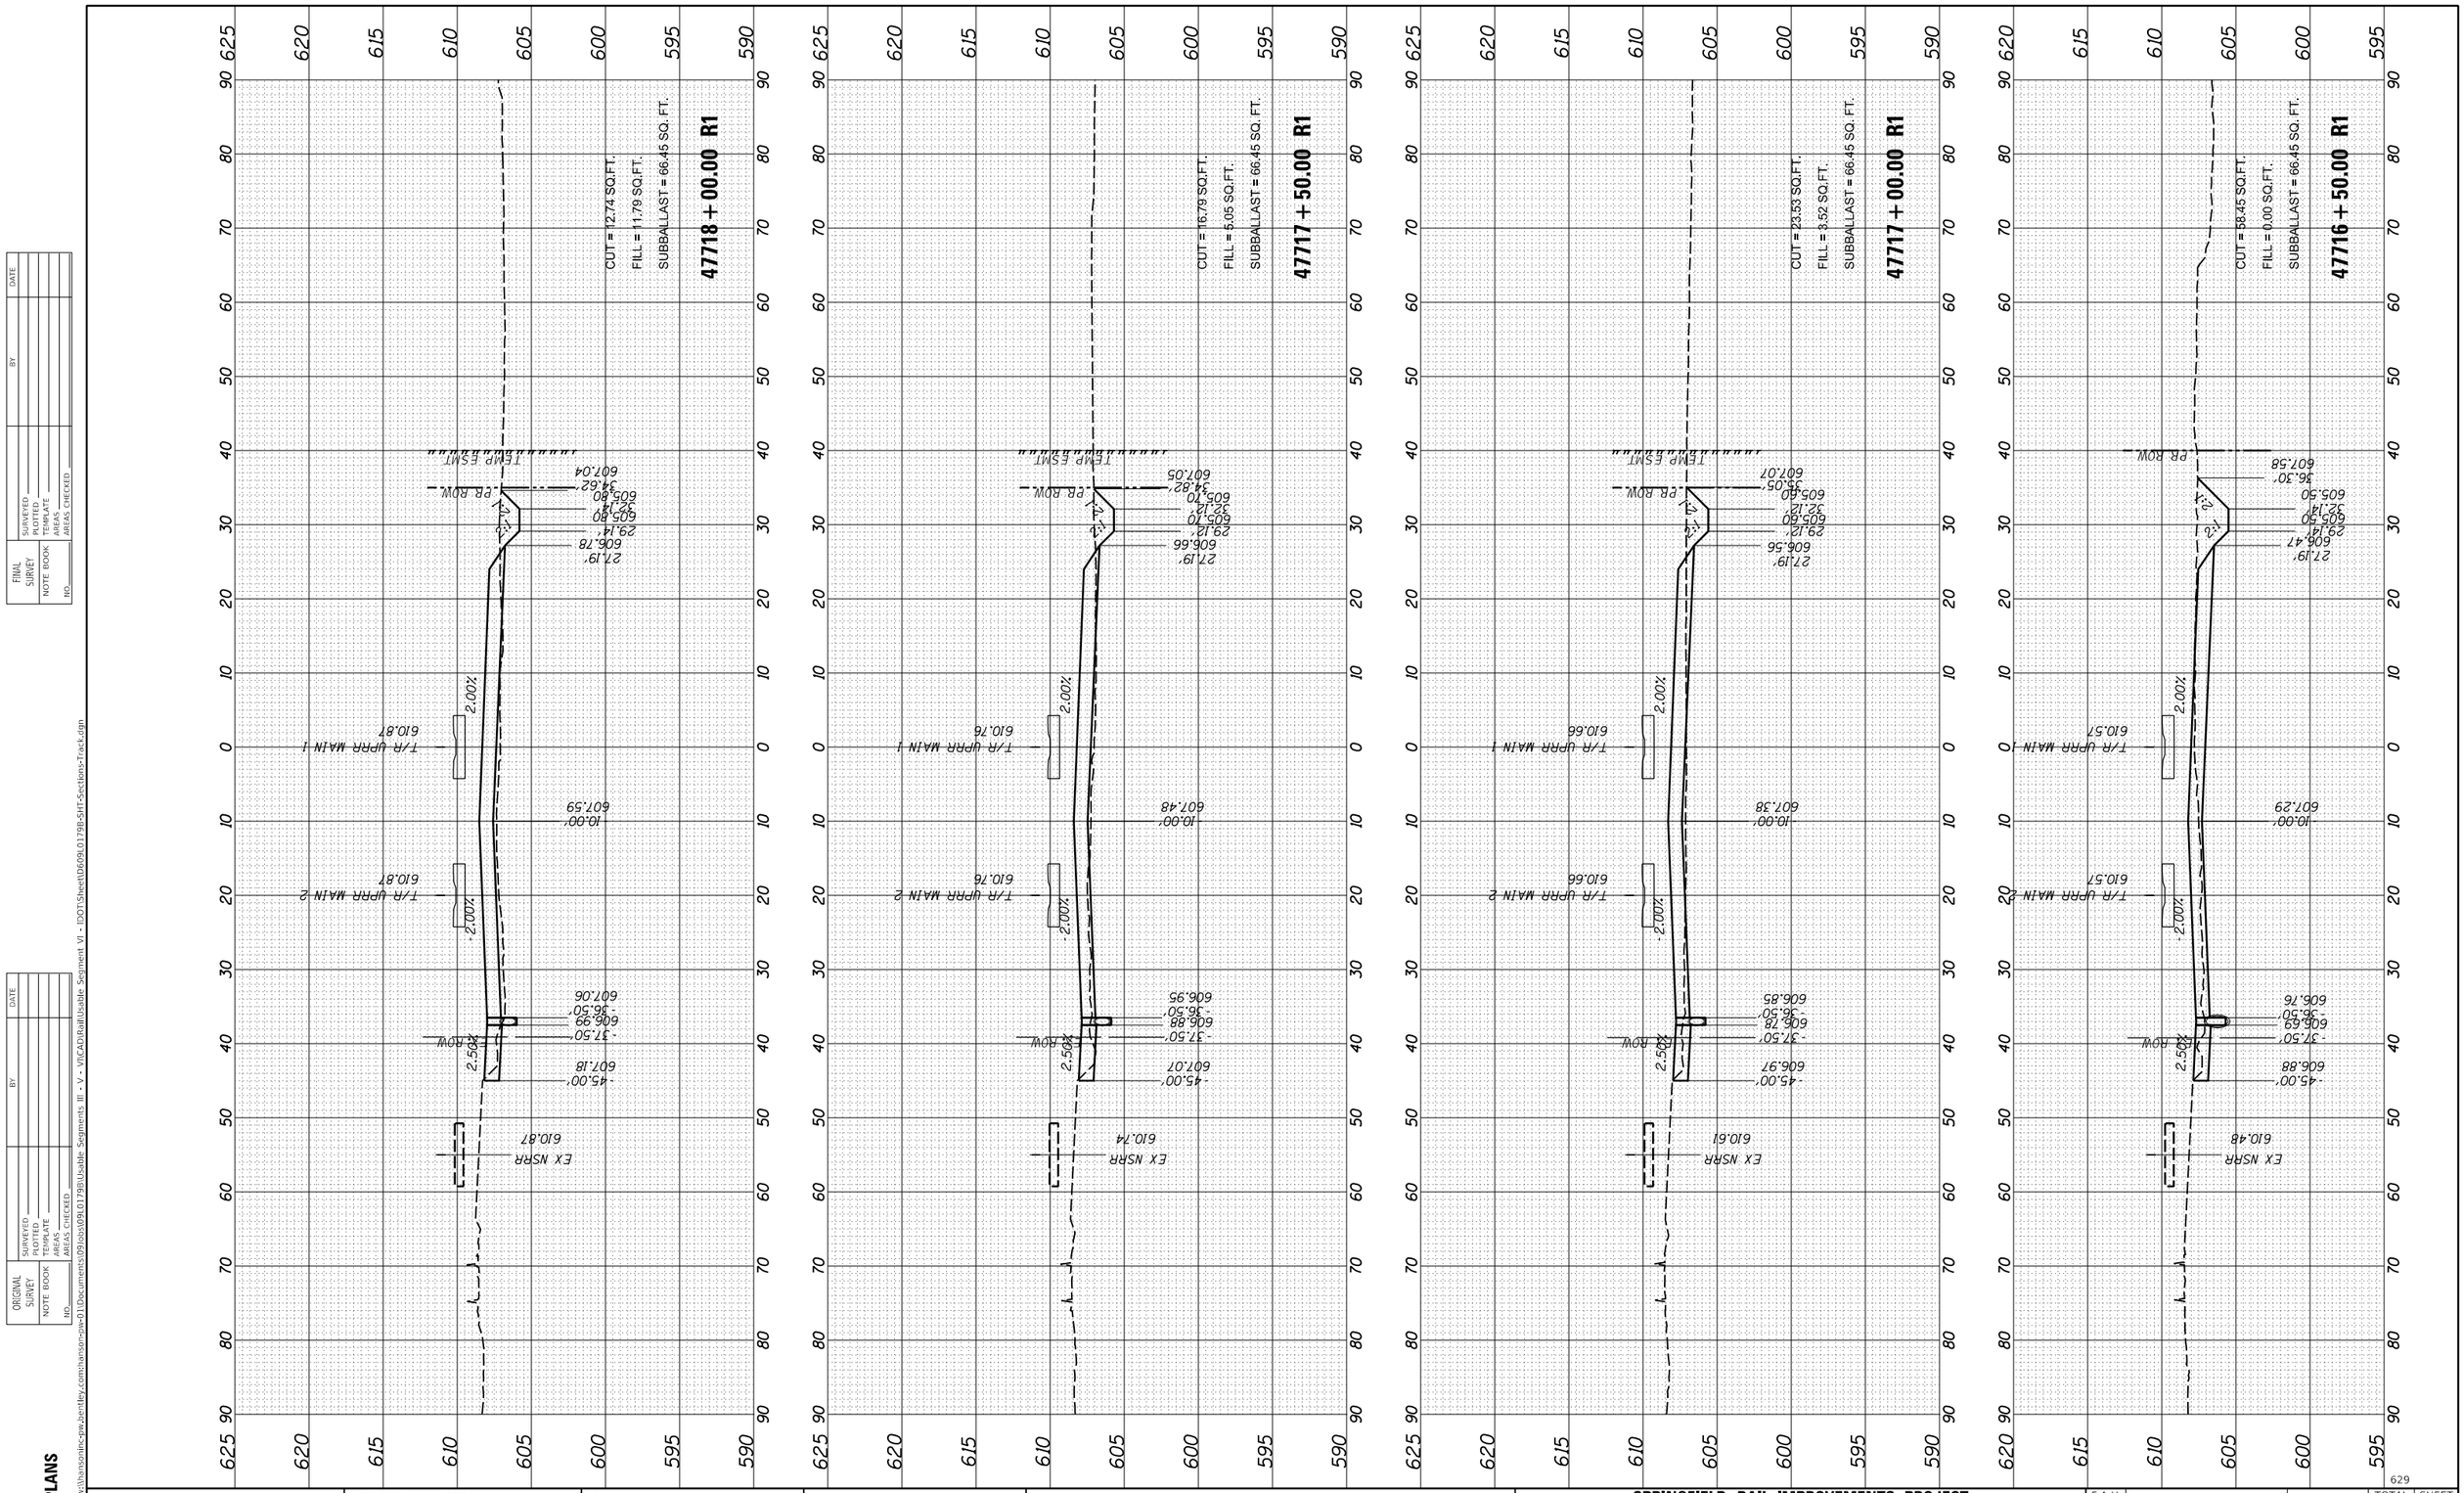

FINAL PLANS

MODEL: 16
FILE NAME: pw:\\hansonine-pw.bentley.com:hanson-pw-01\Documents\09Jobs\09L0179B\Usable Segments III - V - VI\CAD\Rail\Usable Segment VI - IDOT\Sheet\D609L0179B-SHT-Sections-Track.dgn

FINAL SURVEY		BY	DATE
NOTE BOOK	SURVEYED		
NO.	PLOTTED		
	TEMPLATE		
	AREAS		
	AREAS CHECKED		

ORIGINAL SURVEY		BY	DATE
NOTE BOOK	SURVEYED		
NO.	PLOTTED		
	TEMPLATE		
	AREAS		
	AREAS CHECKED		

USER NAME = pop00275	DESIGNED - GCN	REVISED -	
	DRAWN - RH	REVISED -	
PLOT SCALE = 20.00 ' / in.	CHECKED - GCN	REVISED -	
PLOT DATE = 9/27/2024	DATE - 10/01/2024	REVISED -	

STATE OF ILLINOIS
DEPARTMENT OF TRANSPORTATION

SPRINGFIELD RAIL IMPROVEMENTS PROJECT
SPRINGFIELD, SANGAMON COUNTY, ILLINOIS
CROSS SECTIONS – TRACK

SCALE:

SHEET 40 OF 125 SHEETS STA. 47716+50.00 R1 TO STA. 47718+00.00 R1

F.A.U. RTE.	SECTION	COUNTY	TOTAL SHEETS	SHEET NO.
7972	20-00492-00-BR & 22-00492-01-BR	SANGAMON	714	629
	09L0179B	CONTRACT NO. 93773		
	ILLINOIS FED. AID PROJECT			

FINAL PLANS

MODEL: 17

FILE NAME: pw:\hansonlinc-pw.bentley.com:hanson-pw-01\Documents\09Jobs\09L0179B\Usable Segments III - V - VI\CAD\Rail\Usable Segment VI - IDOT\Sheet\D6609L0179B-SHT-Sections-Track.dgn

FINAL SURVEY		BY	DATE
NOTE BOOK	SURVEYED		
NO.	PLOTTED		
	TEMPLATE		
	AREAS		
	AREAS CHECKED		

ORIGINAL SURVEY		BY	DATE
NOTE BOOK	SURVEYED		
NO.	PLOTTED		
	TEMPLATE		
	AREAS		
	AREAS CHECKED		

USER NAME = pop00275	DESIGNED - GCN	REVISED -
	DRAWN - RH	REVISED -
PLOT SCALE = 20.00 ' / in.	CHECKED - GCN	REVISED -
PLOT DATE = 9/27/2024	DATE - 10/01/2024	REVISED -

STATE OF ILLINOIS
DEPARTMENT OF TRANSPORTATION

SPRINGFIELD RAIL IMPROVEMENTS PROJECT
SPRINGFIELD, SANGAMON COUNTY, ILLINOIS
CROSS SECTIONS – TRACK

SCALE:

SHEET 41 OF 125 SHEETS

STA. 47718+50.00 R1 TO STA. 47720+50.00 R1

F.A.U. RTE.	SECTION	COUNTY	TOTAL SHEETS	SHEET NO.
7972	20-00492-00-BR & 22-00492-01-BR	SANGAMON	714	630
	09L0179B	CONTRACT NO. 93773		
		ILLINOIS	FED. AID PROJECT	

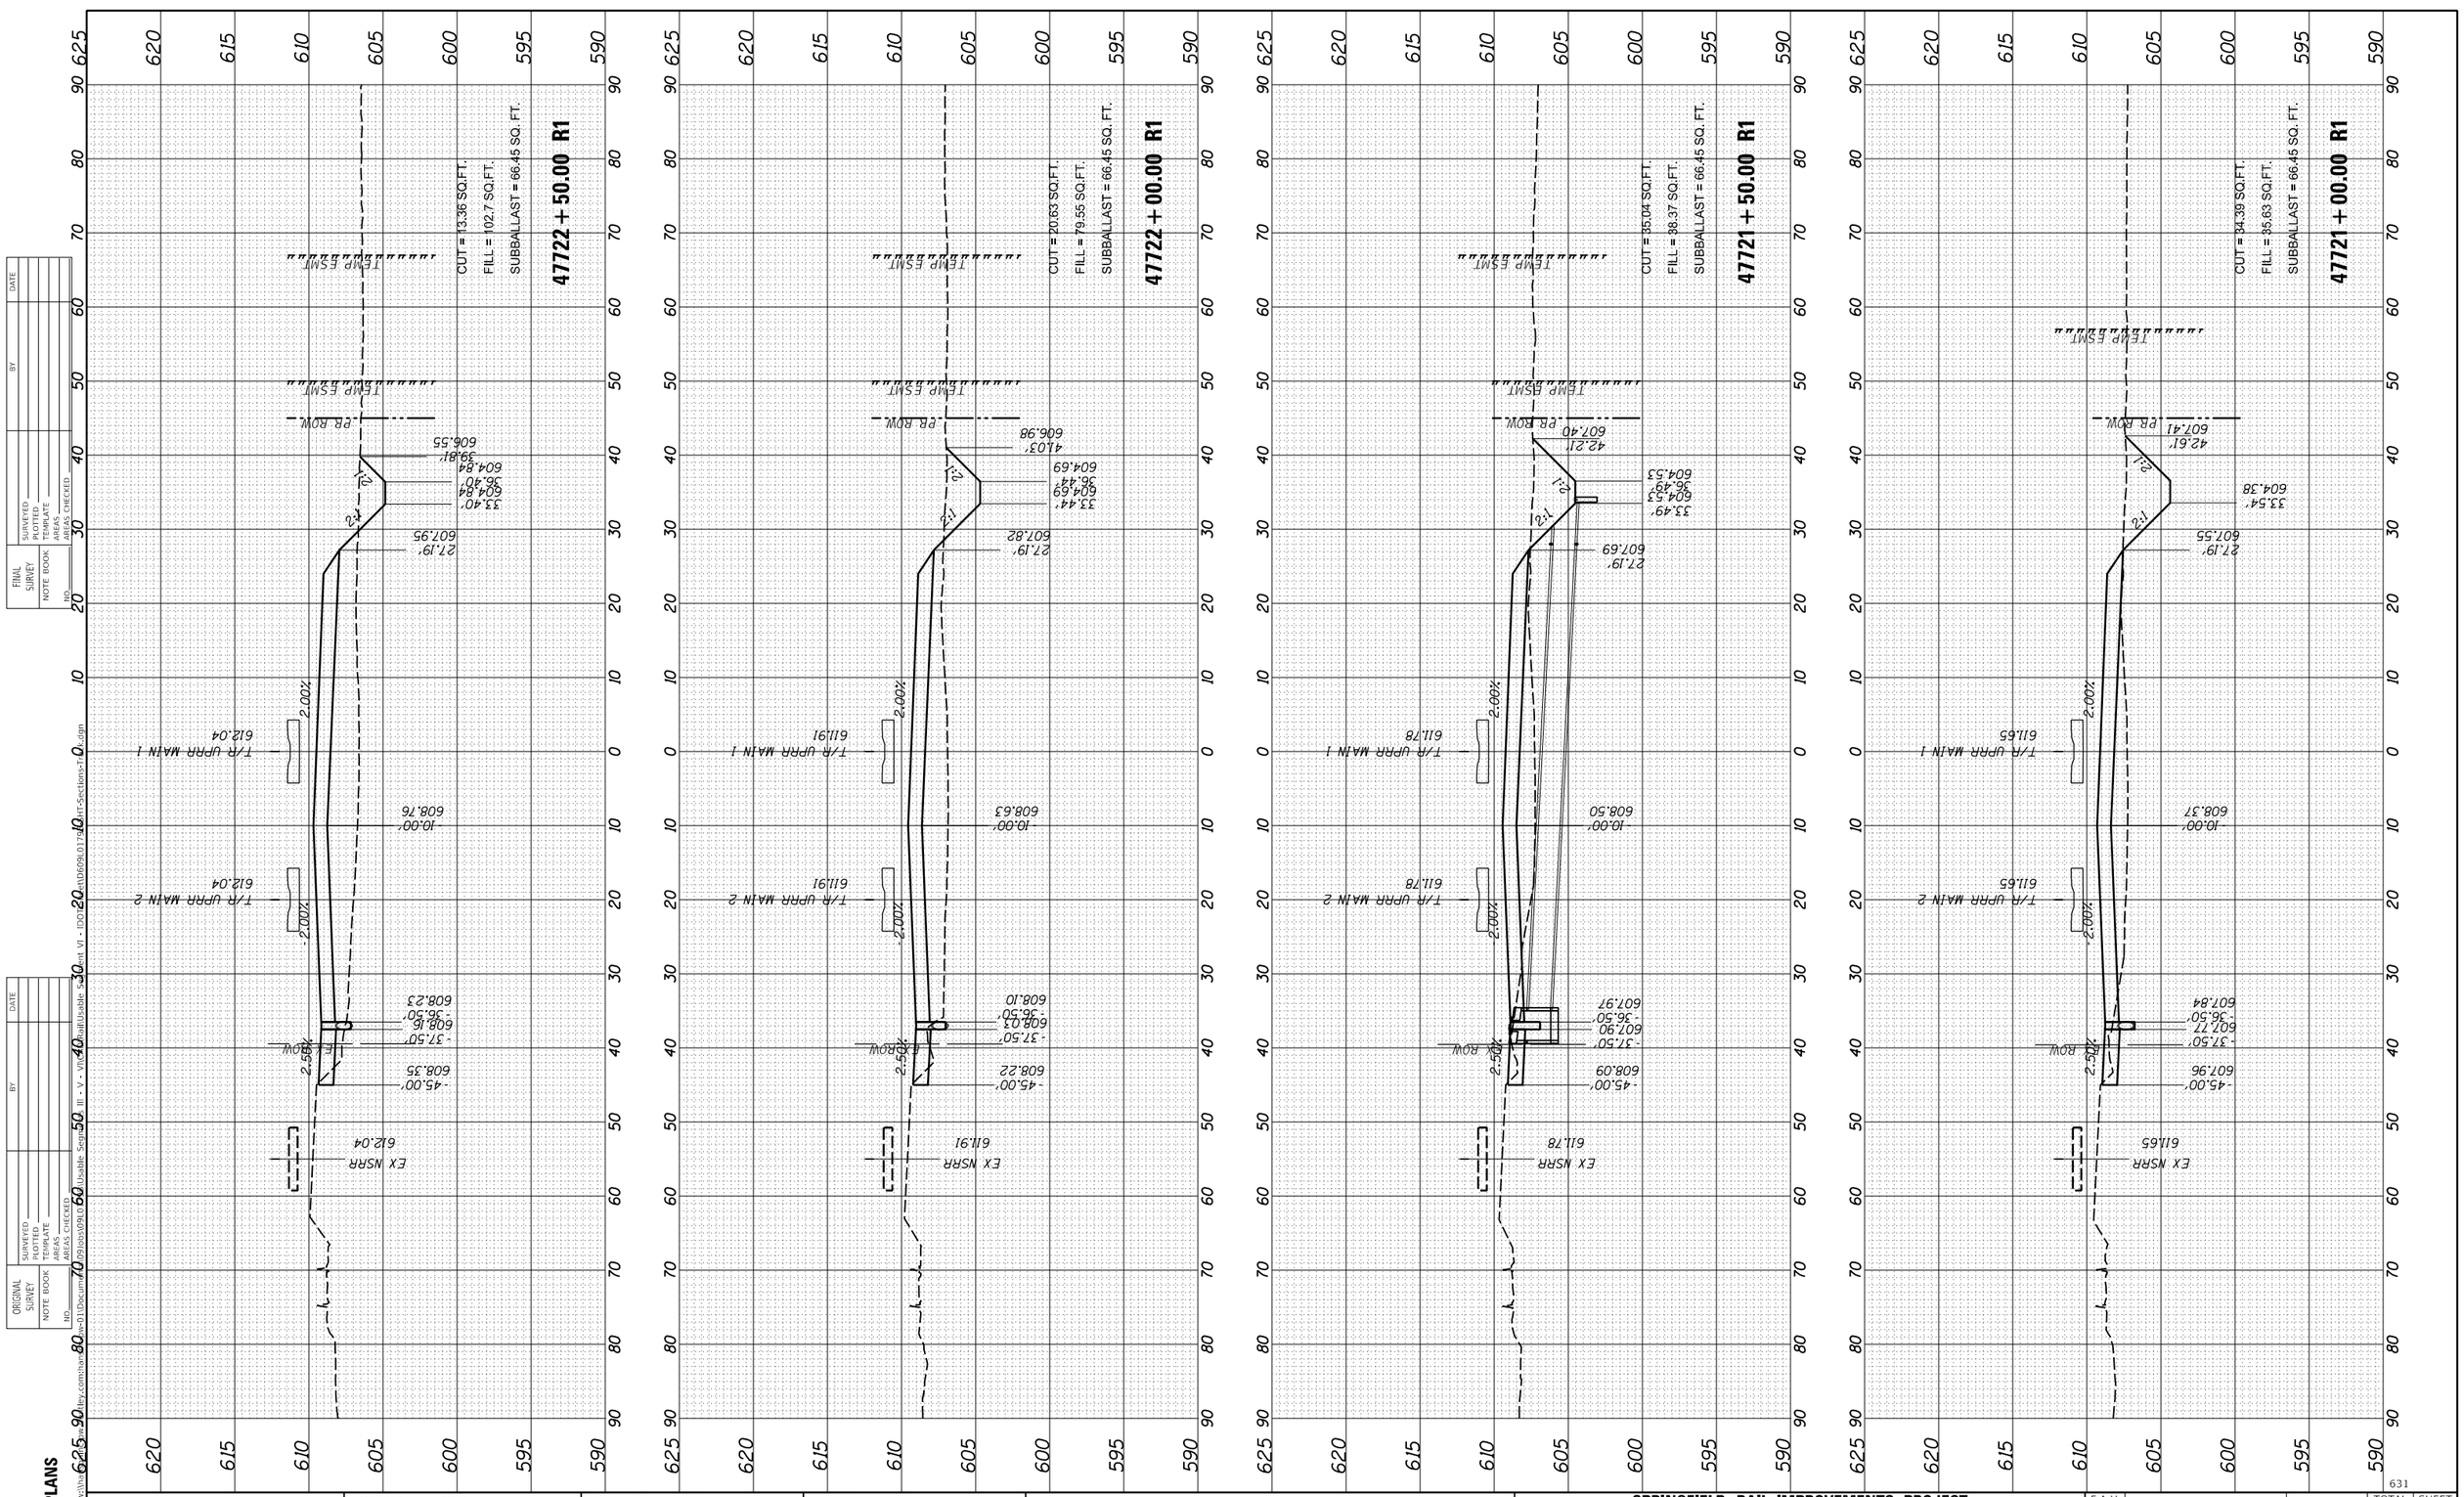

FINAL PLANS

	USER NAME = pop00275	DESIGNED - GCN	REVISED -
		DRAWN - RH	REVISED -
	PLOT SCALE = 20.00 ' / in.	CHECKED - GCN	REVISED -
	PLOT DATE = 9/27/2024	DATE - 10/01/2024	REVISED -

STATE OF ILLINOIS
DEPARTMENT OF TRANSPORTATION

SPRINGFIELD RAIL IMPROVEMENTS PROJECT
SPRINGFIELD, SANGAMON COUNTY, ILLINOIS
CROSS SECTIONS – TRACK

SCALE: | SHEET 42 OF 125 SHEETS | STA. 47721+00.00 R1 TO STA. 47722+50.00 R1

F.A.U. RTE.	SECTION	COUNTY	TOTAL SHEETS	SHEET NO.
7972	20-00492-00-BR & 22-00492-01-BR	SANGAMON	714	631
	09L0179B	CONTRACT NO. 93773		
	ILLINOIS FED. AID PROJECT			

631

FINAL SURVEY — NOTE BOOK — NO. — SURVEYED — PLOTTED — TEMPLATE — AREAS — AREAS CHECKED — BY — DATE

ORIGINAL SURVEY — NOTE BOOK — NO. — SURVEYED — PLOTTED — TEMPLATE — AREAS — AREAS CHECKED — BY — DATE

MODEL: 18
FILE NAME: pw:\\hnt-pw.bentley.com:hnt-pw-02\Documents\09l0179b\Design\Cross Sections-Track\09l0179b_Unusable Segment III - V - VI_RailUsable Segment VI - IDOT.dgn

FINAL SURVEY		BY	DATE
NOTE BOOK	SURVEYED		
NO.	PLOTTED		
	TEMPLATE		
	AREAS		
	AREAS CHECKED		

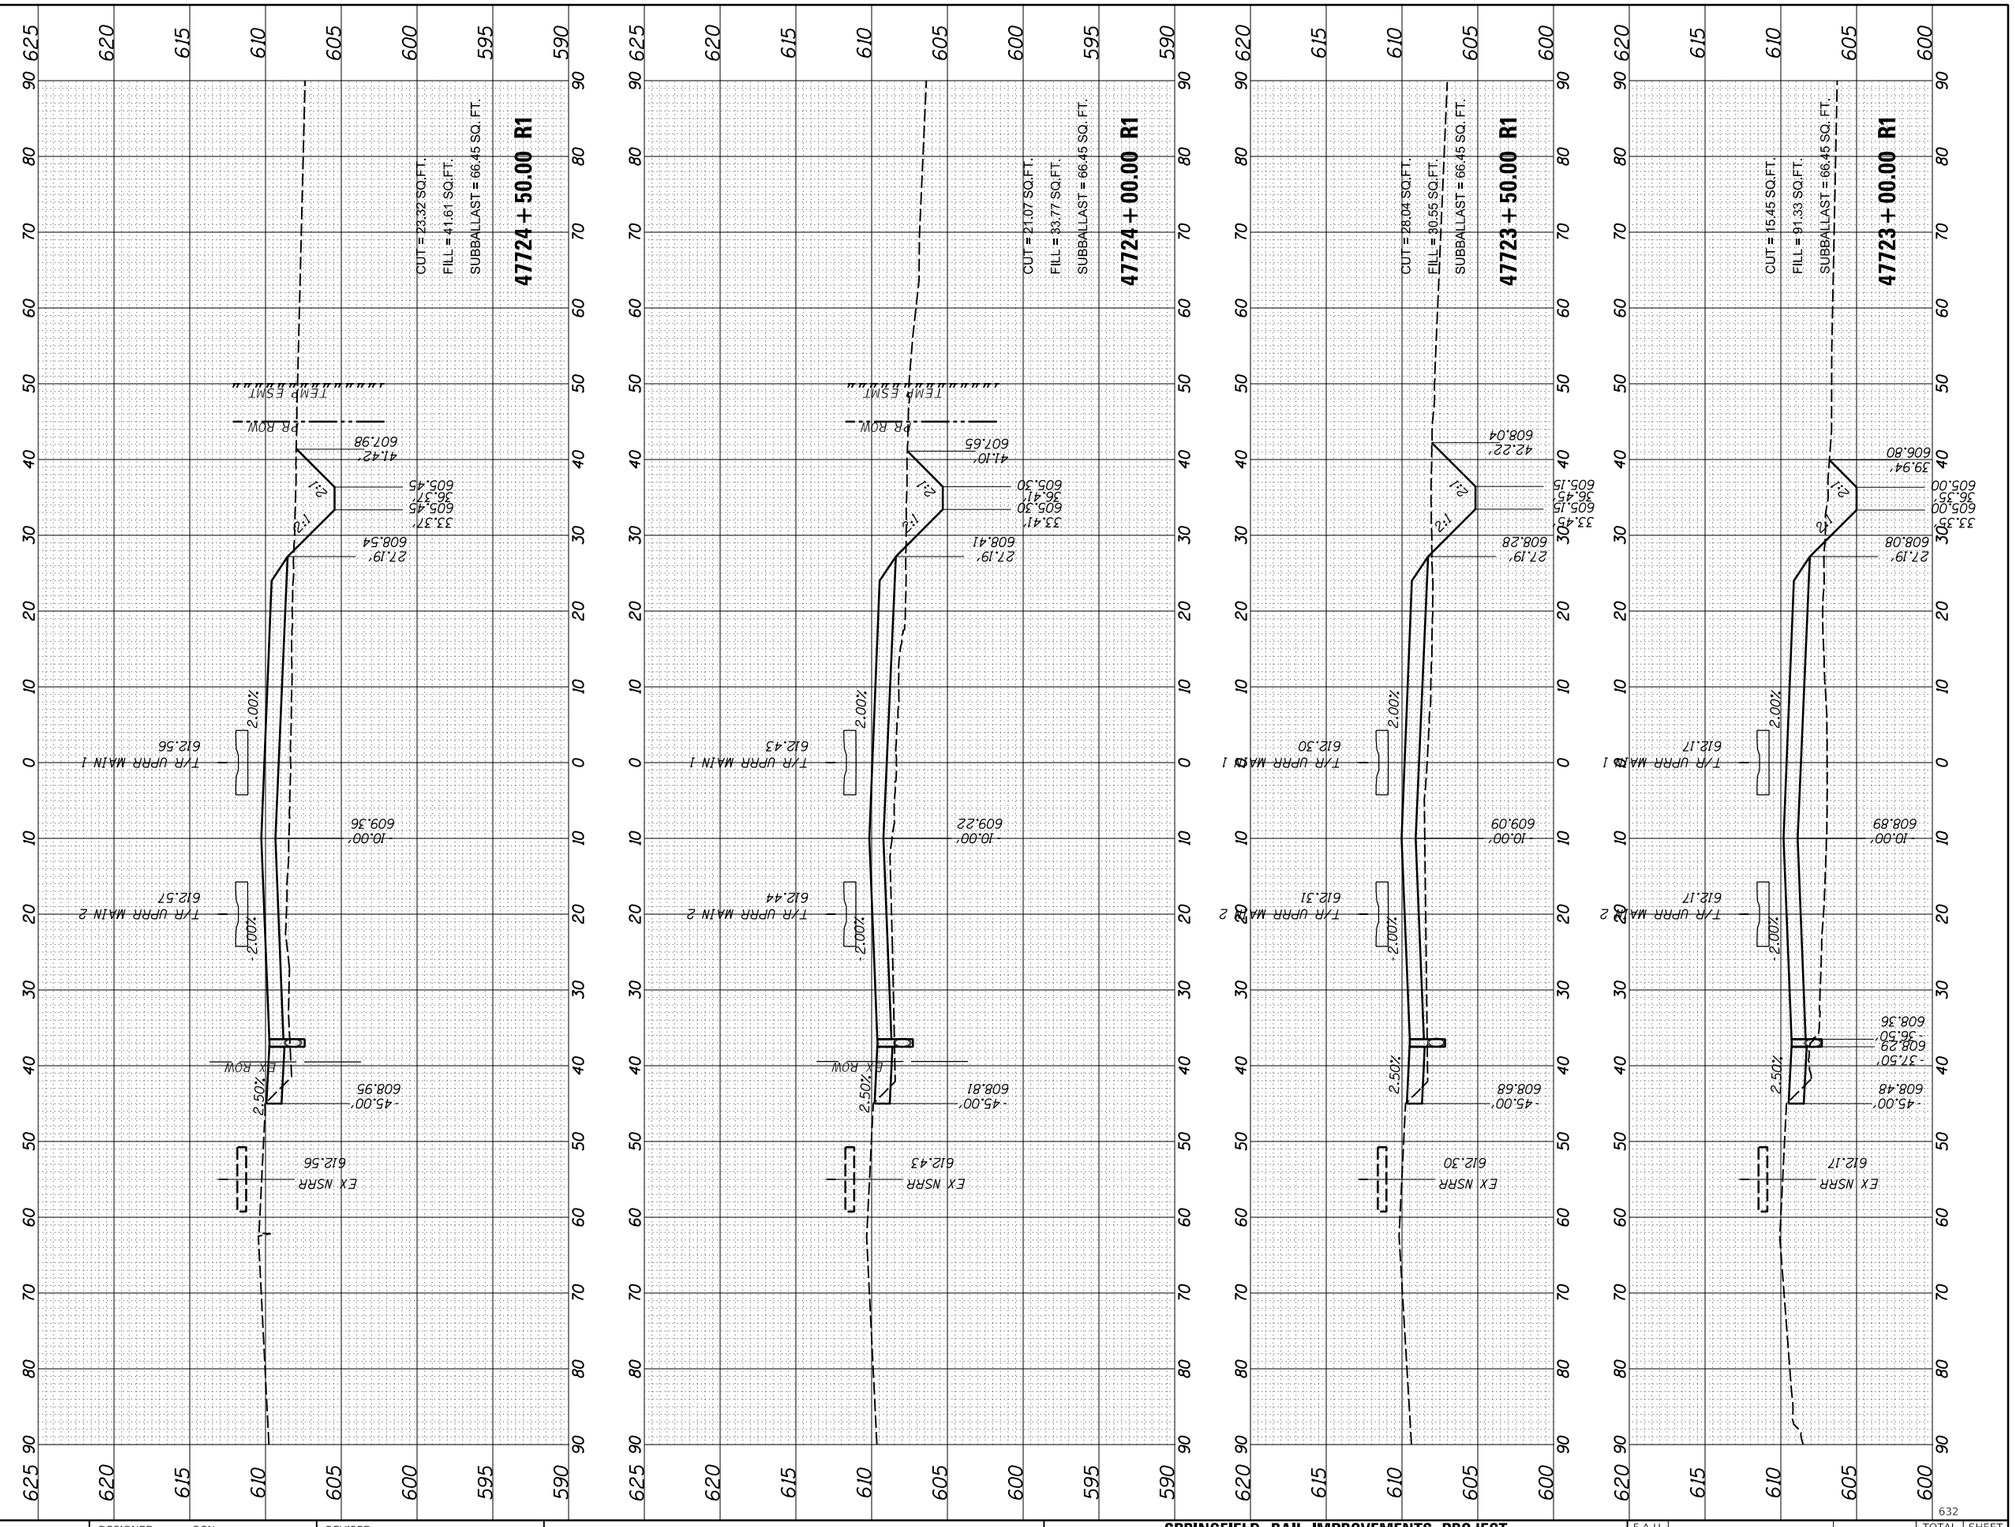

ORIGINAL SURVEY		BY	DATE
NOTE BOOK	SURVEYED		
NO.	PLOTTED		
	TEMPLATE		
	AREAS		
	AREAS CHECKED		

FINAL PLANS

MODEL: 19
FILE NAME: pw:\\hanson-inc-pw.bentley.com:hanson-pw-01\Documents\09Jobs\09L0179B\Usable Segments III - V - VI\CAD\Rail\Usable Segment VI - IDOT\Sheet\D609L0179B-SHT-Sections-Track.dgn

USER NAME = pop00275	DESIGNED - GCN	REVISED -
	DRAWN - RH	REVISED -
PLOT SCALE = 20.00 ' / in.	CHECKED - GCN	REVISED -
PLOT DATE = 9/27/2024	DATE - 10/01/2024	REVISED -

STATE OF ILLINOIS
DEPARTMENT OF TRANSPORTATION

SPRINGFIELD RAIL IMPROVEMENTS PROJECT
SPRINGFIELD, SANGAMON COUNTY, ILLINOIS
CROSS SECTIONS – TRACK

SCALE:

SHEET 43 OF 125 SHEETS STA. 47723+00.00 R1 TO STA. 47724+50.00 R1

F.A.U. RTE.	SECTION	COUNTY	TOTAL SHEETS	SHEET NO.
7972	20-00492-00-BR & 22-00492-01-BR	SANGAMON	714	632
	09L0179B	CONTRACT NO. 93773		
	ILLINOIS FED. AID PROJECT			

ORIGINAL SURVEY		BY	DATE
NOTE BOOK	SURVEYED		
	PLOTTED		
	TEMPLATE		
NO.	AREAS		
	AREAS CHECKED		

FINAL SURVEY		BY	DATE
NOTE BOOK	SURVEYED		
	PLOTTED		
	TEMPLATE		
NO.	AREAS		
	AREAS CHECKED		

FINAL PLANS

MODEL: 20

FILE NAME: pw:\\hansoninc-pw.bentley.com:hanson-pw-01\Documents\09Jobs\09L0179B\Usable Segments III - V - VI\CAD\Rail\Usable Segment VI - IDOT\Sheet\D609L0179B-SHT-Sections-Track.dgn

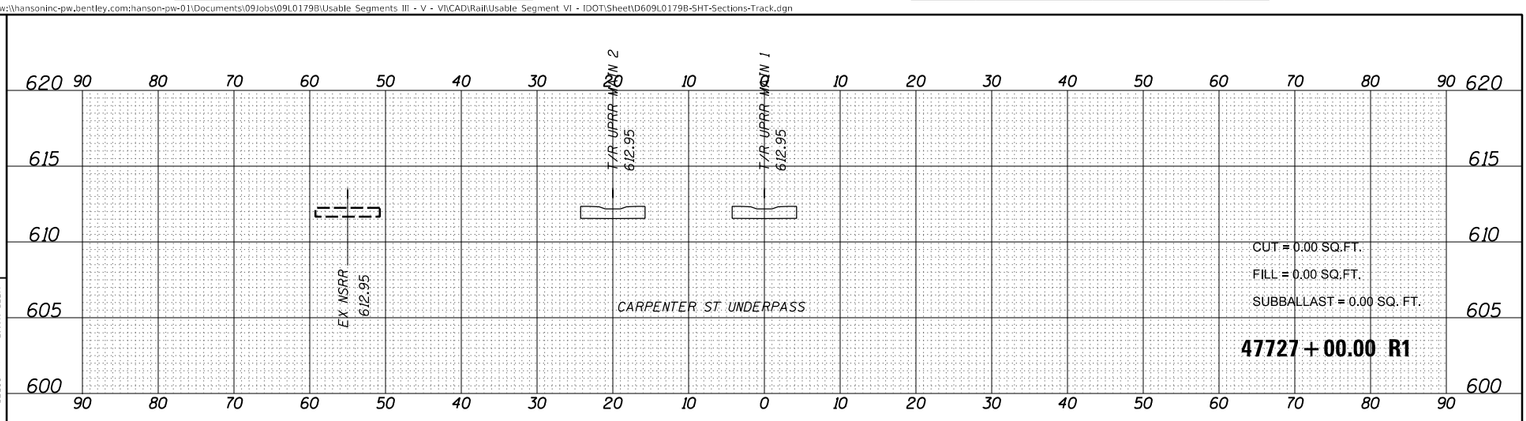

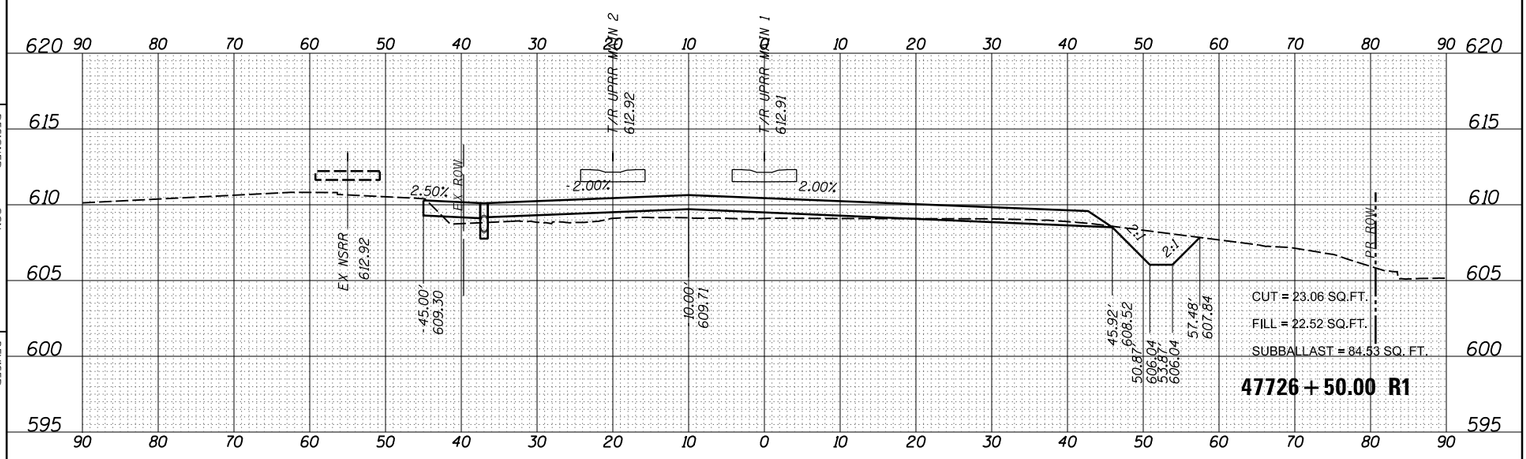

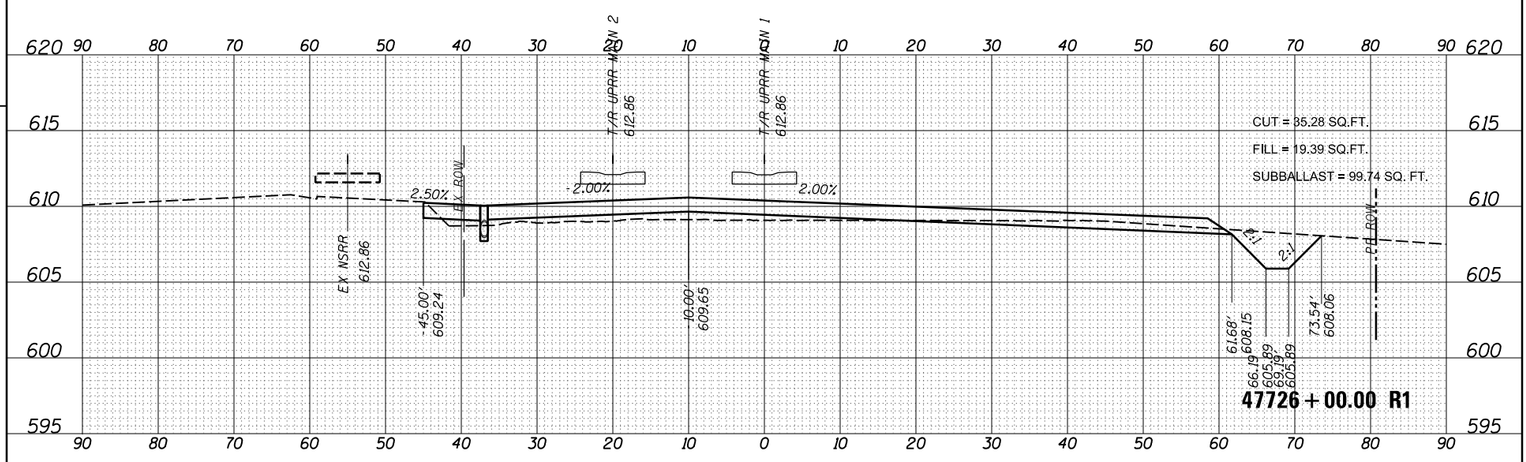

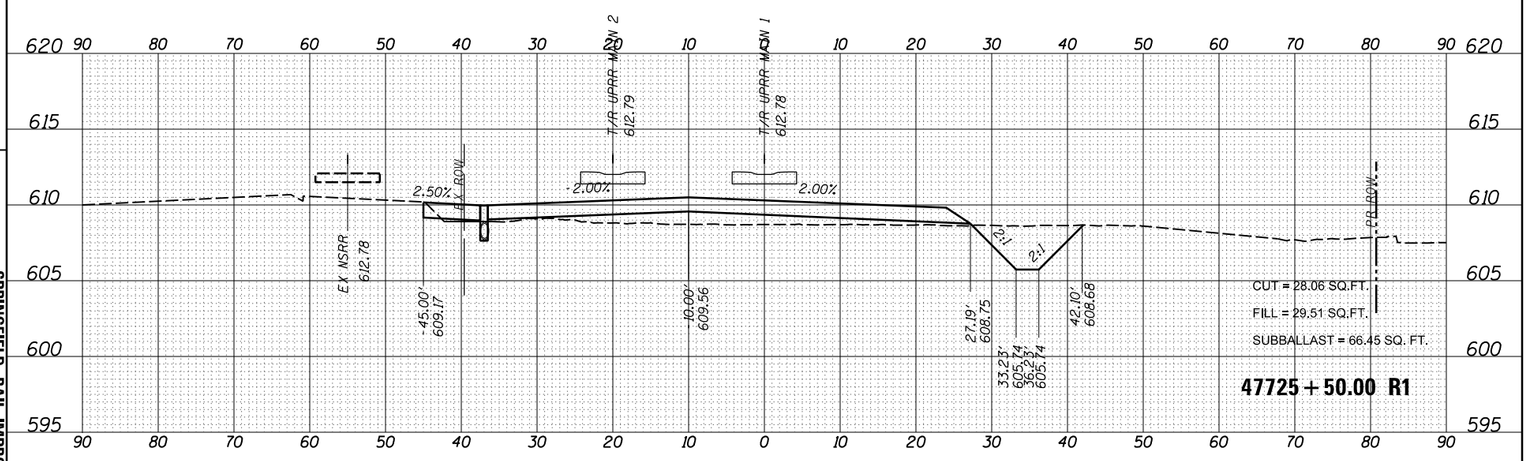

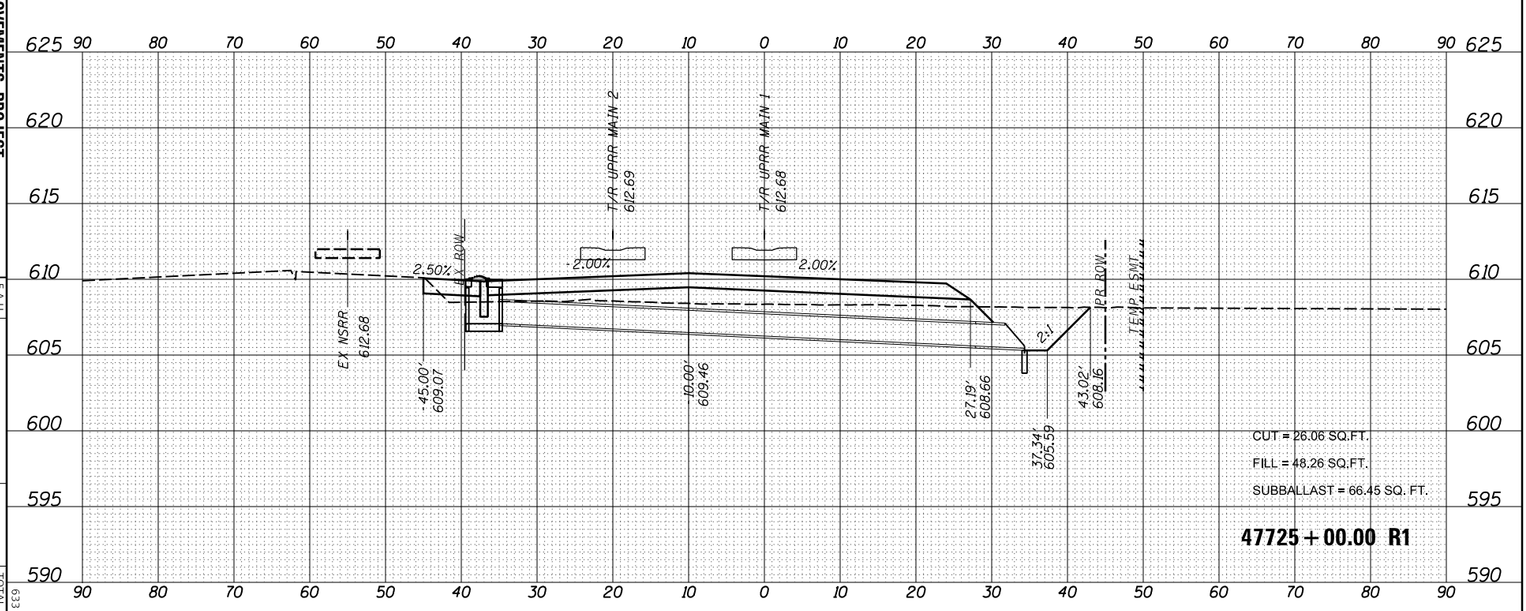

USER NAME = pop00275

PLOT SCALE = 20.00 ' / in.

PLOT DATE = 9/27/2024

DESIGNED - GCN

DRAWN - RH

CHECKED - GCN

DATE - 10/01/2024

REVISED -

REVISED -

REVISED -

REVISED -

STATE OF ILLINOIS
DEPARTMENT OF TRANSPORTATION

SPRINGFIELD RAIL IMPROVEMENTS PROJECT
SPRINGFIELD, SANGAMON COUNTY, ILLINOIS
CROSS SECTIONS – TRACK

SCALE:

SHEET 44 OF 125 SHEETS

STA. 47725+00.00 R1 TO STA. 47727+00.00 R1

F.A.U. RTE.	SECTION	COUNTY	TOTAL SHEETS	SHEET NO.
7972	20-00492-00-BR & 22-00492-01-BR	SANGAMON	714	633
	09L0179B	CONTRACT NO. 93773		

ILLINOIS FED. AID PROJECT

633

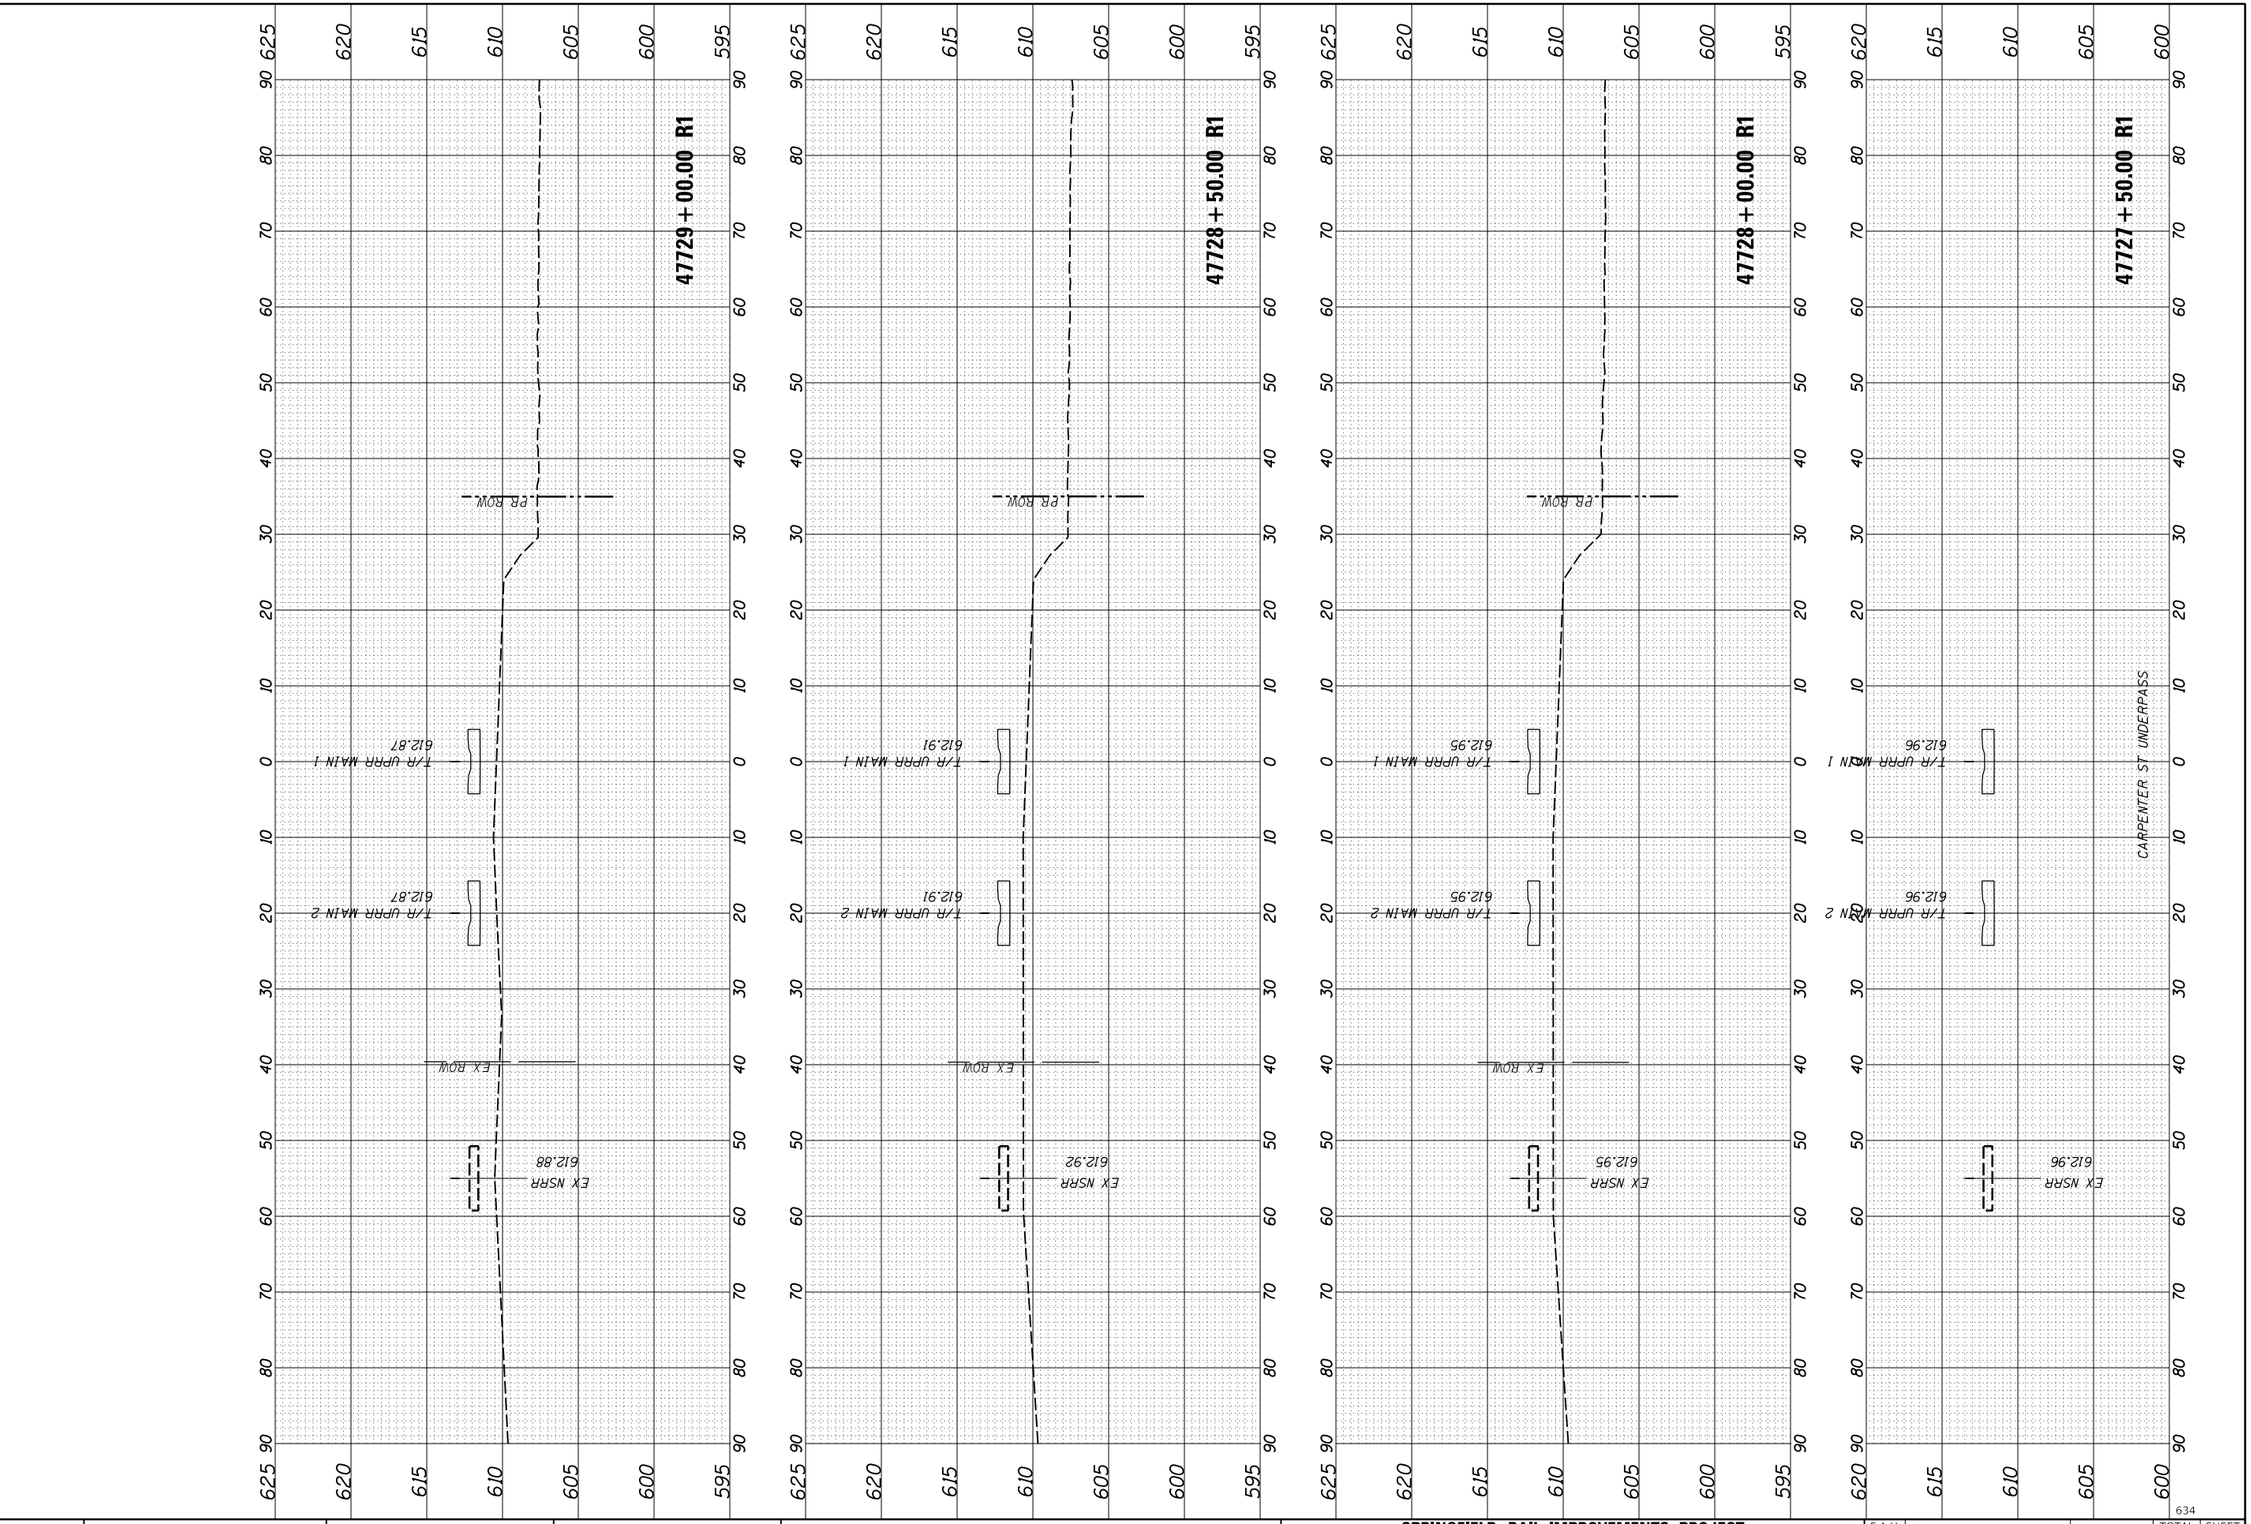

FINAL PLANS

MODEL: 21

FILE NAME: p:\w1\hansonlinc-cpw.jnentley.com:hanson-cpw-01\Documents\09Jobs\09L0179B\Usable Segments III - V - VII\CAD\RailUsable Segment VI - IDOT\Sheet\D609L0179B-SHT-Sections-Track.dgn

FINAL SURVEY	SURVEYED	BY	DATE
NOTE BOOK	PLOTTED		
NO.	TEMPLATE		
	AREAS		
	AREAS CHECKED		

ORIGINAL SURVEY	SURVEYED	BY	DATE
NOTE BOOK	PLOTTED		
NO.	TEMPLATE		
	AREAS		
	AREAS CHECKED		

USER NAME = pop00275	DESIGNED - GCN	REVISED -
	DRAWN - RH	REVISED -
PLOT SCALE = 20.00 ' / in.	CHECKED - GCN	REVISED -
PLOT DATE = 9/27/2024	DATE - 10/01/2024	REVISED -

STATE OF ILLINOIS
DEPARTMENT OF TRANSPORTATION

SPRINGFIELD RAIL IMPROVEMENTS PROJECT
SPRINGFIELD, SANGAMON COUNTY, ILLINOIS
CROSS SECTIONS – TRACK

SCALE:

SHEET 45 OF 125 SHEETS STA. 47727+50.00 R1 TO STA. 47729+00.00 R1

F.A.U. RTE.	SECTION	COUNTY	TOTAL SHEETS	SHEET NO.
7972	20-00492-00-BR & 22-00492-01-BR	SANGAMON	714	634
	09L0179B	CONTRACT NO. 93773		
		ILLINOIS	FED. AID PROJECT	

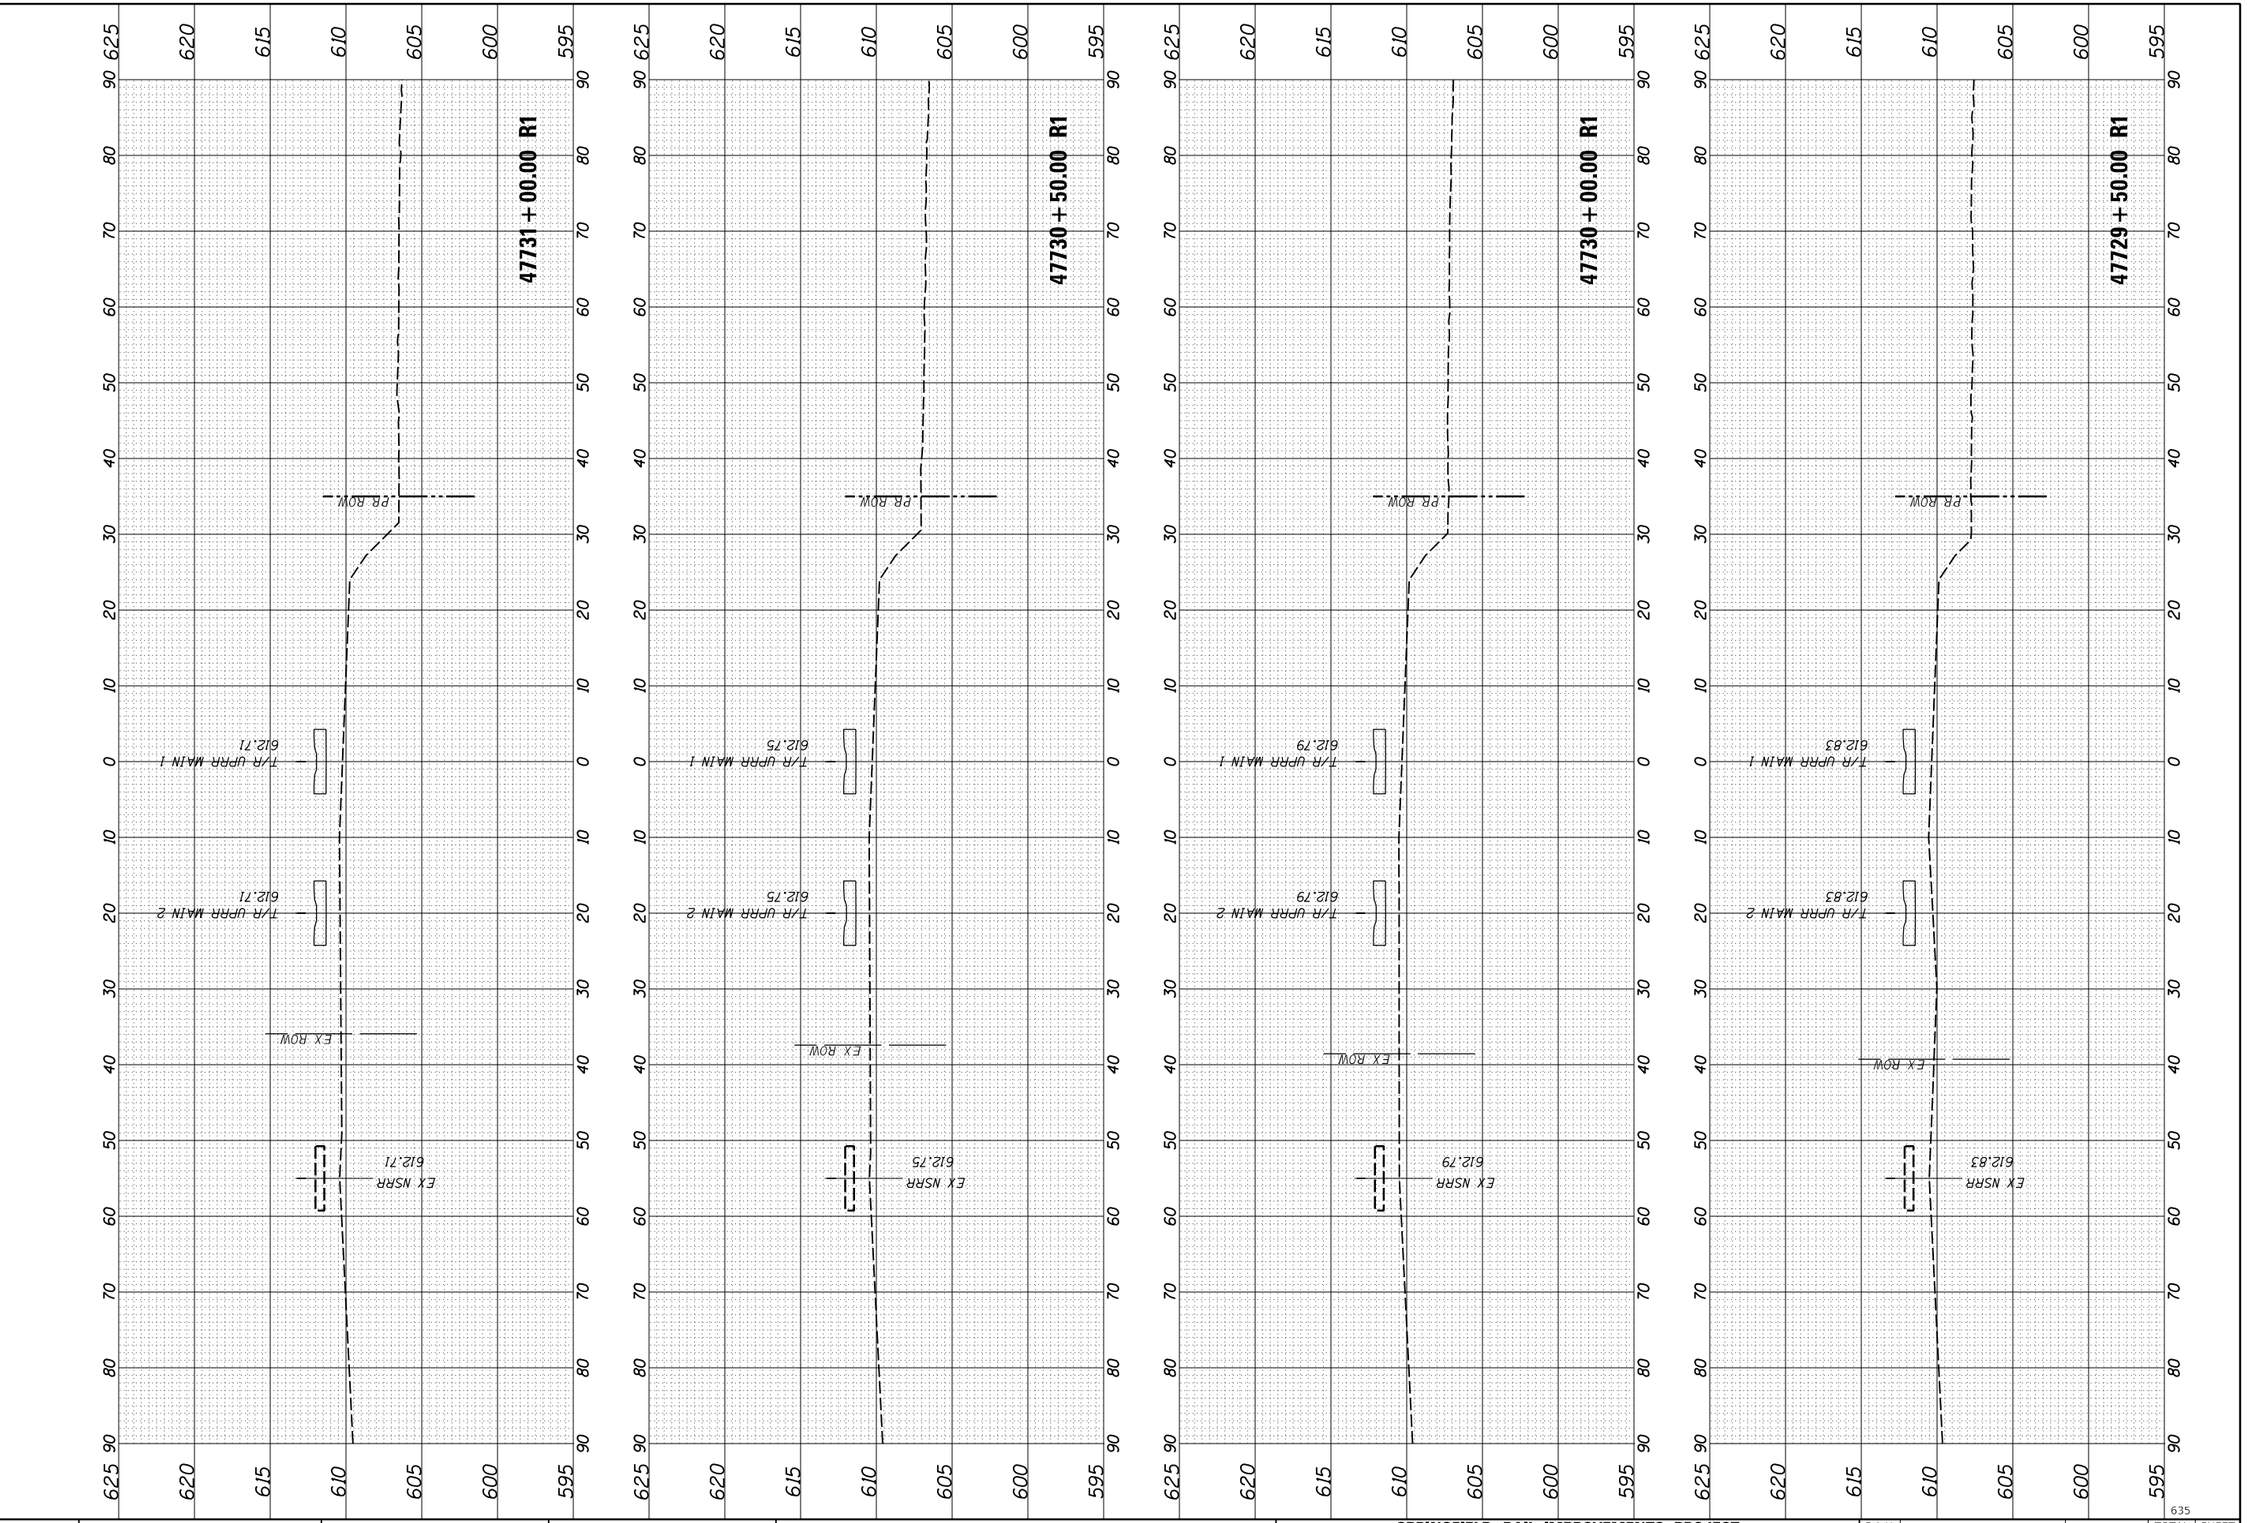

FINAL SURVEY		BY	DATE
NOTE BOOK NO.	SURVEYED		
	PLOTTED		
	TEMPLATE		
	AREAS		
	AREAS CHECKED		

ORIGINAL SURVEY		BY	DATE
NOTE BOOK NO.	SURVEYED		
	PLOTTED		
	TEMPLATE		
	AREAS		
	AREAS CHECKED		

FINAL PLANS

MODEL: 22

FILE NAME: pw:\\hansoninc-pw.bentley.com:hanson-pw-01\Documents\09Jobs\09L0179B\Usable Segments III - V - VI\CAD\Rail\Usable Segment VI - IDOT\Sheet\D609L0179B-SHT-Sections-Track.dgn

USER NAME = pop00275	DESIGNED - GCN	REVISED -	
	DRAWN - RH	REVISED -	
PLOT SCALE = 20.00 ' / in.	CHECKED - GCN	REVISED -	
PLOT DATE = 9/27/2024	DATE - 10/01/2024	REVISED -	

STATE OF ILLINOIS
DEPARTMENT OF TRANSPORTATION

SPRINGFIELD RAIL IMPROVEMENTS PROJECT
SPRINGFIELD, SANGAMON COUNTY, ILLINOIS
CROSS SECTIONS – TRACK

SCALE: | SHEET 46 OF 125 SHEETS | STA. 47729+50.00 R1 TO STA. 47731+00.00 R1

F.A.U. RTE.	SECTION	COUNTY	TOTAL SHEETS	SHEET NO.
7972	20-00492-00-BR & 22-00492-01-BR	SANGAMON	714	635
	09L0179B	CONTRACT NO. 93773		
		ILLINOIS	FED. AID PROJECT	

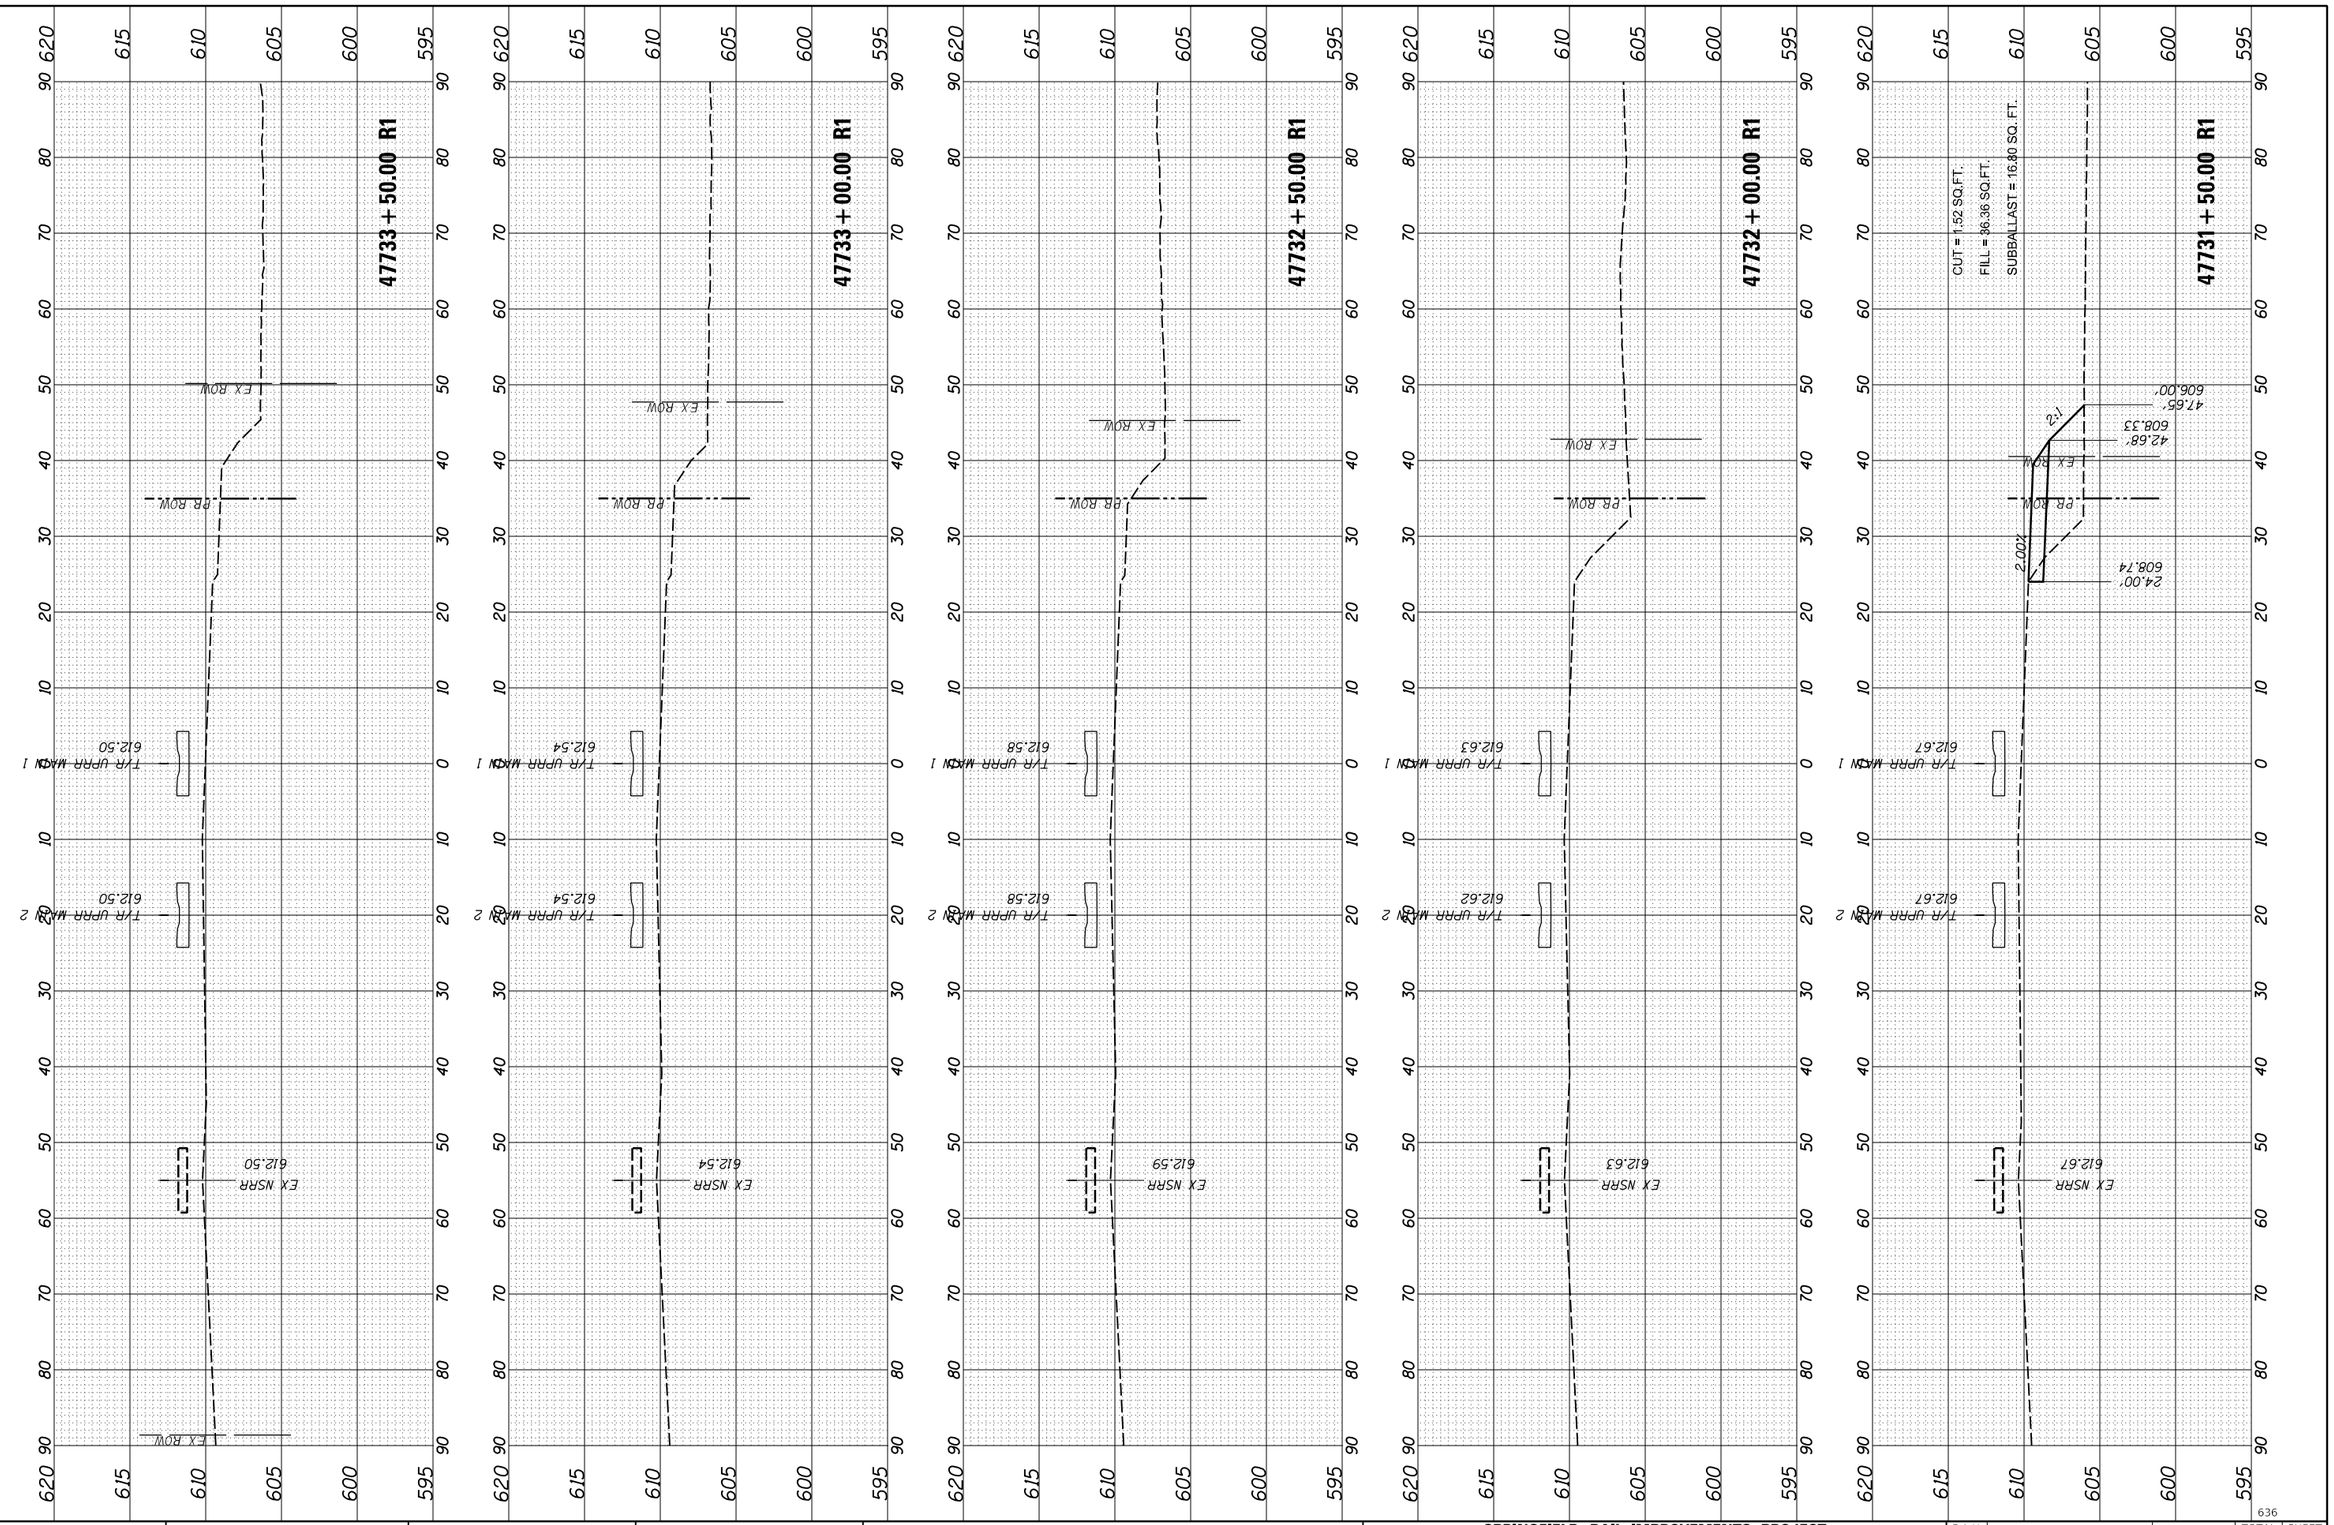

636

USER NAME = pop00275	DESIGNED - GCN	REVISED -	
	DRAWN - RH	REVISED -	
PLOT SCALE = 20.00 ' / in.	CHECKED - GCN	REVISED -	
PLOT DATE = 9/27/2024	DATE - 10/01/2024	REVISED -	

STATE OF ILLINOIS
DEPARTMENT OF TRANSPORTATION

SPRINGFIELD RAIL IMPROVEMENTS PROJECT
SPRINGFIELD, SANGAMON COUNTY, ILLINOIS
CROSS SECTIONS – TRACK

SCALE: | SHEET 47 OF 125 SHEETS | STA. 47731+50.00 R1 TO STA. 47733+50.00 R1

F.A.U. RTE.	SECTION	COUNTY	TOTAL SHEETS	SHEET NO.
7972	20-00492-00-BR & 22-00492-01-BR	SANGAMON	714	636
	09L0179B	CONTRACT NO. 93773		
	ILLINOIS FED. AID PROJECT			

FINAL PLANS

MODEL: 23
FILE NAME: pw:\\hansonine-pw.bentley.com:hanson-pw-01\Documents\09Jobs\09L0179B\Usable Segments III - V - ViriCAD\Rail\Usable Segment VI - IDOT\Sheet\D609L0179B-SHT-Sections-Track.dgn

ORIGINAL SURVEY		BY	DATE
	SURVEYED		
	PLOTTED		
NOTE BOOK	TEMPLATE		
	AREAS		
NO.	AREAS CHECKED		

FINAL SURVEY		BY	DATE
	SURVEYED		
	PLOTTED		
NOTE BOOK	TEMPLATE		
	AREAS		
NO.	AREAS CHECKED		

ORIGINAL SURVEY		BY	DATE
NOTE BOOK NO.	SURVEYED		
	PLOTTED		
	TEMPLATE		
	AREAS		
	AREAS CHECKED		

FINAL SURVEY		BY	DATE
NOTE BOOK NO.	SURVEYED		
	PLOTTED		
	TEMPLATE		
	AREAS		
	AREAS CHECKED		

FINAL PLANS

MODEL: 24

FILE NAME: pw:\\hansoninc-pw.bentley.com:hanson-pw-01\Documents\09Jobs\09L0179B\Usable Segments III - V - VI\CAD\Rail\Usable Segment VI - IDOT\Sheet\D609L0179B-SHT-Sections-Track.dgn

USER NAME = pop00275

PLOT SCALE = 20.00 ' / in.

PLOT DATE = 9/27/2024

DESIGNED - GCN

DRAWN - RH

CHECKED - GCN

DATE - 10/01/2024

REVISED -

REVISED -

REVISED -

REVISED -

STATE OF ILLINOIS
DEPARTMENT OF TRANSPORTATION

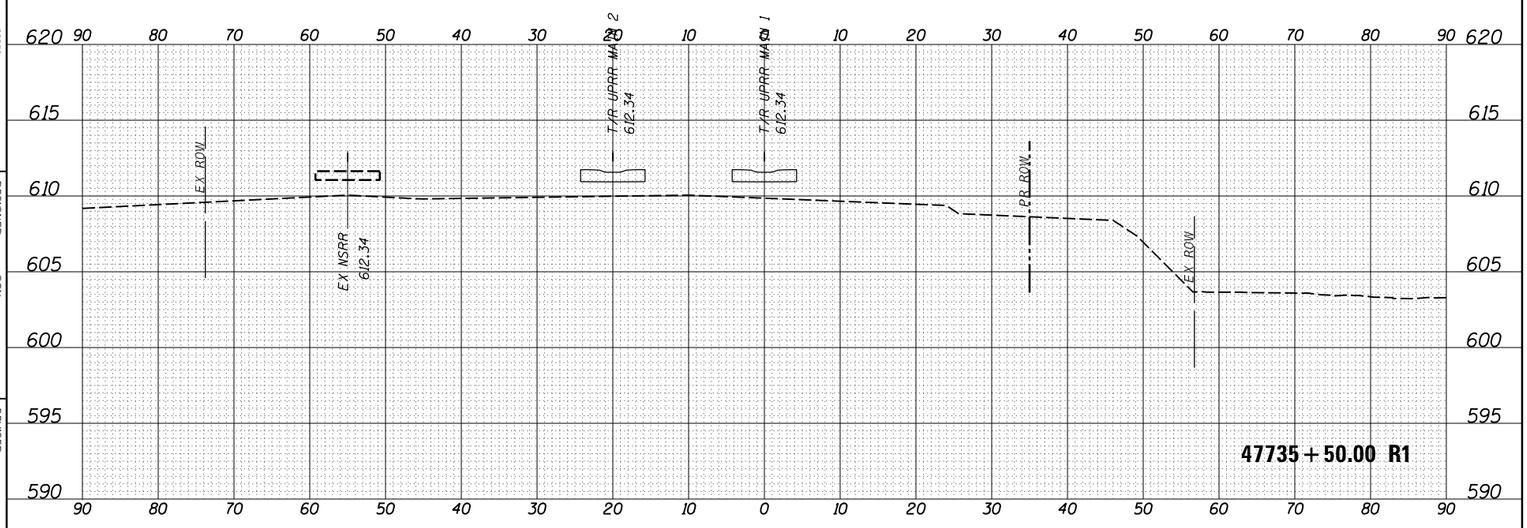

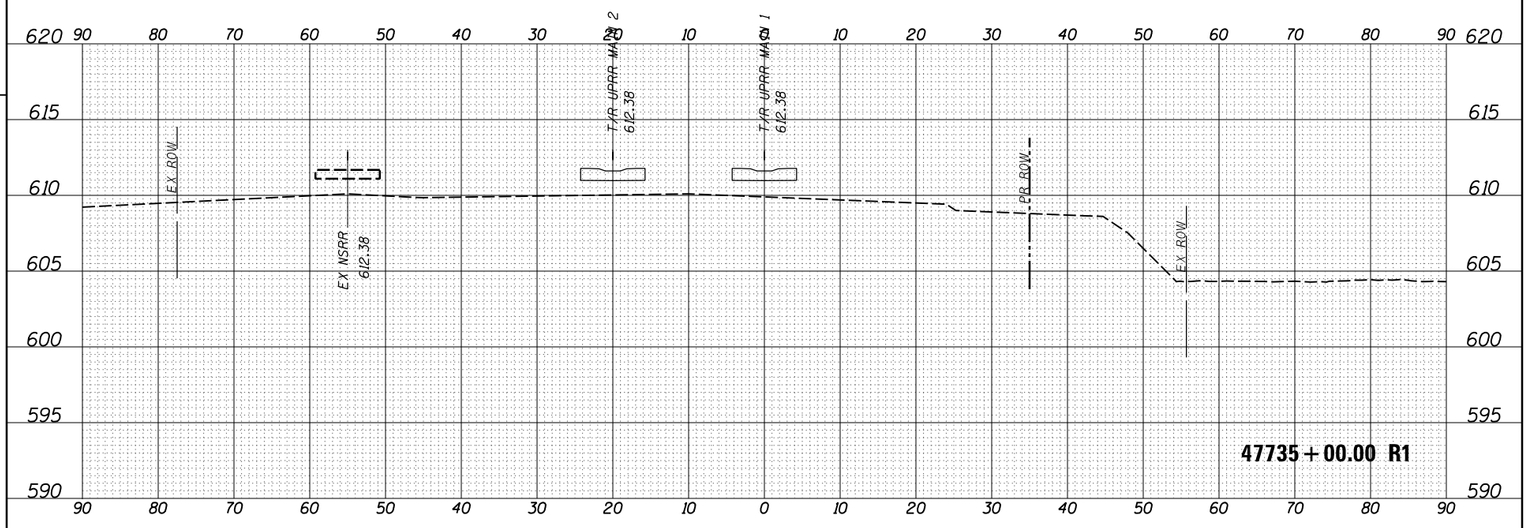

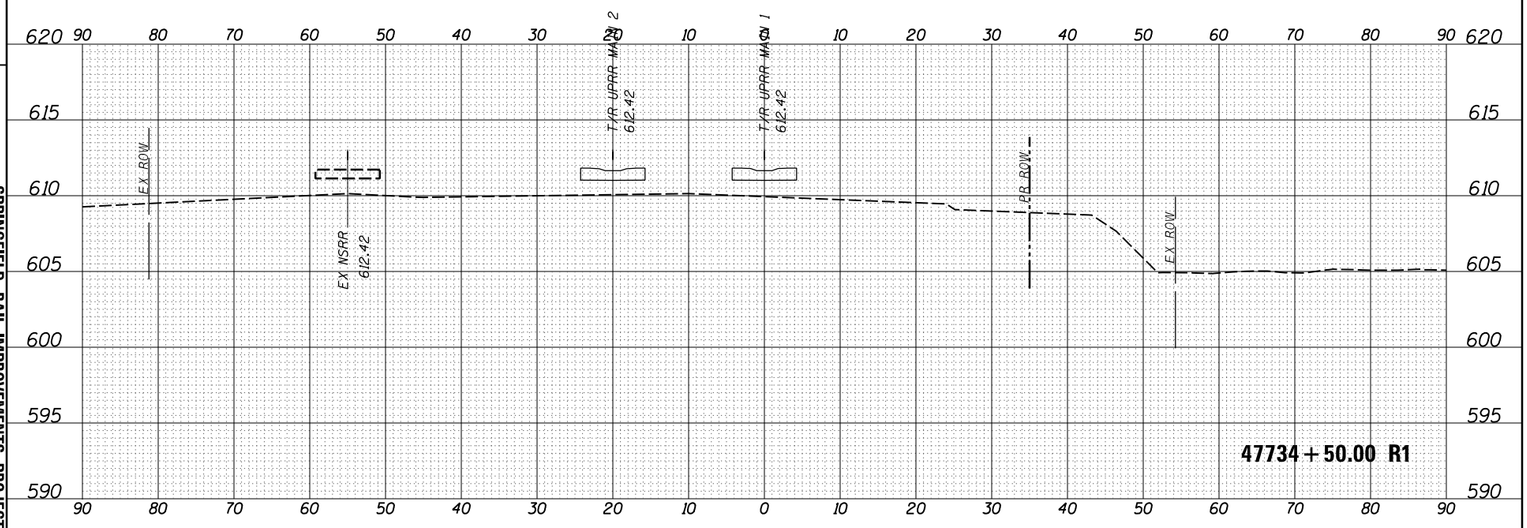

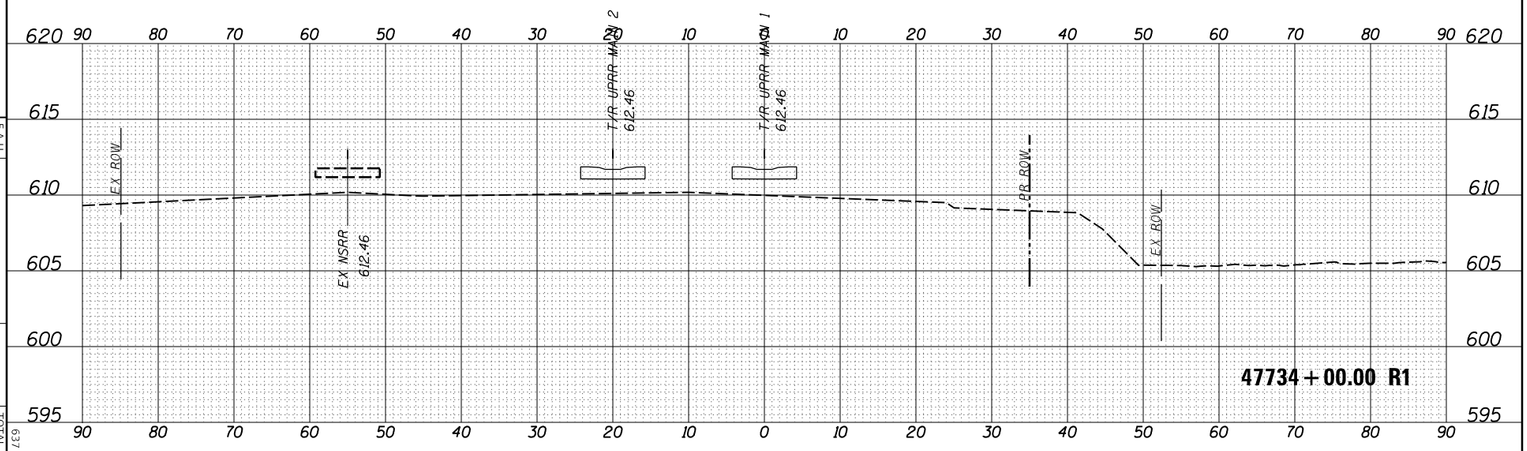

SPRINGFIELD RAIL IMPROVEMENTS PROJECT
SPRINGFIELD, SANGAMON COUNTY, ILLINOIS
CROSS SECTIONS – TRACK

SCALE:

SHEET 48 OF 125 SHEETS

STA. 47734+00.00 R1 TO STA. 47735+50.00 R1

F.A.U. RTE.	SECTION	COUNTY	TOTAL SHEETS	SHEET NO.
7972	20-00492-00-BR & 22-00492-01-BR	SANGAMON	714	637
	09L0179B	CONTRACT NO. 93773		
	ILLINOIS	FED. AID PROJECT		

637

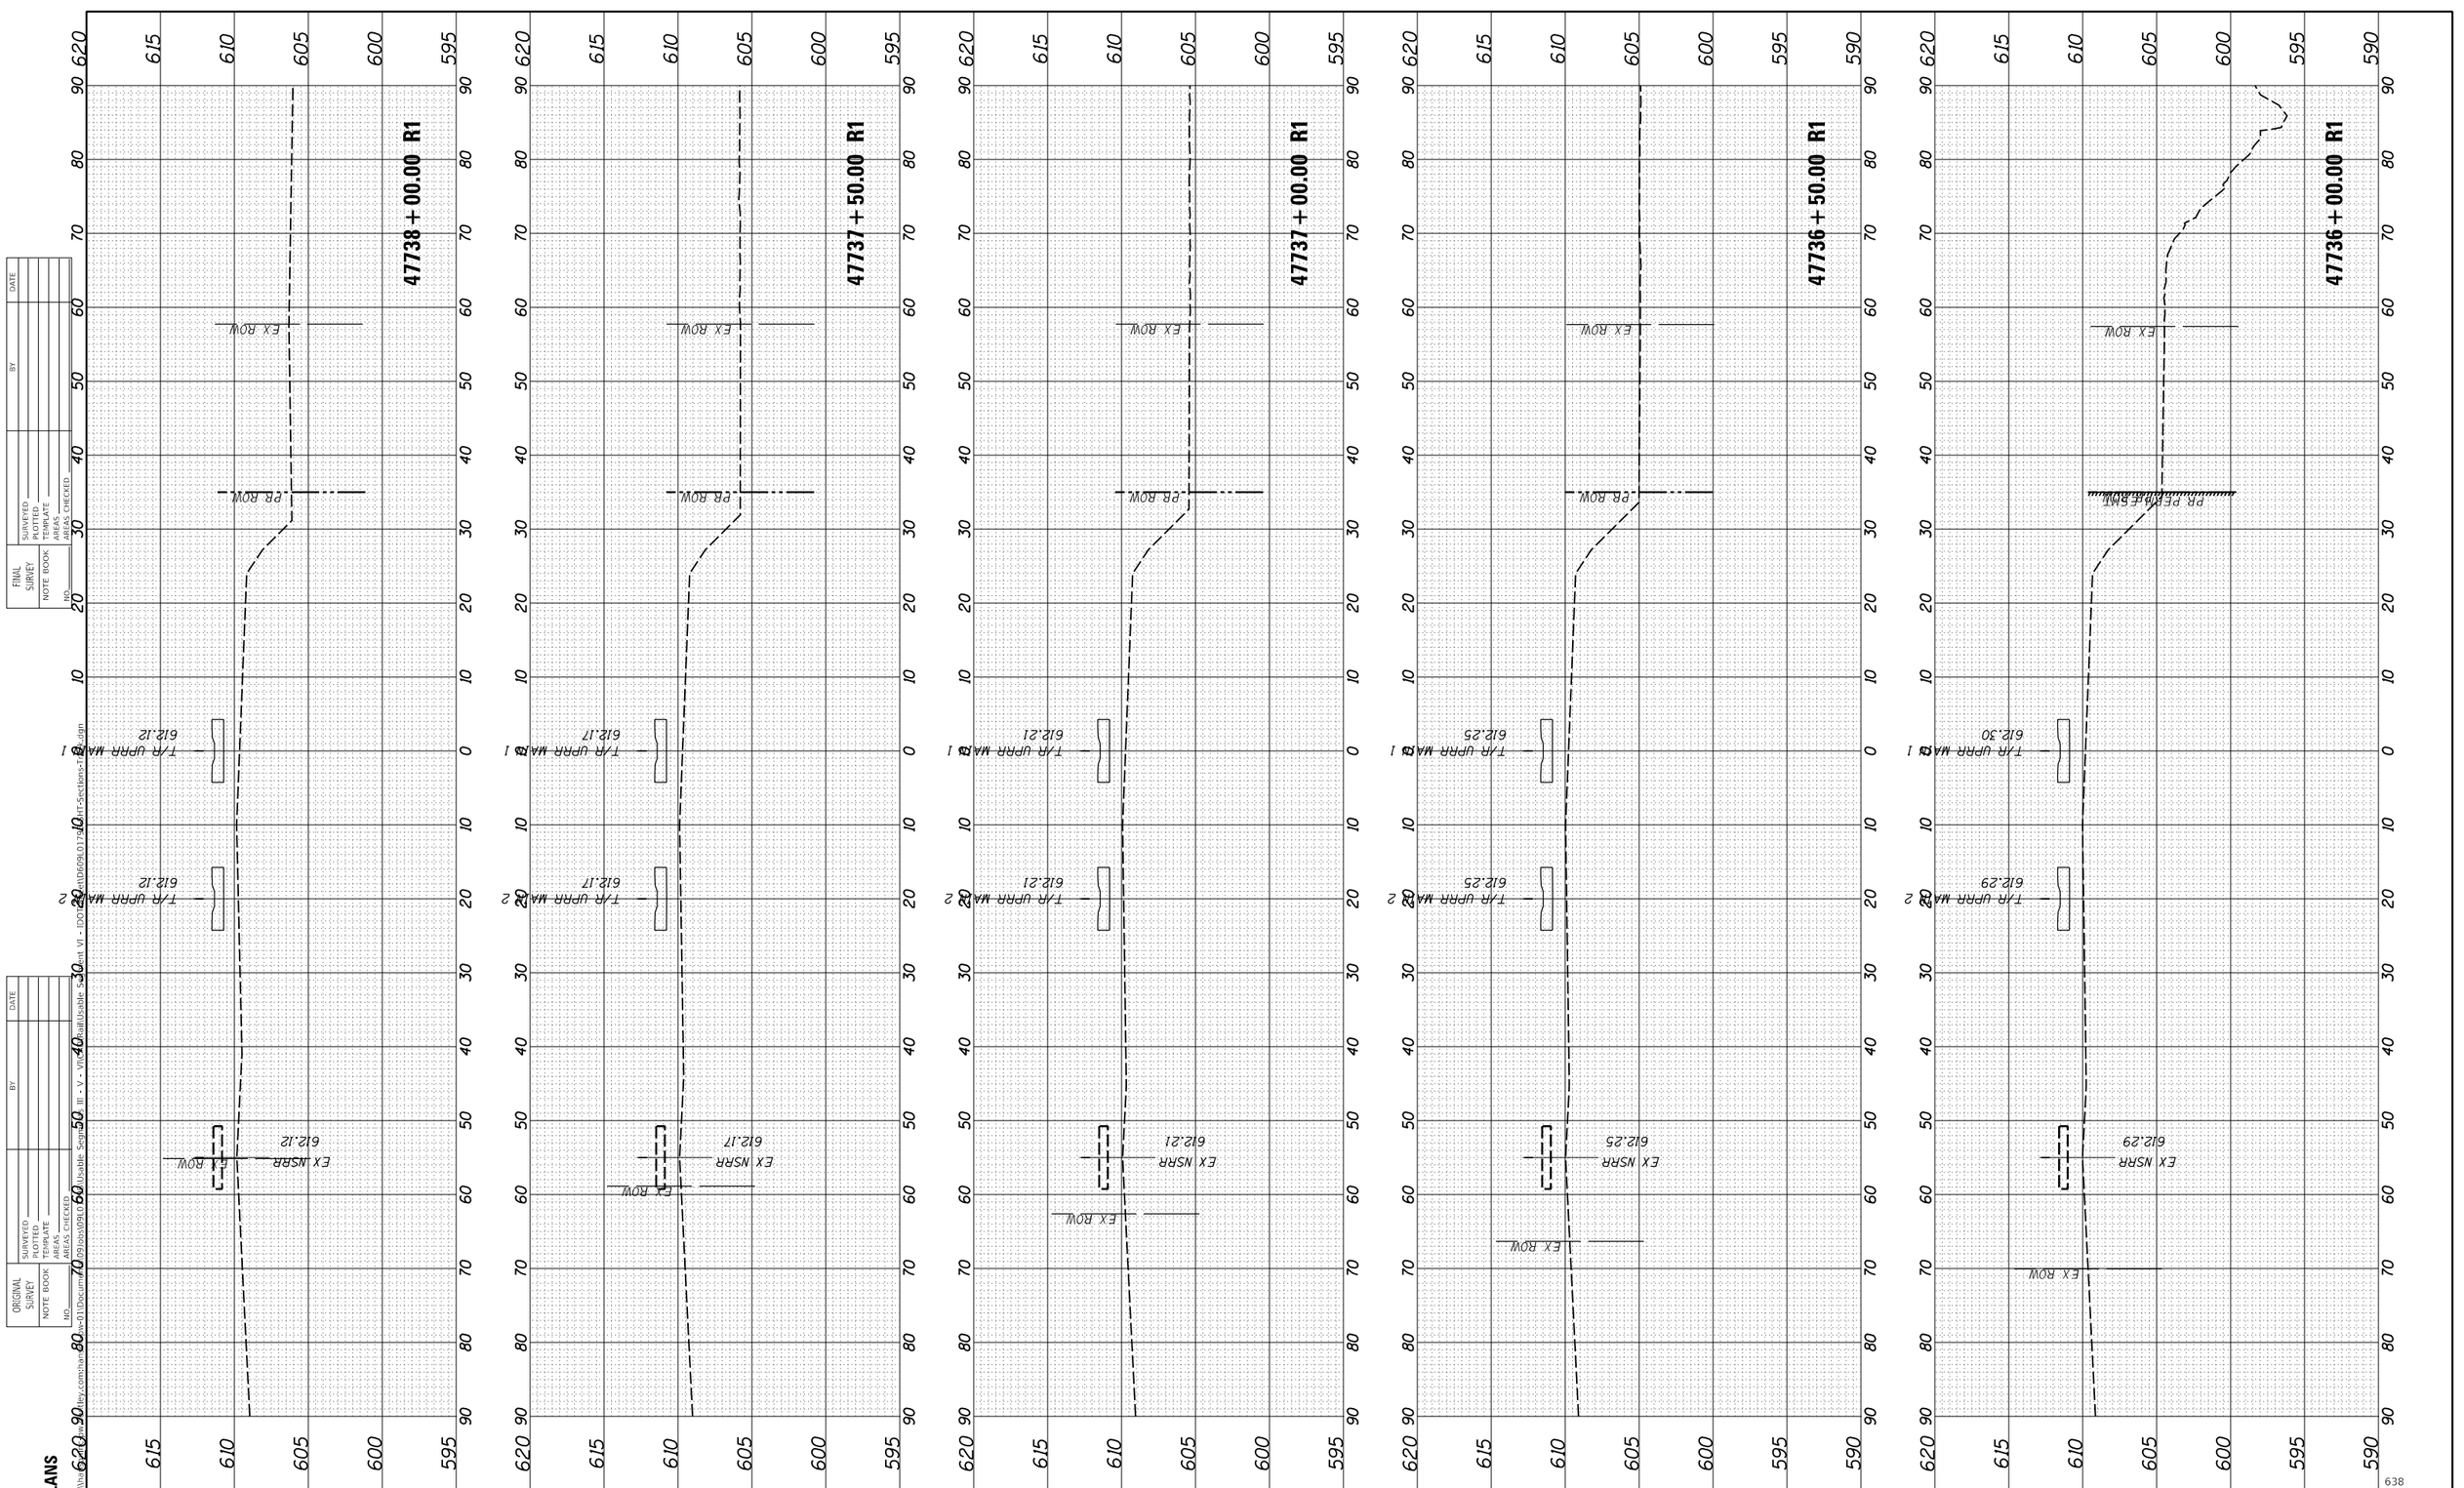

FINAL SURVEY — NOTE BOOK NO. — SURVEYED — PLOTTED — TEMPLATE — AREAS — AREAS CHECKED — BY — DATE

ORIGINAL SURVEY — NOTE BOOK NO. — SURVEYED — PLOTTED — TEMPLATE — AREAS — AREAS CHECKED — BY — DATE

FINAL PLANS

MODEL: 25

FILE NAME: pw:\\hq-key.com:hanson-prod-01\Documents\09l0ps\09L0179B\Usable Segment III - V - Vincennes\Usable Segment VI - IDOT\Det\D609L0179B_CRT-Sections-TRACK.dgn

USER NAME = pop00275	DESIGNED - GCN	REVISED -	
	DRAWN - RH	REVISED -	
PLOT SCALE = 20.00 ' / in.	CHECKED - GCN	REVISED -	
PLOT DATE = 9/27/2024	DATE - 10/01/2024	REVISED -	

STATE OF ILLINOIS
DEPARTMENT OF TRANSPORTATION

SPRINGFIELD RAIL IMPROVEMENTS PROJECT
SPRINGFIELD, SANGAMON COUNTY, ILLINOIS
CROSS SECTIONS – TRACK

SCALE: | SHEET 49 OF 125 SHEETS | STA. 47736+00.00 R1 TO STA. 47738+00.00 R1 | ILLINOIS | FED. AID PROJECT

F.A.U. RTE.	SECTION	COUNTY	TOTAL SHEETS	SHEET NO.
7972	20-00492-00-BR & 22-00492-01-BR	SANGAMON	714	638
	09L0179B	CONTRACT NO. 93773		

638

ORIGINAL SURVEY		BY	DATE
NOTE BOOK	SURVEYED		
	PLOTTED		
	TEMPLATE		
	AREAS		
NO.	AREAS CHECKED		

FINAL SURVEY		BY	DATE
NOTE BOOK	SURVEYED		
	PLOTTED		
	TEMPLATE		
	AREAS		
NO.	AREAS CHECKED		

FINAL PLANS

MODEL: 26

FILE NAME: pw:\\hanson-pw.bentley.com:hanson-pw-01\Documents\09Jobs\09L0179B\Usable Segments III - V - VI\CAD\Rail\Usable Segment VI - IDOT Sheet\D609L0179B-HT-Sections-Track.dgn

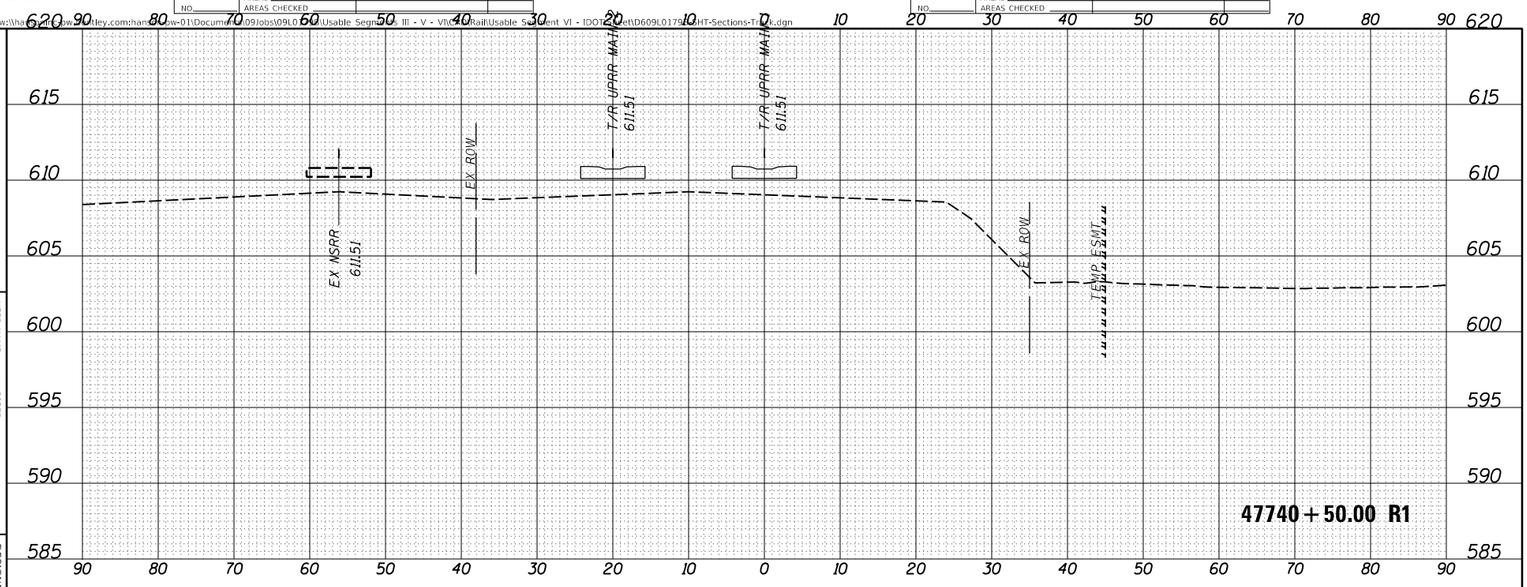

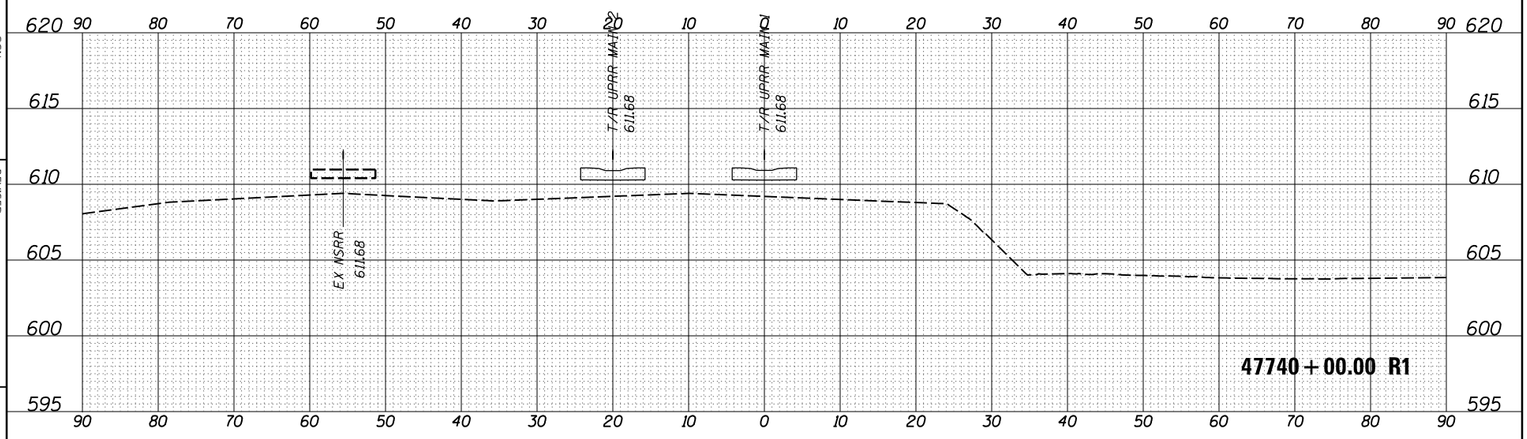

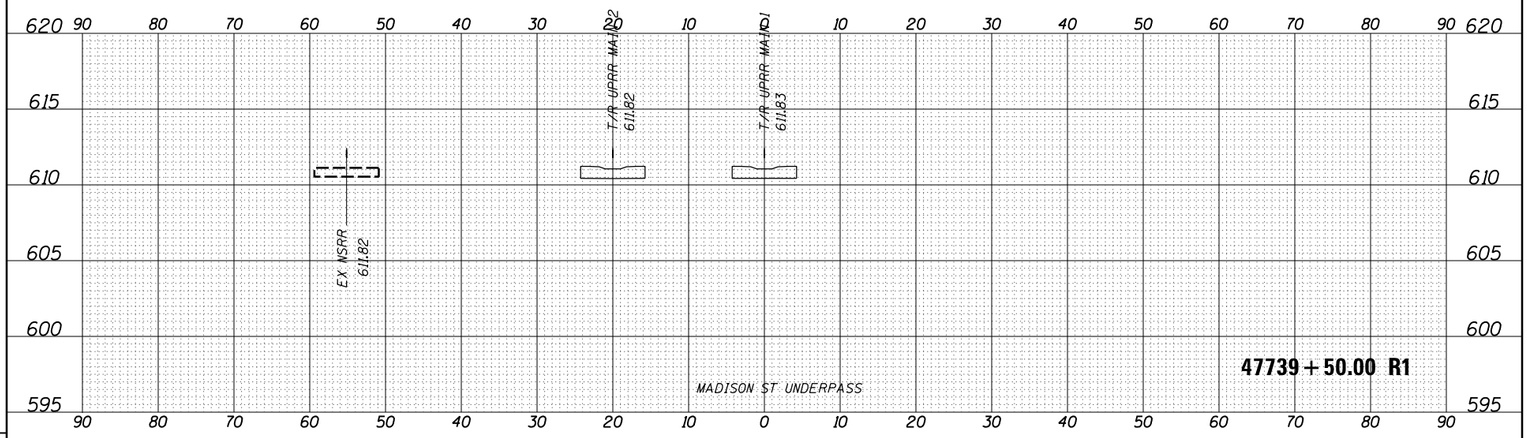

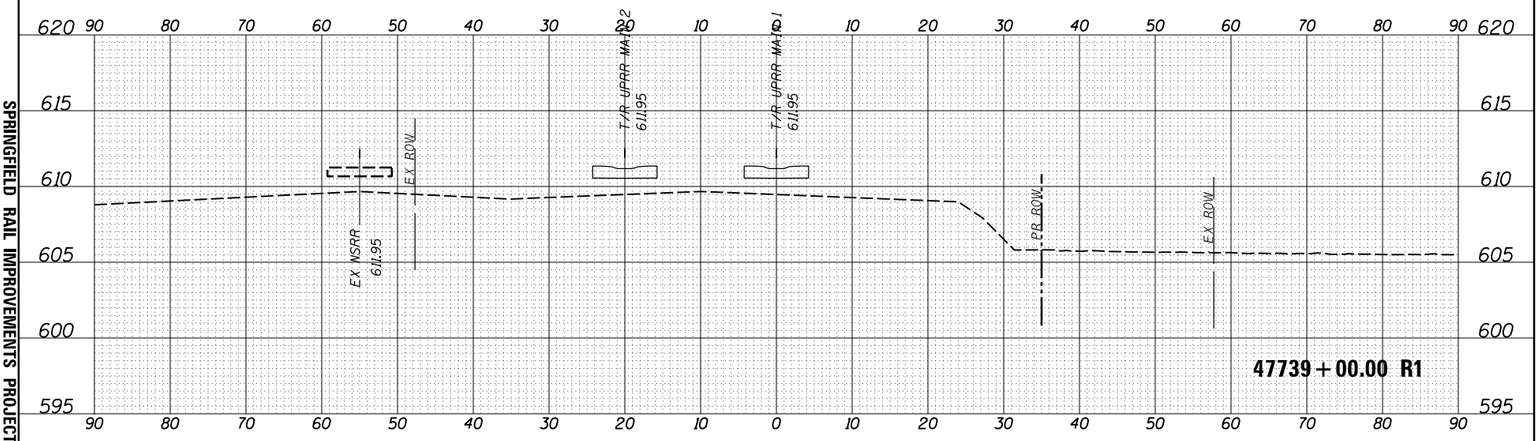

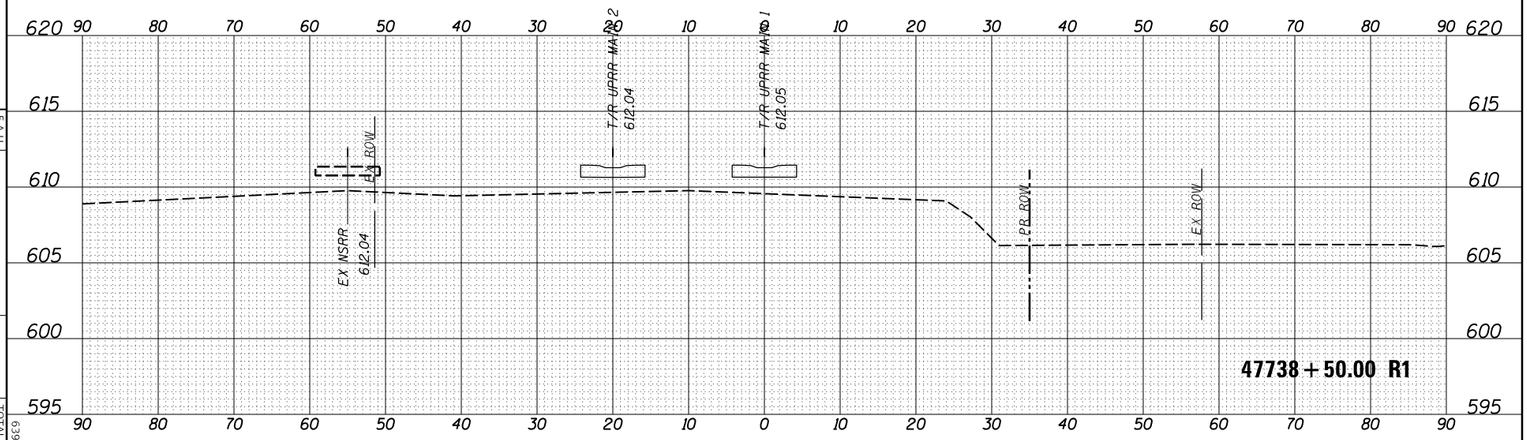

USER NAME = pop00275
PLOT SCALE = 20.00 ' / in.
PLOT DATE = 9/27/2024

DESIGNED - GCN
DRAWN - RH
CHECKED - GCN
DATE - 10/01/2024

REVISED -
REVISED -
REVISED -
REVISED -

STATE OF ILLINOIS
DEPARTMENT OF TRANSPORTATION

SPRINGFIELD RAIL IMPROVEMENTS PROJECT
SPRINGFIELD, SANGAMON COUNTY, ILLINOIS
CROSS SECTIONS – TRACK

SCALE:

SHEET 50 OF 125 SHEETS

STA. 47738+50.00 R1 TO STA. 47740+50.00 R1

F.A.U. RTE.	SECTION	COUNTY	TOTAL SHEETS	SHEET NO.
7972	20-00492-00-BR & 22-00492-01-BR	SANGAMON	714	639
	09L0179B	CONTRACT NO. 93773		

ILLINOIS FED. AID PROJECT

639

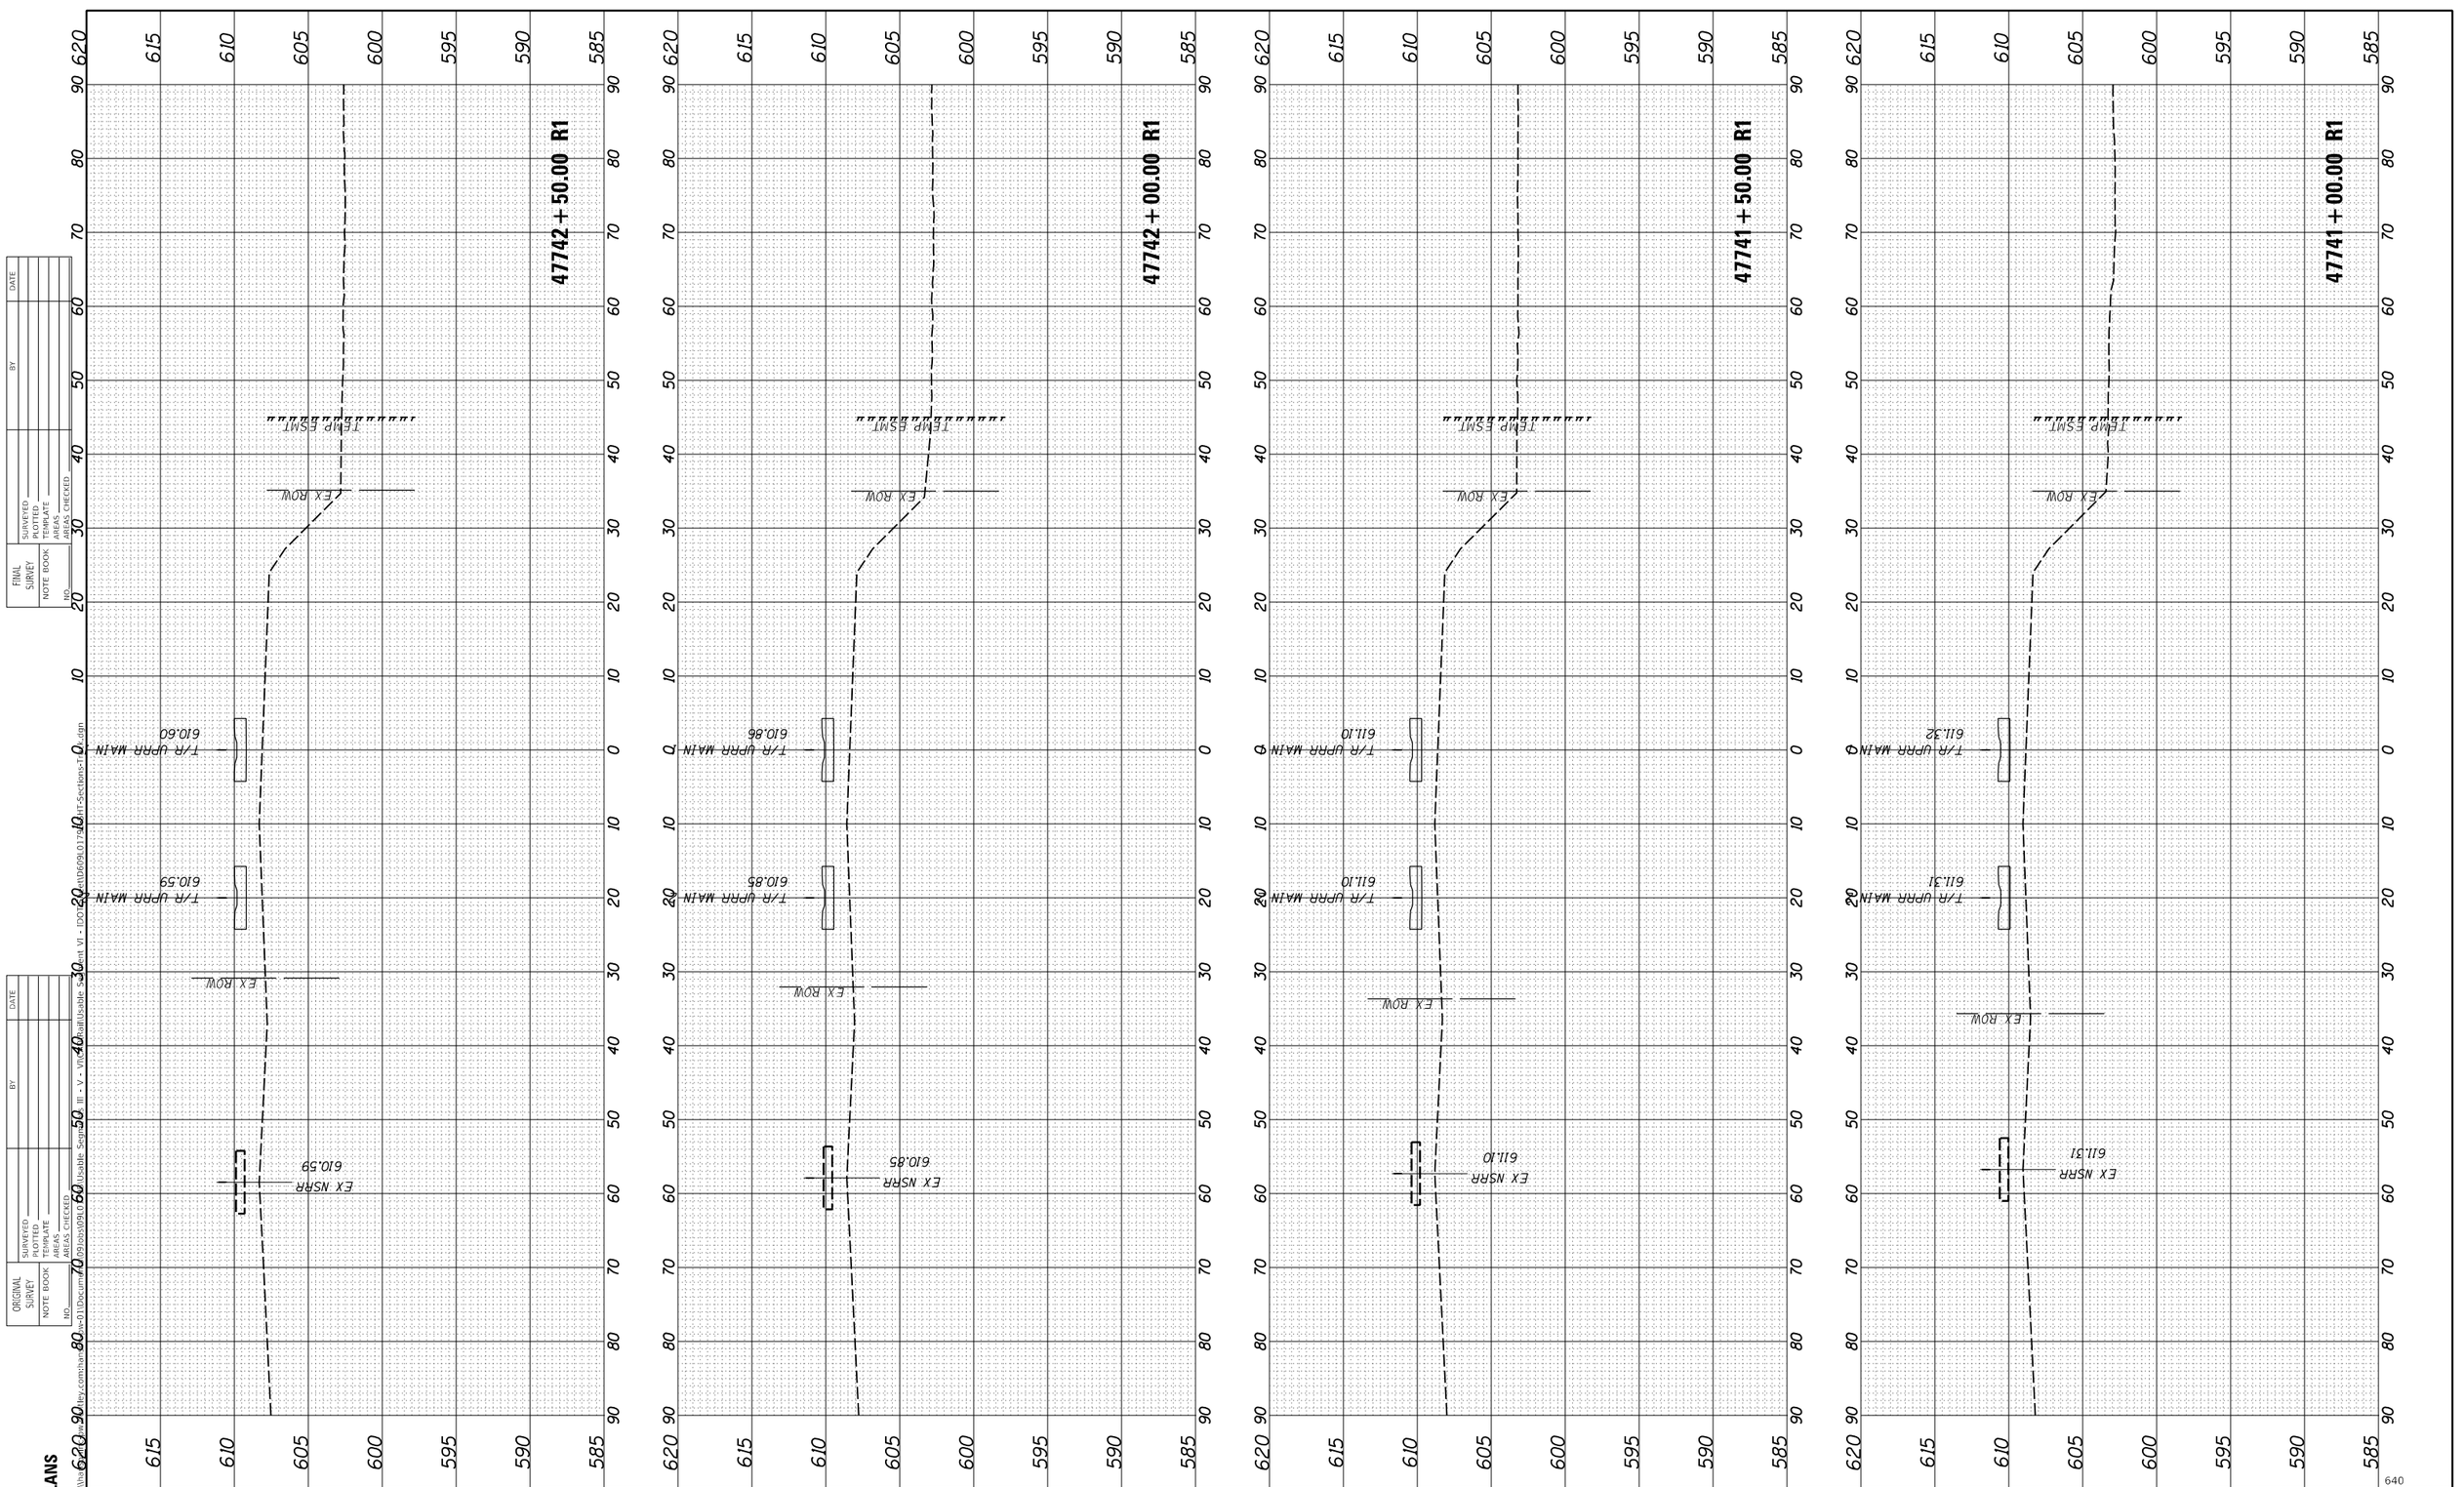

FINAL PLANS

MODEL: 27

FILE NAME: pw:\\hnt-key.com:hanson-pw\Documents\09L0179B\Design\01\Documents\09L0179B_Usable Segment VI - IDOT-Sections-Track.dgn

FINAL SURVEY	NOTE BOOK	NO.	SURVEYED	PLOTTED	TEMPLATE	AREAS	AREAS CHECKED	BY	DATE
ORIGINAL SURVEY	NOTE BOOK	NO.	SURVEYED	PLOTTED	TEMPLATE	AREAS	AREAS CHECKED	BY	DATE

USER NAME = pop00275	DESIGNED - GCN	REVISED -	
	DRAWN - RH	REVISED -	
PLOT SCALE = 20.00 ' / in.	CHECKED - GCN	REVISED -	
PLOT DATE = 9/27/2024	DATE - 10/01/2024	REVISED -	

STATE OF ILLINOIS
DEPARTMENT OF TRANSPORTATION

SPRINGFIELD RAIL IMPROVEMENTS PROJECT
SPRINGFIELD, SANGAMON COUNTY, ILLINOIS
CROSS SECTIONS – TRACK

SCALE:

SHEET	OF	SHEETS	STA. 47741+00.00 R1 TO STA. 47742+50.00 R1
51	125		

F.A.U. RTE.	SECTION	COUNTY	TOTAL SHEETS	SHEET NO.
7972	20-00492-00-BR & 22-00492-01-BR	SANGAMON	714	640
	09L0179B	CONTRACT NO. 93773		
	ILLINOIS	FED. AID PROJECT		

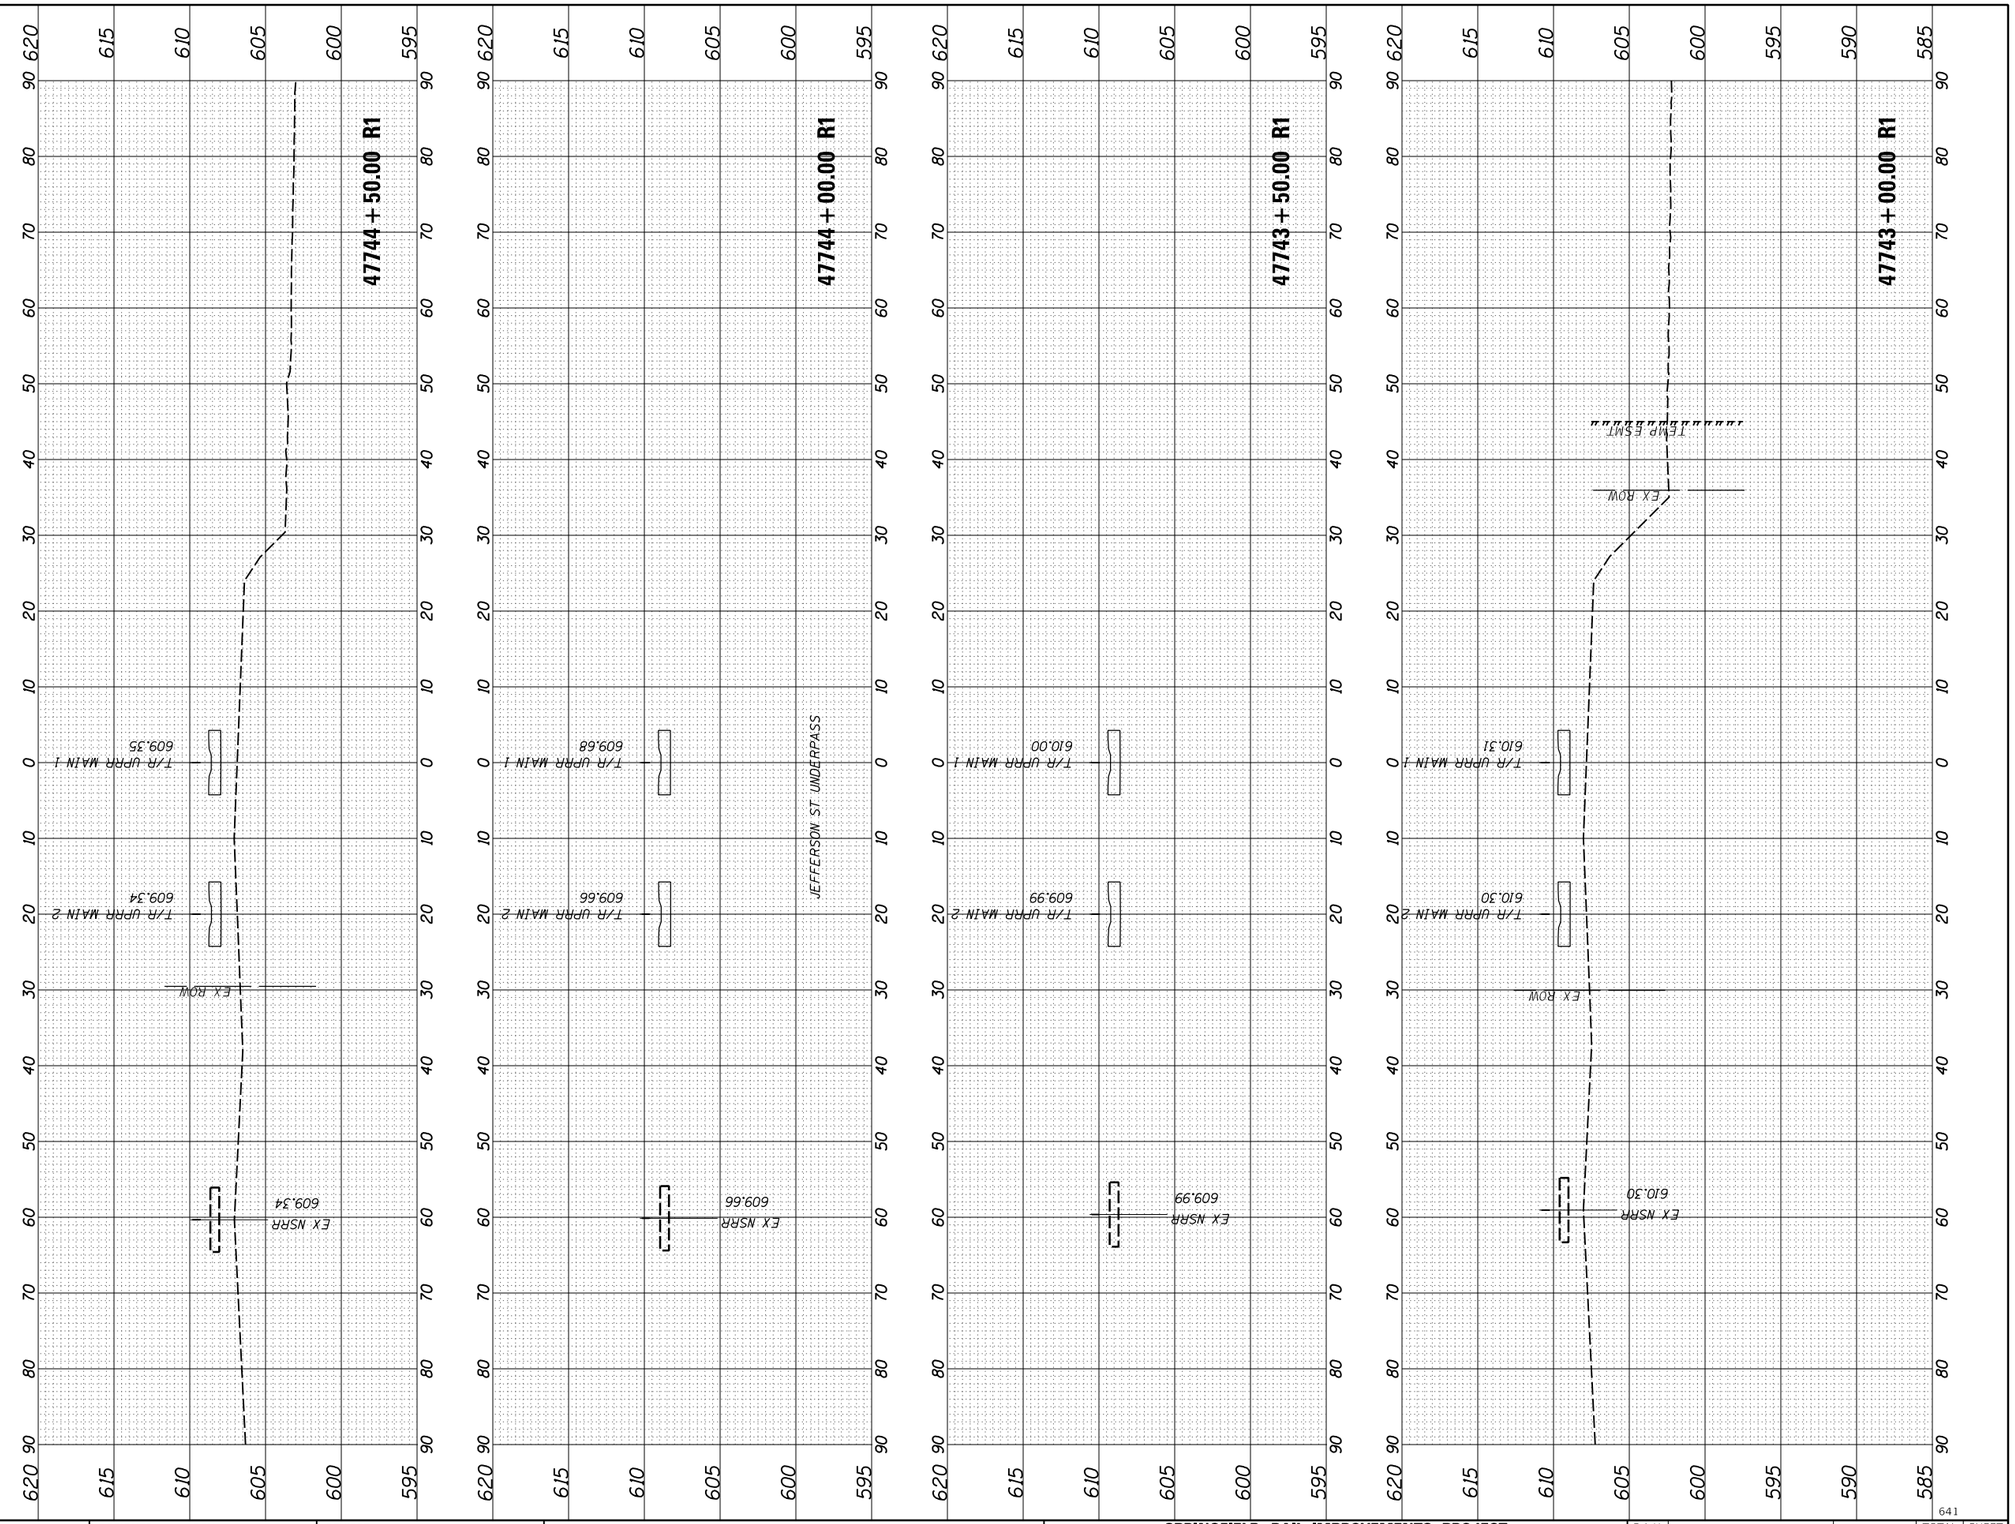

641

USER NAME = pop00275	DESIGNED - GCN	REVISED -	
	DRAWN - RH	REVISED -	
PLOT SCALE = 20.00 ' / in.	CHECKED - GCN	REVISED -	
PLOT DATE = 9/27/2024	DATE - 10/01/2024	REVISED -	

STATE OF ILLINOIS
DEPARTMENT OF TRANSPORTATION

SPRINGFIELD RAIL IMPROVEMENTS PROJECT
SPRINGFIELD, SANGAMON COUNTY, ILLINOIS
CROSS SECTIONS – TRACK

SCALE:

SHEET 52 OF 125 SHEETS STA. 47743+00.00 R1 TO STA. 47744+50.00 R1

F.A.U. RTE.	SECTION	COUNTY	TOTAL SHEETS	SHEET NO.
7972	20-00492-00-BR & 22-00492-01-BR	SANGAMON	714	641
	09L0179B	CONTRACT NO. 93773		
	ILLINOIS FED. AID PROJECT			

FINAL PLANS

MODEL: 28

FILE NAME: pw:\\hansonlnc-pw.bentley.com:hanson~pw~01\Documents\09lops\09L0179B\Usable Segments III - V - VII\CAD\Rail\Usable Segment VI - IDOT\Sheet\D609L0179B-SHT-Sections-Track.dgn

FINAL SURVEY		BY	DATE
NOTE BOOK	SURVEYED		
NO.	PLOTTED		
	TEMPLATE		
	AREAS		
	AREAS CHECKED		

ORIGINAL SURVEY		BY	DATE
NOTE BOOK	SURVEYED		
NO.	PLOTTED		
	TEMPLATE		
	AREAS		
	AREAS CHECKED		

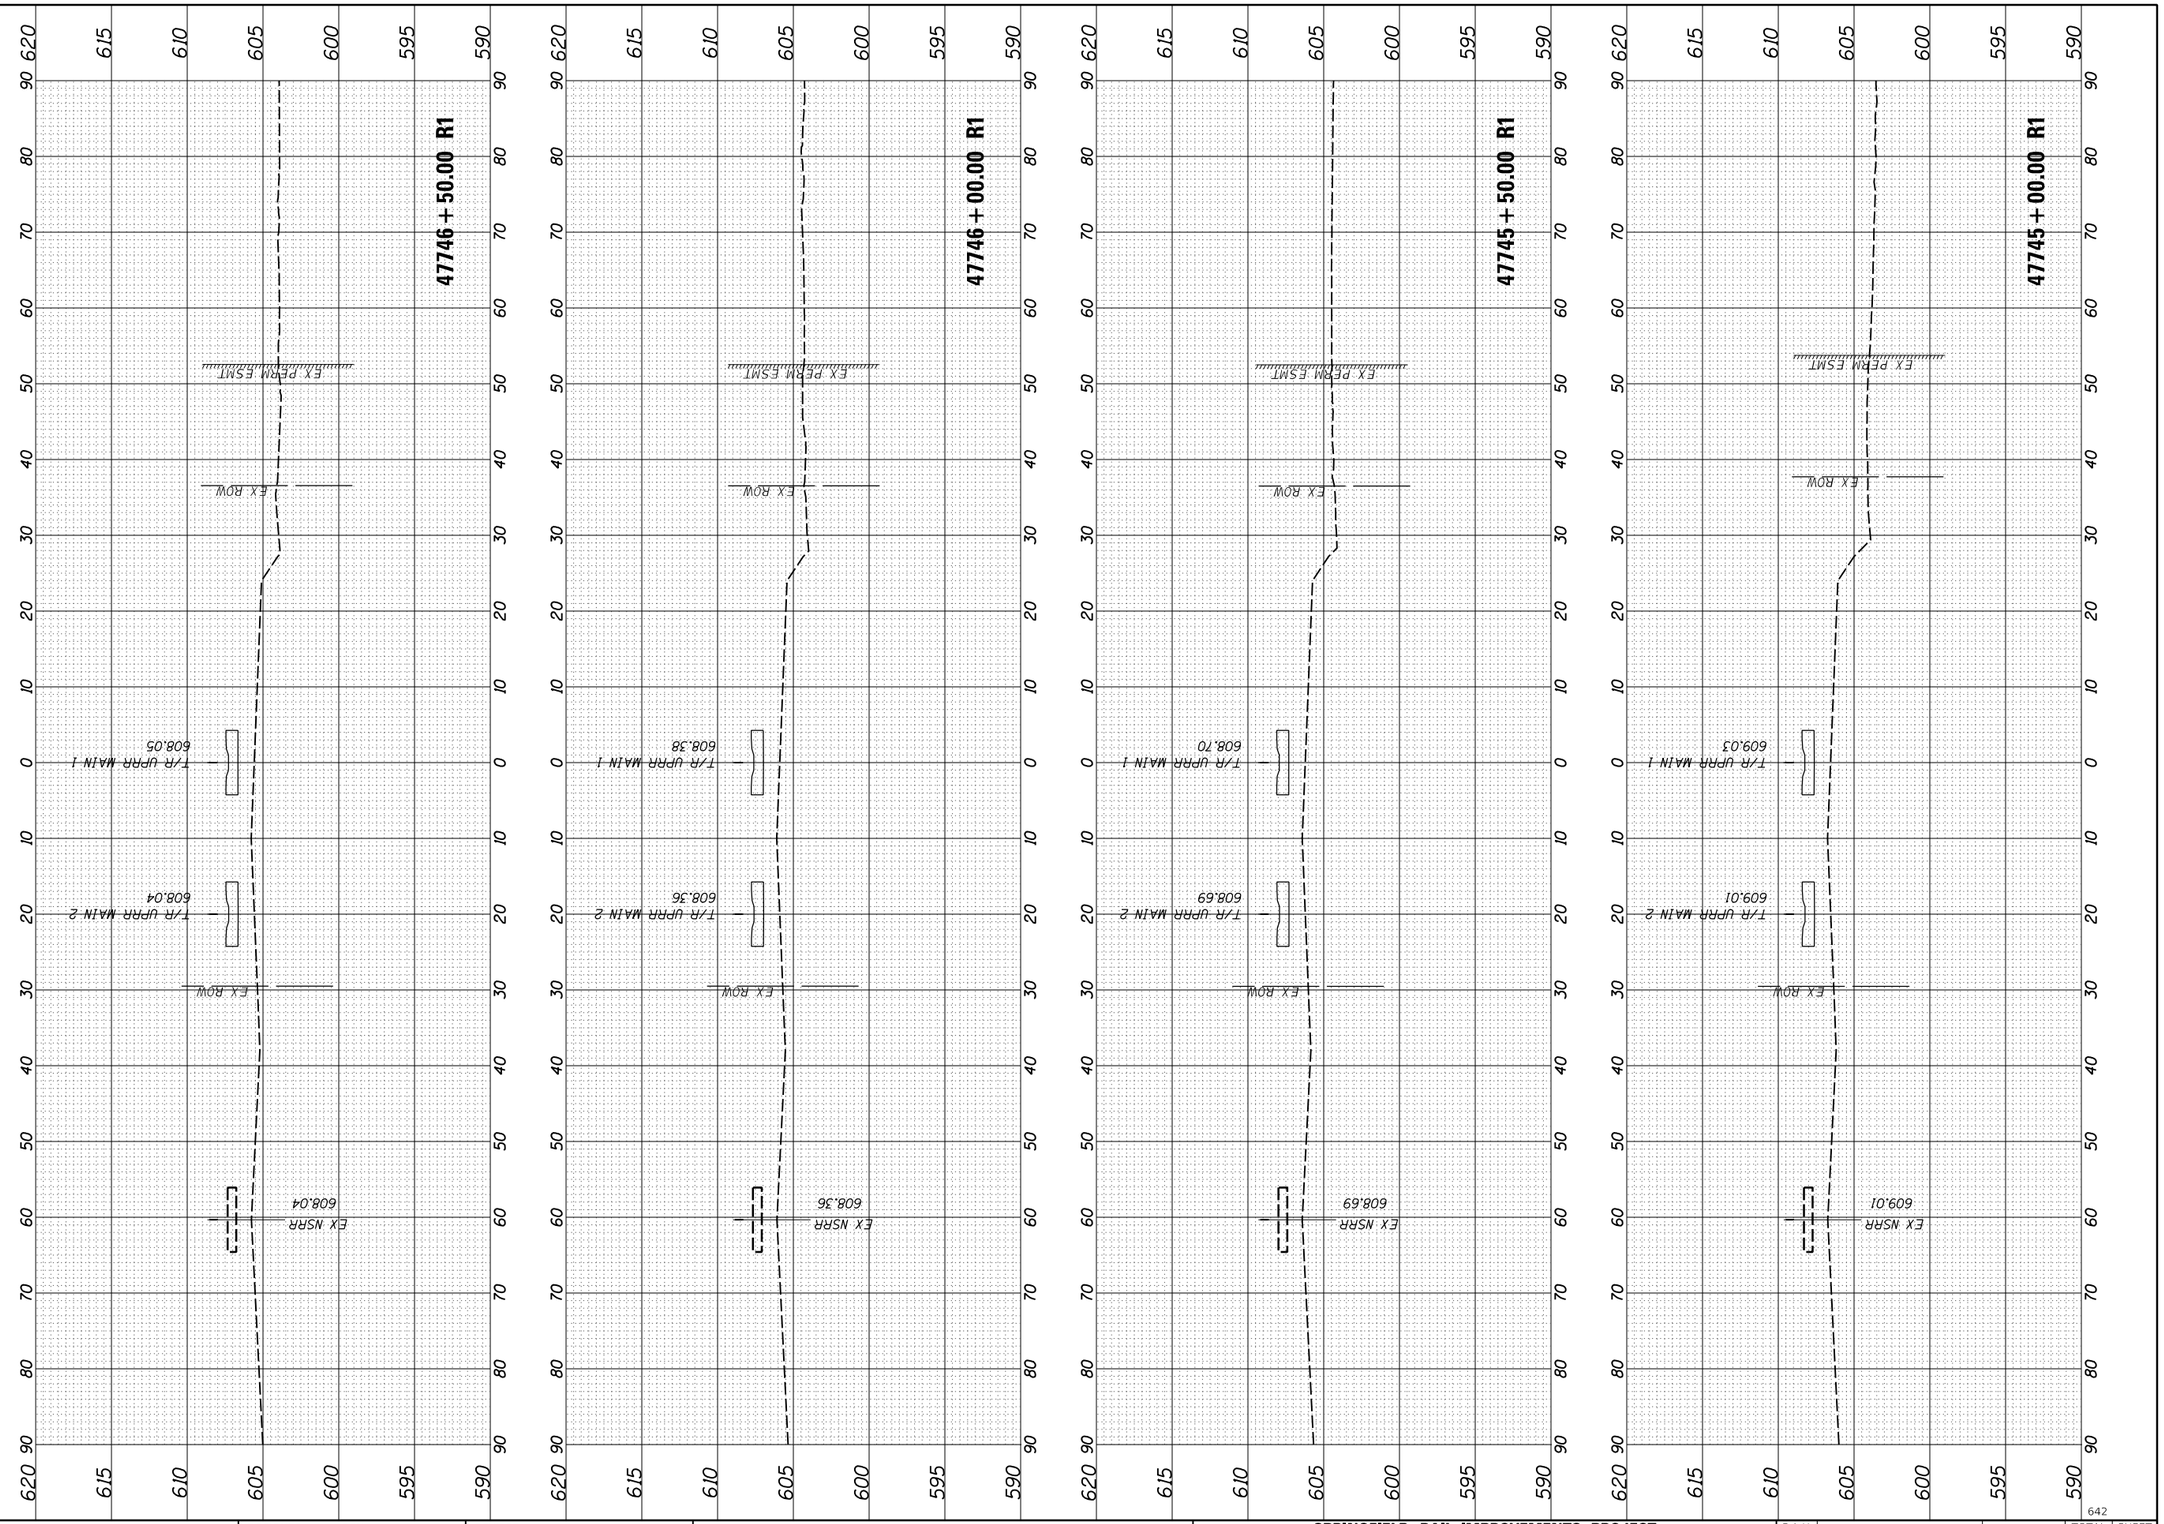

642

FINAL SURVEY	SURVEYED	BY	DATE
NOTE BOOK	PLOTTED		
NO.	TEMPLATE		
	AREAS		
	AREAS CHECKED		

ORIGINAL SURVEY	SURVEYED	BY	DATE
NOTE BOOK	PLOTTED		
NO.	TEMPLATE		
	AREAS		
	AREAS CHECKED		

FINAL PLANS

MODEL: 29
FILE NAME: pw:\\hansoninc-pw.bentley.com:hanson-pw-01\Documents\09Jobs\09L0179B\Usable Segments III - V - VI\CAD\Rail\Usable Segment VI - IDOT\Sheet\D609L0179B-SHT-Sections-Track.dgn

USER NAME = pop00275	DESIGNED - GCN	REVISED -	
	DRAWN - RH	REVISED -	
PLOT SCALE = 20.00 ' / in.	CHECKED - GCN	REVISED -	
PLOT DATE = 9/27/2024	DATE - 10/01/2024	REVISED -	

STATE OF ILLINOIS
DEPARTMENT OF TRANSPORTATION

SPRINGFIELD RAIL IMPROVEMENTS PROJECT
SPRINGFIELD, SANGAMON COUNTY, ILLINOIS
CROSS SECTIONS – TRACK

SCALE: | SHEET 53 OF 125 SHEETS | STA. 47745+00.00 R1 TO STA. 47746+50.00 R1

F.A.U. RTE.	SECTION	COUNTY	TOTAL SHEETS	SHEET NO.
7972	20-00492-00-BR & 22-00492-01-BR	SANGAMON	714	642
	09L0179B	CONTRACT NO. 93773		
		ILLINOIS	FED. AID PROJECT	

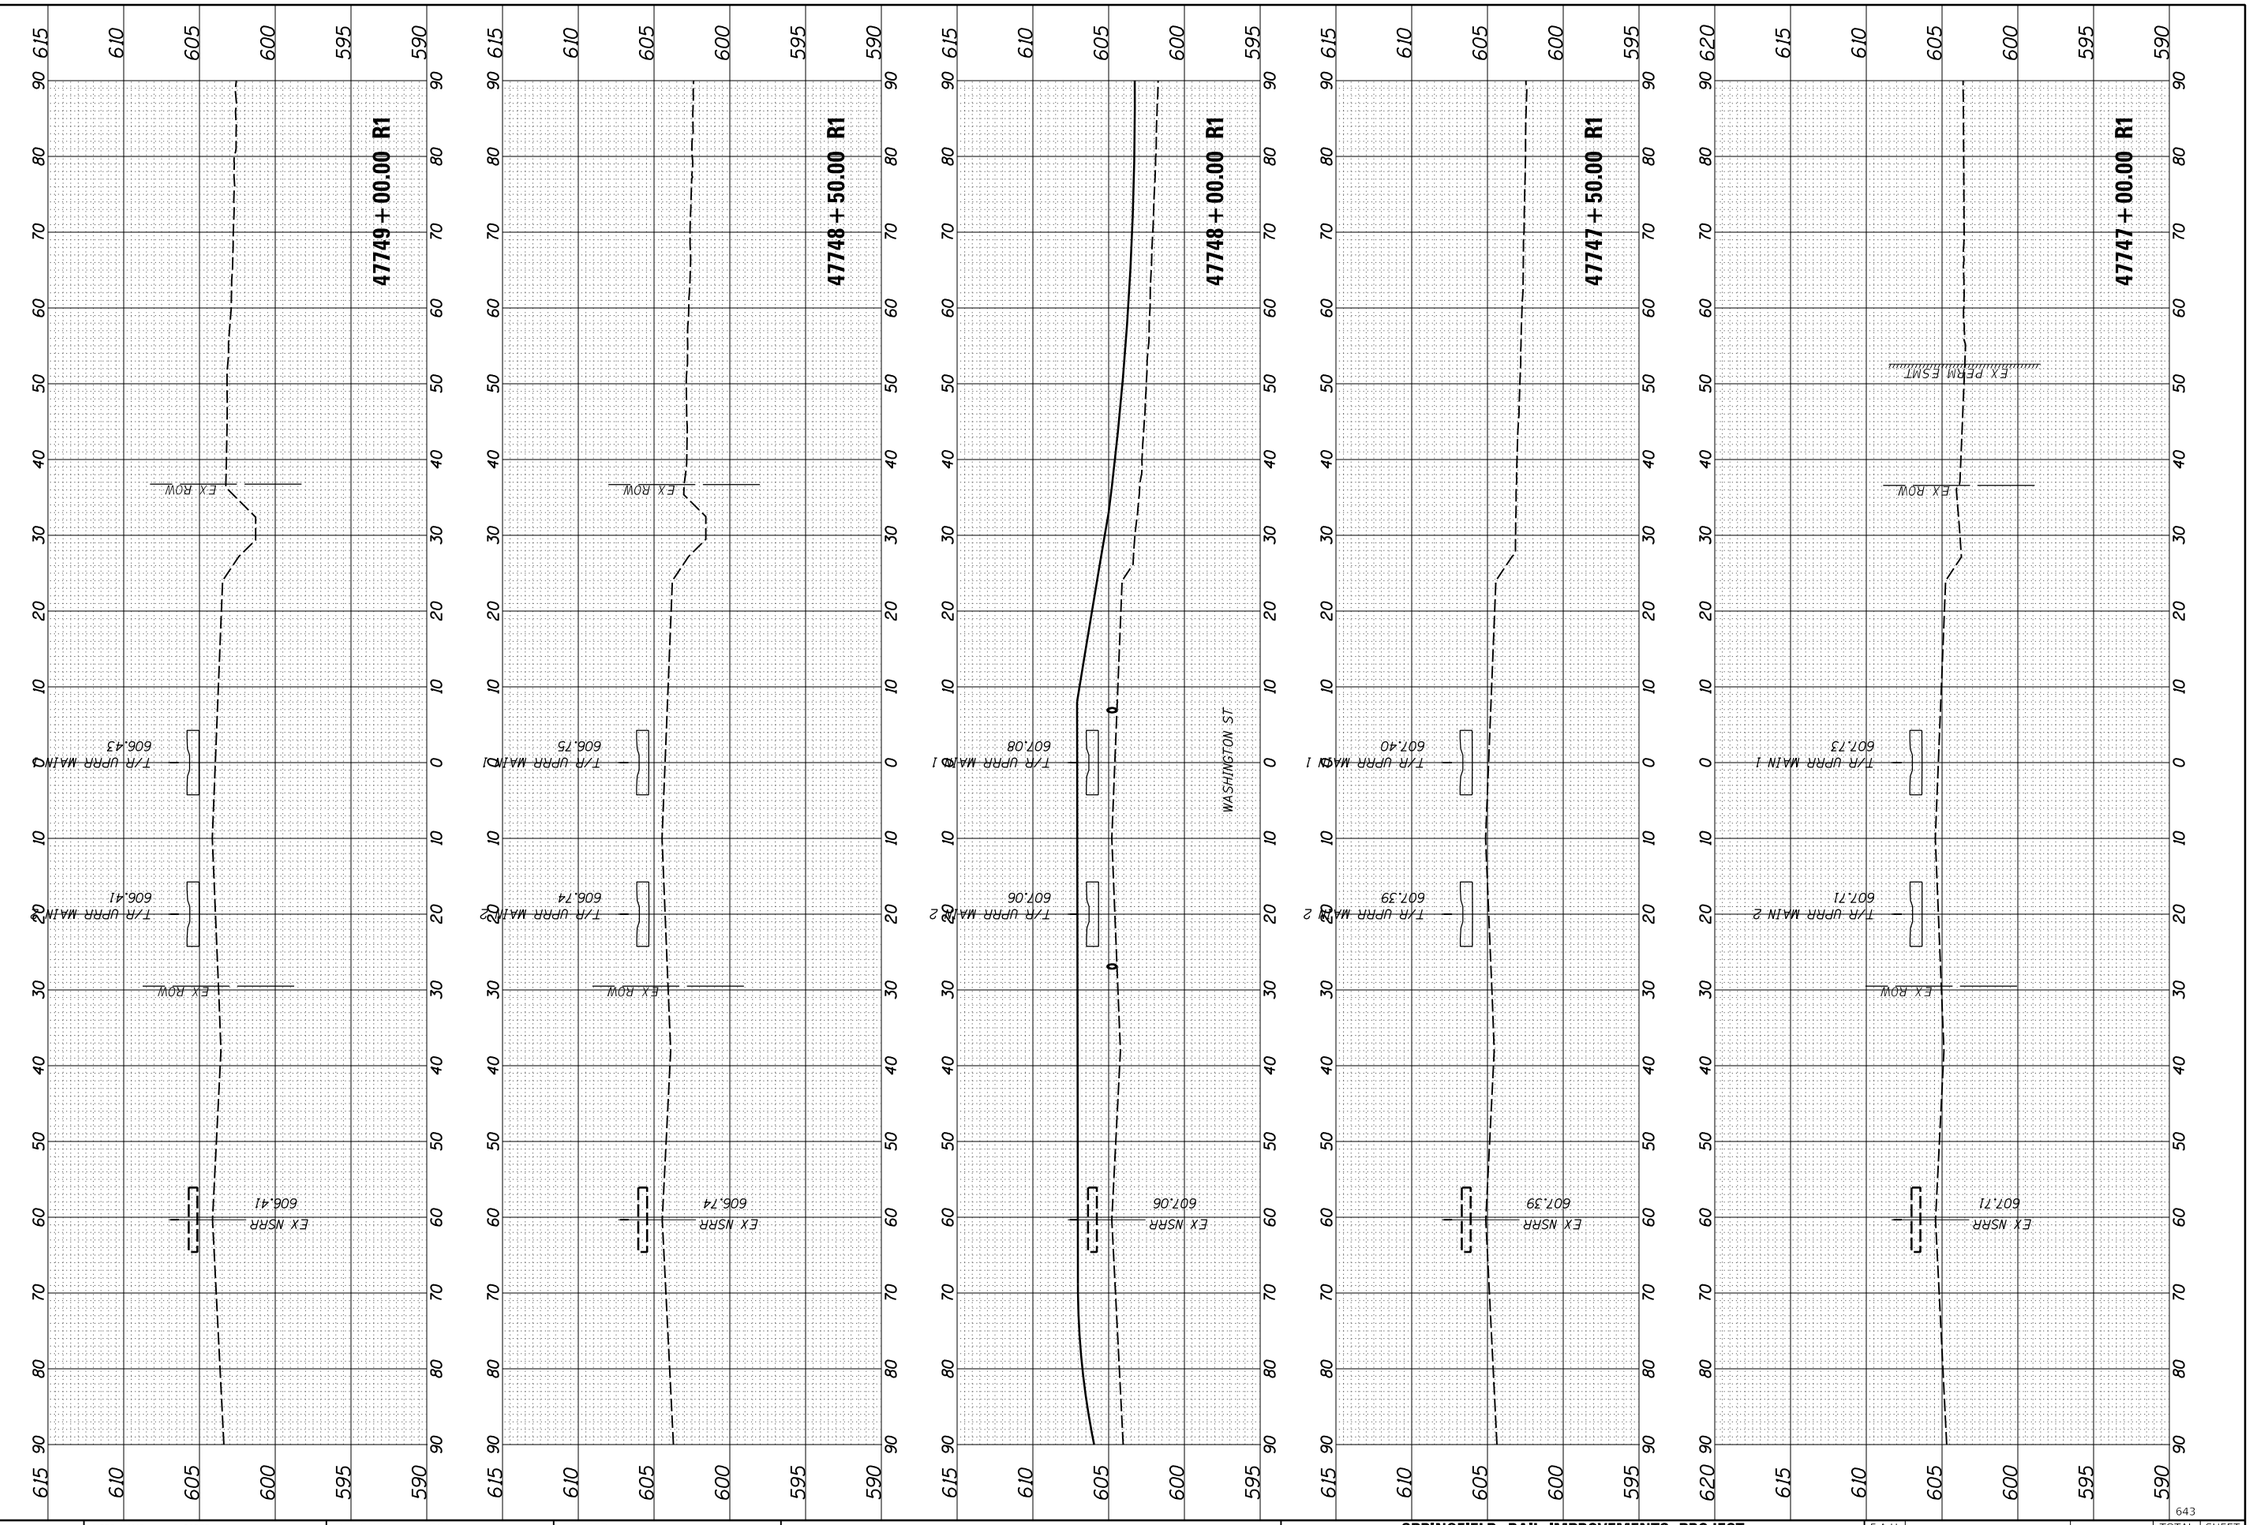

FINAL PLANS

MODEL: 3D
FILE NAME: pw:\\hansonlnc-pw.bentley.com:hanson-pw-01\Documents\09Jobs\09L0179B\Usable Segments III - V - ID\CAD\Rail\Usable Segment VI - IDOT\Sheet\D609L0179B-SHT-Sections-Track.dgn

FINAL SURVEY		BY	DATE
NOTE BOOK	SURVEYED		
	PLOTTED		
	TEMPLATE		
	AREAS		
NO.	AREAS CHECKED		

ORIGINAL SURVEY		BY	DATE
NOTE BOOK	SURVEYED		
	PLOTTED		
	TEMPLATE		
	AREAS		
NO.	AREAS CHECKED		

USER NAME = pop00275	DESIGNED - GCN	REVISED -	
	DRAWN - RH	REVISED -	
PLOT SCALE = 20.00 ' / in.	CHECKED - GCN	REVISED -	
PLOT DATE = 9/27/2024	DATE - 10/01/2024	REVISED -	

STATE OF ILLINOIS
DEPARTMENT OF TRANSPORTATION

SPRINGFIELD RAIL IMPROVEMENTS PROJECT
SPRINGFIELD, SANGAMON COUNTY, ILLINOIS
CROSS SECTIONS – TRACK

SCALE:

SHEET 54 OF 125 SHEETS

STA. 47747+00.00 R1 TO STA. 47749+00.00 R1

F.A.U. RTE.	SECTION	COUNTY	TOTAL SHEETS	SHEET NO.
7972	20-00492-00-BR & 22-00492-01-BR	SANGAMON	714	643
	09L0179B	CONTRACT NO. 93773		
	ILLINOIS	FED. AID PROJECT		

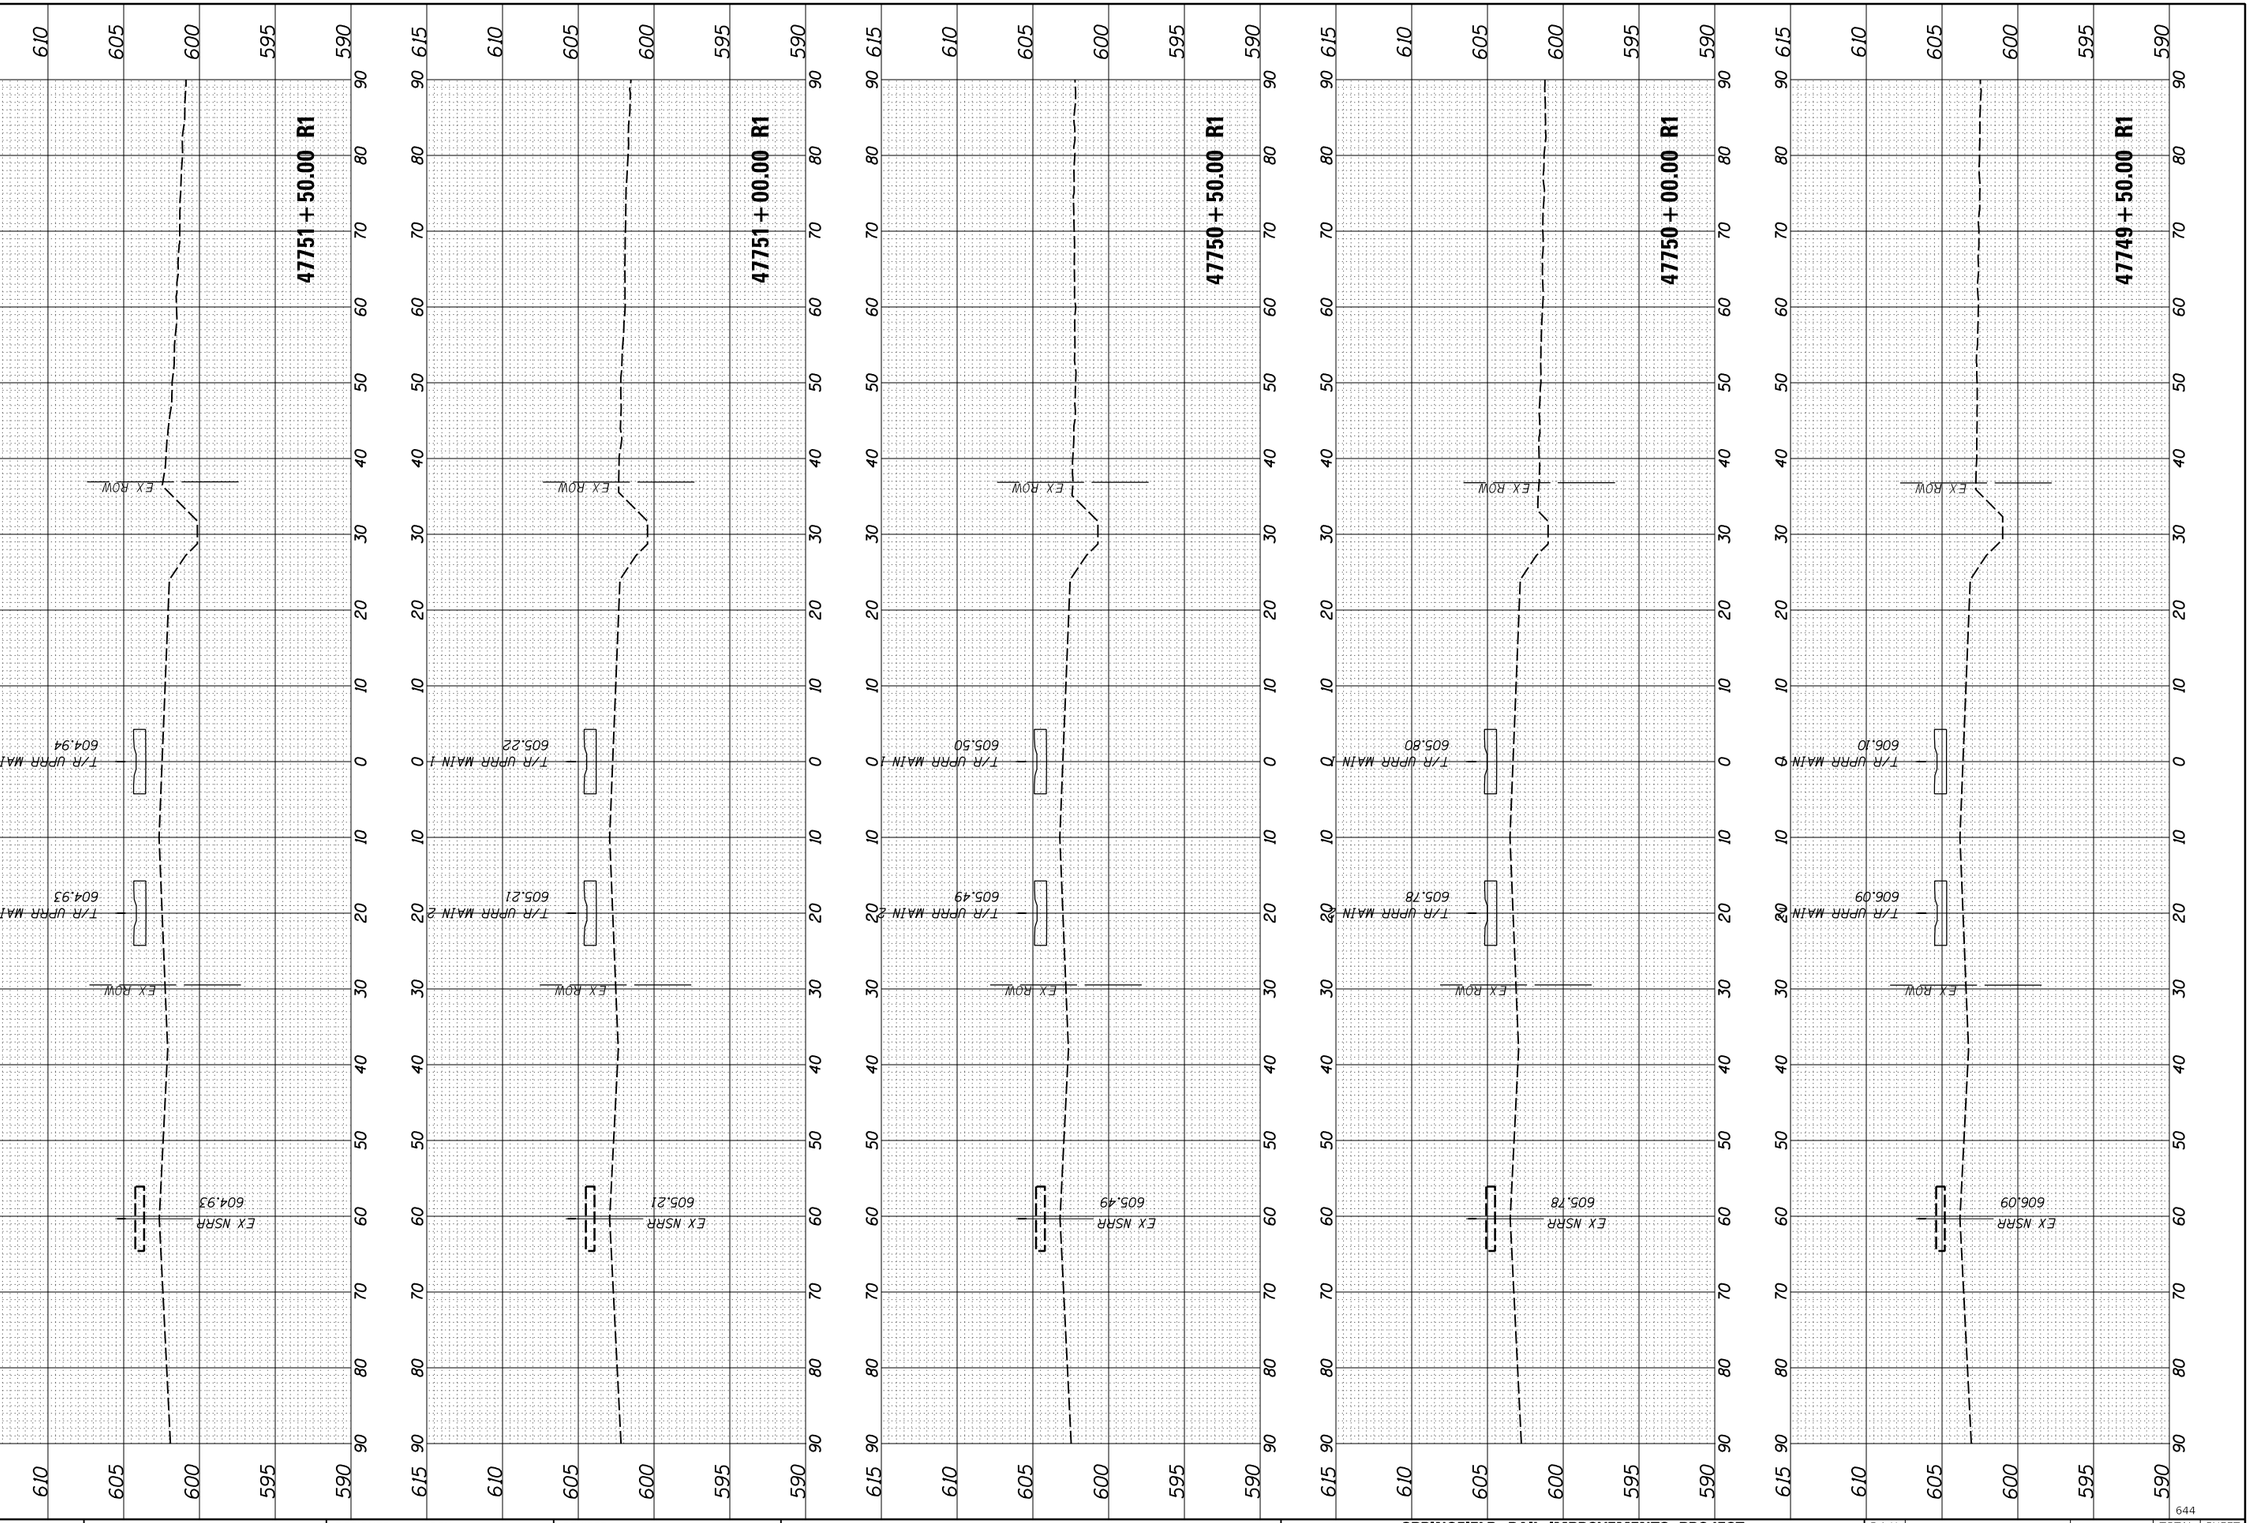

FINAL PLANS

MODEL: 31

FILE NAME: pw:\\hansonino-pw.bentley.com:hanson-pw-01\Documents\09Jobs\09L0179B\Usable Segments III - V - ViriCAD\Rail\Usable Segment VI - IDOT\Sheet\D609L0179B-SHT-Sections-Track.dgn

FINAL SURVEY		BY	DATE
NOTE BOOK	SURVEYED		
NO.	PLOTTED		
	TEMPLATE		
	AREAS		
	AREAS CHECKED		

ORIGINAL SURVEY		BY	DATE
NOTE BOOK	SURVEYED		
NO.	PLOTTED		
	TEMPLATE		
	AREAS		
	AREAS CHECKED		

644

USER NAME = pop00275	DESIGNED - GCN	REVISED -	
	DRAWN - RH	REVISED -	
PLOT SCALE = 20.00 ' / in.	CHECKED - GCN	REVISED -	
PLOT DATE = 9/27/2024	DATE - 10/01/2024	REVISED -	

STATE OF ILLINOIS
DEPARTMENT OF TRANSPORTATION

SPRINGFIELD RAIL IMPROVEMENTS PROJECT
SPRINGFIELD, SANGAMON COUNTY, ILLINOIS
CROSS SECTIONS – TRACK

SCALE:

SHEET 55 OF 125 SHEETS STA. 47749+50.00 R1 TO STA. 47751+50.00 R1

F.A.U. RTE.	SECTION	COUNTY	TOTAL SHEETS	SHEET NO.
7972	20-00492-00-BR & 22-00492-01-BR	SANGAMON	714	644
	09L0179B	CONTRACT NO. 93773		
	ILLINOIS	FED. AID PROJECT		

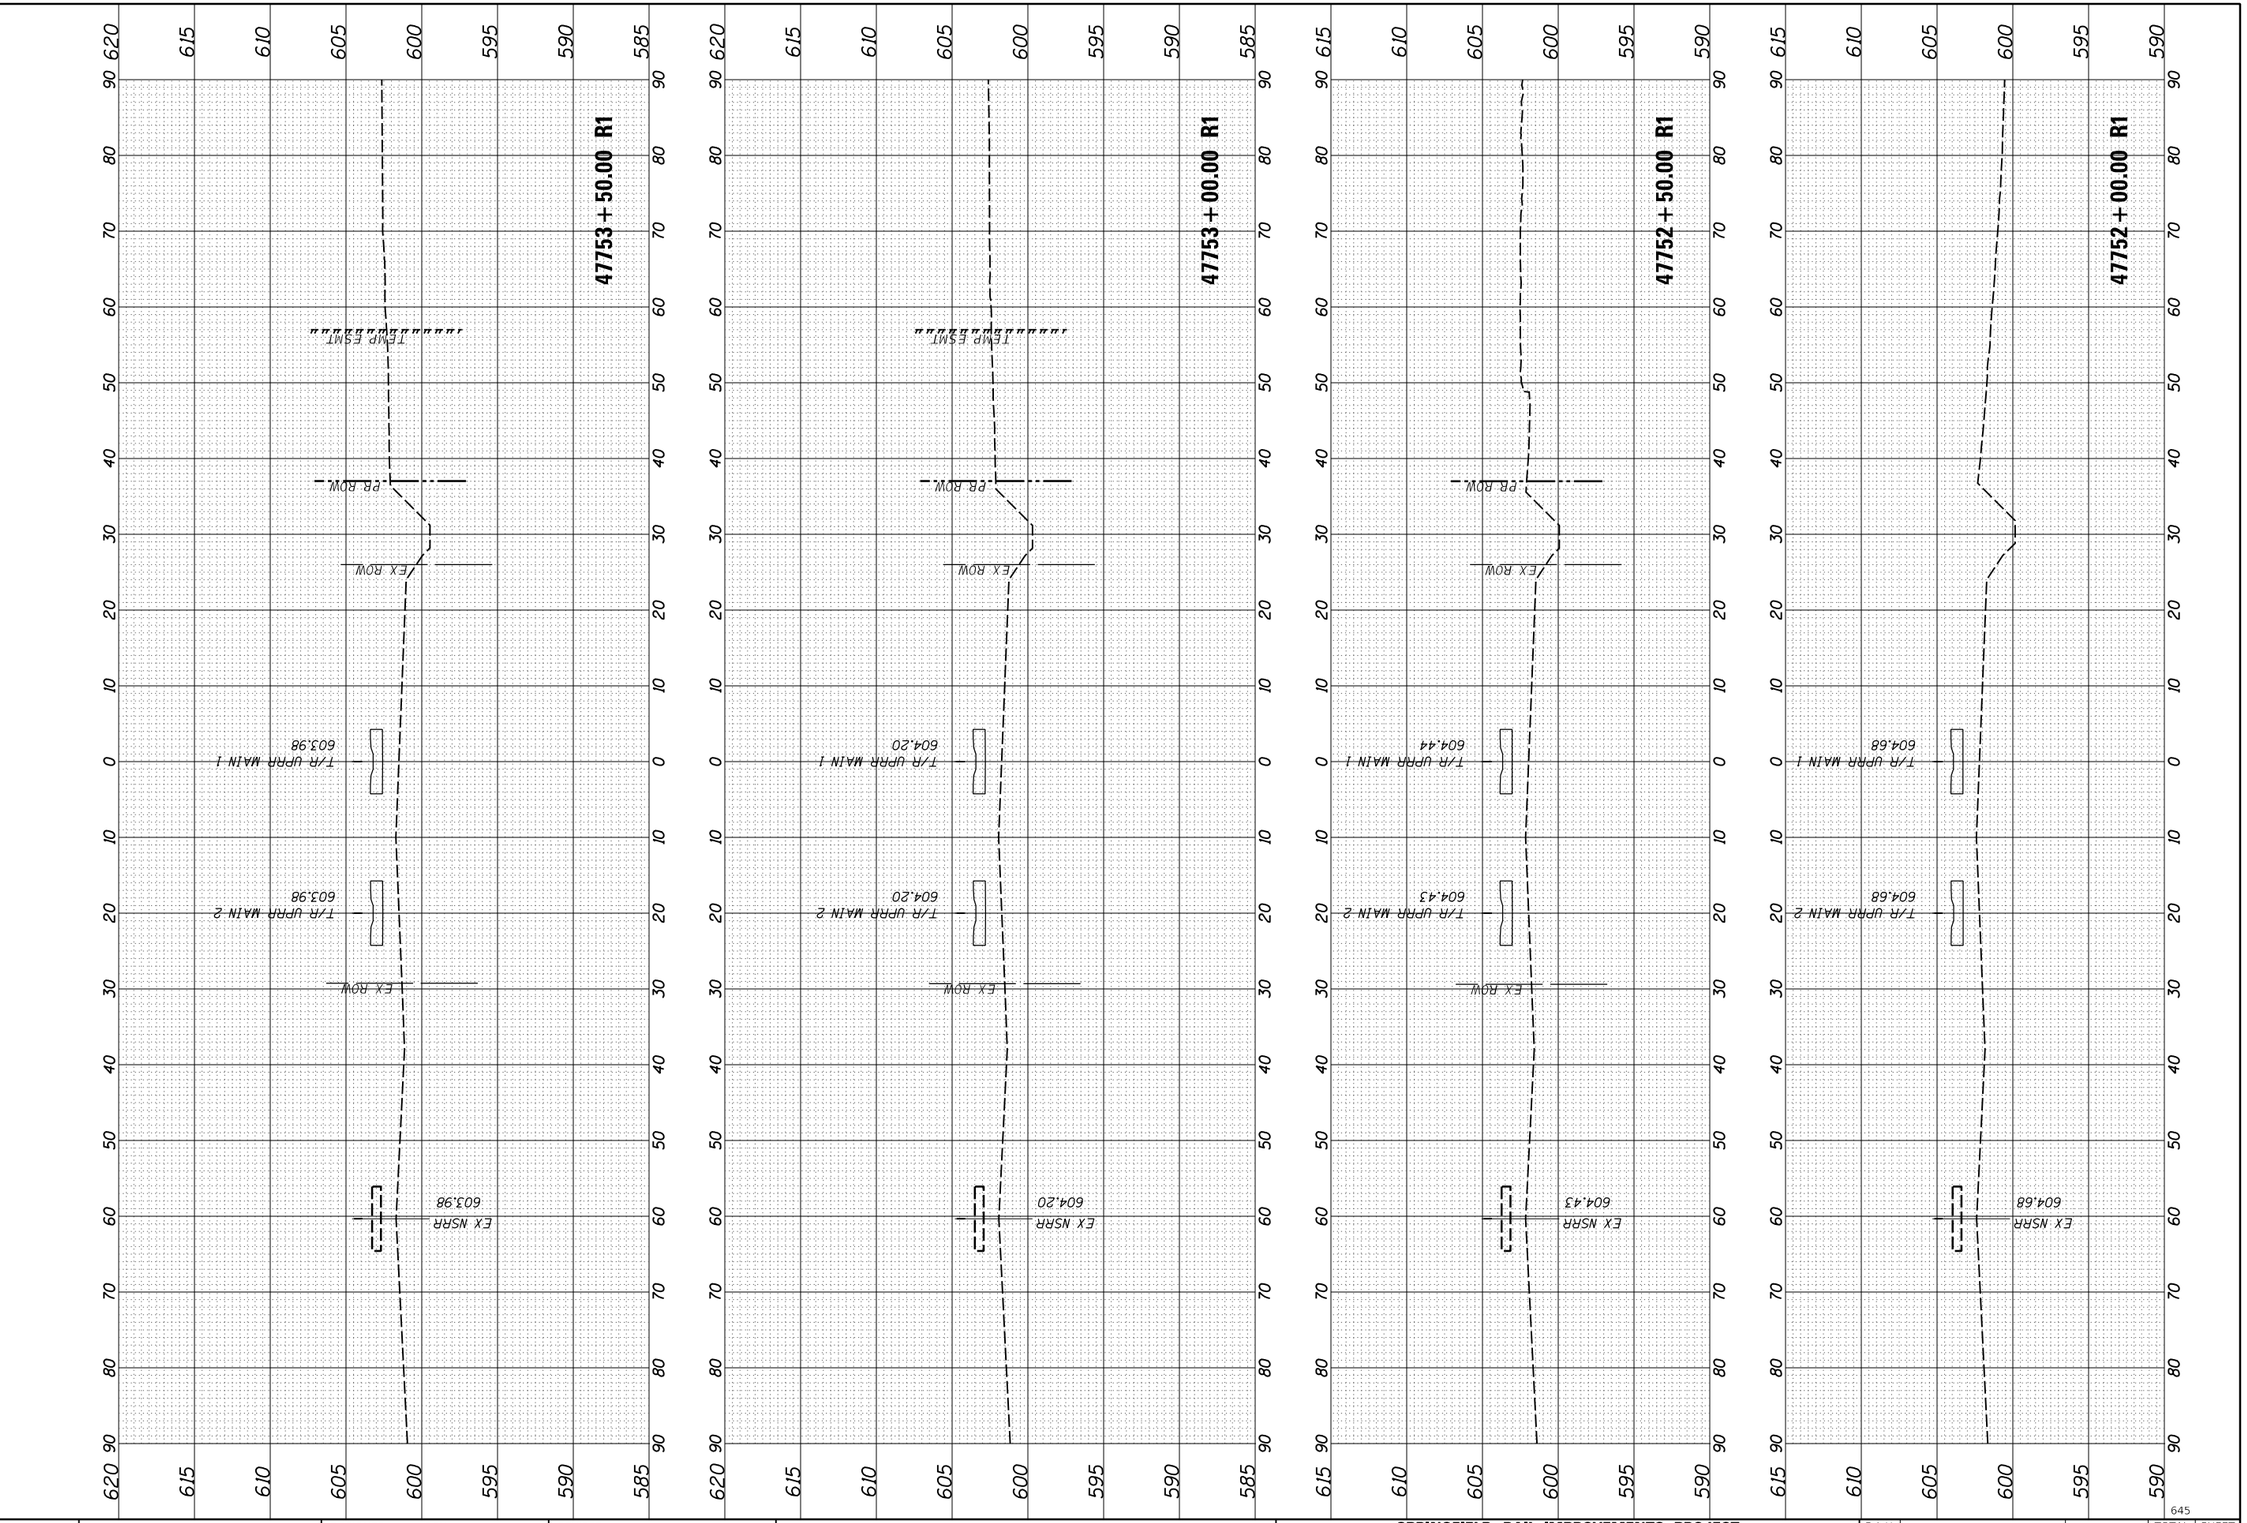

FINAL SURVEY		BY	DATE
NOTE BOOK	SURVEYED		
	PLOTTED		
	TEMPLATE		
	AREAS		
NO.	AREAS CHECKED		

ORIGINAL SURVEY		BY	DATE
NOTE BOOK	SURVEYED		
	PLOTTED		
	TEMPLATE		
	AREAS		
NO.	AREAS CHECKED		

FINAL PLANS

MODEL: 32

FILE NAME: pw:\\hansonino-pw.bentley.com:hanson-pw-01\Documents\09Jobs\09L0179B\Usable Segments III - V - VII\CAD\Rail\Usable Segment VI - IDOT\Sheet\D609L0179B-SHT-Sections-Track.dgn

USER NAME = pop00275	DESIGNED - GCN	REVISED -
	DRAWN - RH	REVISED -
PLOT SCALE = 20.00 ' / in.	CHECKED - GCN	REVISED -
PLOT DATE = 9/27/2024	DATE - 10/01/2024	REVISED -

STATE OF ILLINOIS
DEPARTMENT OF TRANSPORTATION

SPRINGFIELD RAIL IMPROVEMENTS PROJECT
SPRINGFIELD, SANGAMON COUNTY, ILLINOIS
CROSS SECTIONS – TRACK

SCALE:

SHEET 56 OF 125 SHEETS STA. 47752+00.00 R1 TO STA. 47753+50.00 R1

F.A.U. RTE.	SECTION	COUNTY	TOTAL SHEETS	SHEET NO.
7972	20-00492-00-BR & 22-00492-01-BR	SANGAMON	714	645
	09L0179B	CONTRACT NO. 93773		
	ILLINOIS	FED. AID PROJECT		

645

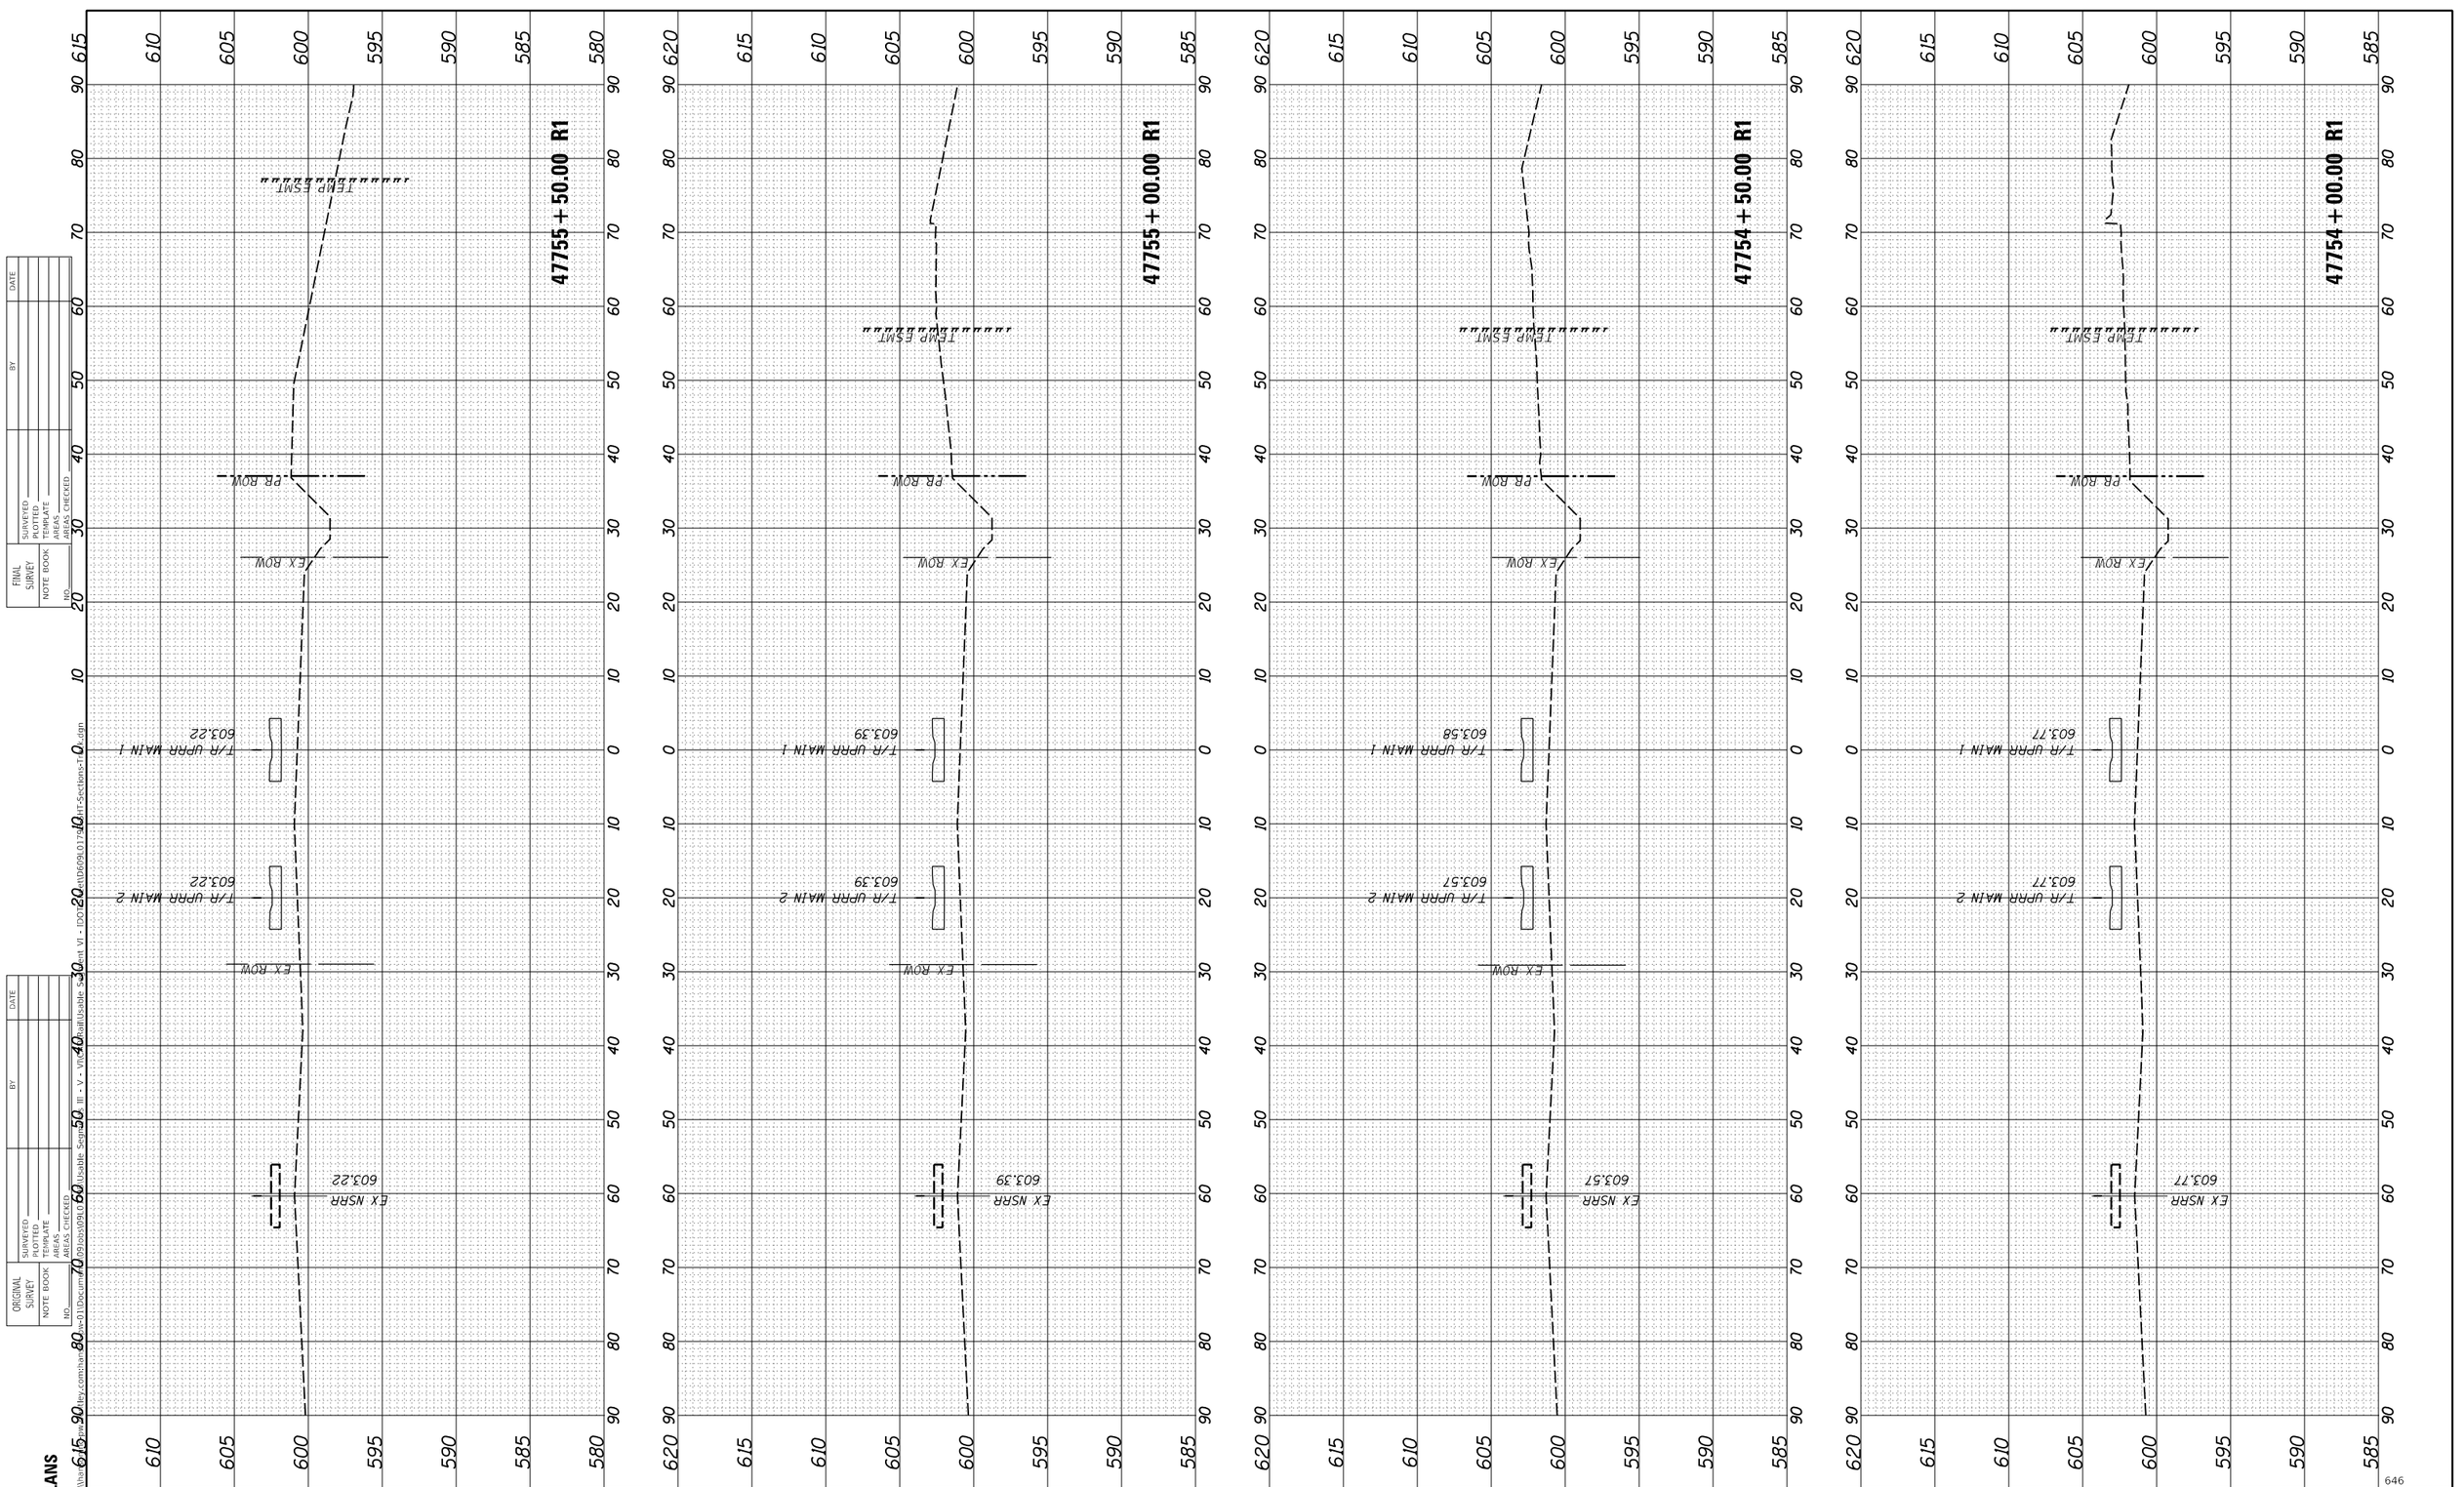

FINAL SURVEY | NOTE BOOK | NO. | SURVEYED | PLOTTED | TEMPLATE | AREAS | AREAS CHECKED | BY | DATE

ORIGINAL SURVEY | NOTE BOOK | NO. | SURVEYED | PLOTTED | TEMPLATE | AREAS | AREAS CHECKED | BY | DATE

FINAL PLANS

MODEL: 33

FILE NAME: pw:\\hanson-pw.bentley.com:hanson-pw-01\Documents\09jobs\09L0179B\Usable Segment III - V - VI\Rail\Usable Segment VI - IDOT\Rail\D609L0179B-HT-Sections-Track.dgn

USER NAME = pop00275	DESIGNED - GCN	REVISED -	
	DRAWN - RH	REVISED -	
PLOT SCALE = 20.00 ' / in.	CHECKED - GCN	REVISED -	
PLOT DATE = 9/27/2024	DATE - 10/01/2024	REVISED -	

STATE OF ILLINOIS
DEPARTMENT OF TRANSPORTATION

SPRINGFIELD RAIL IMPROVEMENTS PROJECT
SPRINGFIELD, SANGAMON COUNTY, ILLINOIS
CROSS SECTIONS – TRACK

SCALE: | SHEET 57 OF 125 SHEETS | STA. 47754+00.00 R1 TO STA. 47755+50.00 R1

F.A.U. RTE.	SECTION	COUNTY	TOTAL SHEETS	SHEET NO.
7972	20-00492-00-BR & 22-00492-01-BR	SANGAMON	714	646
	09L0179B	CONTRACT NO. 93773		
		ILLINOIS	FED. AID PROJECT	

646

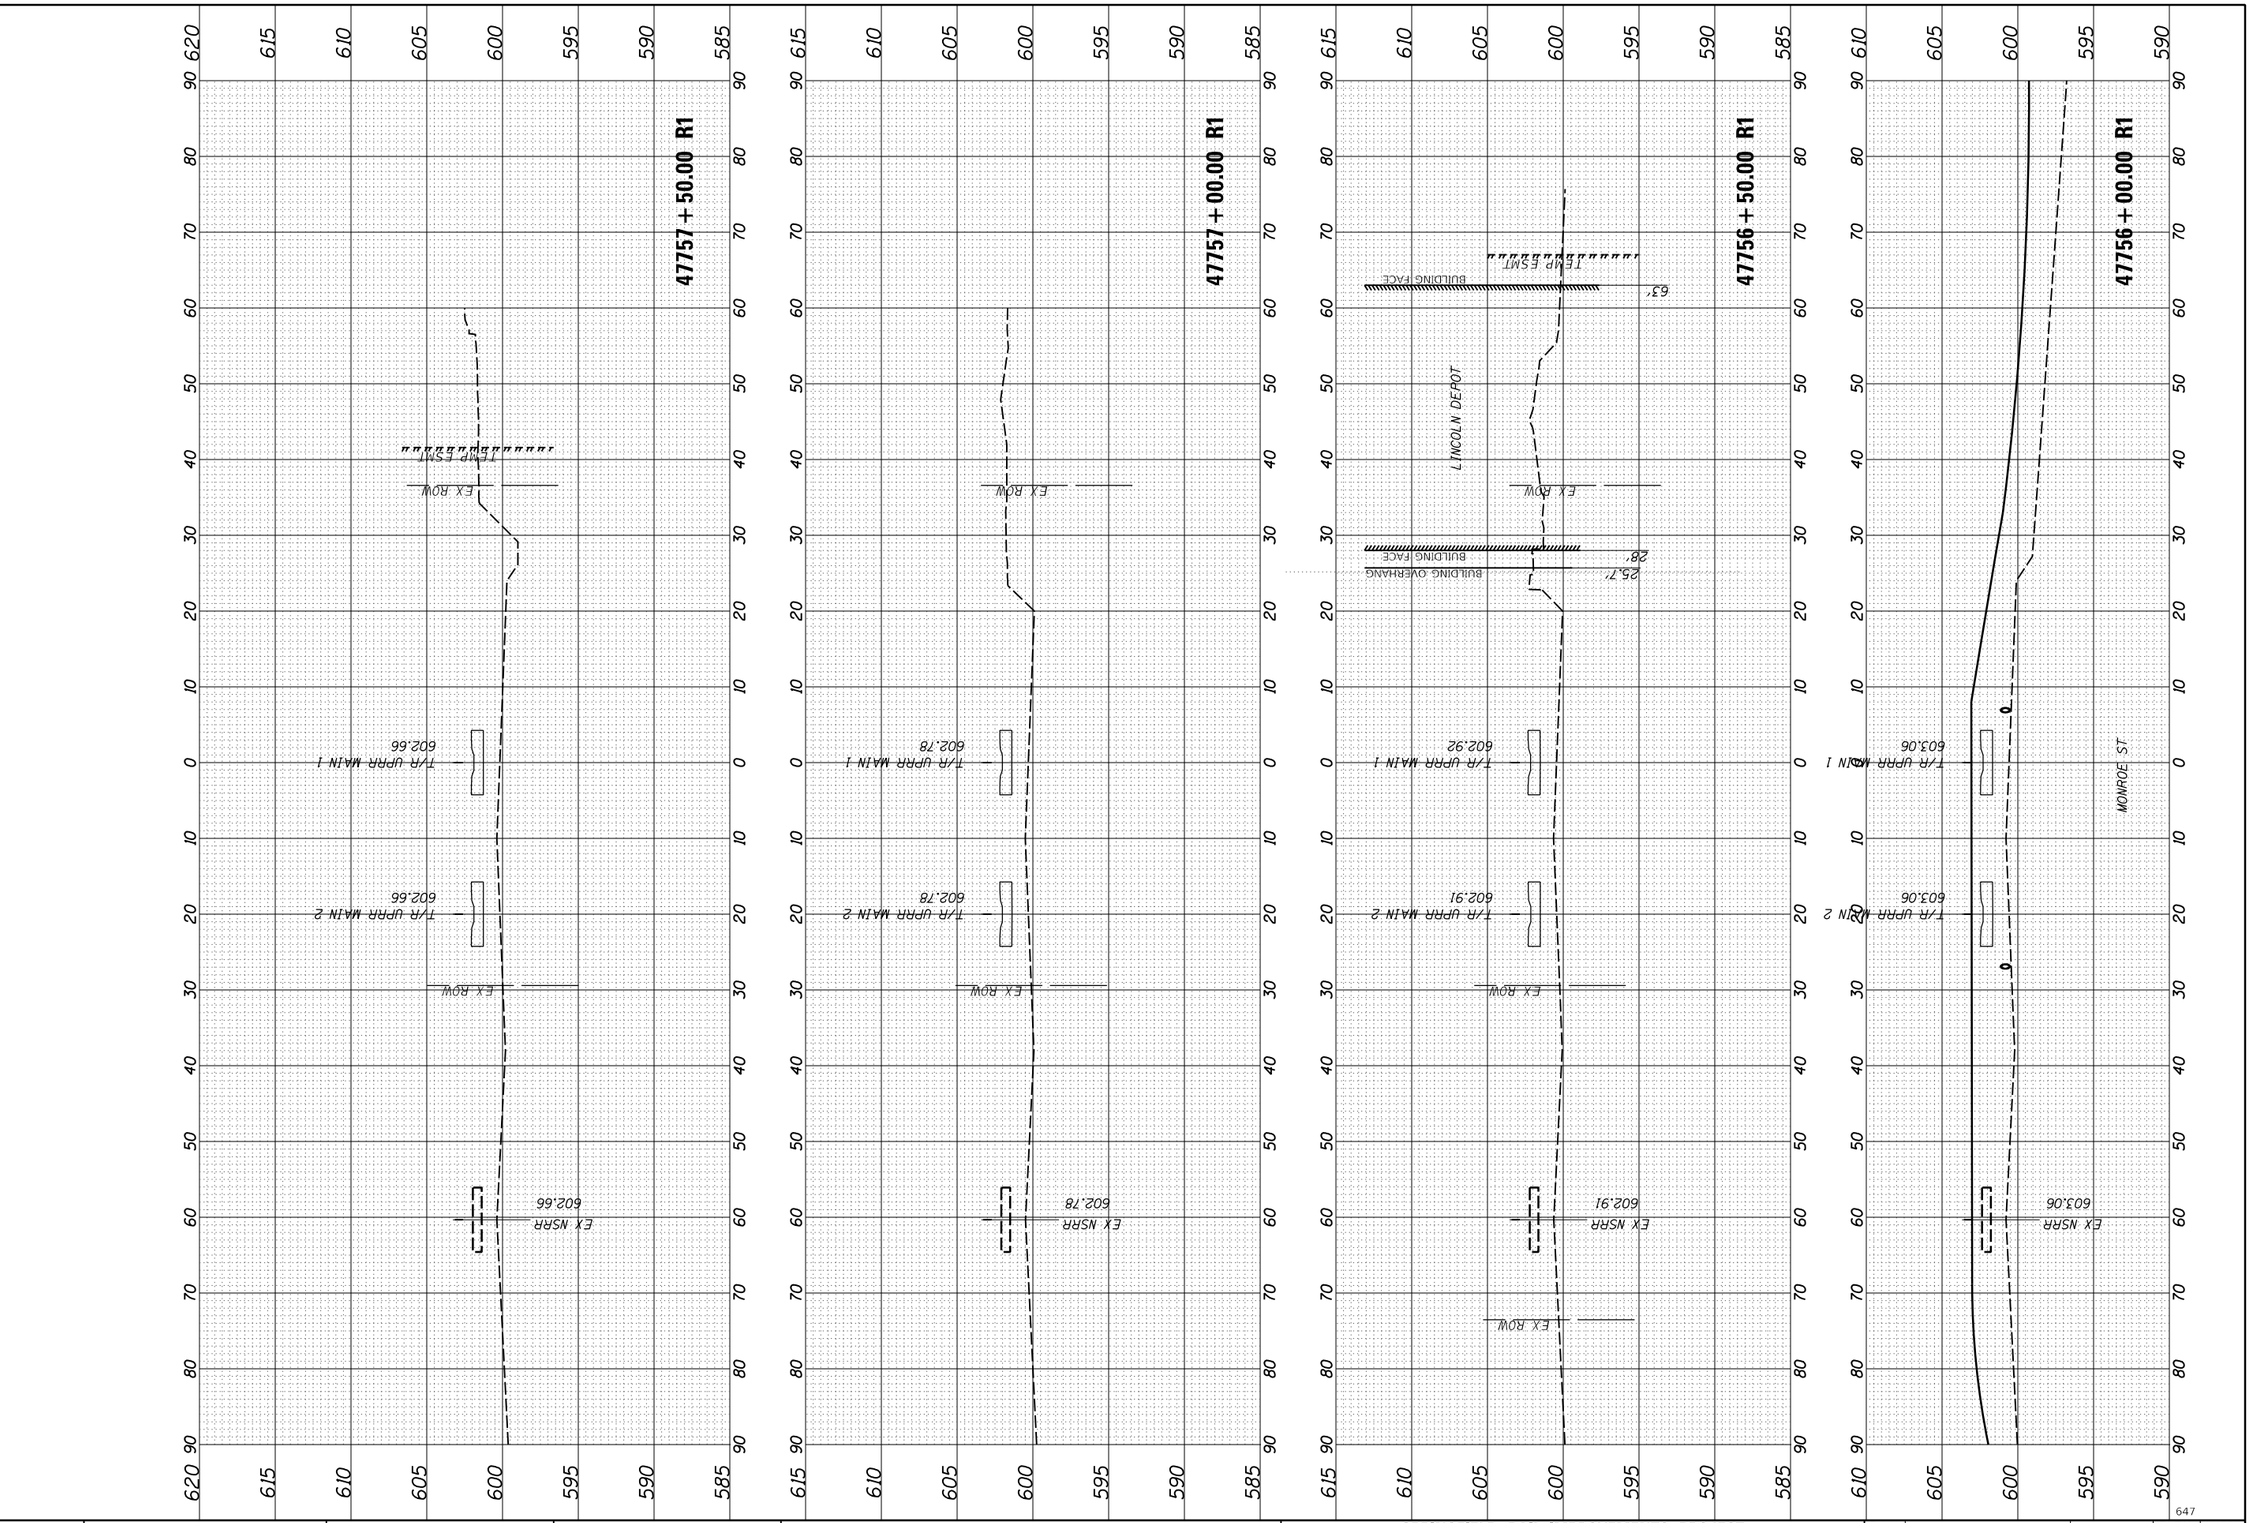

FINAL PLANS

MODEL: 34

FILE NAME: pw:\\hansonine-pw.bentley.com:hanson-pw-01\Documents\09Jobs\09L0179B\Usable Segments III - V - VII\CAD\Rail\Usable Segment VI - IDOT\Sheet\D609L0179B-SHT-Sections-Track.dgn

ORIGINAL SURVEY		BY	DATE
NOTE BOOK	SURVEYED		
NO.	PLOTTED		
	TEMPLATE		
	AREAS		
	AREAS CHECKED		

FINAL SURVEY		BY	DATE
NOTE BOOK	SURVEYED		
NO.	PLOTTED		
	TEMPLATE		
	AREAS		
	AREAS CHECKED		

USER NAME = pop00275	DESIGNED - GCN	REVISED -
	DRAWN - RH	REVISED -
PLOT SCALE = 20.00 ' / in.	CHECKED - GCN	REVISED -
PLOT DATE = 9/27/2024	DATE - 10/01/2024	REVISED -

STATE OF ILLINOIS
DEPARTMENT OF TRANSPORTATION

SPRINGFIELD RAIL IMPROVEMENTS PROJECT
SPRINGFIELD, SANGAMON COUNTY, ILLINOIS
CROSS SECTIONS – TRACK

SCALE:

SHEET 58 OF 125 SHEETS

STA. 47756+00.00 R1 TO STA. 47757+50.00 R1

F.A.U. RTE.	SECTION	COUNTY	TOTAL SHEETS	SHEET NO.
7972	20-00492-00-BR & 22-00492-01-BR	SANGAMON	714	647
	09L0179B	CONTRACT NO. 93773		
		ILLINOIS	FED. AID PROJECT	

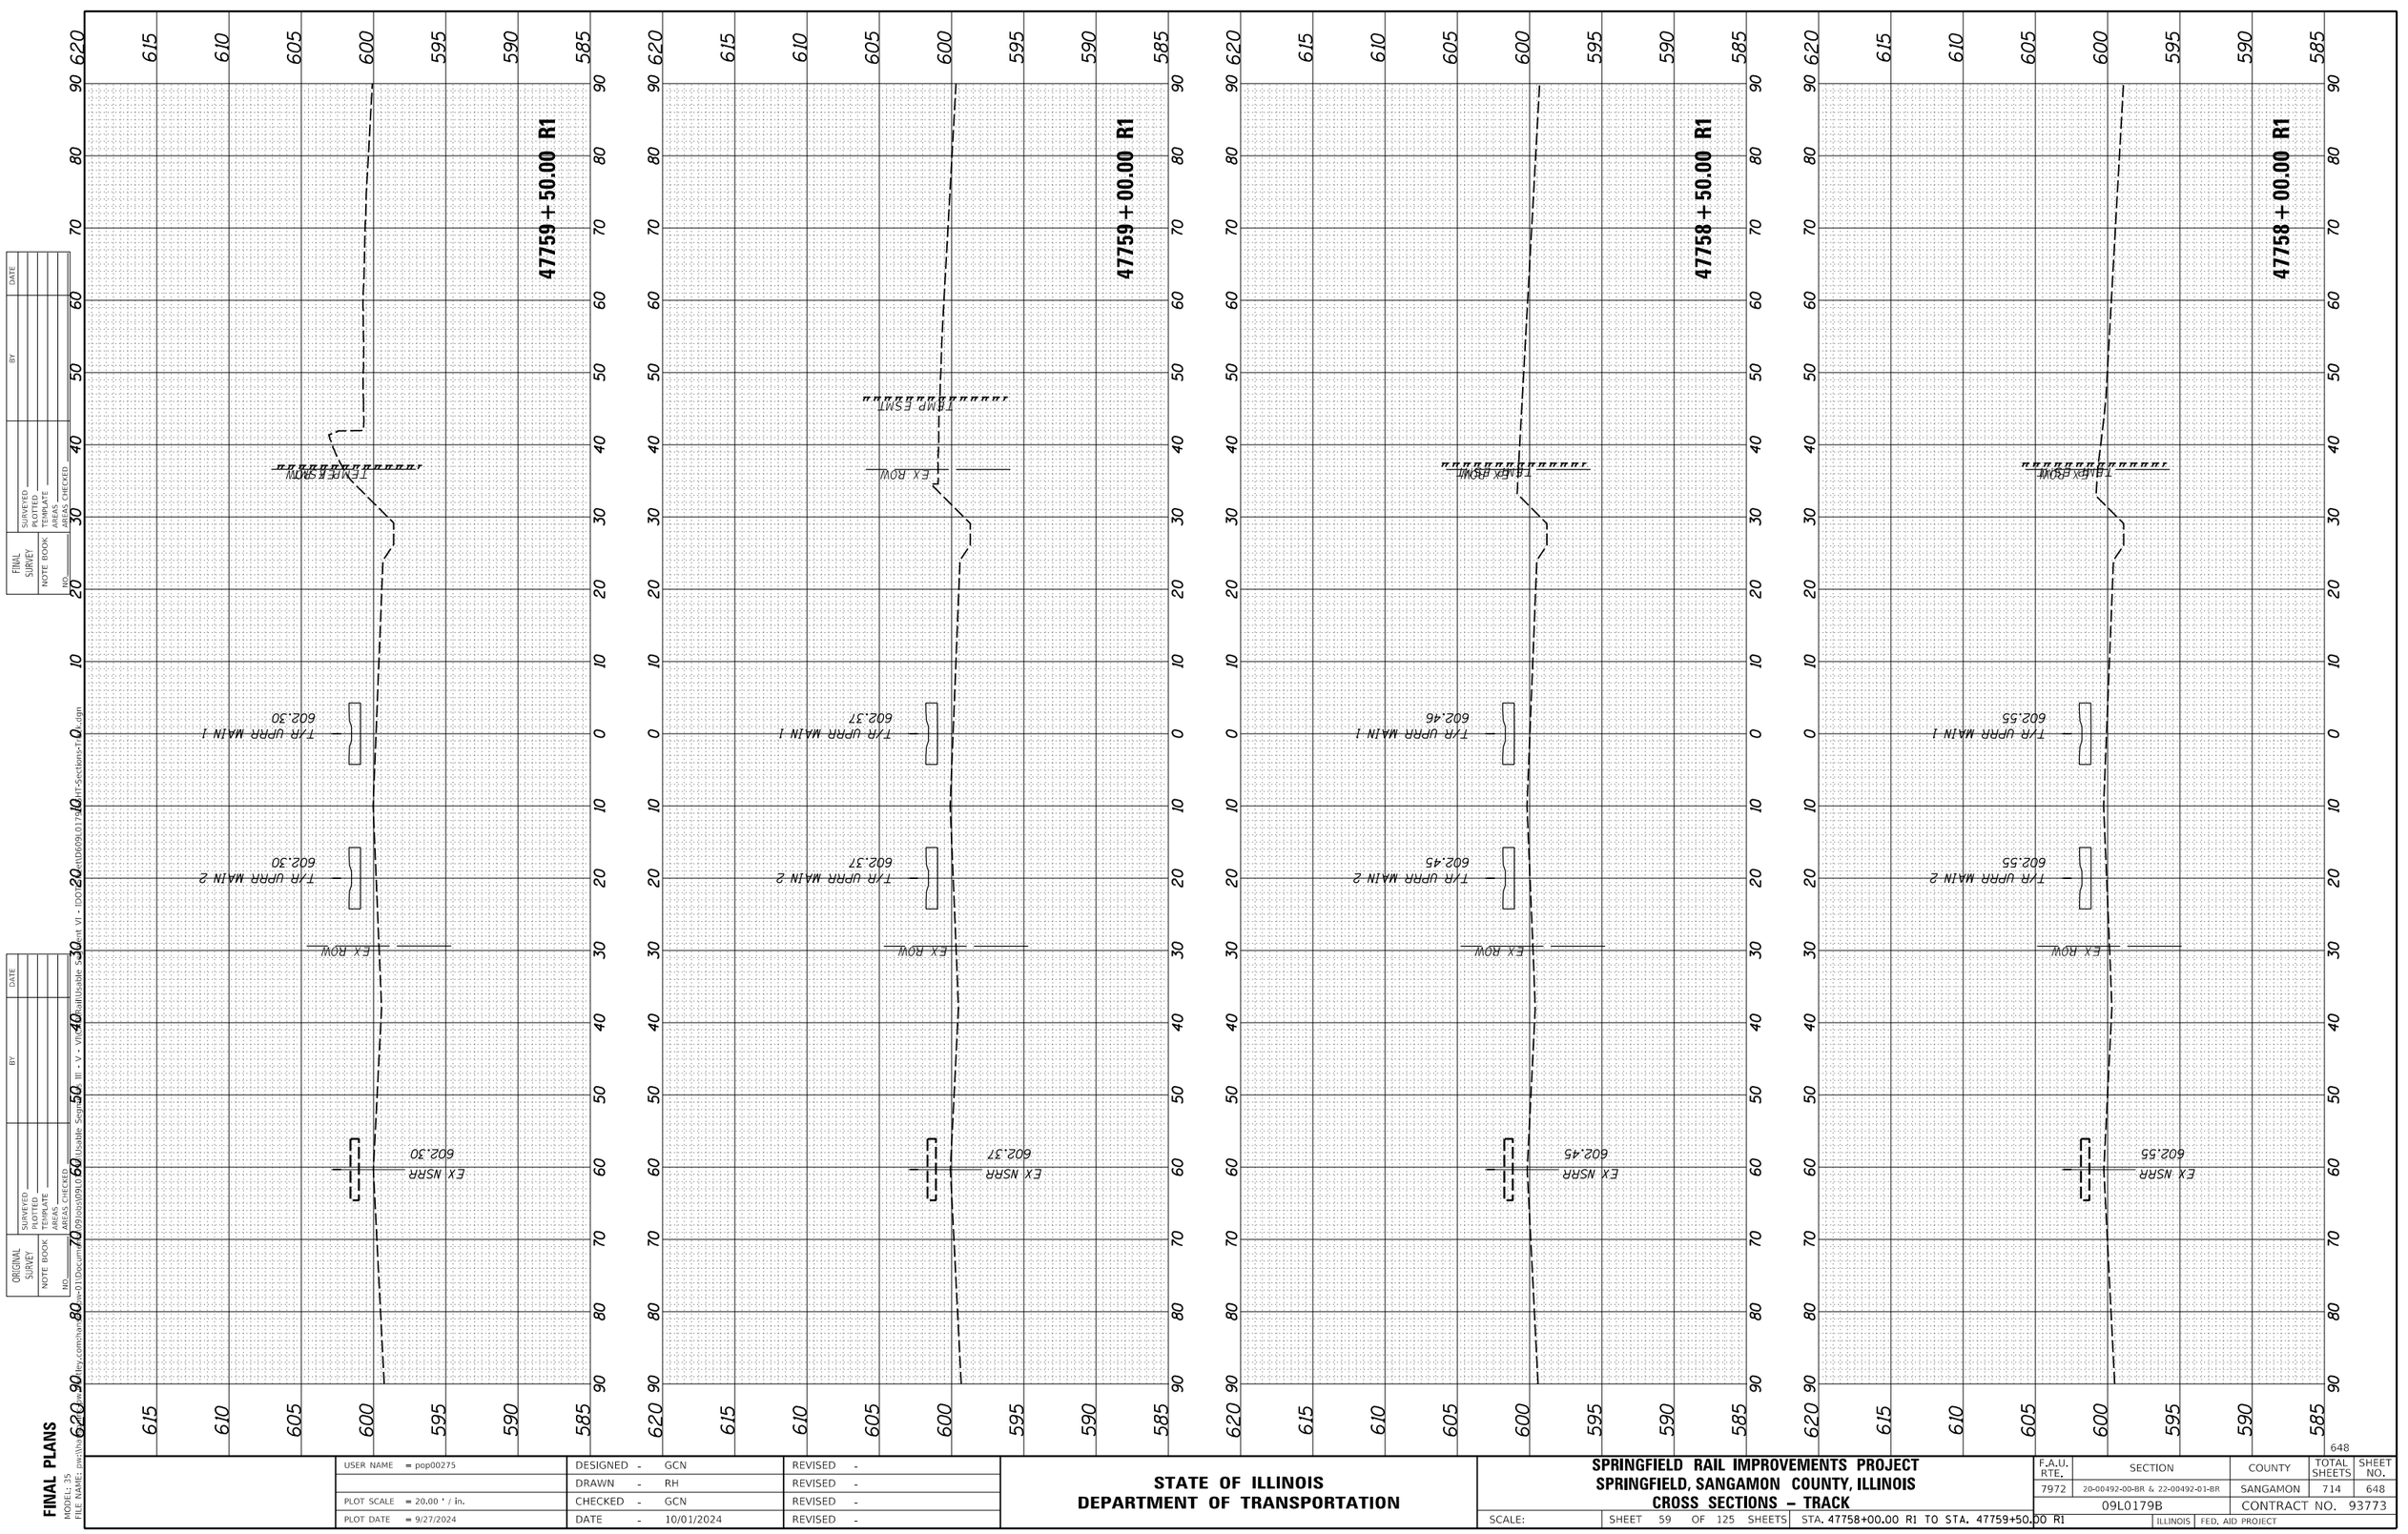

FINAL SURVEY
NOTE BOOK
NO.
SURVEYED
PLOTTED
TEMPLATE
AREAS
AREAS CHECKED
BY
DATE

ORIGINAL SURVEY
NOTE BOOK
NO.
SURVEYED
PLOTTED
TEMPLATE
AREAS
AREAS CHECKED
BY
DATE

FINAL PLANS
MODEL: 35
FILE NAME: pw:\\hanson-pw.bentley.com:hanson-pw-01\Documents\09jobs\09L0179B\Usable Segment III - V - VI\Rail\Usable Segment VI - IDOT\Sheet\D609L0179B-HT-Sections-Track.dgn

USER NAME = pop00275	DESIGNED - GCN	REVISED -	
	DRAWN - RH	REVISED -	
PLOT SCALE = 20.00 ' / in.	CHECKED - GCN	REVISED -	
PLOT DATE = 9/27/2024	DATE - 10/01/2024	REVISED -	

STATE OF ILLINOIS
DEPARTMENT OF TRANSPORTATION

SPRINGFIELD RAIL IMPROVEMENTS PROJECT
SPRINGFIELD, SANGAMON COUNTY, ILLINOIS
CROSS SECTIONS – TRACK

SCALE: | SHEET 59 OF 125 SHEETS | STA. 47758+00.00 R1 TO STA. 47759+50.00 R1

F.A.U. RTE.	SECTION	COUNTY	TOTAL SHEETS	SHEET NO.
7972	20-00492-00-BR & 22-00492-01-BR	SANGAMON	714	648
	09L0179B	CONTRACT NO. 93773		
		ILLINOIS	FED. AID PROJECT	

648

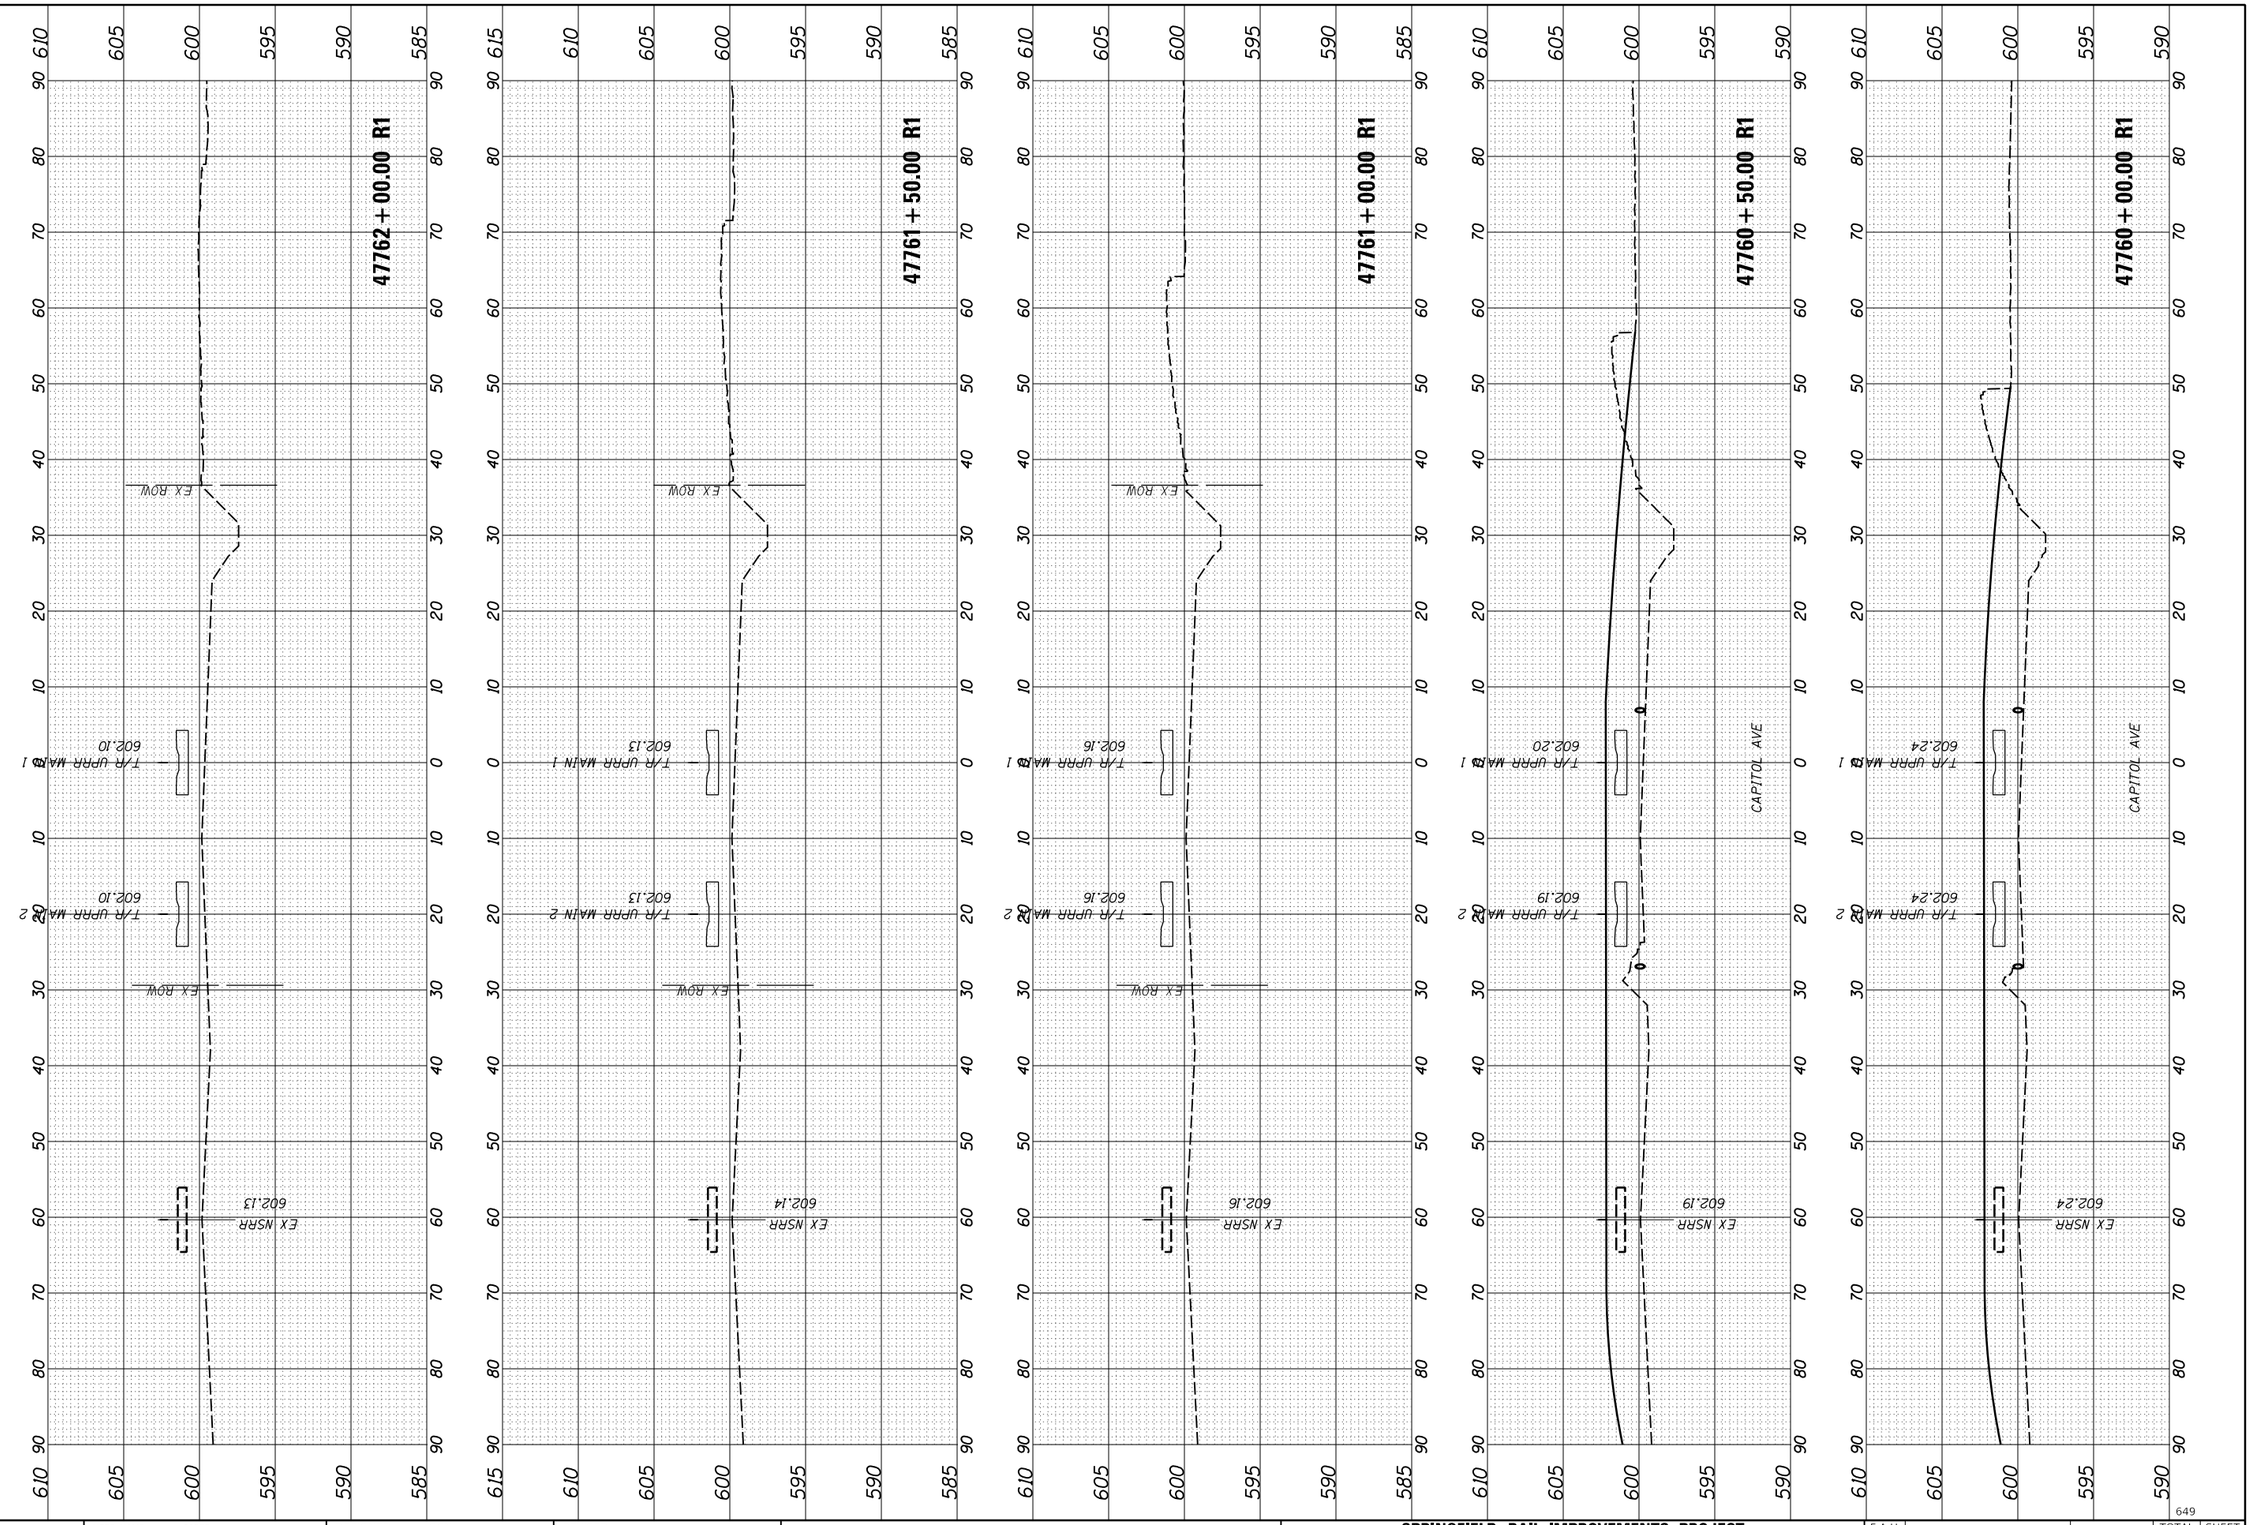

FINAL PLANS

MODEL: 36

FILE NAME: pw:\\hansonlnc-pw.bentley.com:hanson-pw-01\Documents\09Jobs\09L0179B\Usable Segments III - V - VII\CAD\RailUsable Segment VI - IDOT\Sheet\D609L0179B-SHT-Sections-Track.dgn

FINAL SURVEY		BY	DATE
NOTE BOOK	SURVEYED		
NO.	PLOTTED		
	TEMPLATE		
	AREAS		
	AREAS CHECKED		

ORIGINAL SURVEY		BY	DATE
NOTE BOOK	SURVEYED		
NO.	PLOTTED		
	TEMPLATE		
	AREAS		
	AREAS CHECKED		

649

USER NAME = pop00275	DESIGNED - GCN	REVISED -	
	DRAWN - RH	REVISED -	
PLOT SCALE = 20.00 ' / in.	CHECKED - GCN	REVISED -	
PLOT DATE = 9/27/2024	DATE - 10/01/2024	REVISED -	

STATE OF ILLINOIS
DEPARTMENT OF TRANSPORTATION

SPRINGFIELD RAIL IMPROVEMENTS PROJECT
SPRINGFIELD, SANGAMON COUNTY, ILLINOIS
CROSS SECTIONS – TRACK

SCALE:

SHEET 60 OF 125 SHEETS

STA. 47760+00.00 R1 TO STA. 47762+00.00 R1

F.A.U. RTE.	SECTION	COUNTY	TOTAL SHEETS	SHEET NO.
7972	20-00492-00-BR & 22-00492-01-BR	SANGAMON	714	649
	09L0179B	CONTRACT NO. 93773		
	ILLINOIS FED. AID PROJECT			

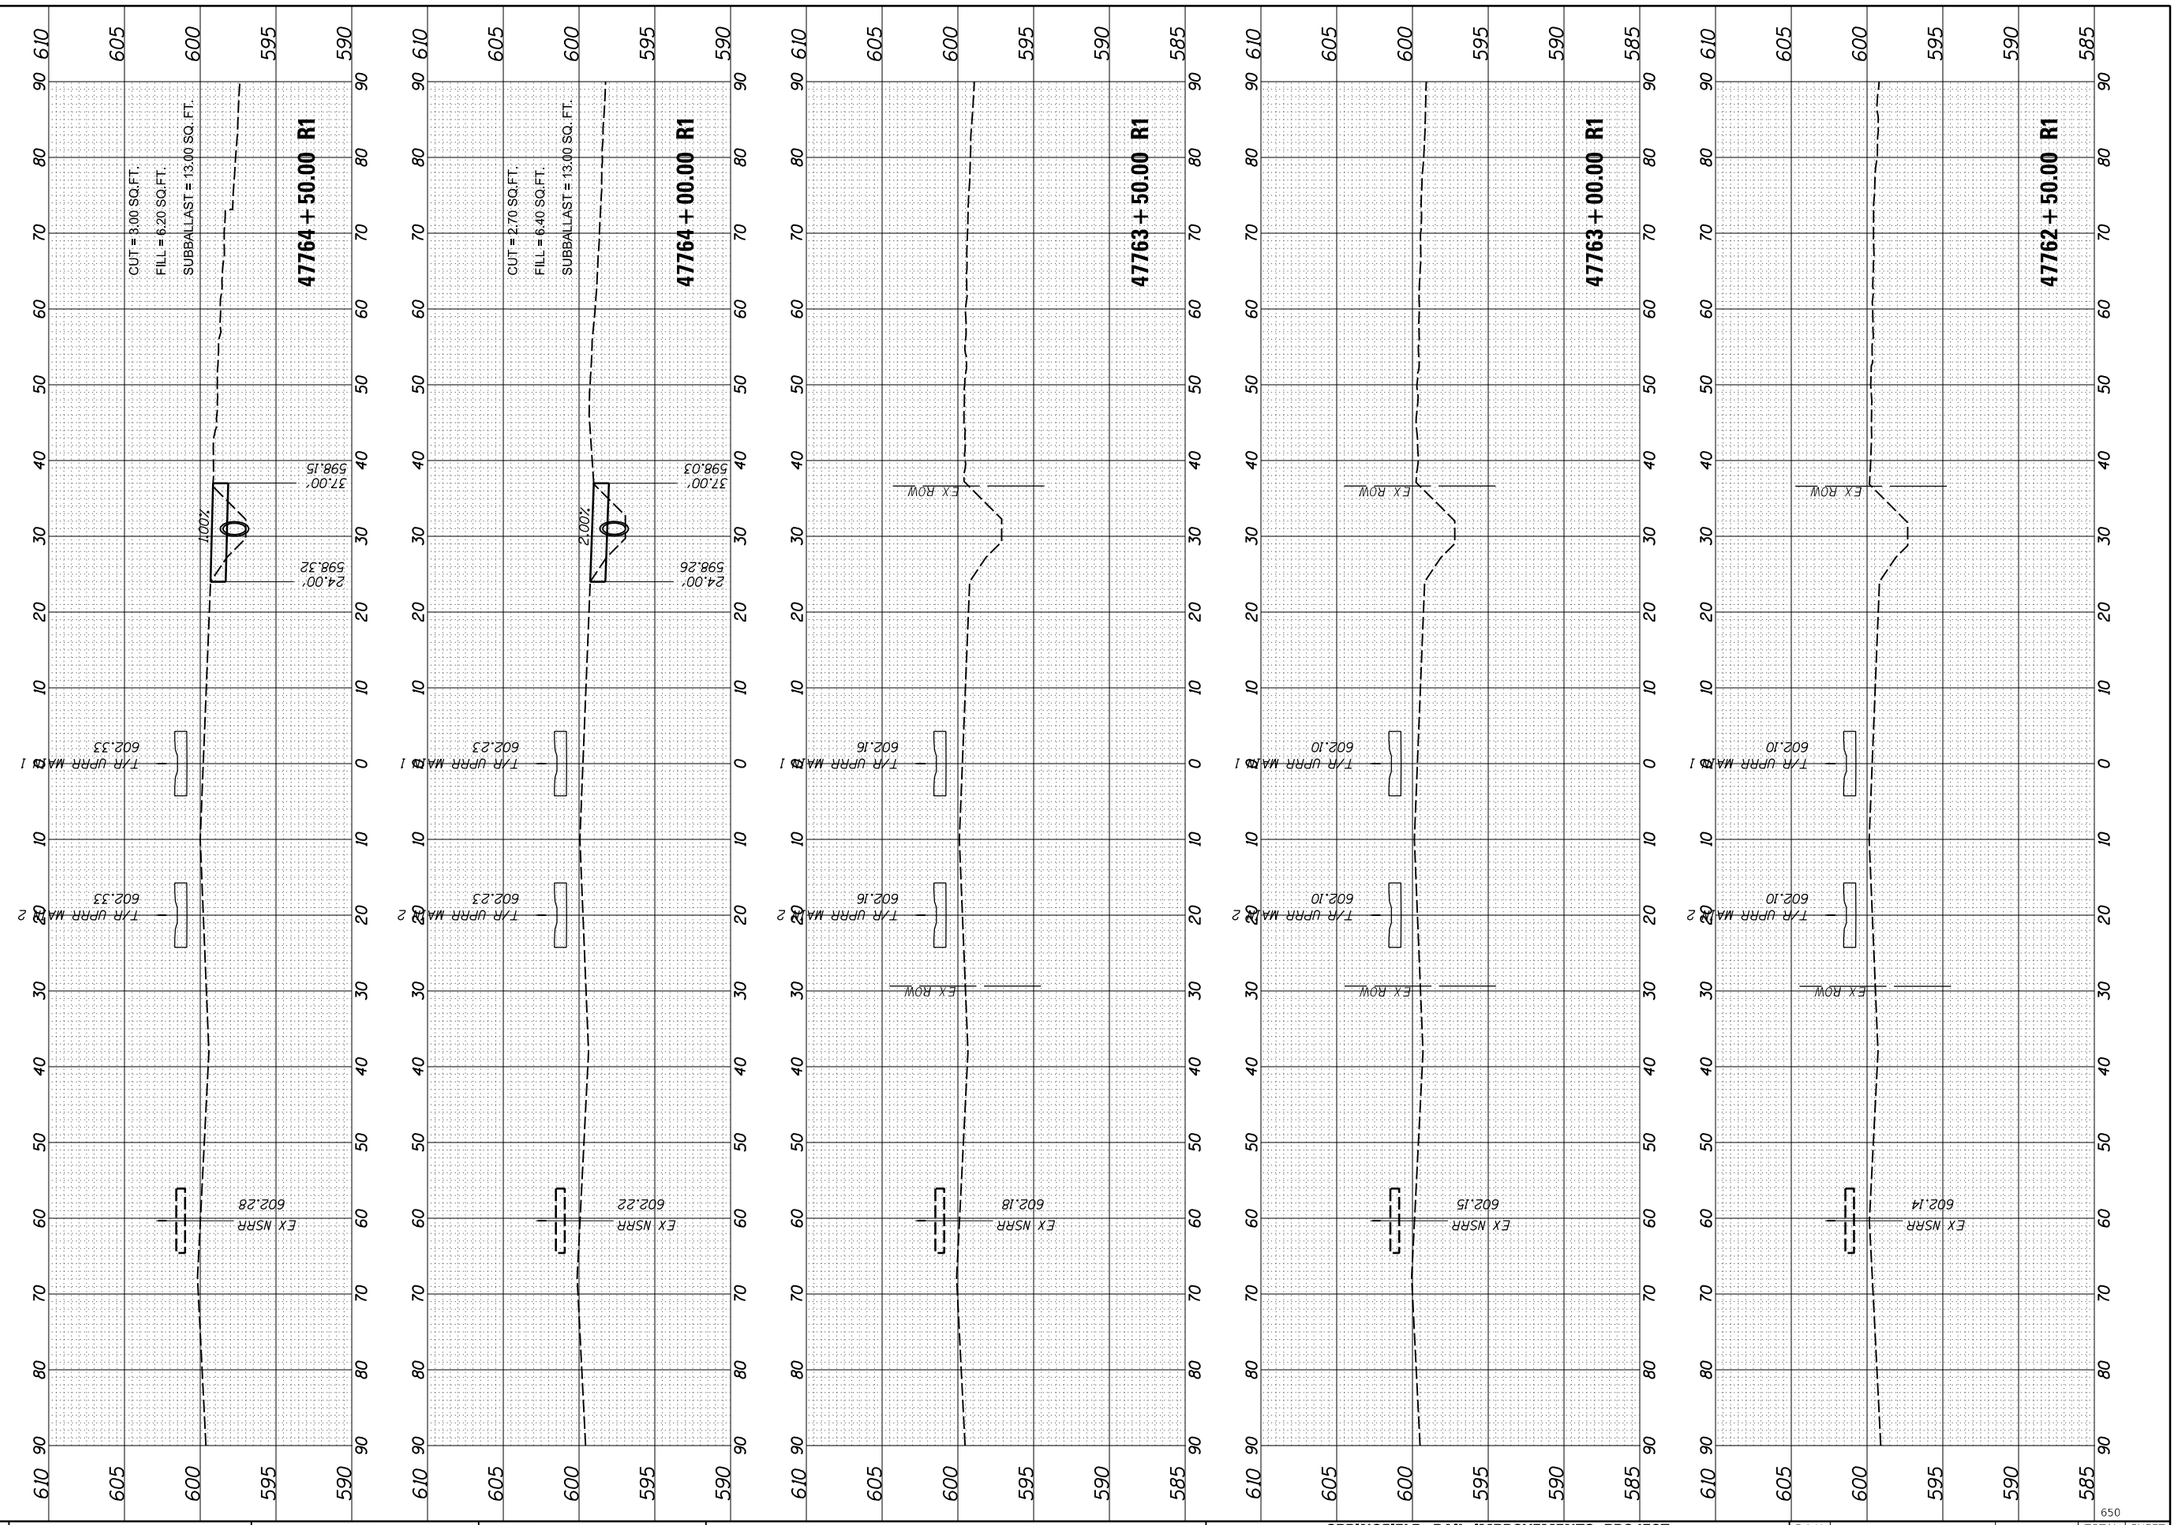

FINAL SURVEY		BY	DATE
NOTE BOOK	SURVEYED		
	PLOTTED		
	TEMPLATE		
	AREAS		
NO.	AREAS CHECKED		

ORIGINAL SURVEY		BY	DATE
NOTE BOOK	SURVEYED		
	PLOTTED		
	TEMPLATE		
	AREAS		
NO.	AREAS CHECKED		

FINAL PLANS

MODEL: 37

FILE NAME: pw:\\hansonino-pw.bentley.com:hanson-pw-01\Documents\09Jobs\09L0179B\Usable Segments III - V - VII\CAD\Rail\Usable Segment VI - IDOT\Sheet\D609L0179B-SHT-Sections-Track.dgn

USER NAME = pop00275	DESIGNED - GCN	REVISED -
	DRAWN - RH	REVISED -
PLOT SCALE = 20.00 ' / in.	CHECKED - GCN	REVISED -
PLOT DATE = 9/27/2024	DATE - 10/01/2024	REVISED -

STATE OF ILLINOIS
DEPARTMENT OF TRANSPORTATION

SPRINGFIELD RAIL IMPROVEMENTS PROJECT
SPRINGFIELD, SANGAMON COUNTY, ILLINOIS
CROSS SECTIONS – TRACK

SCALE:

SHEET 61 OF 125 SHEETS STA. 47762+50.00 R1 TO STA. 47764+50.00 R1

F.A.U. RTE.	SECTION	COUNTY	TOTAL SHEETS	SHEET NO.
7972	20-00492-00-BR & 22-00492-01-BR	SANGAMON	714	650
	09L0179B	CONTRACT NO. 93773		
	ILLINOIS FED. AID PROJECT			

650

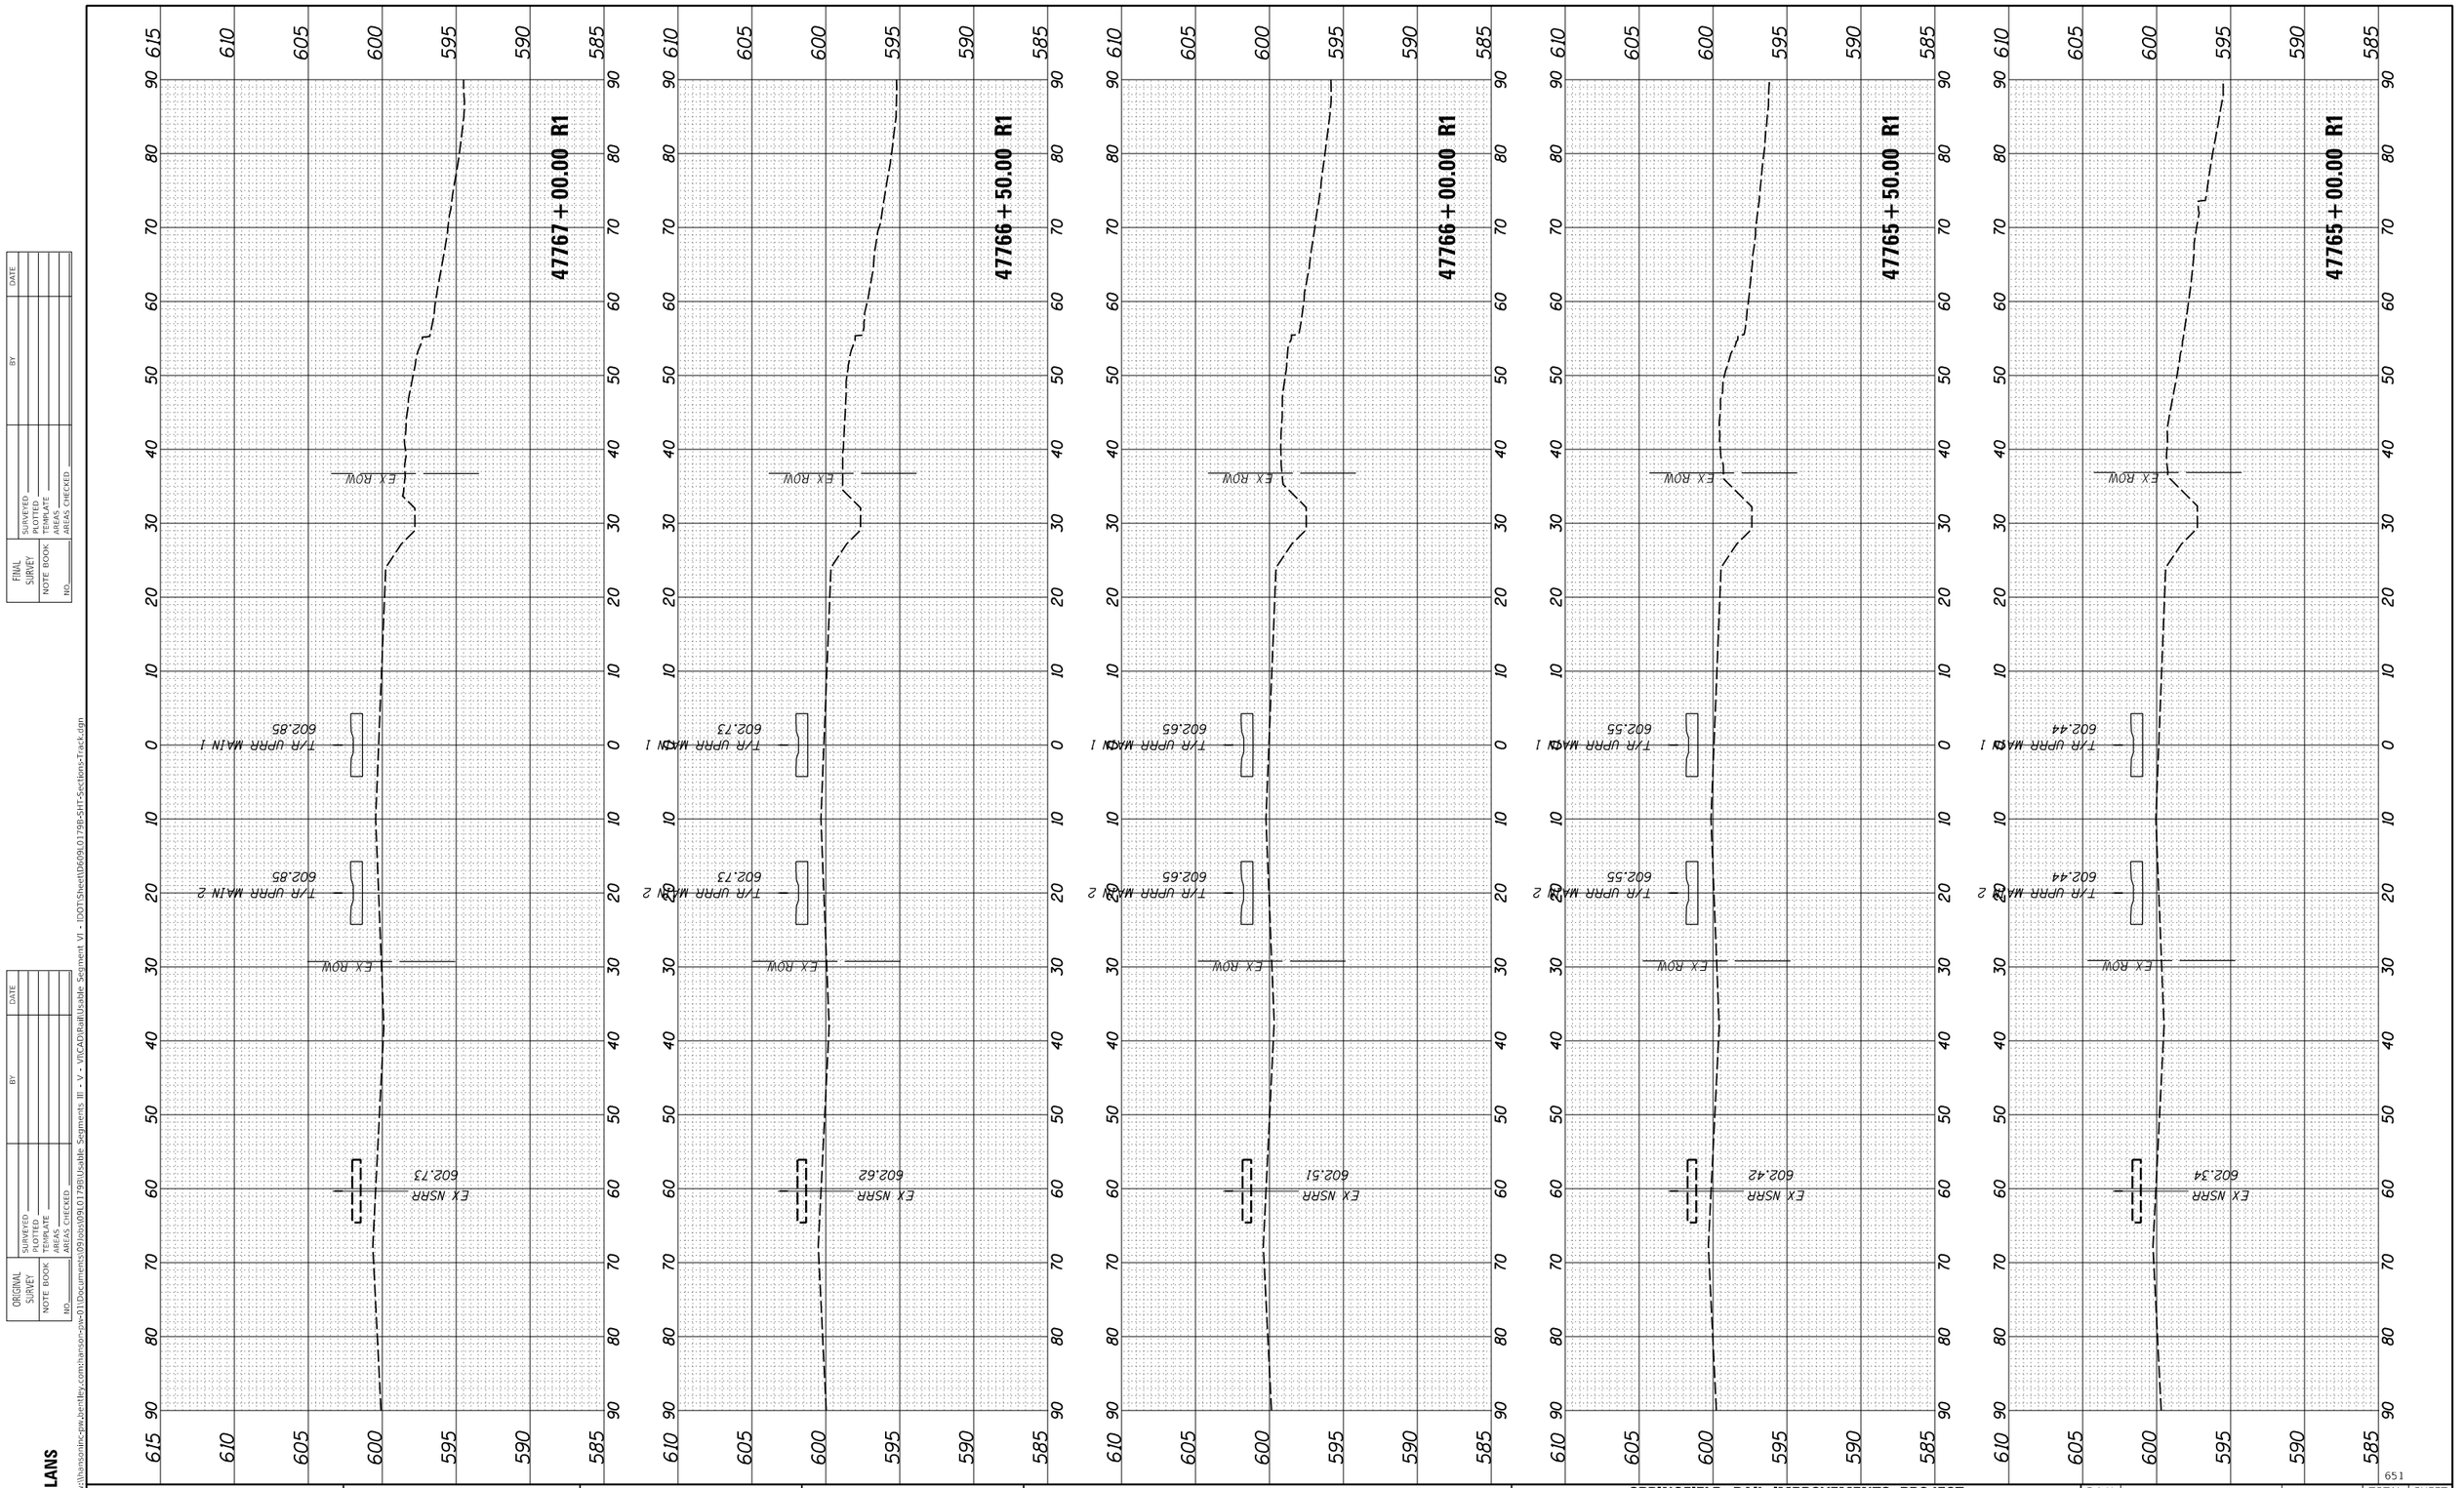

FINAL PLANS

MODEL: 3B

FILE NAME: pw:\\hansonino-pw.bentley.com:hanson-pw-01\Documents\09Jobs\09L0179B\Usable Segments III - V - VII\CAD\Rail\Usable Segment VI - IDOT\Sheet\D609L0179B-SHT-Sections-Track.dgn

FINAL SURVEY		BY	DATE
NOTE BOOK	SURVEYED		
NO.	PLOTTED		
	TEMPLATE		
	AREAS		
	AREAS CHECKED		

ORIGINAL SURVEY		BY	DATE
NOTE BOOK	SURVEYED		
NO.	PLOTTED		
	TEMPLATE		
	AREAS		
	AREAS CHECKED		

USER NAME = pop00275	DESIGNED - GCN	REVISED -	
	DRAWN - RH	REVISED -	
PLOT SCALE = 20.00 ' / in.	CHECKED - GCN	REVISED -	
PLOT DATE = 9/27/2024	DATE - 10/01/2024	REVISED -	

STATE OF ILLINOIS
DEPARTMENT OF TRANSPORTATION

SPRINGFIELD RAIL IMPROVEMENTS PROJECT
SPRINGFIELD, SANGAMON COUNTY, ILLINOIS
CROSS SECTIONS – TRACK

SCALE:

SHEET 62 OF 125 SHEETS STA. 47765+00.00 R1 TO STA. 47767+00.00 R1

F.A.U. RTE.	SECTION	COUNTY	TOTAL SHEETS	SHEET NO.
7972	20-00492-00-BR & 22-00492-01-BR	SANGAMON	714	651
	09L0179B	CONTRACT NO. 93773		
	ILLINOIS	FED. AID PROJECT		

651

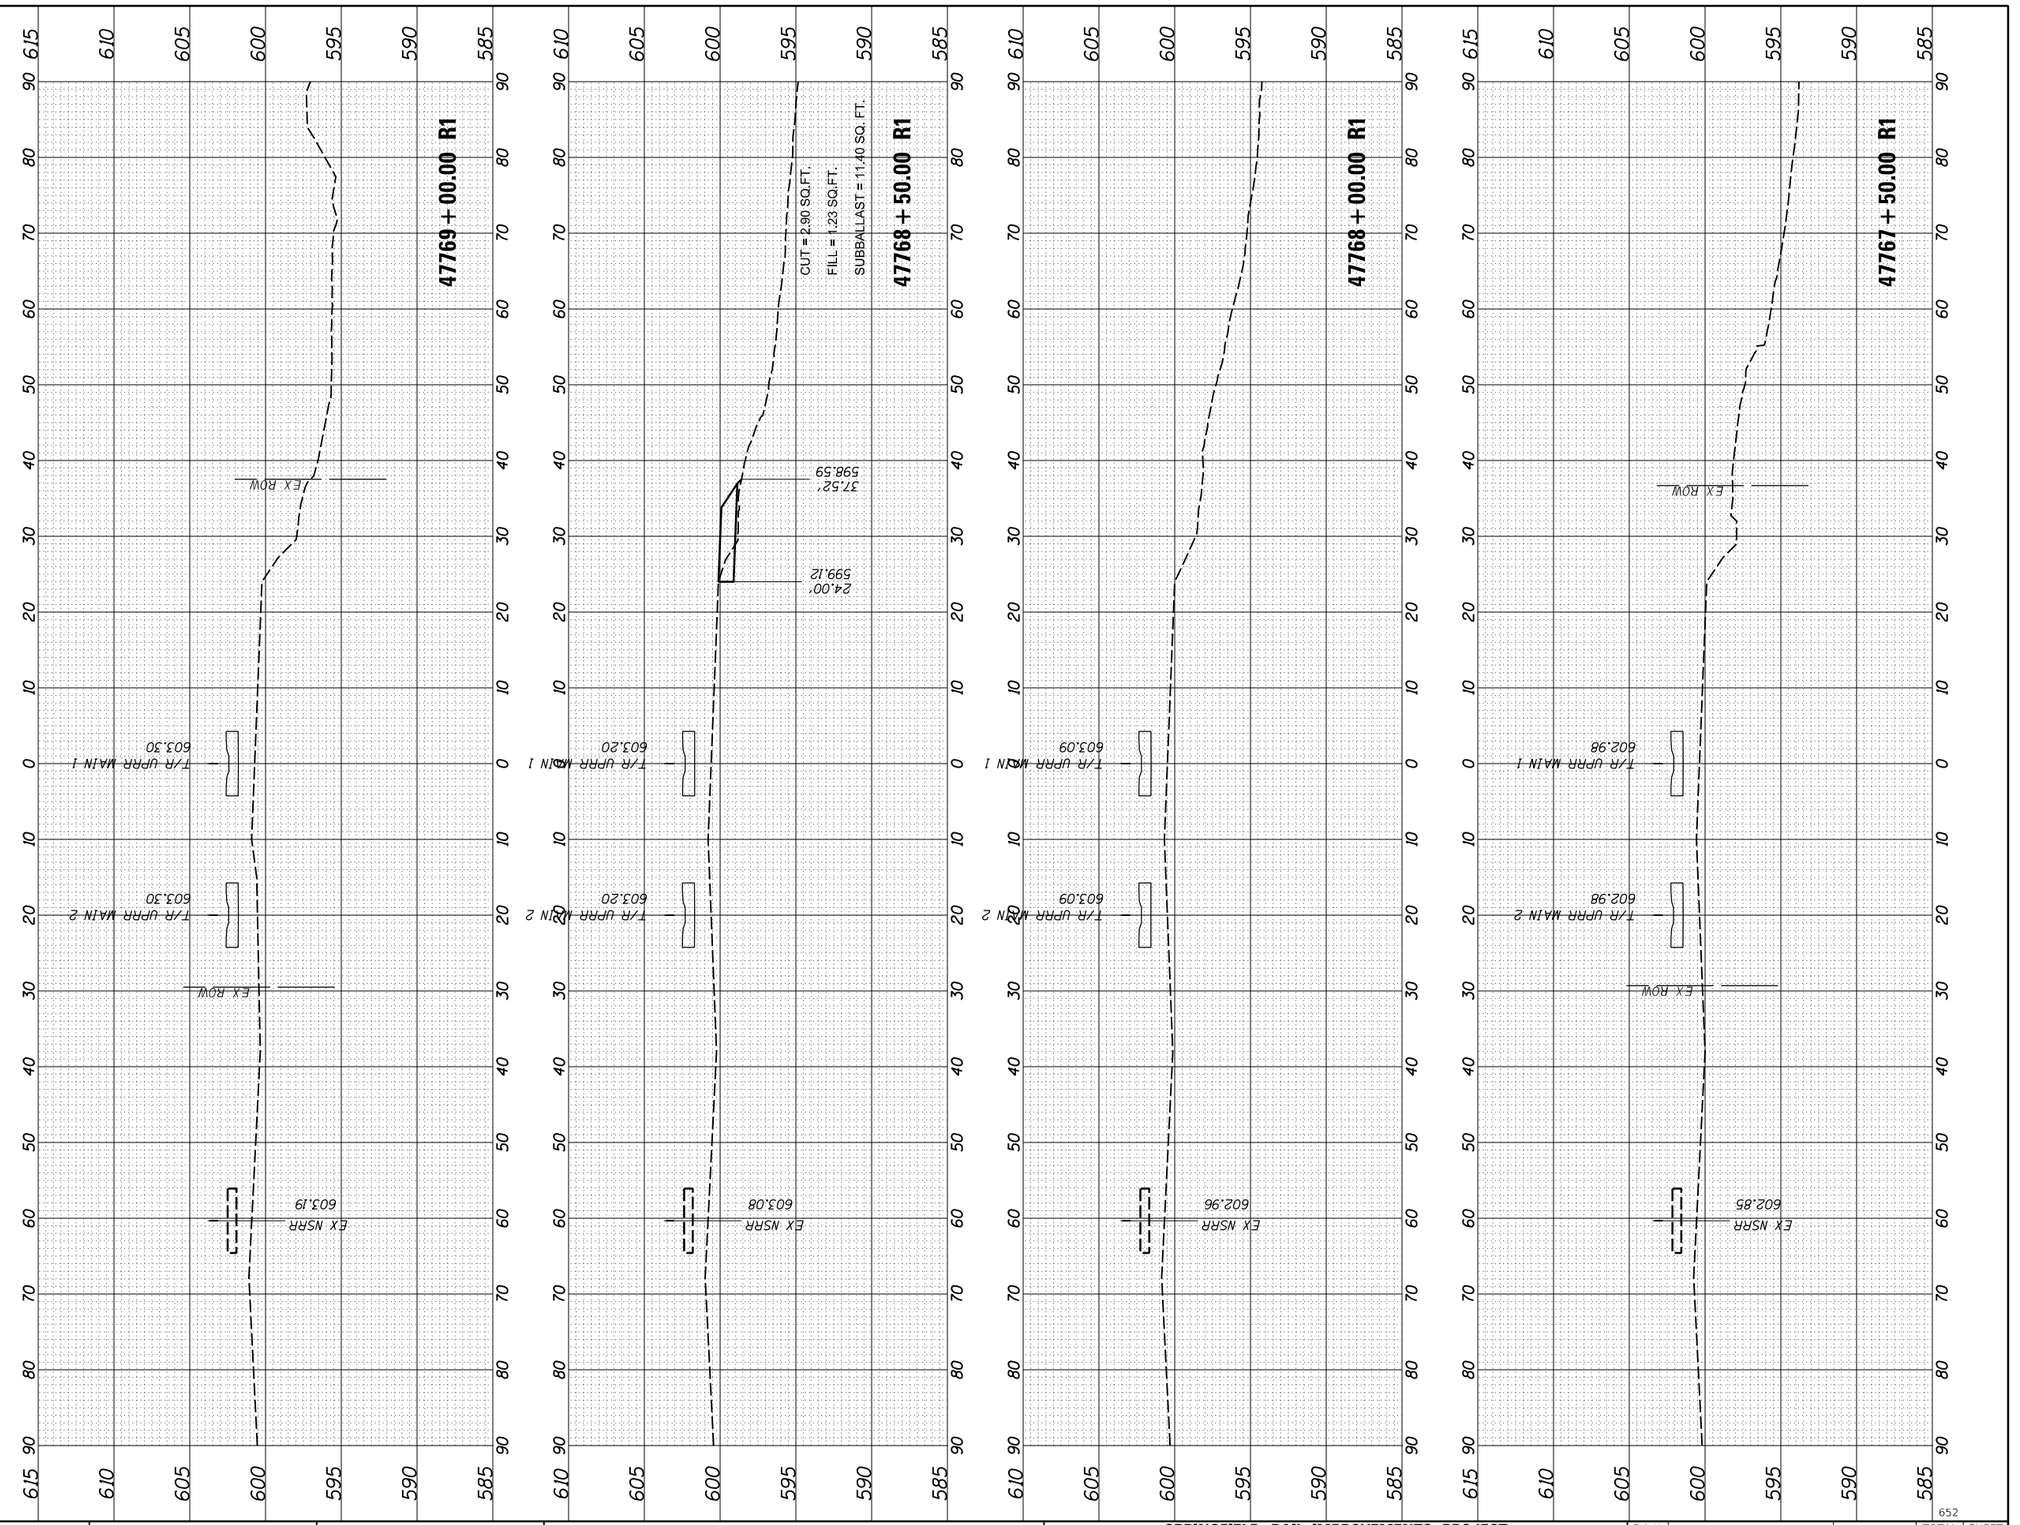

FINAL SURVEY		BY	DATE
NOTE BOOK NO.	SURVEYED		
	PLOTTED		
	TEMPLATE		
	AREAS		
	AREAS CHECKED		

ORIGINAL SURVEY		BY	DATE
NOTE BOOK NO.	SURVEYED		
	PLOTTED		
	TEMPLATE		
	AREAS		
	AREAS CHECKED		

FINAL PLANS

MODEL: 39
FILE NAME: pw:\\hansoninc-pw.bentley.com:hanson-pw-01\Documents\09Jobs\09L0179B\Usable Segments III - V - VI\CAD\Rail\Usable Segment VI - IDOT\Sheet\D609L0179B-SHT-Sections-Track.dgn

USER NAME = pop00275	DESIGNED - GCN	REVISED -	
	DRAWN - RH	REVISED -	
PLOT SCALE = 20.00 ' / in.	CHECKED - GCN	REVISED -	
PLOT DATE = 9/27/2024	DATE - 10/01/2024	REVISED -	

STATE OF ILLINOIS
DEPARTMENT OF TRANSPORTATION

SPRINGFIELD RAIL IMPROVEMENTS PROJECT
SPRINGFIELD, SANGAMON COUNTY, ILLINOIS
CROSS SECTIONS – TRACK

SCALE: | SHEET 63 OF 125 SHEETS | STA. 47767+50.00 R1 TO STA. 47769+00.00 R1

F.A.U. RTE.	SECTION	COUNTY	TOTAL SHEETS	SHEET NO.
7972	20-00492-00-BR & 22-00492-01-BR	SANGAMON	714	652
	09L0179B	CONTRACT NO. 93773		
		ILLINOIS	FED. AID PROJECT	

652

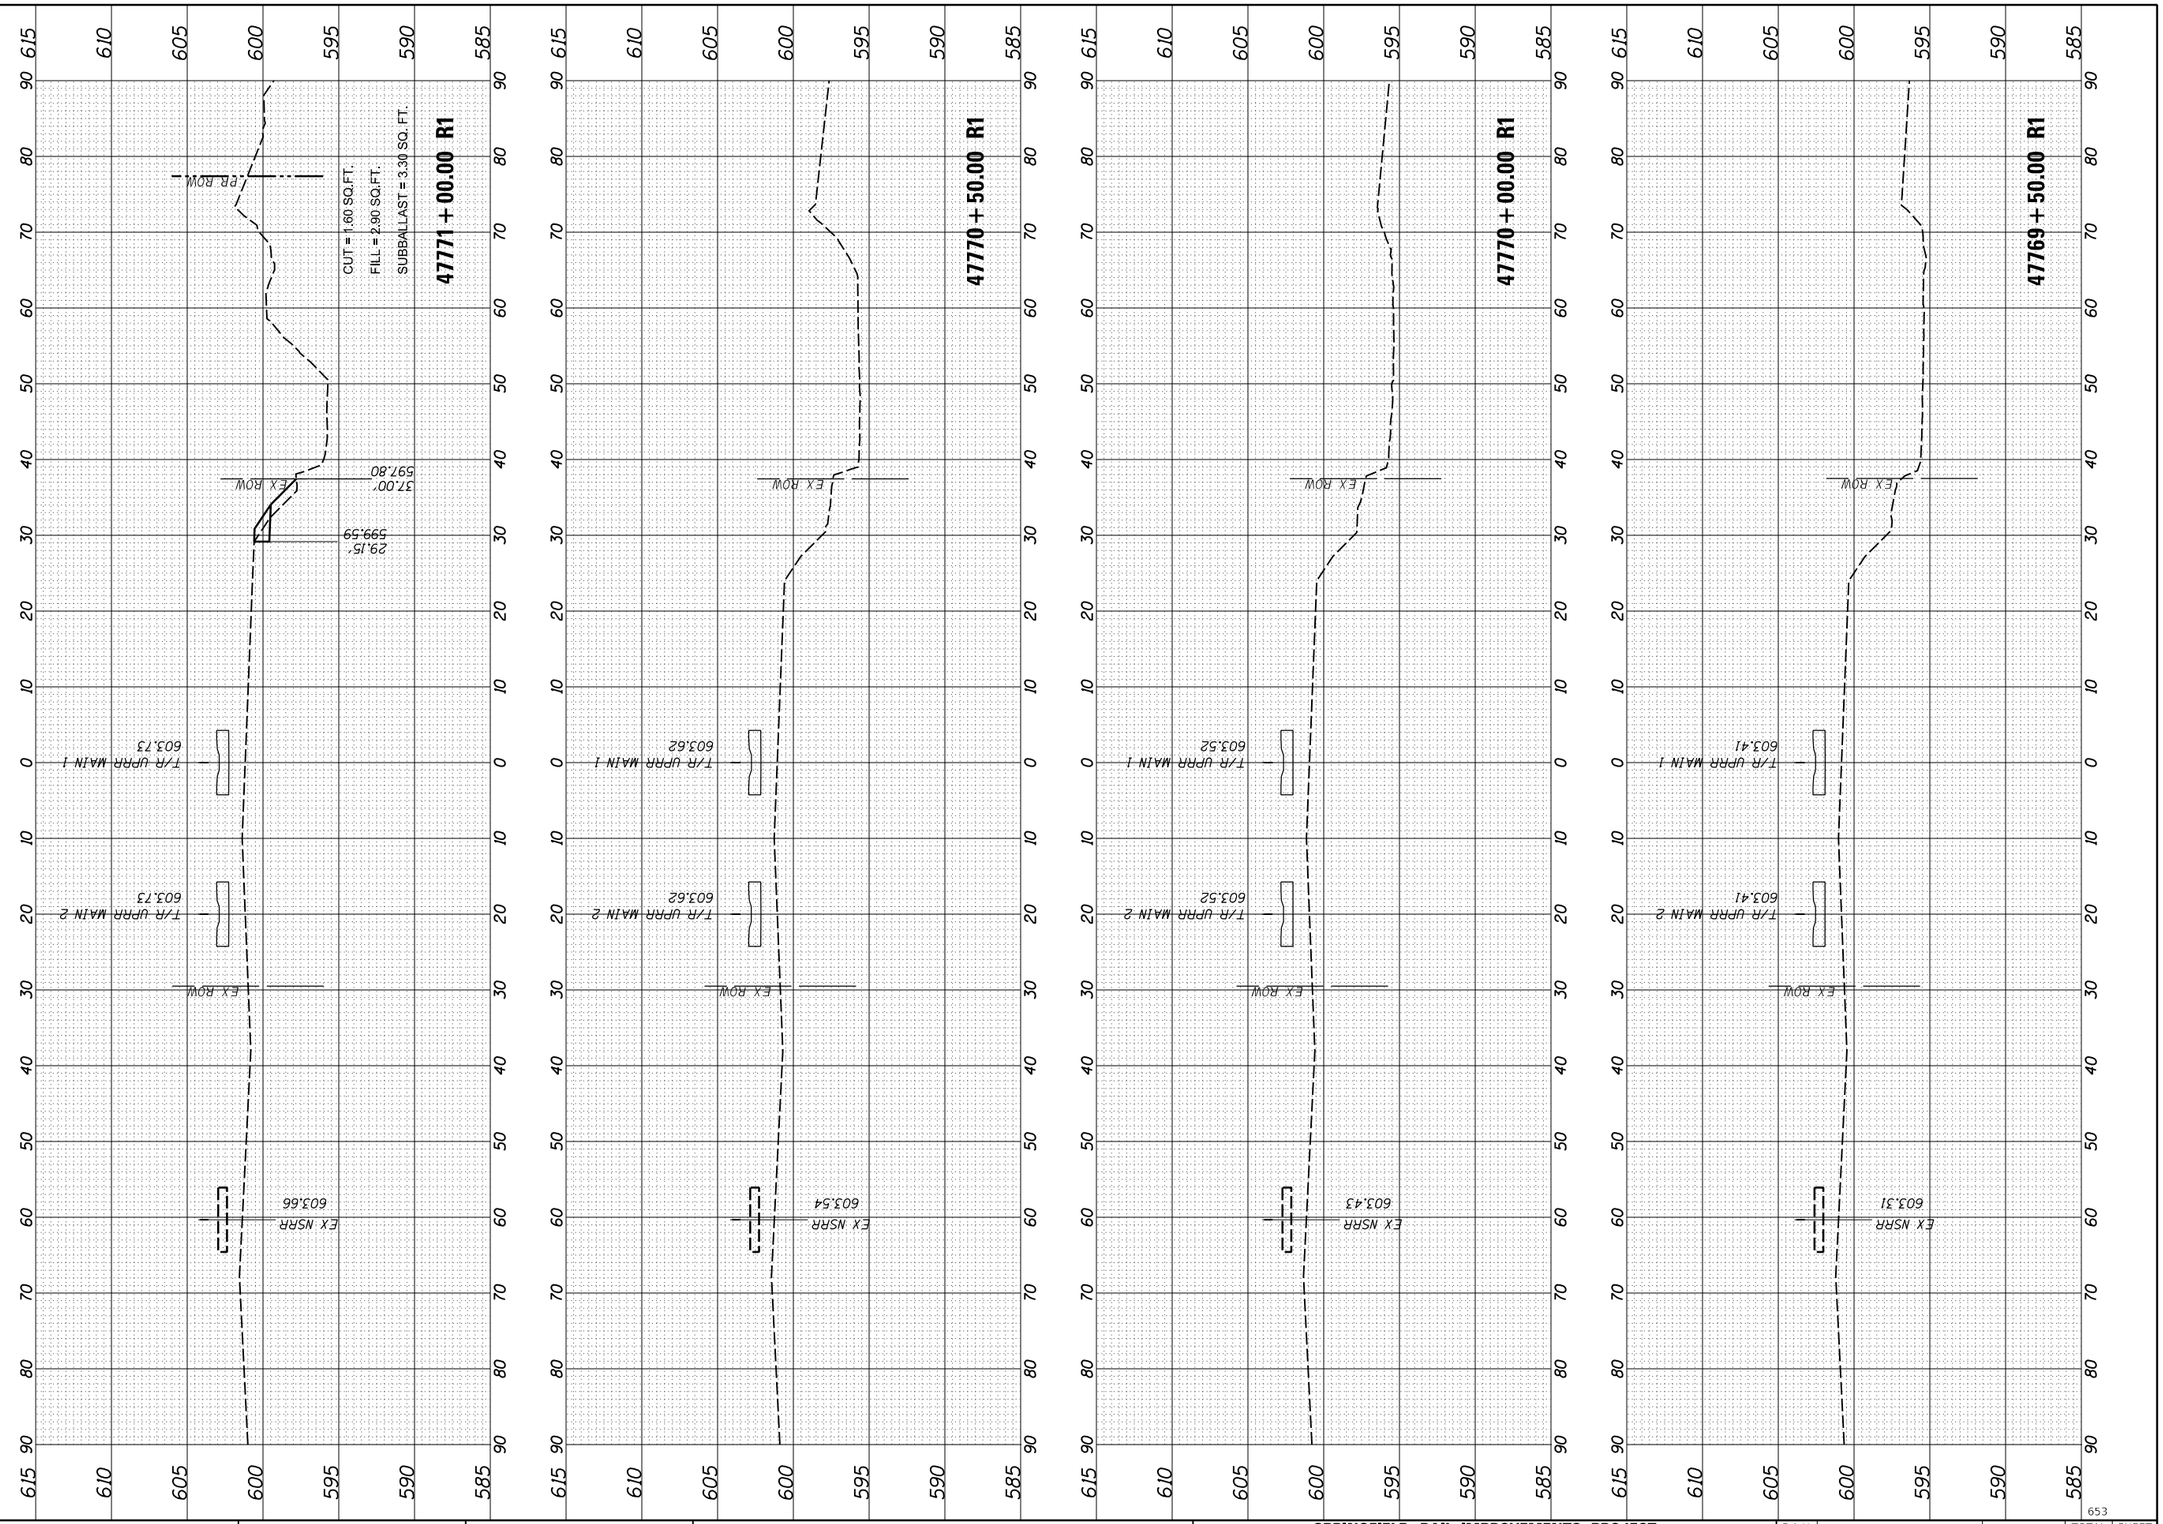

FINAL PLANS

MODEL: 40

FILE NAME: pw:\\hansonlnc-pw.bentley.com:hanson-pw-01\Documents\09Jobs\09L0179B\Usable Segments III - V - VII\CAD\Rail\Usable Segment VI - IDOT\Sheet\D609L0179B-SHT-Sections-Track.dgn

FINAL SURVEY		BY	DATE
NOTE BOOK	SURVEYED		
NO.	PLOTTED		
	TEMPLATE		
	AREAS		
	AREAS CHECKED		

ORIGINAL SURVEY		BY	DATE
NOTE BOOK	SURVEYED		
NO.	PLOTTED		
	TEMPLATE		
	AREAS		
	AREAS CHECKED		

USER NAME = pop00275	DESIGNED - GCN	REVISED -
	DRAWN - RH	REVISED -
PLOT SCALE = 20.00 ' / in.	CHECKED - GCN	REVISED -
PLOT DATE = 9/27/2024	DATE - 10/01/2024	REVISED -

STATE OF ILLINOIS
DEPARTMENT OF TRANSPORTATION

SPRINGFIELD RAIL IMPROVEMENTS PROJECT
SPRINGFIELD, SANGAMON COUNTY, ILLINOIS
CROSS SECTIONS – TRACK

SCALE:

F.A.U. RTE.	SECTION	COUNTY	TOTAL SHEETS	SHEET NO.
7972	20-00492-00-BR & 22-00492-01-BR	SANGAMON	714	653
	09L0179B	CONTRACT NO. 93773		

SHEET 64 OF 125 SHEETS STA. 47769+50.00 R1 TO STA. 47771+00.00 R1

ILLINOIS | FED. AID PROJECT

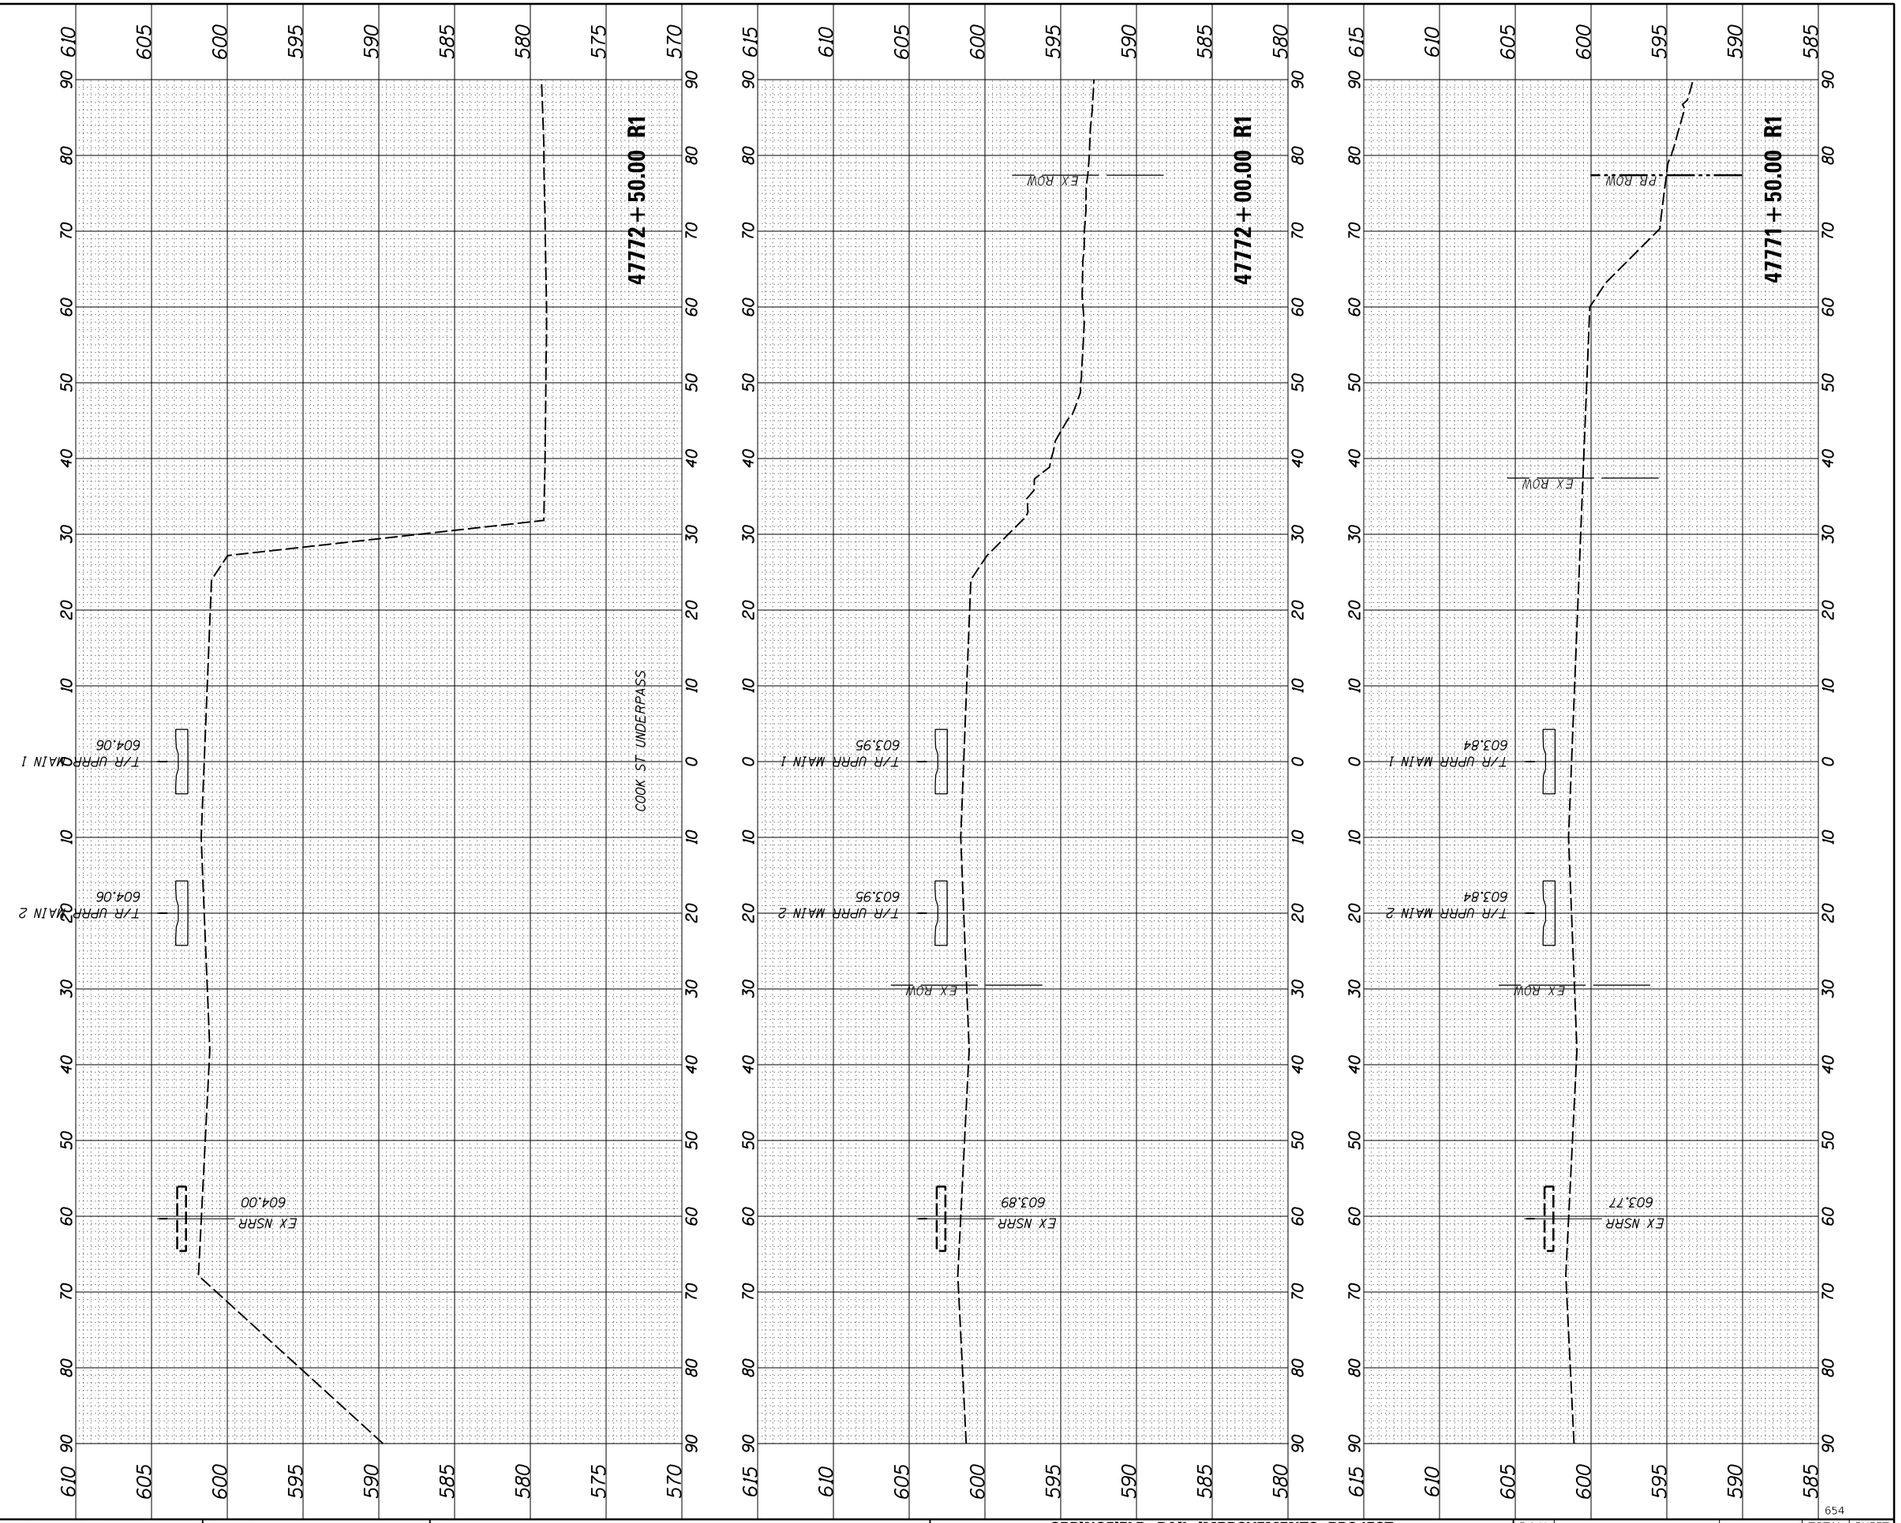

654

FINAL SURVEY		BY	DATE
NOTE BOOK NO.	SURVEYED		
	PLOTTED		
	TEMPLATE		
	AREAS		
	AREAS CHECKED		

ORIGINAL SURVEY		BY	DATE
NOTE BOOK NO.	SURVEYED		
	PLOTTED		
	TEMPLATE		
	AREAS		
	AREAS CHECKED		

FINAL PLANS

MODEL: 41
FILE NAME: pw:\\hansoninc-pw.bentley.com:hanson-pw-01\Documents\09Jobs\09L0179B\Usable Segments III - V - VI\CAD\Rail\Usable Segment VI - IDOT\Sheet\D609L0179B-SHT-Sections-Track.dgn

USER NAME = pop00275	DESIGNED - GCN	REVISED -	
	DRAWN - RH	REVISED -	
PLOT SCALE = 20.00 ' / in.	CHECKED - GCN	REVISED -	
PLOT DATE = 9/27/2024	DATE - 10/01/2024	REVISED -	

STATE OF ILLINOIS
DEPARTMENT OF TRANSPORTATION

SPRINGFIELD RAIL IMPROVEMENTS PROJECT
SPRINGFIELD, SANGAMON COUNTY, ILLINOIS
CROSS SECTIONS – TRACK

SCALE: | SHEET 65 OF 125 SHEETS | STA. 47771+50.00 R1 TO STA. 47772+50.00 R1

F.A.U. RTE.	SECTION	COUNTY	TOTAL SHEETS	SHEET NO.
7972	20-00492-00-BR & 22-00492-01-BR	SANGAMON	714	654
	09L0179B	CONTRACT NO. 93773		
		ILLINOIS	FED. AID PROJECT	

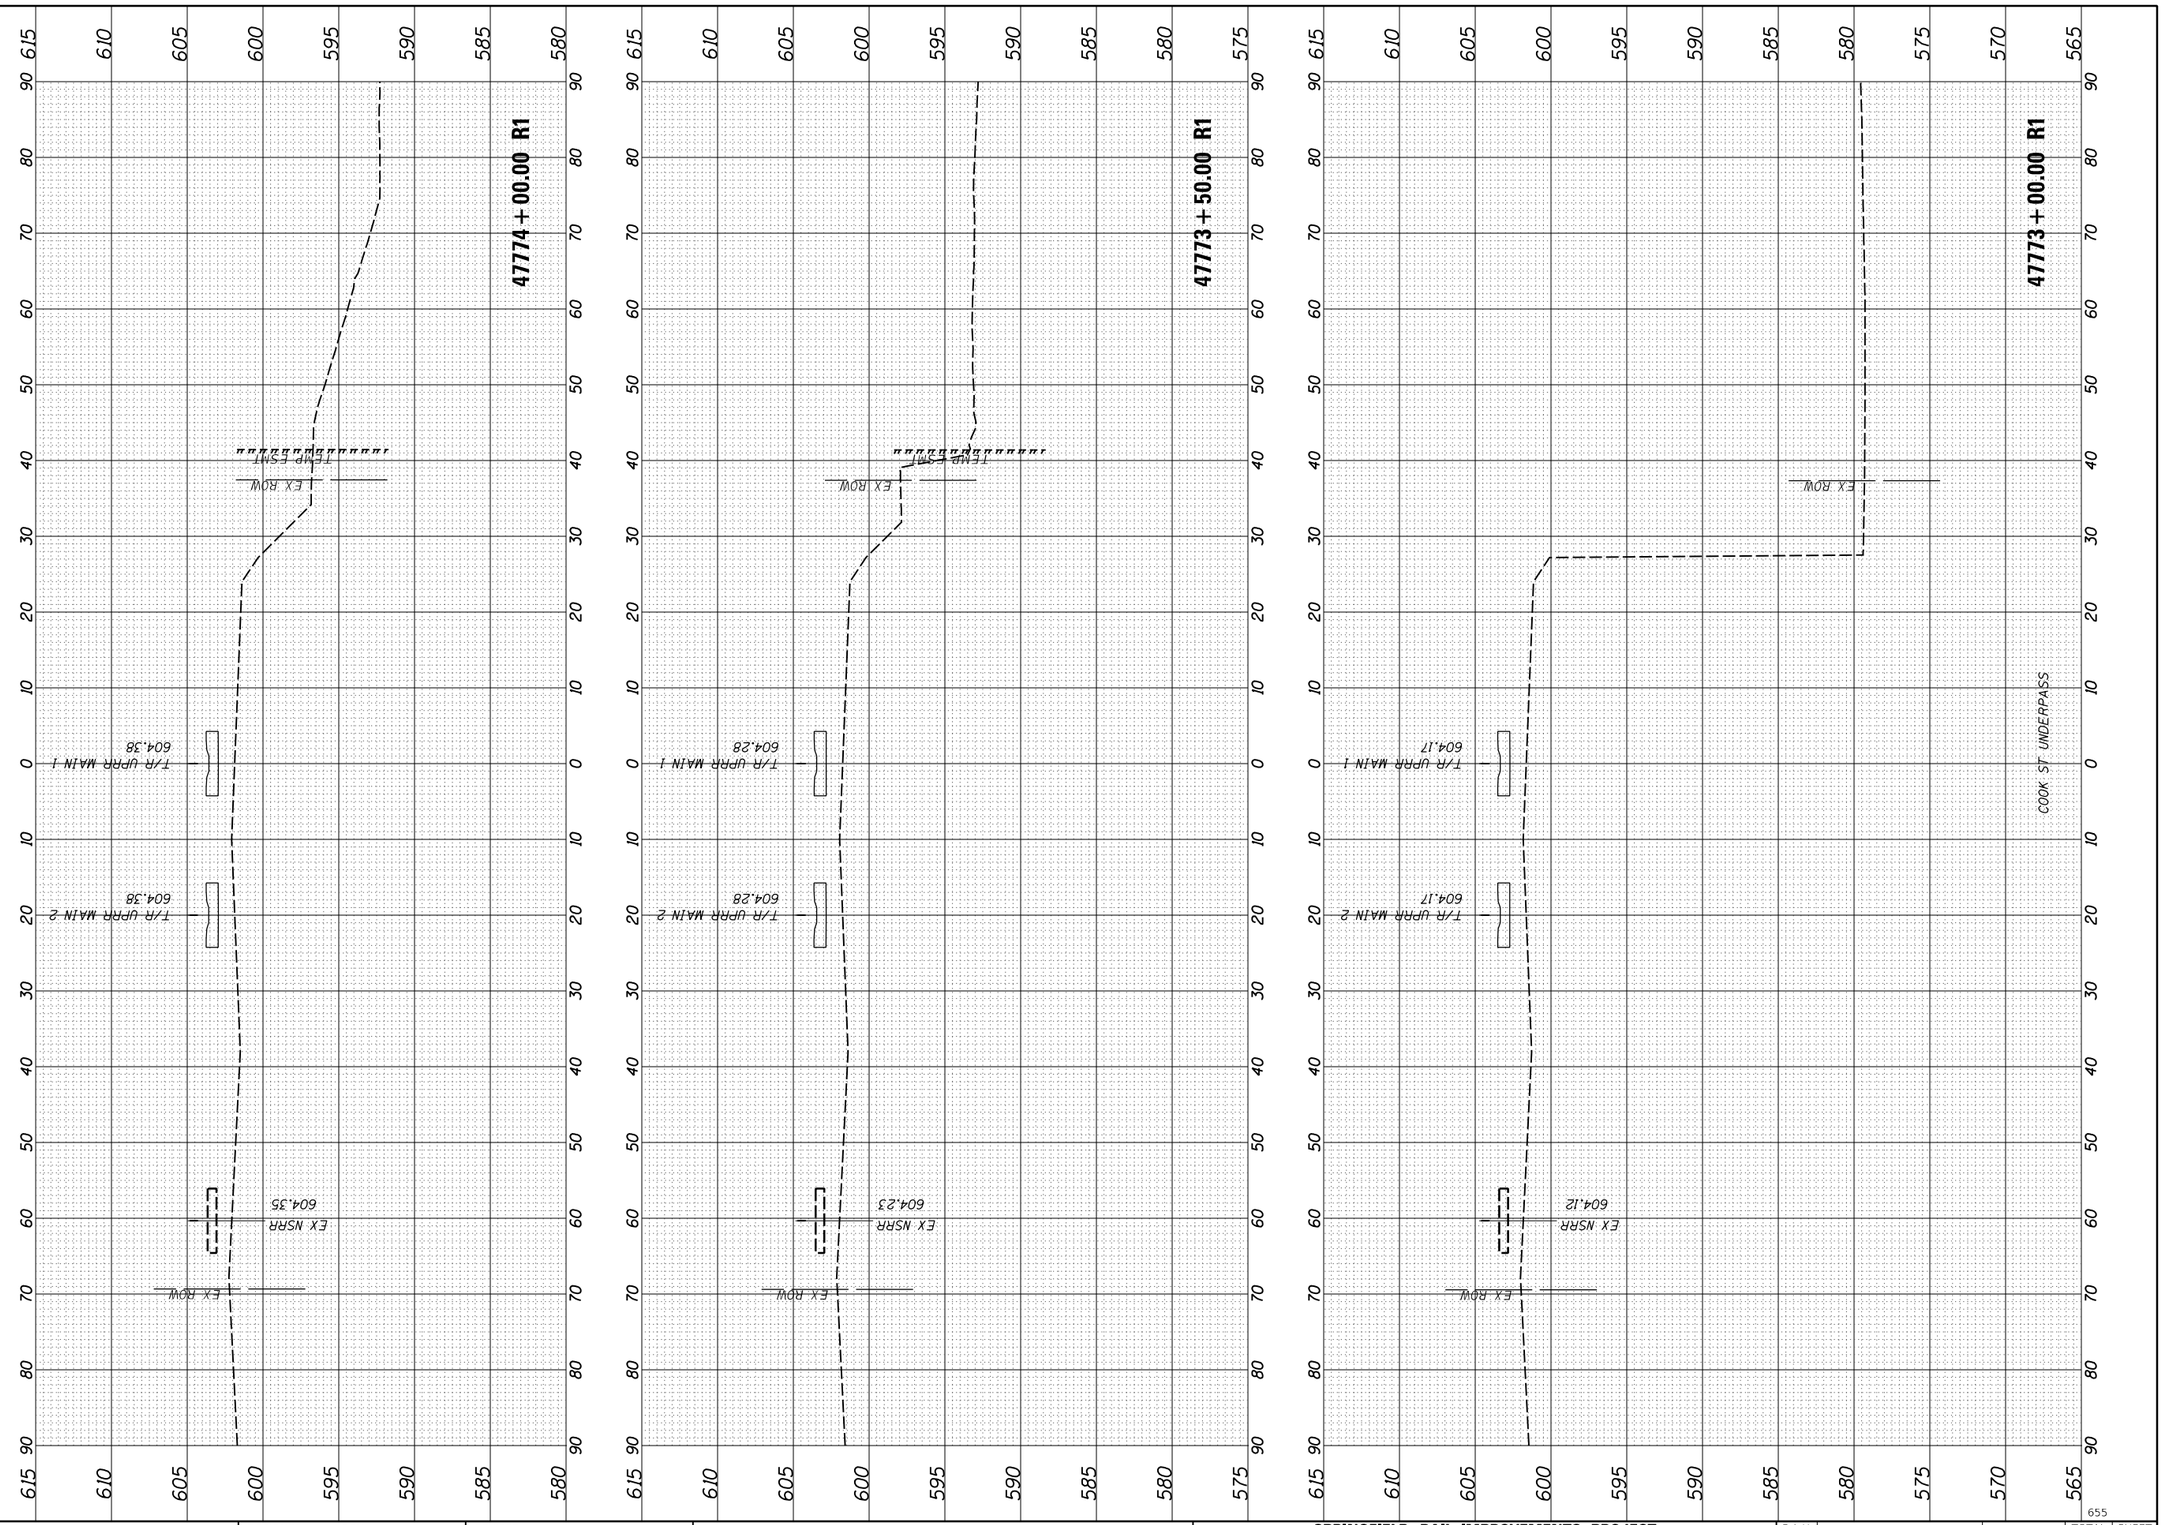

FINAL PLANS

MODEL: 42

FILE NAME: pw:\\hansonine-pw.pentley.com:hanson-pw-01\Documents\09lojos\09L01798\Usable Segments III - V - VII\CAD\Rail\Usable Segment VI - IDOT\Sheet\D609L01798-SHT-Sections-Track.dgn

FINAL SURVEY		BY	DATE
NOTE BOOK	SURVEYED		
NO.	PLOTTED		
	TEMPLATE		
	AREAS		
	AREAS CHECKED		

ORIGINAL SURVEY		BY	DATE
NOTE BOOK	SURVEYED		
NO.	PLOTTED		
	TEMPLATE		
	AREAS		
	AREAS CHECKED		

USER NAME = pop00275	DESIGNED - GCN	REVISED -
	DRAWN - RH	REVISED -
PLOT SCALE = 20.00 ' / in.	CHECKED - GCN	REVISED -
PLOT DATE = 9/27/2024	DATE - 10/01/2024	REVISED -

STATE OF ILLINOIS
DEPARTMENT OF TRANSPORTATION

SPRINGFIELD RAIL IMPROVEMENTS PROJECT
SPRINGFIELD, SANGAMON COUNTY, ILLINOIS
CROSS SECTIONS – TRACK

SCALE:

SHEET 66 OF 125 SHEETS STA. 47773+00.00 R1 TO STA. 47774+00.00 R1

F.A.U. RTE.	SECTION	COUNTY	TOTAL SHEETS	SHEET NO.
7972	20-00492-00-BR & 22-00492-01-BR	SANGAMON	714	655
	09L0179B	CONTRACT NO. 93773		
	ILLINOIS	FED. AID PROJECT		

655

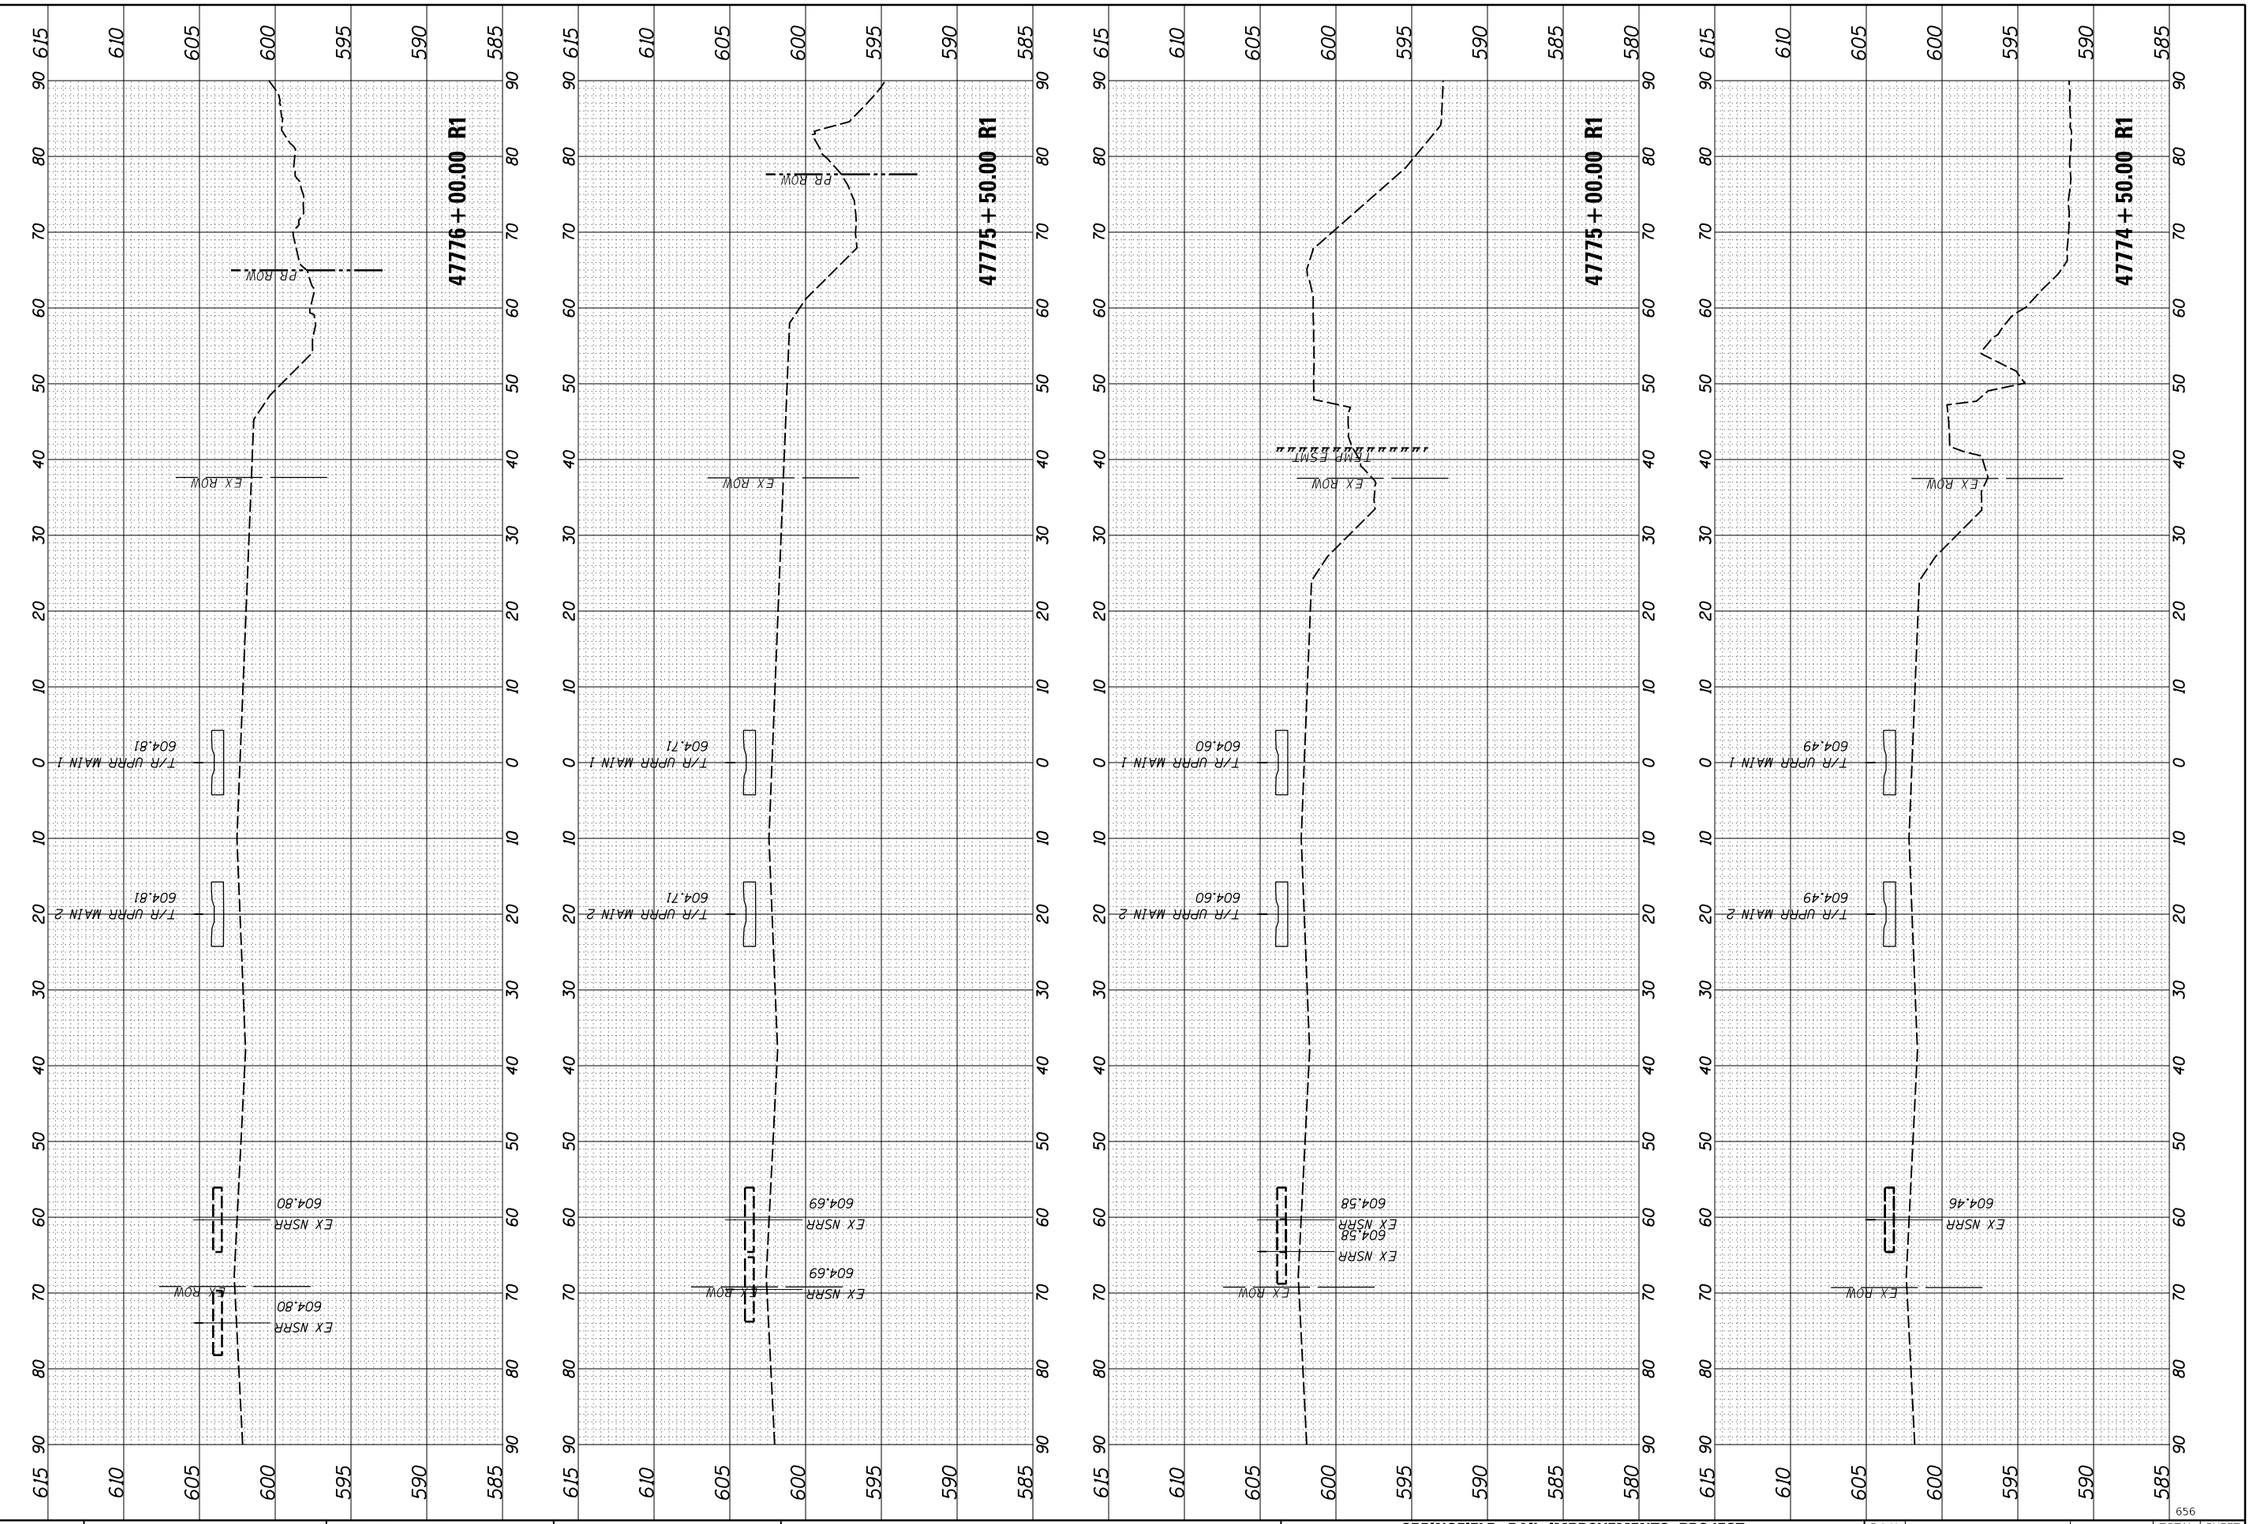

FINAL PLANS

MODEL: 43

FILE NAME: pw:\\hansonirc-pw.bentley.com:hanson-pw-01\Documents\09Jobs\09L0179B\Usable Segments III - V - ViriCAD\Rail\Usable Segment VI - IDOT\Sheet\D609L0179B-SHT-Sections-Track.dgn

FINAL SURVEY	SURVEYED	BY	DATE
NOTE BOOK	PLOTTED		
NO.	TEMPLATE		
	AREAS		
	AREAS CHECKED		

ORIGINAL SURVEY	SURVEYED	BY	DATE
NOTE BOOK	PLOTTED		
NO.	TEMPLATE		
	AREAS		
	AREAS CHECKED		

USER NAME = pop00275	DESIGNED - GCN	REVISED -	
	DRAWN - RH	REVISED -	
PLOT SCALE = 20.00 ' / in.	CHECKED - GCN	REVISED -	
PLOT DATE = 9/27/2024	DATE - 10/01/2024	REVISED -	

STATE OF ILLINOIS
DEPARTMENT OF TRANSPORTATION

SPRINGFIELD RAIL IMPROVEMENTS PROJECT
SPRINGFIELD, SANGAMON COUNTY, ILLINOIS
CROSS SECTIONS – TRACK

SCALE:

SHEET 67 OF 125 SHEETS STA. 47774+50.00 R1 TO STA. 47776+00.00 R1

F.A.U. RTE.	SECTION	COUNTY	TOTAL SHEETS	SHEET NO.
7972	20-00492-00-BR & 22-00492-01-BR	SANGAMON	714	656
	09L0179B	CONTRACT NO. 93773		
	ILLINOIS FED. AID PROJECT			

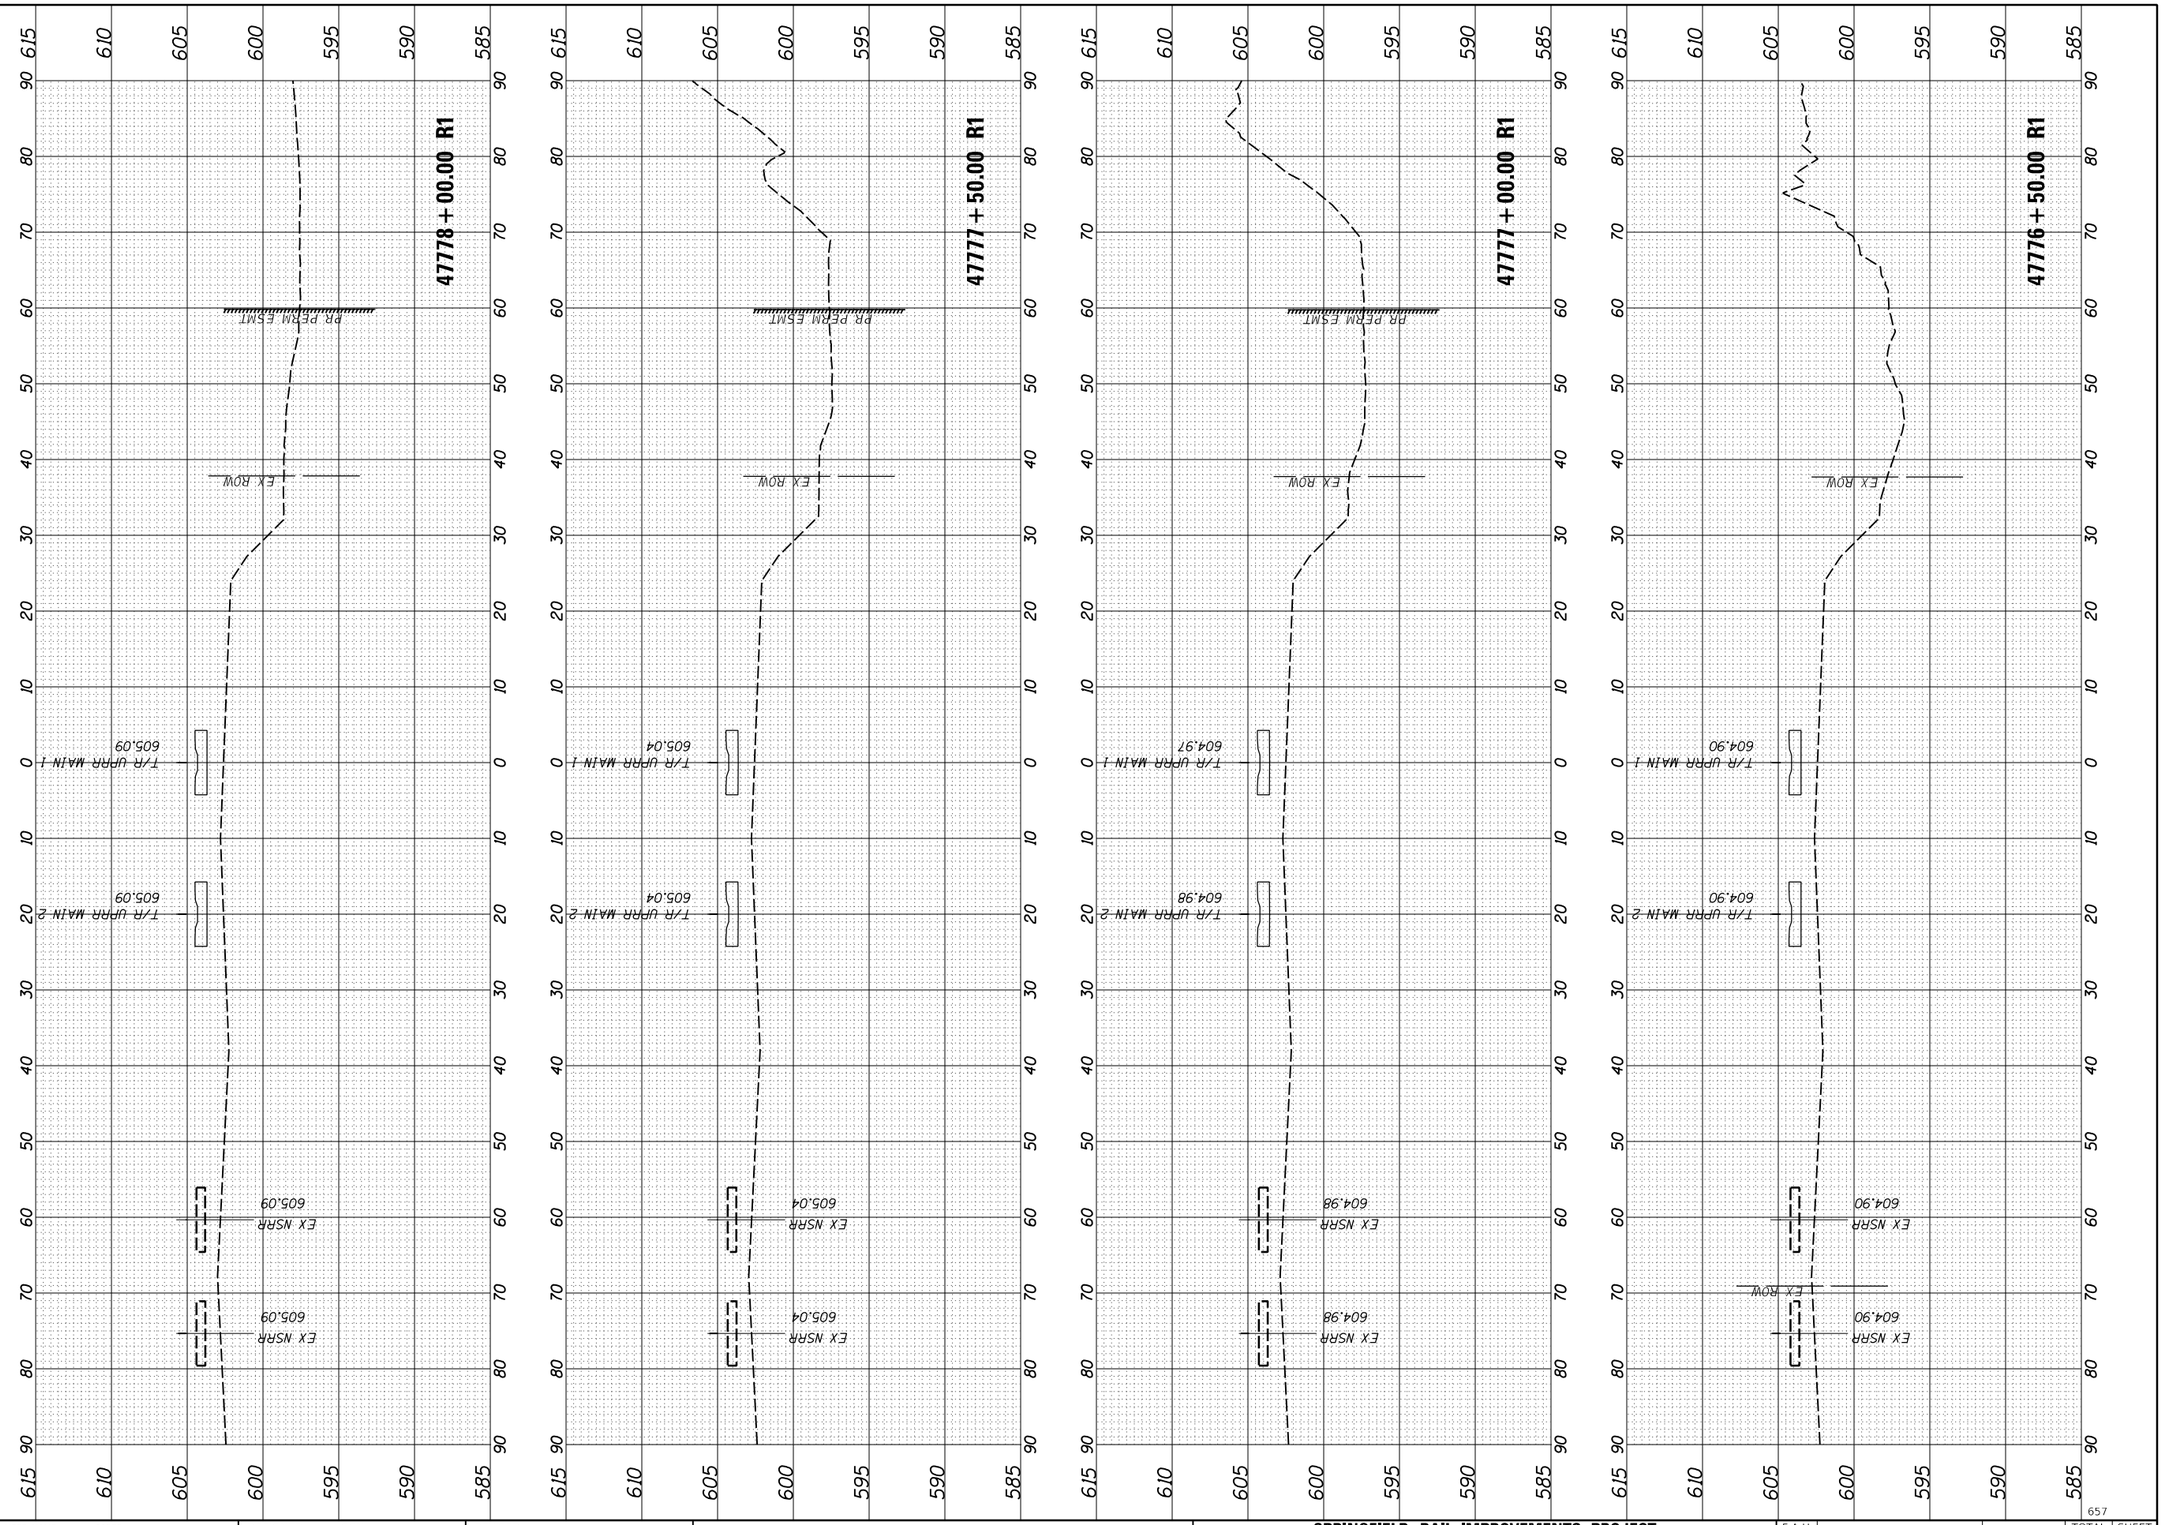

FINAL PLANS

MODEL: 44

FILE NAME: pw:\\hansonino-pw.bentley.com:hanson-pw-01\Documents\09Jobs\09L0179B\Usable Segments III - V - VII\CAD\Rail\Usable Segment VI - IDOT\Sheet\D609L0179B-SHT-Sections-Track.dgn

FINAL SURVEY	SURVEYED	BY	DATE
NOTE BOOK	PLOTTED		
NO.	TEMPLATE		
	AREAS		
	AREAS CHECKED		

ORIGINAL SURVEY	SURVEYED	BY	DATE
NOTE BOOK	PLOTTED		
NO.	TEMPLATE		
	AREAS		
	AREAS CHECKED		

USER NAME = pop00275	DESIGNED - GCN	REVISED -
	DRAWN - RH	REVISED -
PLOT SCALE = 20.00 ' / in.	CHECKED - GCN	REVISED -
PLOT DATE = 9/27/2024	DATE - 10/01/2024	REVISED -

STATE OF ILLINOIS
DEPARTMENT OF TRANSPORTATION

SPRINGFIELD RAIL IMPROVEMENTS PROJECT
SPRINGFIELD, SANGAMON COUNTY, ILLINOIS
CROSS SECTIONS – TRACK

SCALE: | SHEET 68 OF 125 SHEETS | STA. 47776+50.00 R1 TO STA. 47778+00.00 R1

F.A.U. RTE.	SECTION	COUNTY	TOTAL SHEETS	SHEET NO.
7972	20-00492-00-BR & 22-00492-01-BR	SANGAMON	714	657
	09L0179B	CONTRACT NO. 93773		
	ILLINOIS	FED. AID PROJECT		

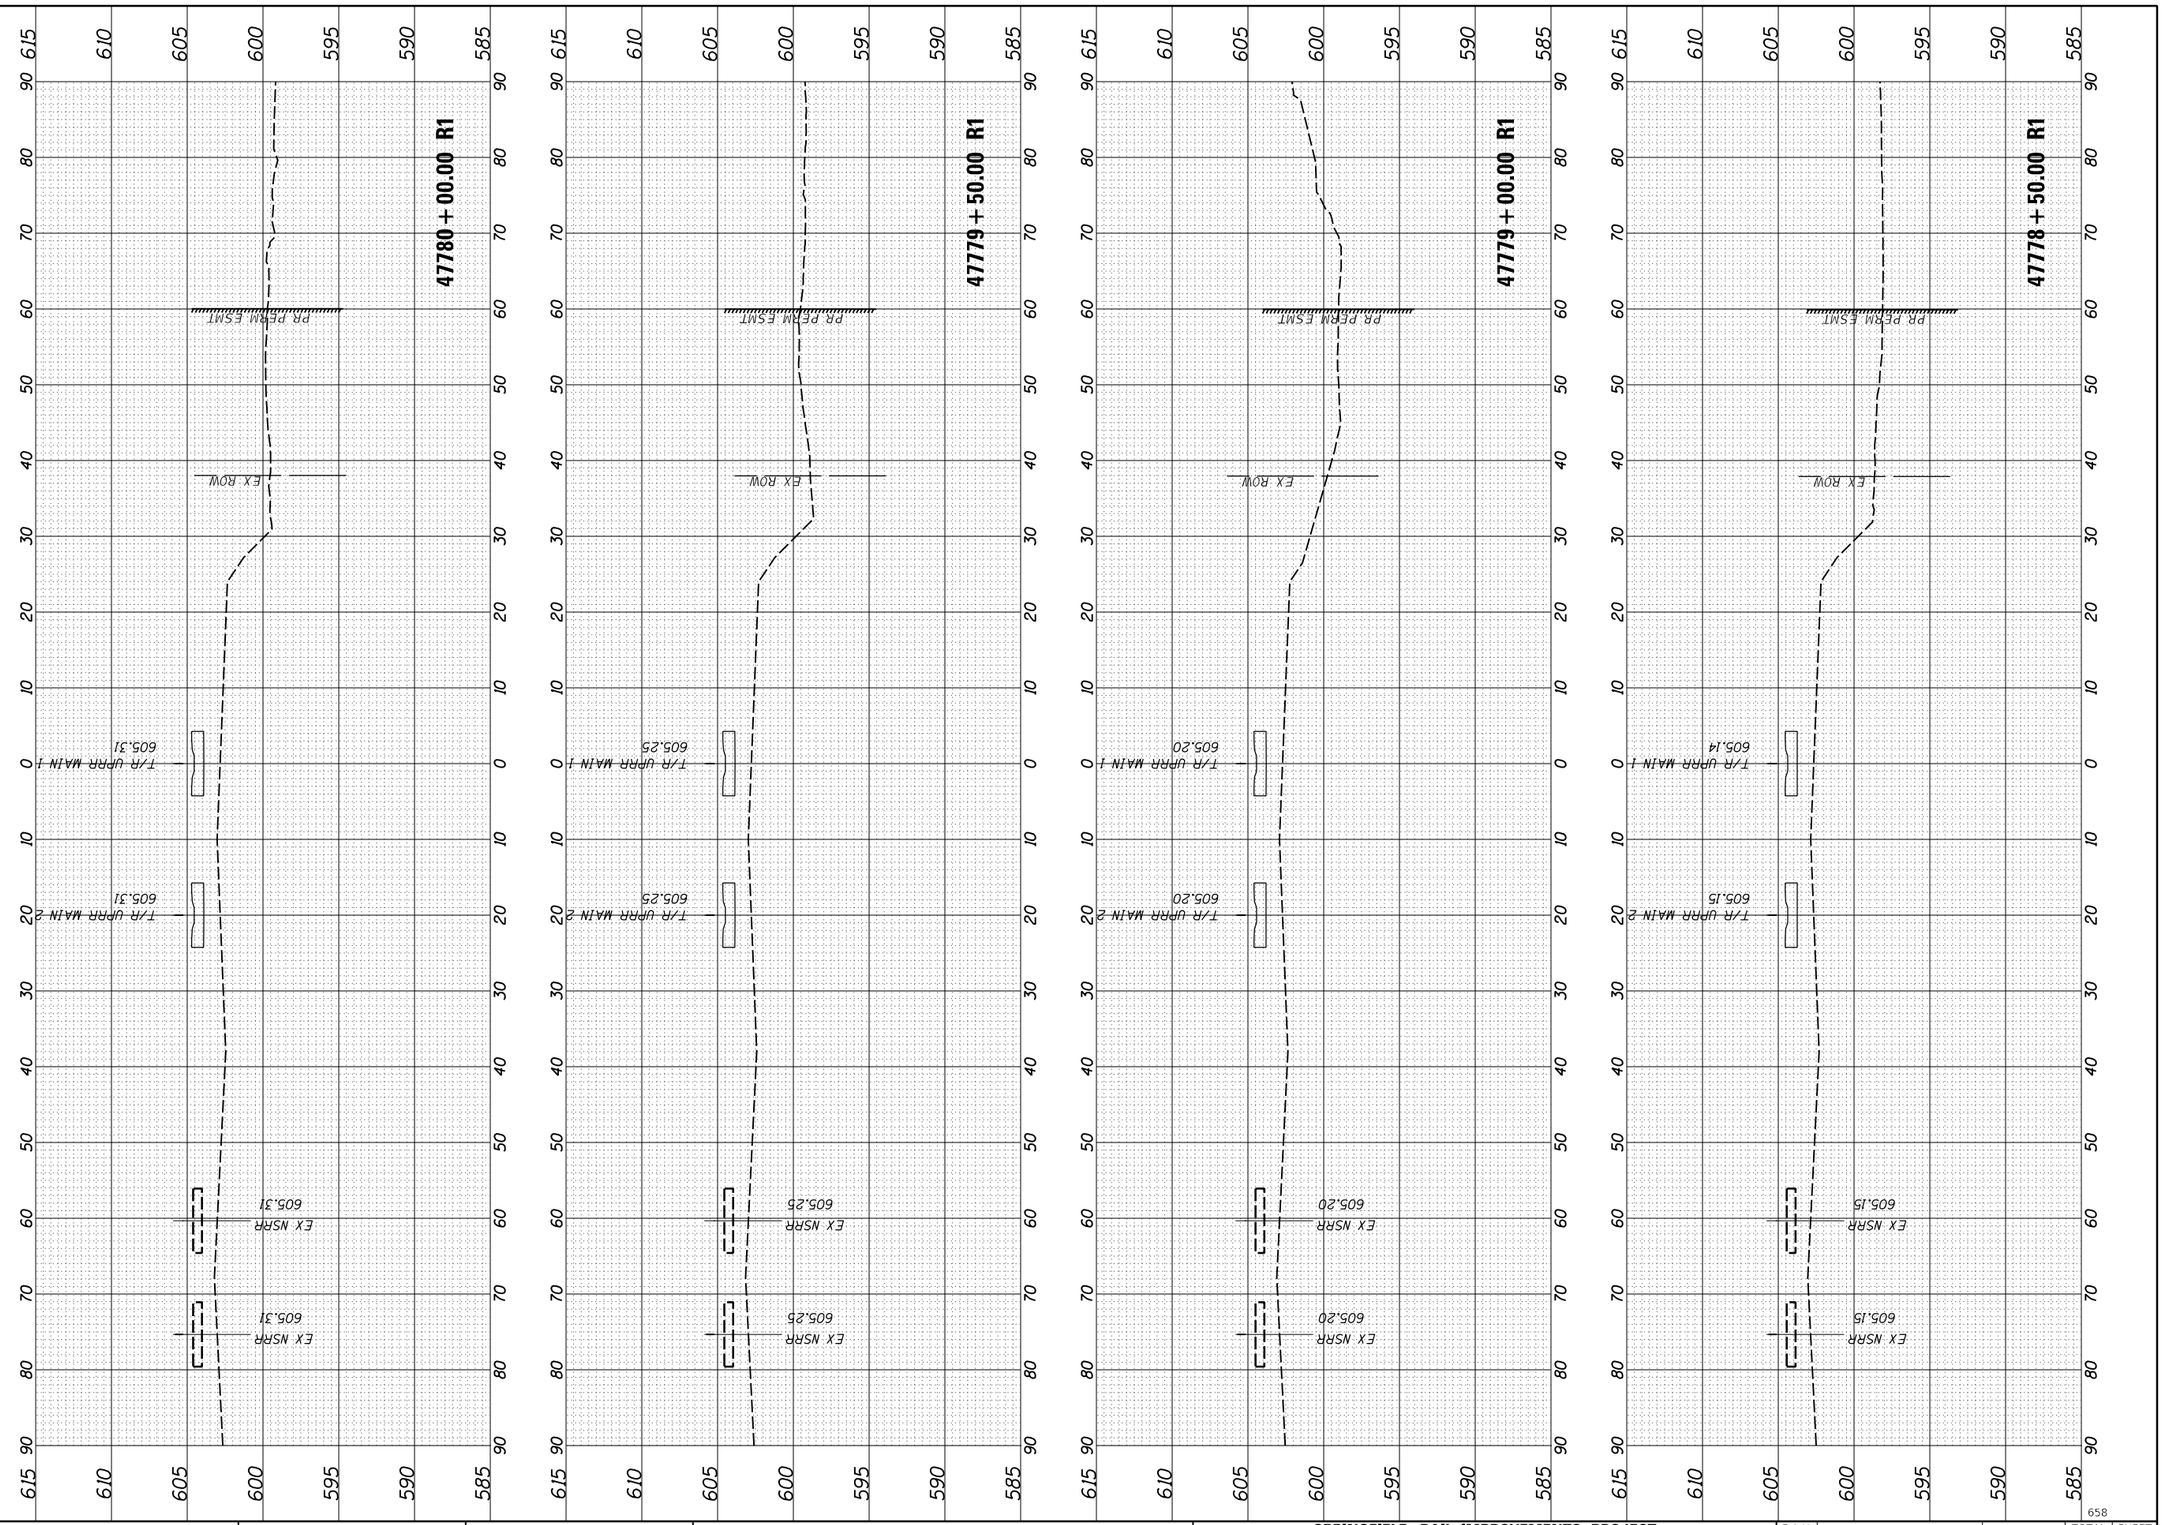

FINAL PLANS

MODEL: 45

FILE NAME: pw:\\hansonine-pw.pentley.com:hanson-pw-01\Documents\09Jobs\09L0179B\Usable Segments III - V - VII\CAD\Rail\Usable Segment VI - IDOT\Sheet\D609L0179B-SHT-Sections-Track.dgn

FINAL SURVEY		BY	DATE
NOTE BOOK	SURVEYED		
NO.	PLOTTED		
	TEMPLATE		
	AREAS		
	AREAS CHECKED		

ORIGINAL SURVEY		BY	DATE
NOTE BOOK	SURVEYED		
NO.	PLOTTED		
	TEMPLATE		
	AREAS		
	AREAS CHECKED		

USER NAME = pop00275	DESIGNED - GCN	REVISED -
	DRAWN - RH	REVISED -
PLOT SCALE = 20.00 ' / in.	CHECKED - GCN	REVISED -
PLOT DATE = 9/27/2024	DATE - 10/01/2024	REVISED -

STATE OF ILLINOIS
DEPARTMENT OF TRANSPORTATION

SPRINGFIELD RAIL IMPROVEMENTS PROJECT
SPRINGFIELD, SANGAMON COUNTY, ILLINOIS
CROSS SECTIONS – TRACK

SCALE: SHEET 69 OF 125 SHEETS STA. 47778+50.00 R1 TO STA. 47780+00.00 R1

F.A.U. RTE.	SECTION	COUNTY	TOTAL SHEETS	SHEET NO.
7972	20-00492-00-BR & 22-00492-01-BR	SANGAMON	714	658
	09L0179B	CONTRACT NO. 93773		
	ILLINOIS	FED. AID PROJECT		

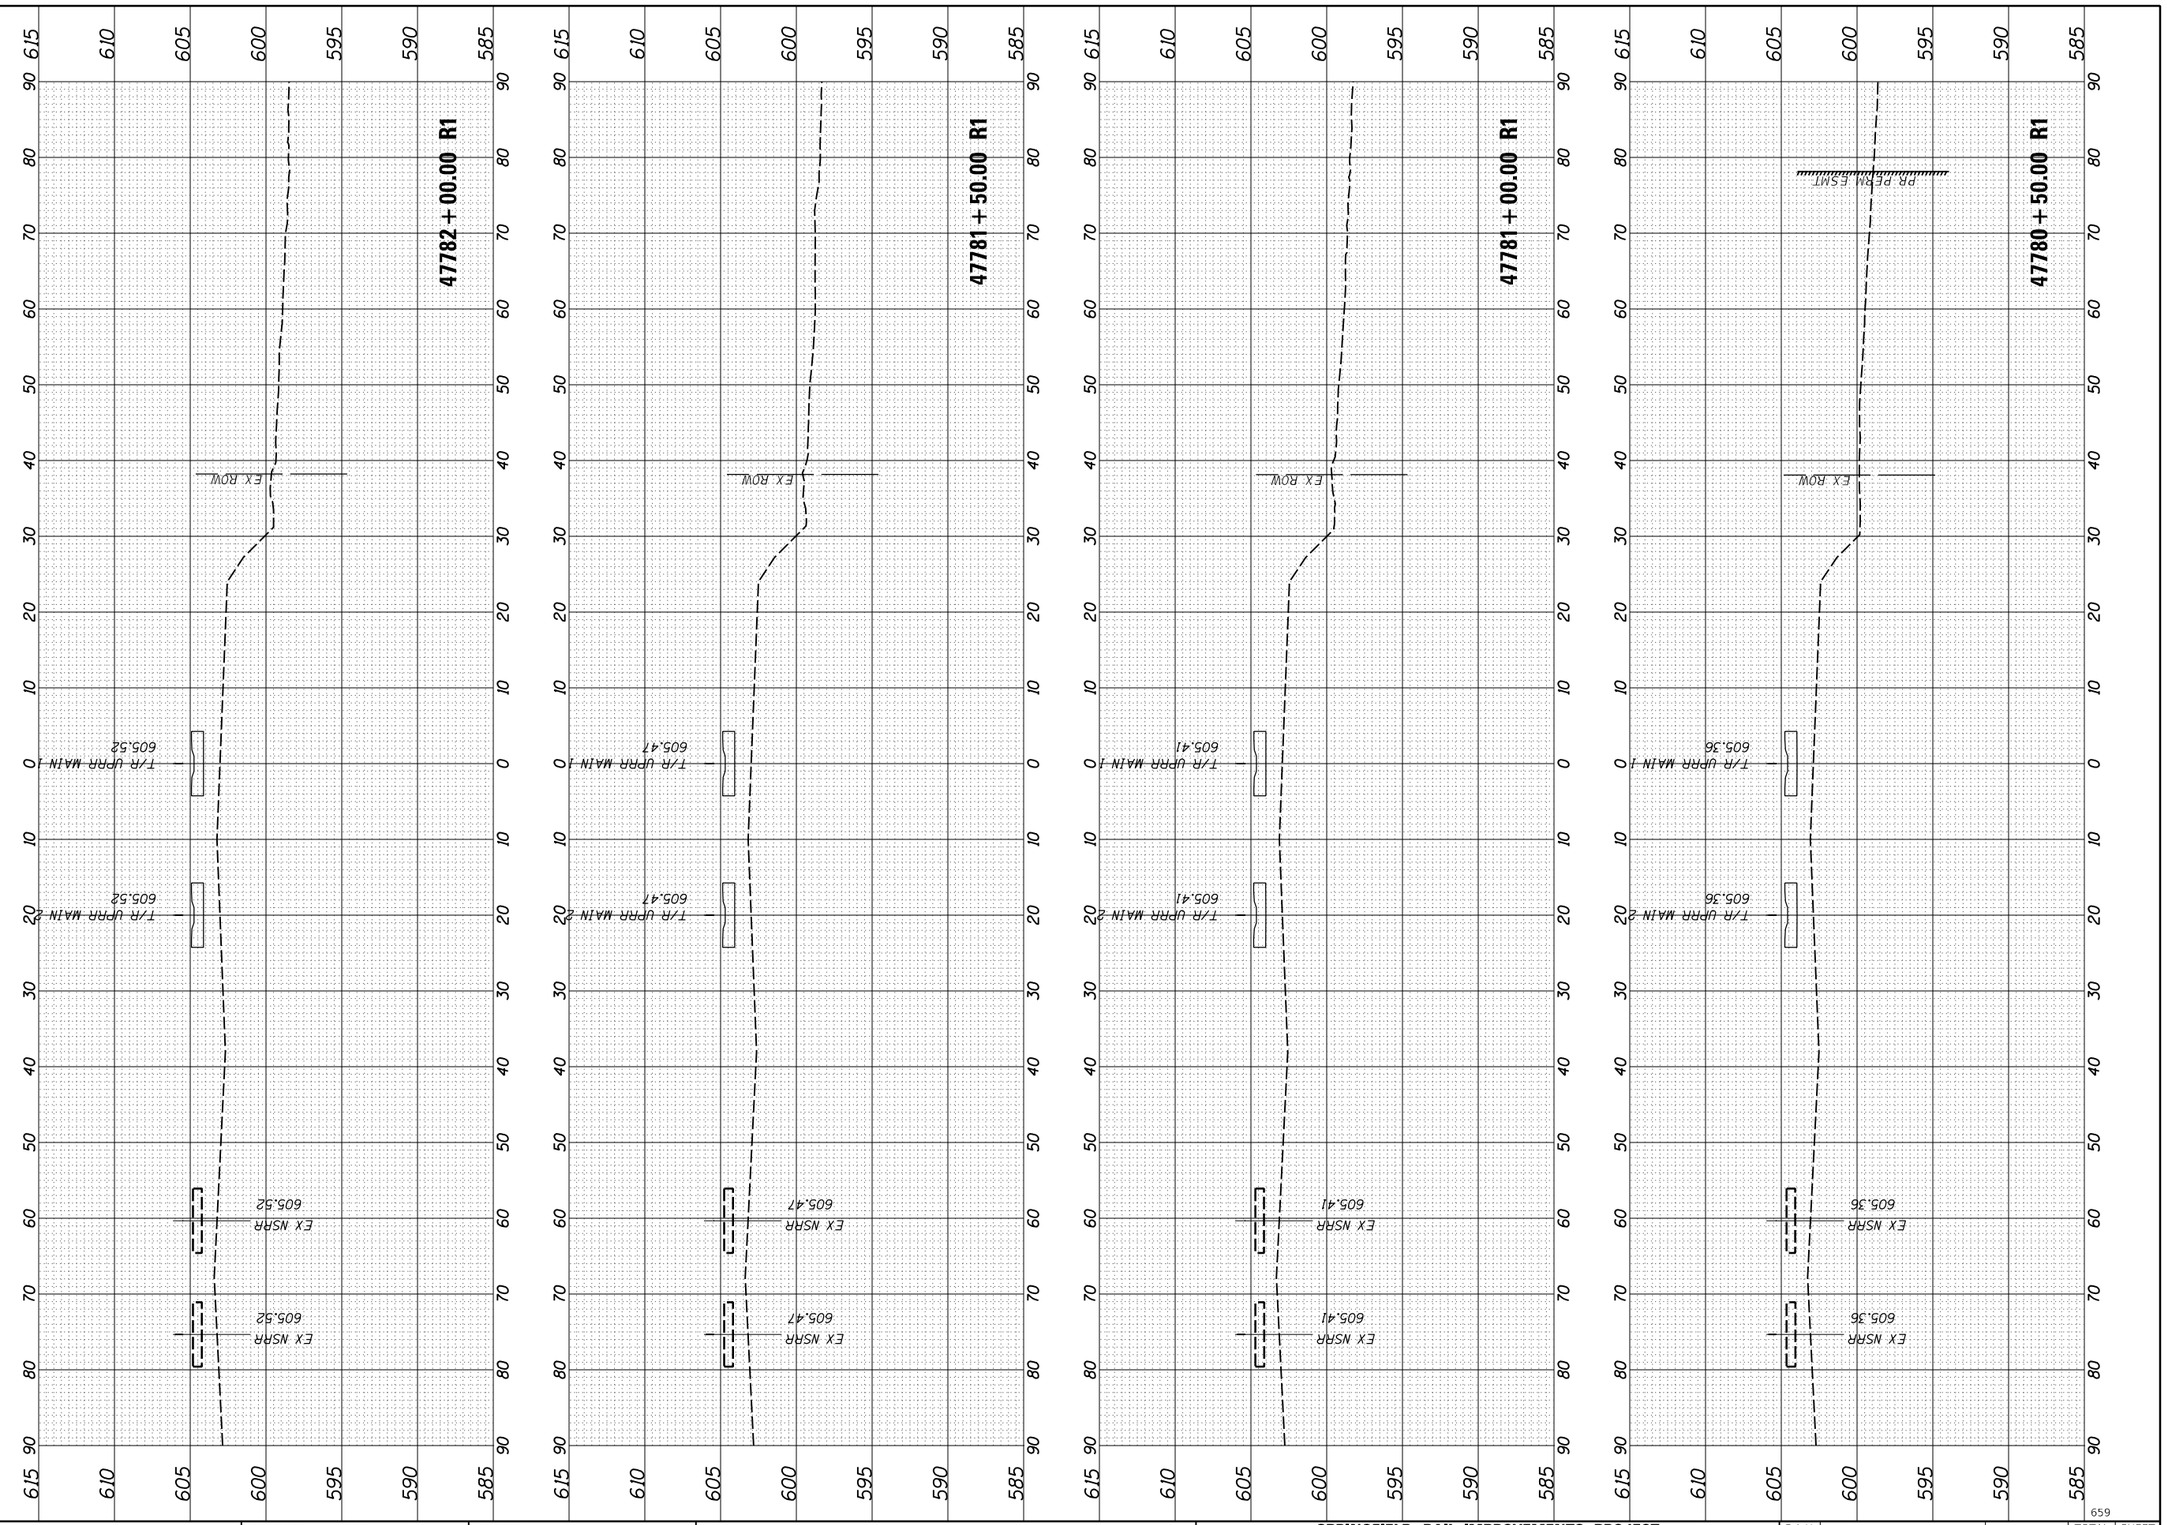

FINAL PLANS

MODEL: 46

FILE NAME: pw:\\hansonine-pw.pentley.com:hanson-pw-01\Documents\09Jobs\09L0179B\Usable Segments III - V - Vit\CAD\Rail\Usable Segment VI - IDOT\Sheet\D609L0179B-SHT-Sections-Track.dgn

FINAL SURVEY		BY	DATE
NOTE BOOK	SURVEYED		
NO.	PLOTTED		
	TEMPLATE		
	AREAS		
	AREAS CHECKED		

ORIGINAL SURVEY		BY	DATE
NOTE BOOK	SURVEYED		
NO.	PLOTTED		
	TEMPLATE		
	AREAS		
	AREAS CHECKED		

USER NAME = pop00275	DESIGNED - GCN	REVISED -
	DRAWN - RH	REVISED -
PLOT SCALE = 20.00 ' / in.	CHECKED - GCN	REVISED -
PLOT DATE = 9/27/2024	DATE - 10/01/2024	REVISED -

STATE OF ILLINOIS
DEPARTMENT OF TRANSPORTATION

SPRINGFIELD RAIL IMPROVEMENTS PROJECT
SPRINGFIELD, SANGAMON COUNTY, ILLINOIS
CROSS SECTIONS – TRACK

SCALE: SHEET 70 OF 125 SHEETS STA. 47780+50.00 R1 TO STA. 47782+00.00 R1

F.A.U. RTE.	SECTION	COUNTY	TOTAL SHEETS	SHEET NO.
7972	20-00492-00-BR & 22-00492-01-BR	SANGAMON	714	659
	09L0179B	CONTRACT NO. 93773		
	ILLINOIS FED. AID PROJECT			

659

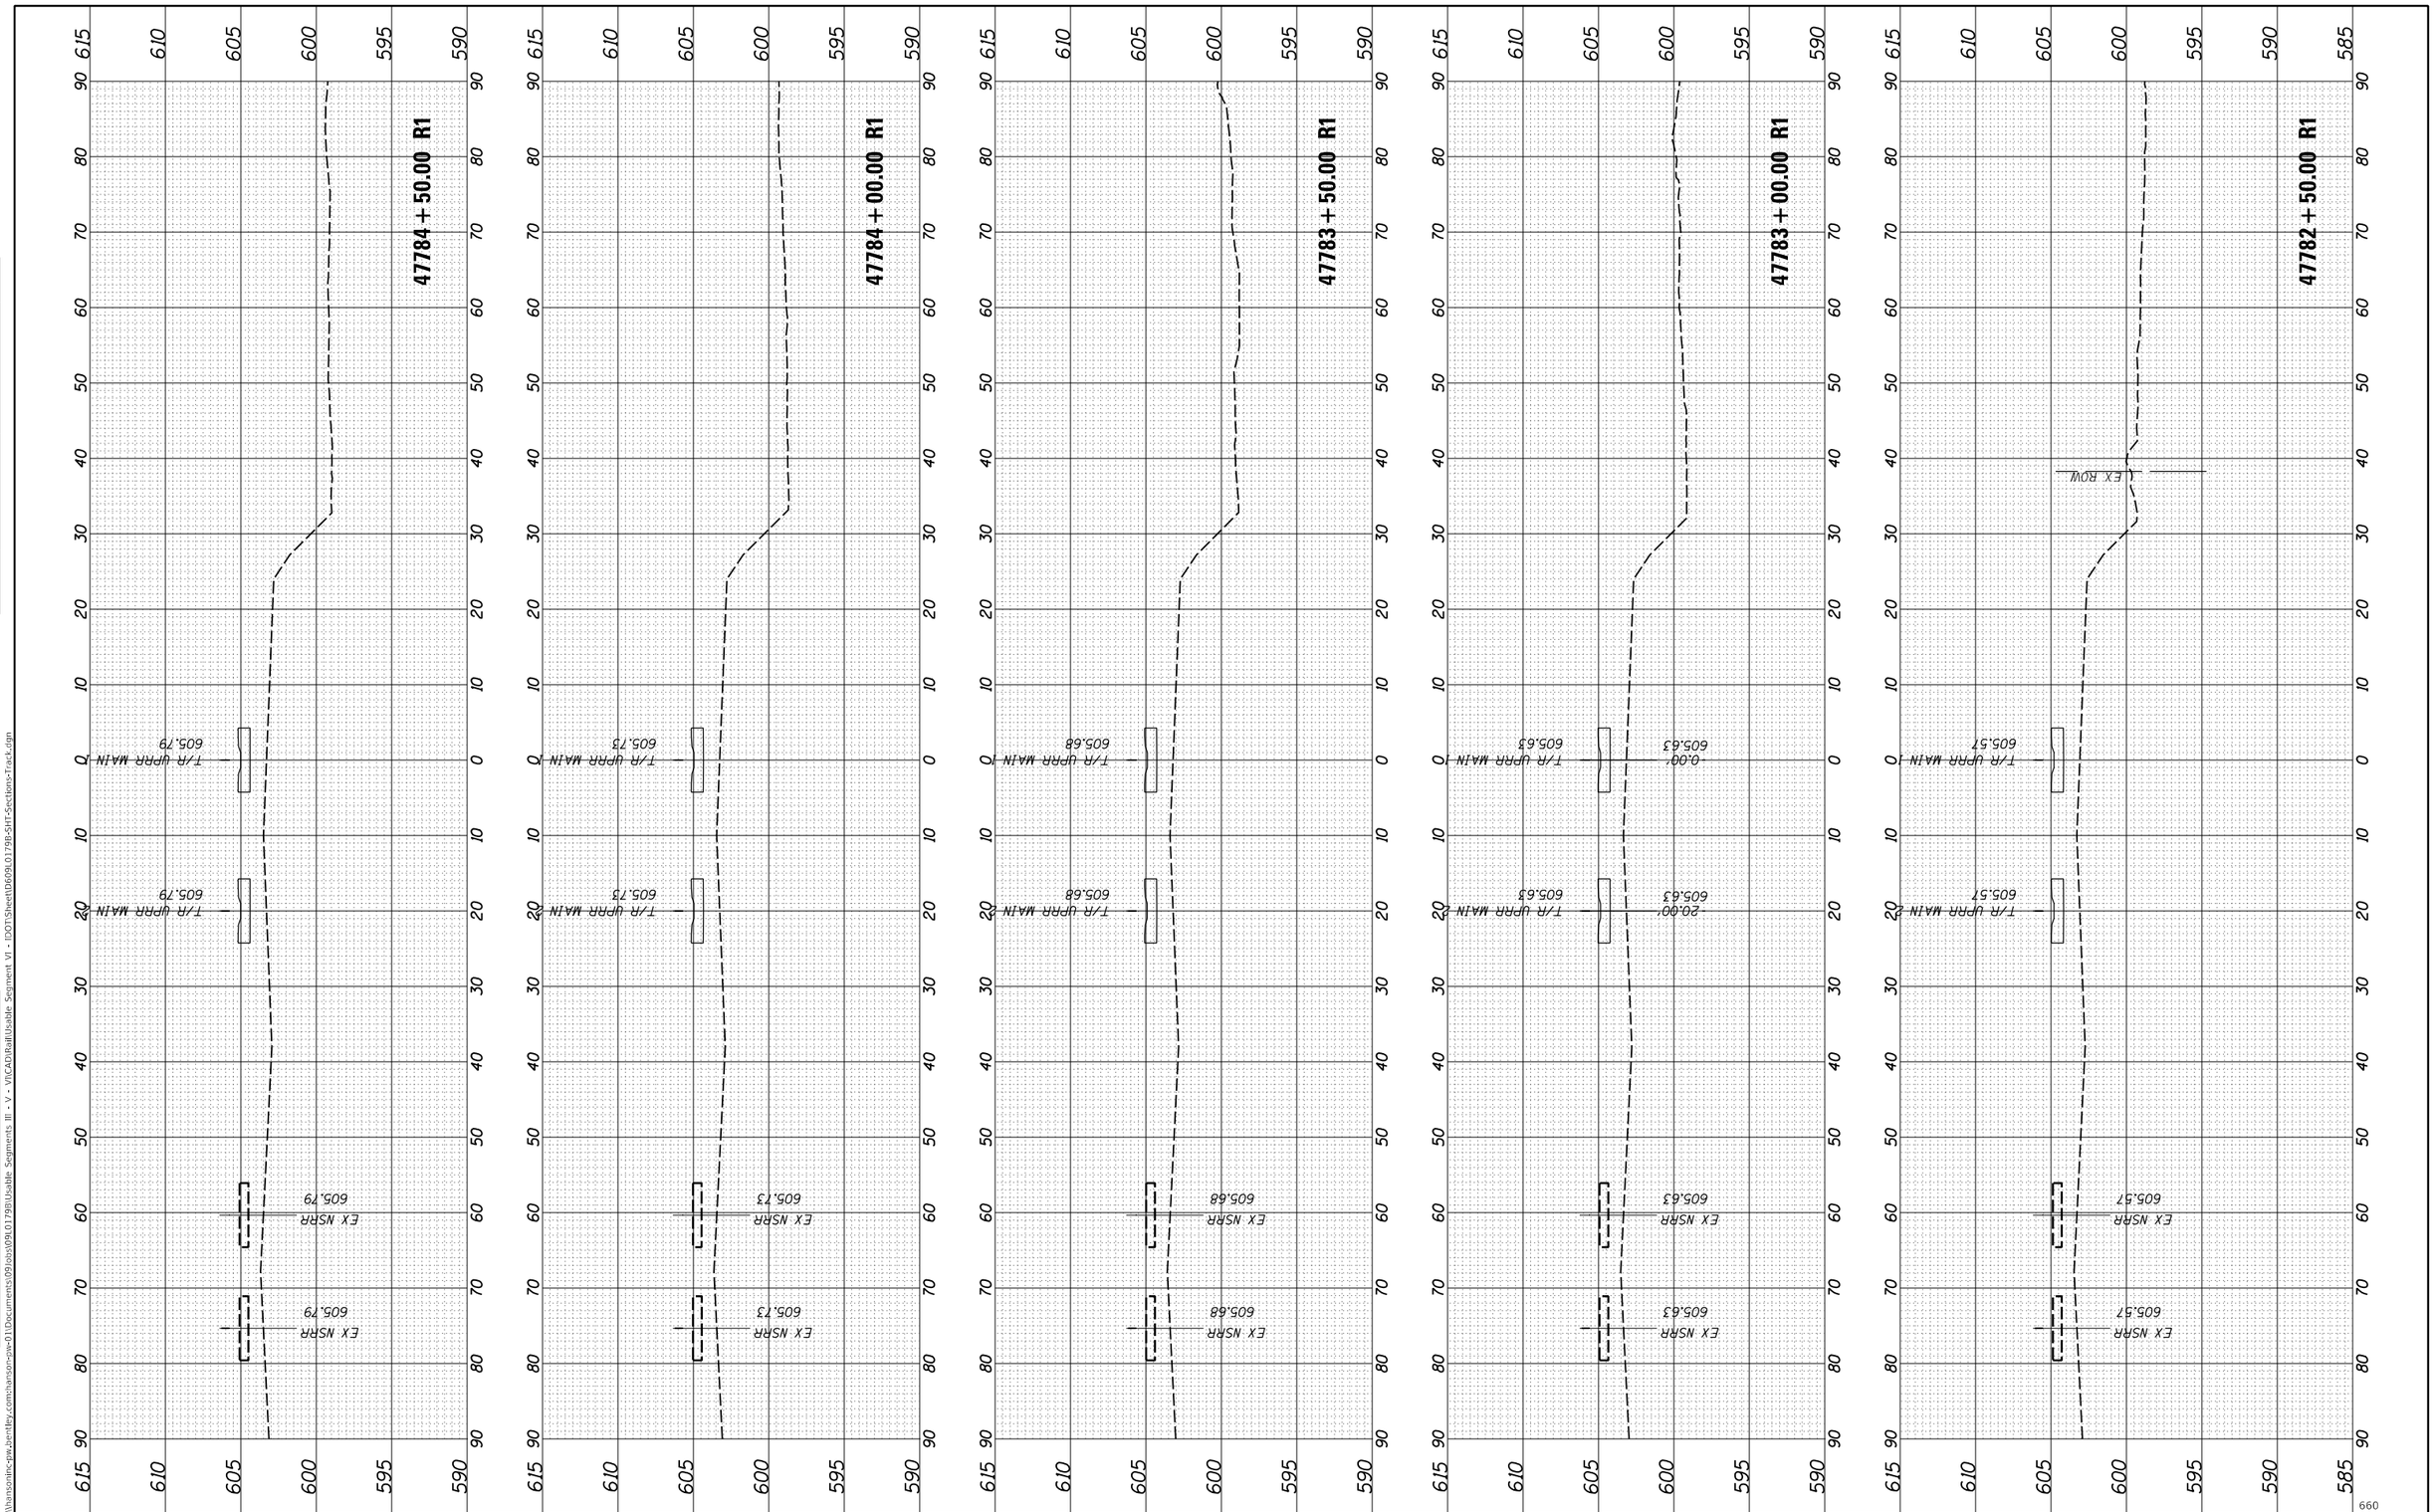

FINAL PLANS

MODEL: 47

FILE NAME: pw:\\hansonino-pw.bentley.com:hanson-pw-01\Documents\09Jobs\09L0179B\Usable Segments III - V - ViriCAD\Rail\Usable Segment VI - IDOT\Sheet\D609L0179B-SHT-Sections-Track.dgn

FINAL SURVEY		BY	DATE
NOTE BOOK	SURVEYED		
NO.	PLOTTED		
	TEMPLATE		
	AREAS		
	AREAS CHECKED		

ORIGINAL SURVEY		BY	DATE
NOTE BOOK	SURVEYED		
NO.	PLOTTED		
	TEMPLATE		
	AREAS		
	AREAS CHECKED		

USER NAME = pop00275	DESIGNED - GCN	REVISED -
	DRAWN - RH	REVISED -
PLOT SCALE = 20.00 ' / in.	CHECKED - GCN	REVISED -
PLOT DATE = 9/27/2024	DATE - 10/01/2024	REVISED -

STATE OF ILLINOIS
DEPARTMENT OF TRANSPORTATION

SPRINGFIELD RAIL IMPROVEMENTS PROJECT
SPRINGFIELD, SANGAMON COUNTY, ILLINOIS
CROSS SECTIONS – TRACK

SCALE: | SHEET 71 OF 125 SHEETS | STA. 47782+50.00 R1 TO STA. 47784+50.00 R1

F.A.U. RTE.	SECTION	COUNTY	TOTAL SHEETS	SHEET NO.
7972	20-00492-00-BR & 22-00492-01-BR	SANGAMON	714	660
	09L0179B	CONTRACT NO. 93773		
	ILLINOIS FED. AID PROJECT			

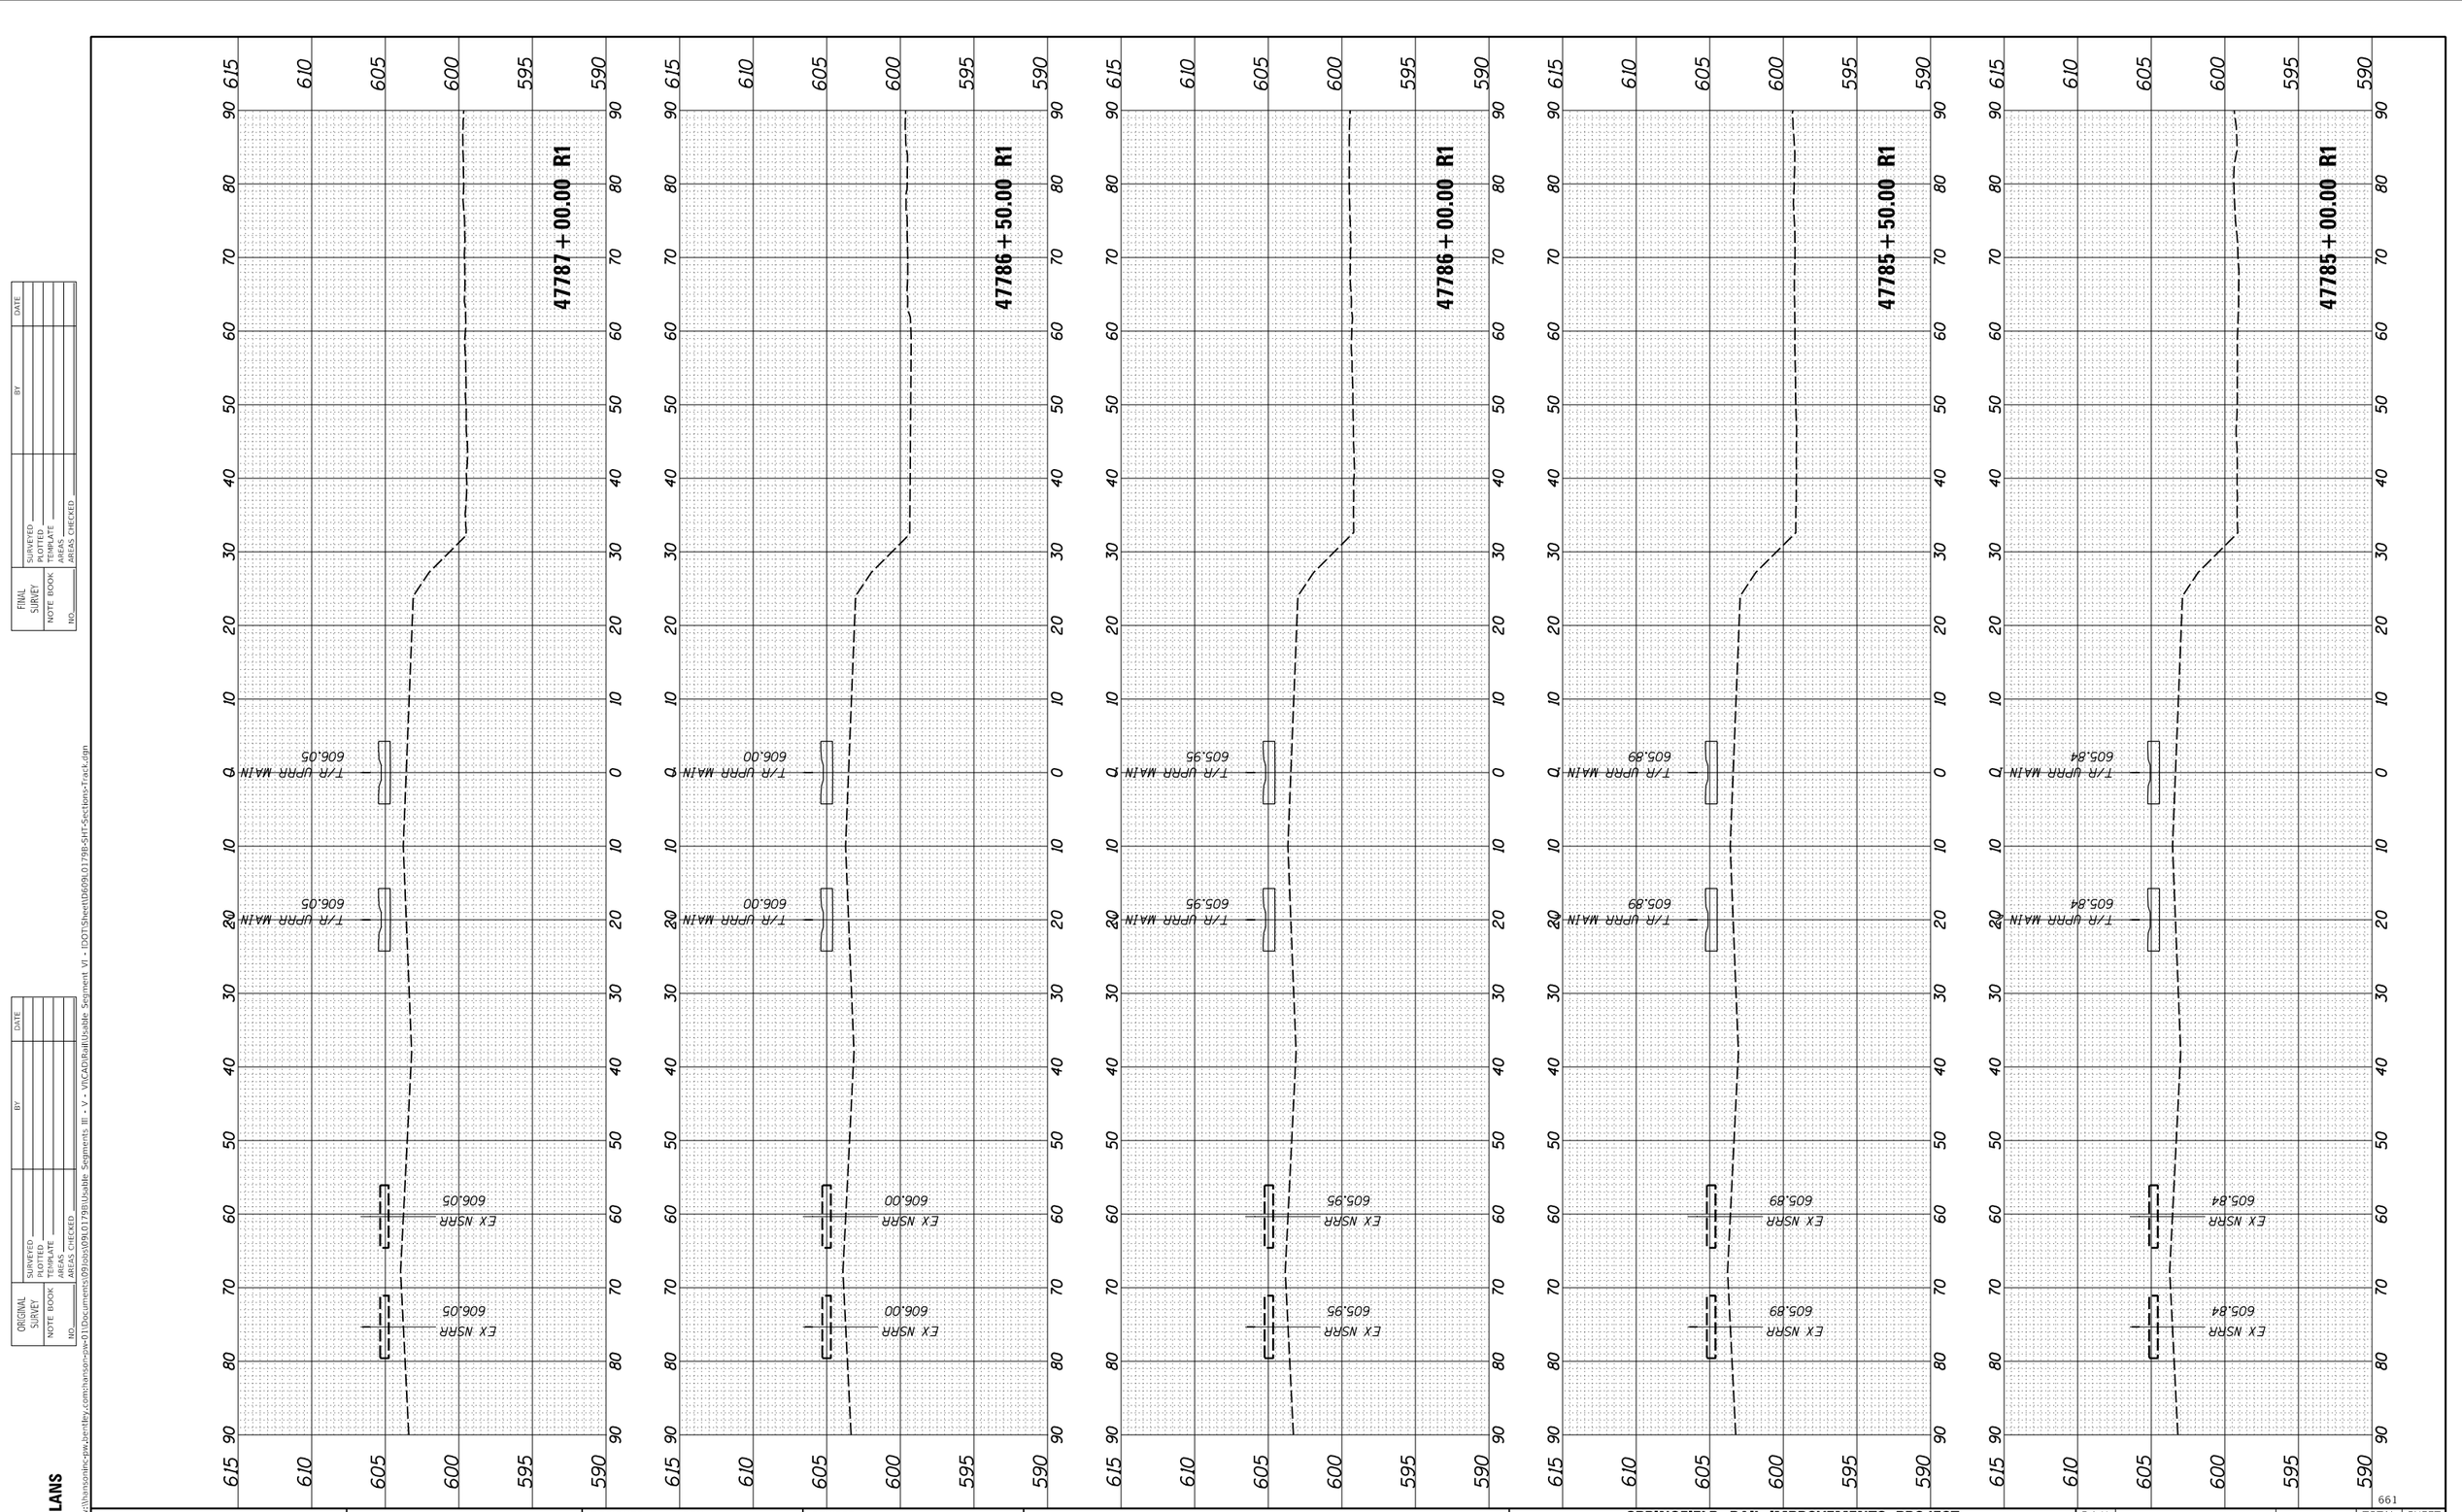

FINAL PLANS

MODEL: 48

FILE NAME: pw:\\hansonino-pw.bentley.com:hanson-pw-01\Documents\09Jobs\09L0179B\Usable Segments III - V - VII\CAD\Rail\Usable Segment VI - IDOT\Sheet\D609L0179B-SHT-Sections-Track.dgn

FINAL SURVEY	SURVEYED	BY	DATE
NOTE BOOK	PLOTTED		
NO.	TEMPLATE		
	AREAS		
	AREAS CHECKED		

ORIGINAL SURVEY	SURVEYED	BY	DATE
NOTE BOOK	PLOTTED		
NO.	TEMPLATE		
	AREAS		
	AREAS CHECKED		

USER NAME = pop00275	DESIGNED - GCN	REVISED -	
	DRAWN - RH	REVISED -	
PLOT SCALE = 20.00 ' / in.	CHECKED - GCN	REVISED -	
PLOT DATE = 9/27/2024	DATE - 10/01/2024	REVISED -	

STATE OF ILLINOIS
DEPARTMENT OF TRANSPORTATION

SPRINGFIELD RAIL IMPROVEMENTS PROJECT
SPRINGFIELD, SANGAMON COUNTY, ILLINOIS
CROSS SECTIONS – TRACK

SCALE:

SHEET 72 OF 125 SHEETS STA. 47785+00.00 R1 TO STA. 47787+00.00 R1

F.A.U. RTE.	SECTION	COUNTY	TOTAL SHEETS	SHEET NO.
7972	20-00492-00-BR & 22-00492-01-BR	SANGAMON	714	661
	09L0179B	CONTRACT NO. 93773		
	ILLINOIS FED. AID PROJECT			

661

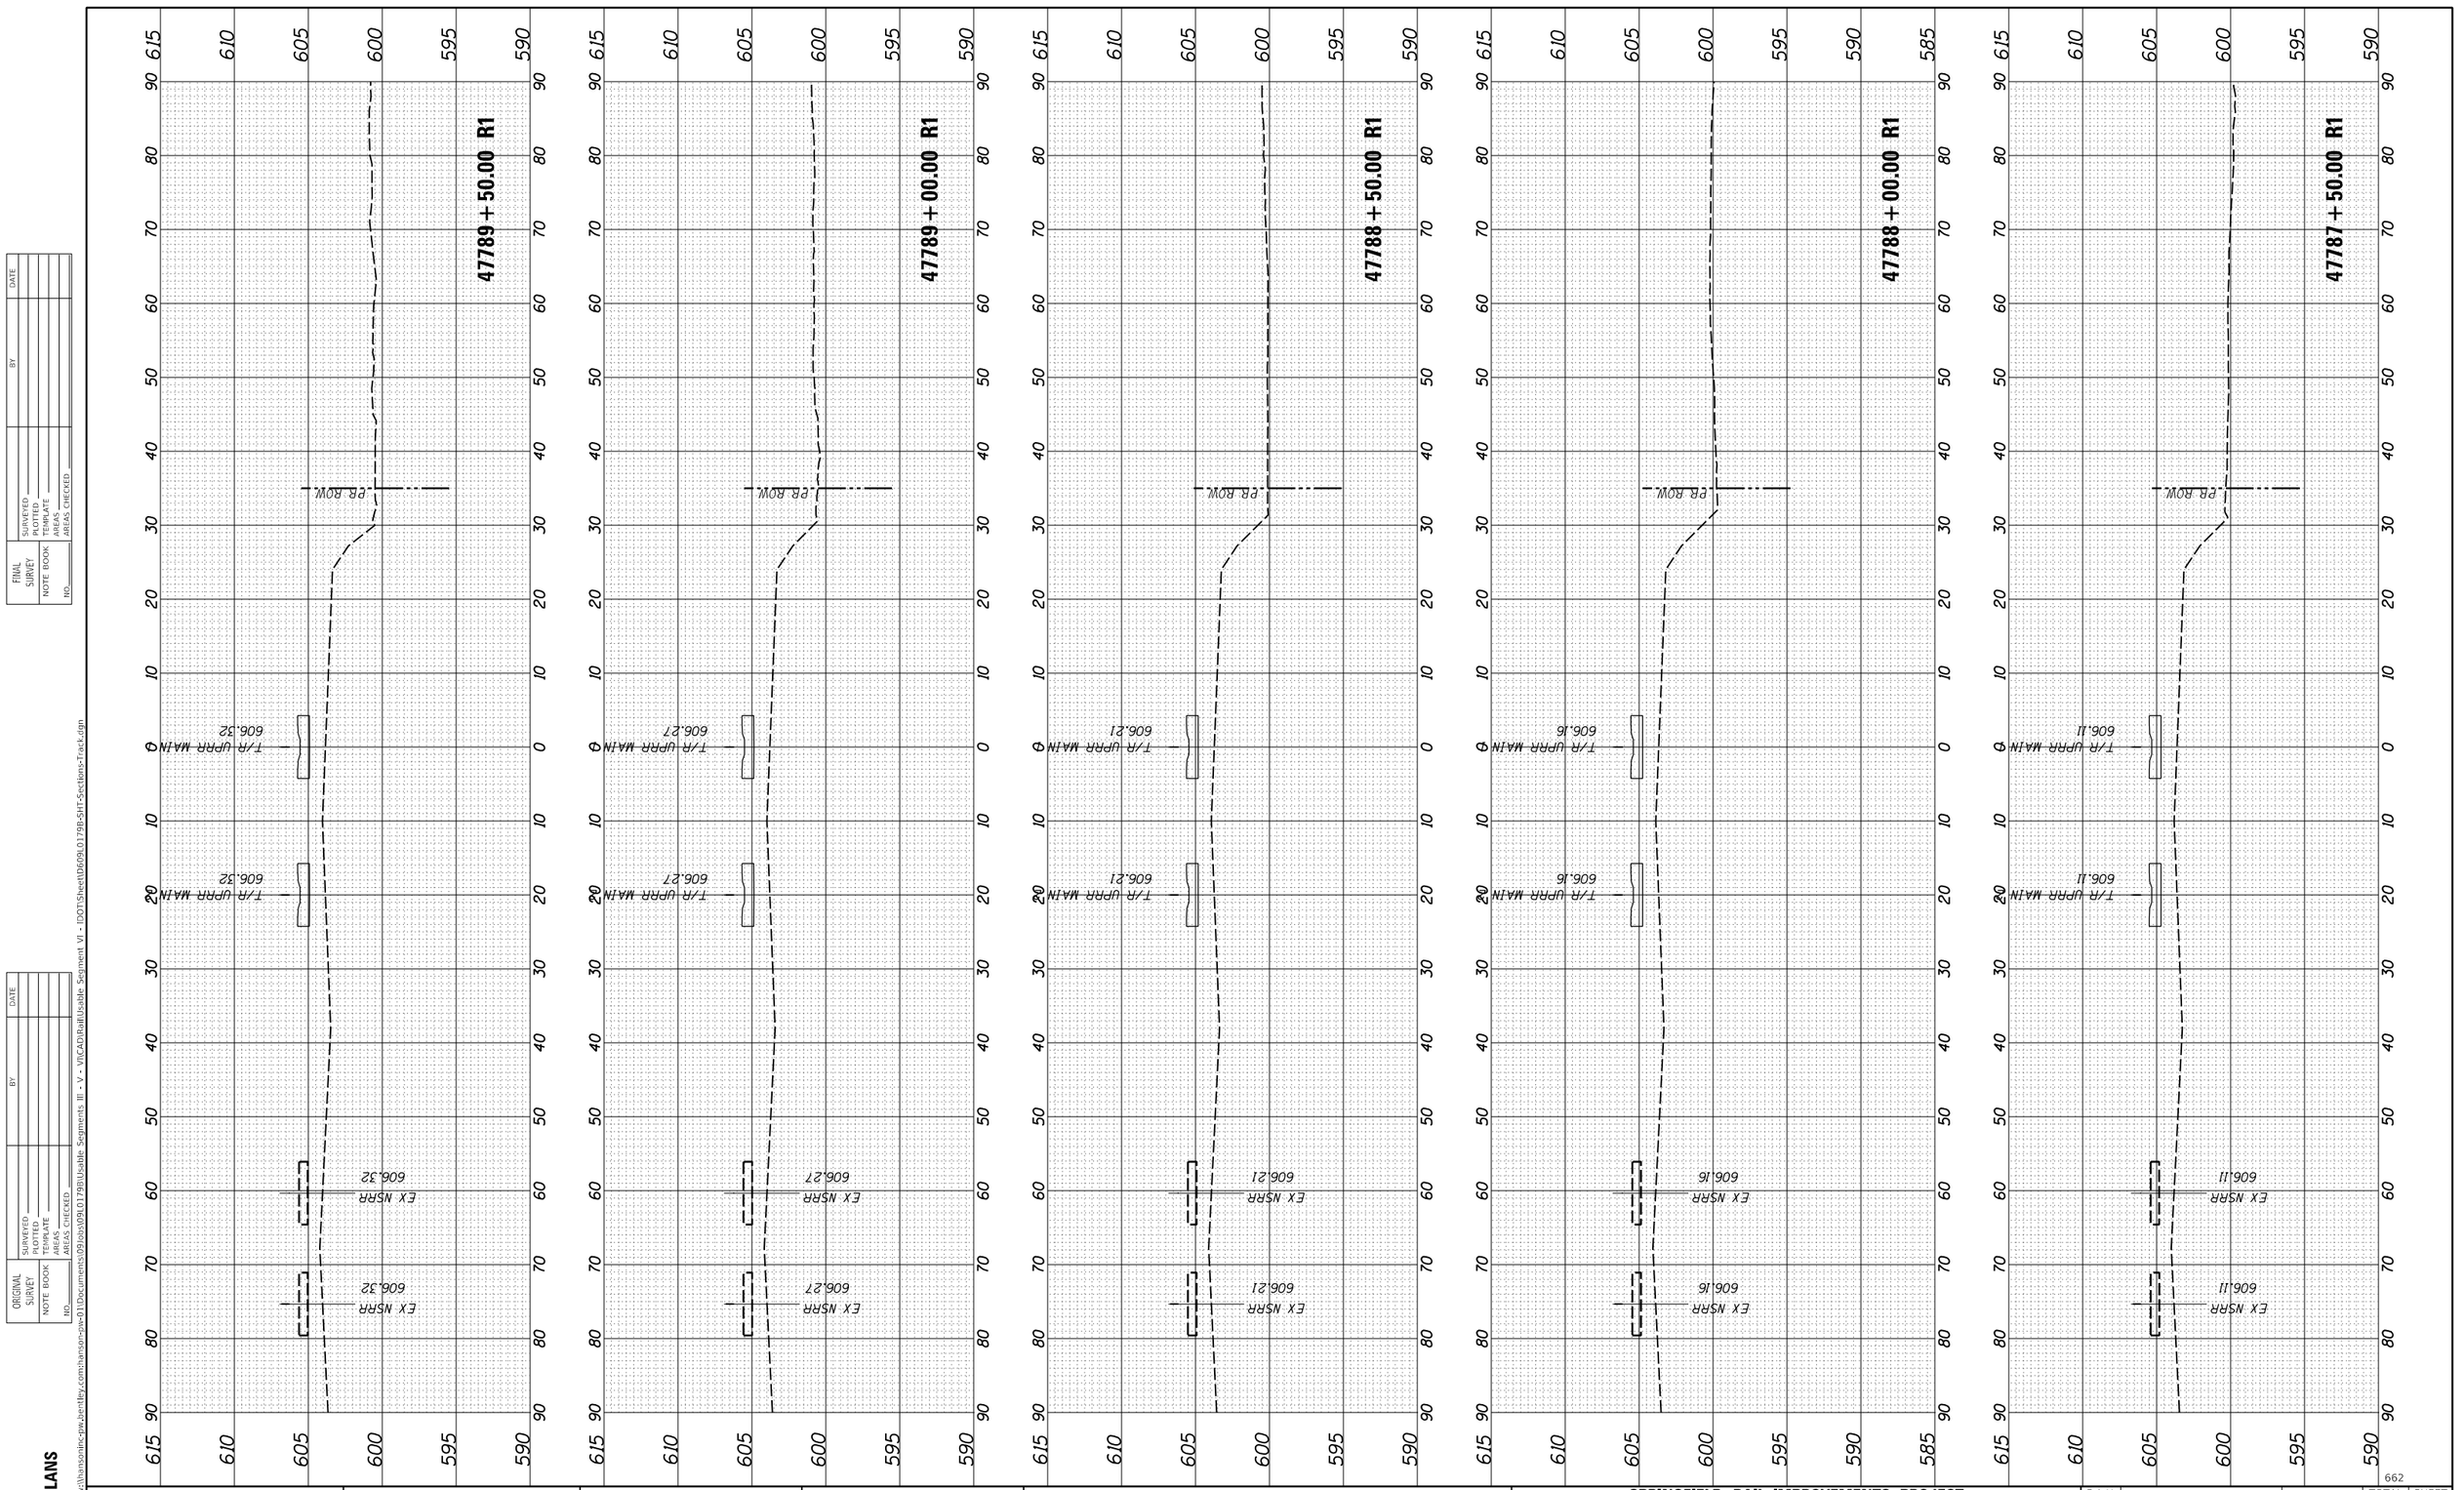

FINAL PLANS

MODEL: 49

FILE NAME: pw:\\hanson-pw.bentley.com:hanson-pw-01\Documents\09Jobs\09L0179B\Usable Segments III - V - ViriCAD\Rail\Usable Segment VI - IDOT\Sheet\D609L0179B-SHT-Sections-Track.dgn

FINAL SURVEY	SURVEYED	BY	DATE
NOTE BOOK	PLOTTED		
NO.	TEMPLATE		
	AREAS		
	AREAS CHECKED		

ORIGINAL SURVEY	SURVEYED	BY	DATE
NOTE BOOK	PLOTTED		
NO.	TEMPLATE		
	AREAS		
	AREAS CHECKED		

USER NAME = pop00275	DESIGNED - GCN	REVISED -	
	DRAWN - RH	REVISED -	
PLOT SCALE = 20.00 ' / in.	CHECKED - GCN	REVISED -	
PLOT DATE = 9/27/2024	DATE - 10/01/2024	REVISED -	

STATE OF ILLINOIS
DEPARTMENT OF TRANSPORTATION

SPRINGFIELD RAIL IMPROVEMENTS PROJECT
SPRINGFIELD, SANGAMON COUNTY, ILLINOIS
CROSS SECTIONS – TRACK

SCALE:

F.A.U. RTE.	SECTION	COUNTY	TOTAL SHEETS	SHEET NO.
7972	20-00492-00-BR & 22-00492-01-BR	SANGAMON	714	662
	09L0179B	CONTRACT NO. 93773		

SHEET 73 OF 125 SHEETS | STA. 47787+50.00 R1 TO STA. 47789+50.00 R1 | ILLINOIS | FED. AID PROJECT

662

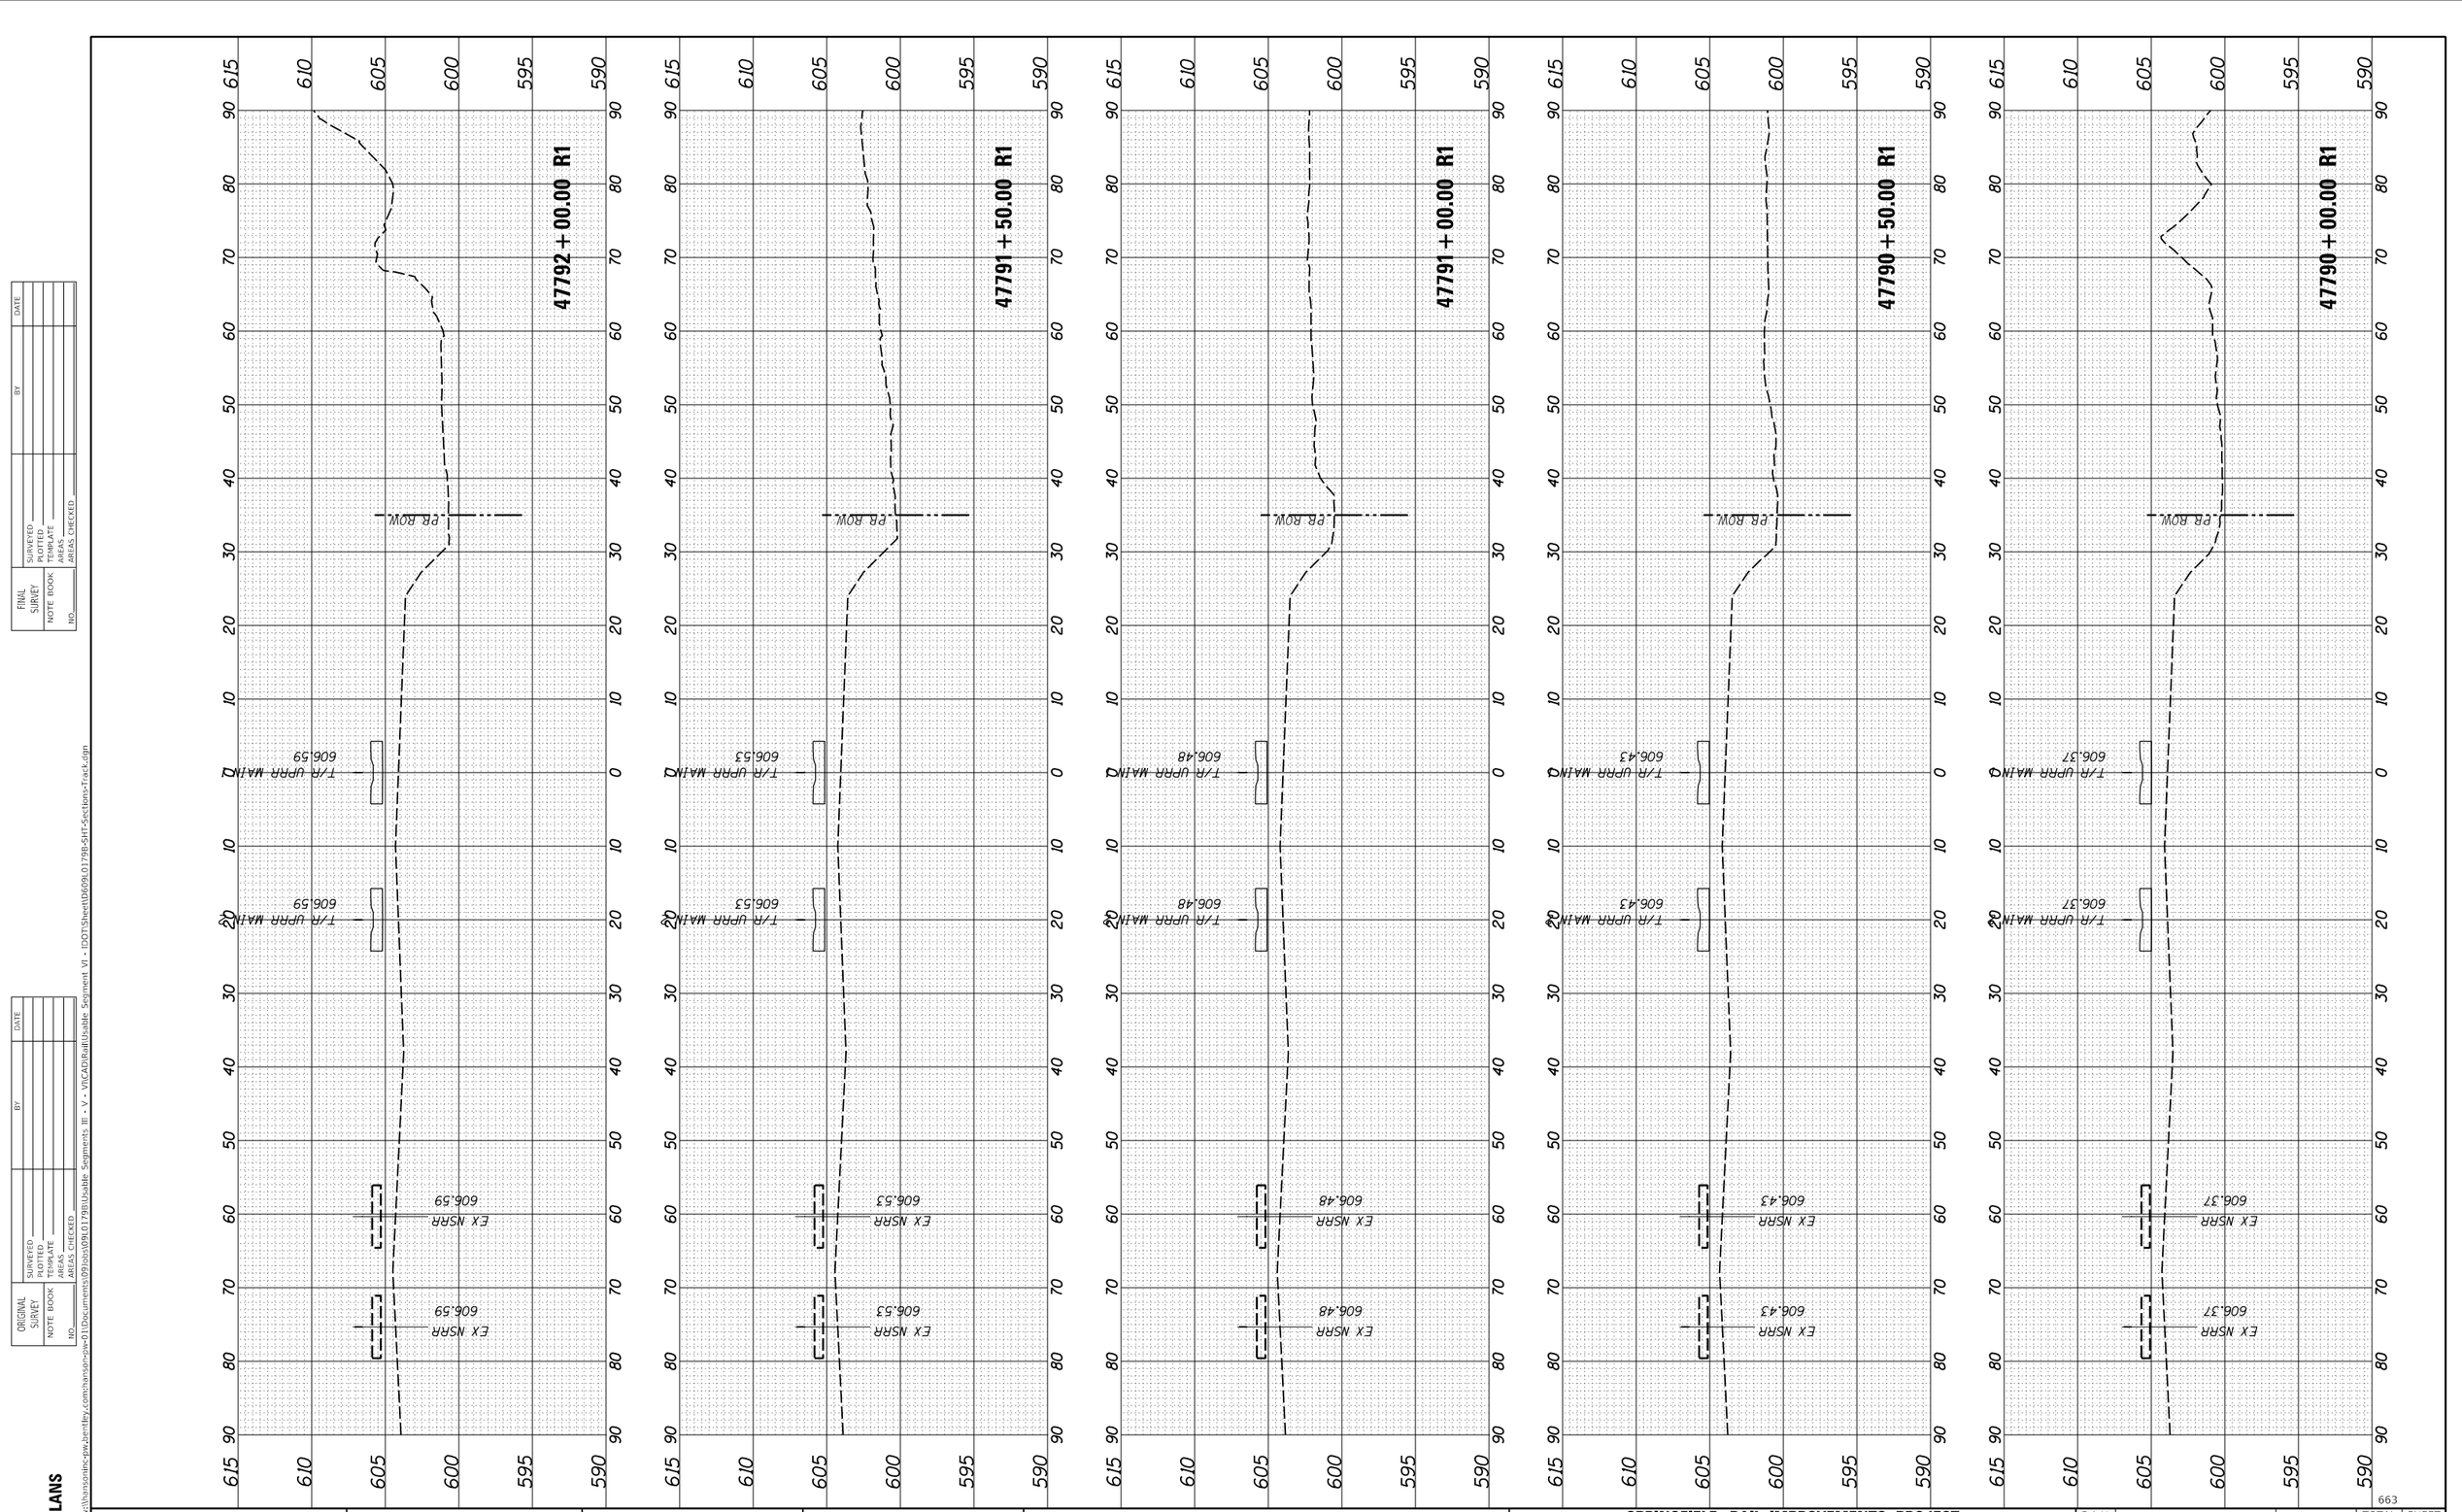

FINAL PLANS

MODEL: 50

FILE NAME: pw:\\hansonino-pw.bentley.com:hanson-pw-01\Documents\09Jobs\09L0179B\Usable Segments III - V - ViriCAD\Rail\Usable Segment VI - IDOT\Sheet\D609L0179B-SHT-Sections-Track.dgn

FINAL SURVEY		BY	DATE
NOTE BOOK	SURVEYED		
NO.	PLOTTED		
	TEMPLATE		
	AREAS		
	AREAS CHECKED		

ORIGINAL SURVEY		BY	DATE
NOTE BOOK	SURVEYED		
NO.	PLOTTED		
	TEMPLATE		
	AREAS		
	AREAS CHECKED		

USER NAME = pop00275	DESIGNED - GCN	REVISED -	
	DRAWN - RH	REVISED -	
PLOT SCALE = 20.00 ' / in.	CHECKED - GCN	REVISED -	
PLOT DATE = 9/27/2024	DATE - 10/01/2024	REVISED -	

STATE OF ILLINOIS
DEPARTMENT OF TRANSPORTATION

SPRINGFIELD RAIL IMPROVEMENTS PROJECT
SPRINGFIELD, SANGAMON COUNTY, ILLINOIS
CROSS SECTIONS – TRACK

SCALE:

SHEET 74 OF 125 SHEETS STA. 47790+00.00 R1 TO STA. 47792+00.00 R1

F.A.U. RTE.	SECTION	COUNTY	TOTAL SHEETS	SHEET NO.
7972	20-00492-00-BR & 22-00492-01-BR	SANGAMON	714	663
	09L0179B	CONTRACT NO. 93773		
	ILLINOIS FED. AID PROJECT			

663

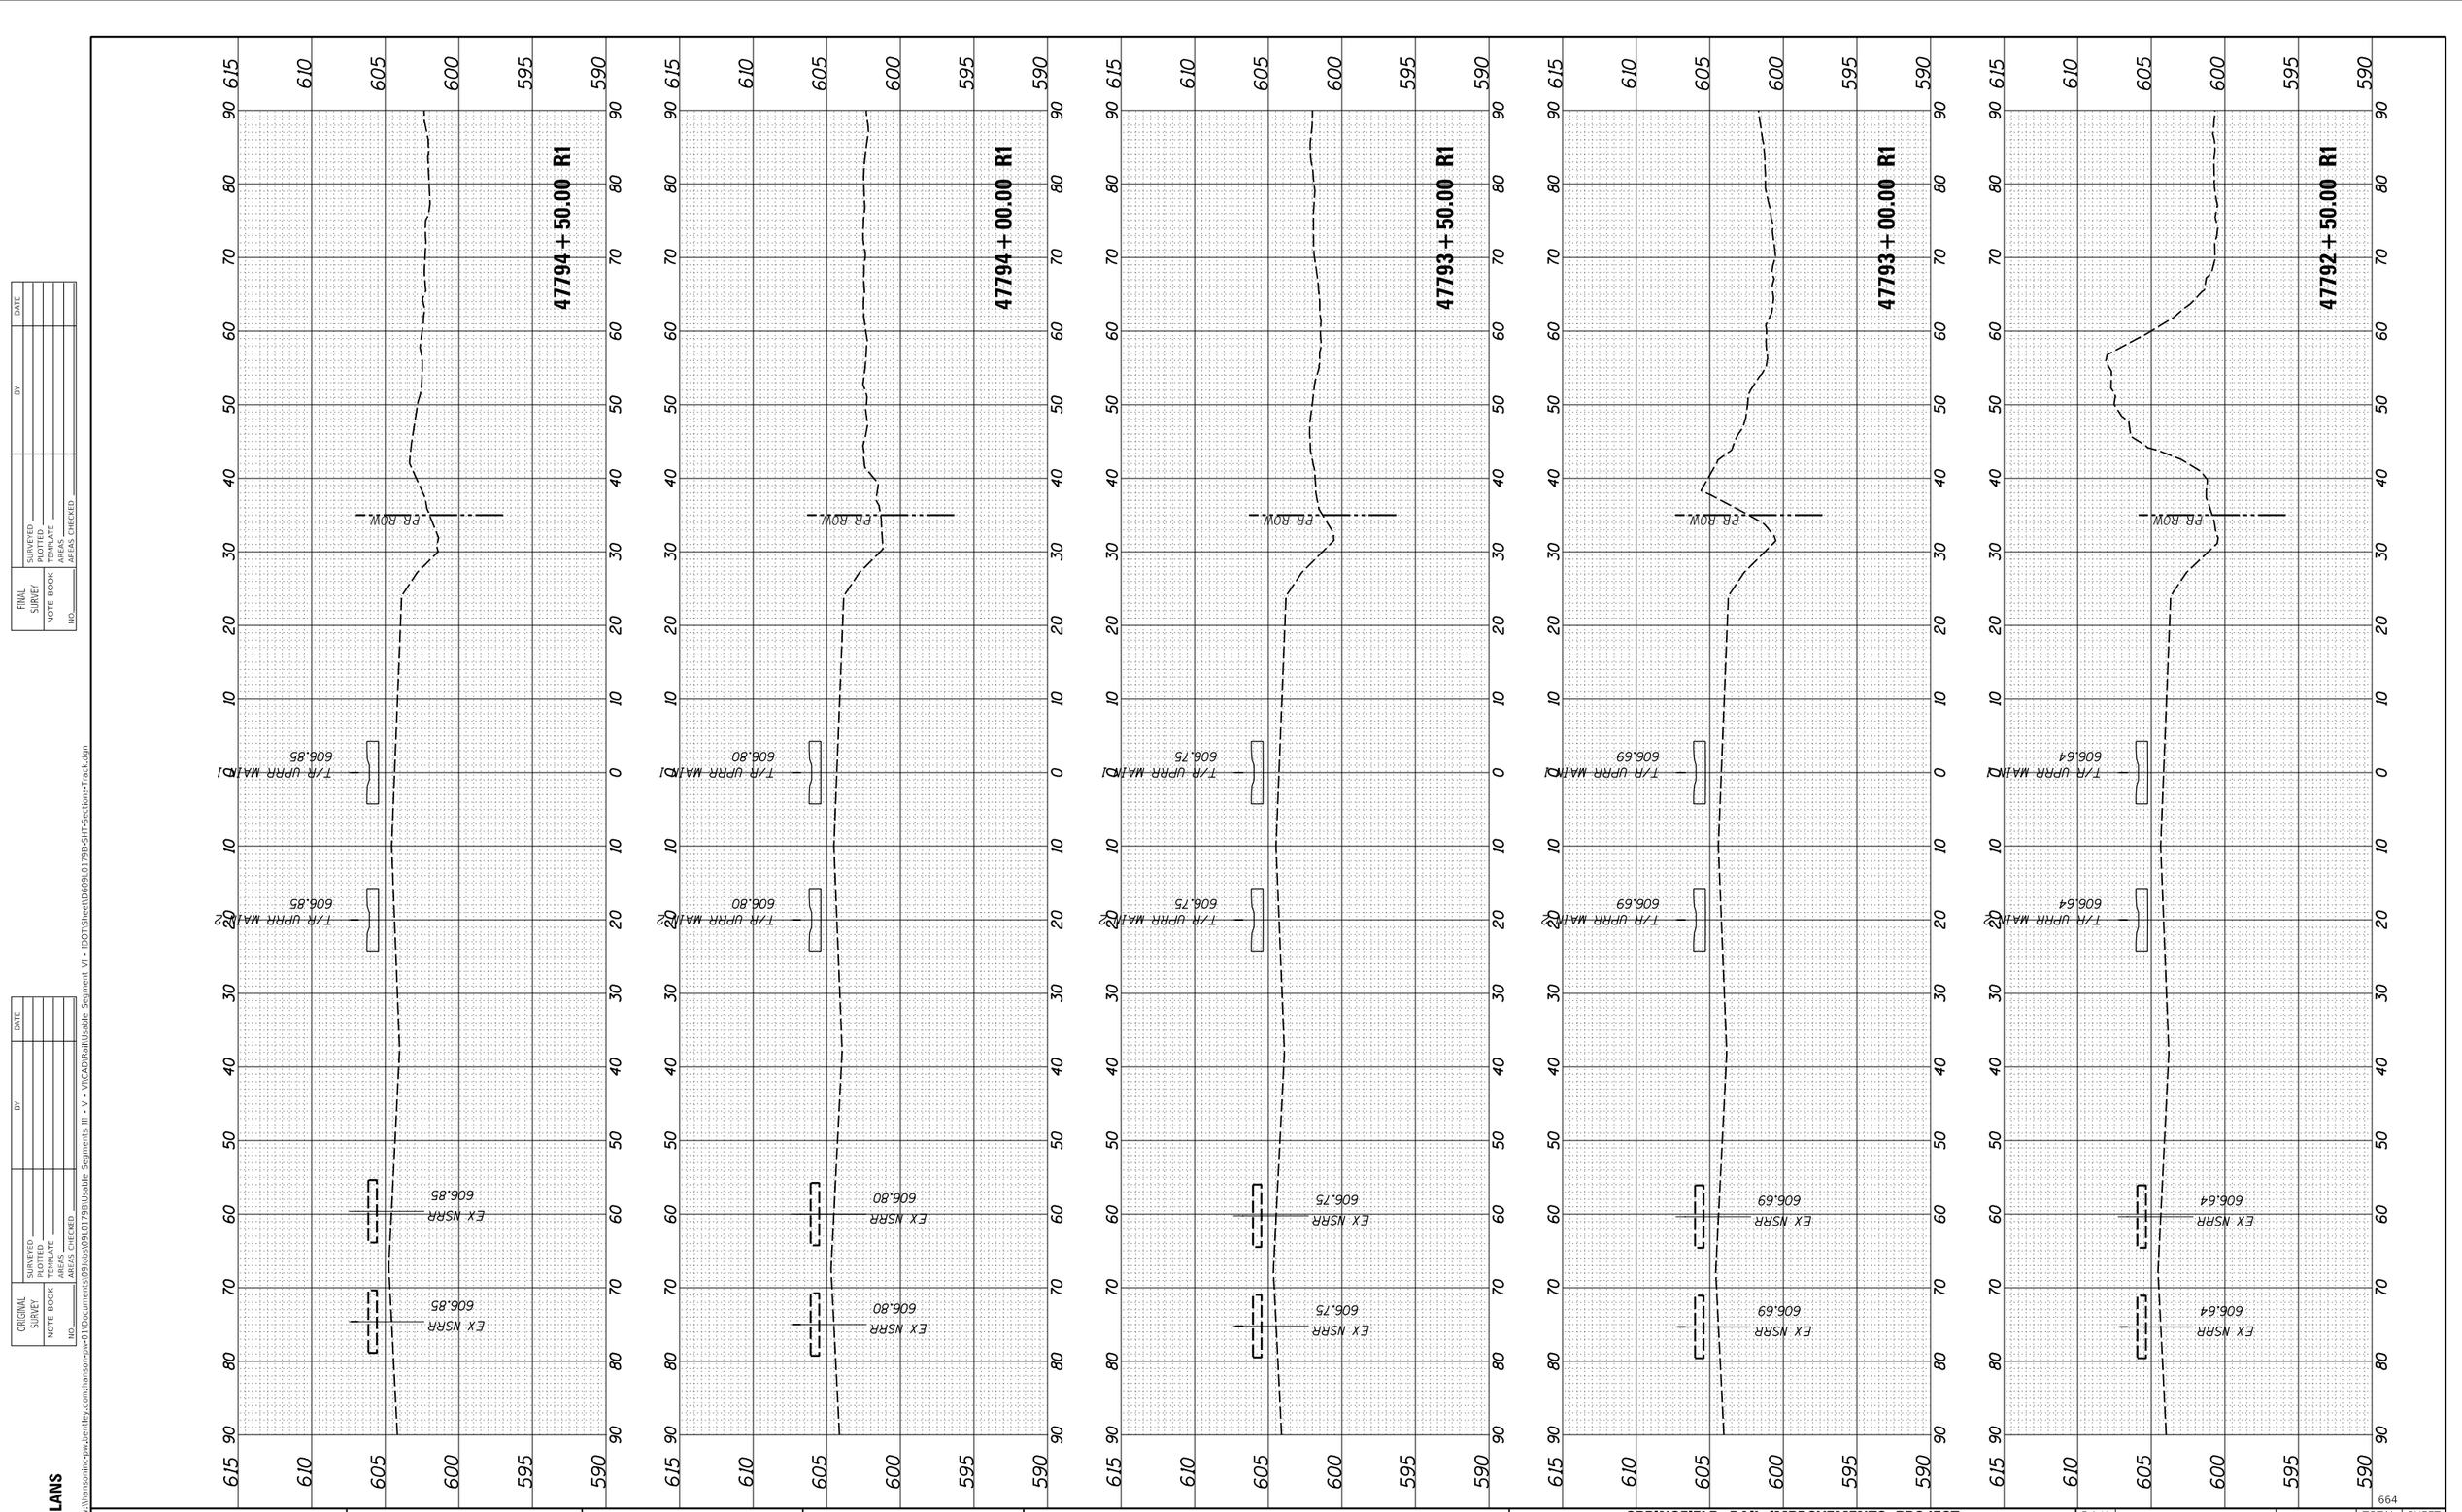

FINAL PLANS

MODEL: S1

FILE NAME: pw:\\hansonino-pw.bentley.com:hanson-pw-01\Documents\09Jobs\09L0179B\Usable Segments III - V - ViriCAD\Rail\Usable Segment VI - IDOT\Sheet\D609L0179B-SHT-Sections-Track.dgn

FINAL SURVEY		BY	DATE
NOTE BOOK	SURVEYED		
NO.	PLOTTED		
	TEMPLATE		
	AREAS		
	AREAS CHECKED		

ORIGINAL SURVEY		BY	DATE
NOTE BOOK	SURVEYED		
NO.	PLOTTED		
	TEMPLATE		
	AREAS		
	AREAS CHECKED		

USER NAME = pop00275	DESIGNED - GCN	REVISED -	
	DRAWN - RH	REVISED -	
PLOT SCALE = 20.00 ' / in.	CHECKED - GCN	REVISED -	
PLOT DATE = 9/27/2024	DATE - 10/01/2024	REVISED -	

STATE OF ILLINOIS
DEPARTMENT OF TRANSPORTATION

SPRINGFIELD RAIL IMPROVEMENTS PROJECT
SPRINGFIELD, SANGAMON COUNTY, ILLINOIS
CROSS SECTIONS – TRACK

SCALE:

SHEET 75 OF 125 SHEETS STA. 47792+50.00 R1 TO STA. 47794+50.00 R1

F.A.U. RTE.	SECTION	COUNTY	TOTAL SHEETS	SHEET NO.
7972	20-00492-00-BR & 22-00492-01-BR	SANGAMON	714	664
	09L0179B	CONTRACT NO. 93773		
	ILLINOIS FED. AID PROJECT			

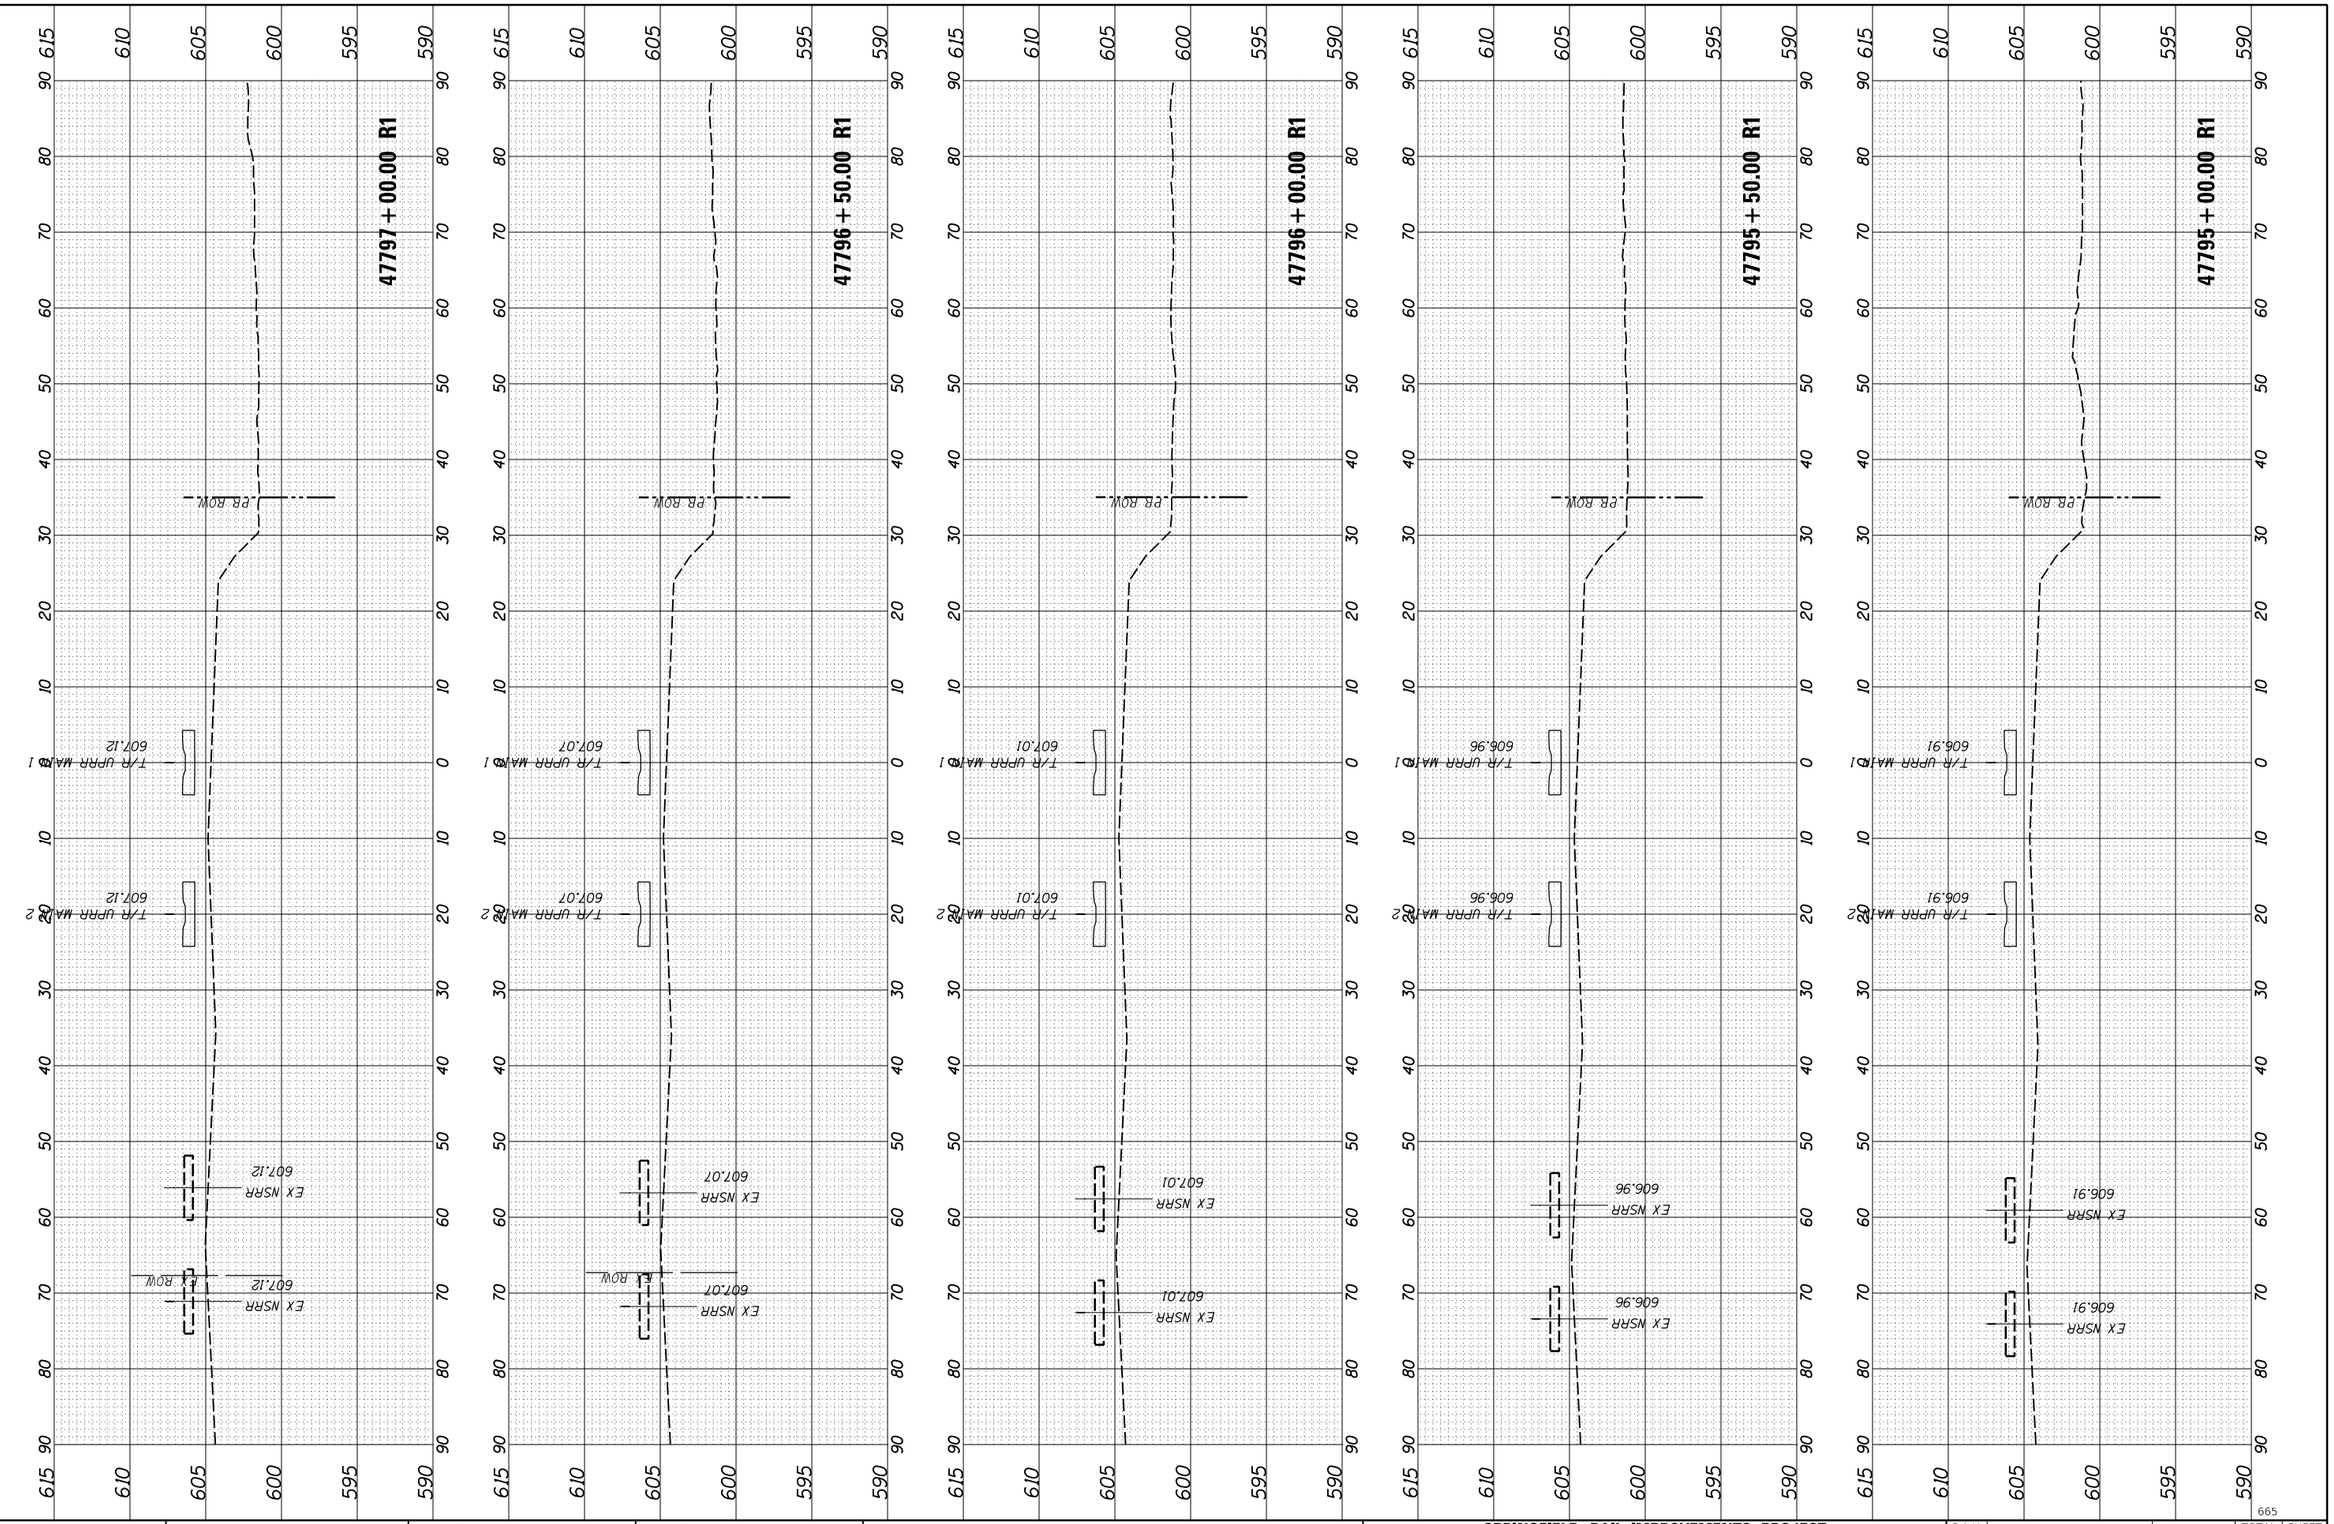

665

FINAL SURVEY	SURVEYED	BY	DATE
NOTE BOOK	PLOTTED		
NO.	TEMPLATE		
	AREAS		
	AREAS CHECKED		

ORIGINAL SURVEY	SURVEYED	BY	DATE
NOTE BOOK	PLOTTED		
NO.	TEMPLATE		
	AREAS		
	AREAS CHECKED		

FINAL PLANS

MODEL: 52

FILE NAME: pw:\\hansoninc-pw.bentley.com:hanson-pw-01\Documents\09Jobs\09L0179B\Usable Segments III - V - VI\CAD\Rail\Usable Segment VI - IDOT\Sheet\D609L0179B-SHT-Sections-Track.dgn

USER NAME = pop00275	DESIGNED - GCN	REVISED -	
	DRAWN - RH	REVISED -	
PLOT SCALE = 20.00 ' / in.	CHECKED - GCN	REVISED -	
PLOT DATE = 9/27/2024	DATE - 10/01/2024	REVISED -	

STATE OF ILLINOIS
DEPARTMENT OF TRANSPORTATION

SPRINGFIELD RAIL IMPROVEMENTS PROJECT
SPRINGFIELD, SANGAMON COUNTY, ILLINOIS
CROSS SECTIONS – TRACK

SCALE: | SHEET 76 OF 125 SHEETS | STA. 47795+00.00 R1 TO STA. 47797+00.00 R1

F.A.U. RTE.	SECTION	COUNTY	TOTAL SHEETS	SHEET NO.
7972	20-00492-00-BR & 22-00492-01-BR	SANGAMON	714	665
	09L0179B	CONTRACT NO. 93773		
		ILLINOIS	FED. AID PROJECT	

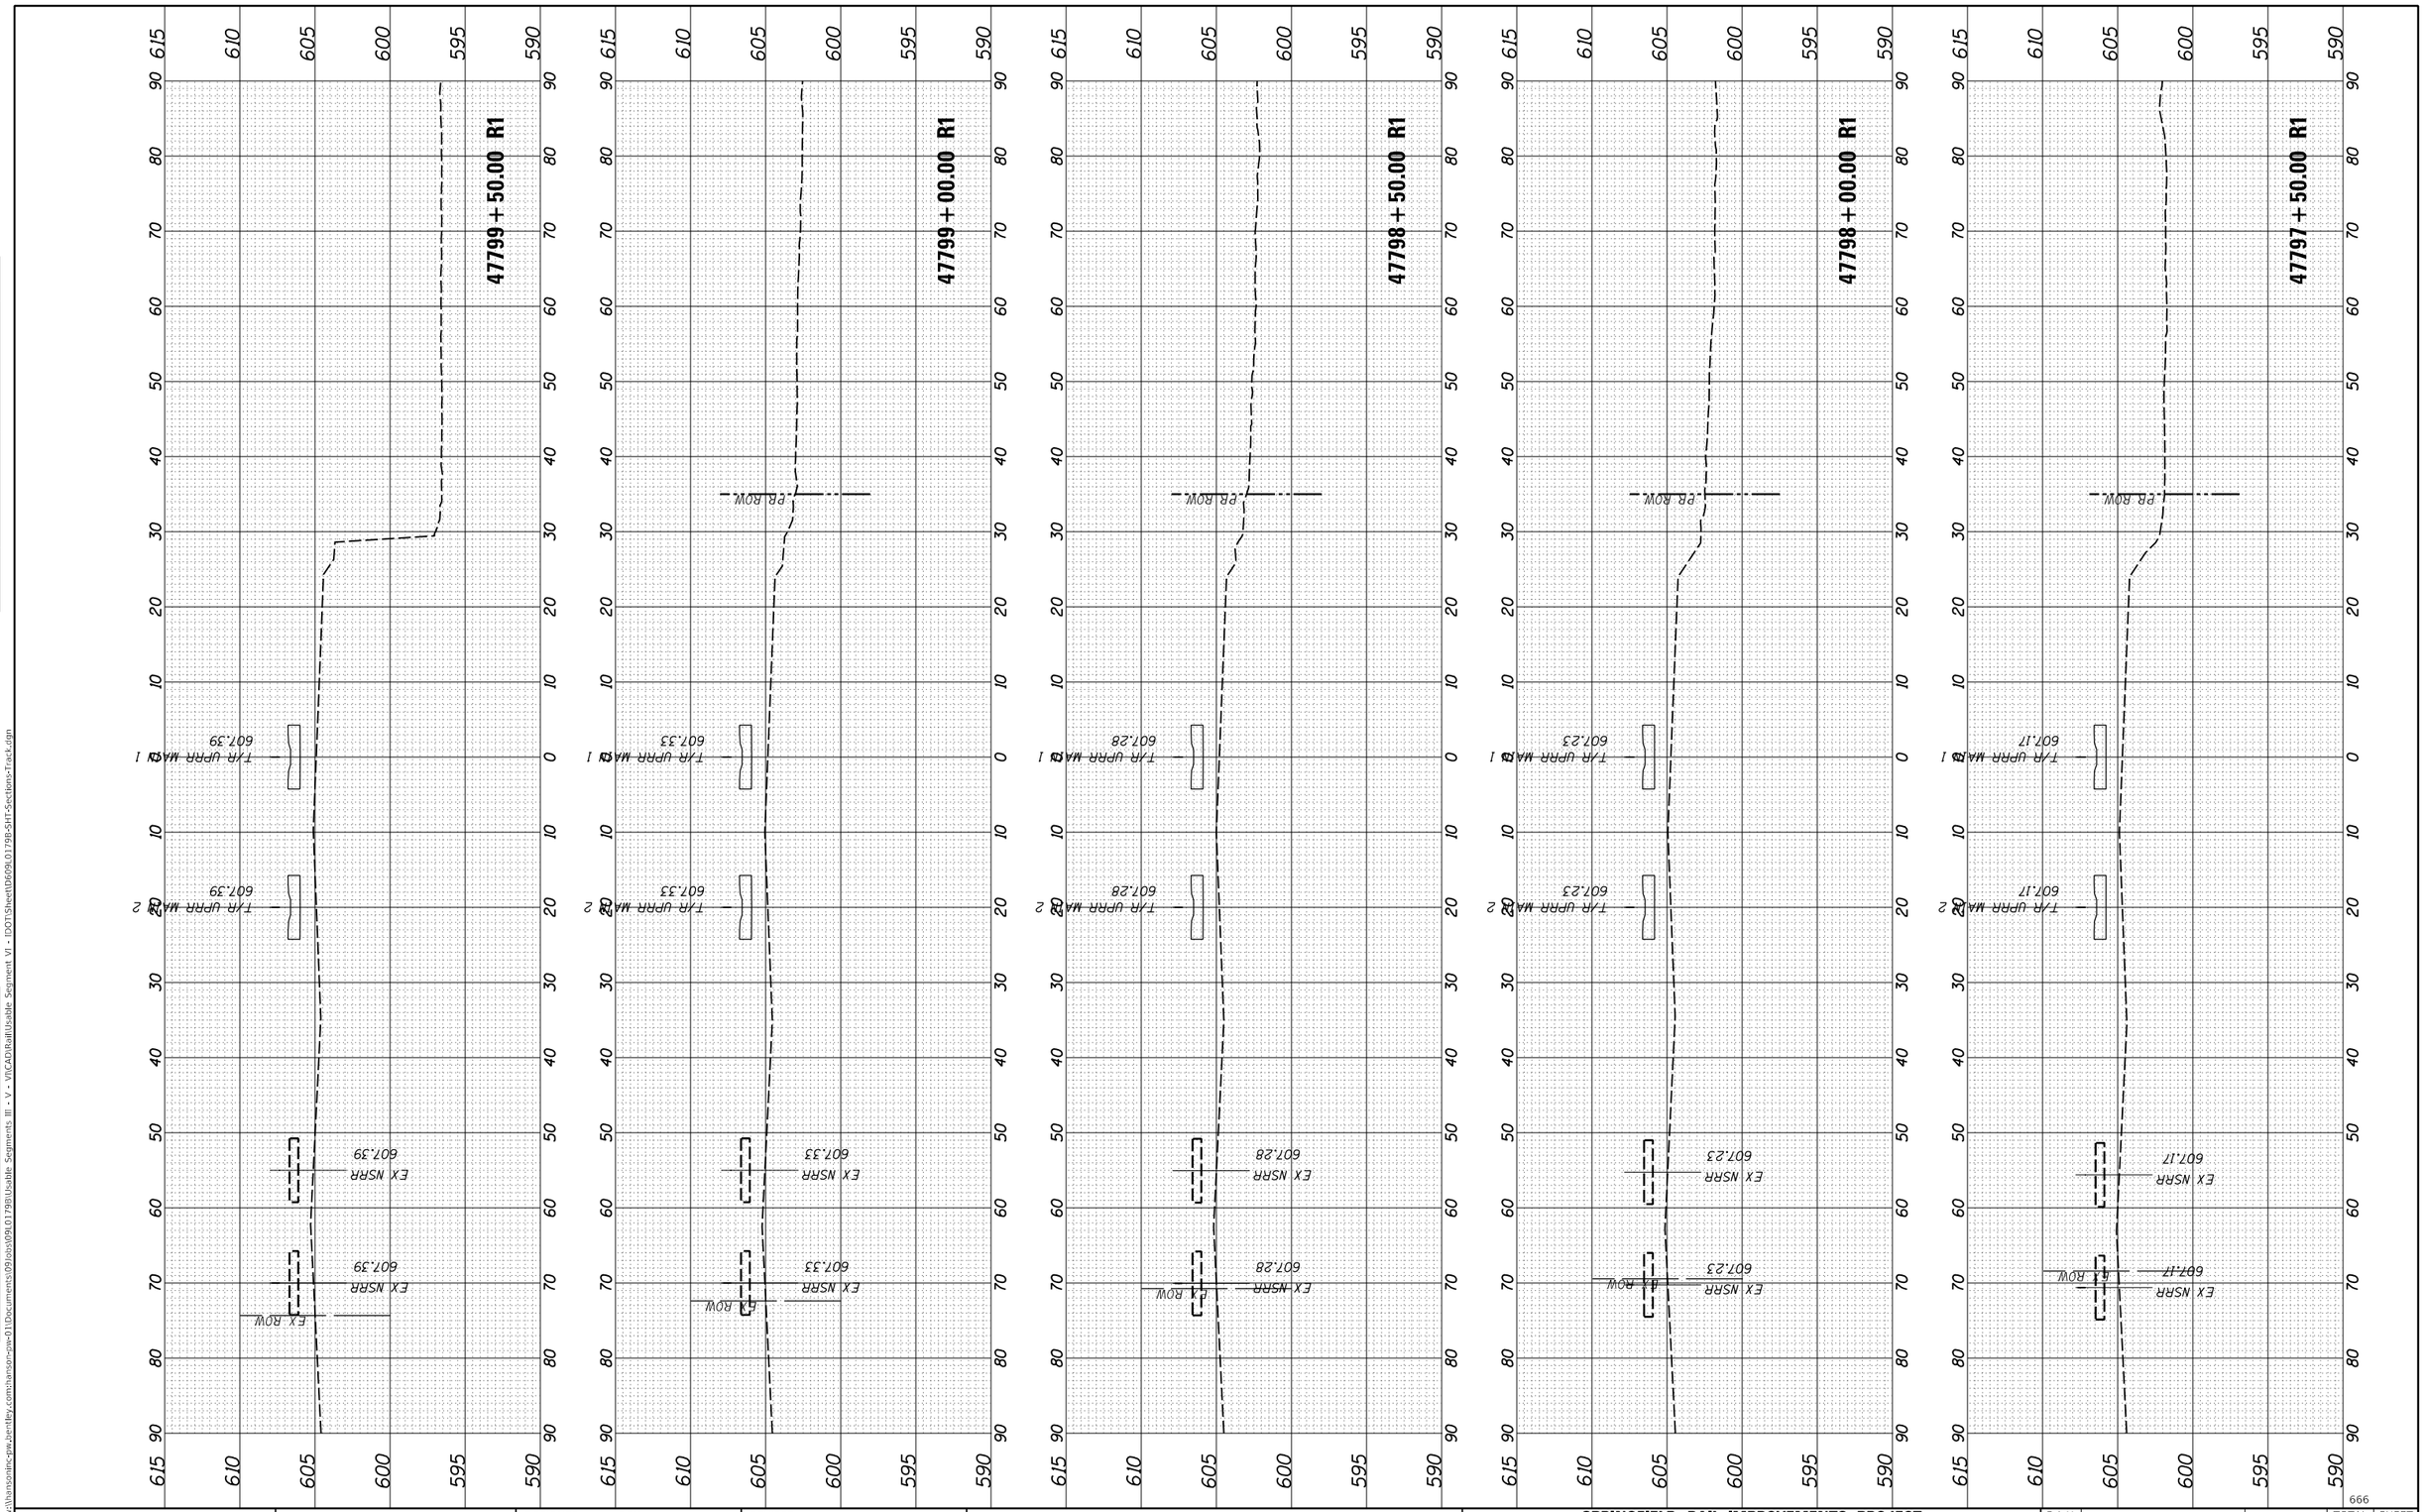

FINAL PLANS

MODEL: 53

FILE NAME: pw:\\hansonino-pw.bentley.com:hanson-pw-01\Documents\09Jobs\09L0179B\Usable Segments III - V - ViriCAD\Rail\Usable Segment VI - IDOT\Sheet\D609L0179B-SHT-Sections-Track.dgn

FINAL SURVEY		BY	DATE
NOTE BOOK	SURVEYED		
NO.	PLOTTED		
	TEMPLATE		
	AREAS		
	AREAS CHECKED		

ORIGINAL SURVEY		BY	DATE
NOTE BOOK	SURVEYED		
NO.	PLOTTED		
	TEMPLATE		
	AREAS		
	AREAS CHECKED		

USER NAME = pop00275	DESIGNED - GCN	REVISED -	
	DRAWN - RH	REVISED -	
PLOT SCALE = 20.00 ' / in.	CHECKED - GCN	REVISED -	
PLOT DATE = 9/27/2024	DATE - 10/01/2024	REVISED -	

STATE OF ILLINOIS
DEPARTMENT OF TRANSPORTATION

SPRINGFIELD RAIL IMPROVEMENTS PROJECT
SPRINGFIELD, SANGAMON COUNTY, ILLINOIS
CROSS SECTIONS – TRACK

SCALE: | SHEET 77 OF 125 SHEETS | STA. 47797+50.00 R1 TO STA. 47799+50.00 R1

F.A.U. RTE.	SECTION	COUNTY	TOTAL SHEETS	SHEET NO.
7972	20-00492-00-BR & 22-00492-01-BR	SANGAMON	714	666
	09L0179B	CONTRACT NO. 93773		
	ILLINOIS FED. AID PROJECT			

666

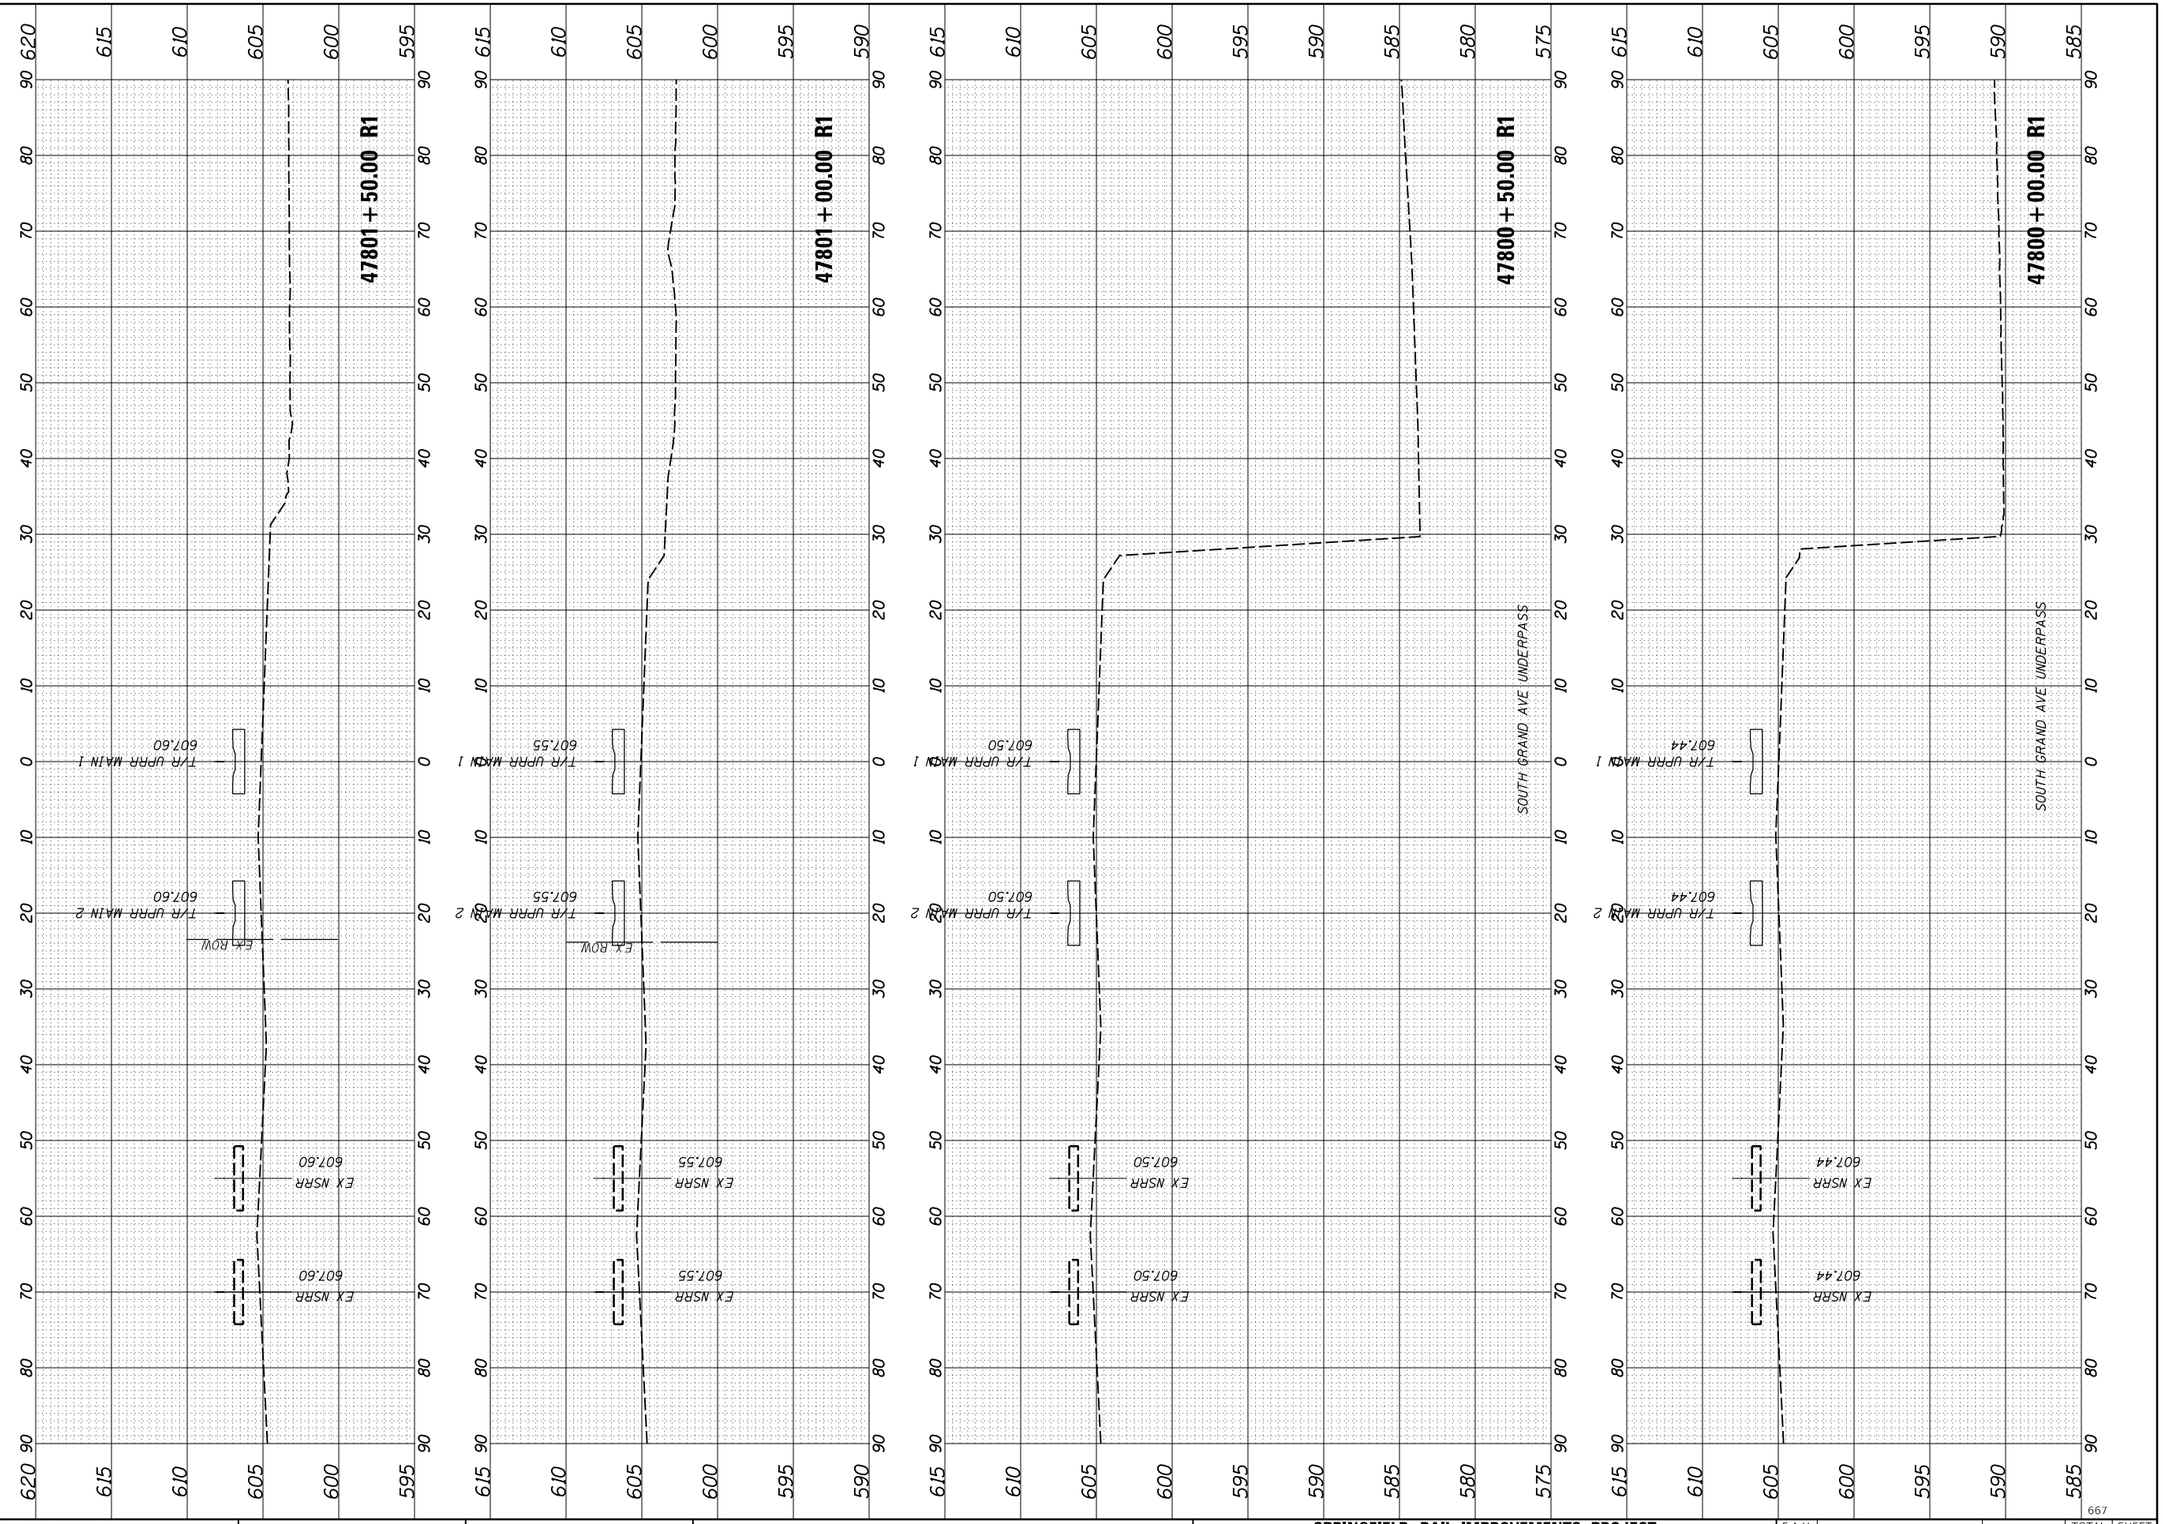

FINAL SURVEY		BY	DATE
NOTE BOOK NO.	SURVEYED		
	PLOTTED		
	TEMPLATE		
	AREAS		
	AREAS CHECKED		

ORIGINAL SURVEY		BY	DATE
NOTE BOOK NO.	SURVEYED		
	PLOTTED		
	TEMPLATE		
	AREAS		
	AREAS CHECKED		

FINAL PLANS

MODEL: 54
FILE NAME: pw:\\hansoninc-pw.bentley.com:hanson-pw-01\Documents\09Jobs\09L0179B\Usable Segments III - V - VI\CAD\Rail\Usable Segment VI - IDOT\Sheet\D609L0179B-SHT-Sections-Track.dgn

USER NAME = pop00275	DESIGNED - GCN	REVISED -	
	DRAWN - RH	REVISED -	
PLOT SCALE = 20.00 ' / in.	CHECKED - GCN	REVISED -	
PLOT DATE = 9/27/2024	DATE - 10/01/2024	REVISED -	

STATE OF ILLINOIS
DEPARTMENT OF TRANSPORTATION

SPRINGFIELD RAIL IMPROVEMENTS PROJECT
SPRINGFIELD, SANGAMON COUNTY, ILLINOIS
CROSS SECTIONS – TRACK

SCALE: | SHEET 78 OF 125 SHEETS | STA. 47800+00.00 R1 TO STA. 47801+50.00 R1

F.A.U. RTE.	SECTION	COUNTY	TOTAL SHEETS	SHEET NO.
7972	20-00492-00-BR & 22-00492-01-BR	SANGAMON	714	667
	09L0179B	CONTRACT NO. 93773		
		ILLINOIS FED. AID PROJECT		

667

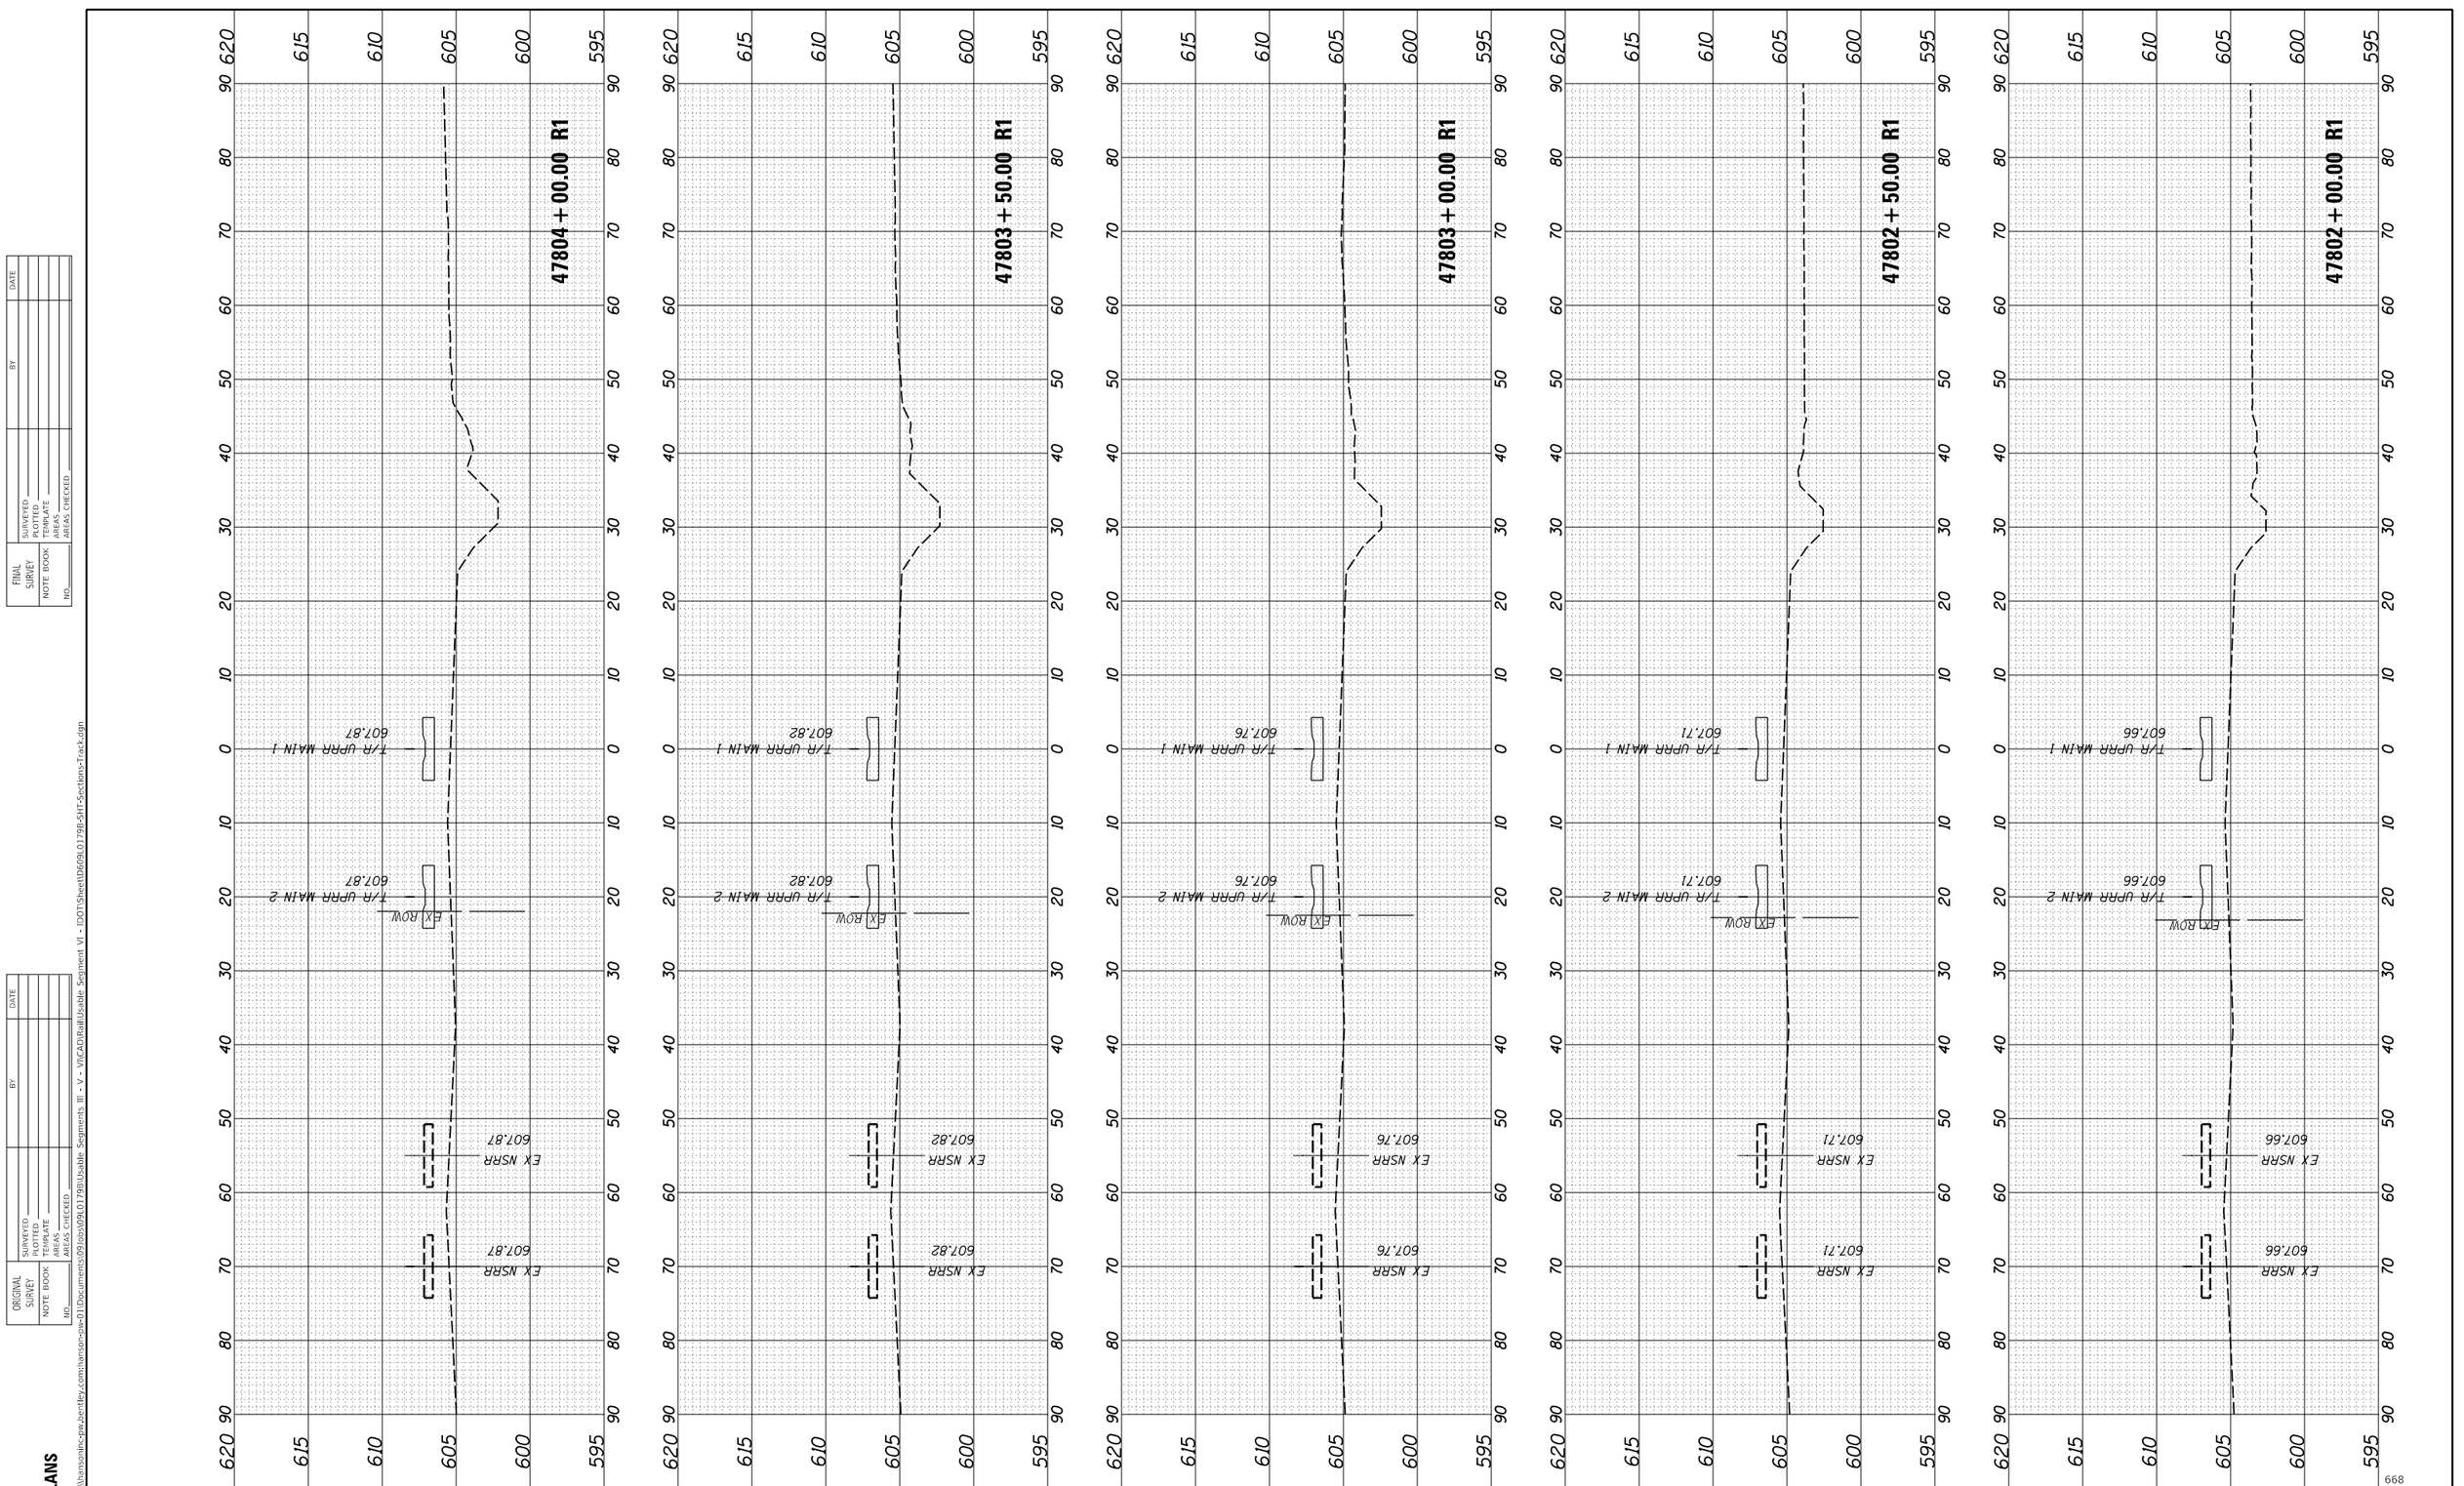

668

FINAL PLANS

MODEL: 55
FILE NAME: pw:\\hansonino-pw.bentley.com:hanson-pw-01\Documents\09Jobs\09L0179B\Usable Segments III - V - ViriCAD\RailUsable Segment VI - IDOT\Sheet\D609L0179B-SHT-Sections-Track.dgn

FINAL SURVEY		BY	DATE
NOTE BOOK	SURVEYED		
NO.	PLOTTED		
	TEMPLATE		
	AREAS		
	AREAS CHECKED		

ORIGINAL SURVEY		BY	DATE
NOTE BOOK	SURVEYED		
NO.	PLOTTED		
	TEMPLATE		
	AREAS		
	AREAS CHECKED		

USER NAME = pop00275	DESIGNED - GCN	REVISED -	
	DRAWN - RH	REVISED -	
PLOT SCALE = 20.00 ' / in.	CHECKED - GCN	REVISED -	
PLOT DATE = 9/27/2024	DATE - 10/01/2024	REVISED -	

STATE OF ILLINOIS
DEPARTMENT OF TRANSPORTATION

SPRINGFIELD RAIL IMPROVEMENTS PROJECT
SPRINGFIELD, SANGAMON COUNTY, ILLINOIS
CROSS SECTIONS – TRACK

SCALE:

F.A.U. RTE.	SECTION	COUNTY	TOTAL SHEETS	SHEET NO.
7972	20-00492-00-BR & 22-00492-01-BR	SANGAMON	714	668
	09L0179B	CONTRACT NO. 93773		

SHEET 79 OF 125 SHEETS | STA. 47802+00.00 R1 TO STA. 47804+00.00 R1 | ILLINOIS | FED. AID PROJECT

FINAL SURVEY		BY	DATE
NOTE BOOK	SURVEYED		
NO.	PLOTTED		
	TEMPLATE		
	AREAS		
	AREAS CHECKED		

ORIGINAL SURVEY		BY	DATE
NOTE BOOK	SURVEYED		
NO.	PLOTTED		
	TEMPLATE		
	AREAS		
	AREAS CHECKED		

FINAL PLANS

MODEL: 56

FILE NAME: pw:\\hansonino-pw.bentley.com:hanson-pw-01\Documents\09Jobs\09L0179B\Usable Segments III - V - ViriCAD\RailUsable Segment VI - IDOT\Sheet\D609L0179B-SHT-Sections-Track.dgn

USER NAME = pop00275	DESIGNED - GCN	REVISED -	
	DRAWN - RH	REVISED -	
PLOT SCALE = 20.00 ' / in.	CHECKED - GCN	REVISED -	
PLOT DATE = 9/27/2024	DATE - 10/01/2024	REVISED -	

STATE OF ILLINOIS
DEPARTMENT OF TRANSPORTATION

SPRINGFIELD RAIL IMPROVEMENTS PROJECT
SPRINGFIELD, SANGAMON COUNTY, ILLINOIS
CROSS SECTIONS – TRACK

SCALE:

SHEET 80 OF 125 SHEETS STA. 47804+50.00 R1 TO STA. 47806+50.00 R1

F.A.U. RTE.	SECTION	COUNTY	TOTAL SHEETS	SHEET NO.
7972	20-00492-00-BR & 22-00492-01-BR	SANGAMON	714	669
	09L0179B	CONTRACT NO. 93773		
	ILLINOIS	FED. AID PROJECT		

669

FINAL SURVEY		BY	DATE
NOTE BOOK	SURVEYED		
NO.	PLOTTED		
	TEMPLATE		
	AREAS		
	AREAS CHECKED		

ORIGINAL SURVEY		BY	DATE
NOTE BOOK	SURVEYED		
NO.	PLOTTED		
	TEMPLATE		
	AREAS		
	AREAS CHECKED		

FINAL PLANS

MODEL: 57

FILE NAME: pw:\\hansonino-pw.bentley.com:hanson-pw-01\Documents\09Jobs\09L0179B\Usable Segments III - V - Vit\CAD\Rail\Usable Segment VI - IDOT\Sheet\D609L0179B-SHT-Sections-Track.dgn

USER NAME = pop00275	DESIGNED - GCN	REVISED -	
	DRAWN - RH	REVISED -	
PLOT SCALE = 20.00 ' / in.	CHECKED - GCN	REVISED -	
PLOT DATE = 9/27/2024	DATE - 10/01/2024	REVISED -	

STATE OF ILLINOIS
DEPARTMENT OF TRANSPORTATION

SPRINGFIELD RAIL IMPROVEMENTS PROJECT
SPRINGFIELD, SANGAMON COUNTY, ILLINOIS
CROSS SECTIONS – TRACK

SCALE:

SHEET 81 OF 125 SHEETS STA. 47807+00.00 R1 TO STA. 47809+00.00 R1

F.A.U. RTE.	SECTION	COUNTY	TOTAL SHEETS	SHEET NO.
7972	20-00492-00-BR & 22-00492-01-BR	SANGAMON	714	670
	09L0179B	CONTRACT NO. 93773		
	ILLINOIS	FED. AID PROJECT		

FINAL SURVEY		BY	DATE
NOTE BOOK	SURVEYED		
	PLOTTED		
	TEMPLATE		
	AREAS		
NO.	AREAS CHECKED		

ORIGINAL SURVEY		BY	DATE
NOTE BOOK	SURVEYED		
	PLOTTED		
	TEMPLATE		
	AREAS		
NO.	AREAS CHECKED		

FINAL PLANS

MODEL: SB

FILE NAME: pw:\\hansonino-pw.bentley.com:hanson-pw-01\Documents\09Jobs\09L01798\Usable Segments III - V - Vit\CAD\Rail\Usable Segment VI - IDOT\Sheet\0609L01798-SHT-Sections-Track.dgn

671

USER NAME = pop00275	DESIGNED - GCN	REVISED -	
	DRAWN - RH	REVISED -	
PLOT SCALE = 20.00 ' / in.	CHECKED - GCN	REVISED -	
PLOT DATE = 9/27/2024	DATE - 10/01/2024	REVISED -	

STATE OF ILLINOIS
DEPARTMENT OF TRANSPORTATION

SPRINGFIELD RAIL IMPROVEMENTS PROJECT
SPRINGFIELD, SANGAMON COUNTY, ILLINOIS
CROSS SECTIONS – TRACK

SCALE:

SHEET 82 OF 125 SHEETS STA. 47809+50.00 R1 TO STA. 47811+50.00 R1

F.A.U. RTE.	SECTION	COUNTY	TOTAL SHEETS	SHEET NO.
7972	20-00492-00-BR & 22-00492-01-BR	SANGAMON	714	671
	09L0179B	CONTRACT NO. 93773		
	ILLINOIS	FED. AID PROJECT		

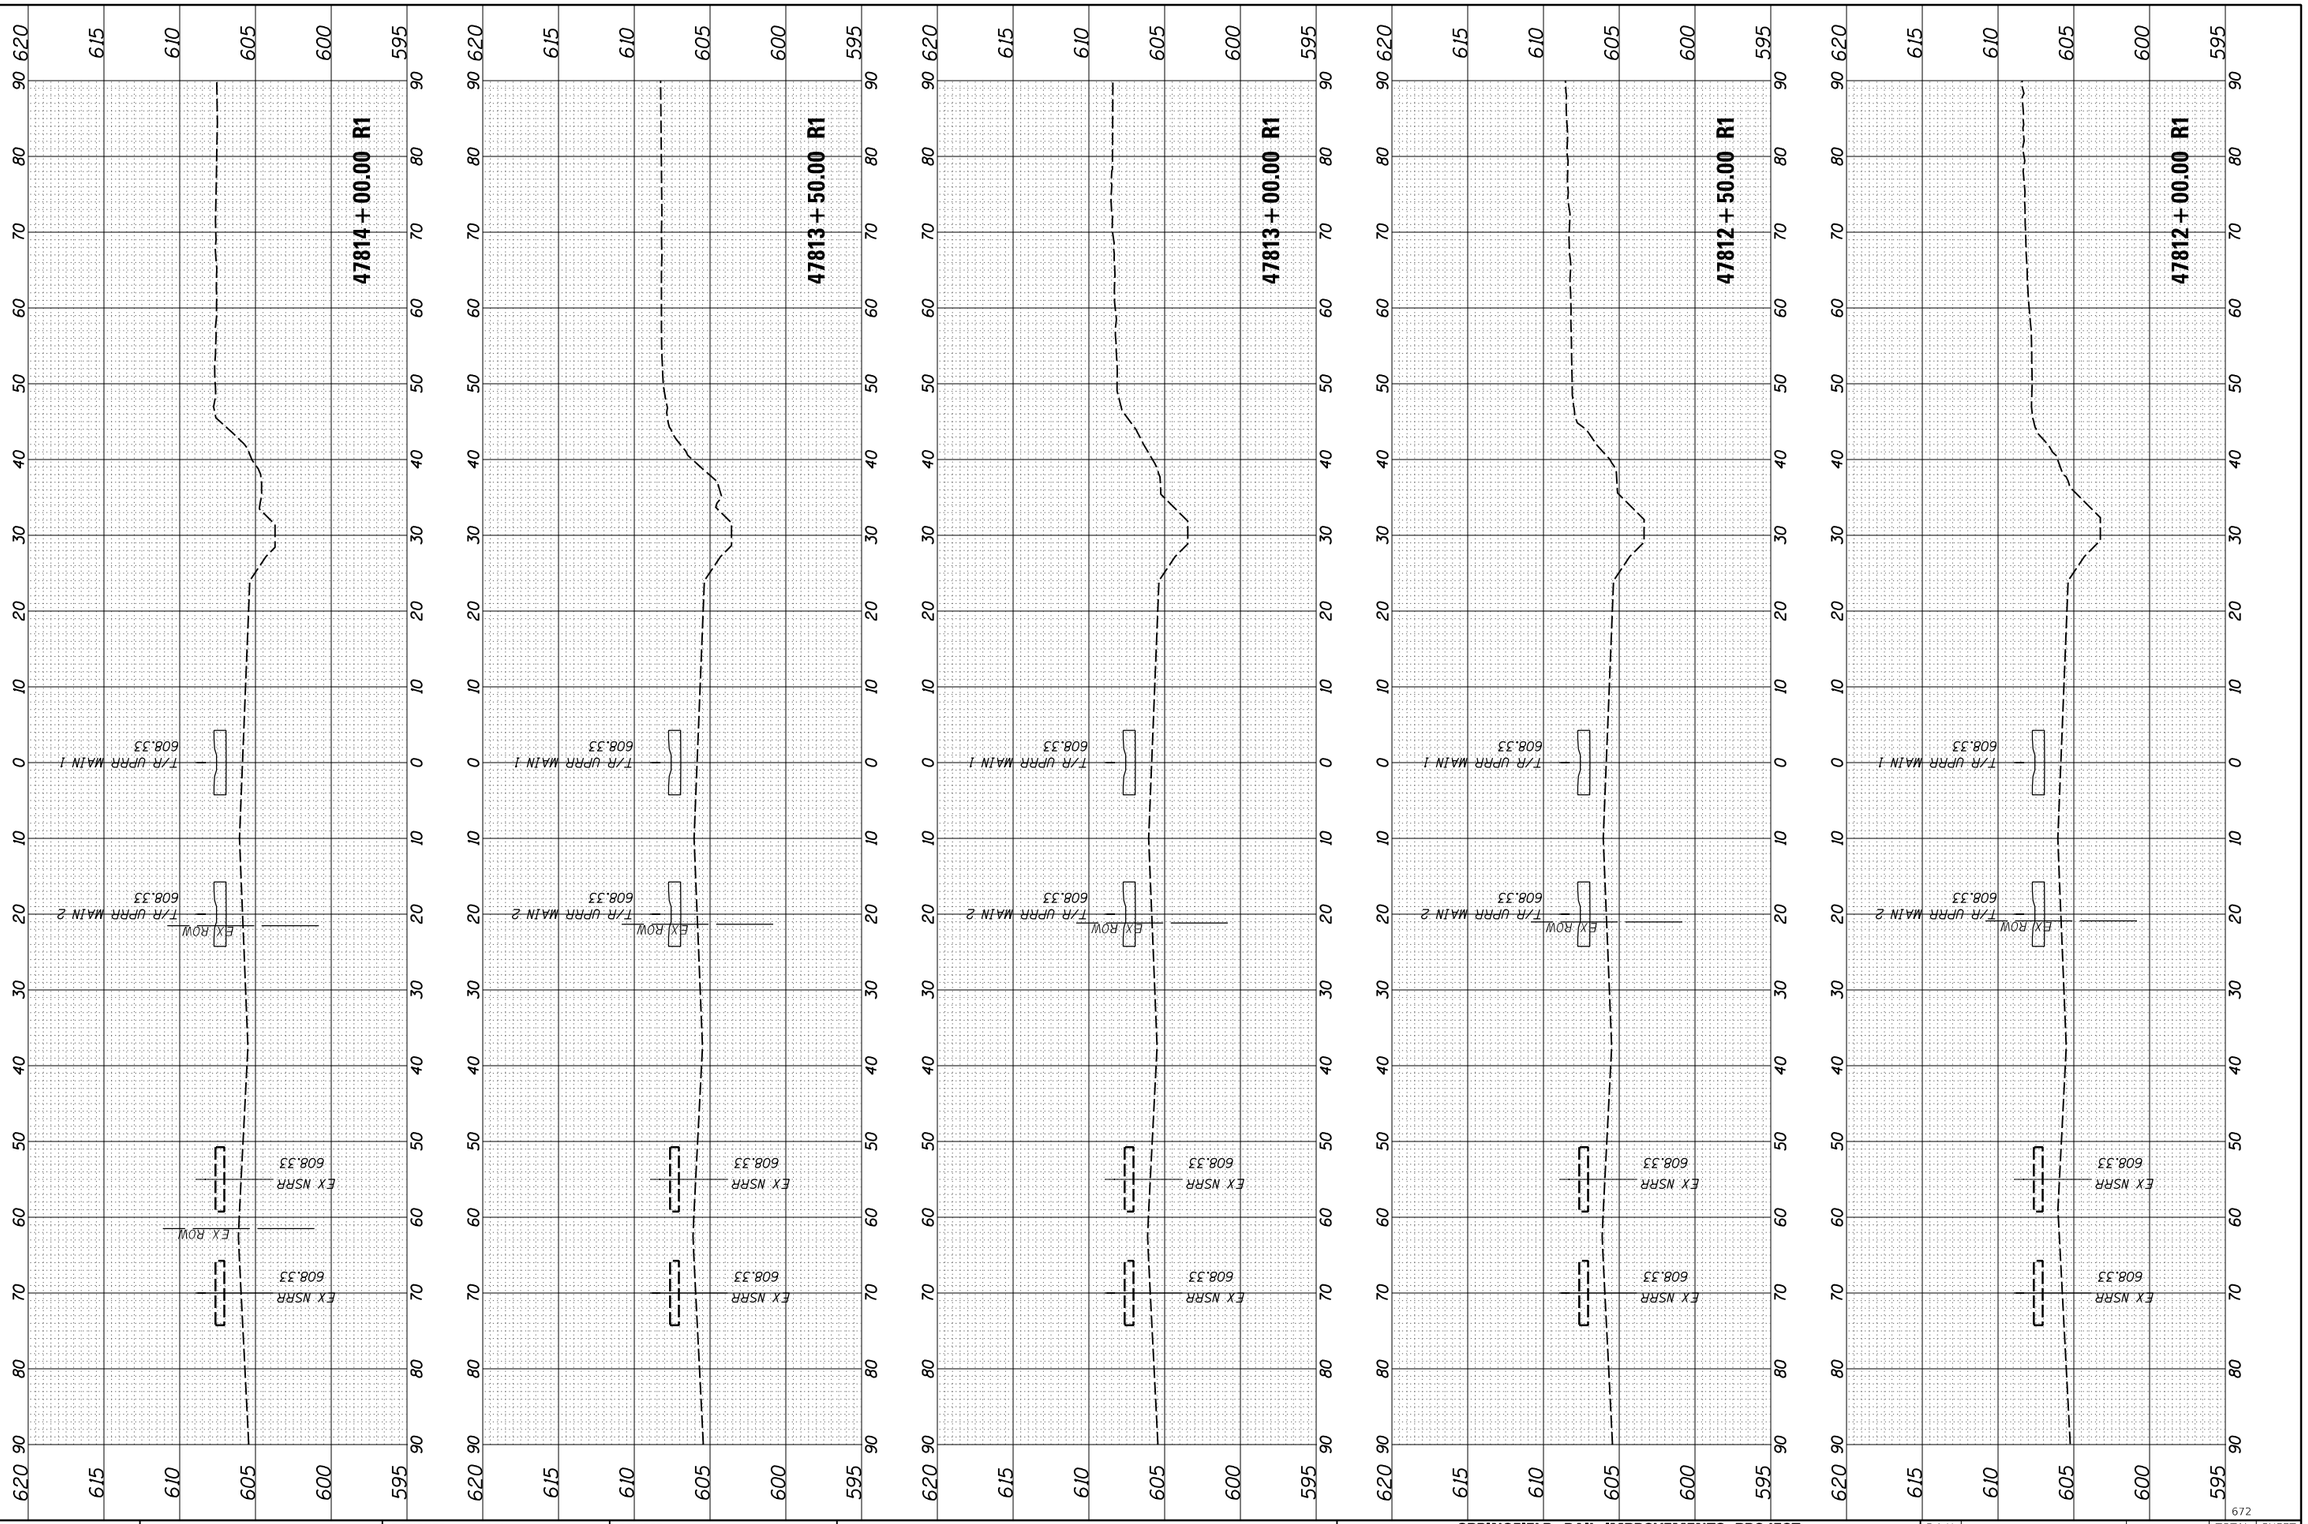

FINAL PLANS

MODEL: S9

FILE NAME: pw:\\hansonino-pw.bentley.com:hanson-pw-01\Documents\09Jobs\09L01798\Usable Segments III - V - VII\CAD\Rail\Usable Segment VI - IDOT\Sheet\D609L01798-SHT-Sections-Track.dgn

ORIGINAL SURVEY		BY	DATE
	SURVEYED		
	PLOTTED		
NOTE BOOK	TEMPLATE		
	AREAS		
NO.	AREAS CHECKED		

FINAL SURVEY		BY	DATE
	SURVEYED		
	PLOTTED		
NOTE BOOK	TEMPLATE		
	AREAS		
NO.	AREAS CHECKED		

USER NAME = pop00275	DESIGNED - GCN	REVISED -	
	DRAWN - RH	REVISED -	
PLOT SCALE = 20.00 ' / in.	CHECKED - GCN	REVISED -	
PLOT DATE = 9/27/2024	DATE - 10/01/2024	REVISED -	

STATE OF ILLINOIS
DEPARTMENT OF TRANSPORTATION

SPRINGFIELD RAIL IMPROVEMENTS PROJECT
SPRINGFIELD, SANGAMON COUNTY, ILLINOIS
CROSS SECTIONS – TRACK

SCALE:

SHEET 83 OF 125 SHEETS STA. 47812+00.00 R1 TO STA. 47814+00.00 R1

F.A.U. RTE.	SECTION	COUNTY	TOTAL SHEETS	SHEET NO.
7972	20-00492-00-BR & 22-00492-01-BR	SANGAMON	714	672
	09L0179B	CONTRACT NO. 93773		
	ILLINOIS	FED. AID PROJECT		

672

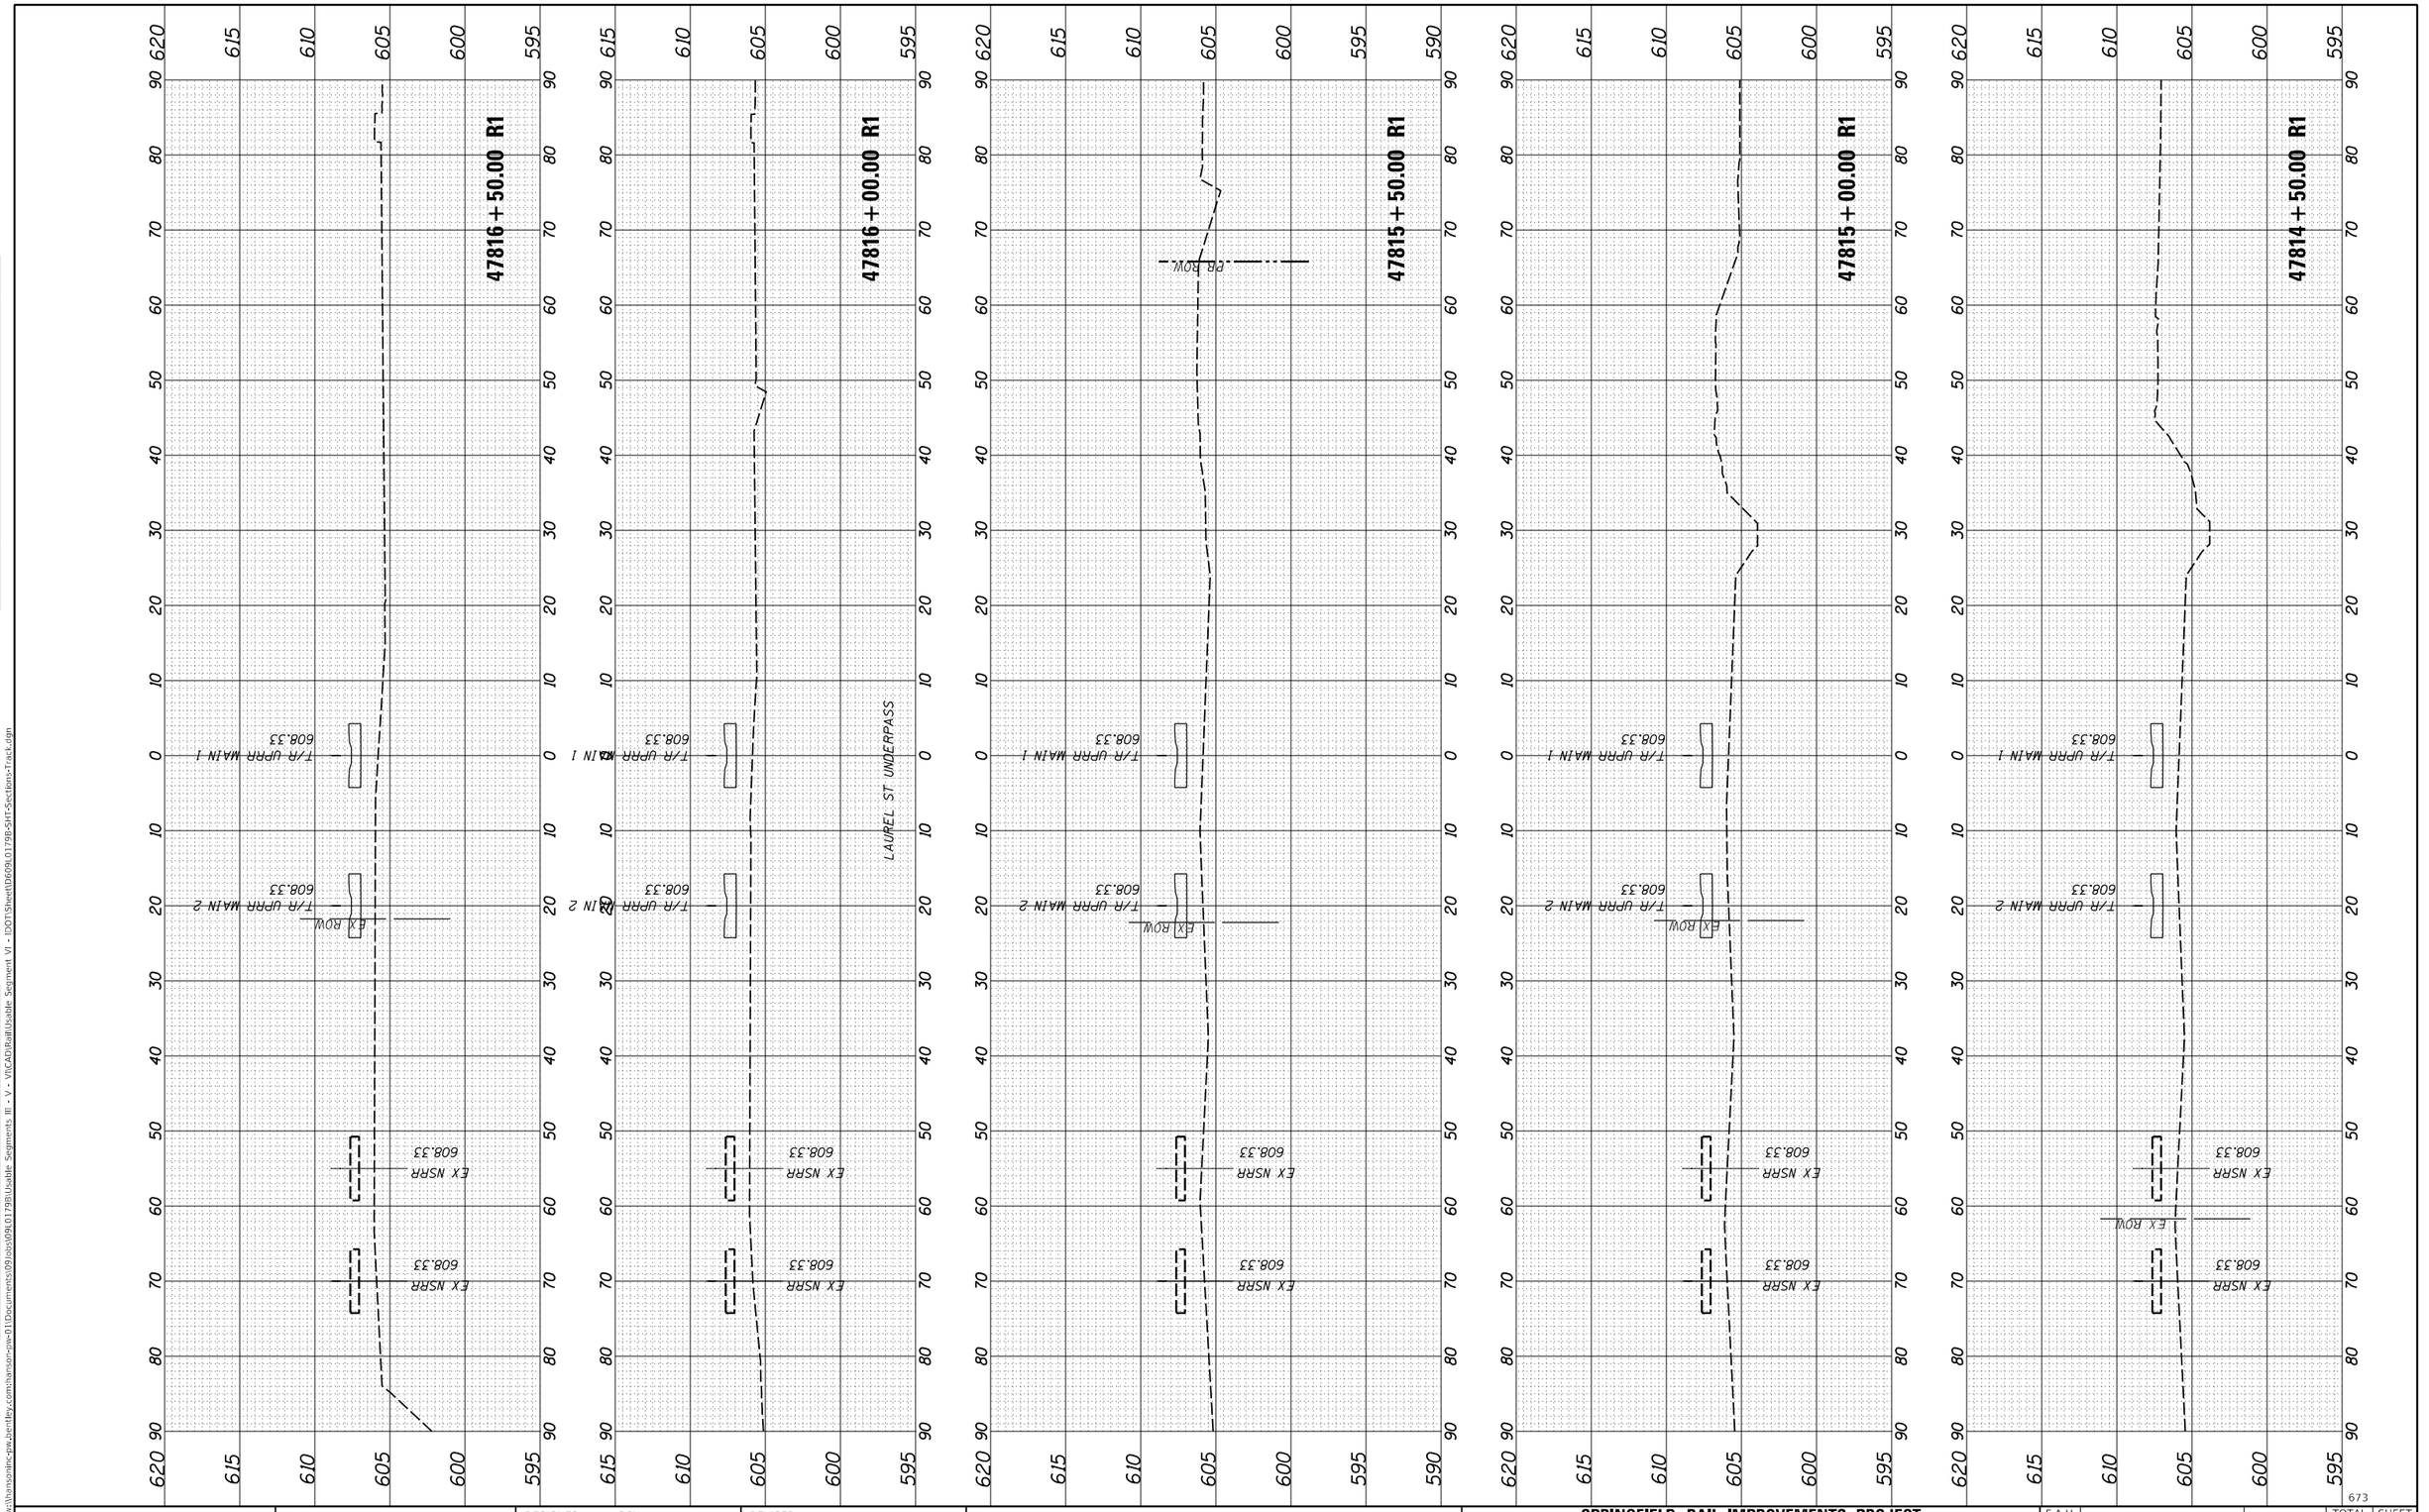

FINAL PLANS

MODEL: 60

FILE NAME: pw:\\hansonmcpw.bentley.com:hanson-pw-01\Documents\09Jobs\09L0179B\Usable Segments III - V - V\CAD\Rail\Usable Segment VI - IDOT\Sheet\D609L0179B-SHT-Sections-Track.dgn

FINAL SURVEY		BY	DATE
NOTE BOOK	SURVEYED		
	PLOTTED		
	TEMPLATE		
NO.	AREAS		
	AREAS CHECKED		

ORIGINAL SURVEY		BY	DATE
NOTE BOOK	SURVEYED		
	PLOTTED		
	TEMPLATE		
NO.	AREAS		
	AREAS CHECKED		

USER NAME = pop00275	DESIGNED - GCN	REVISED -	
	DRAWN - RH	REVISED -	
PLOT SCALE = 20.00 ' / in.	CHECKED - GCN	REVISED -	
PLOT DATE = 9/27/2024	DATE - 10/01/2024	REVISED -	

STATE OF ILLINOIS
DEPARTMENT OF TRANSPORTATION

SPRINGFIELD RAIL IMPROVEMENTS PROJECT
SPRINGFIELD, SANGAMON COUNTY, ILLINOIS
CROSS SECTIONS – TRACK

SCALE: | SHEET 84 OF 125 SHEETS | STA. 47814+50.00 R1 TO STA. 47816+50.00 R1

F.A.U. RTE.	SECTION	COUNTY	TOTAL SHEETS	SHEET NO.
7972	20-00492-00-BR & 22-00492-01-BR	SANGAMON	714	673
	09L0179B	CONTRACT NO. 93773		
	ILLINOIS	FED. AID PROJECT		

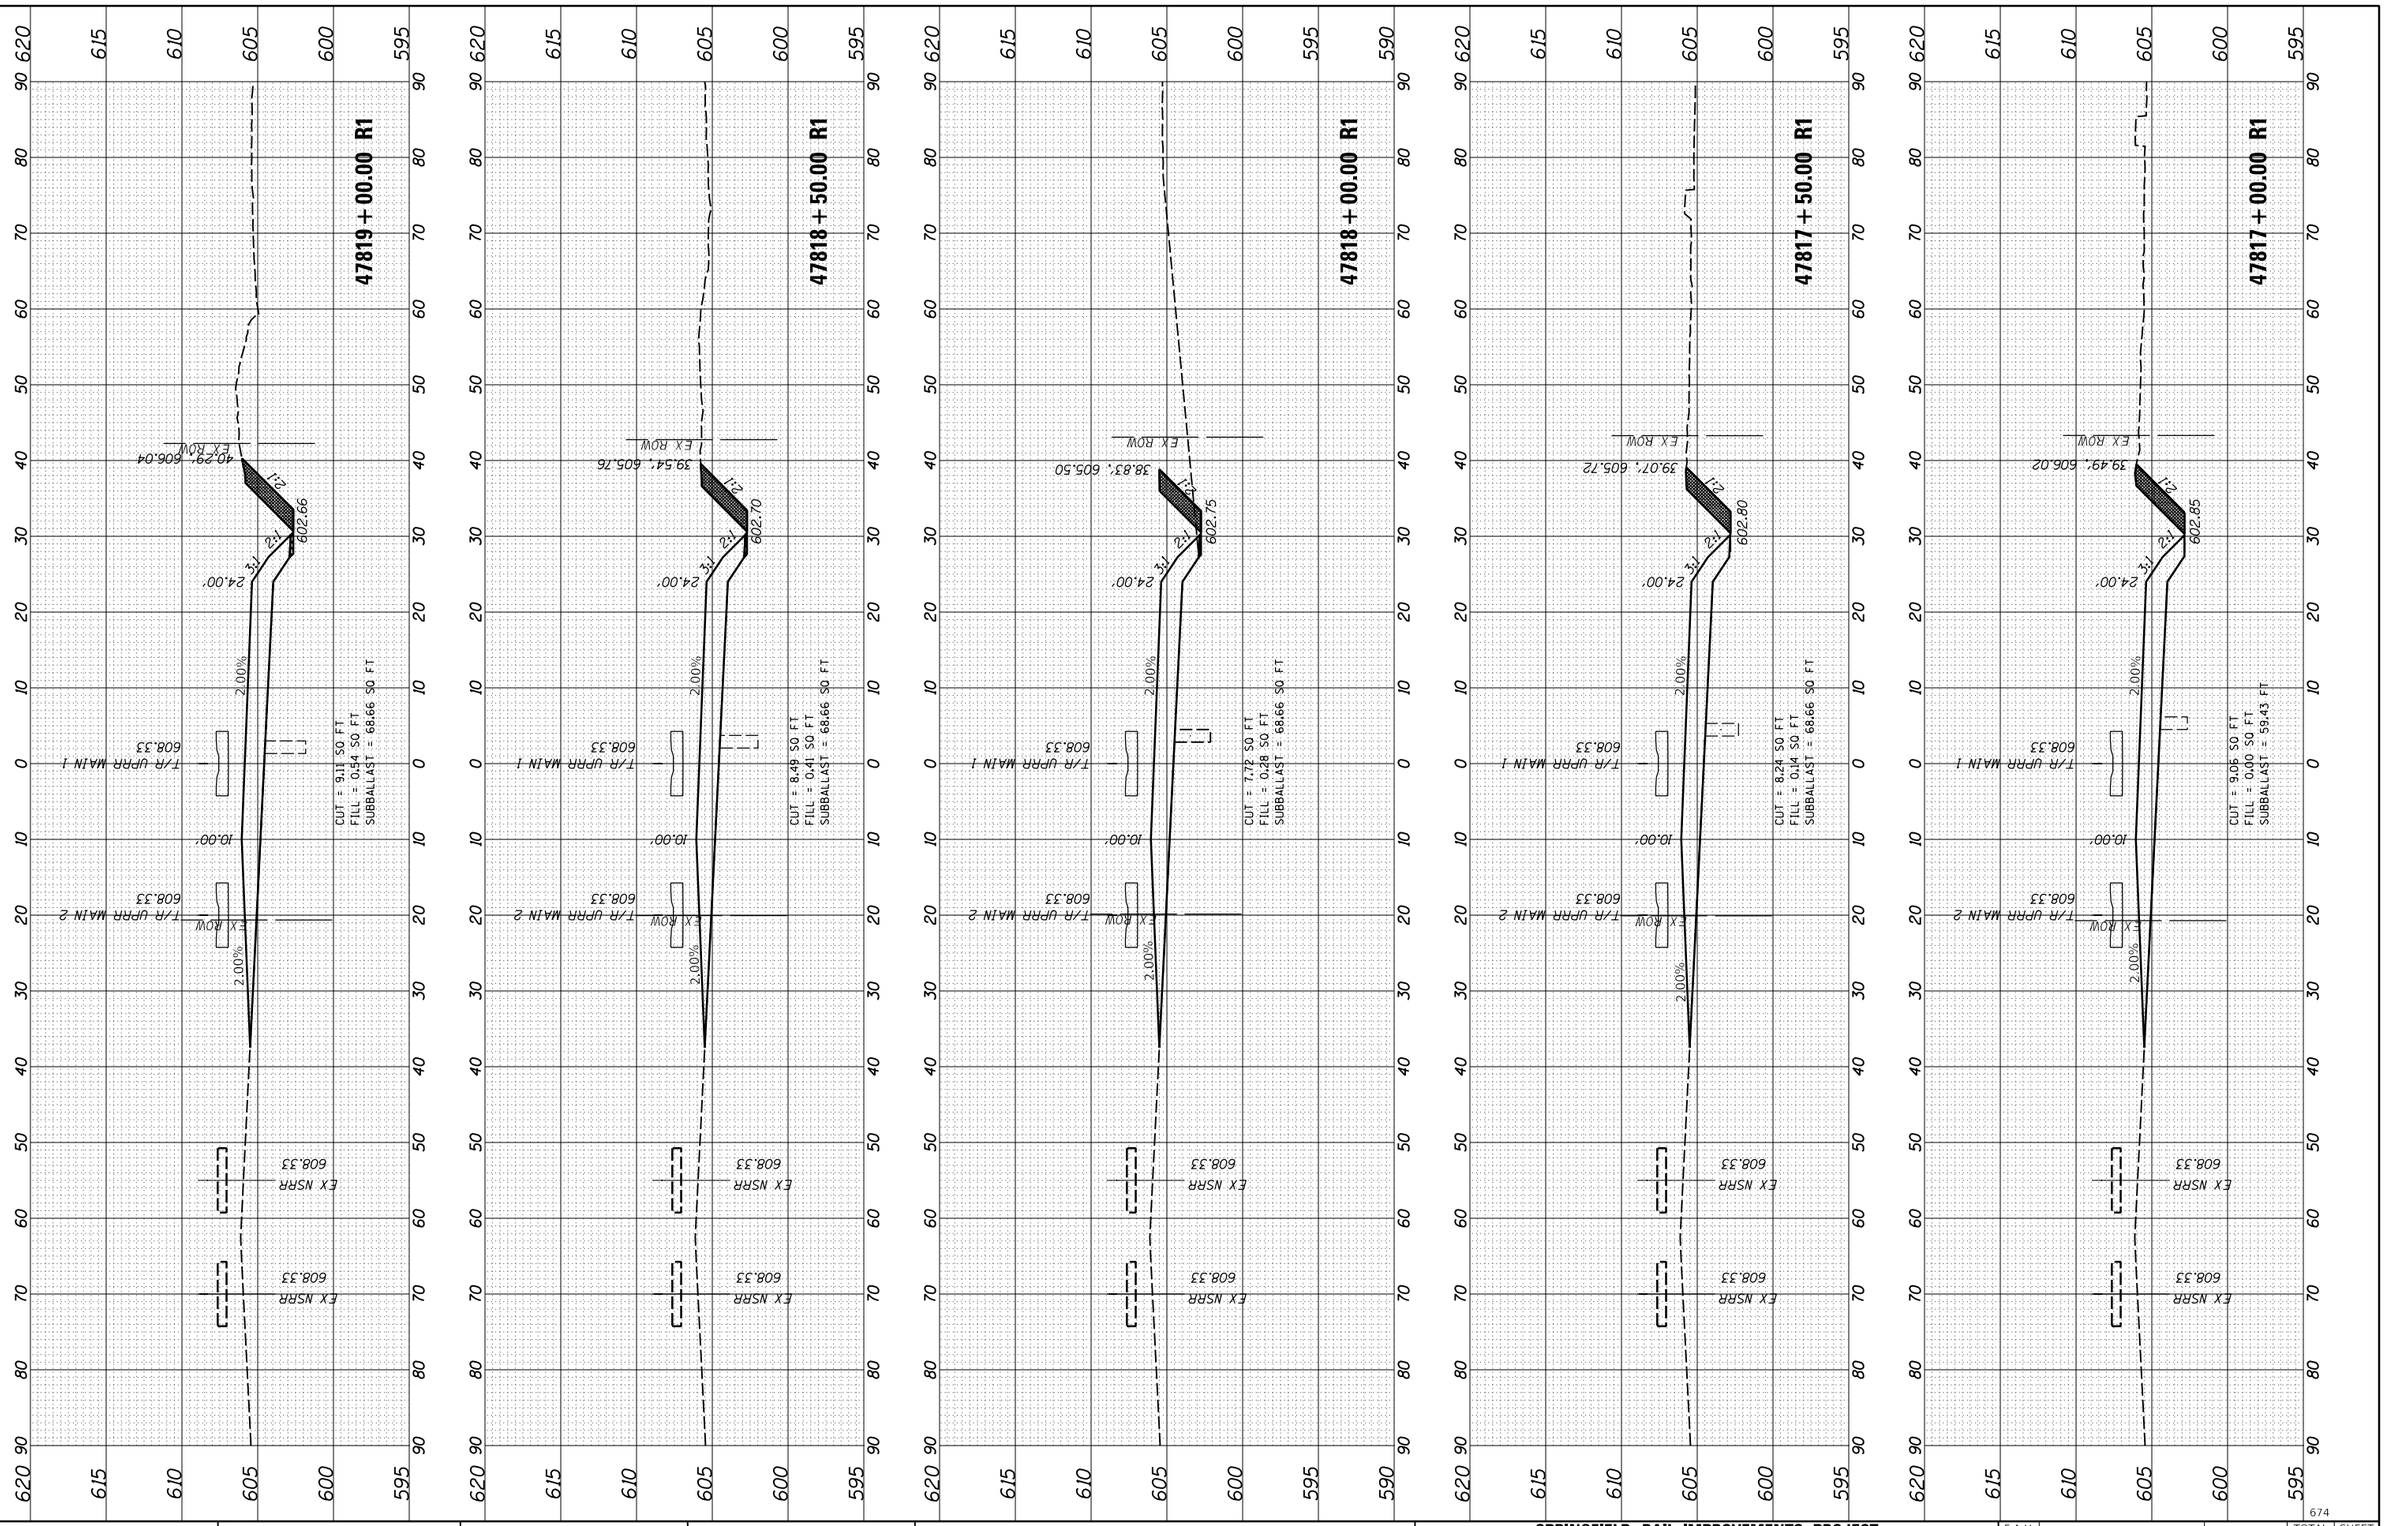

FINAL SURVEY — NOTE BOOK — NO. — SURVEYED — PLOTTED — TEMPLATE — AREAS — AREAS CHECKED — BY — DATE

ORIGINAL SURVEY — NOTE BOOK — NO. — SURVEYED — PLOTTED — TEMPLATE — AREAS — AREAS CHECKED — BY — DATE

FINAL PLANS

MODEL: 61

FILE NAME: pw:\\hansonine-pw.bentley.com:hanson-pw-01\Documents\09Jobs\09L0179B\Usable Segments III - V - VII\CAD\RailUsable Segment VI - IDOT\Sheet\D609L0179B-SHT-Sections-Track.dgn

USER NAME = pop00275	DESIGNED - GCN	REVISED -	
	DRAWN - RH	REVISED -	
PLOT SCALE = 20.00 ' / in.	CHECKED - GCN	REVISED -	
PLOT DATE = 9/27/2024	DATE - 10/01/2024	REVISED -	

STATE OF ILLINOIS
DEPARTMENT OF TRANSPORTATION

SPRINGFIELD RAIL IMPROVEMENTS PROJECT
SPRINGFIELD, SANGAMON COUNTY, ILLINOIS
CROSS SECTIONS – TRACK

SCALE: | SHEET 85 OF 125 SHEETS | STA. 47817+00.00 R1 TO STA. 47819+00.00 R1

F.A.U. RTE.	SECTION	COUNTY	TOTAL SHEETS	SHEET NO.
7972	20-00492-00-BR & 22-00492-01-BR	SANGAMON	714	674
	09L0179B	CONTRACT NO. 93773		
	ILLINOIS	FED. AID PROJECT		

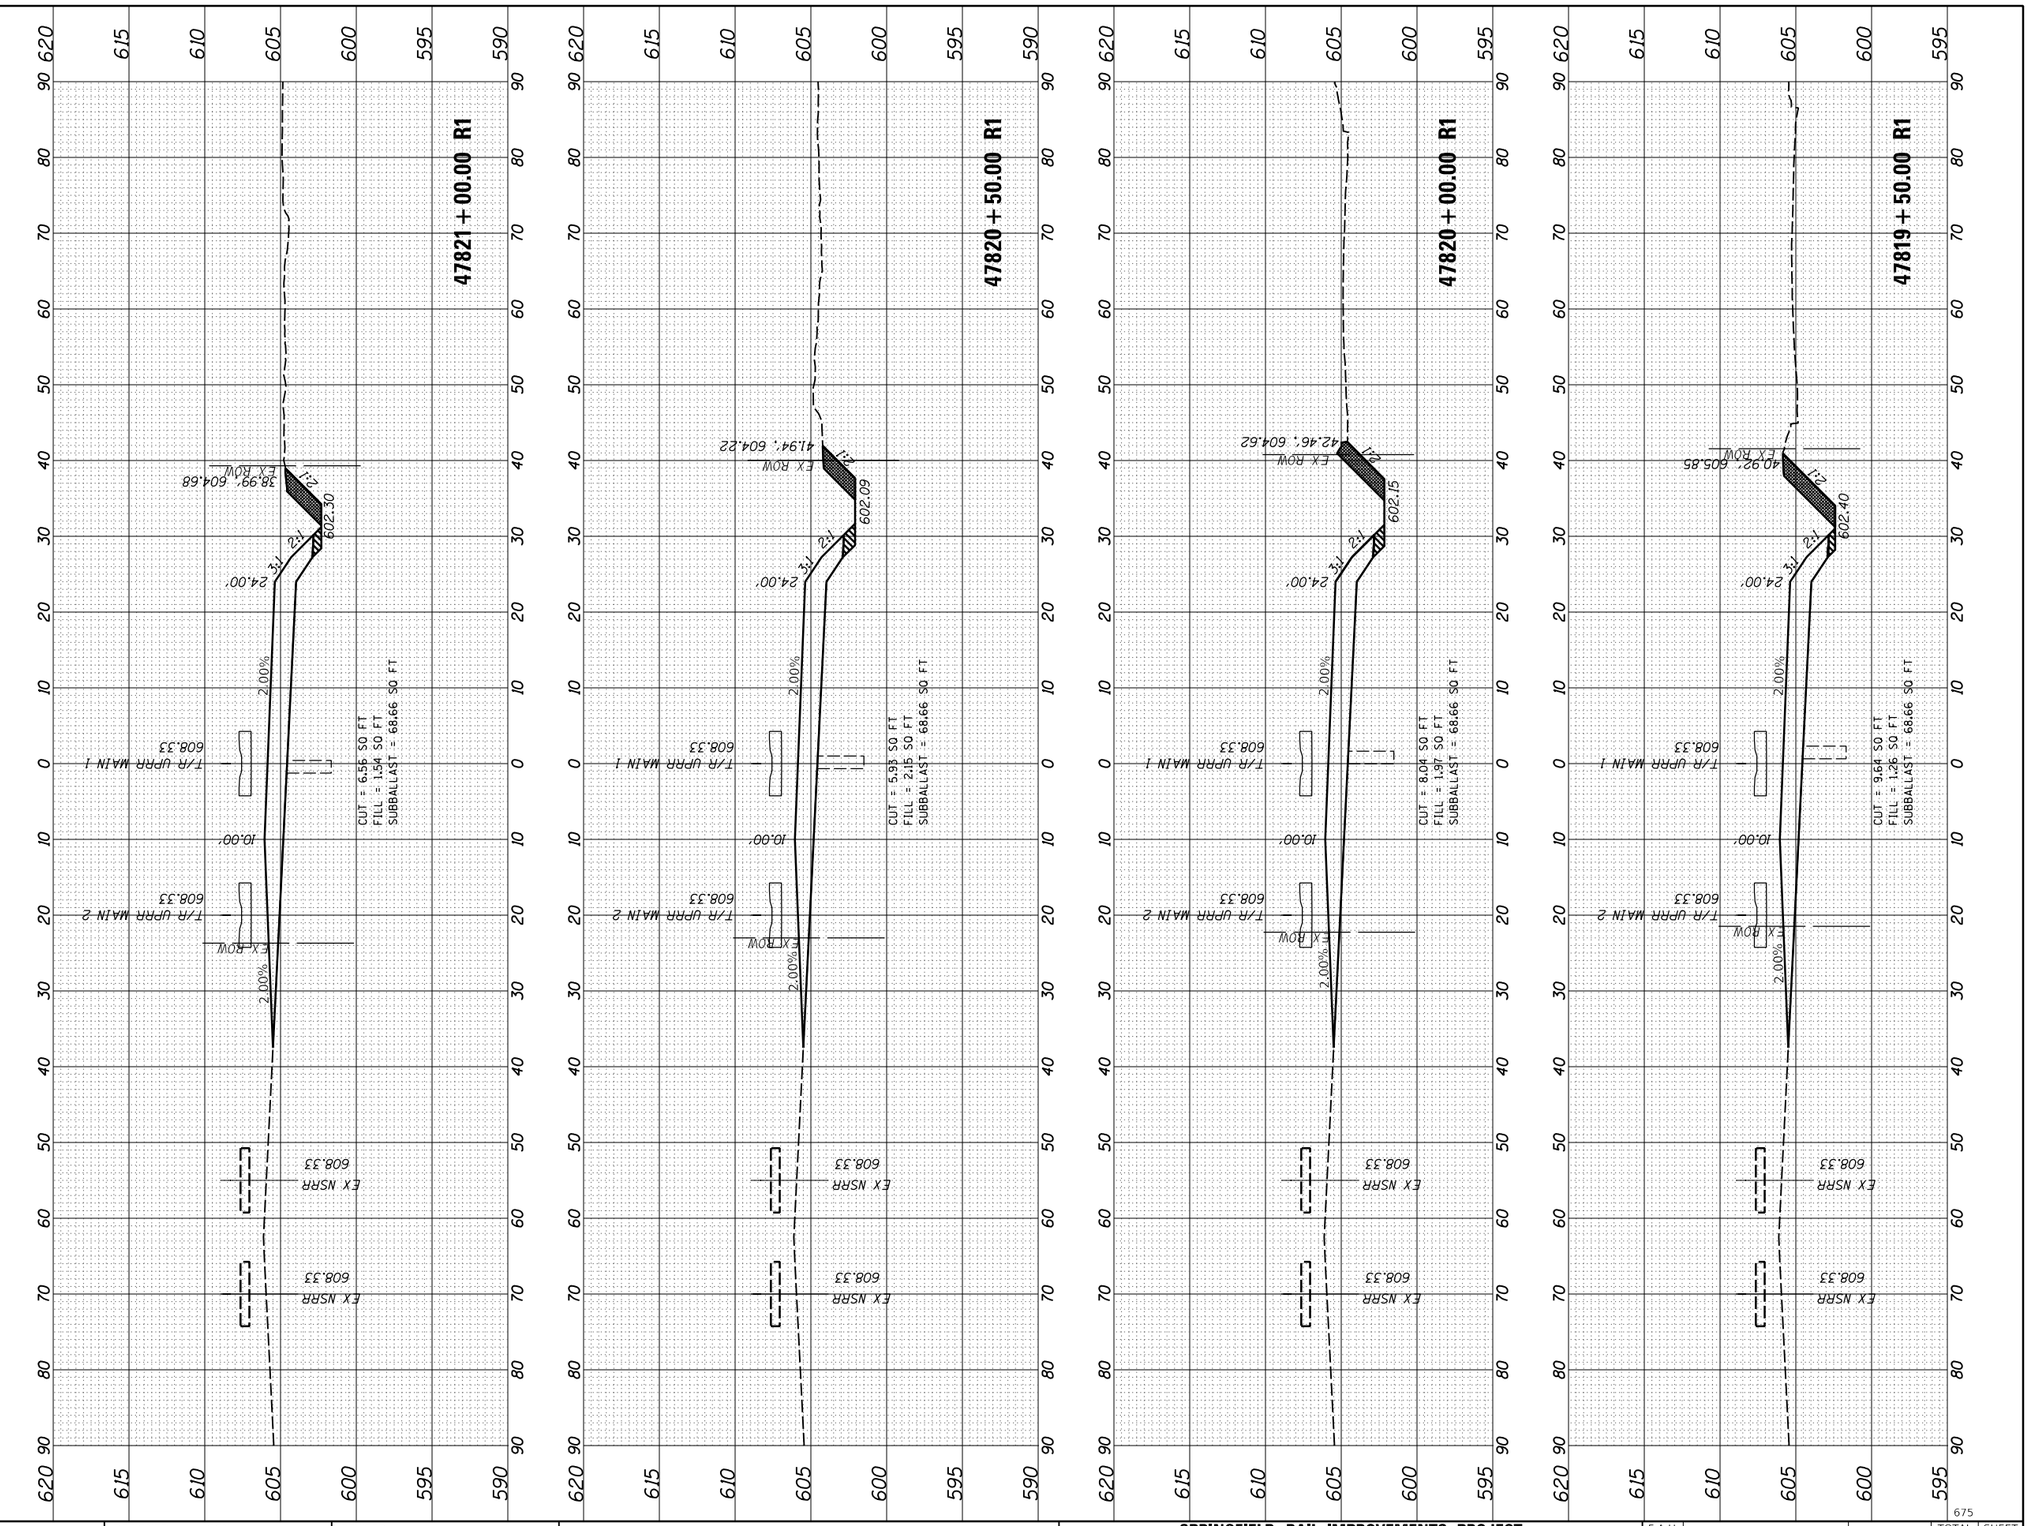

USER NAME = pop00275	DESIGNED - GCN	REVISED -	
	DRAWN - RH	REVISED -	
PLOT SCALE = 20.00 ' / in.	CHECKED - GCN	REVISED -	
PLOT DATE = 9/27/2024	DATE - 10/01/2024	REVISED -	

STATE OF ILLINOIS
DEPARTMENT OF TRANSPORTATION

SPRINGFIELD RAIL IMPROVEMENTS PROJECT
SPRINGFIELD, SANGAMON COUNTY, ILLINOIS
CROSS SECTIONS – TRACK

SCALE: | SHEET 86 OF 125 SHEETS | STA. 47819+50.00 R1 TO STA. 47821+00.00 R1

F.A.U. RTE.	SECTION	COUNTY	TOTAL SHEETS	SHEET NO.
7972	20-00492-00-BR & 22-00492-01-BR	SANGAMON	714	675
	09L0179B	CONTRACT NO. 93773		
	ILLINOIS	FED. AID PROJECT		

FINAL PLANS

MODEL: 62
FILE NAME: pw:\\hansonlnc-pw.jaentley.com:hanson~pw~01\Documents\09Jobs\09L0179B\Usable Segments III - V - VII\CAD\RailUsable Segment VI - IDOT\Sheet\D609L0179B-SHT-Sections-Track.dgn

FINAL SURVEY	
NOTE BOOK	
NO.	

	BY	DATE
SURVEYED		
PLOTTED		
TEMPLATE		
AREAS		
AREAS CHECKED		

ORIGINAL SURVEY	
NOTE BOOK	
NO.	

	BY	DATE
SURVEYED		
PLOTTED		
TEMPLATE		
AREAS		
AREAS CHECKED		

FINAL SURVEY	SURVEYED	BY	DATE
NOTE BOOK	PLOTTED		
NO.	TEMPLATE		
	AREAS		
	AREAS CHECKED		

ORIGINAL SURVEY	SURVEYED	BY	DATE
NOTE BOOK	PLOTTED		
NO.	TEMPLATE		
	AREAS		
	AREAS CHECKED		

FINAL PLANS

MODEL: 63
FILE NAME: pw:\\hansonine-pw.bentley.com:hanson-pw-01\Documents\09Jobs\09L0179B\Usable Segments III - V - VI\CAD\RailUsable Segment VI - IDOT\Sheet\D609L0179B-SHT-Sections-Track.dgn

USER NAME = pop00275	DESIGNED - GCN	REVISED -	
	DRAWN - RH	REVISED -	
PLOT SCALE = 20.00 ' / in.	CHECKED - GCN	REVISED -	
PLOT DATE = 9/27/2024	DATE - 10/01/2024	REVISED -	

STATE OF ILLINOIS
DEPARTMENT OF TRANSPORTATION

SPRINGFIELD RAIL IMPROVEMENTS PROJECT
SPRINGFIELD, SANGAMON COUNTY, ILLINOIS
CROSS SECTIONS – TRACK

SCALE: | SHEET 87 OF 125 SHEETS | STA. 47821+50.00 R1 TO STA. 47823+00.00 R1

F.A.U. RTE.	SECTION	COUNTY	TOTAL SHEETS	SHEET NO.
7972	20-00492-00-BR & 22-00492-01-BR	SANGAMON	714	676
	09L0179B	CONTRACT NO. 93773		
	ILLINOIS	FED. AID PROJECT		

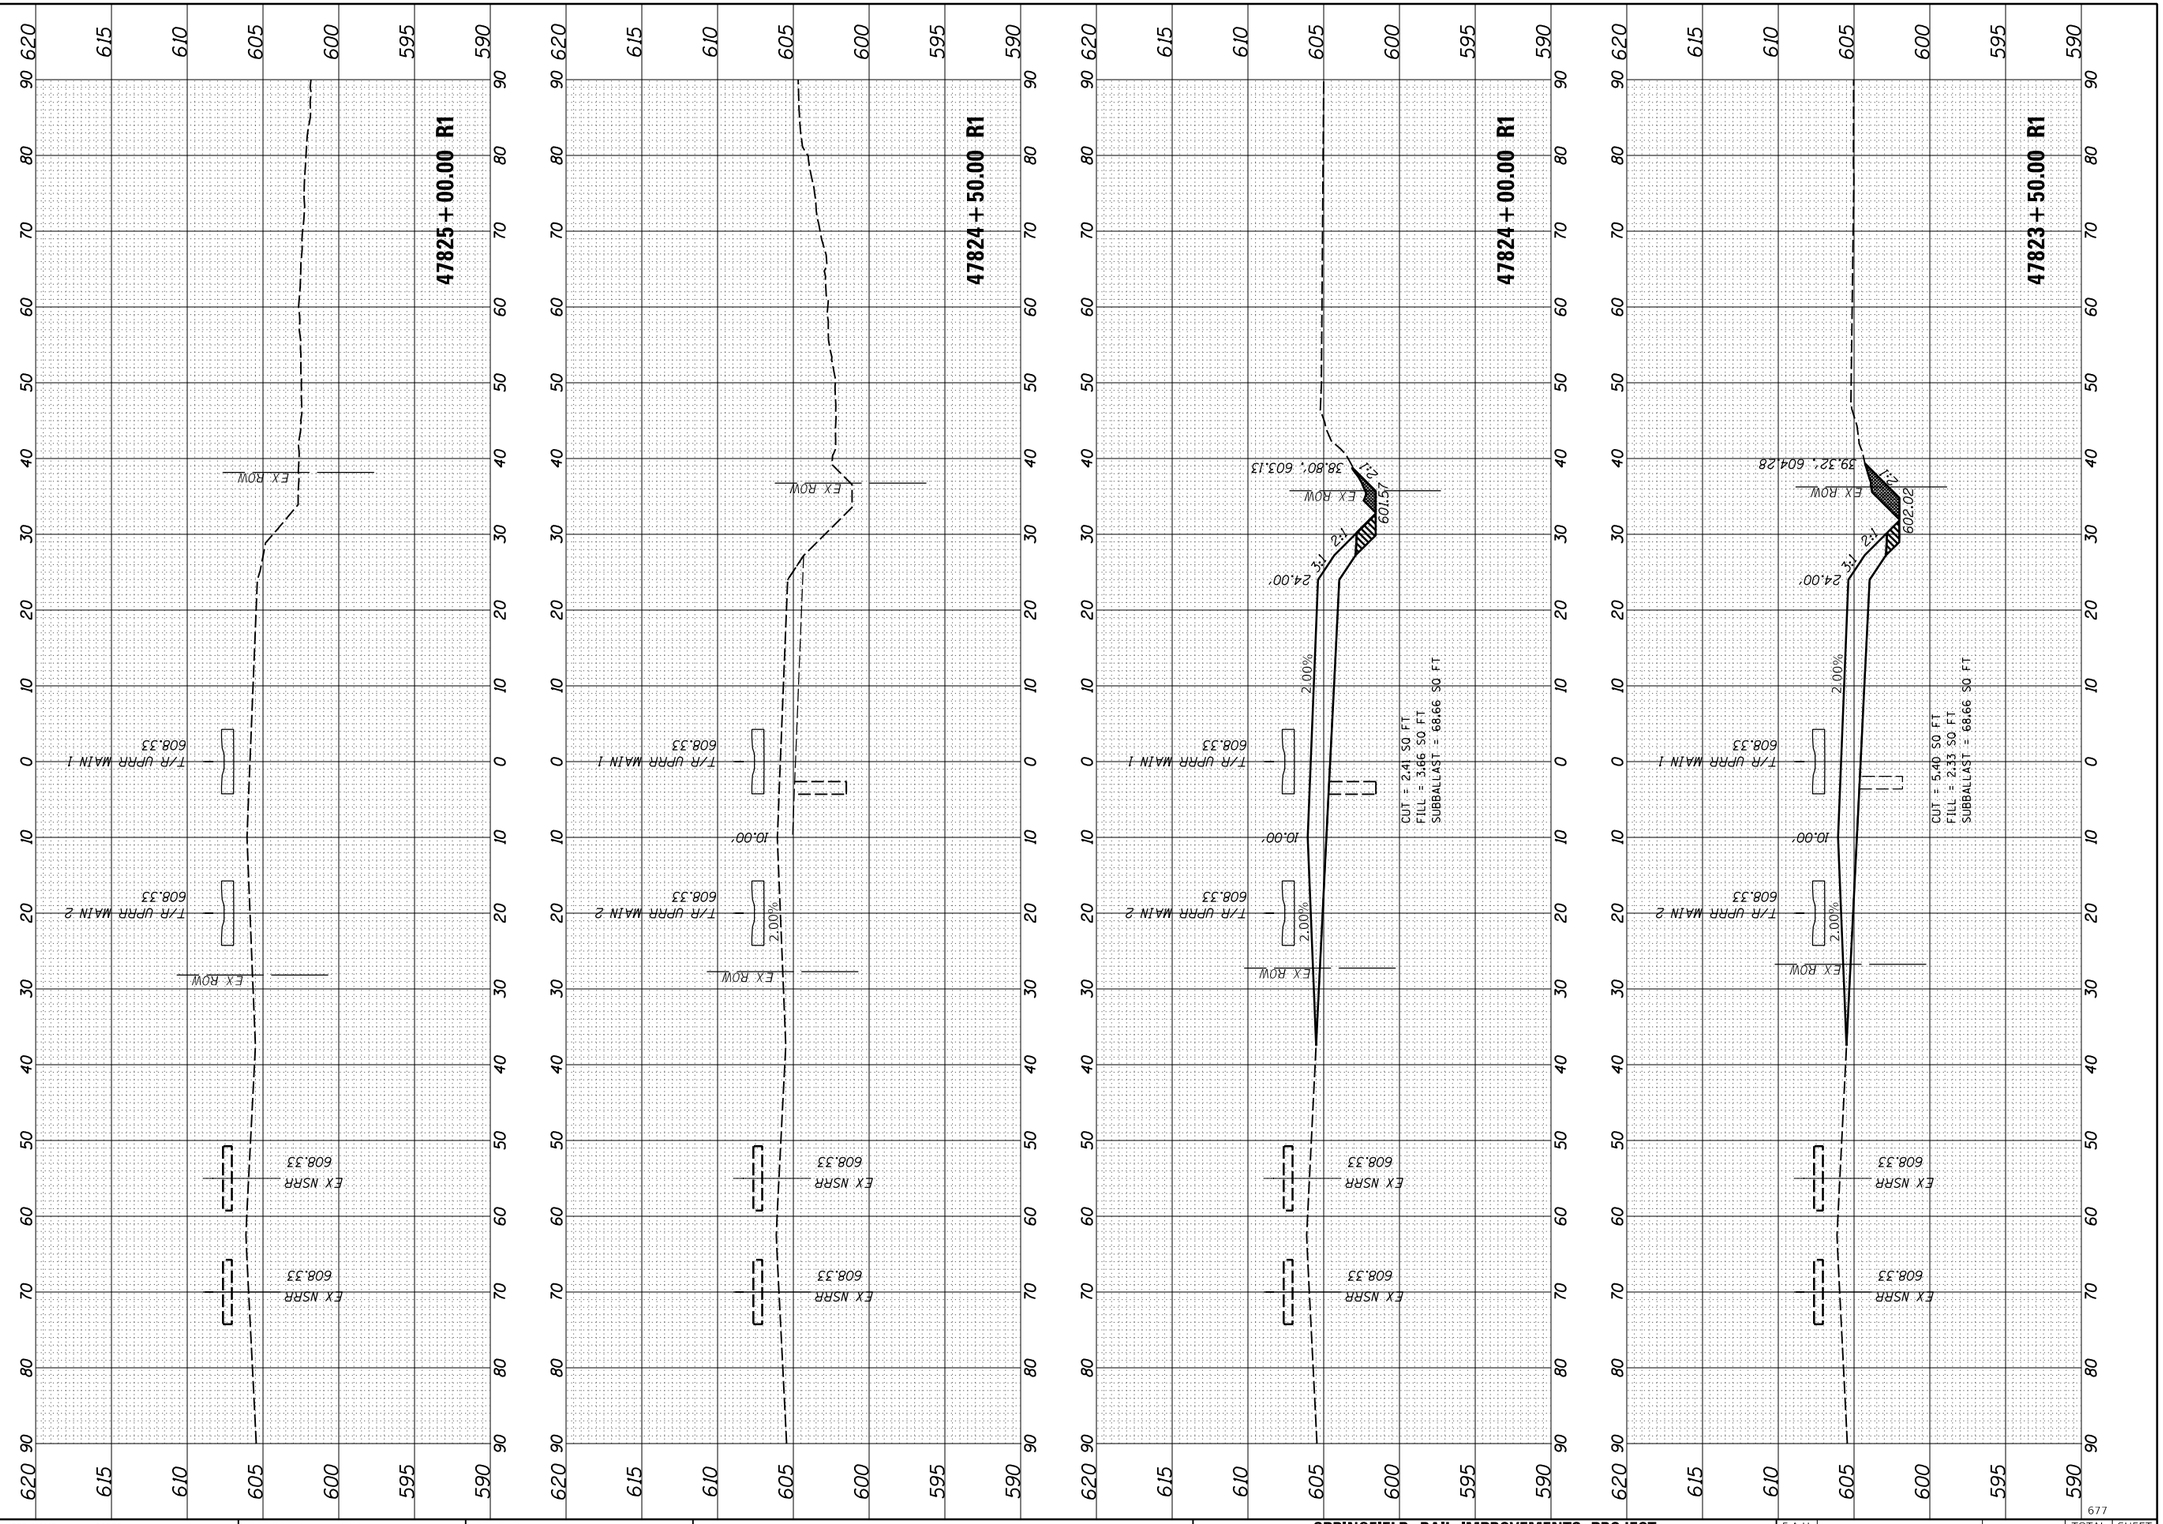

677

FINAL PLANS

MODEL: 64
FILE NAME: pw:\\hansonlnc-cpw.jnentley.com:hanson-pw\Documents\09Jobs\09L0179B\Usable Segments III - V - VII\CAD\Rail\Usable Segment VI - IDOT\Sheet\D609L0179B-SHT-Sections-Track.dgn

FINAL SURVEY		BY	DATE
NOTE BOOK	SURVEYED		
NO.	PLOTTED		
	TEMPLATE		
	AREAS		
	AREAS CHECKED		

ORIGINAL SURVEY		BY	DATE
NOTE BOOK	SURVEYED		
NO.	PLOTTED		
	TEMPLATE		
	AREAS		
	AREAS CHECKED		

USER NAME = pop00275	DESIGNED - GCN	REVISED -
	DRAWN - RH	REVISED -
PLOT SCALE = 20.00 ' / in.	CHECKED - GCN	REVISED -
PLOT DATE = 9/27/2024	DATE - 10/01/2024	REVISED -

STATE OF ILLINOIS
DEPARTMENT OF TRANSPORTATION

SPRINGFIELD RAIL IMPROVEMENTS PROJECT
SPRINGFIELD, SANGAMON COUNTY, ILLINOIS
CROSS SECTIONS – TRACK

SCALE:

SHEET 88 OF 125 SHEETS

STA. 47823+50.00 R1 TO STA. 47825+00.00 R1

F.A.U. RTE.	SECTION	COUNTY	TOTAL SHEETS	SHEET NO.
7972	20-00492-00-BR & 22-00492-01-BR	SANGAMON	714	677
	09L0179B	CONTRACT NO. 93773		
		ILLINOIS	FED. AID PROJECT	

FINAL SURVEY	
NOTE BOOK	
NO.	

	BY	DATE
SURVEYED		
PLOTTED		
TEMPLATE		
AREAS		
AREAS CHECKED		

ORIGINAL SURVEY	
NOTE BOOK	
NO.	

	BY	DATE
SURVEYED		
PLOTTED		
TEMPLATE		
AREAS		
AREAS CHECKED		

FINAL PLANS

MODEL: 65

FILE NAME: pw:\\hansonino-pw.bentley.com:hanson-pw-01\Documents\09Jobs\09L0179B\Usable Segments III - V - VII\CAD\Rail\Usable Segment VI - IDOT\Sheet\D609L0179B-SHT-Sections-Track.dgn

USER NAME = pop00275	DESIGNED - GCN	REVISED -
	DRAWN - RH	REVISED -
PLOT SCALE = 20.00 ' / in.	CHECKED - GCN	REVISED -
PLOT DATE = 9/27/2024	DATE - 10/01/2024	REVISED -

STATE OF ILLINOIS
DEPARTMENT OF TRANSPORTATION

SPRINGFIELD RAIL IMPROVEMENTS PROJECT
SPRINGFIELD, SANGAMON COUNTY, ILLINOIS
CROSS SECTIONS – TRACK

SCALE:

SHEET 89 OF 125 SHEETS STA. 47825+50.00 R1 TO STA. 47827+00.00 R1

F.A.U. RTE.	SECTION	COUNTY	TOTAL SHEETS	SHEET NO.
7972	20-00492-00-BR & 22-00492-01-BR	SANGAMON	714	678
	09L0179B	CONTRACT NO. 93773		
	ILLINOIS	FED. AID PROJECT		

678

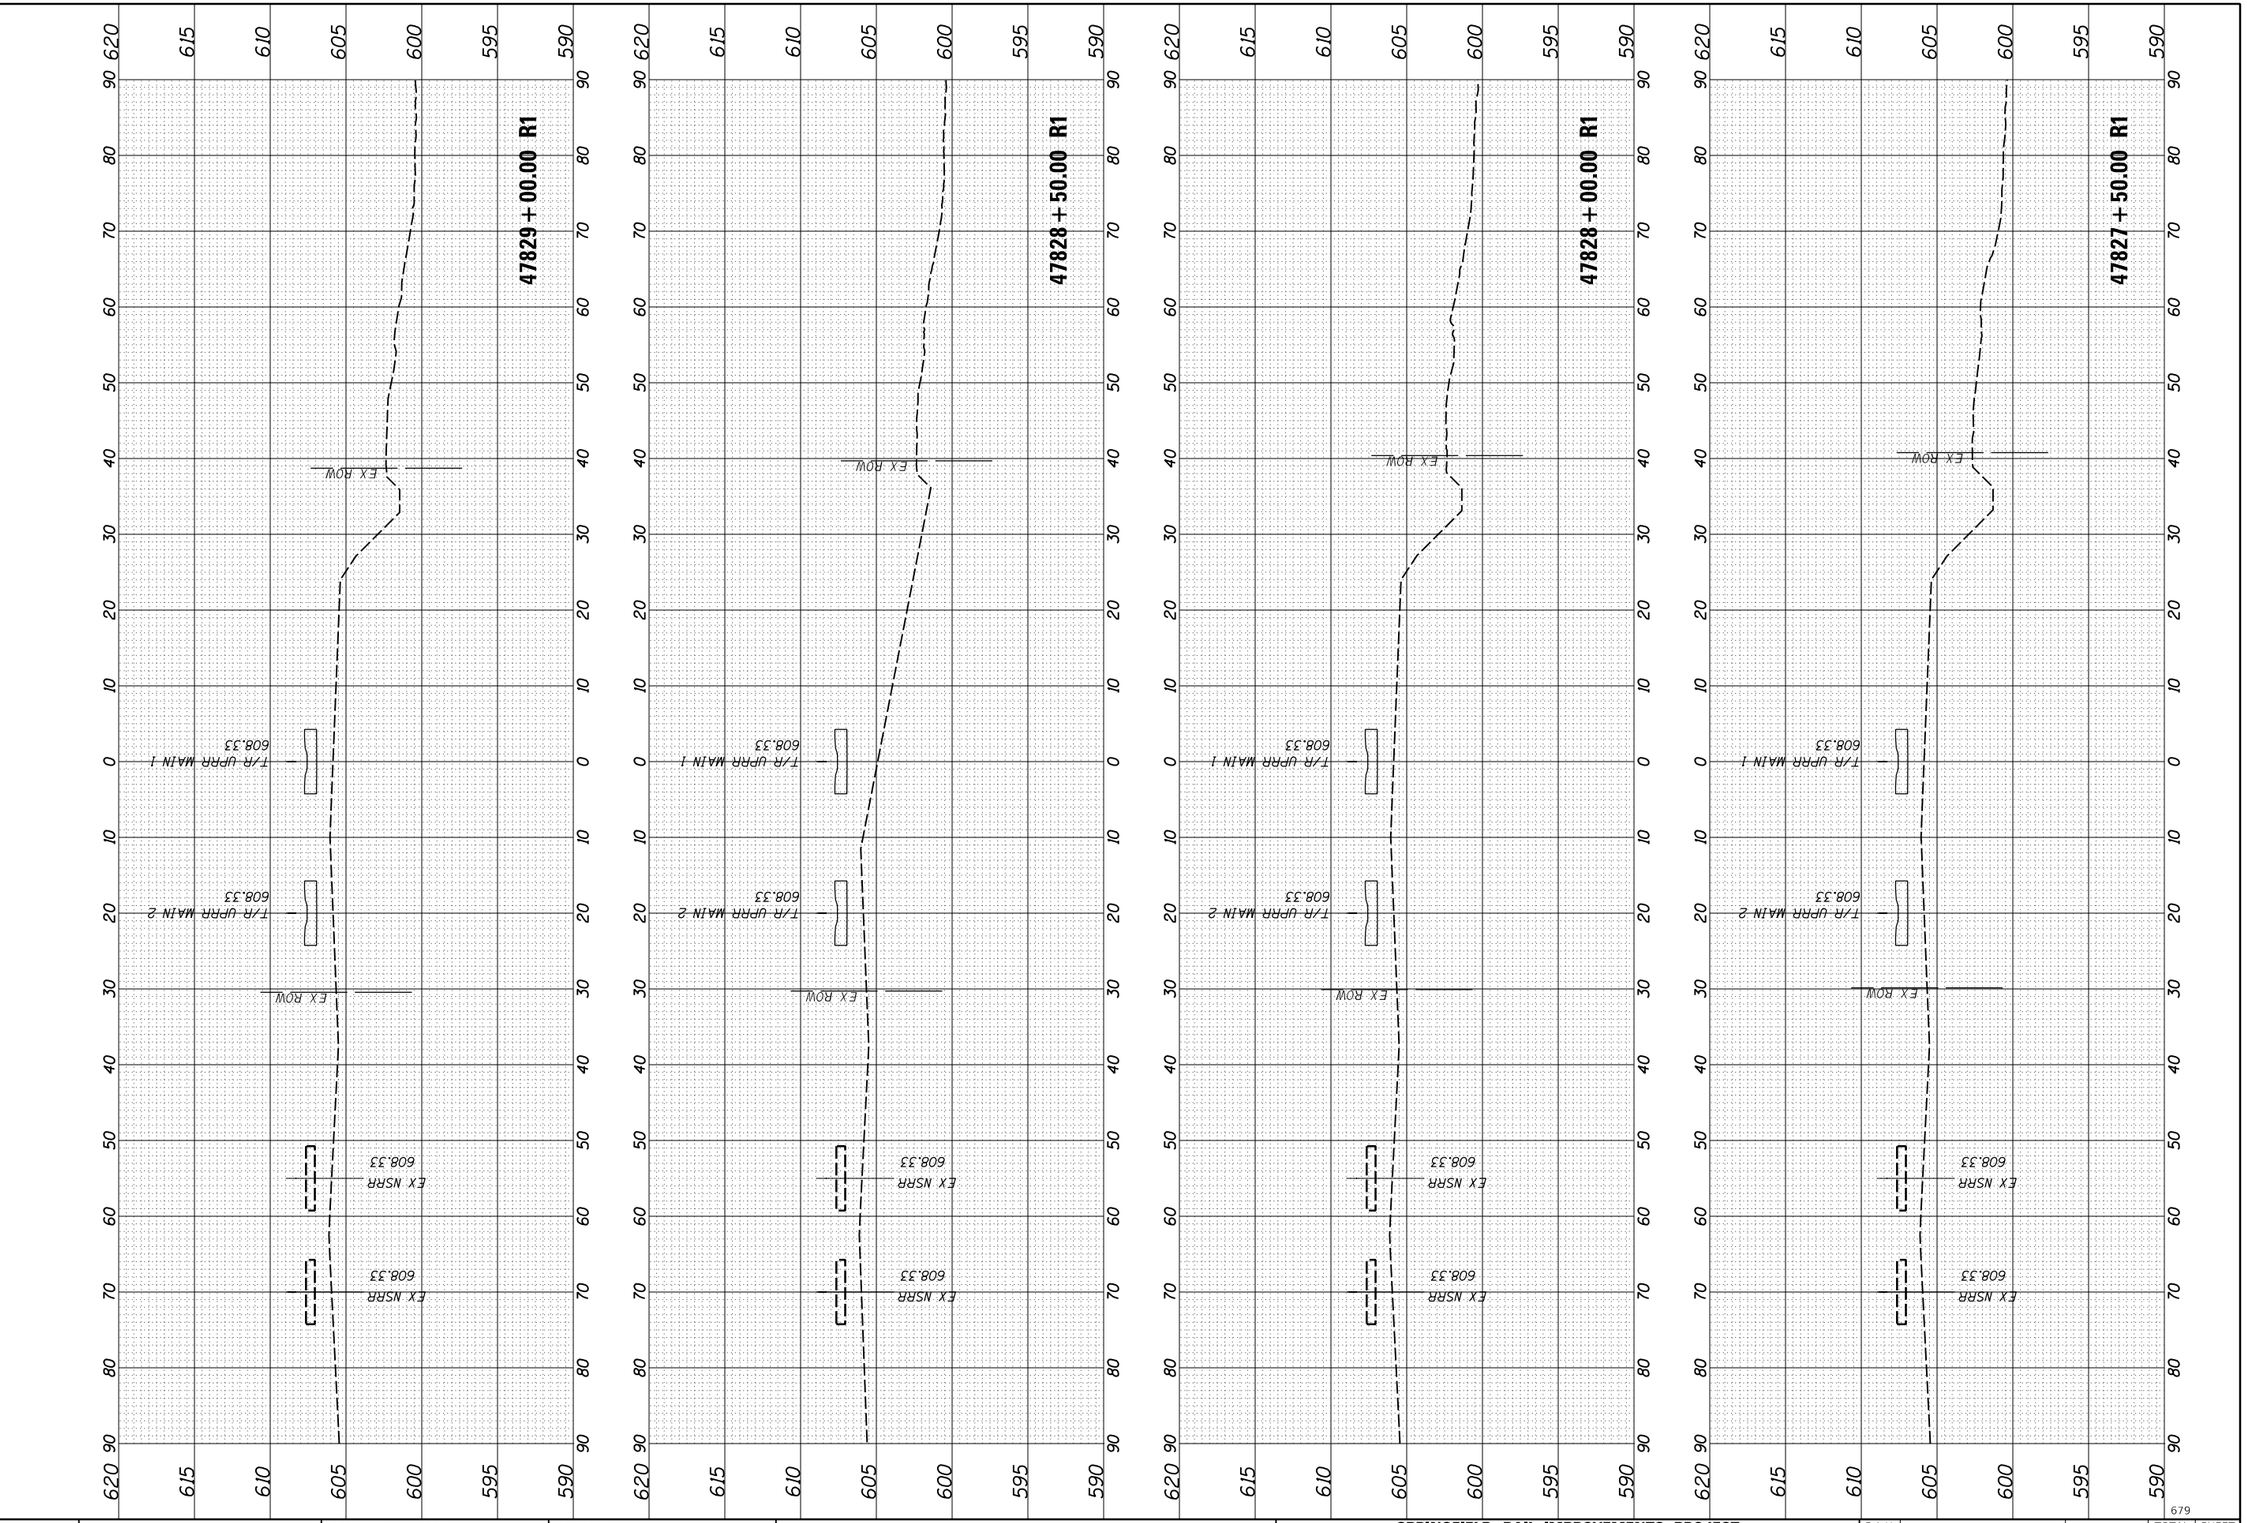

FINAL SURVEY		BY	DATE
NOTE BOOK	SURVEYED		
NO.	PLOTTED		
	TEMPLATE		
	AREAS		
	AREAS CHECKED		

ORIGINAL SURVEY		BY	DATE
NOTE BOOK	SURVEYED		
NO.	PLOTTED		
	TEMPLATE		
	AREAS		
	AREAS CHECKED		

FINAL PLANS

MODEL: 66

FILE NAME: pw:\\hansonino-pw.bentley.com:hanson-pw-01\Documents\09Jobs\09L0179B\Usable Segments III - V - Vit\CAD\Rail\Usable Segment VI - IDOT\Sheet\D609L0179B-SHT-Sections-Track.dgn

USER NAME = pop00275	DESIGNED - GCN	REVISED -
	DRAWN - RH	REVISED -
PLOT SCALE = 20.00 ' / in.	CHECKED - GCN	REVISED -
PLOT DATE = 9/27/2024	DATE - 10/01/2024	REVISED -

STATE OF ILLINOIS
DEPARTMENT OF TRANSPORTATION

SPRINGFIELD RAIL IMPROVEMENTS PROJECT
SPRINGFIELD, SANGAMON COUNTY, ILLINOIS
CROSS SECTIONS – TRACK

SCALE: | SHEET 90 OF 125 SHEETS | STA. 47827+50.00 R1 TO STA. 47829+00.00 R1

F.A.U. RTE.	SECTION	COUNTY	TOTAL SHEETS	SHEET NO.
7972	20-00492-00-BR & 22-00492-01-BR	SANGAMON	714	679
	09L0179B	CONTRACT NO. 93773		
	ILLINOIS	FED. AID PROJECT		

679

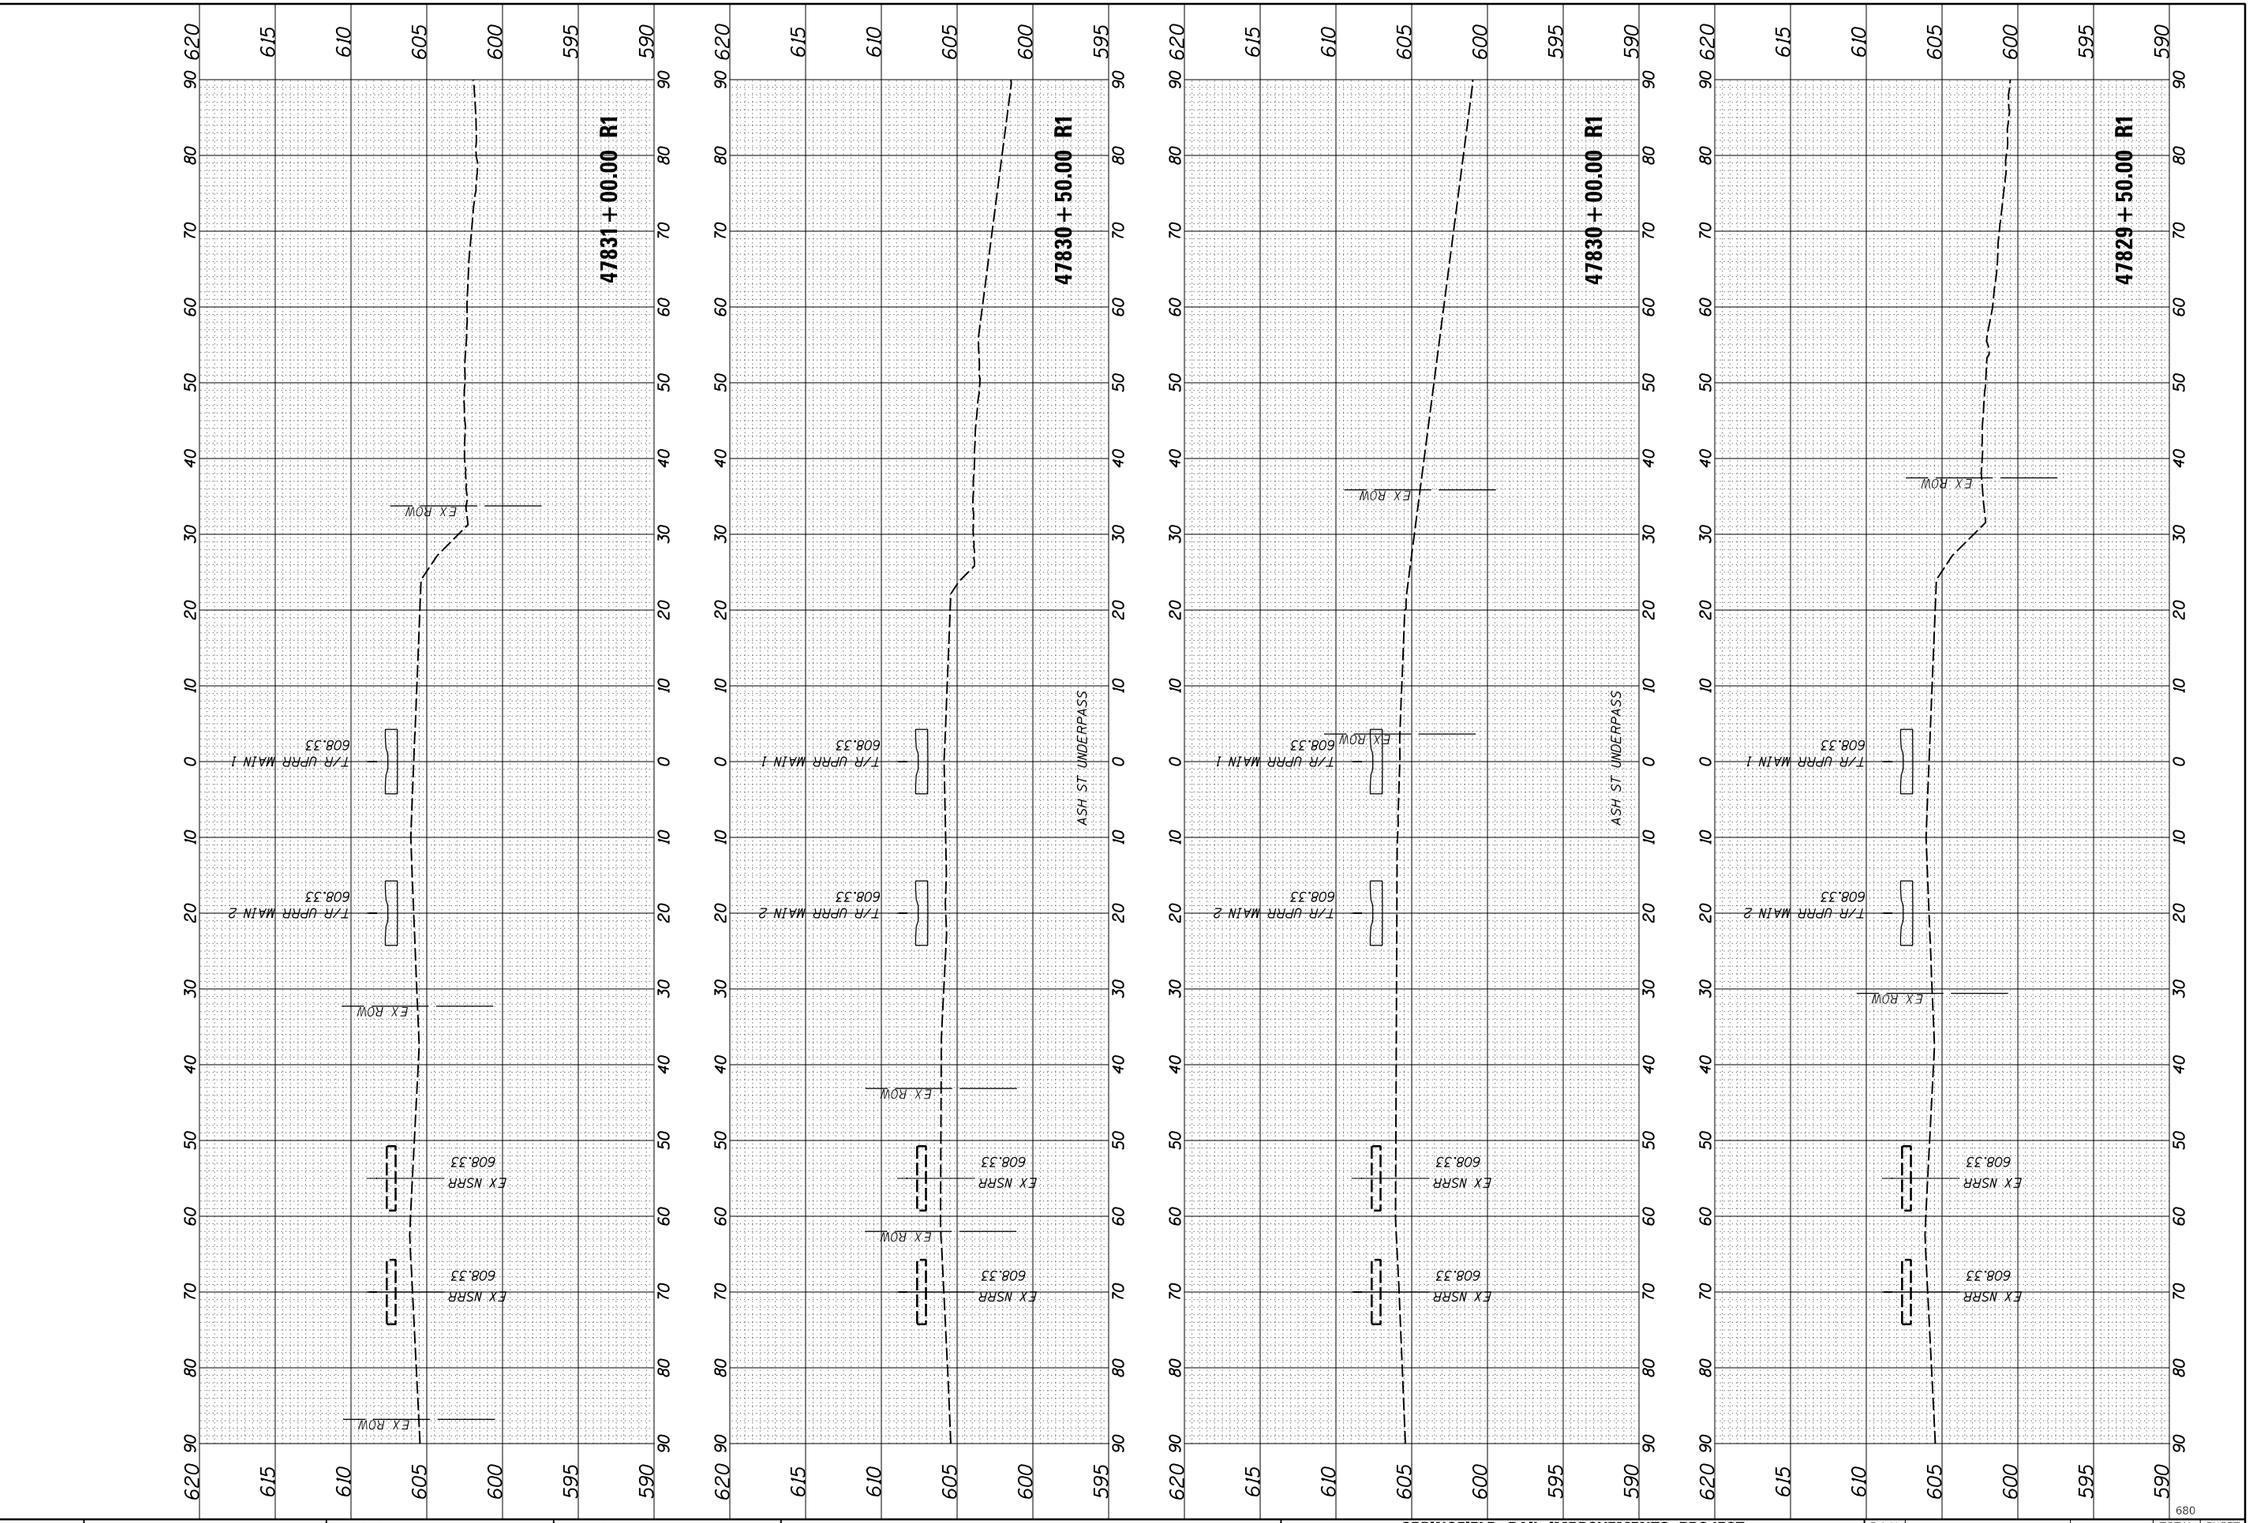

FINAL SURVEY	
NOTE BOOK	
NO.	

	BY	DATE
SURVEYED		
PLOTTED		
TEMPLATE		
AREAS		
AREAS CHECKED		

ORIGINAL SURVEY	
NOTE BOOK	
NO.	

	BY	DATE
SURVEYED		
PLOTTED		
TEMPLATE		
AREAS		
AREAS CHECKED		

FINAL PLANS

MODEL: 67

FILE NAME: pw:\\hansonlnc-pw.bentley.com:hanson~pw~01\Documents\09lojos\09L01798\Usable Segments III - V - VriCAD\Rail\Usable Segment VI - IDOT\Sheet\D609L01798-SHT-Sections-Track.dgn

USER NAME = pop00275	DESIGNED - GCN	REVISED -	
	DRAWN - RH	REVISED -	
PLOT SCALE = 20.00 ' / in.	CHECKED - GCN	REVISED -	
PLOT DATE = 9/27/2024	DATE - 10/01/2024	REVISED -	

STATE OF ILLINOIS
DEPARTMENT OF TRANSPORTATION

SPRINGFIELD RAIL IMPROVEMENTS PROJECT
SPRINGFIELD, SANGAMON COUNTY, ILLINOIS
CROSS SECTIONS – TRACK

SCALE:

SHEET 91 OF 125 SHEETS STA. 47829+50.00 R1 TO STA. 47831+00.00 R1

F.A.U. RTE.	SECTION	COUNTY	TOTAL SHEETS	SHEET NO.
7972	20-00492-00-BR & 22-00492-01-BR	SANGAMON	714	680
	09L0179B	CONTRACT NO. 93773		
	ILLINOIS	FED. AID PROJECT		

680

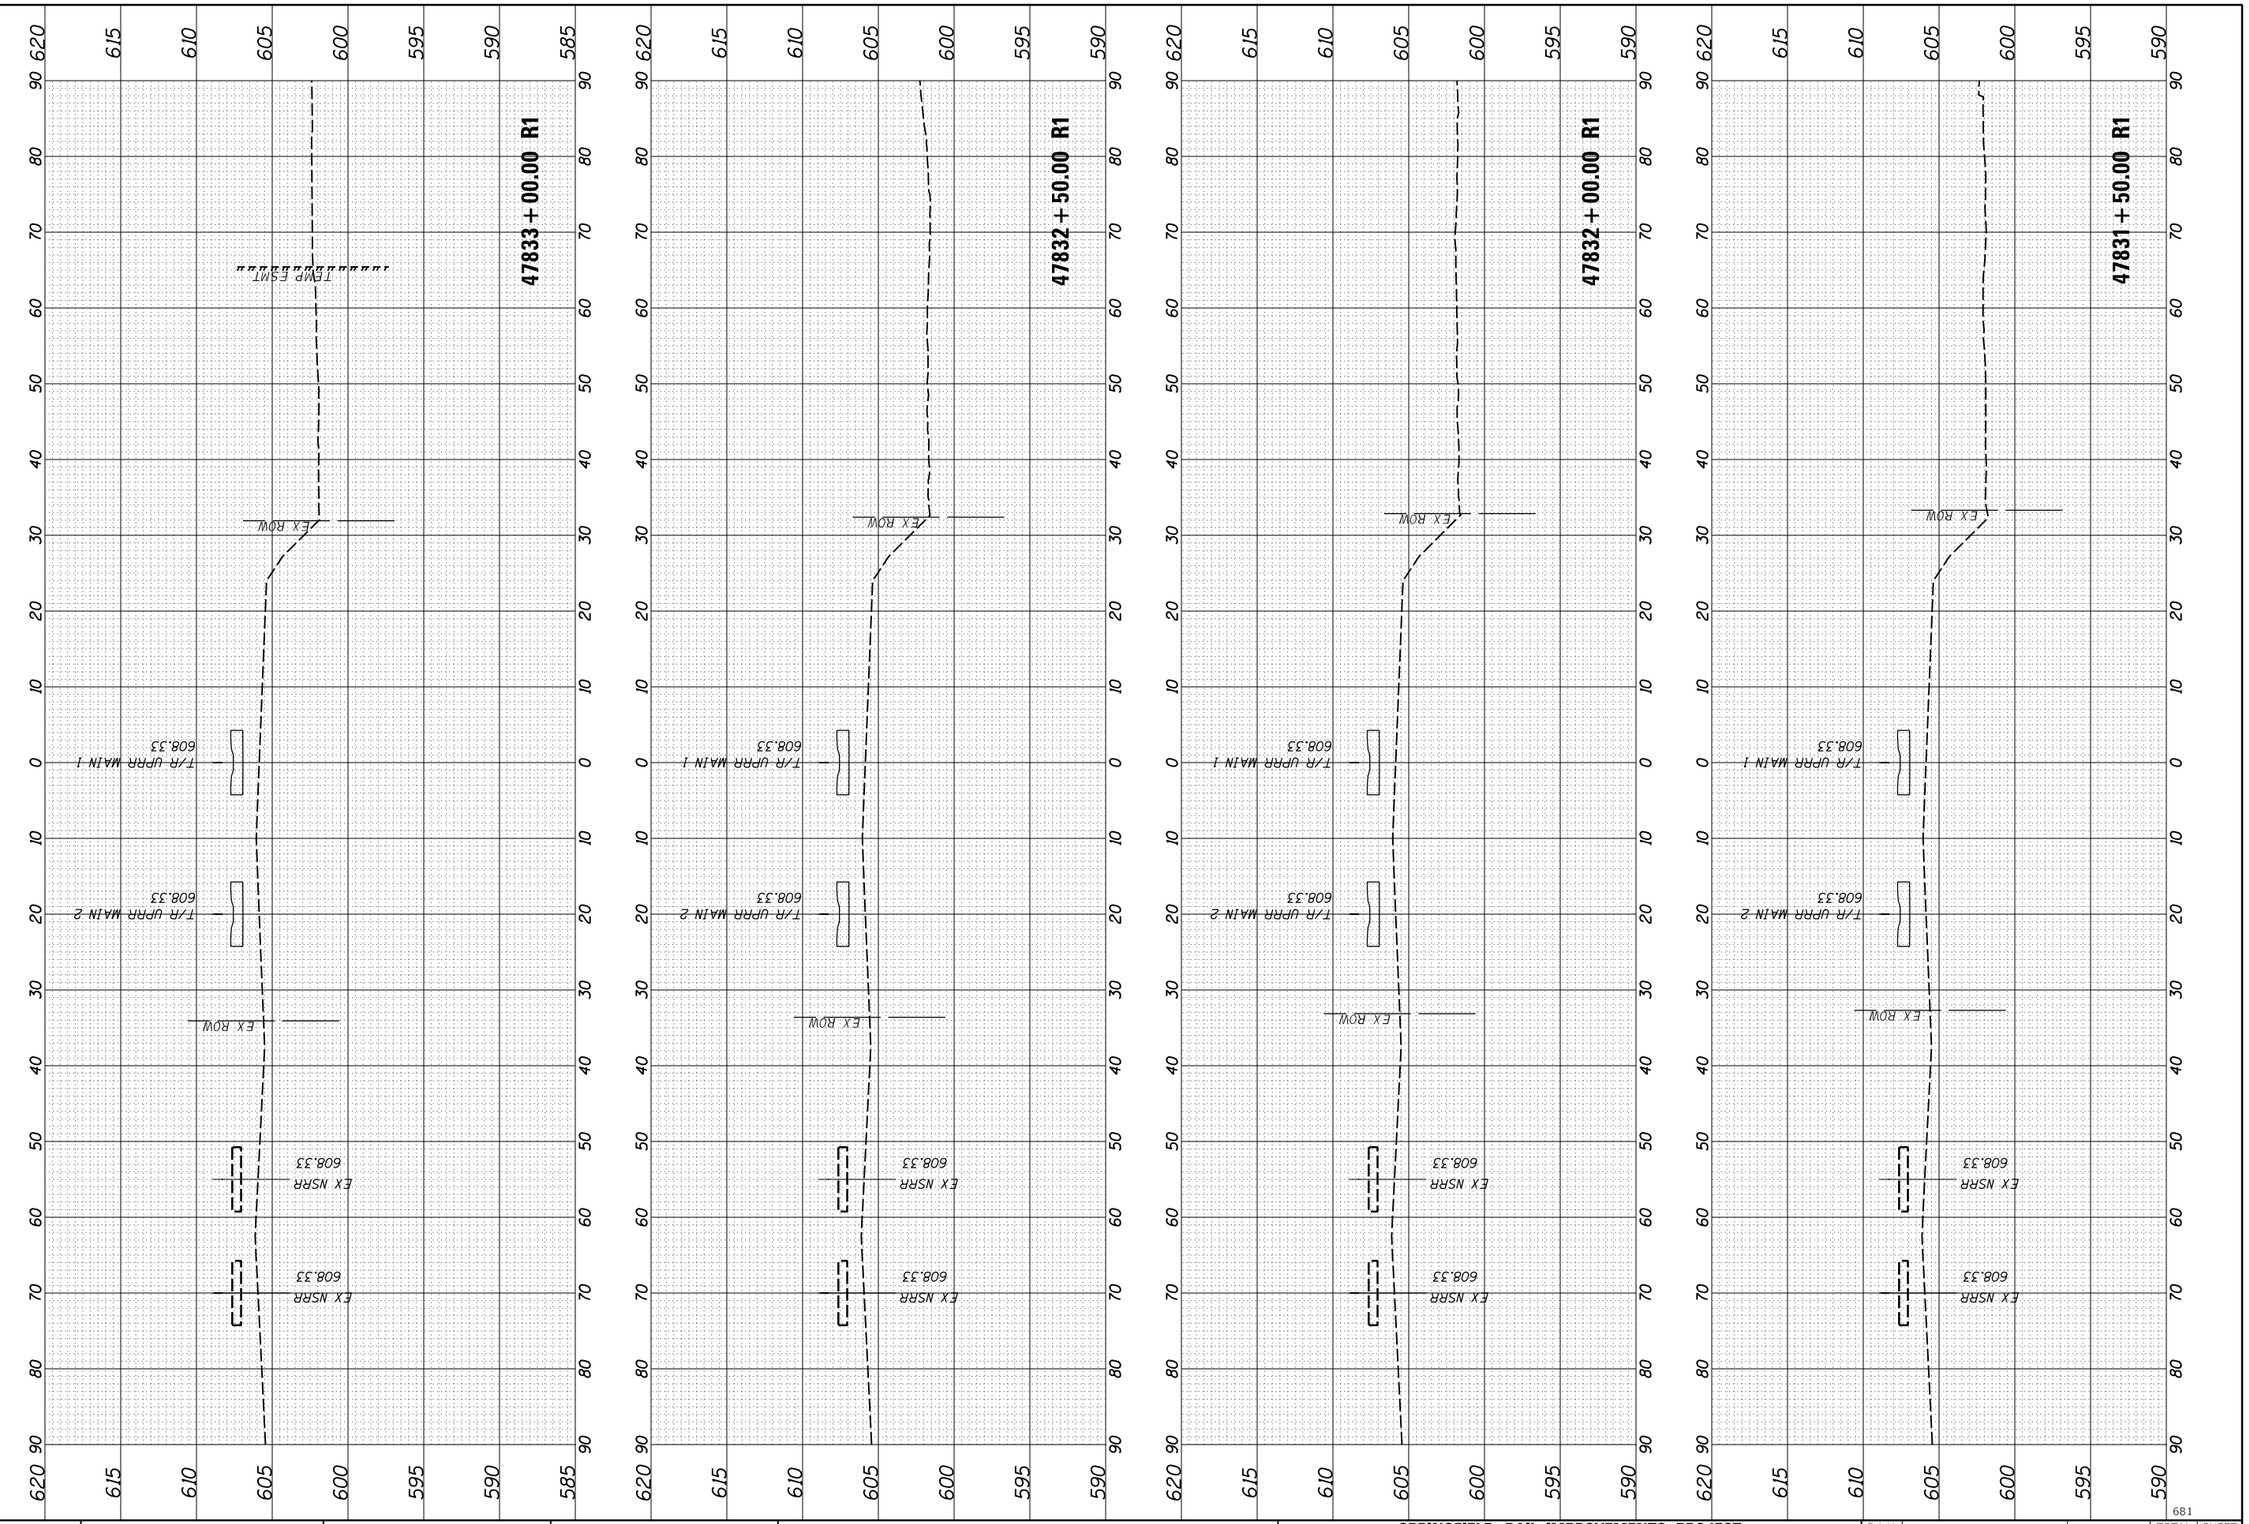

FINAL SURVEY		BY	DATE
NOTE BOOK	SURVEYED		
	PLOTTED		
	TEMPLATE		
NO.	AREAS		
	AREAS CHECKED		

ORIGINAL SURVEY		BY	DATE
NOTE BOOK	SURVEYED		
	PLOTTED		
	TEMPLATE		
NO.	AREAS		
	AREAS CHECKED		

FINAL PLANS

MODEL: 68

FILE NAME: pw:\\hansonino-pw.pentley.com:hanson-pw-01\Documents\09l0ios\09L0179B\Usable Segments III - V - ViriCAD\Rail\Usable Segment VI - IDOT\Sheet\D609L0179B-SHT-Sections-Track.dgn

USER NAME = pop00275	DESIGNED - GCN	REVISED -	
	DRAWN - RH	REVISED -	
PLOT SCALE = 20.00 ' / in.	CHECKED - GCN	REVISED -	
PLOT DATE = 9/27/2024	DATE - 10/01/2024	REVISED -	

STATE OF ILLINOIS
DEPARTMENT OF TRANSPORTATION

SPRINGFIELD RAIL IMPROVEMENTS PROJECT
SPRINGFIELD, SANGAMON COUNTY, ILLINOIS
CROSS SECTIONS – TRACK

SCALE: | SHEET 92 OF 125 SHEETS | STA. 47831+50.00 R1 TO STA. 47833+00.00 R1

F.A.U. RTE.	SECTION	COUNTY	TOTAL SHEETS	SHEET NO.
7972	20-00492-00-BR & 22-00492-01-BR	SANGAMON	714	681
	09L0179B	CONTRACT NO. 93773		
	ILLINOIS	FED. AID PROJECT		

FINAL SURVEY		BY	DATE
NOTE BOOK	SURVEYED		
	PLOTTED		
NO.	TEMPLATE		
	AREAS		
	AREAS CHECKED		

ORIGINAL SURVEY		BY	DATE
NOTE BOOK	SURVEYED		
	PLOTTED		
NO.	TEMPLATE		
	AREAS		
	AREAS CHECKED		

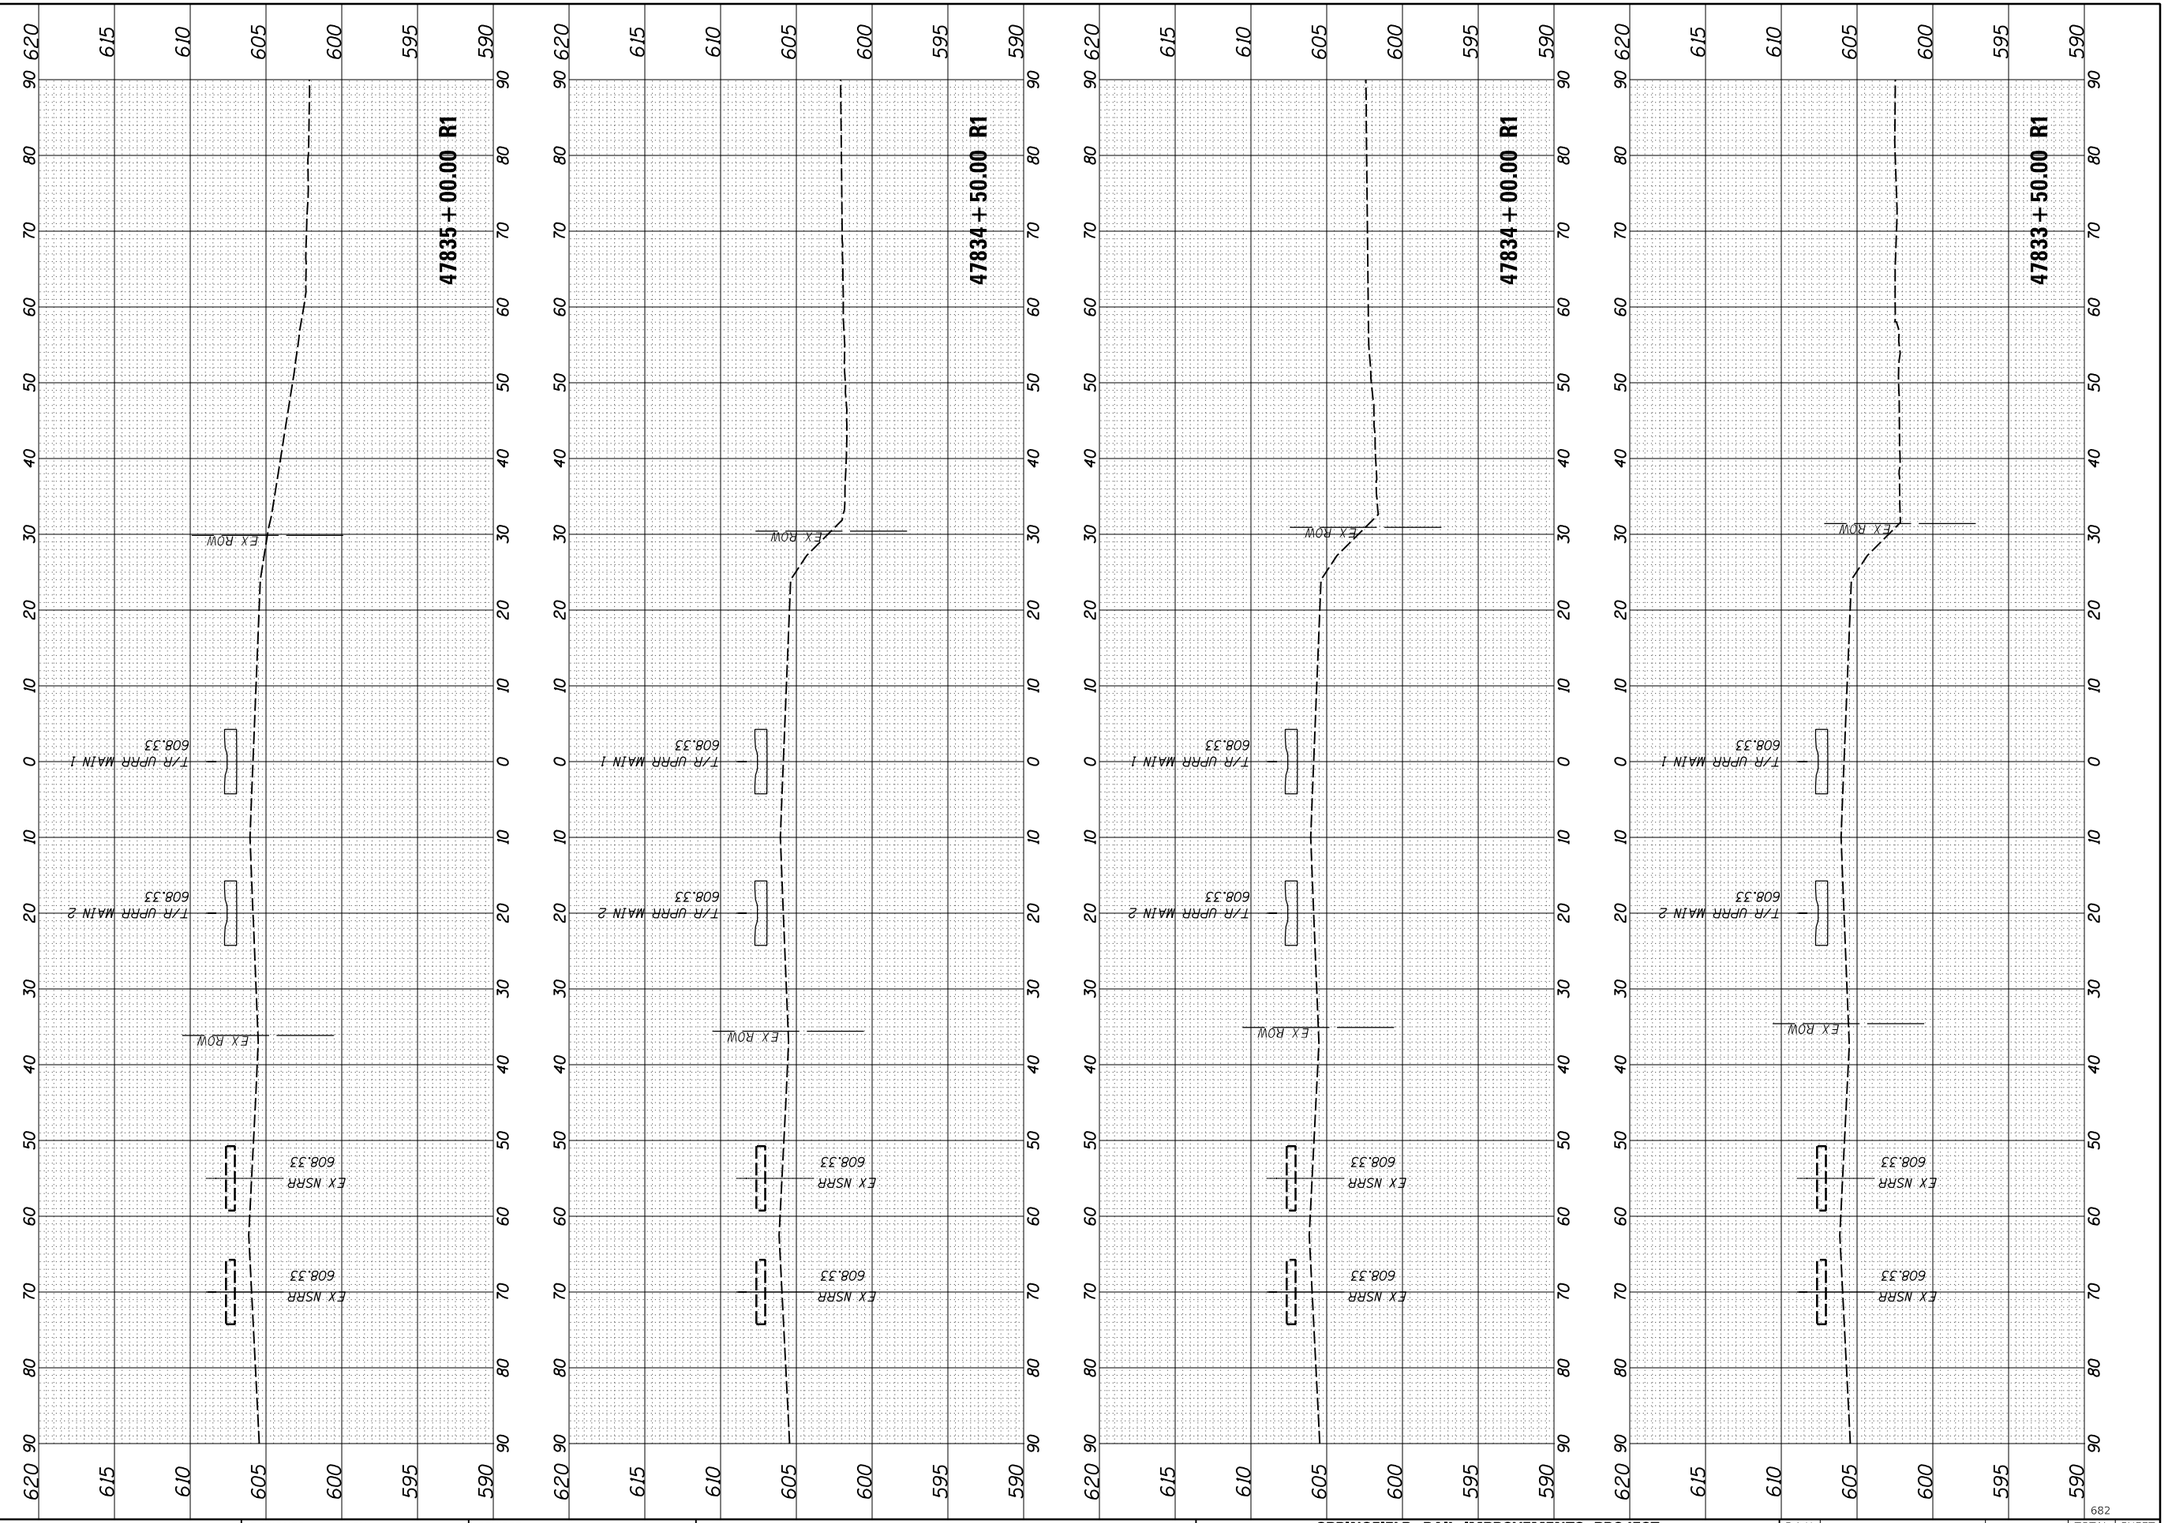

FINAL PLANS

MODEL: 69

FILE NAME: pw:\\hansonlnc-pw.bentley.com:hanson-pw-01\Documents\09Jobs\09L0179B\Usable Segments III - V - VII\CAD\Rail\Usable Segment VI - IDOT\Sheet\D609L0179B-SHT-Sections-Track.dgn

USER NAME = pop00275	DESIGNED - GCN	REVISED -	
	DRAWN - RH	REVISED -	
PLOT SCALE = 20.00 ' / in.	CHECKED - GCN	REVISED -	
PLOT DATE = 9/27/2024	DATE - 10/01/2024	REVISED -	

STATE OF ILLINOIS
DEPARTMENT OF TRANSPORTATION

SPRINGFIELD RAIL IMPROVEMENTS PROJECT
SPRINGFIELD, SANGAMON COUNTY, ILLINOIS
CROSS SECTIONS – TRACK

SCALE: | SHEET 93 OF 125 SHEETS | STA. 47833+50.00 R1 TO STA. 47835+00.00 R1 | ILLINOIS | FED. AID PROJECT

F.A.U. RTE.	SECTION	COUNTY	TOTAL SHEETS	SHEET NO.
7972	20-00492-00-BR & 22-00492-01-BR	SANGAMON	714	682
	09L0179B	CONTRACT NO. 93773		

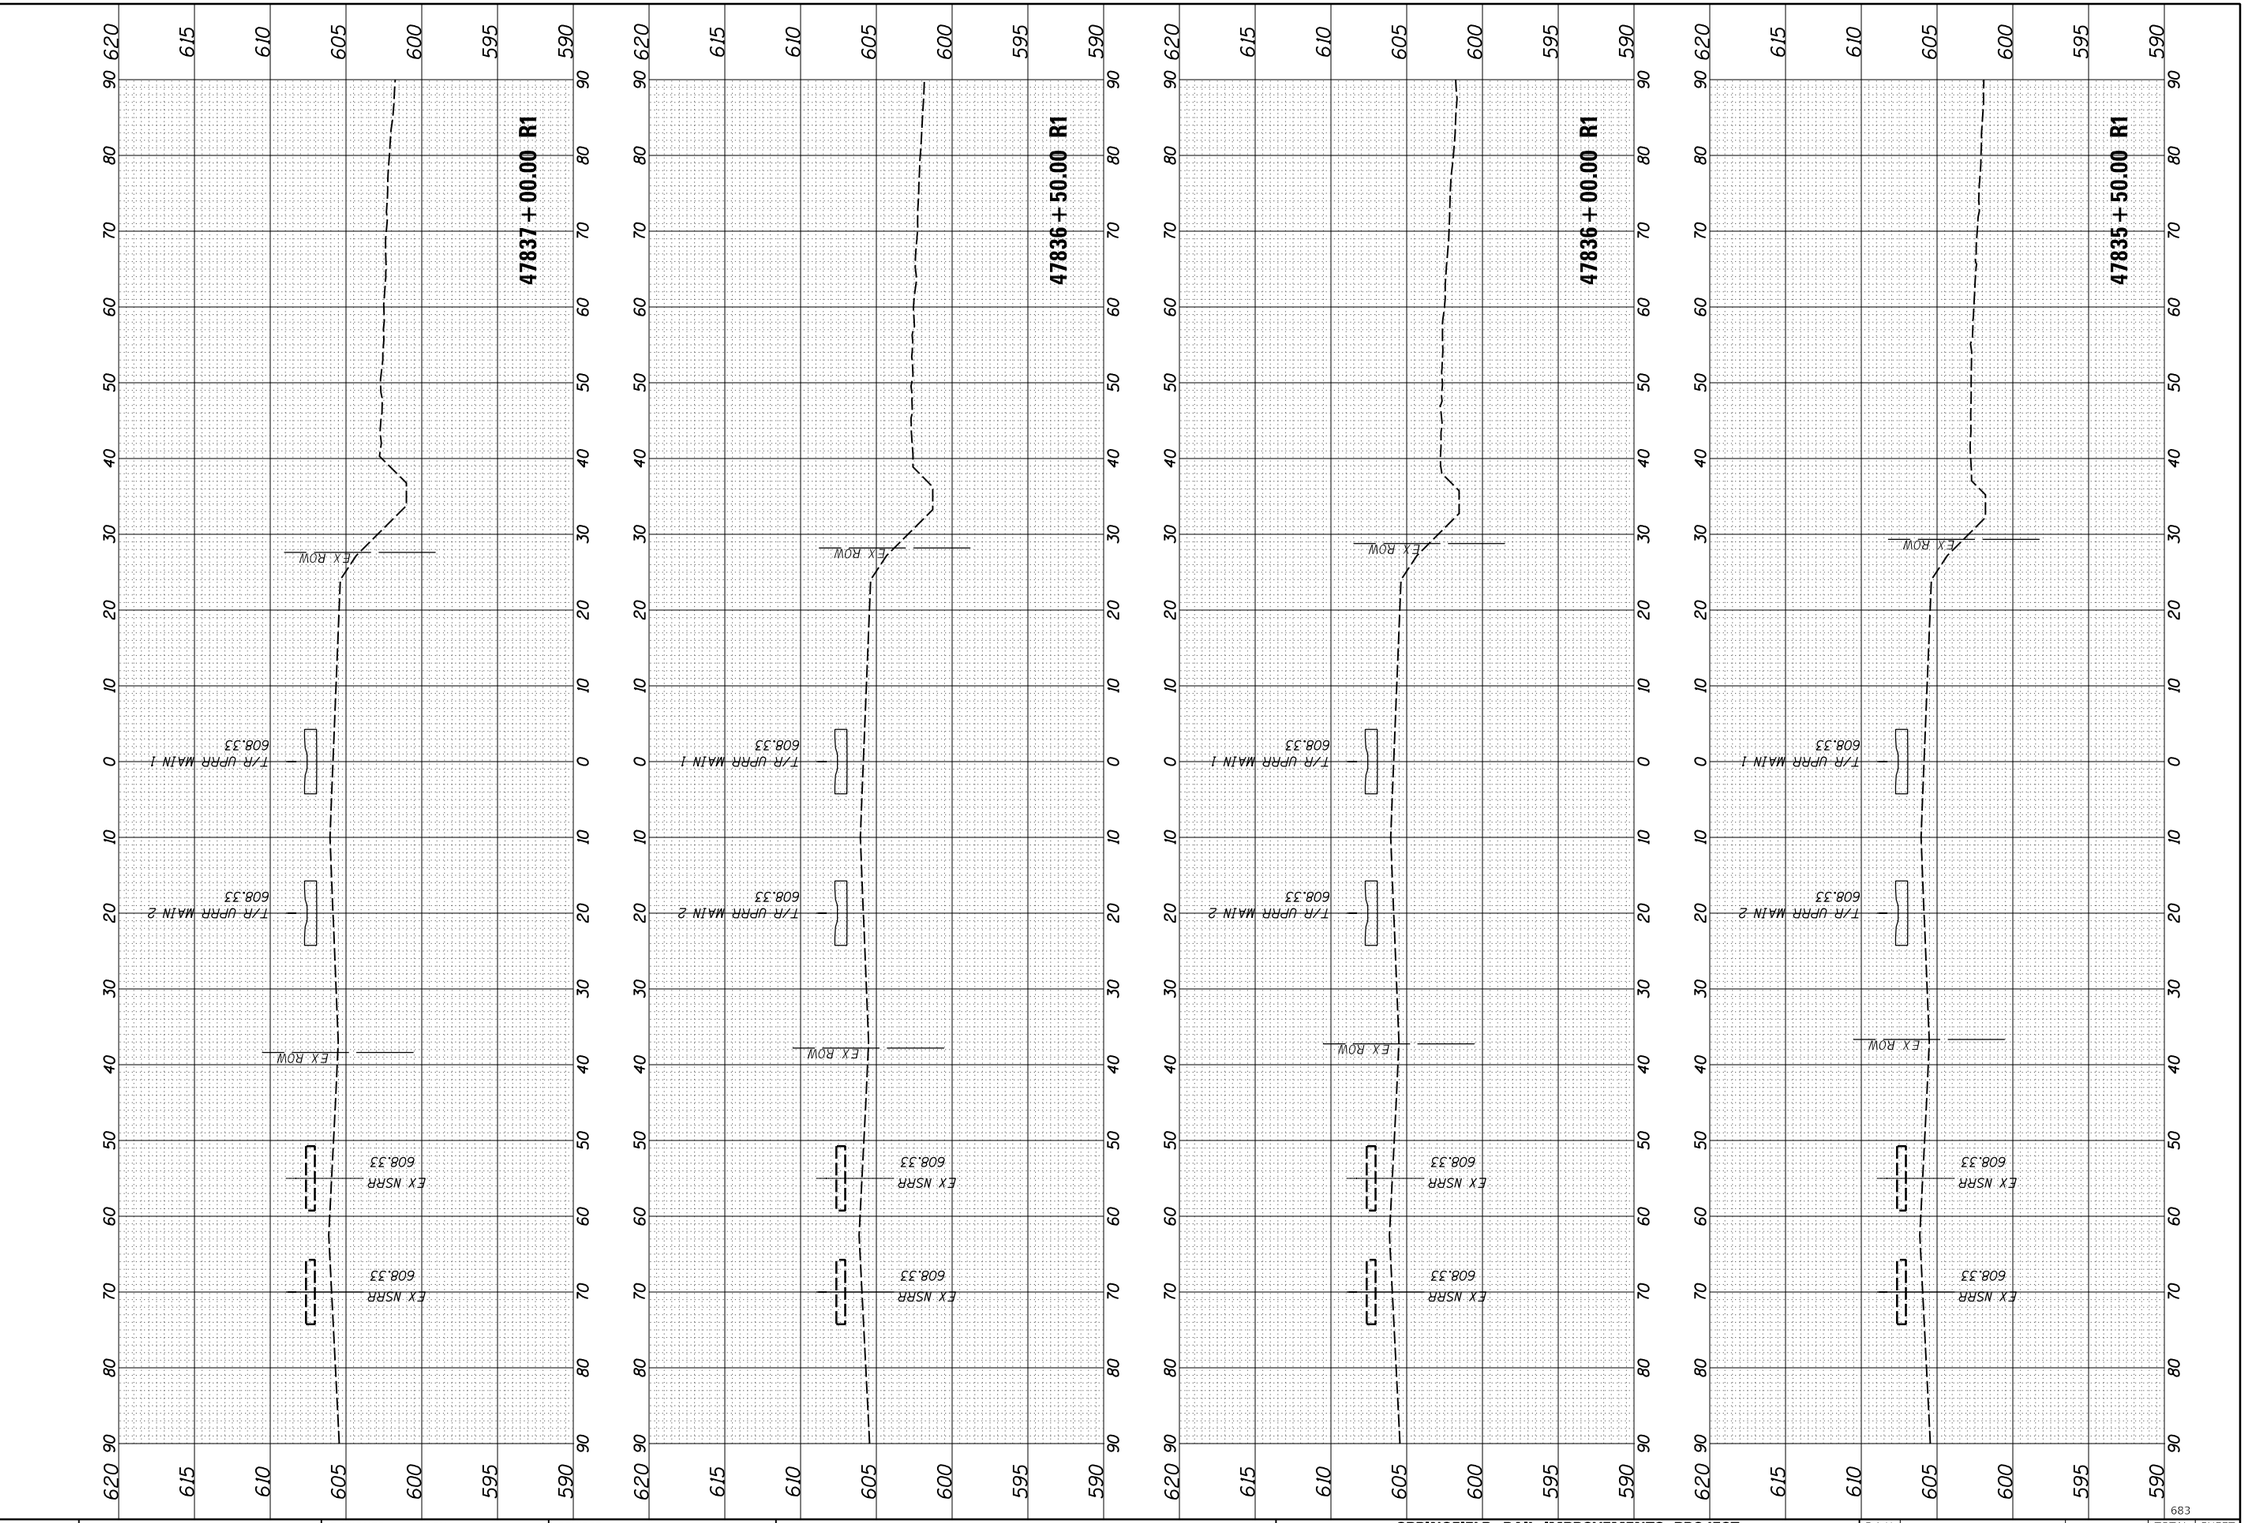

FINAL PLANS

MODEL: 70

FILE NAME: pw:\\hansonino-pw.bentley.com:hanson-pw-01\Documents\09Jobs\09L0179B\Usable Segments III - V - Vit\CAD\Rail\Usable Segment VI - IDOT\Sheet\D609L0179B-SHT-Sections-Track.dgn

FINAL SURVEY		BY	DATE
NOTE BOOK	SURVEYED		
NO.	PLOTTED		
	TEMPLATE		
	AREAS		
	AREAS CHECKED		

ORIGINAL SURVEY		BY	DATE
NOTE BOOK	SURVEYED		
NO.	PLOTTED		
	TEMPLATE		
	AREAS		
	AREAS CHECKED		

USER NAME = pop00275	DESIGNED - GCN	REVISED -	
	DRAWN - RH	REVISED -	
PLOT SCALE = 20.00 ' / in.	CHECKED - GCN	REVISED -	
PLOT DATE = 9/27/2024	DATE - 10/01/2024	REVISED -	

STATE OF ILLINOIS
DEPARTMENT OF TRANSPORTATION

SPRINGFIELD RAIL IMPROVEMENTS PROJECT
SPRINGFIELD, SANGAMON COUNTY, ILLINOIS
CROSS SECTIONS – TRACK

SCALE: | SHEET 94 OF 125 SHEETS | STA. 47835+50.00 R1 TO STA. 47837+00.00 R1

F.A.U. RTE.	SECTION	COUNTY	TOTAL SHEETS	SHEET NO.
7972	20-00492-00-BR & 22-00492-01-BR	SANGAMON	714	683
	09L0179B	CONTRACT NO. 93773		
	ILLINOIS	FED. AID PROJECT		

683

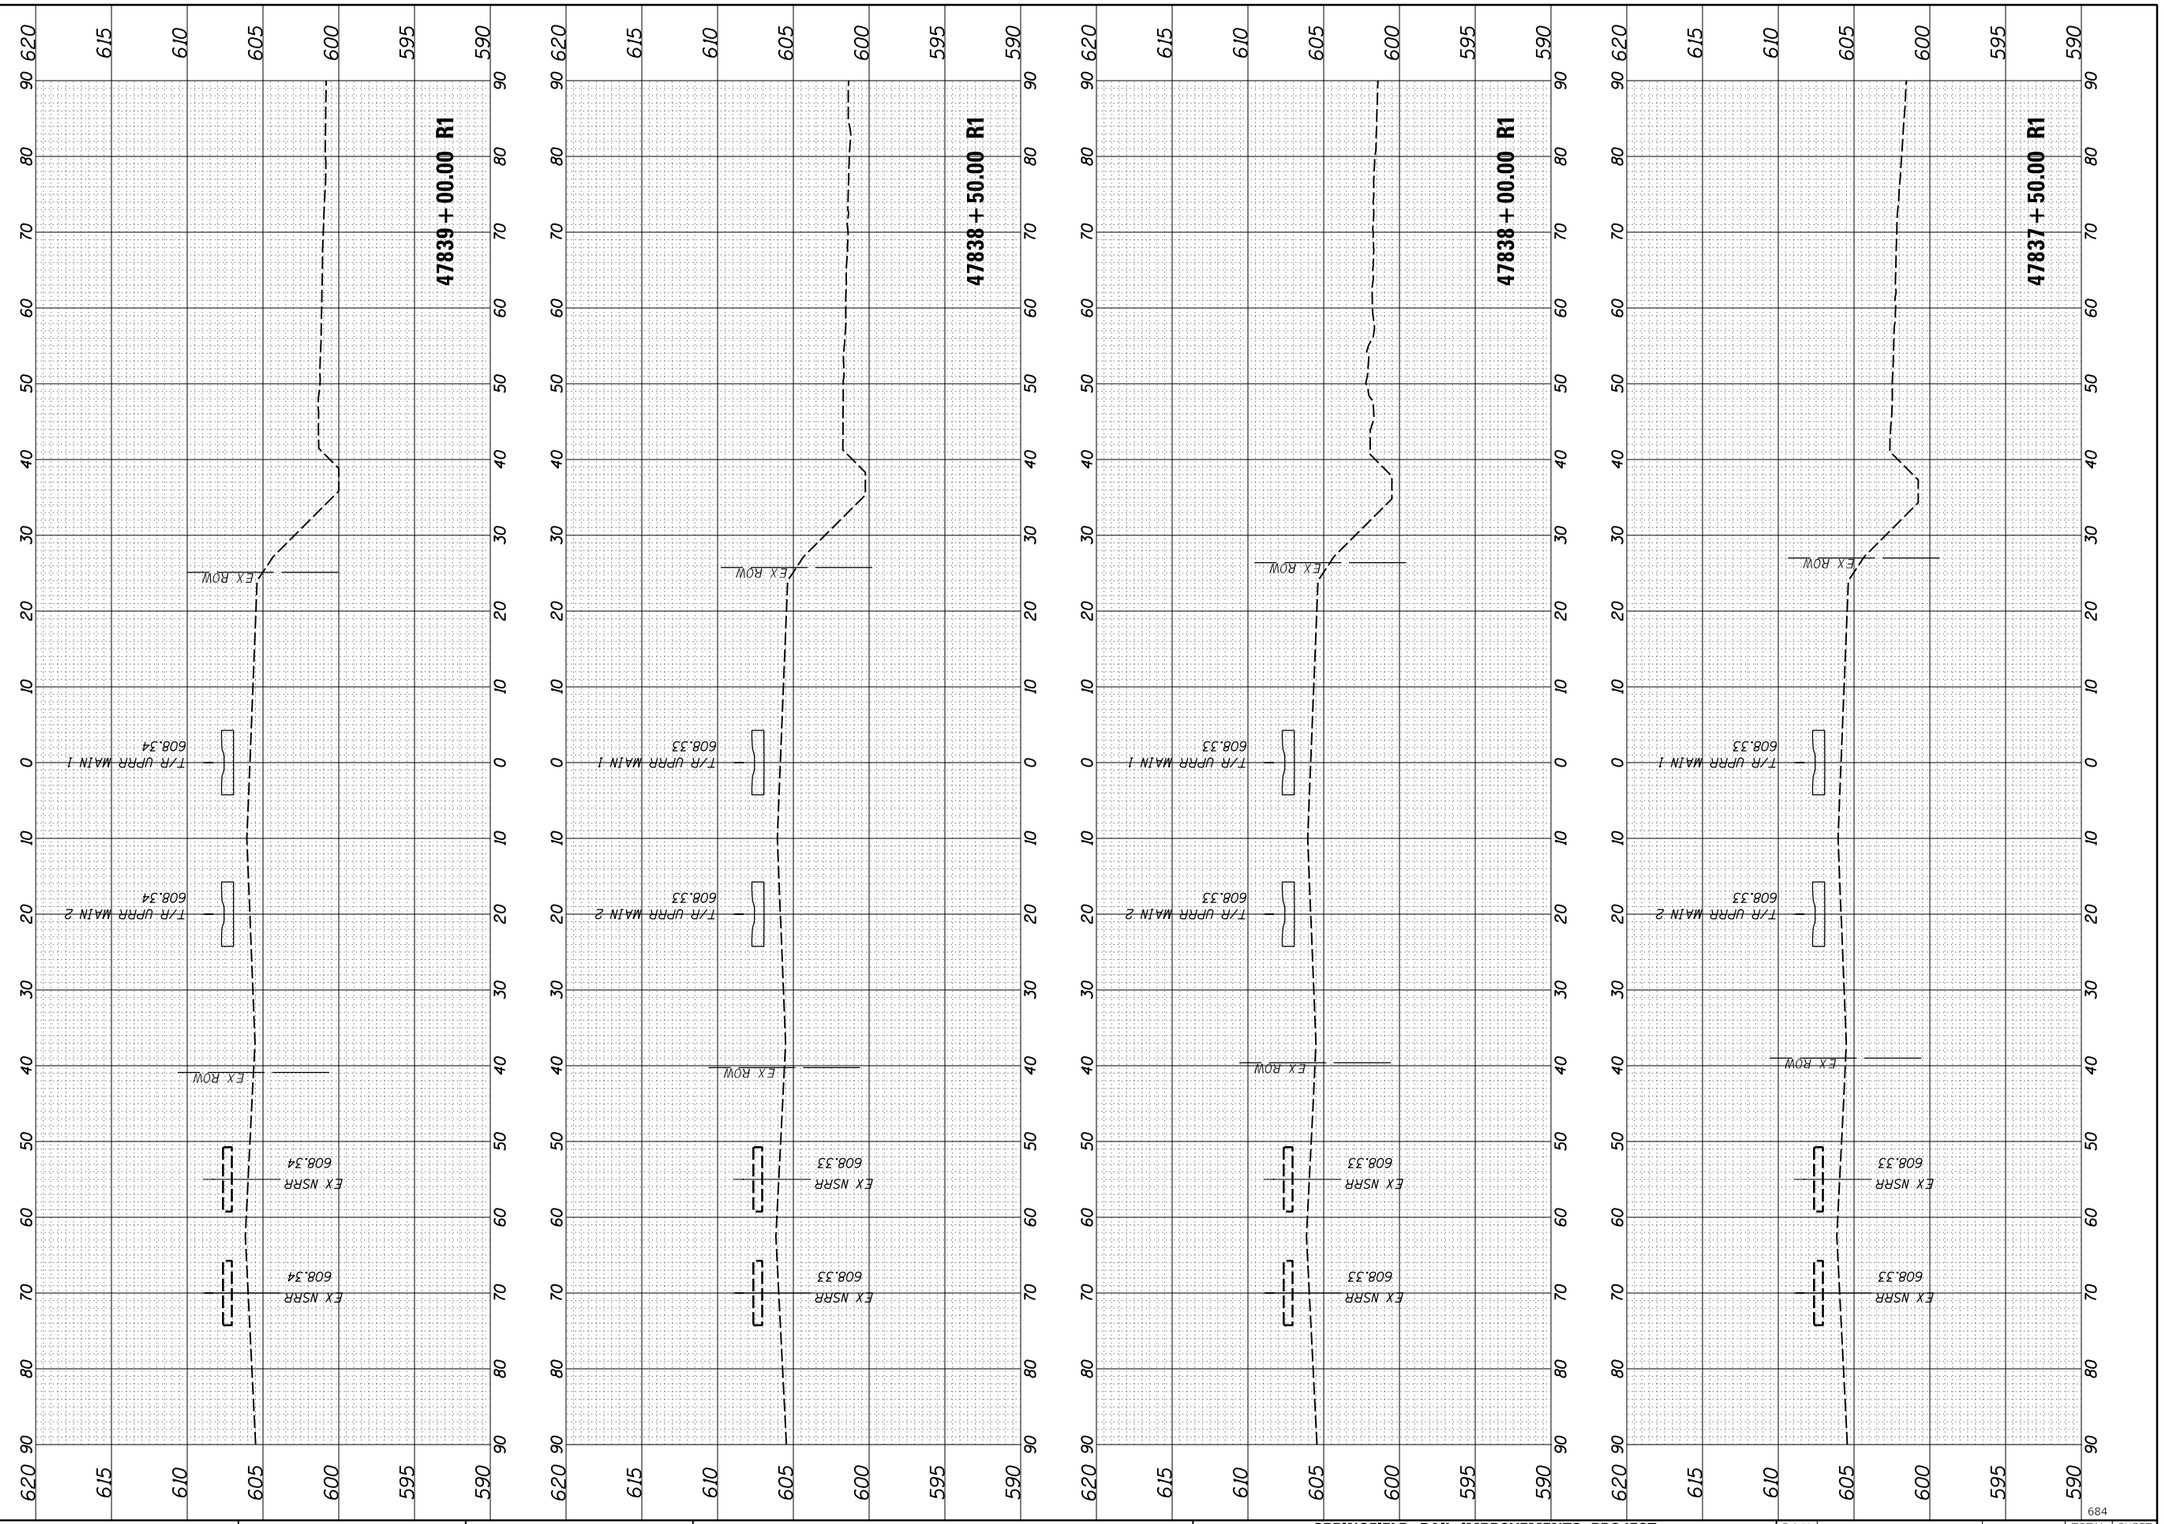

FINAL PLANS

MODEL: 71

FILE NAME: pw:\\hansonino-pw.bentley.com:hanson-pw-01\Documents\09Jobs\09L0179B\Usable Segments III - V - VI\CAD\Rail\Usable Segment VI - IDOT\Sheet\D609L0179B-SHT-Sections-Track.dgn

FINAL SURVEY		BY	DATE
NOTE BOOK	SURVEYED		
NO.	PLOTTED		
	TEMPLATE		
	AREAS		
	AREAS CHECKED		

ORIGINAL SURVEY		BY	DATE
NOTE BOOK	SURVEYED		
NO.	PLOTTED		
	TEMPLATE		
	AREAS		
	AREAS CHECKED		

USER NAME = pop00275	DESIGNED - GCN	REVISED -
	DRAWN - RH	REVISED -
PLOT SCALE = 20.00 ' / in.	CHECKED - GCN	REVISED -
PLOT DATE = 9/27/2024	DATE - 10/01/2024	REVISED -

STATE OF ILLINOIS
DEPARTMENT OF TRANSPORTATION

SPRINGFIELD RAIL IMPROVEMENTS PROJECT
SPRINGFIELD, SANGAMON COUNTY, ILLINOIS
CROSS SECTIONS – TRACK

SCALE: SHEET 95 OF 125 SHEETS STA. 47837+50.00 R1 TO STA. 47839+00.00 R1

F.A.U. RTE.	SECTION	COUNTY	TOTAL SHEETS	SHEET NO.
7972	20-00492-00-BR & 22-00492-01-BR	SANGAMON	714	684
	09L0179B	CONTRACT NO. 93773		
	ILLINOIS	FED. AID PROJECT		

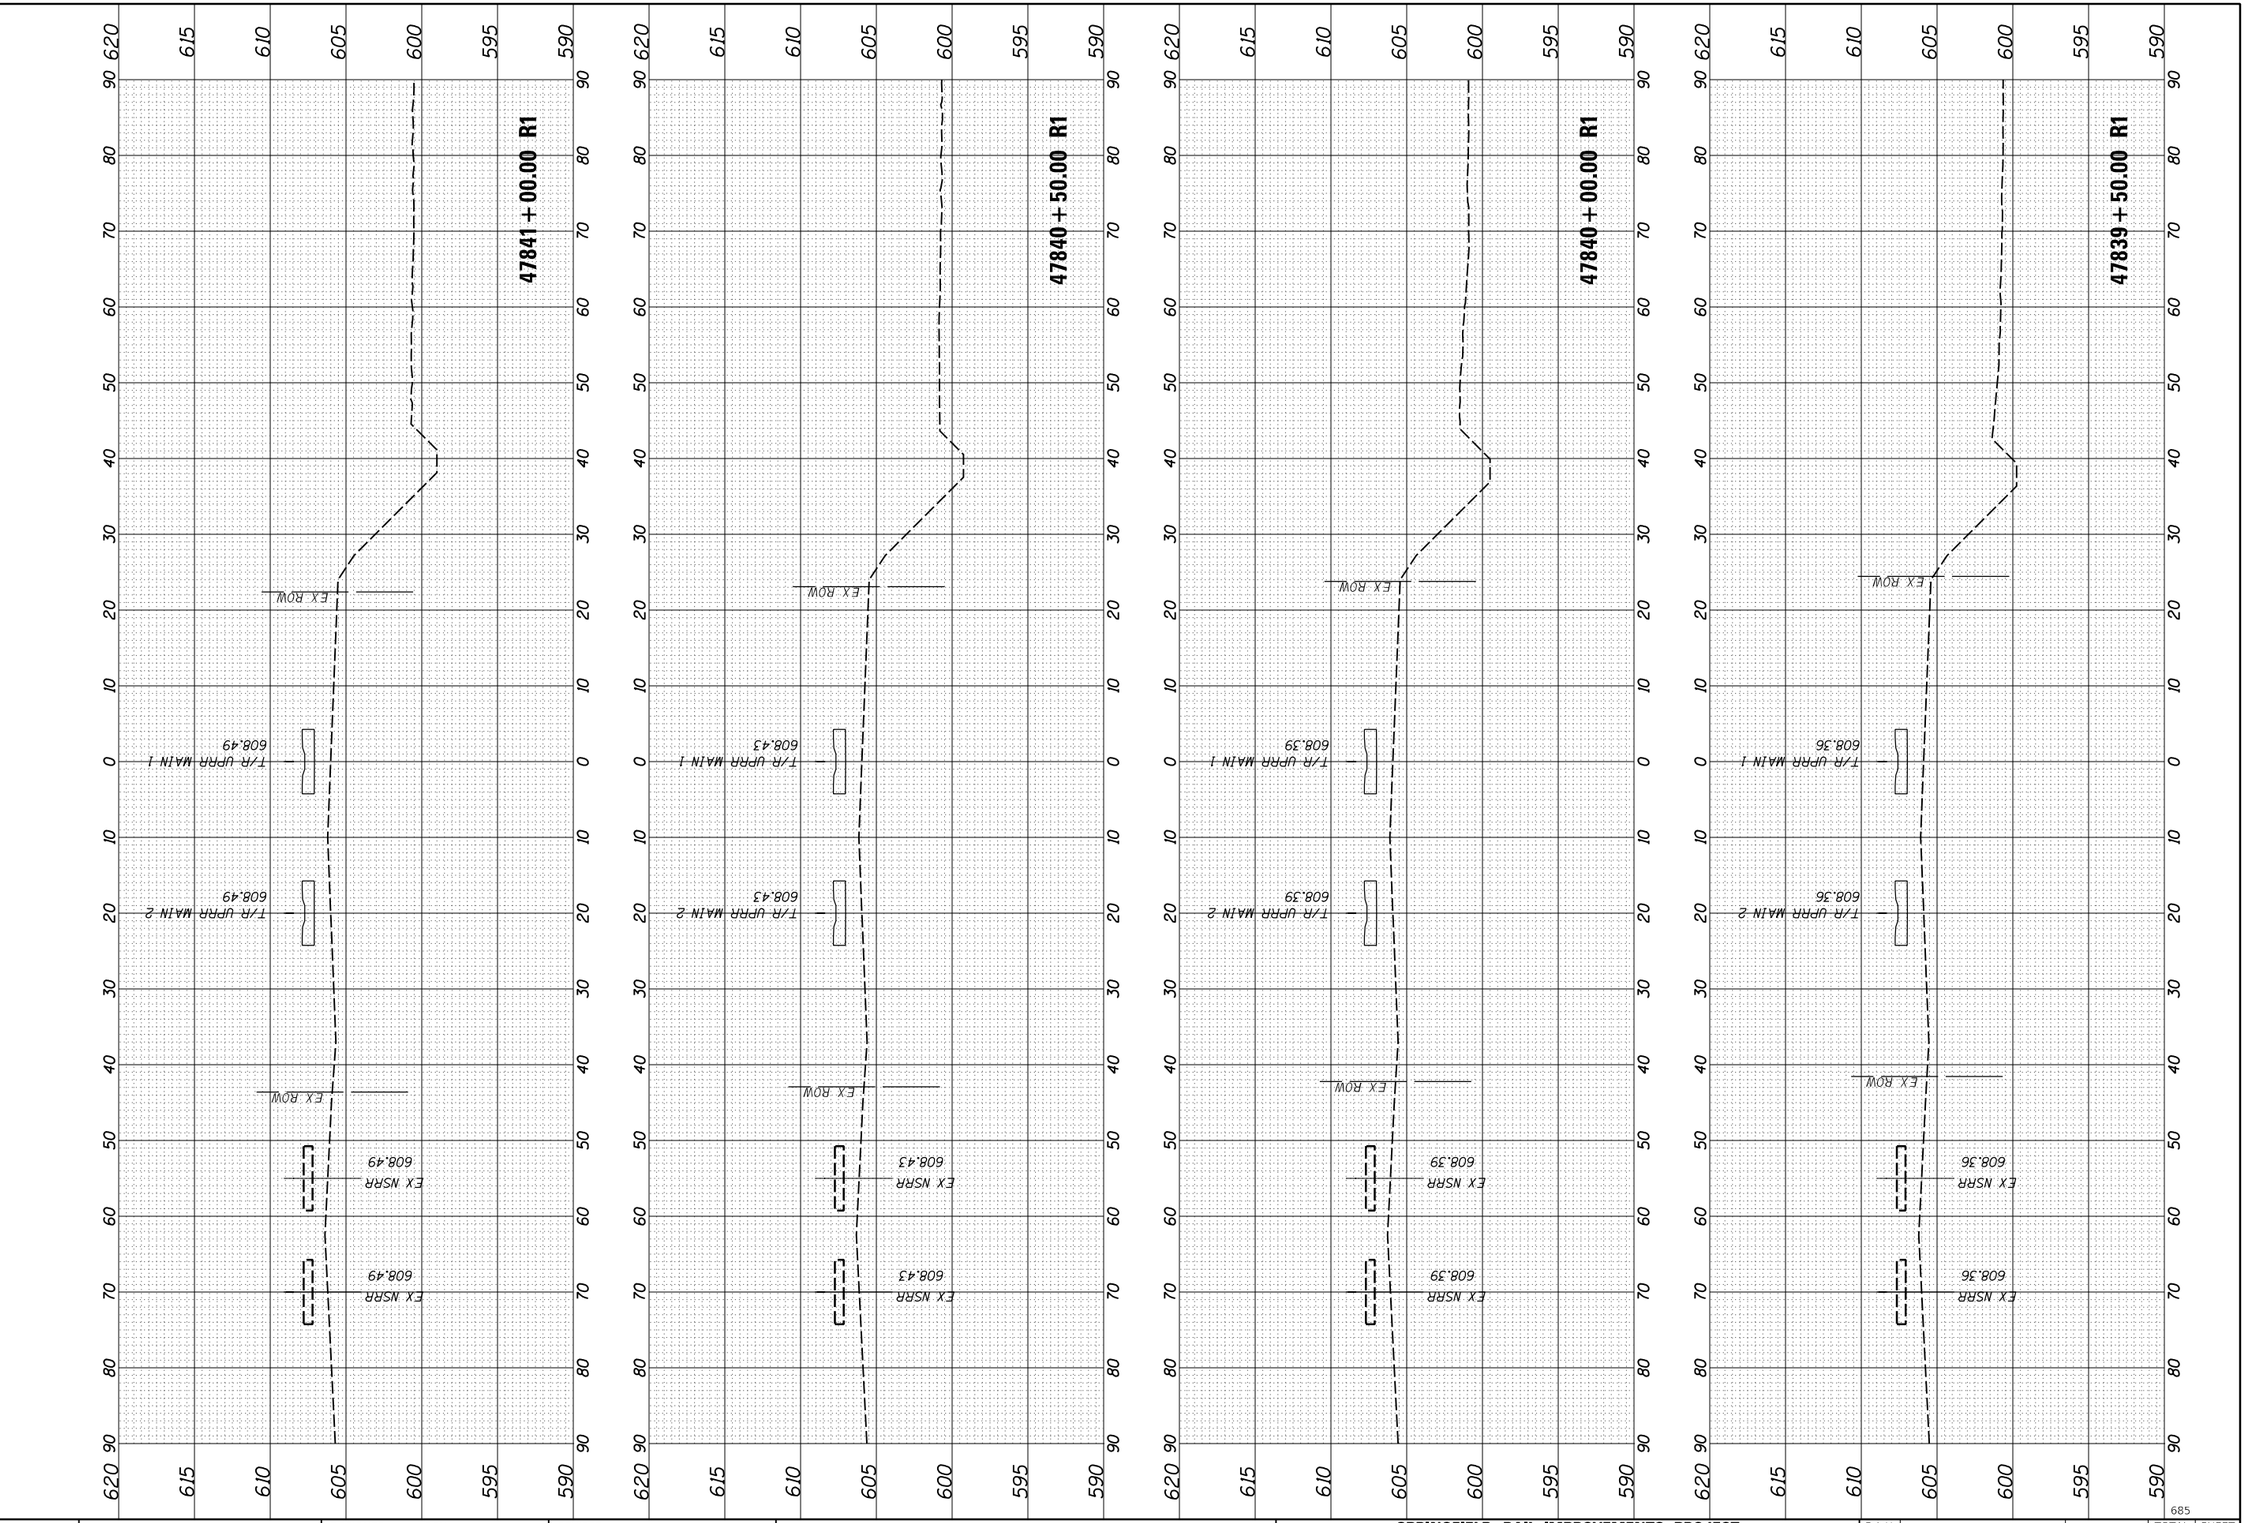

FINAL PLANS

MODEL: 72

FILE NAME: pw:\\hansonlnc-pw.bentley.com:hanson-pw-01\Documents\09Jobs\09L0179B\Usable Segments III - V - VI\CAD\Rail\Usable Segment VI - IDOT\Sheet\D609L0179B-SHT-Sections-Track.dgn

FINAL SURVEY		BY	DATE
NOTE BOOK	SURVEYED		
NO.	PLOTTED		
	TEMPLATE		
	AREAS		
	AREAS CHECKED		

ORIGINAL SURVEY		BY	DATE
NOTE BOOK	SURVEYED		
NO.	PLOTTED		
	TEMPLATE		
	AREAS		
	AREAS CHECKED		

USER NAME = pop00275	DESIGNED - GCN	REVISED -
	DRAWN - RH	REVISED -
PLOT SCALE = 20.00 ' / in.	CHECKED - GCN	REVISED -
PLOT DATE = 9/27/2024	DATE - 10/01/2024	REVISED -

STATE OF ILLINOIS
DEPARTMENT OF TRANSPORTATION

SPRINGFIELD RAIL IMPROVEMENTS PROJECT
SPRINGFIELD, SANGAMON COUNTY, ILLINOIS
CROSS SECTIONS – TRACK

SCALE:

F.A.U. RTE.	SECTION	COUNTY	TOTAL SHEETS	SHEET NO.
7972	20-00492-00-BR & 22-00492-01-BR	SANGAMON	714	685
	09L0179B	CONTRACT NO. 93773		

SHEET 96 OF 125 SHEETS STA. 47839+50.00 R1 TO STA. 47841+00.00 R1 | ILLINOIS | FED. AID PROJECT

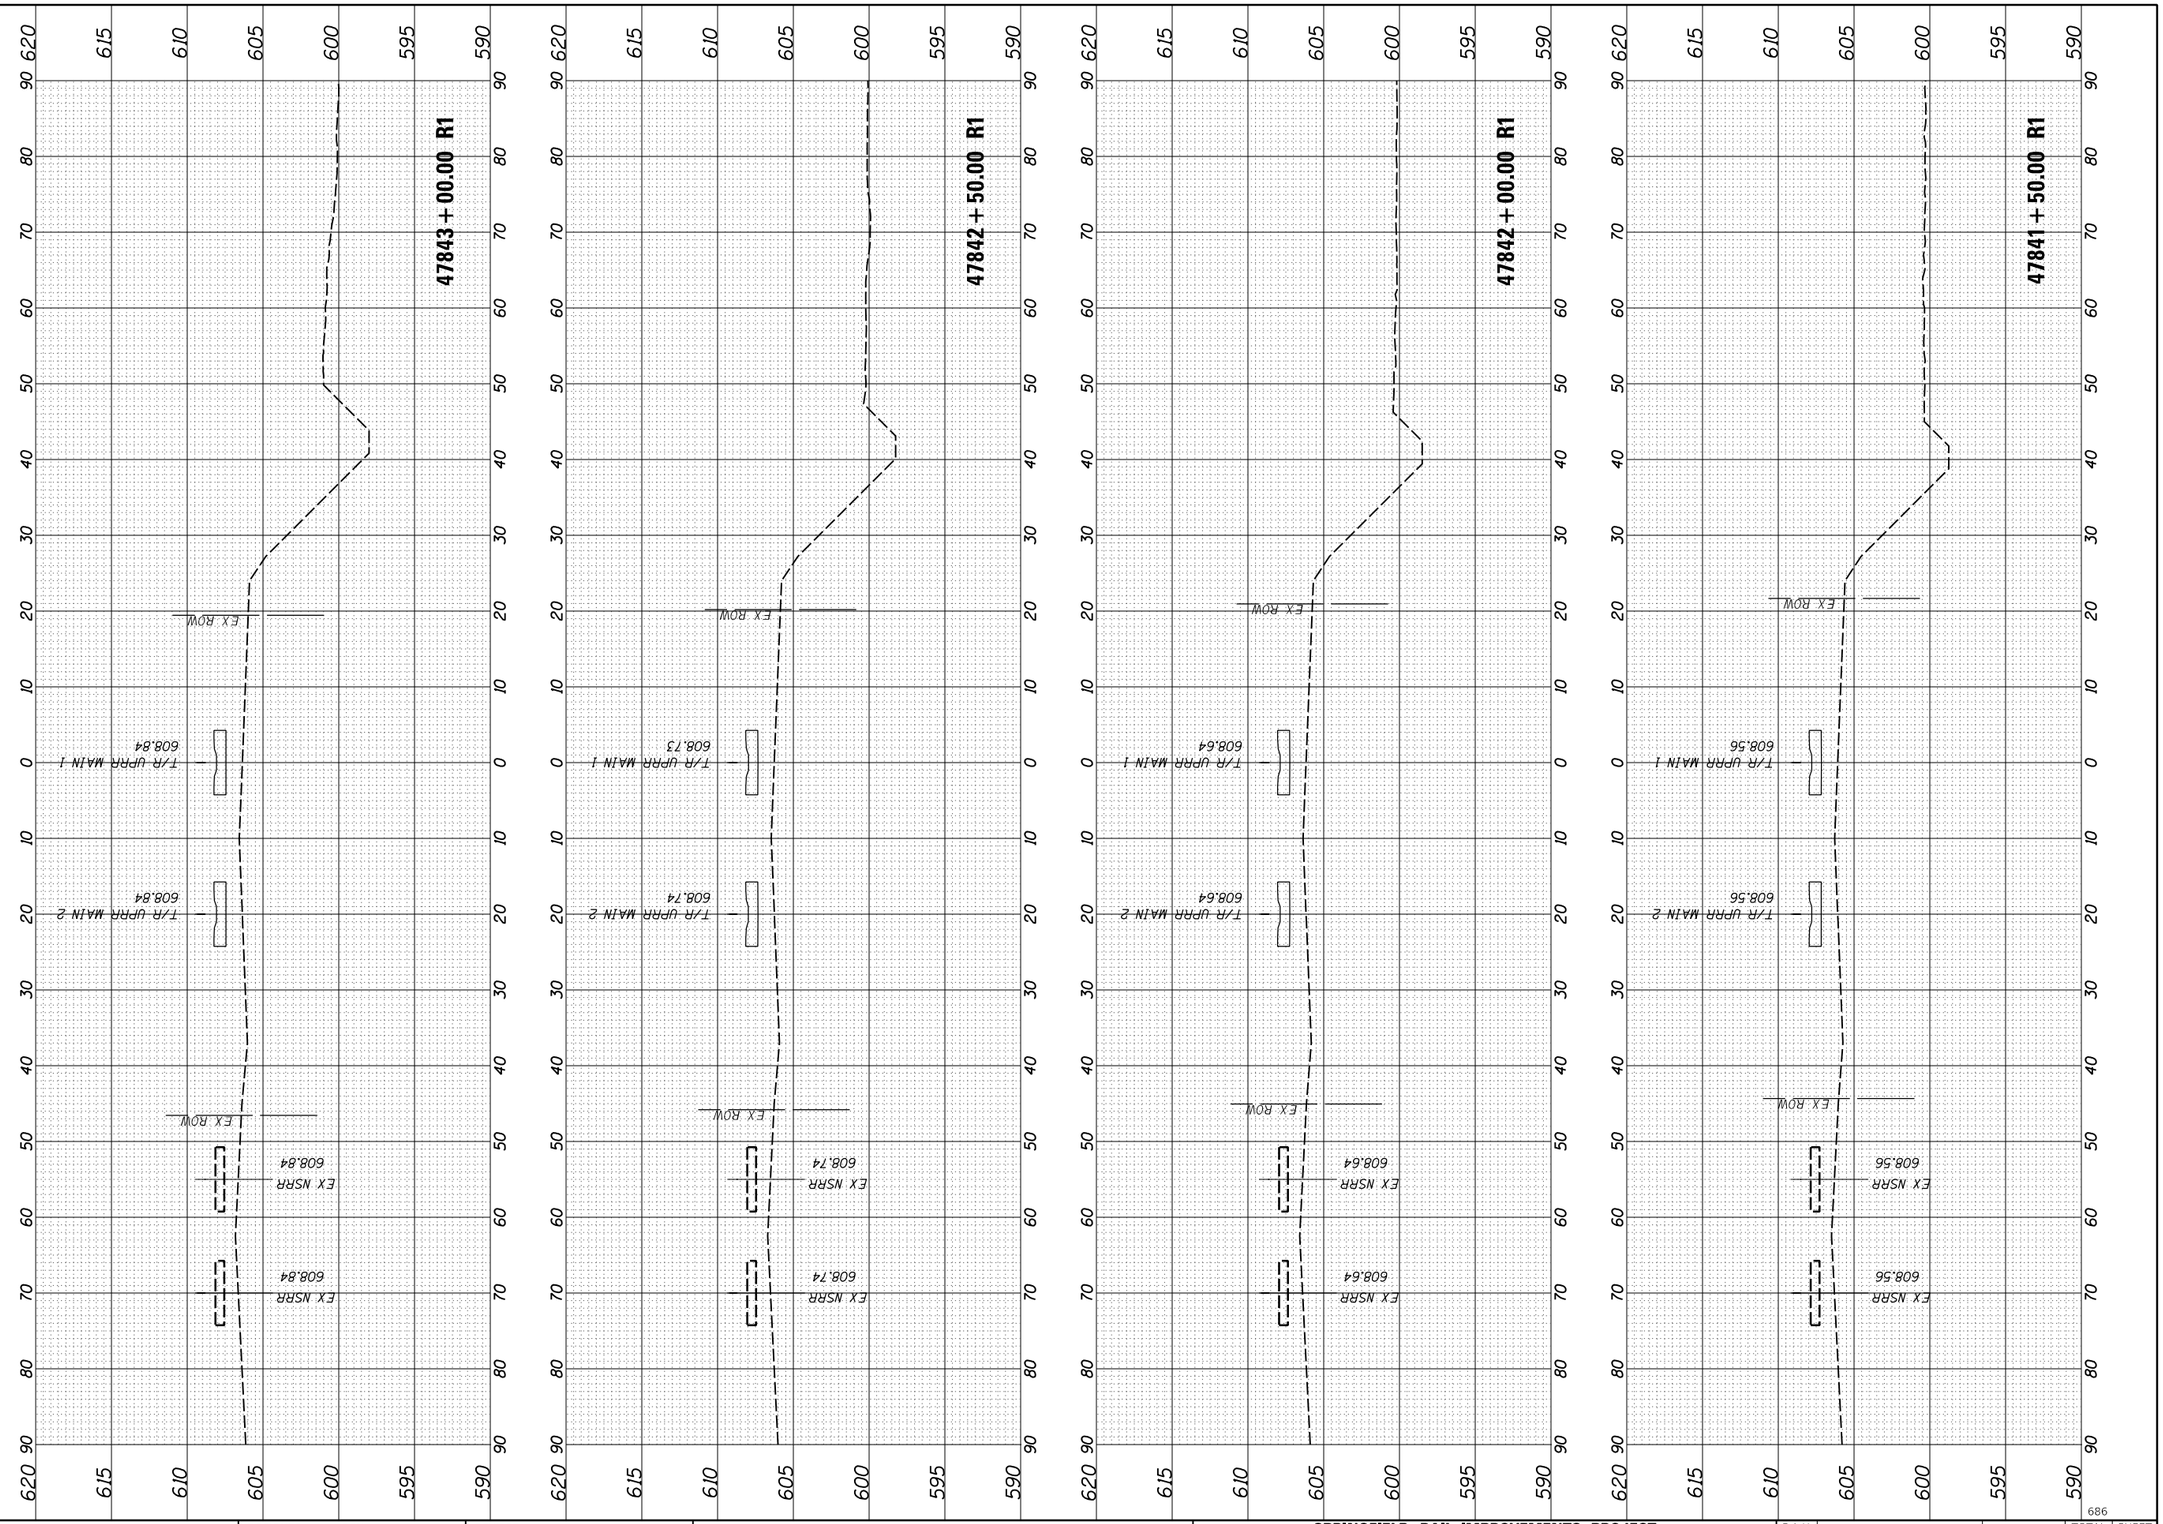

FINAL PLANS

MODEL: 73

FILE NAME: pw:\\hansonino-pw.bentley.com:hanson-pw-01\Documents\09Jobs\09L01179B\Usable Segments III - V - VI\CAD\Rail\Usable Segment VI - IDOT\Sheet\D609L01179B-SHT-Sections-Track.dgn

FINAL SURVEY		BY	DATE
NOTE BOOK	SURVEYED		
NO.	PLOTTED		
	TEMPLATE		
	AREAS		
	AREAS CHECKED		

ORIGINAL SURVEY		BY	DATE
NOTE BOOK	SURVEYED		
NO.	PLOTTED		
	TEMPLATE		
	AREAS		
	AREAS CHECKED		

USER NAME = pop00275	DESIGNED - GCN	REVISED -	
	DRAWN - RH	REVISED -	
PLOT SCALE = 20.00 ' / in.	CHECKED - GCN	REVISED -	
PLOT DATE = 9/27/2024	DATE - 10/01/2024	REVISED -	

STATE OF ILLINOIS
DEPARTMENT OF TRANSPORTATION

SPRINGFIELD RAIL IMPROVEMENTS PROJECT
SPRINGFIELD, SANGAMON COUNTY, ILLINOIS
CROSS SECTIONS – TRACK

SCALE: | SHEET 97 OF 125 SHEETS | STA. 47841+50.00 R1 TO STA. 47843+00.00 R1

F.A.U. RTE.	SECTION	COUNTY	TOTAL SHEETS	SHEET NO.
7972	20-00492-00-BR & 22-00492-01-BR	SANGAMON	714	686
	09L0179B	CONTRACT NO. 93773		
	ILLINOIS	FED. AID PROJECT		

686

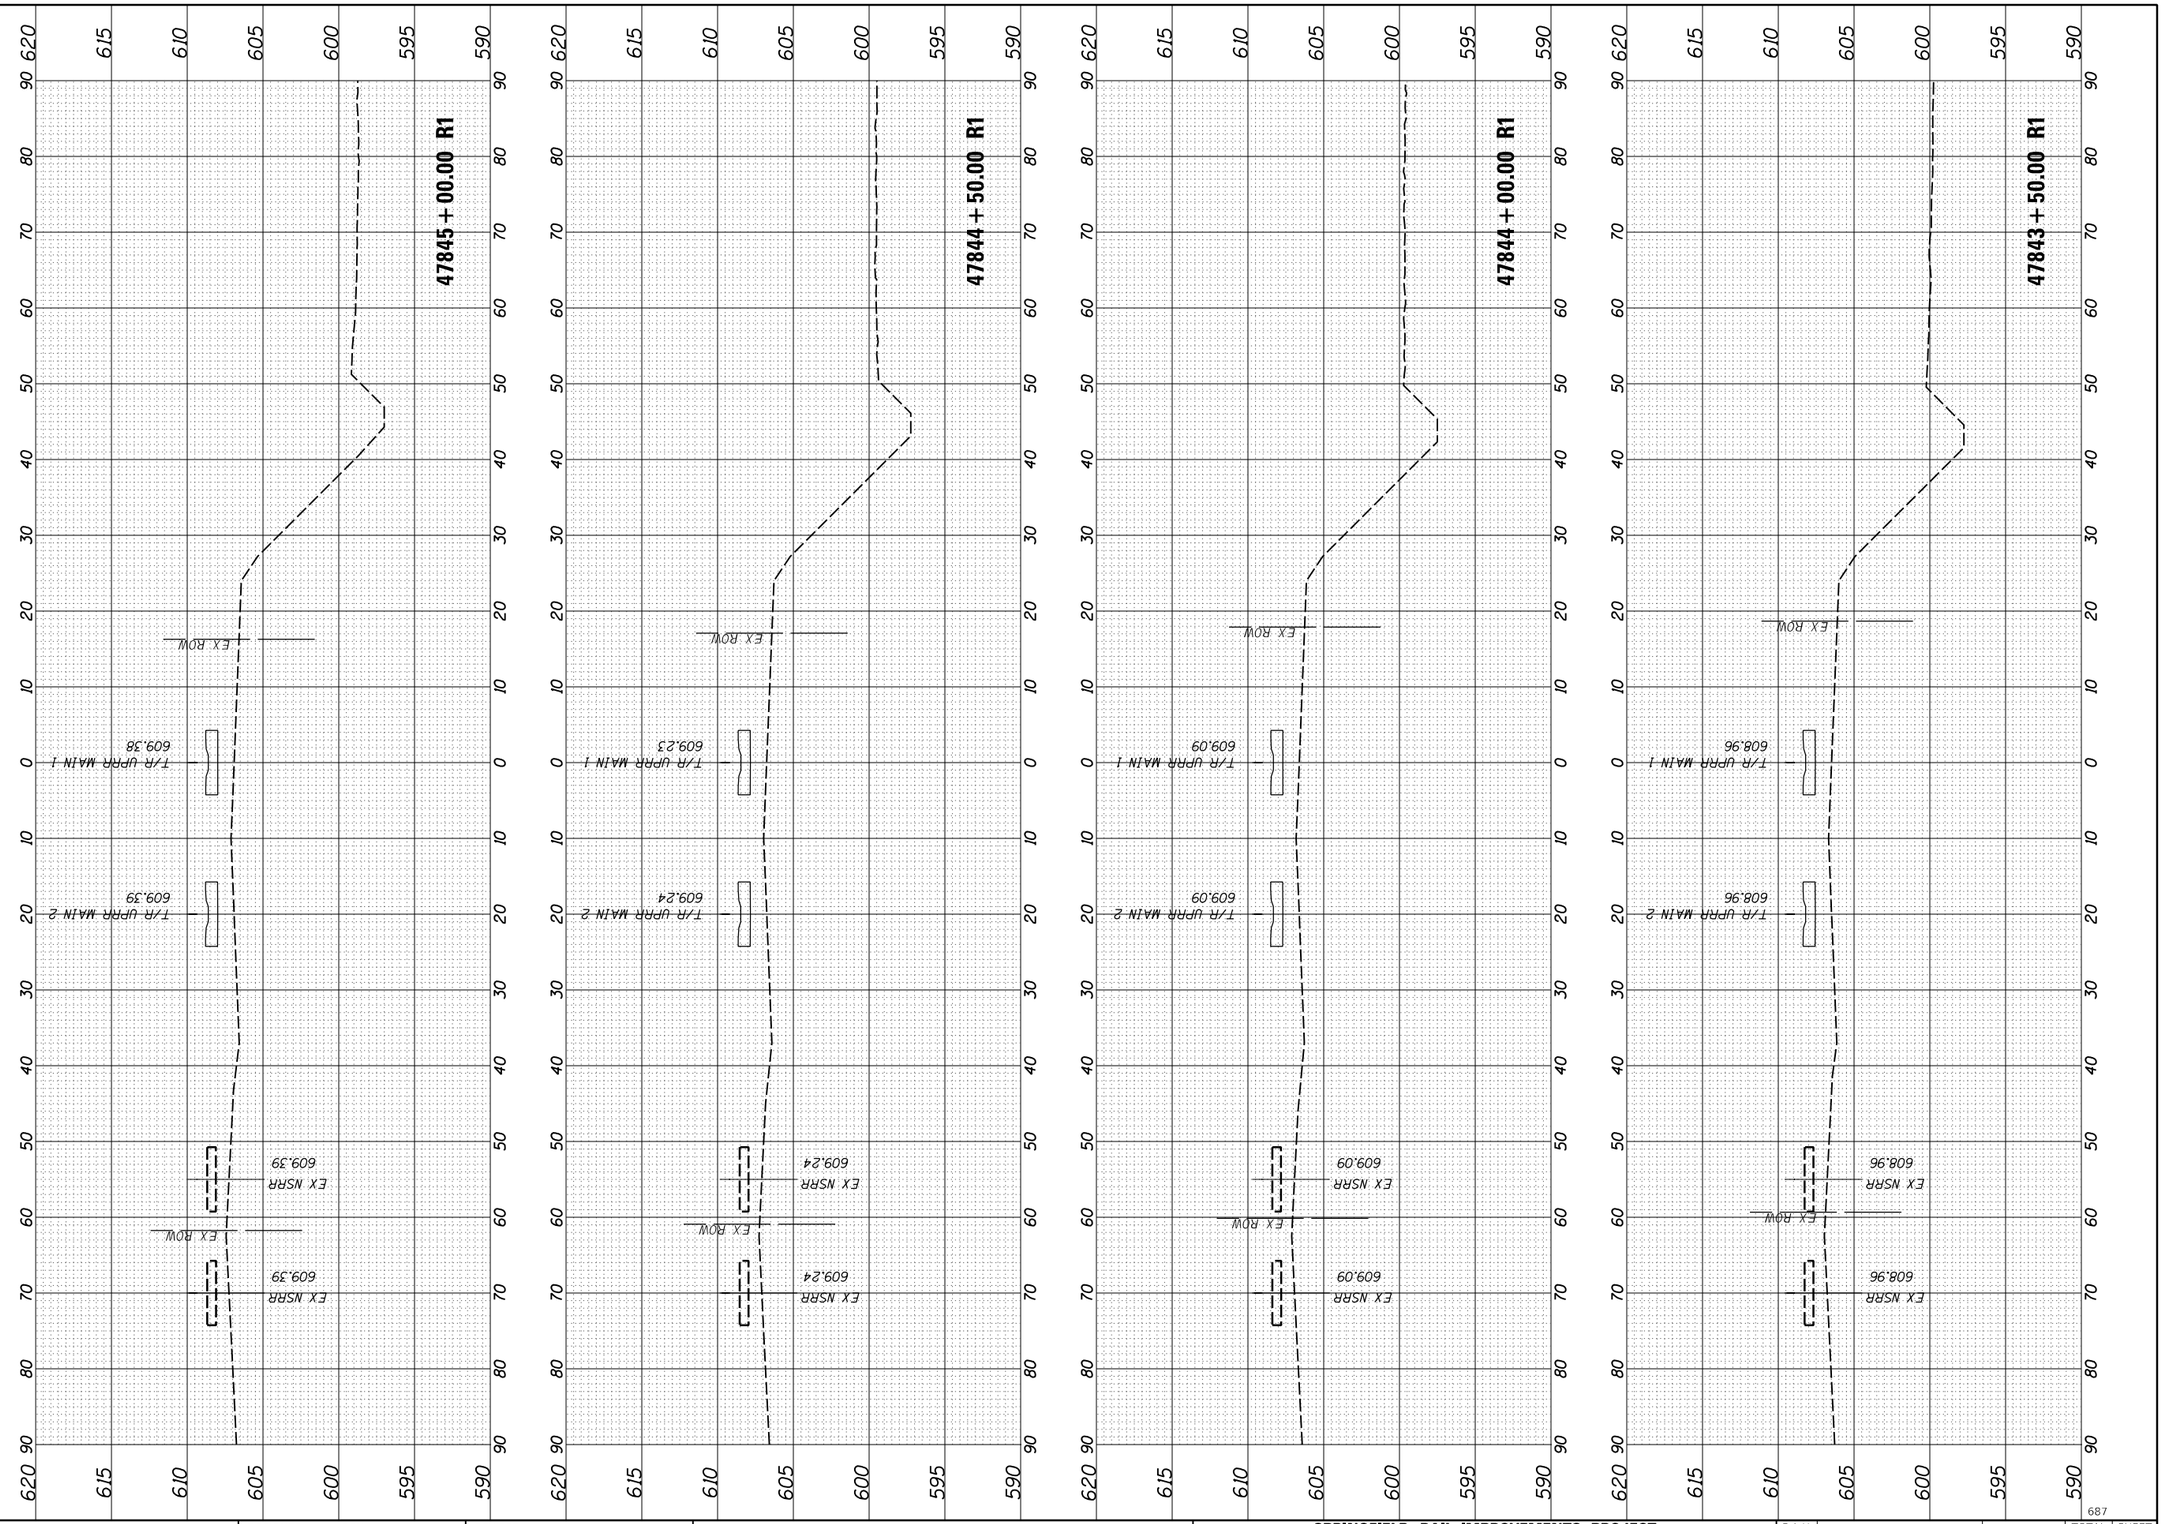

FINAL PLANS

FINAL SURVEY		BY	DATE
NOTE BOOK	SURVEYED		
	PLOTTED		
	TEMPLATE		
	AREAS		
NO.	AREAS CHECKED		

ORIGINAL SURVEY		BY	DATE
NOTE BOOK	SURVEYED		
	PLOTTED		
	TEMPLATE		
	AREAS		
NO.	AREAS CHECKED		

MODEL: 74
FILE NAME: pw:\\hansonino-pw.bentley.com:hanson-pw-01\Documents\09lojos\09L01798\Usable Segments III - V - Vit\CAD\Rail\Usable Segment VI - IDOT\Sheet\D609L01798-SHT-Sections-Track.dgn

USER NAME = pop00275	DESIGNED - GCN	REVISED -	
	DRAWN - RH	REVISED -	
PLOT SCALE = 20.00 ' / in.	CHECKED - GCN	REVISED -	
PLOT DATE = 9/27/2024	DATE - 10/01/2024	REVISED -	

STATE OF ILLINOIS
DEPARTMENT OF TRANSPORTATION

SPRINGFIELD RAIL IMPROVEMENTS PROJECT
SPRINGFIELD, SANGAMON COUNTY, ILLINOIS
CROSS SECTIONS – TRACK

SCALE: | SHEET 98 OF 125 SHEETS | STA. 47843+50.00 R1 TO STA. 47845+00.00 R1

F.A.U. RTE.	SECTION	COUNTY	TOTAL SHEETS	SHEET NO.
7972	20-00492-00-BR & 22-00492-01-BR	SANGAMON	714	687
	09L0179B	CONTRACT NO. 93773		
	ILLINOIS	FED. AID PROJECT		

687

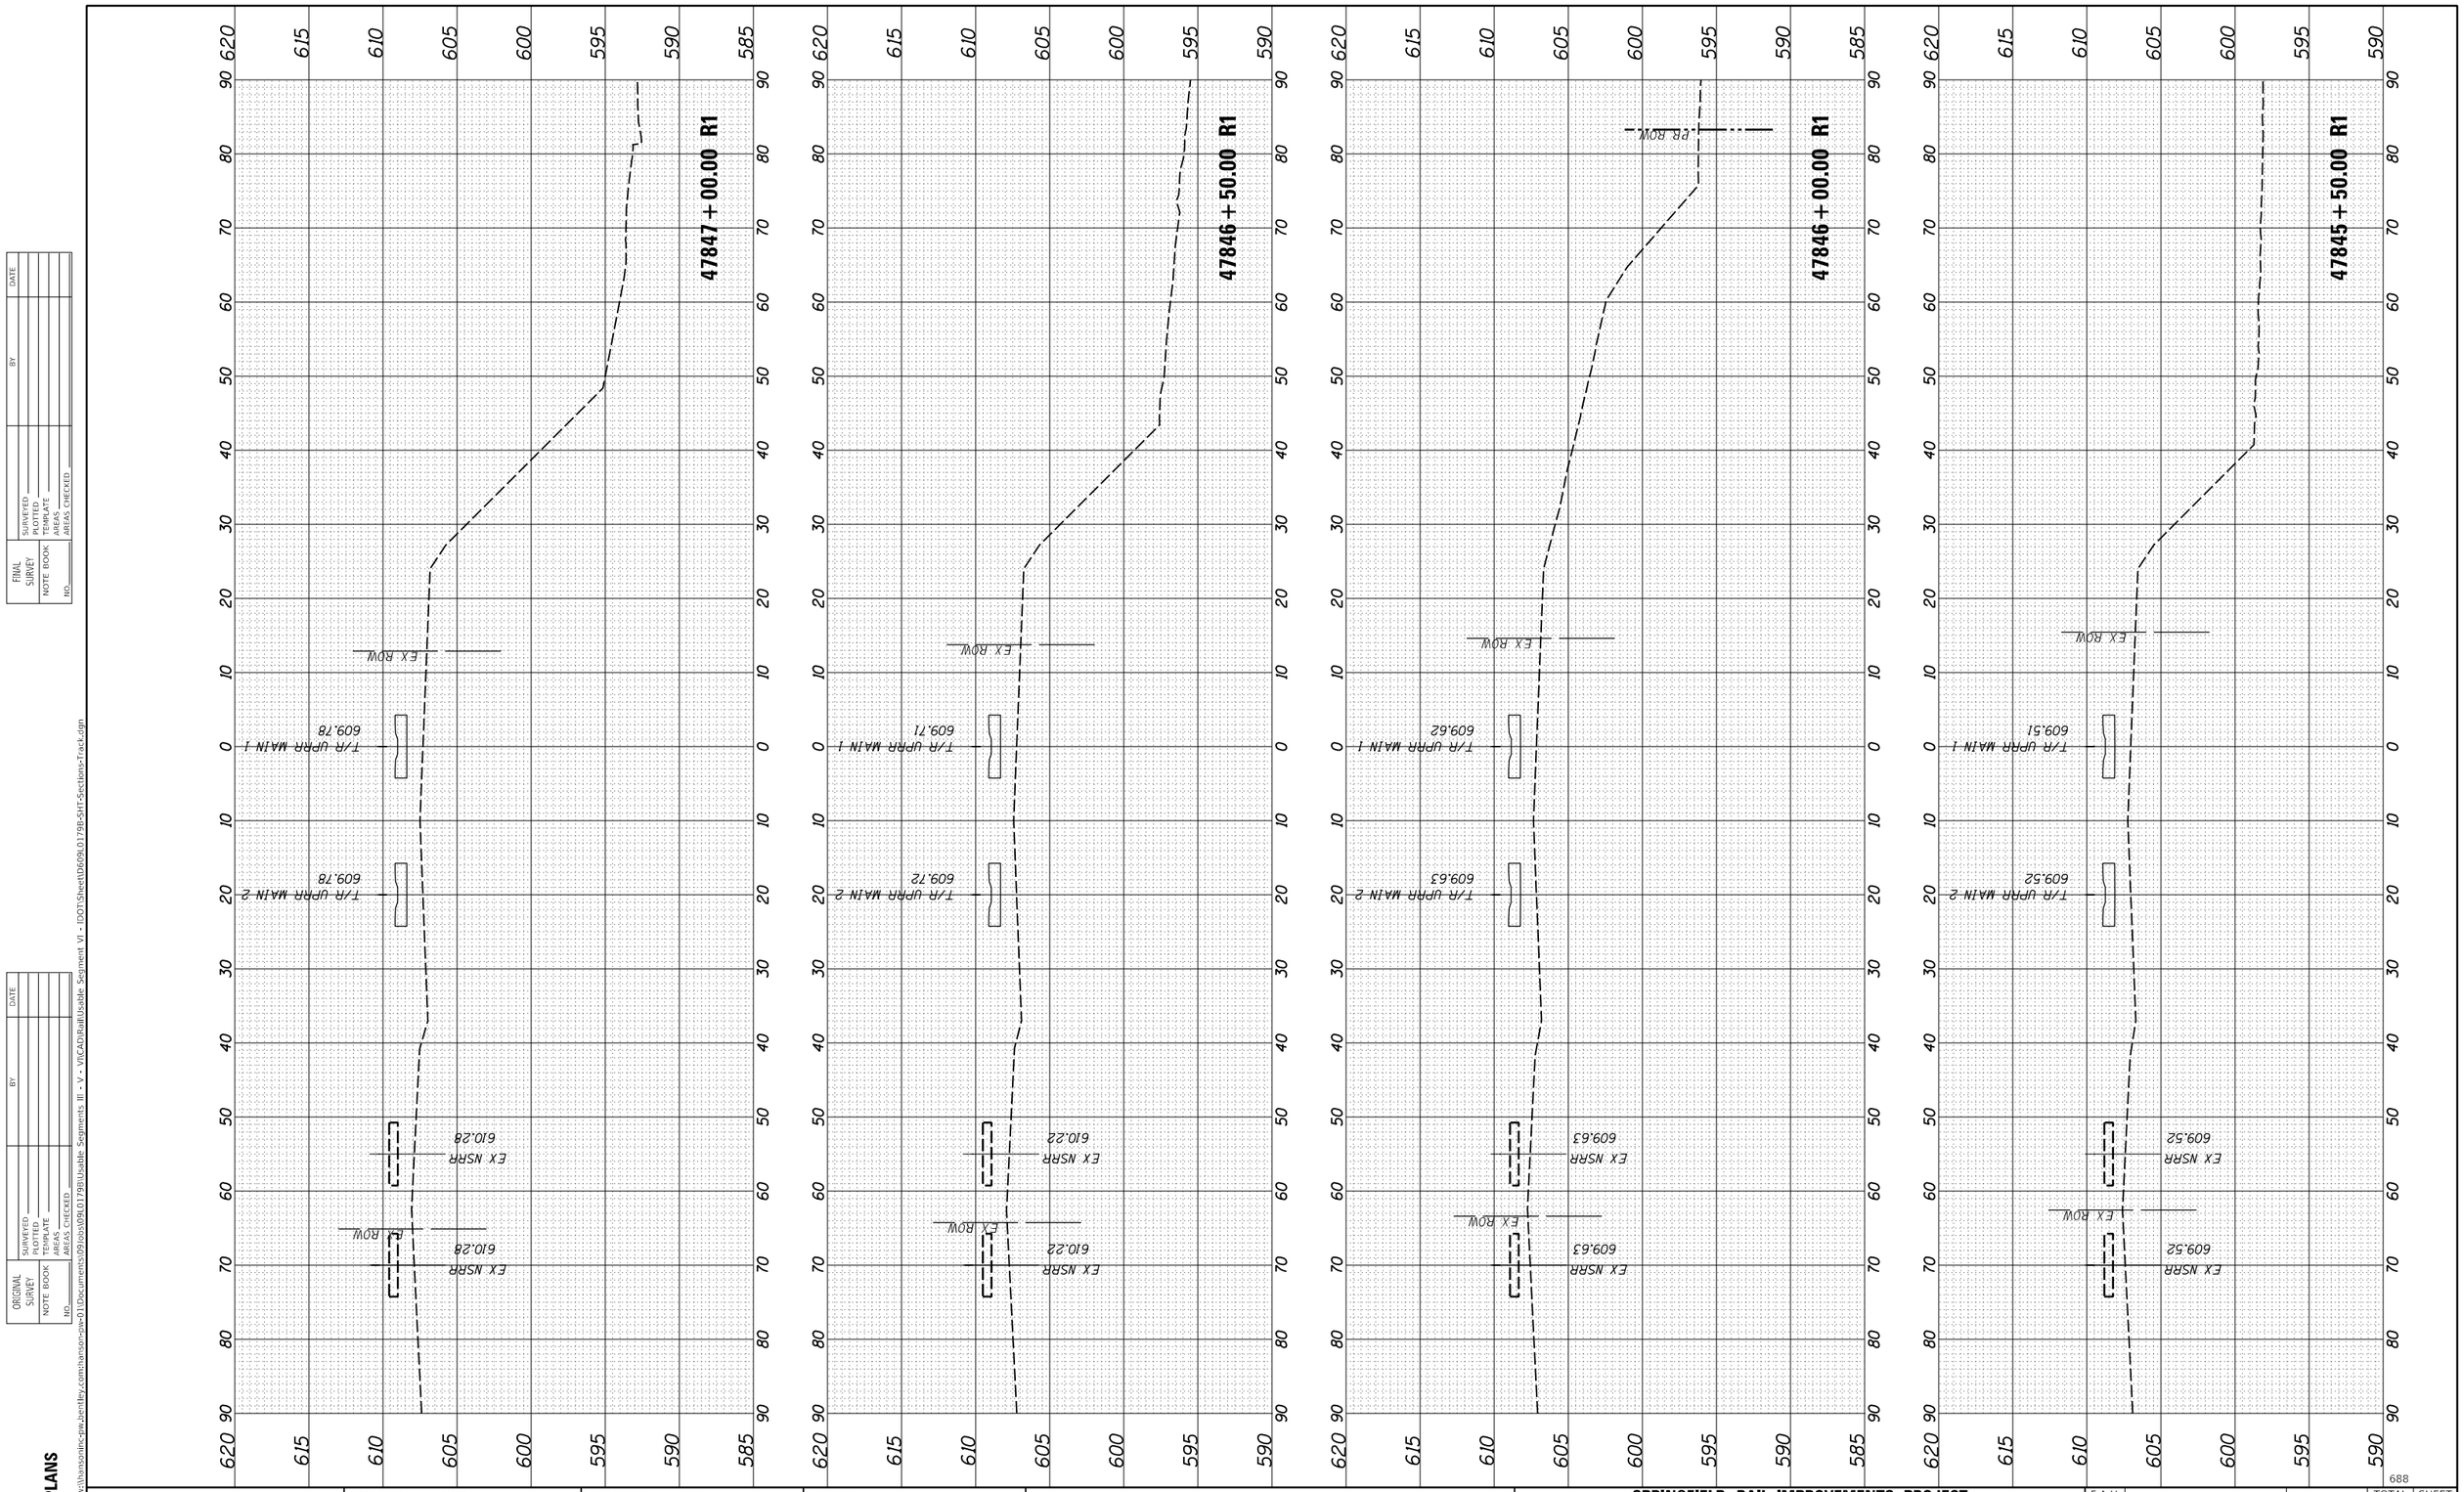

FINAL PLANS

MODEL: 75
FILE NAME: pw:\\hansonine-pw.jacobs.com:hanson-pw-01\Documents\09Jobs\09L0179B\Usable Segments III - V - VII\CAD\RailUsable Segment VI - IDOT\Sheet\D609L0179B-SHT-Sections-Track.dgn

FINAL SURVEY	SURVEYED	BY	DATE
NOTE BOOK	PLOTTED		
NO.	TEMPLATE		
	AREAS		
	AREAS CHECKED		

ORIGINAL SURVEY	SURVEYED	BY	DATE
NOTE BOOK	PLOTTED		
NO.	TEMPLATE		
	AREAS		
	AREAS CHECKED		

688

USER NAME = pop00275	DESIGNED - GCN	REVISED -	
	DRAWN - RH	REVISED -	
PLOT SCALE = 20.00 ' / in.	CHECKED - GCN	REVISED -	
PLOT DATE = 9/27/2024	DATE - 10/01/2024	REVISED -	

STATE OF ILLINOIS
DEPARTMENT OF TRANSPORTATION

SPRINGFIELD RAIL IMPROVEMENTS PROJECT
SPRINGFIELD, SANGAMON COUNTY, ILLINOIS
CROSS SECTIONS – TRACK

SCALE: | SHEET 99 OF 125 SHEETS | STA. 47845+50.00 R1 TO STA. 47847+00.00 R1

F.A.U. RTE.	SECTION	COUNTY	TOTAL SHEETS	SHEET NO.
7972	20-00492-00-BR & 22-00492-01-BR	SANGAMON	714	688
	09L0179B	CONTRACT NO. 93773		
	ILLINOIS	FED. AID PROJECT		

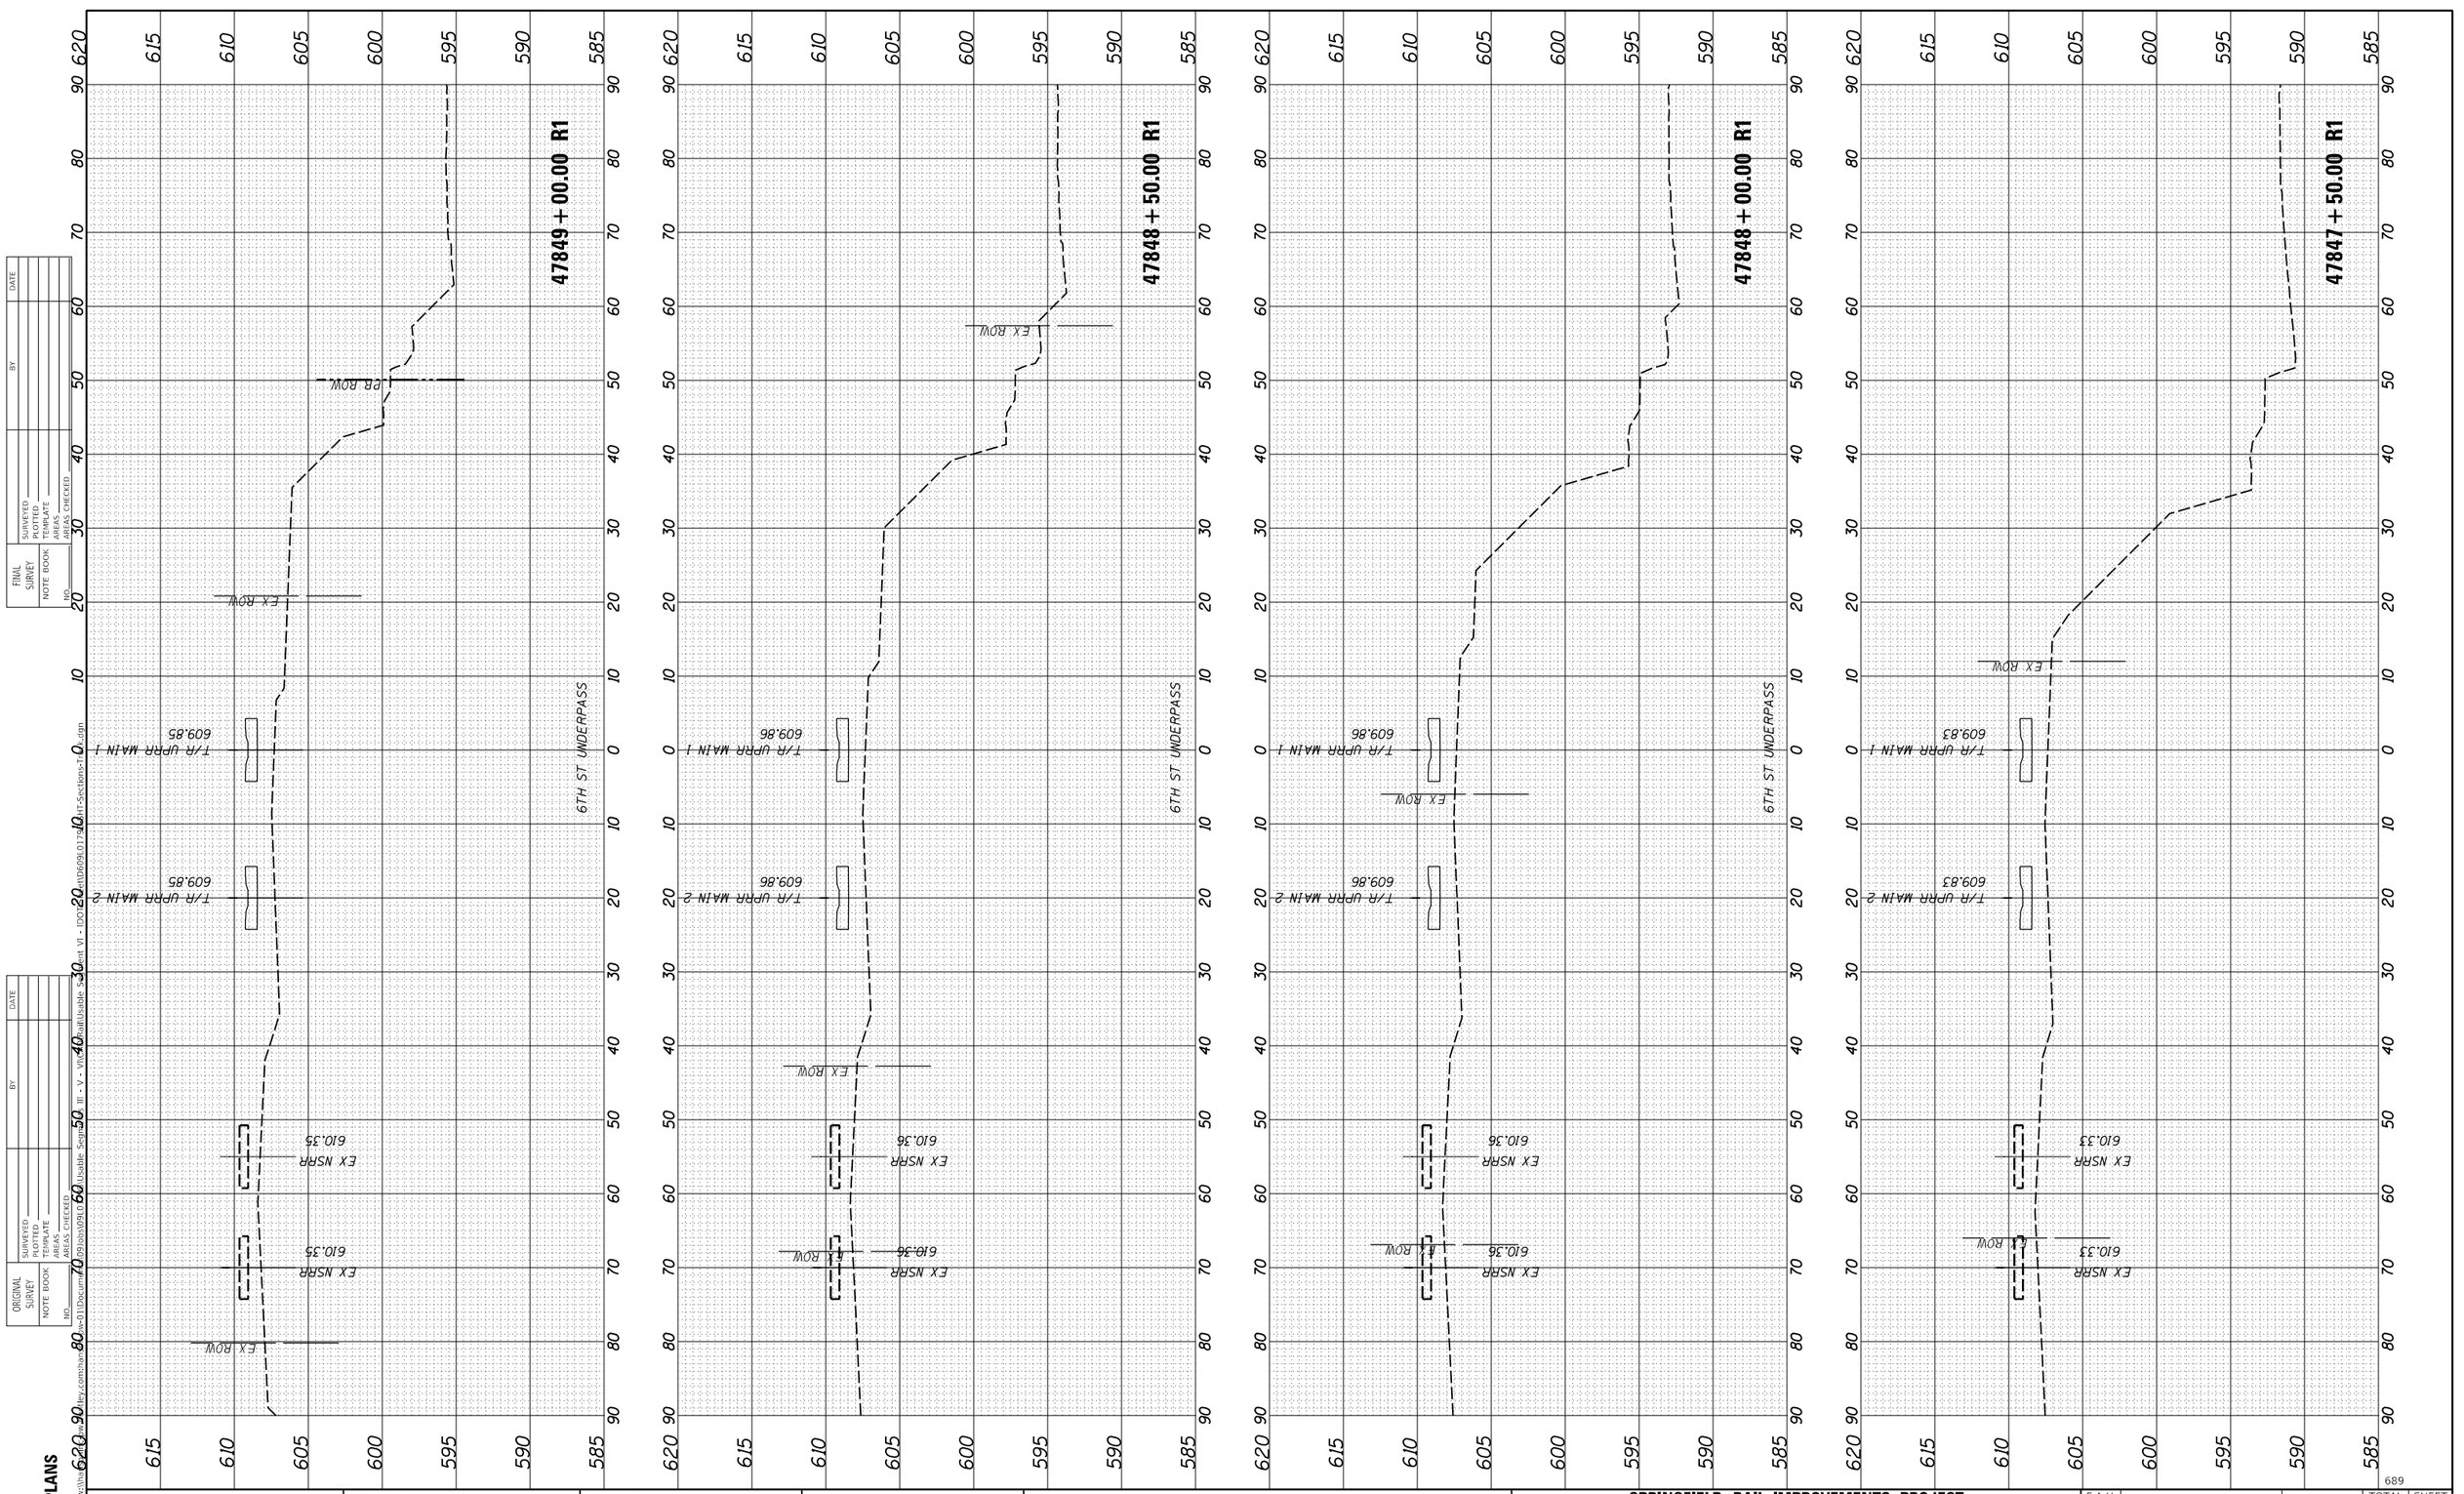

FINAL PLANS

MODEL: 76
FILE NAME: pw:\\hedley.com:hanson-011\Documents\09l0psb\09l0179\Project Data\Plan Sheets\Part VI - IDOT-Sections-Track.dgn

FINAL SURVEY	NOTE BOOK	NO.
	SURVEYED	
	PLOTTED	
	TEMPLATE	
	AREAS	
	AREAS CHECKED	

BY	DATE

ORIGINAL SURVEY	NOTE BOOK	NO.
	SURVEYED	
	PLOTTED	
	TEMPLATE	
	AREAS	
	AREAS CHECKED	

BY	DATE

pw:\\hedley.com:hanson-011\Documents\09l0psb\09l0179\Project Data\Plan Sheets\Part III - V - VI\RailUsable Segments.dgn
Part VI - IDOT-Sections-Track.dgn

USER NAME = pop00275	DESIGNED - GCN	REVISED -
	DRAWN - RH	REVISED -
PLOT SCALE = 20.00 ' / in.	CHECKED - GCN	REVISED -
PLOT DATE = 9/27/2024	DATE - 10/01/2024	REVISED -

STATE OF ILLINOIS
DEPARTMENT OF TRANSPORTATION

SPRINGFIELD RAIL IMPROVEMENTS PROJECT
SPRINGFIELD, SANGAMON COUNTY, ILLINOIS
CROSS SECTIONS – TRACK

SCALE: | SHEET 100 OF 125 SHEETS | STA. 47847+50.00 R1 TO STA. 47849+00.00 R1

F.A.U. RTE.	SECTION	COUNTY	TOTAL SHEETS	SHEET NO.
7972	20-00492-00-BR & 22-00492-01-BR	SANGAMON	714	689
	09L0179B	CONTRACT NO. 93773		
	ILLINOIS	FED. AID PROJECT		

689

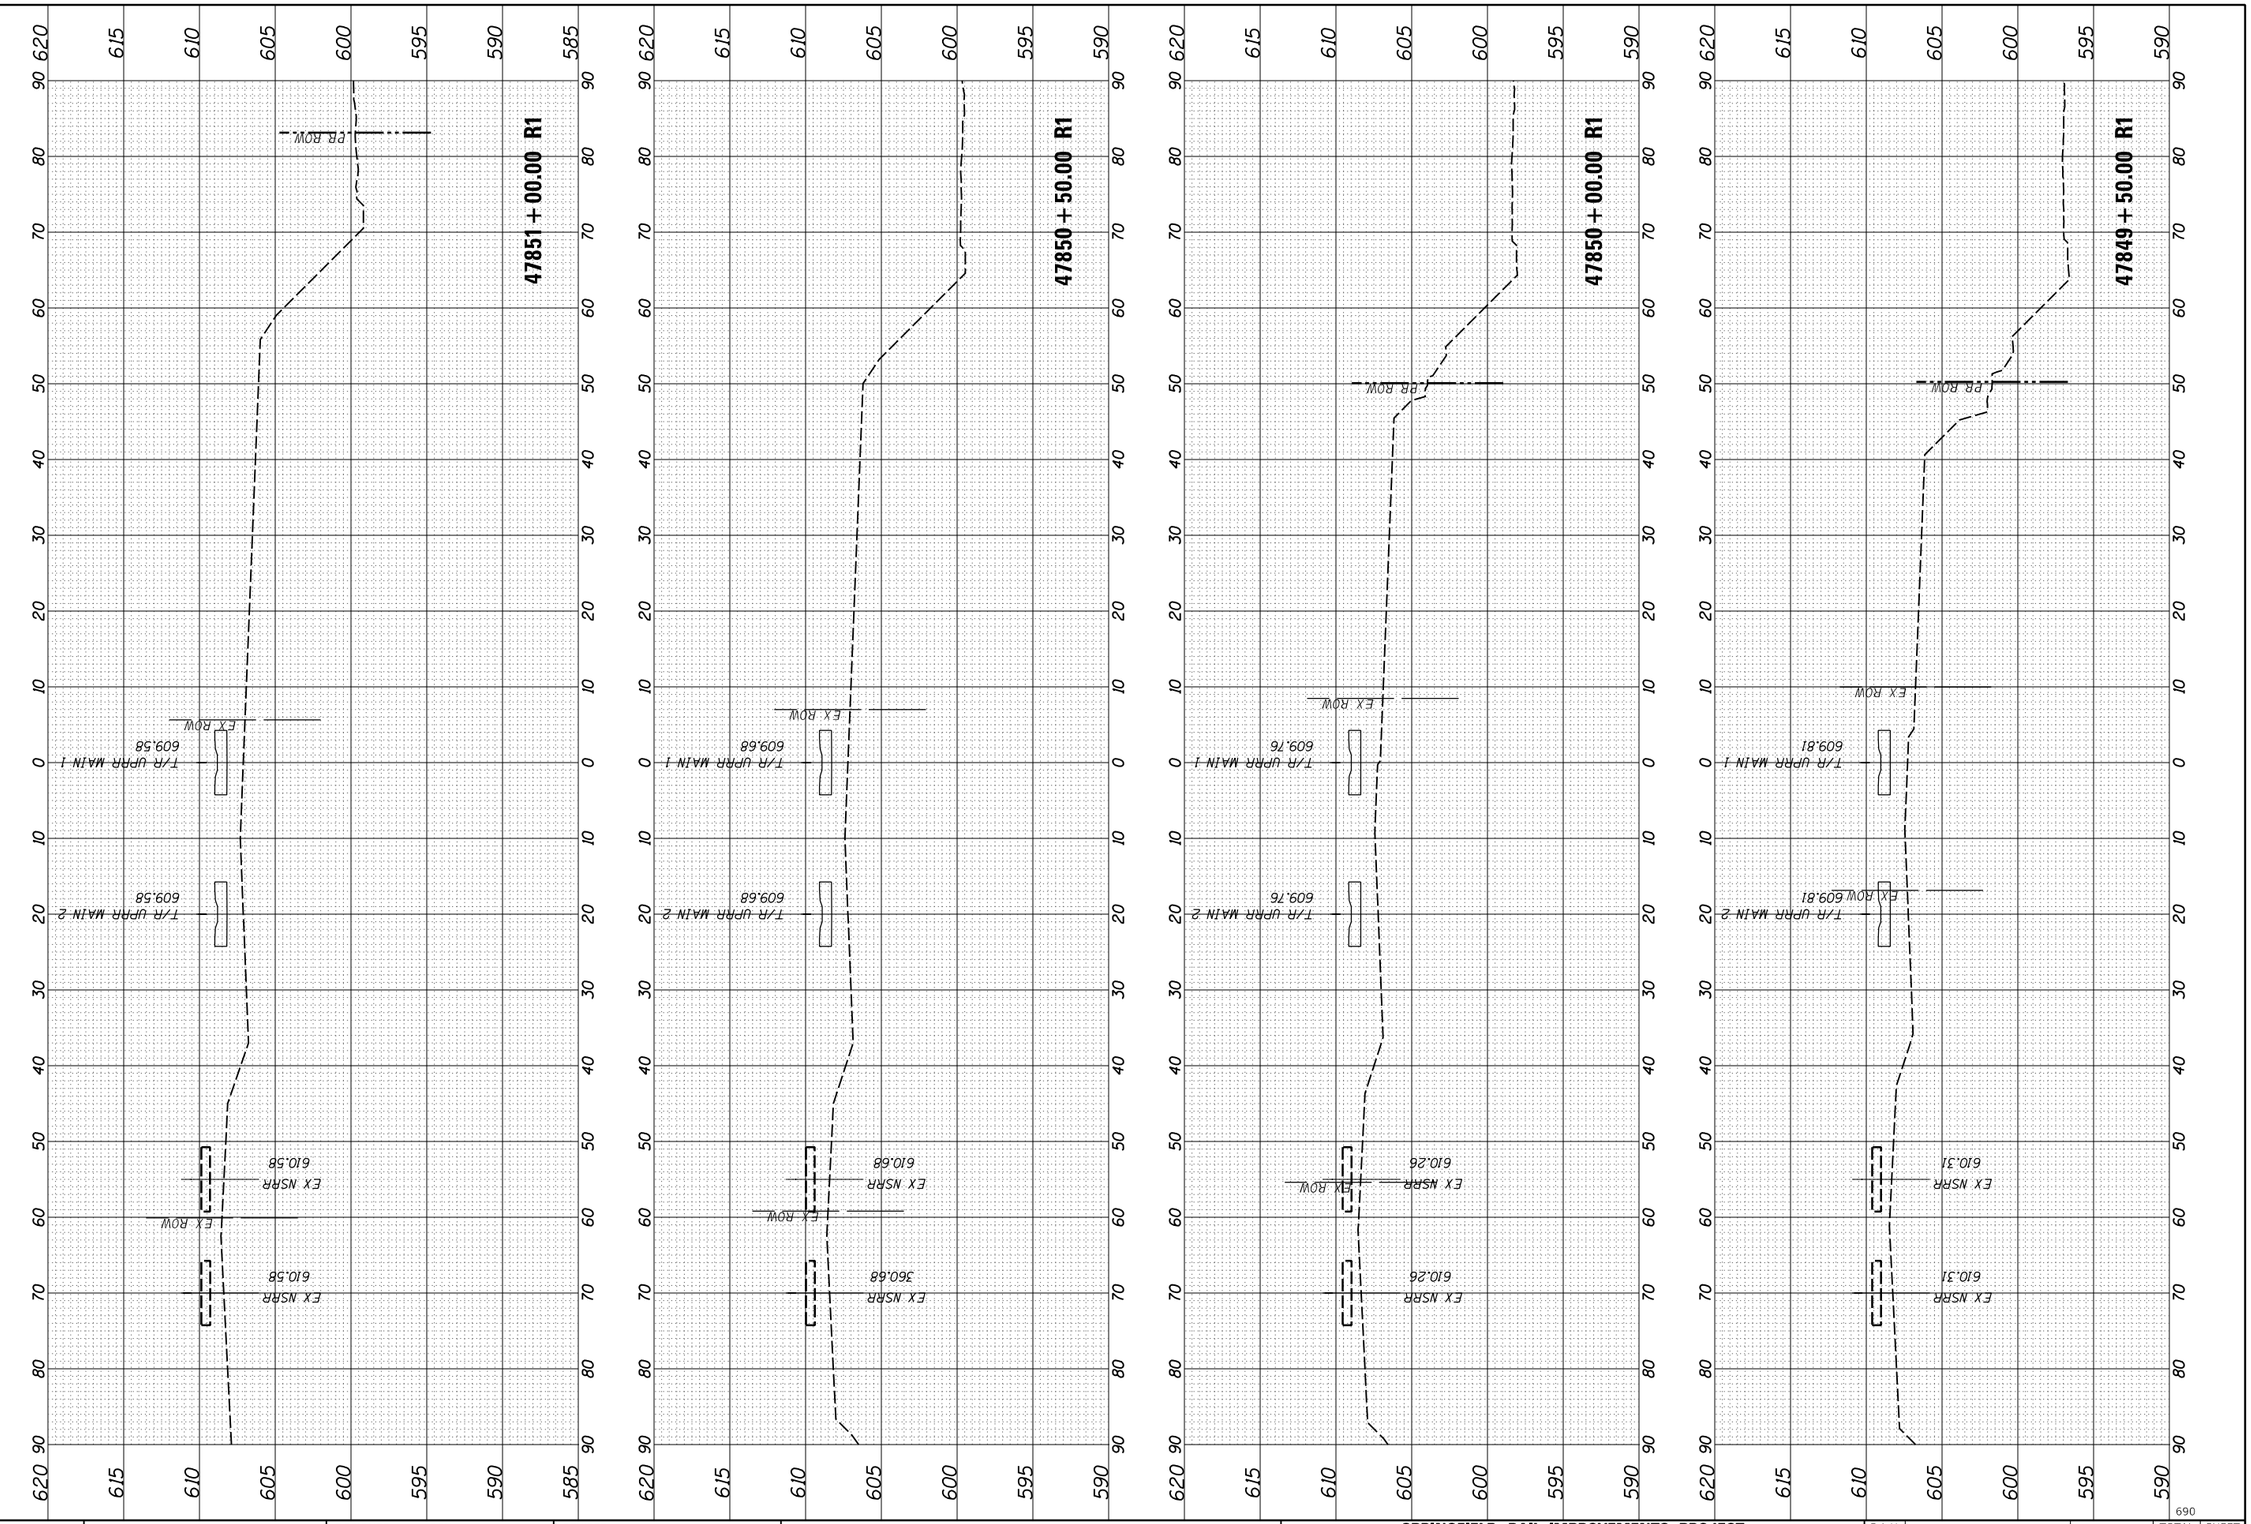

FINAL PLANS

FINAL SURVEY	SURVEYED	BY	DATE
NOTE BOOK	PLOTTED		
NO.	TEMPLATE		
	AREAS		
	AREAS CHECKED		

ORIGINAL SURVEY	SURVEYED	BY	DATE
NOTE BOOK	PLOTTED		
NO.	TEMPLATE		
	AREAS		
	AREAS CHECKED		

MODEL: 77
FILE NAME: pw:\\hansonlinc-pw.bentley.com:hanson-pw-01\Documents\09Jobs\09L0179B\Usable Segments III - V - VI\CAD\Rail\Usable Segment VI - IDOT\Sheet\D6609L0179B-SHT-Sections-Track.dgn

USER NAME = pop00275	DESIGNED - GCN	REVISED -	
	DRAWN - RH	REVISED -	
PLOT SCALE = 20.00 ' / in.	CHECKED - GCN	REVISED -	
PLOT DATE = 9/27/2024	DATE - 10/01/2024	REVISED -	

STATE OF ILLINOIS
DEPARTMENT OF TRANSPORTATION

SPRINGFIELD RAIL IMPROVEMENTS PROJECT
SPRINGFIELD, SANGAMON COUNTY, ILLINOIS
CROSS SECTIONS – TRACK

SCALE:

SHEET 101 OF 125 SHEETS

STA. 47849+50.00 R1 TO STA. 47851+00.00 R1

F.A.U. RTE.	SECTION	COUNTY	TOTAL SHEETS	SHEET NO.
7972	20-00492-00-BR & 22-00492-01-BR	SANGAMON	714	690
	09L0179B	CONTRACT NO. 93773		
	ILLINOIS	FED. AID PROJECT		

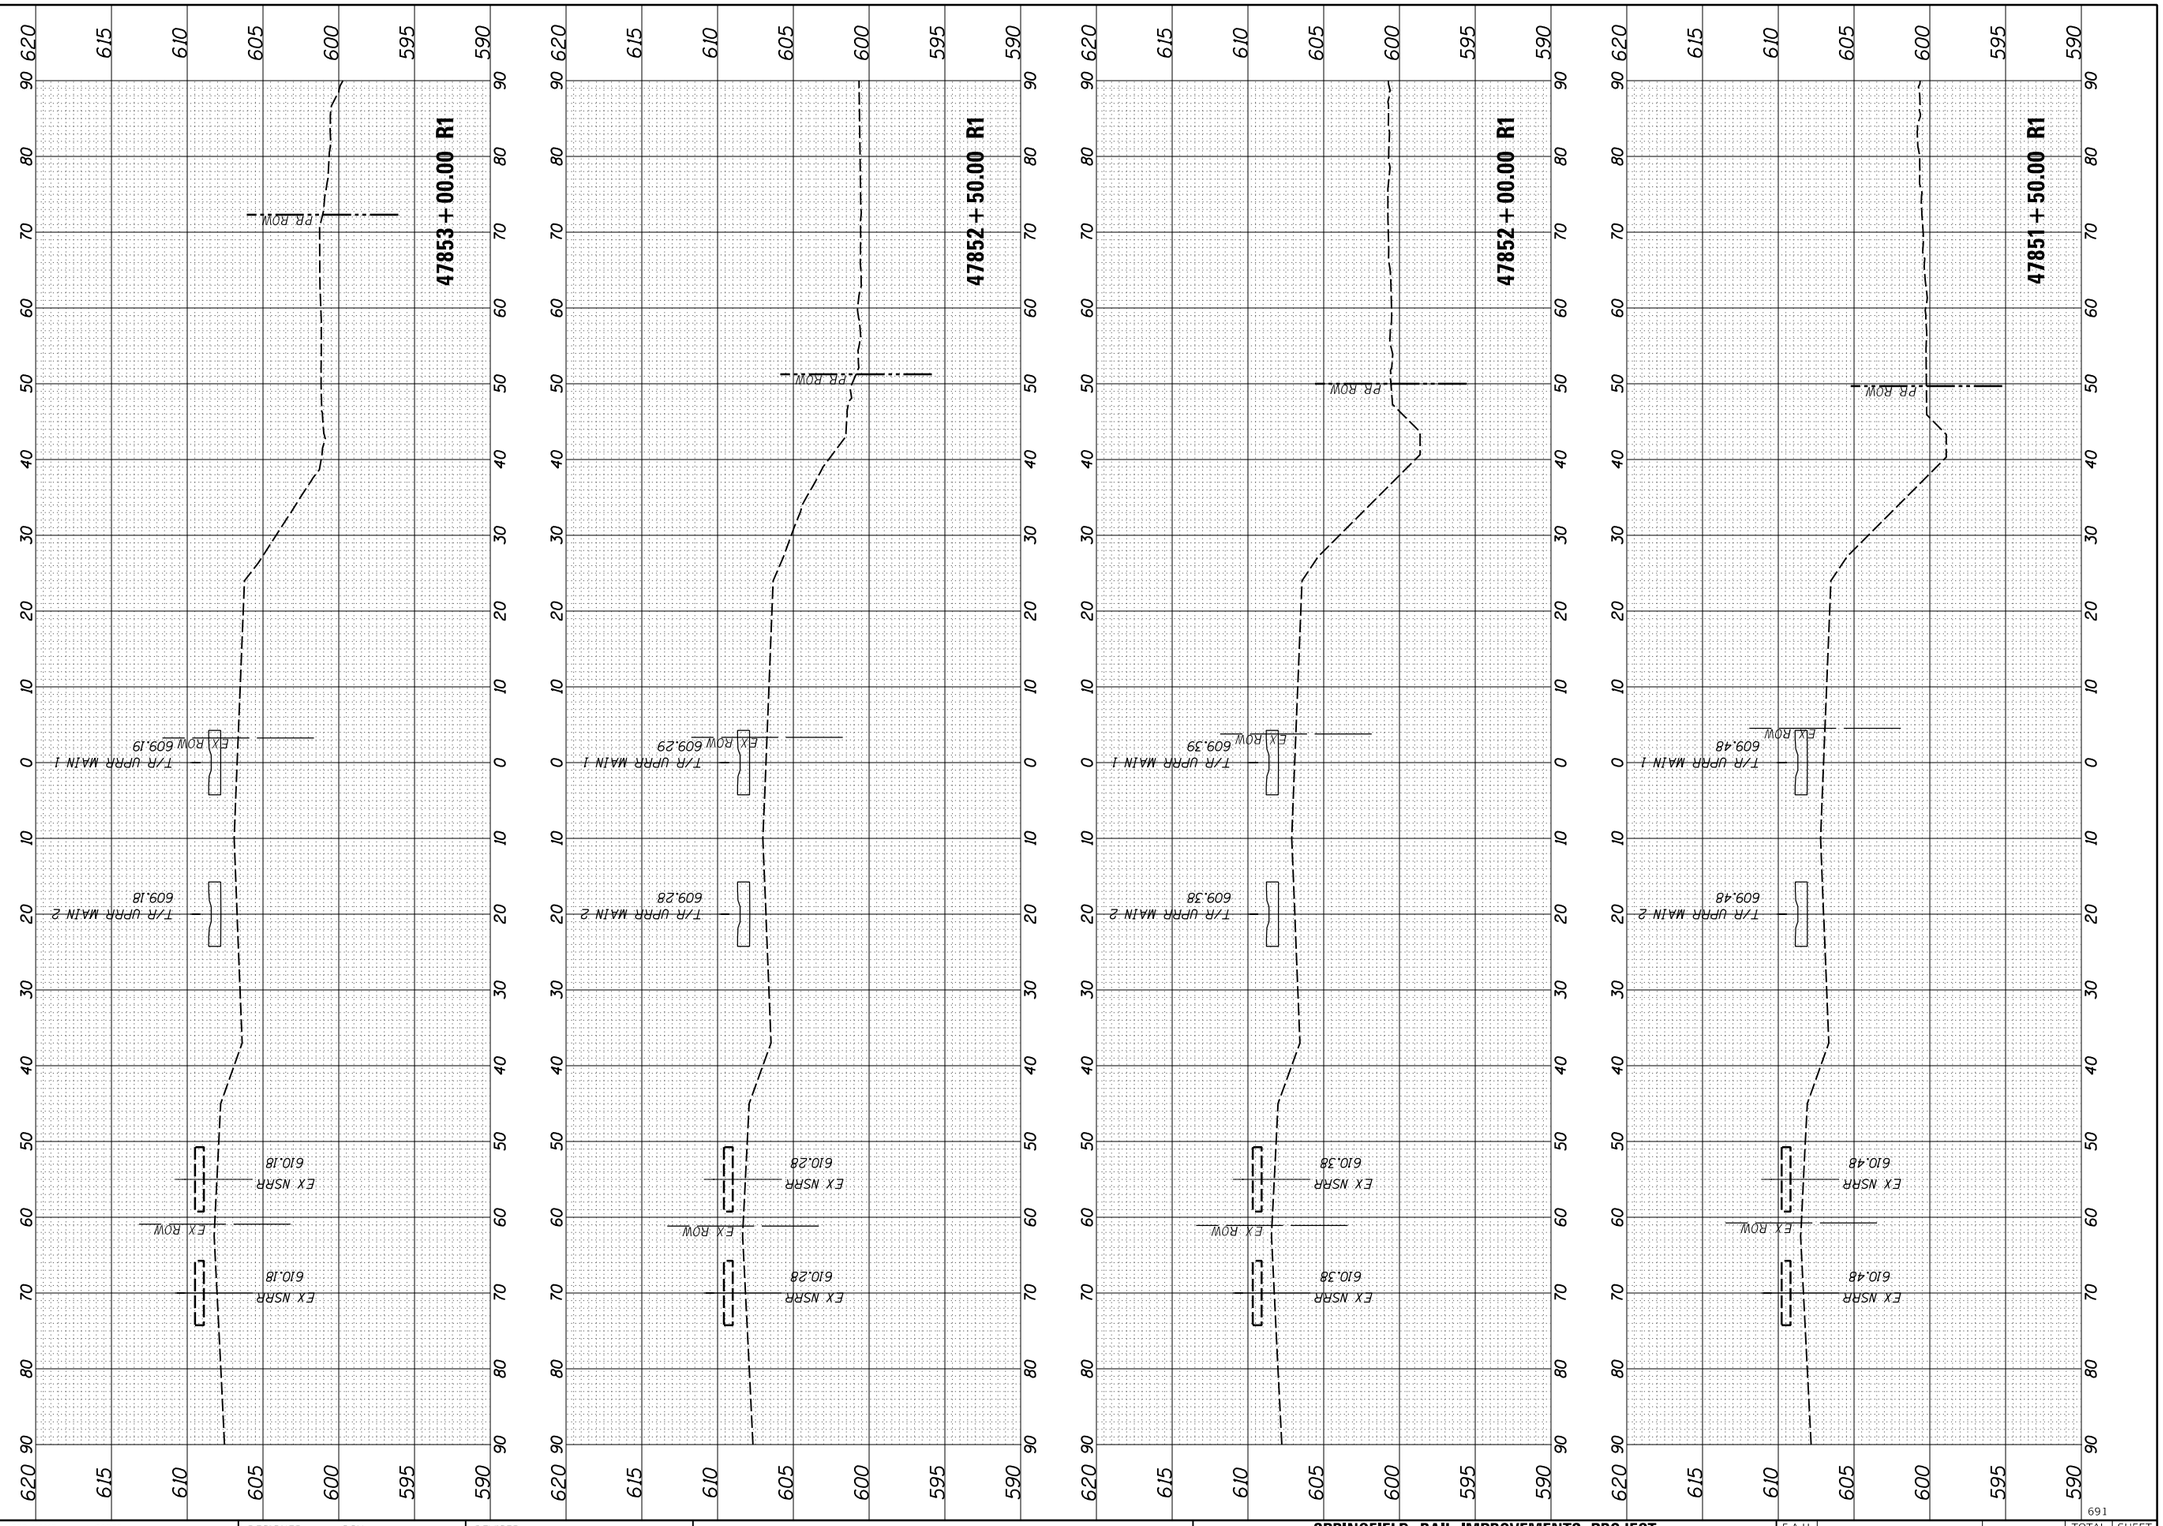

691

USER NAME = pop00275	DESIGNED - GCN	REVISED -	
	DRAWN - RH	REVISED -	
PLOT SCALE = 20.00 ' / in.	CHECKED - GCN	REVISED -	
PLOT DATE = 9/27/2024	DATE - 10/01/2024	REVISED -	

STATE OF ILLINOIS
DEPARTMENT OF TRANSPORTATION

SPRINGFIELD RAIL IMPROVEMENTS PROJECT
SPRINGFIELD, SANGAMON COUNTY, ILLINOIS
CROSS SECTIONS – TRACK

SCALE: | SHEET 102 OF 125 SHEETS | STA. 47851+50.00 R1 TO STA. 47853+00.00 R1

F.A.U. RTE.	SECTION	COUNTY	TOTAL SHEETS	SHEET NO.
7972	20-00492-00-BR & 22-00492-01-BR	SANGAMON	714	691
	09L0179B	CONTRACT NO. 93773		
		ILLINOIS	FED. AID PROJECT	

FINAL PLANS

MODEL: 78
FILE NAME: pw:\hansonlnc-pw.bentley.com:hanson-pw-01\Documents\09Jobs\09L0179B\Usable Segments III - V • V\CAD\Rail\Usable Segment VI - IDOT\Sheet\D609L0179B-SHT-Sections-Track.dgn

ORIGINAL SURVEY		BY	DATE
NOTE BOOK	SURVEYED		
NO.	PLOTTED		
	TEMPLATE		
	AREAS		
	AREAS CHECKED		

FINAL SURVEY		BY	DATE
NOTE BOOK	SURVEYED		
NO.	PLOTTED		
	TEMPLATE		
	AREAS		
	AREAS CHECKED		

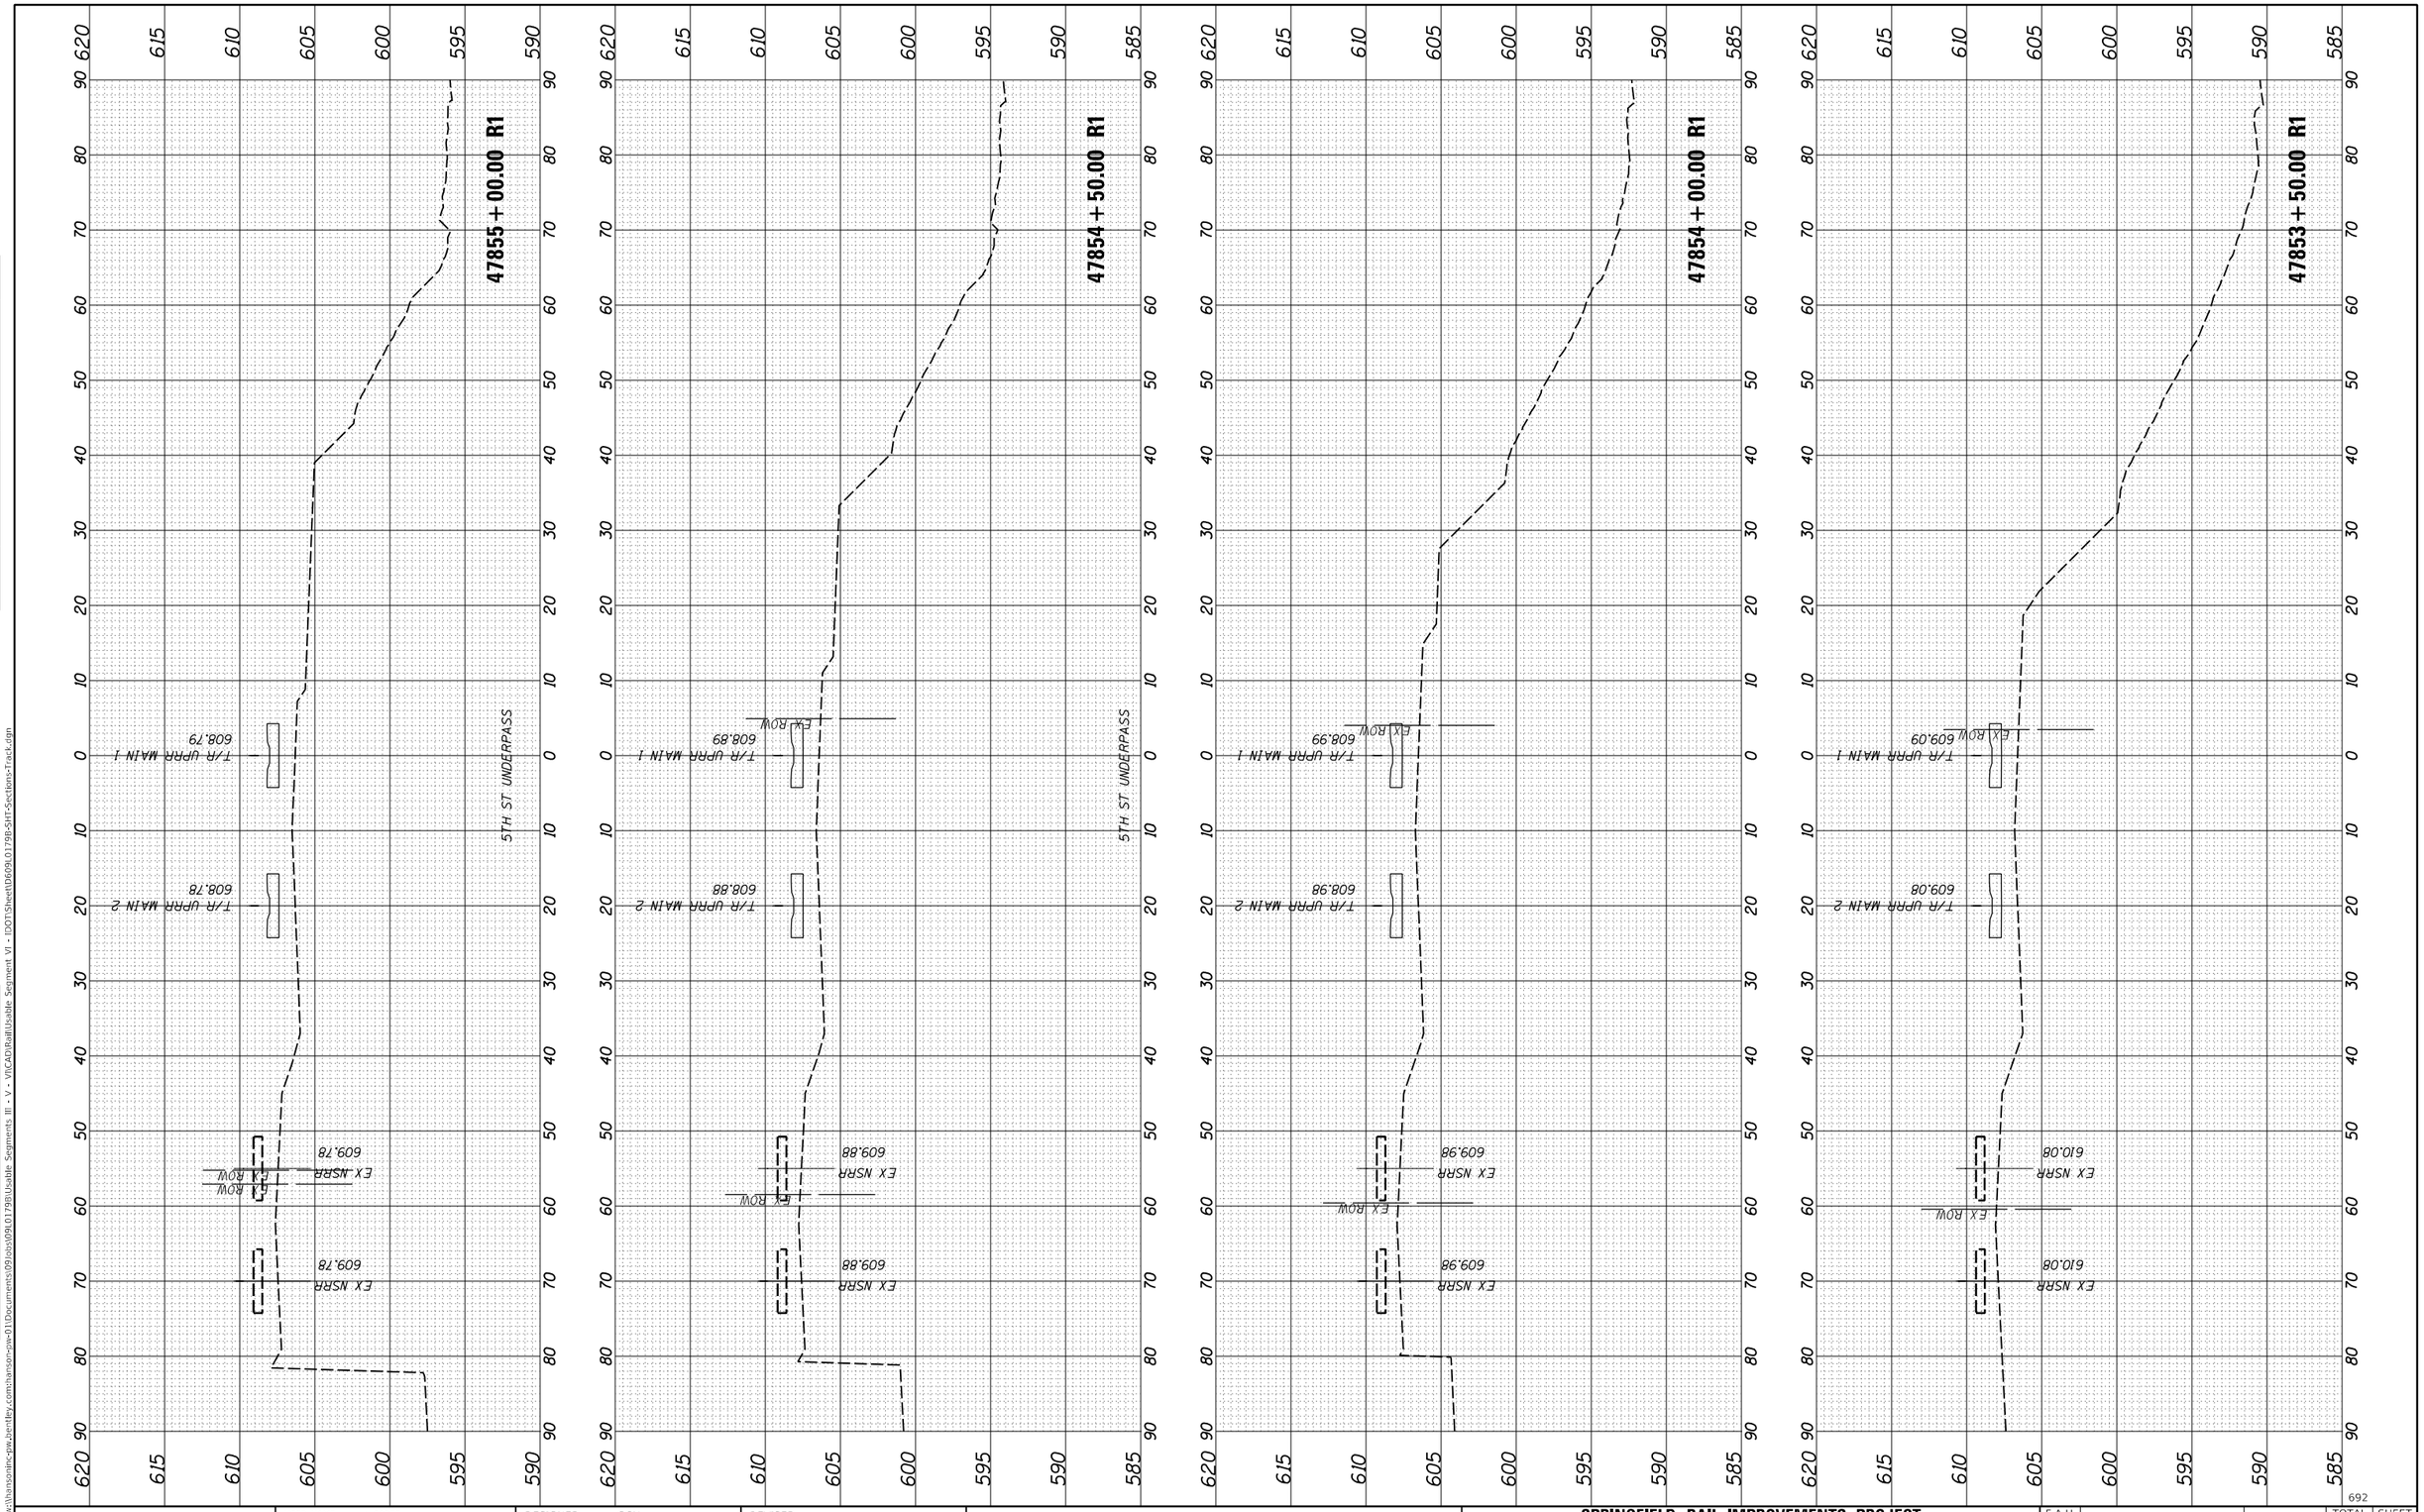

FINAL PLANS

MODEL: 79
FILE NAME: pw:\hansonlinc-pw.bentley.com:hanson-pw-01\Documents\09Jobs\09L0179B\Usable Segments III - V = VI\CAD\Rail\Usable Segment VI - IDOT\Sheet\D609L0179B-SHT-Sections-Track.dgn

FINAL SURVEY		BY	DATE
NOTE BOOK	SURVEYED		
	PLOTTED		
NO.	TEMPLATE		
	AREAS		
	AREAS CHECKED		

ORIGINAL SURVEY		BY	DATE
NOTE BOOK	SURVEYED		
	PLOTTED		
NO.	TEMPLATE		
	AREAS		
	AREAS CHECKED		

692

USER NAME = pop00275	DESIGNED - GCN	REVISED -	
	DRAWN - RH	REVISED -	
PLOT SCALE = 20.00 ' / in.	CHECKED - GCN	REVISED -	
PLOT DATE = 9/27/2024	DATE - 10/01/2024	REVISED -	

STATE OF ILLINOIS
DEPARTMENT OF TRANSPORTATION

SPRINGFIELD RAIL IMPROVEMENTS PROJECT
SPRINGFIELD, SANGAMON COUNTY, ILLINOIS
CROSS SECTIONS – TRACK

SCALE:

SHEET 103 OF 125 SHEETS | STA. 47853+50.00 R1 TO STA. 47855+00.00 R1

F.A.U. RTE.	SECTION	COUNTY	TOTAL SHEETS	SHEET NO.
7972	20-00492-00-BR & 22-00492-01-BR	SANGAMON	714	692
	09L0179B	CONTRACT NO. 93773		
	ILLINOIS	FED. AID PROJECT		

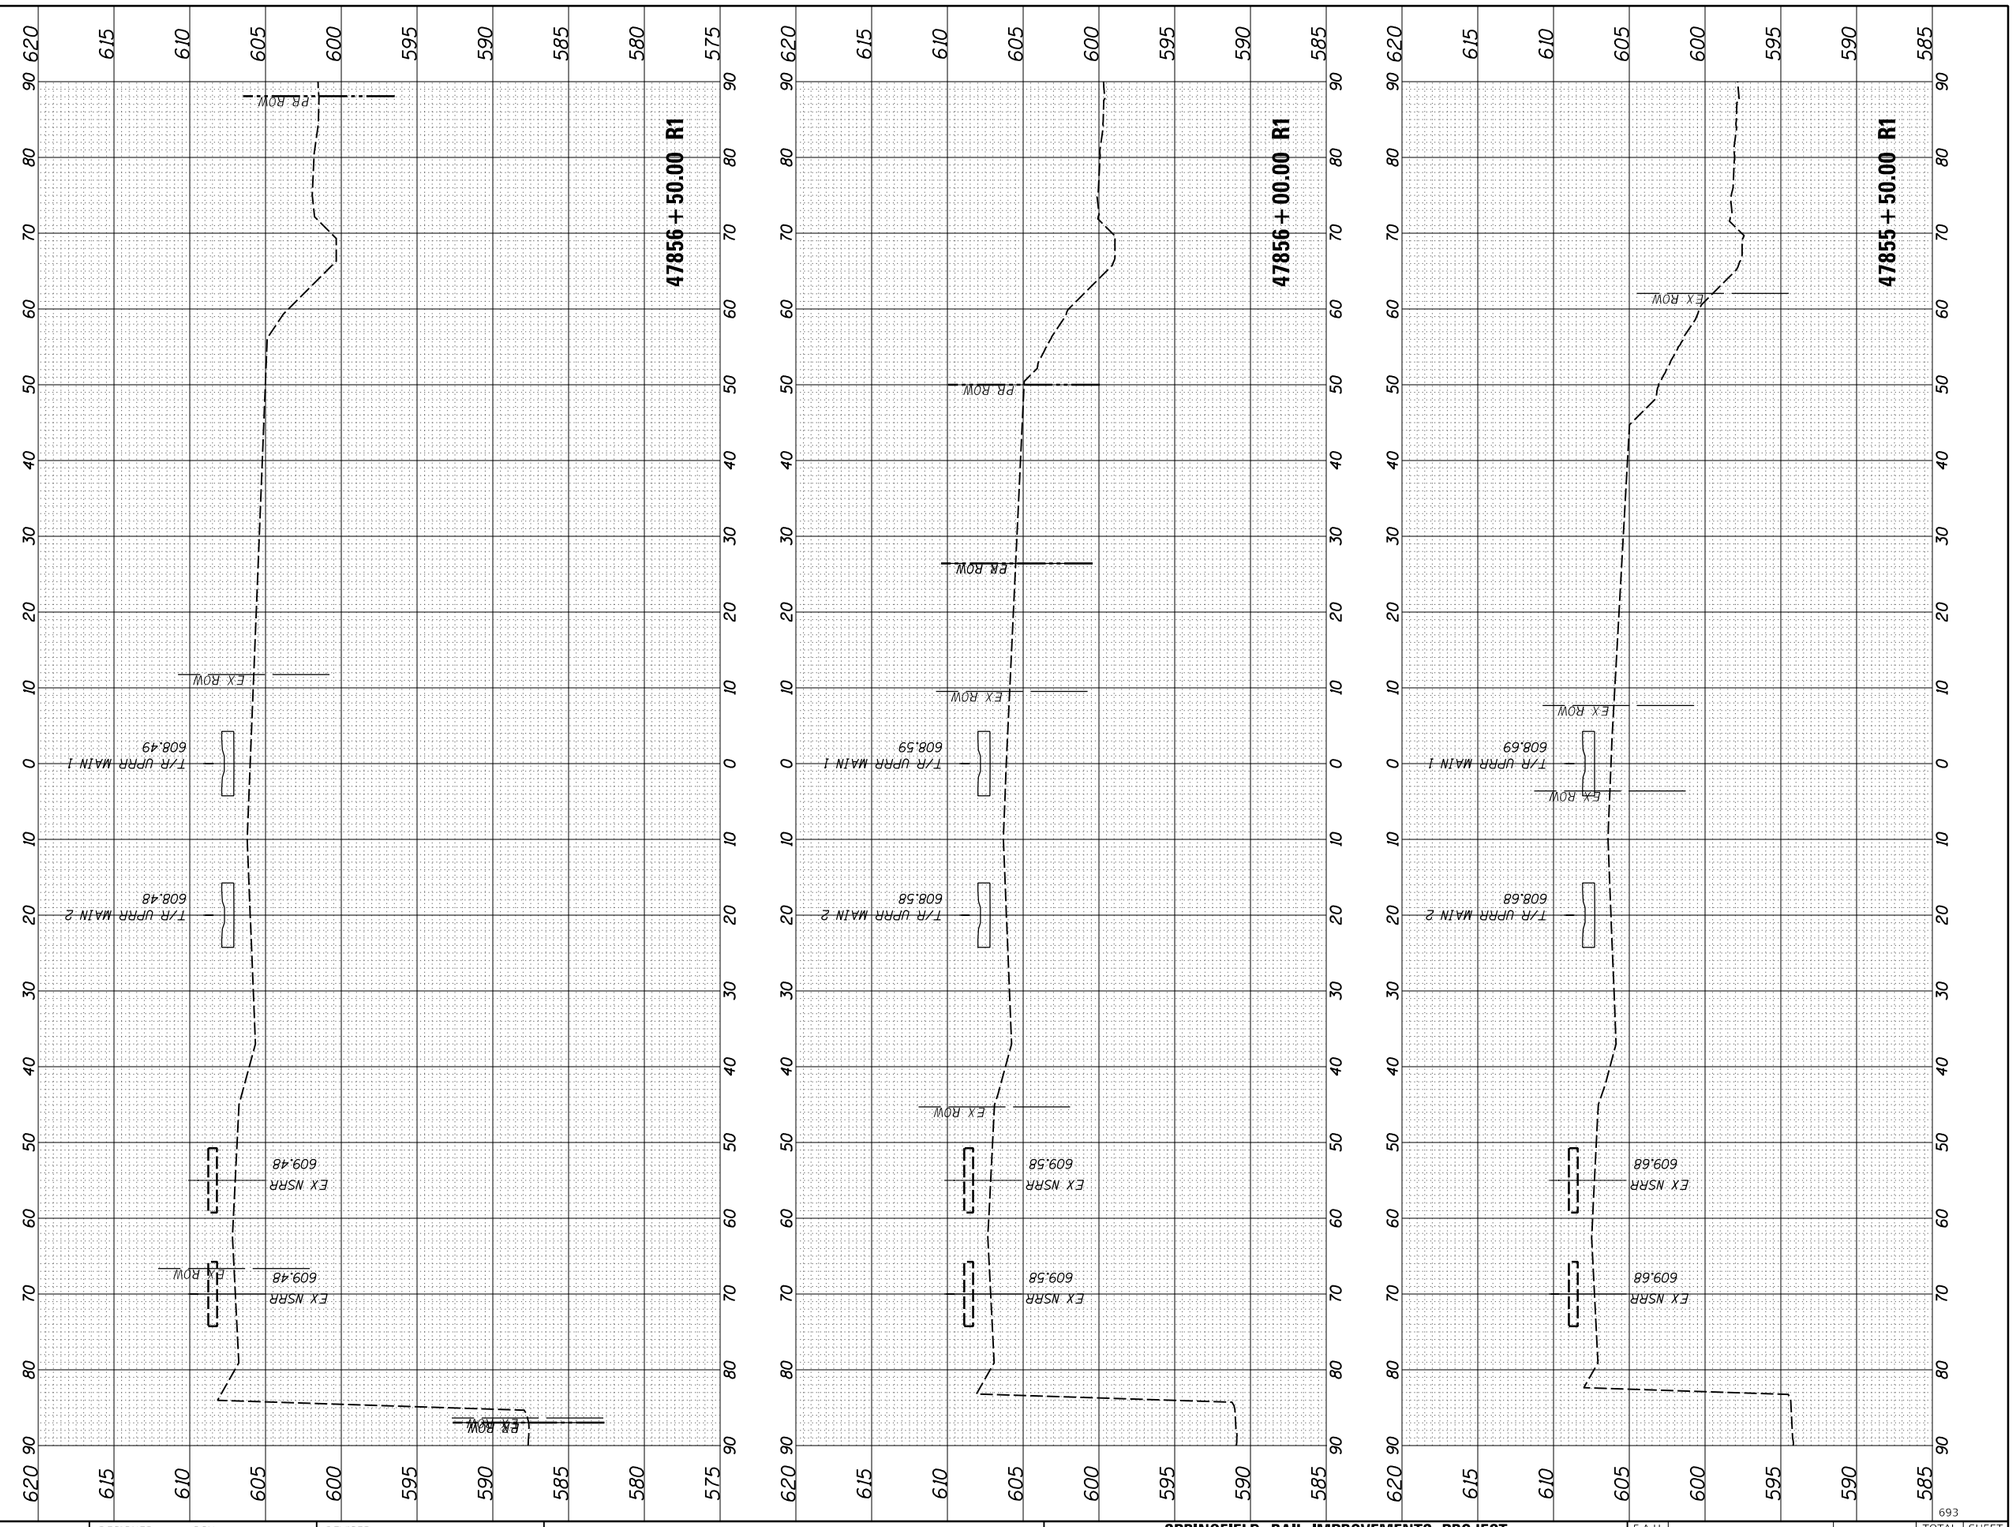

693

USER NAME = pop00275	DESIGNED - GCN	REVISED -	
	DRAWN - RH	REVISED -	
PLOT SCALE = 20.00 ' / in.	CHECKED - GCN	REVISED -	
PLOT DATE = 9/27/2024	DATE - 10/01/2024	REVISED -	

STATE OF ILLINOIS
DEPARTMENT OF TRANSPORTATION

SPRINGFIELD RAIL IMPROVEMENTS PROJECT
SPRINGFIELD, SANGAMON COUNTY, ILLINOIS
CROSS SECTIONS – TRACK

SCALE: | SHEET 104 OF 125 SHEETS | STA. 47855+50.00 R1 TO STA. 47856+50.00 R1

F.A.U. RTE.	SECTION	COUNTY	TOTAL SHEETS	SHEET NO.
7972	20-00492-00-BR & 22-00492-01-BR	SANGAMON	714	693
	09L0179B	CONTRACT NO. 93773		
		ILLINOIS	FED. AID PROJECT	

FINAL PLANS

MODEL: 80
FILE NAME: pw:\hansonlnc-pw.bentley.com:hanson-pw-011Documents\09Jobs\09L0179B\Usable Segments III - V - VI\CAD\Rail\Usable Segment VI - IDOT\Sheet\D609L0179B-SHT-Sections-Track.dgn

ORIGINAL SURVEY			
NOTE BOOK	SURVEYED	BY	
NO.	PLOTTED		DATE
	TEMPLATE		
	AREAS		
	AREAS CHECKED		

FINAL SURVEY			
NOTE BOOK	SURVEYED	BY	
NO.	PLOTTED		DATE
	TEMPLATE		
	AREAS		
	AREAS CHECKED		

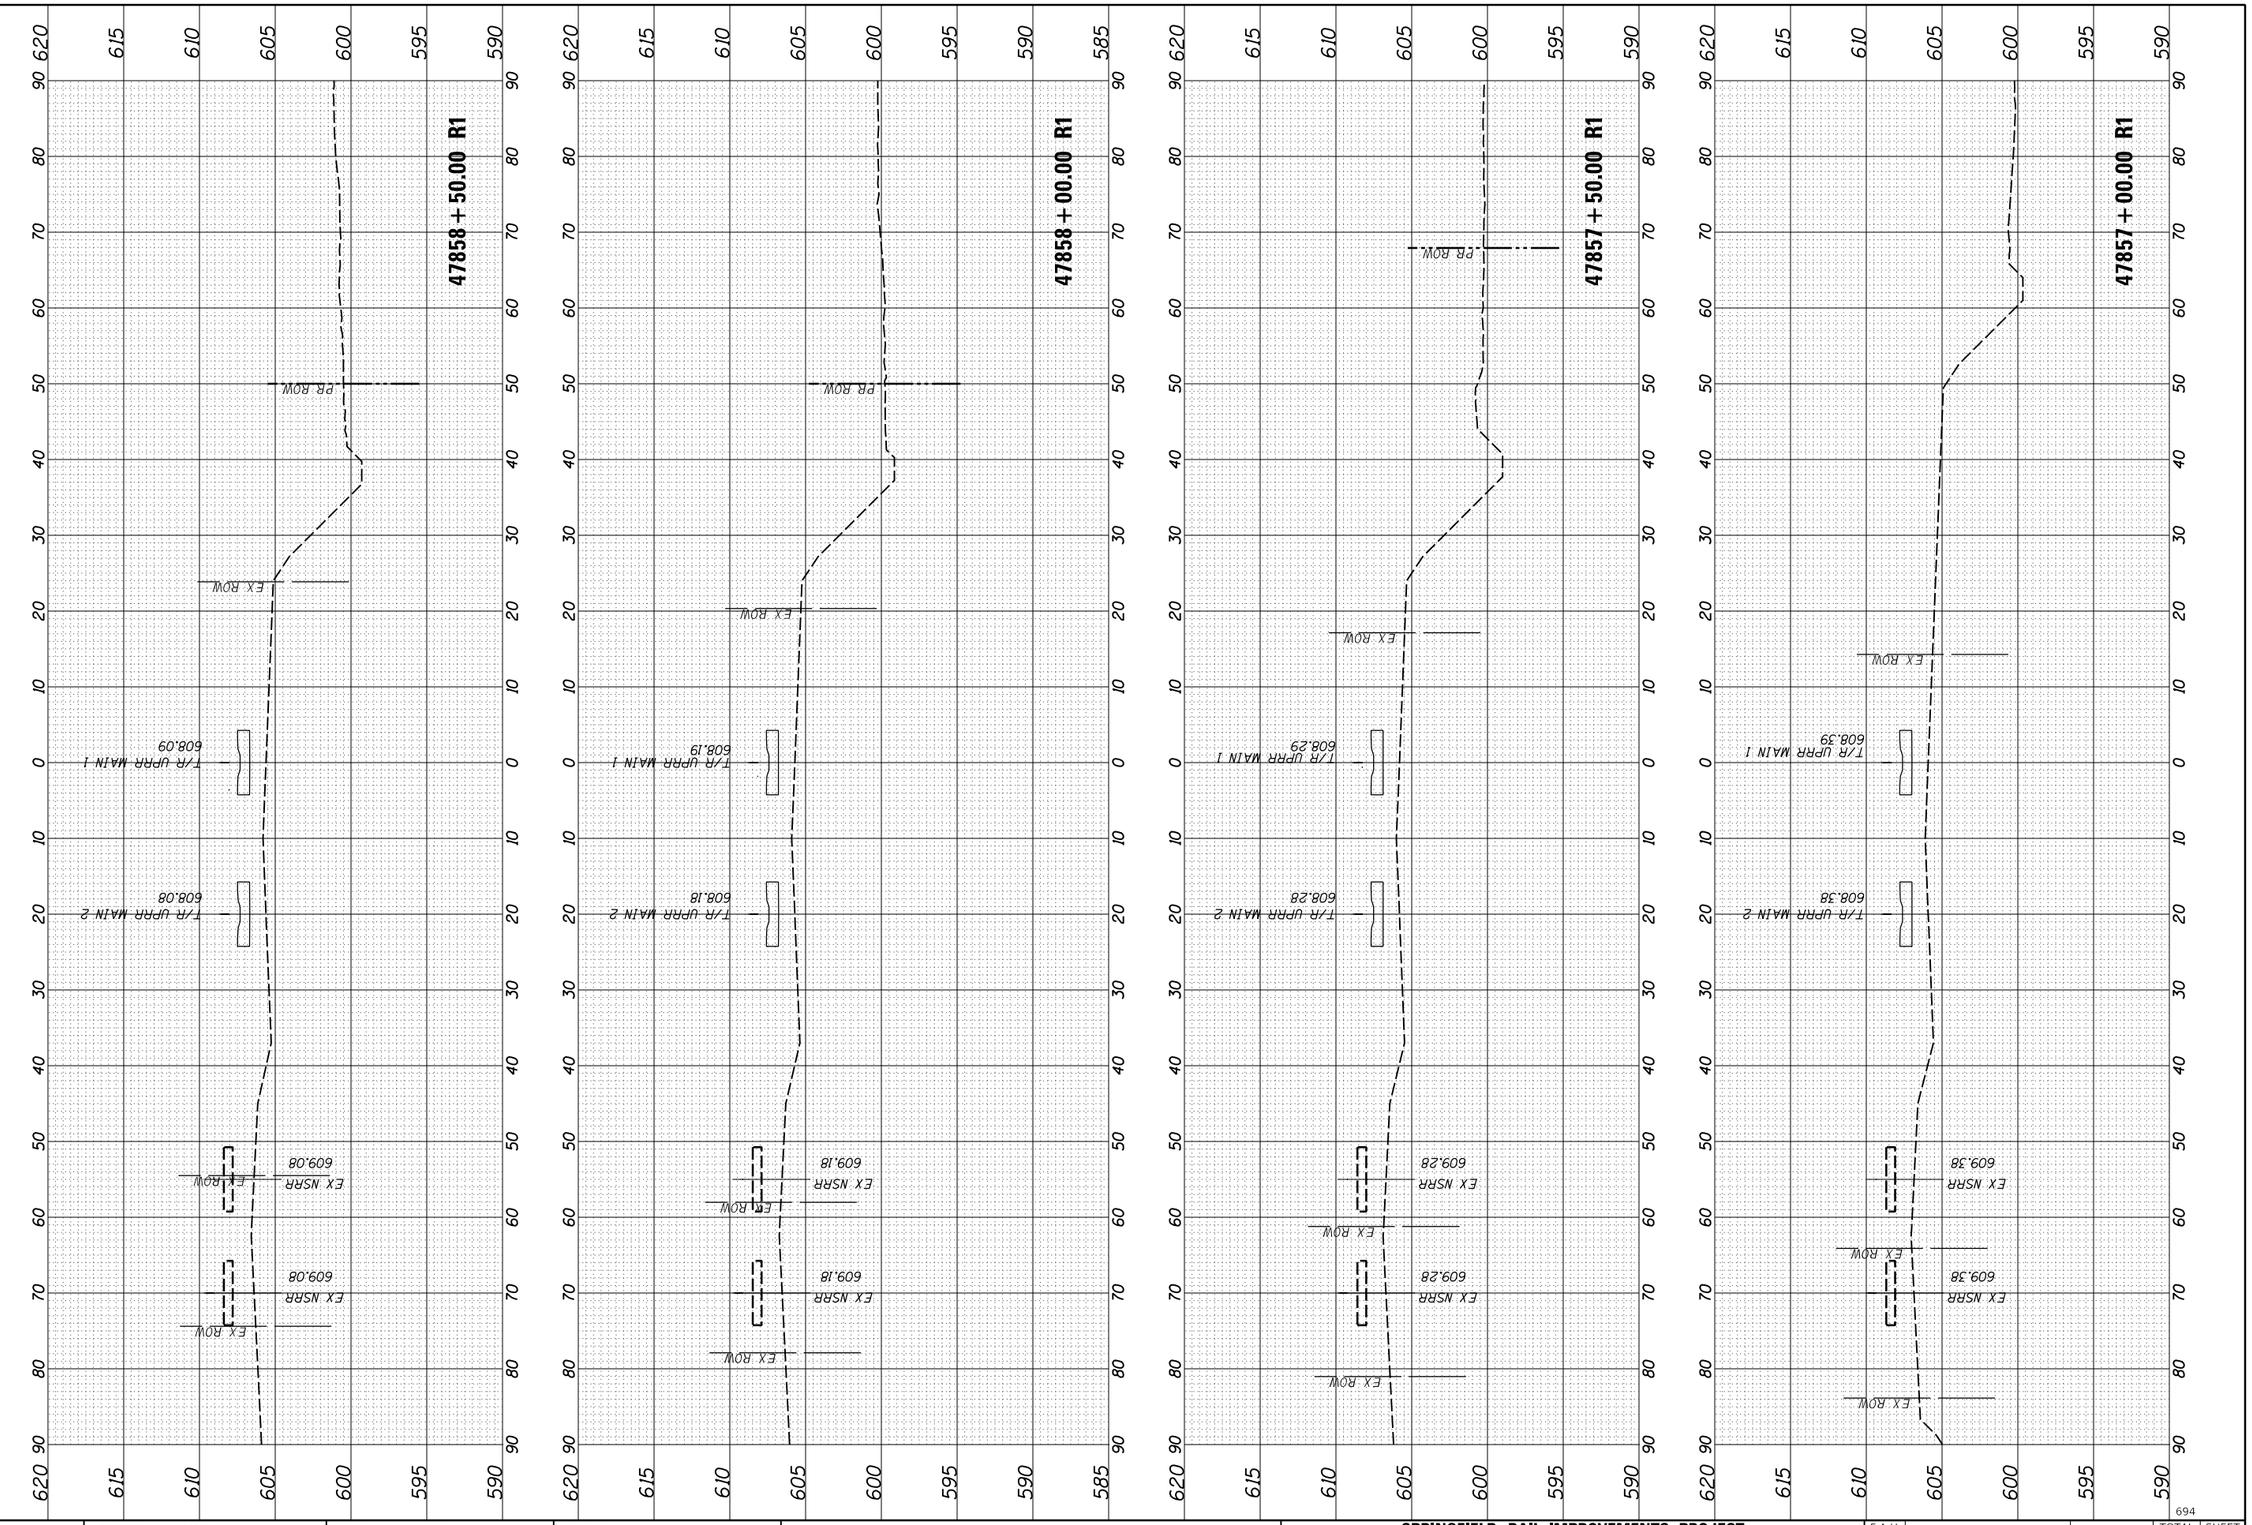

694

FINAL PLANS

MODEL: 81

FILE NAME: pw:\\hansonine-pw.jacobsen.com:hanson-pw-01\Documents\09Jobs\09L0179B\Usable Segments III - V - VI\CAD\RailUsable Segment VI - IDOT\Sheet\D609L0179B-SHT-Sections-Track.dgn

FINAL SURVEY		BY	DATE
NOTE BOOK	SURVEYED		
NO.	PLOTTED		
	TEMPLATE		
	AREAS		
	AREAS CHECKED		

ORIGINAL SURVEY		BY	DATE
NOTE BOOK	SURVEYED		
NO.	PLOTTED		
	TEMPLATE		
	AREAS		
	AREAS CHECKED		

USER NAME = pop00275	DESIGNED - GCN	REVISED -
	DRAWN - RH	REVISED -
PLOT SCALE = 20.00 ' / in.	CHECKED - GCN	REVISED -
PLOT DATE = 9/27/2024	DATE - 10/01/2024	REVISED -

STATE OF ILLINOIS
DEPARTMENT OF TRANSPORTATION

SPRINGFIELD RAIL IMPROVEMENTS PROJECT
SPRINGFIELD, SANGAMON COUNTY, ILLINOIS
CROSS SECTIONS – TRACK

SCALE:

SHEET 105 OF 125 SHEETS

STA. 47857+00.00 R1 TO STA. 47858+50.00 R1

F.A.U. RTE.	SECTION	COUNTY	TOTAL SHEETS	SHEET NO.
7972	20-00492-00-BR & 22-00492-01-BR	SANGAMON	714	694
	09L0179B	CONTRACT NO. 93773		
	ILLINOIS	FED. AID PROJECT		

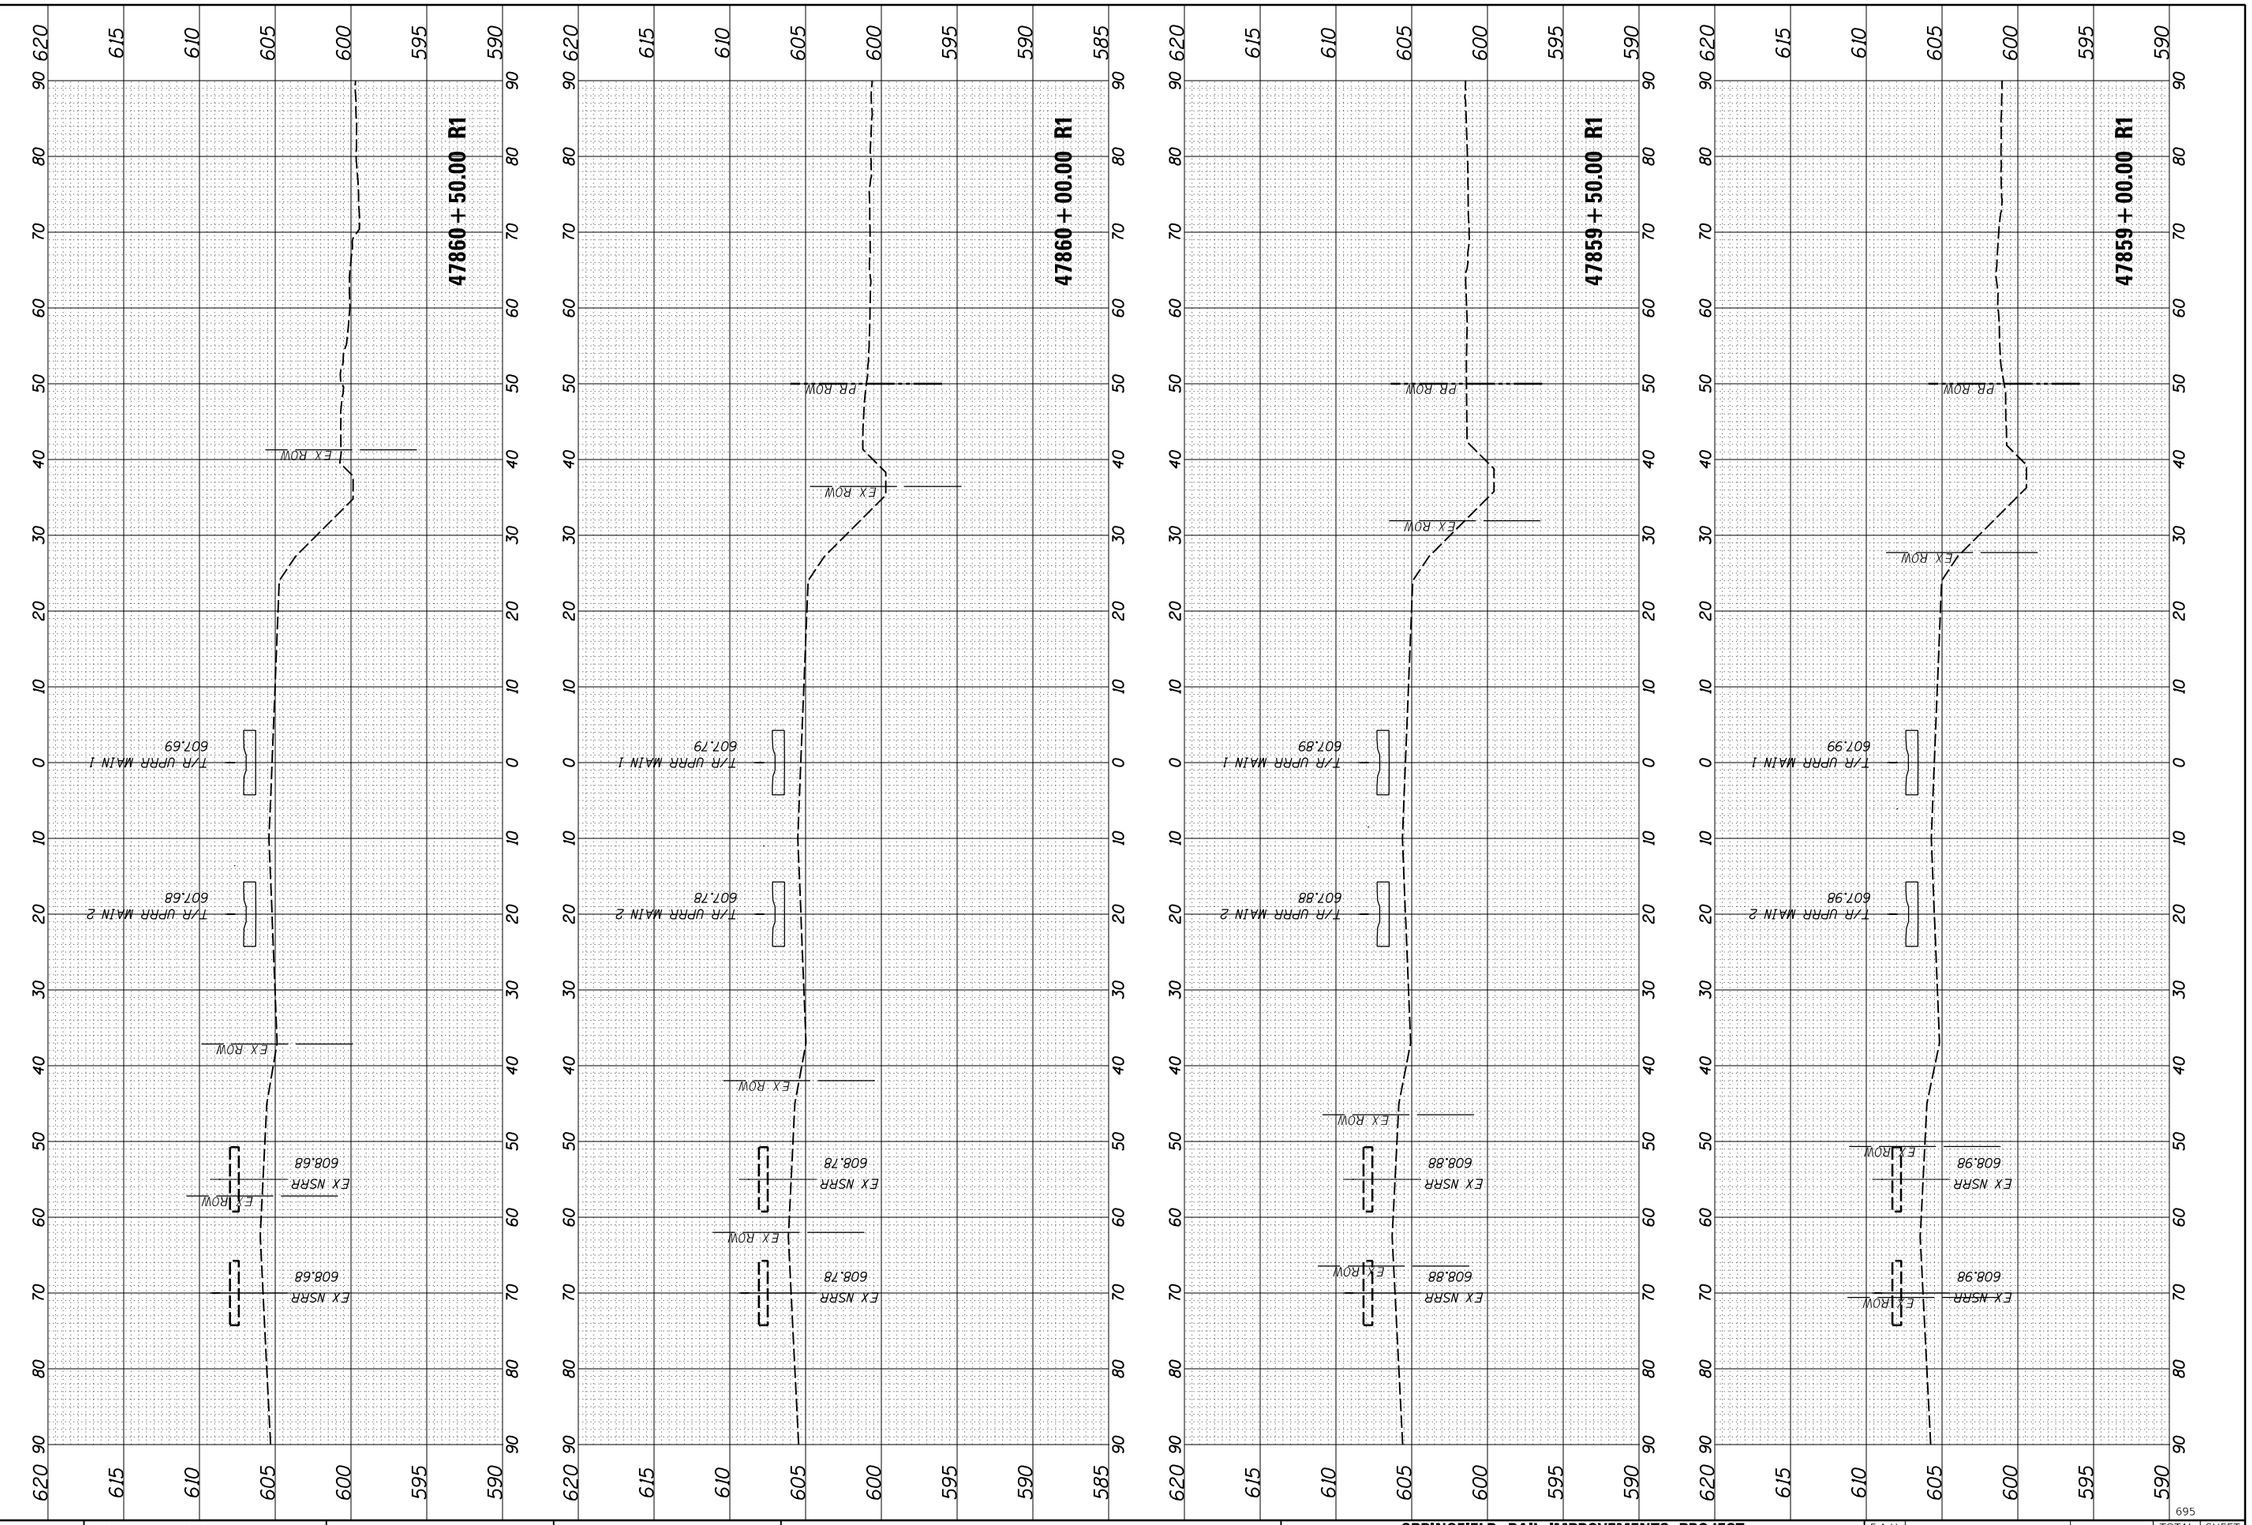

FINAL SURVEY		BY	DATE
NOTE BOOK	SURVEYED		
NO.	PLOTTED		
	TEMPLATE		
	AREAS		
	AREAS CHECKED		

ORIGINAL SURVEY		BY	DATE
NOTE BOOK	SURVEYED		
NO.	PLOTTED		
	TEMPLATE		
	AREAS		
	AREAS CHECKED		

FINAL PLANS

MODEL: 82

FILE NAME: pw:\\hansonlnc-pw.bentley.com:hanson-pw-01\Documents\09Jobs\09L0179B\Usable Segments III - V - VII\CAD\RailUsable Segment VI - IDOT\Sheet\D609L0179B-SHT-Sections-Track.dgn

USER NAME = pop00275	DESIGNED - GCN	REVISED -	
	DRAWN - RH	REVISED -	
PLOT SCALE = 20.00 ' / in.	CHECKED - GCN	REVISED -	
PLOT DATE = 9/27/2024	DATE - 10/01/2024	REVISED -	

STATE OF ILLINOIS
DEPARTMENT OF TRANSPORTATION

SPRINGFIELD RAIL IMPROVEMENTS PROJECT
SPRINGFIELD, SANGAMON COUNTY, ILLINOIS
CROSS SECTIONS – TRACK

SCALE:

SHEET 106 OF 125 SHEETS

STA. 47859+00.00 R1 TO STA. 47860+50.00 R1

F.A.U. RTE.	SECTION	COUNTY	TOTAL SHEETS	SHEET NO.
7972	20-00492-00-BR & 22-00492-01-BR	SANGAMON	714	695
	09L0179B	CONTRACT NO. 93773		
	ILLINOIS	FED. AID PROJECT		

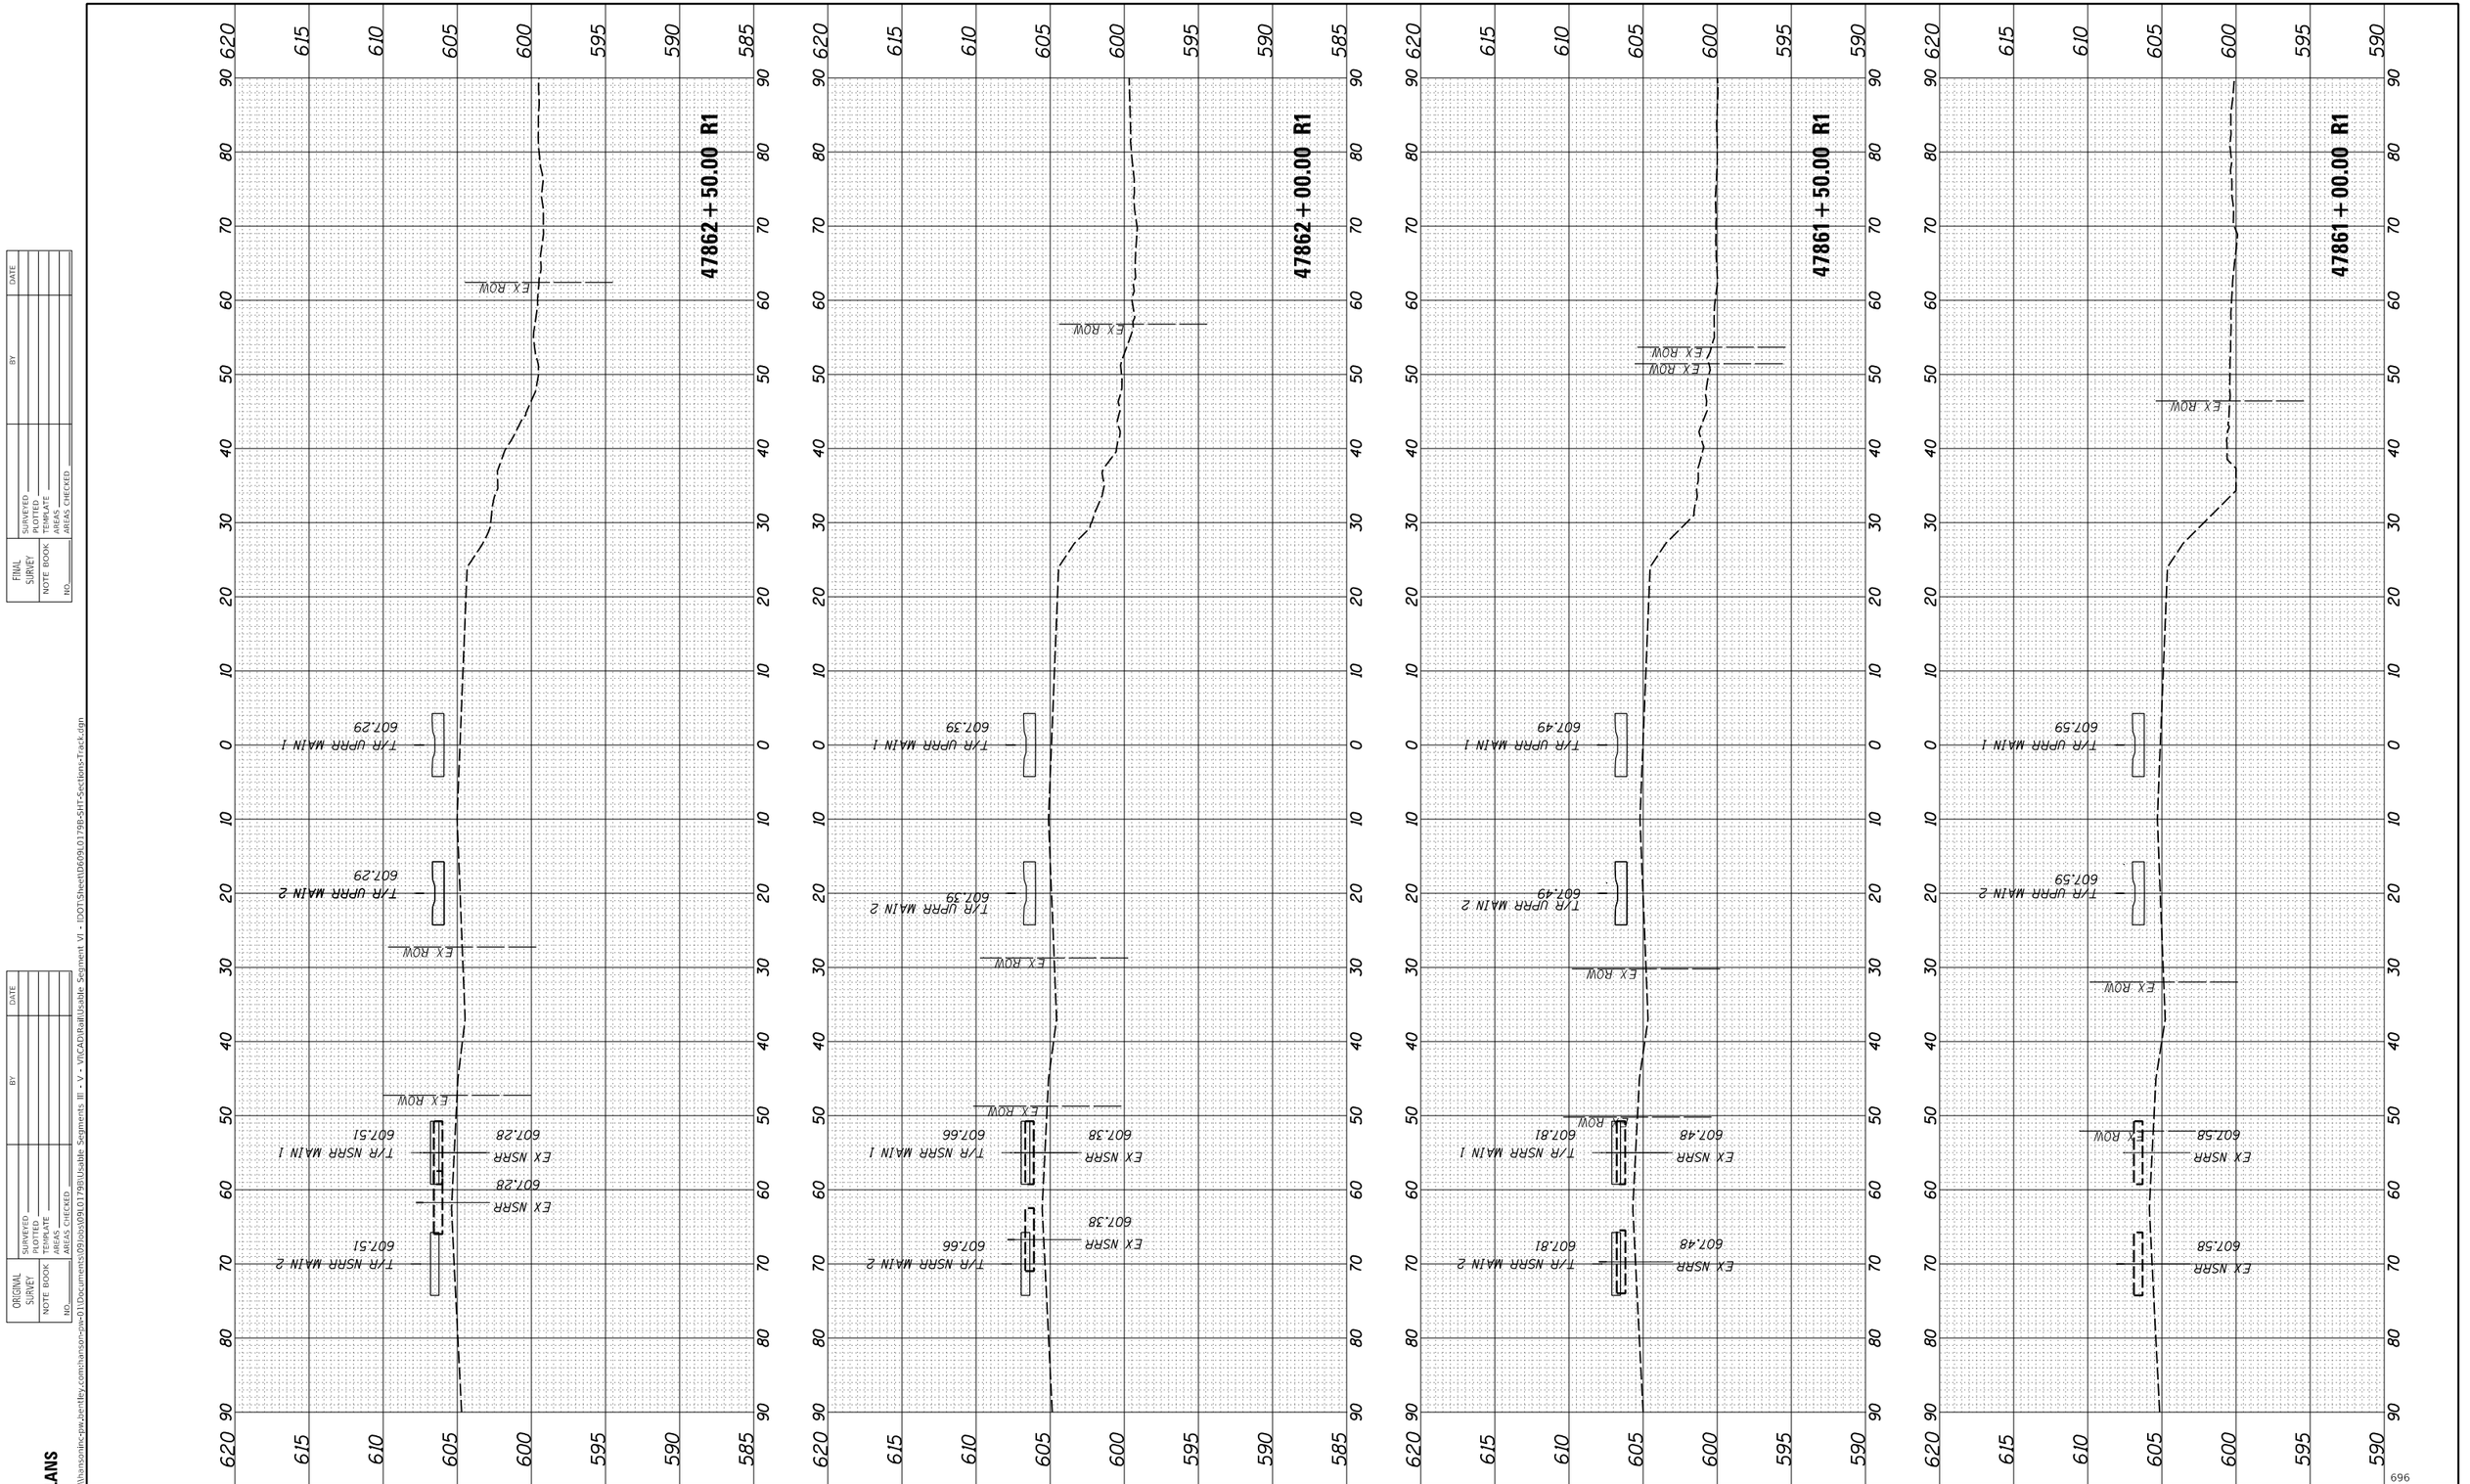

FINAL SURVEY	SURVEYED	BY	DATE
NOTE BOOK	PLOTTED		
NO.	TEMPLATE		
	AREAS		
	AREAS CHECKED		

ORIGINAL SURVEY	SURVEYED	BY	DATE
NOTE BOOK	PLOTTED		
NO.	TEMPLATE		
	AREAS		
	AREAS CHECKED		

FINAL PLANS

MODEL: 83

FILE NAME: pw:\\hansonino-pw.bentley.com:hanson-pw-01\Documents\09Jobs\09L0179B\Usable Segments III - V - ViriCAD\Rail\Usable Segment VI - IDOT\Sheet\D609L0179B-SHT-Sections-Track.dgn

USER NAME = pop00275	DESIGNED - GCN	REVISED -	
	DRAWN - RH	REVISED -	
PLOT SCALE = 20.00 ' / in.	CHECKED - GCN	REVISED -	
PLOT DATE = 9/27/2024	DATE - 10/01/2024	REVISED -	

STATE OF ILLINOIS
DEPARTMENT OF TRANSPORTATION

SPRINGFIELD RAIL IMPROVEMENTS PROJECT
SPRINGFIELD, SANGAMON COUNTY, ILLINOIS
CROSS SECTIONS – TRACK

SCALE:

F.A. RTE.	SECTION	COUNTY	TOTAL SHEETS	SHEET NO.
7972	20-00492-00-BR & 22-00492-01-BR	SANGAMON	714	696
	09L0179B	CONTRACT NO. 93773		

SHEET 107 OF 125 SHEETS STA. 47861+00.00 R1 TO STA. 47862+50.00 R1

ILLINOIS | FED. AID PROJECT

ORIGINAL SURVEY		BY	DATE
NOTE BOOK NO.	SURVEYED		
	PLOTTED		
	TEMPLATE		
	AREAS		
	AREAS CHECKED		

FINAL SURVEY		BY	DATE
NOTE BOOK NO.	SURVEYED		
	PLOTTED		
	TEMPLATE		
	AREAS		
	AREAS CHECKED		

FINAL PLANS

MODEL: 84

FILE NAME: pw:\\hansoninc-pw.bentley.com:hanson-pw-01\Documents\09Jobs\09L0179B\Usable Segments III - V - VI\CAD\Rail\Usable Segment VI - IDOT\Sheet\D609L0179B-SHT-Sections-Track.dgn

USER NAME = pop00275
PLOT SCALE = 20.00 ' / in.
PLOT DATE = 9/27/2024

DESIGNED - GCN
DRAWN - RH
CHECKED - GCN
DATE - 10/01/2024

REVISED -
REVISED -
REVISED -
REVISED -

STATE OF ILLINOIS
DEPARTMENT OF TRANSPORTATION

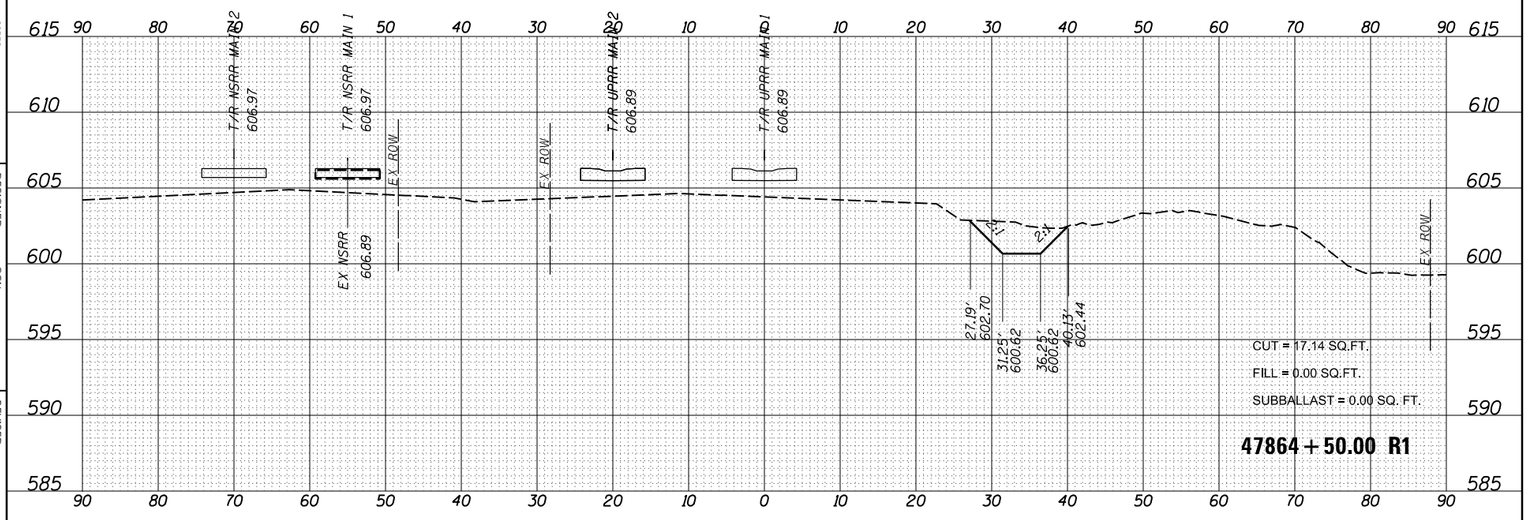

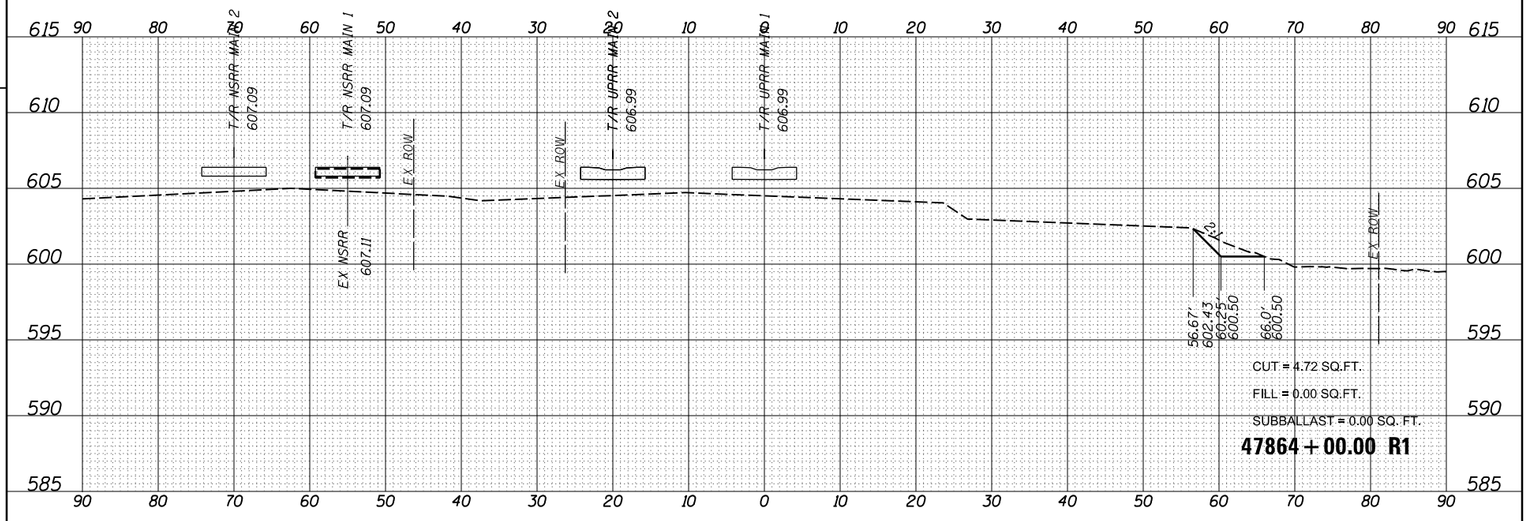

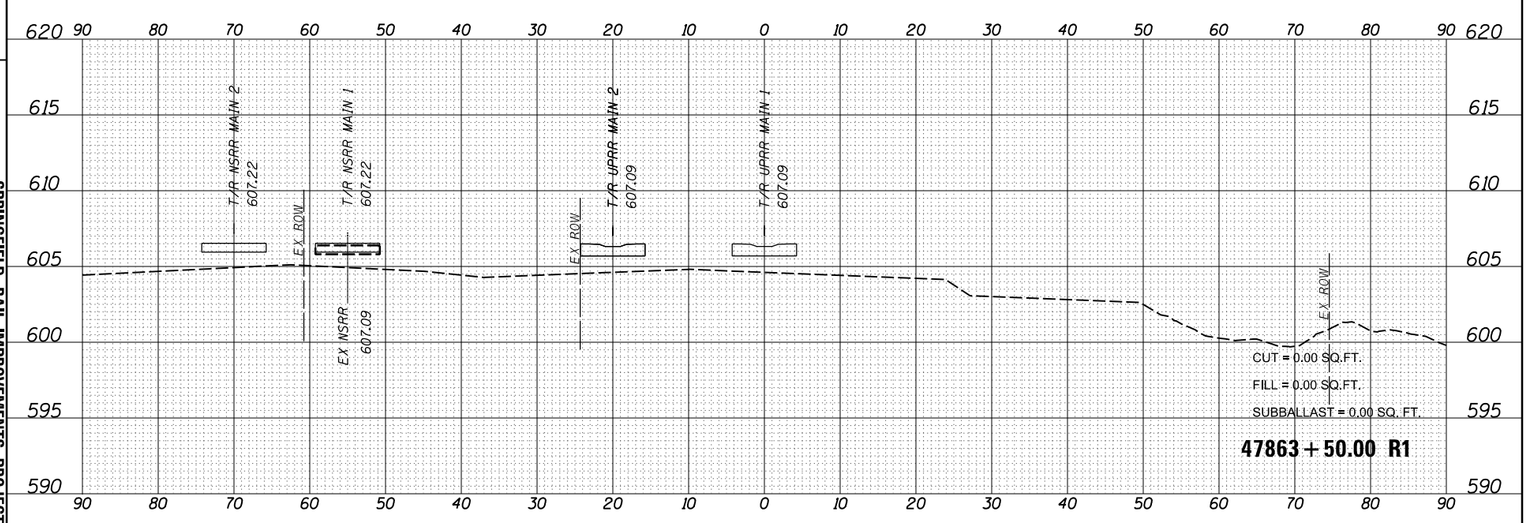

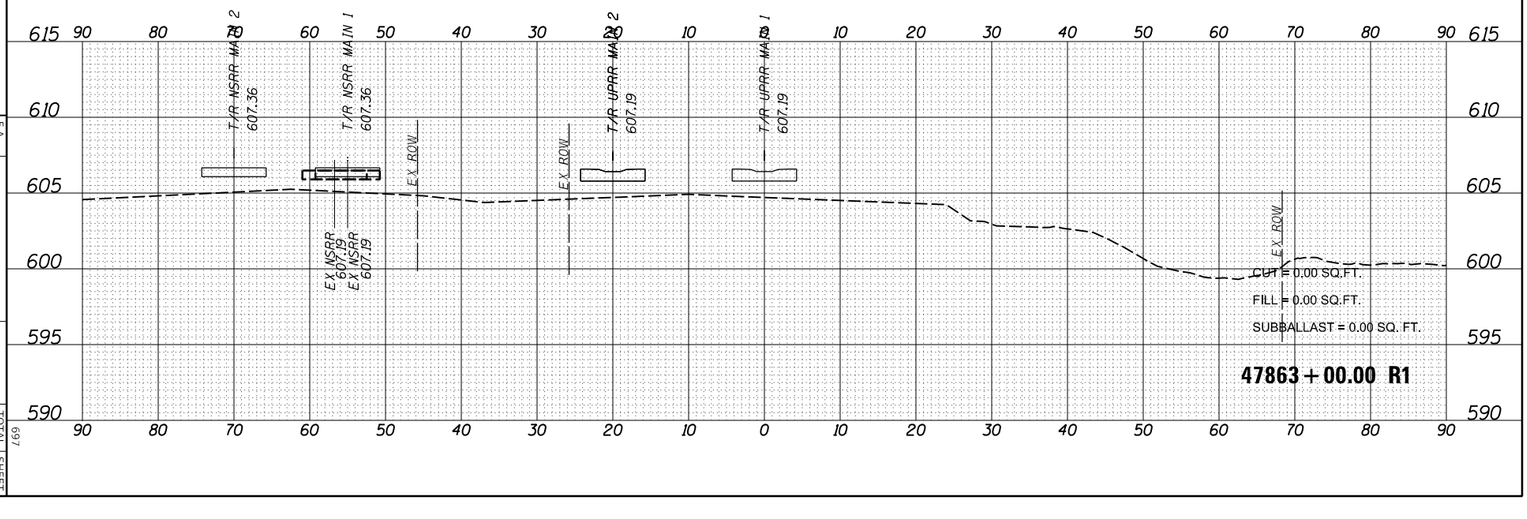

SPRINGFIELD RAIL IMPROVEMENTS PROJECT
SPRINGFIELD, SANGAMON COUNTY, ILLINOIS
CROSS SECTIONS – TRACK

SCALE:

SHEET 108 OF 125 SHEETS

STA. 47863+00.00 R1 TO STA. 47864+50.00 R1

F.A. RTE.	SECTION	COUNTY	TOTAL SHEETS	SHEET NO.
7972	20-00492-00-BR & 22-00492-01-BR	SANGAMON	714	697
	09L0179B	CONTRACT NO. 93773		

ILLINOIS FED. AID PROJECT

697

FINAL PLANS

MODEL: 85

FILE NAME: pw:\hansonlinc-pw.bentley.com:hanson-pw-01\Documents\09L0179B\Usable Segments III - V - VI\CAD\Rail\Usable Segment VI - IDOT\Sheet\D6609L0179B-SHT-Sections-Track.dgn

FINAL SURVEY		BY	DATE
NOTE BOOK	SURVEYED		
NO.	PLOTTED		
	TEMPLATE		
	AREAS		
	AREAS CHECKED		

ORIGINAL SURVEY		BY	DATE
NOTE BOOK	SURVEYED		
NO.	PLOTTED		
	TEMPLATE		
	AREAS		
	AREAS CHECKED		

47867 + 00.00 R1

CUT = 266.75 SQ.FT.
FILL = 0.00 SQ.FT.
SUBBALLAST = 65.48 SQ. FT.

47866 + 50.00 R1

CUT = 125.64 SQ.FT.
FILL = 1.30 SQ.FT.
SUBBALLAST = 65.20 SQ. FT.

47866 + 00.00 R1

CUT = 74.87 SQ.FT.
FILL = 26.74 SQ.FT.
SUBBALLAST = 64.04 SQ. FT.

47865 + 50.00 R1

CUT = 83.73 SQ.FT.
FILL = 70.96 SQ.FT.
SUBBALLAST = 63.08 SQ. FT.

47865 + 00.00 R1

CUT = 107.93 SQ.FT.
FILL = 0.00 SQ.FT.
SUBBALLAST = 62.63 SQ. FT.

USER NAME = pop00275	DESIGNED - GCN	REVISED -	
	DRAWN - RH	REVISED -	
PLOT SCALE = 20.00 ' / in.	CHECKED - GCN	REVISED -	
PLOT DATE = 9/27/2024	DATE - 10/01/2024	REVISED -	

STATE OF ILLINOIS
DEPARTMENT OF TRANSPORTATION

SPRINGFIELD RAIL IMPROVEMENTS PROJECT
SPRINGFIELD, SANGAMON COUNTY, ILLINOIS
CROSS SECTIONS – TRACK

SCALE:

F.A. RTE.	SECTION	COUNTY	TOTAL SHEETS	SHEET NO.
7972	20-00492-00-BR & 22-00492-01-BR	SANGAMON	714	698
	09L0179B	CONTRACT NO. 93773		
		ILLINOIS FED. AID PROJECT		

SHEET 109 OF 125 SHEETS STA. 47865+00.00 R1 TO STA. 47867+00.00 R1

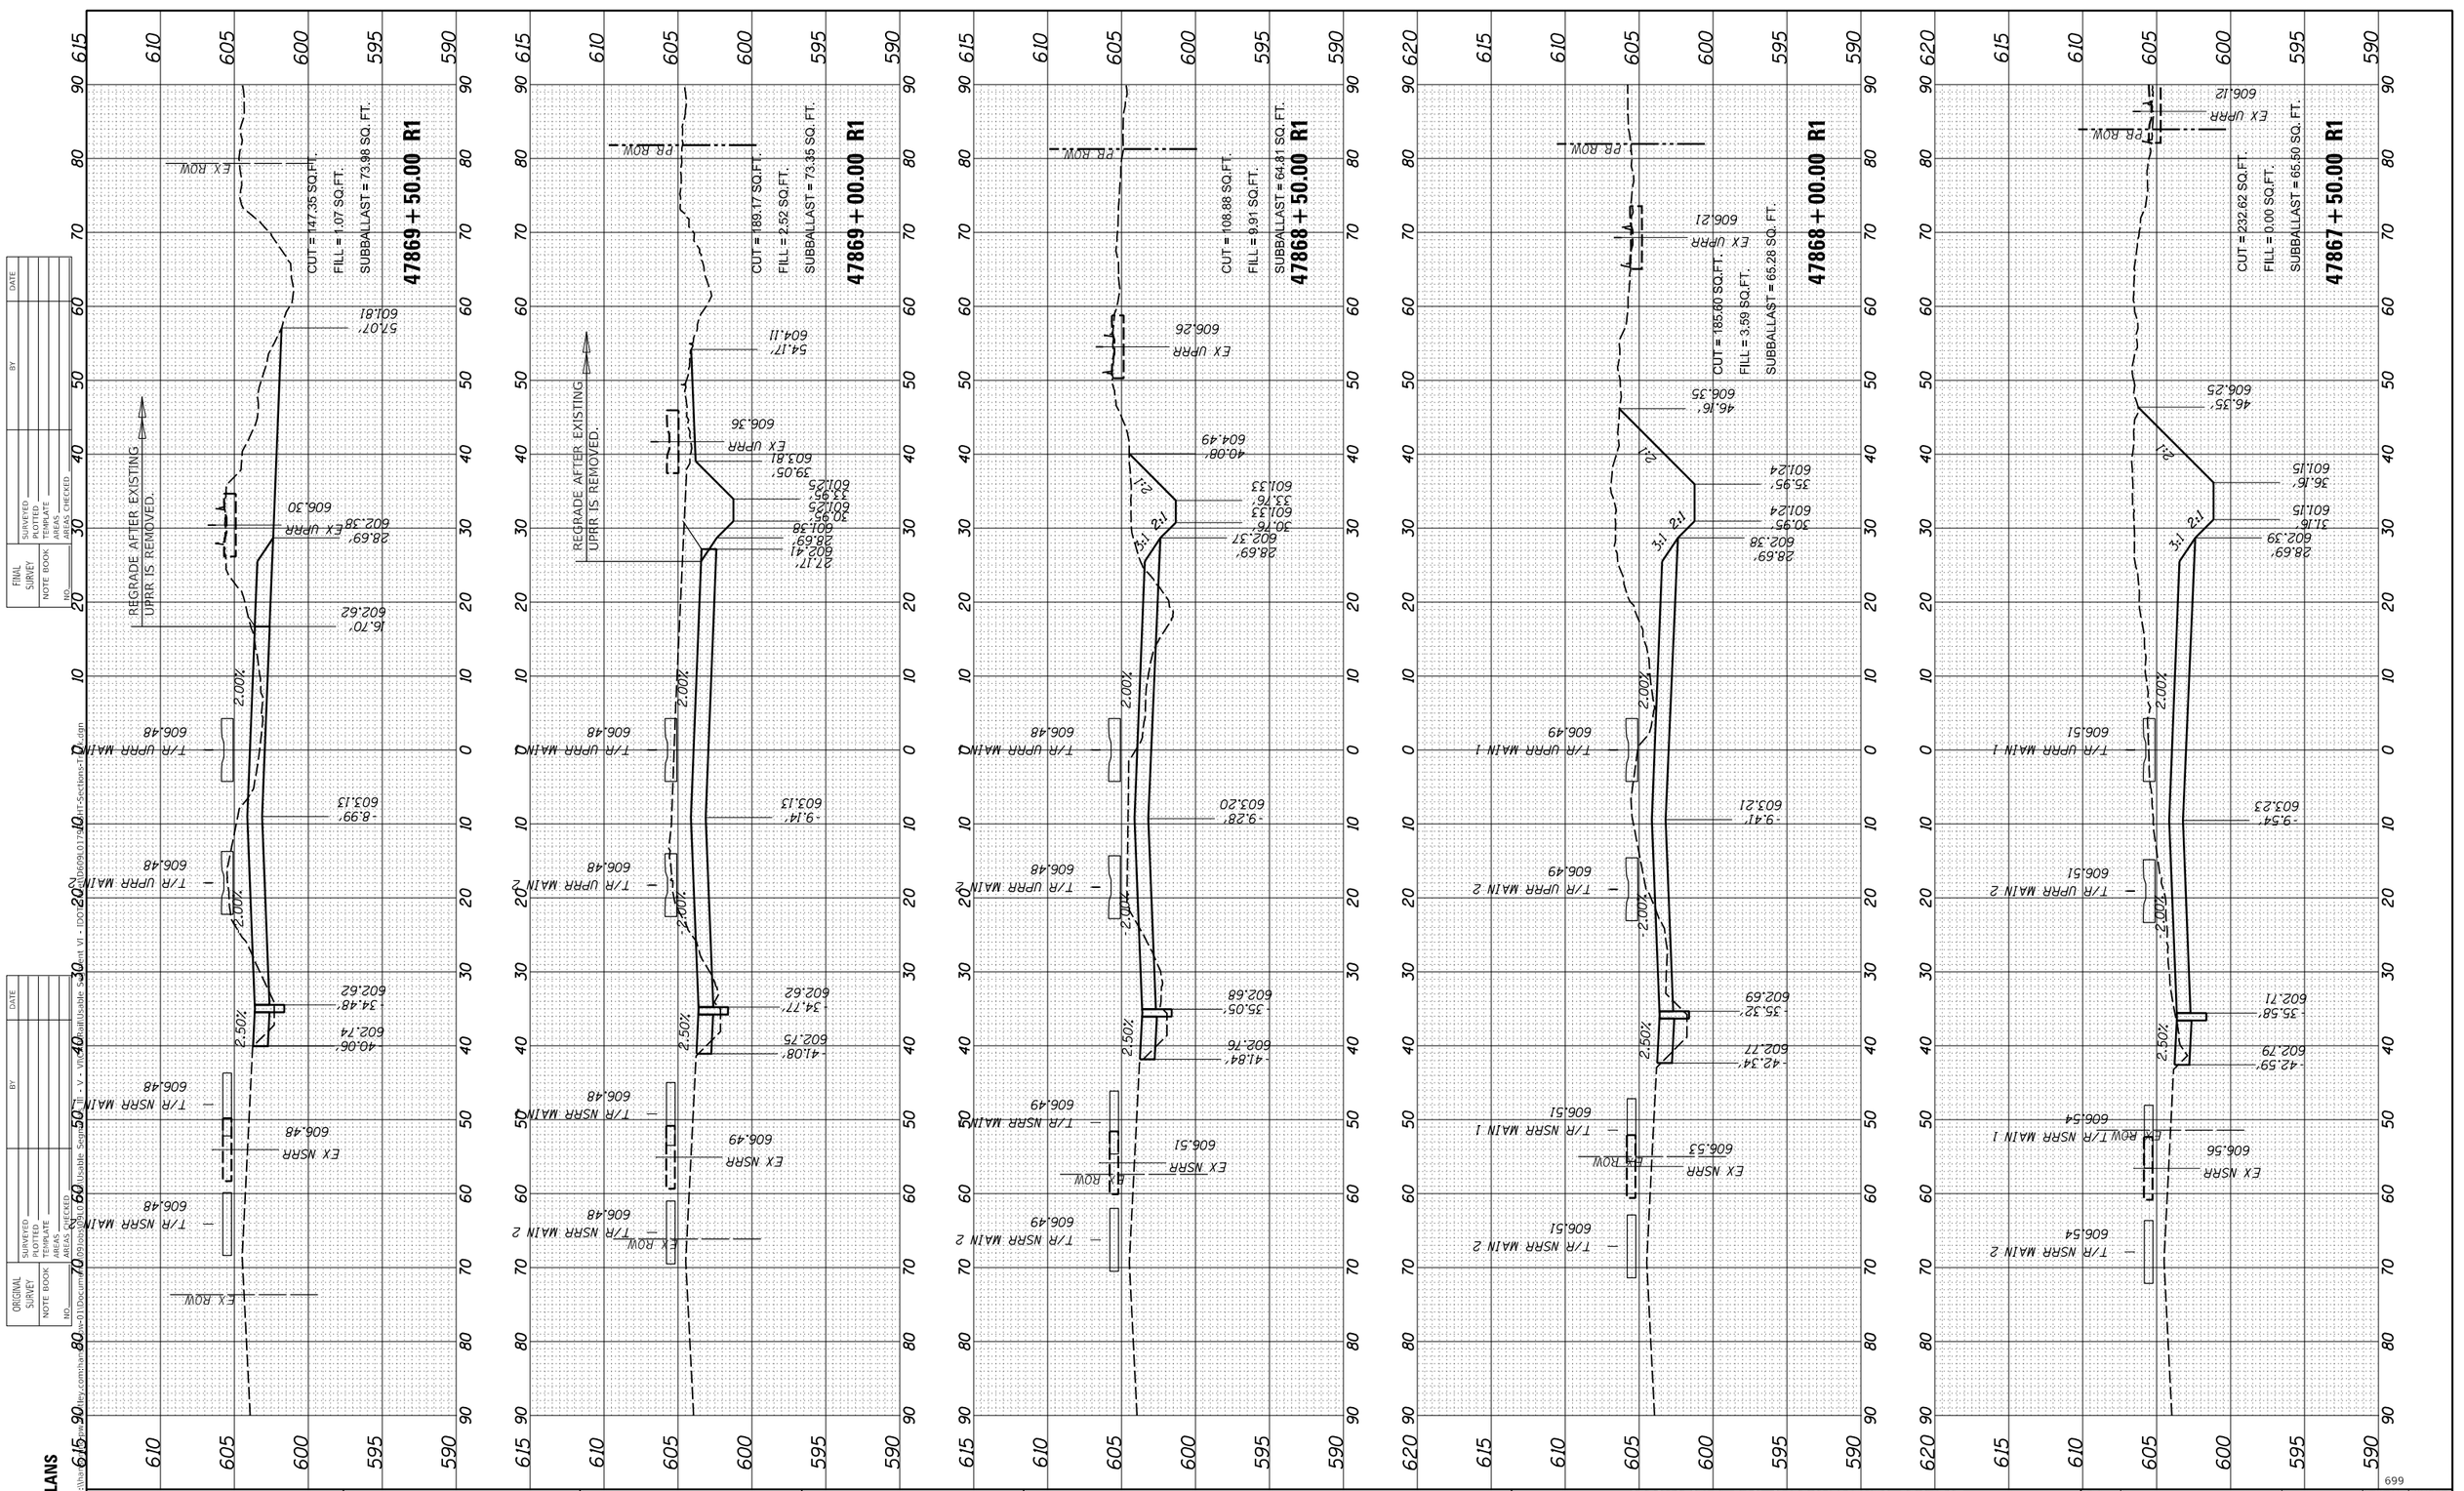

699

FINAL PLANS

USER NAME = pop00275	DESIGNED - GCN	REVISED -	
	DRAWN - RH	REVISED -	
PLOT SCALE = 20.00 ' / in.	CHECKED - GCN	REVISED -	
PLOT DATE = 9/27/2024	DATE - 10/01/2024	REVISED -	

STATE OF ILLINOIS
DEPARTMENT OF TRANSPORTATION

SPRINGFIELD RAIL IMPROVEMENTS PROJECT
SPRINGFIELD, SANGAMON COUNTY, ILLINOIS
CROSS SECTIONS – TRACK

SCALE: SHEET 110 OF 125 SHEETS STA. 47867+50.00 R1 TO STA. 47869+50.00 R1

F.A. RTE.	SECTION	COUNTY	TOTAL SHEETS	SHEET NO.
7972	20-00492-00-BR & 22-00492-01-BR	SANGAMON	714	699
	09L0179B	CONTRACT NO. 93773		
	ILLINOIS FED. AID PROJECT			

FINAL PLANS

MODEL: 87

FILE NAME: pw:\\hanson-pw.bentley.com:hanson-pw-01\Documents\09Jobs\09L0179B\Usable Segments III - V - VI\CrossRail\Usable Segment VI - IDOT Sheet\D609L0179B-HT-Sections-Track.dgn

ORIGINAL SURVEY		BY	DATE
NOTE BOOK	SURVEYED		
	PLOTTED		
	TEMPLATE		
	AREAS		
NO.	AREAS CHECKED		

FINAL SURVEY		BY	DATE
NOTE BOOK	SURVEYED		
	PLOTTED		
	TEMPLATE		
	AREAS		
NO.	AREAS CHECKED		

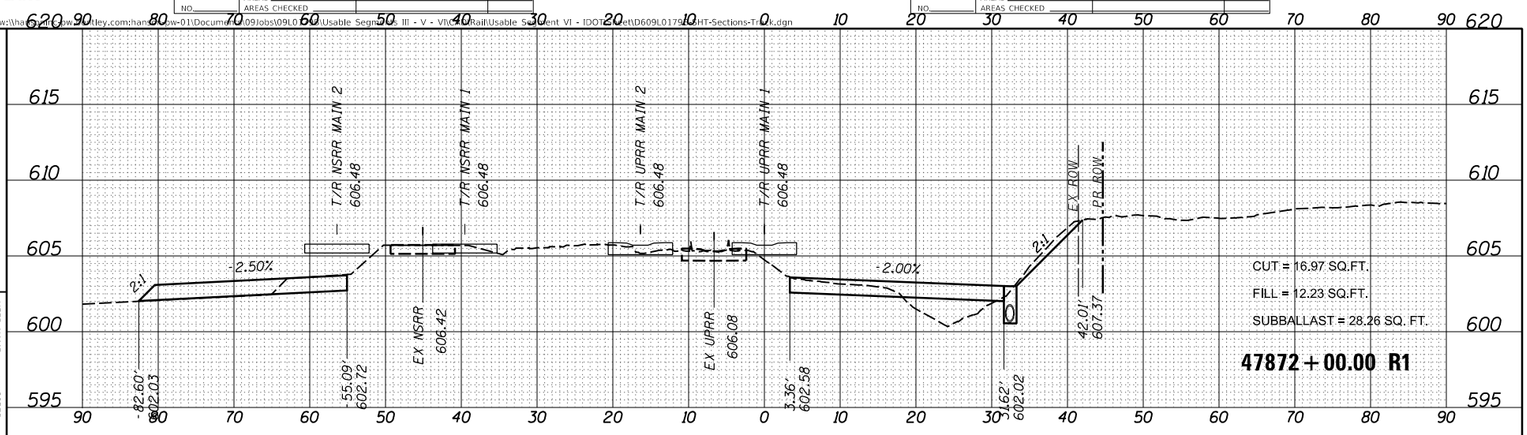

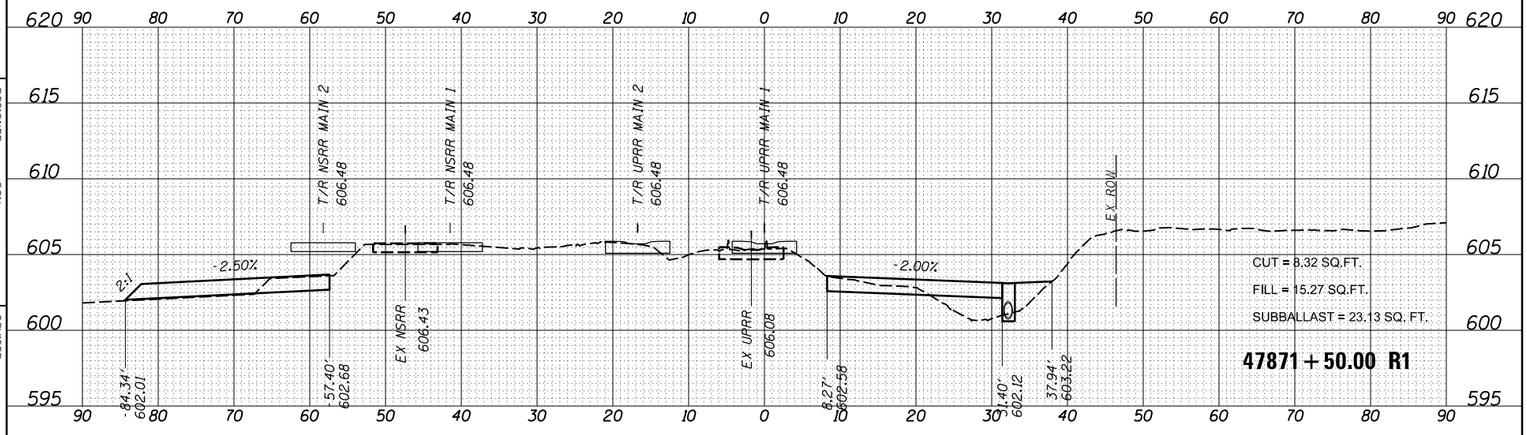

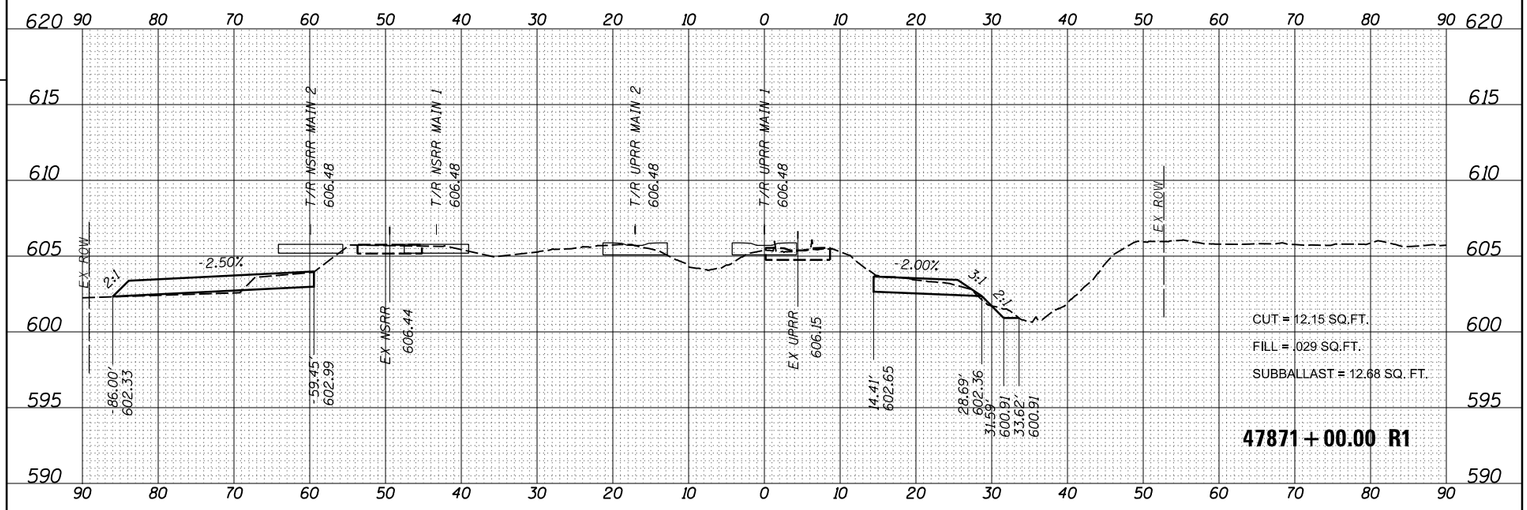

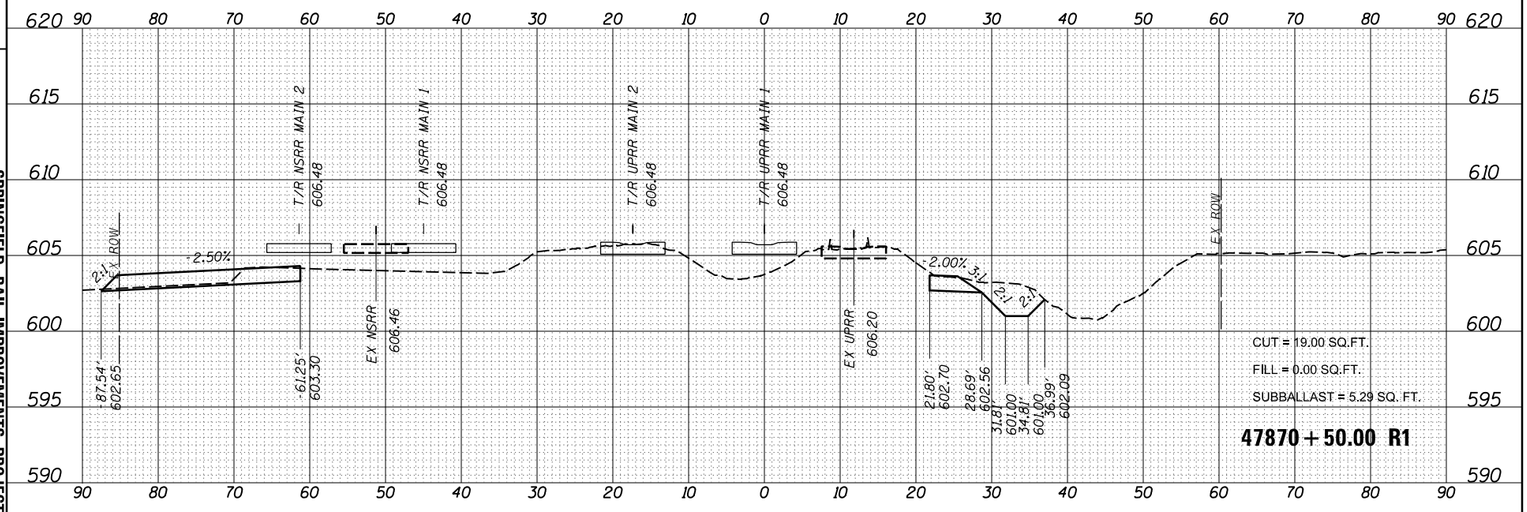

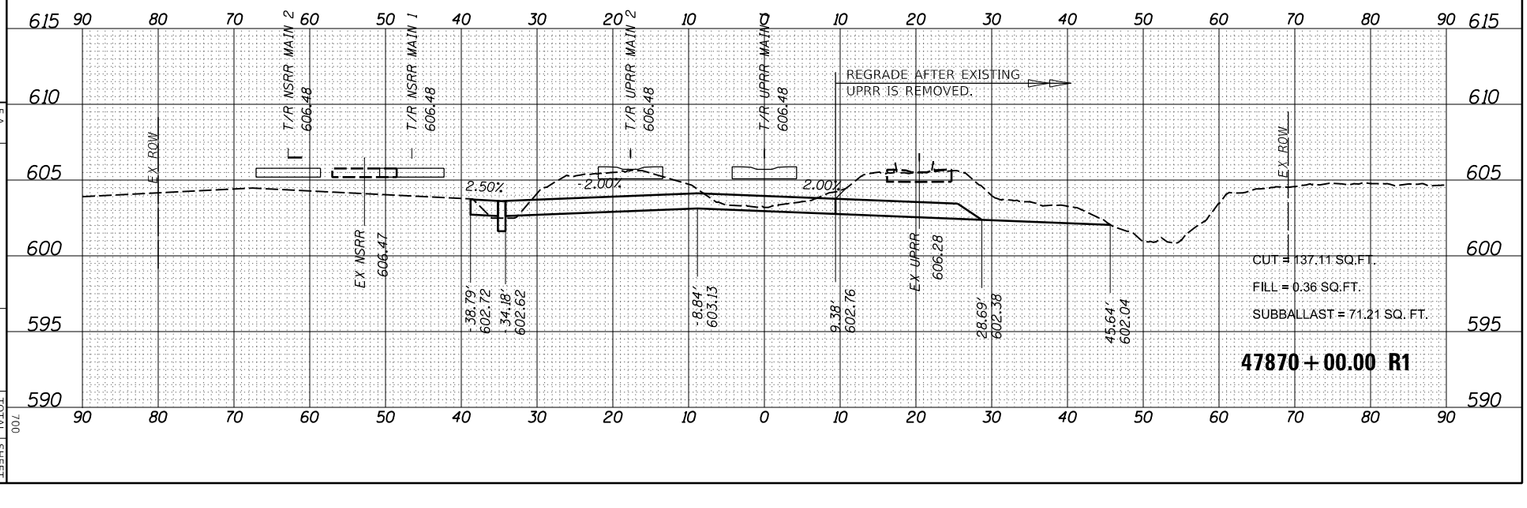

USER NAME = pop00275
PLOT SCALE = 20.00 ' / in.
PLOT DATE = 9/27/2024

DESIGNED - GCN
DRAWN - RH
CHECKED - GCN
DATE - 10/01/2024

REVISED -
REVISED -
REVISED -
REVISED -

STATE OF ILLINOIS
DEPARTMENT OF TRANSPORTATION

SPRINGFIELD RAIL IMPROVEMENTS PROJECT
SPRINGFIELD, SANGAMON COUNTY, ILLINOIS
CROSS SECTIONS – TRACK

SCALE:

SHEET 111 OF 125 SHEETS STA. 47870+00.00 R1 TO STA. 47872+00.00 R1

F.A. RTE.	SECTION	COUNTY	TOTAL SHEETS	SHEET NO.
7972	20-00492-00-BR & 22-00492-01-BR	SANGAMON	714	700
	09L0179B	CONTRACT NO. 93773		
	ILLINOIS FED. AID PROJECT			

ORIGINAL SURVEY		BY	DATE
NOTE BOOK	SURVEYED		
	PLOTTED		
	TEMPLATE		
	AREAS		
NO.	AREAS CHECKED		

FINAL SURVEY		BY	DATE
NOTE BOOK	SURVEYED		
	PLOTTED		
	TEMPLATE		
	AREAS		
NO.	AREAS CHECKED		

FINAL PLANS

MODEL: 88

FILE NAME: pw:\\hansoninc-pw.bentley.com:hanson-pw-01\Documents\09Jobs\09L0179B\Usable Segments III - V - VI\CAD\Rail\Usable Segment VI - IDOT\Sheet\D609L0179B-SHT-Sections-Track.dgn

USER NAME = pop00275

PLOT SCALE = 20.00 ' / in.

PLOT DATE = 9/27/2024

DESIGNED - GCN

DRAWN - RH

CHECKED - GCN

DATE - 10/01/2024

REVISED -

REVISED -

REVISED -

REVISED -

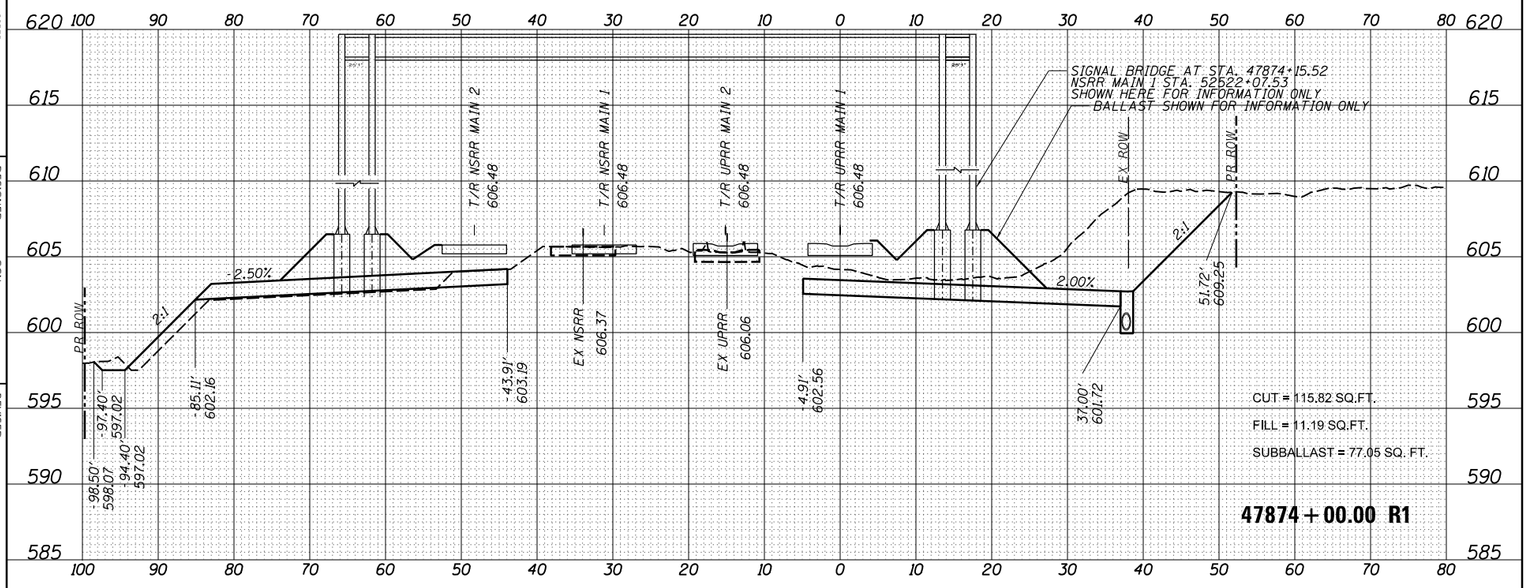

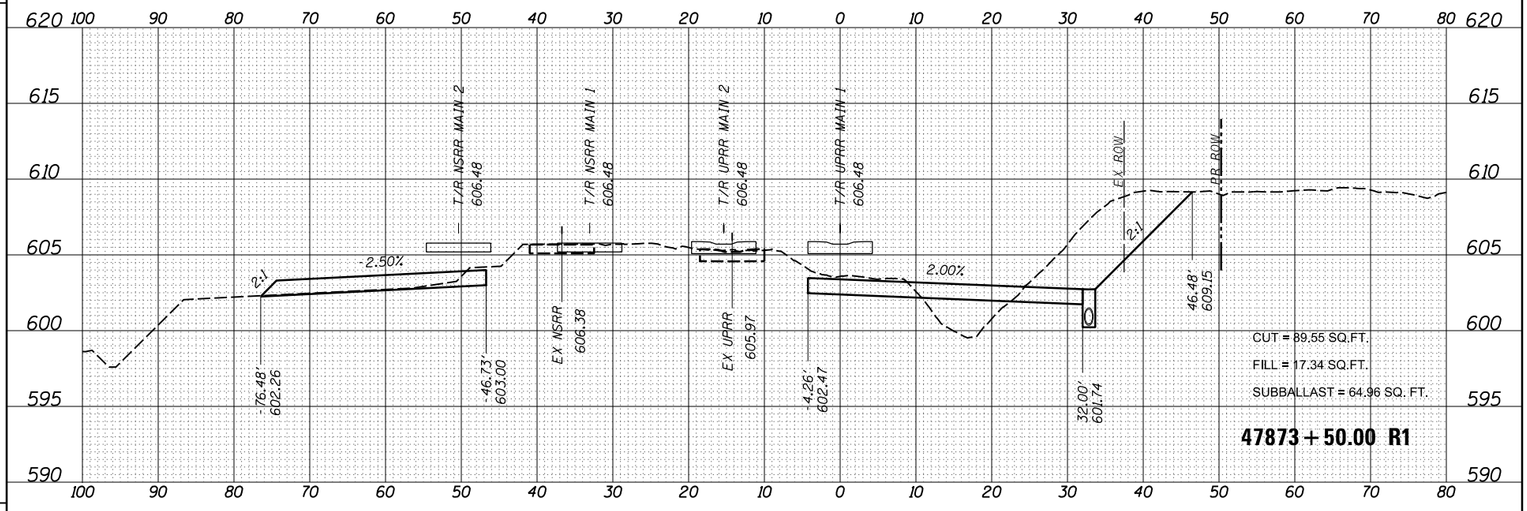

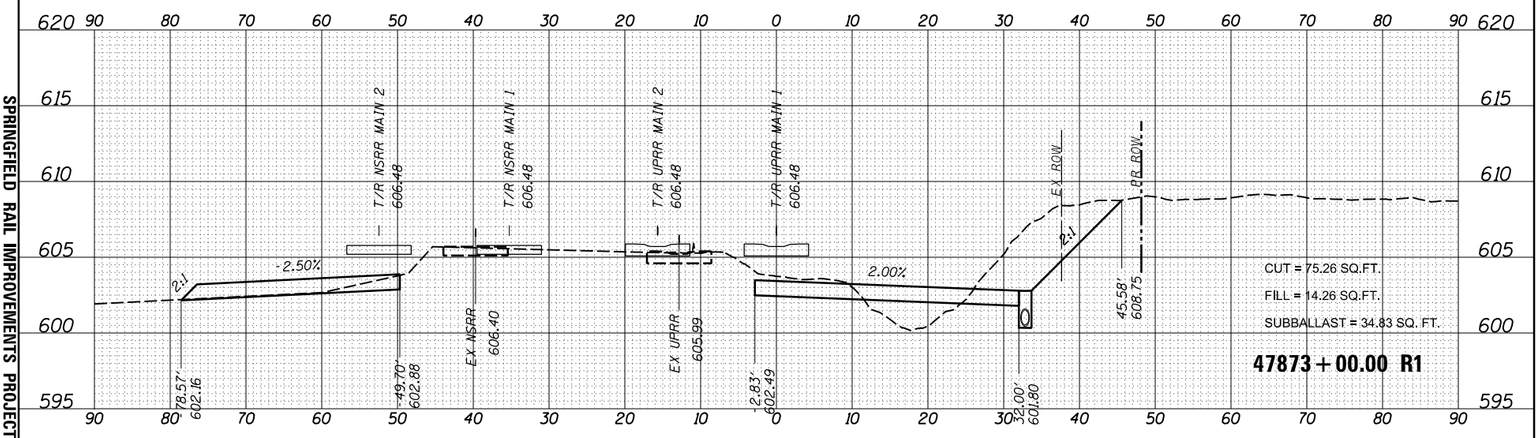

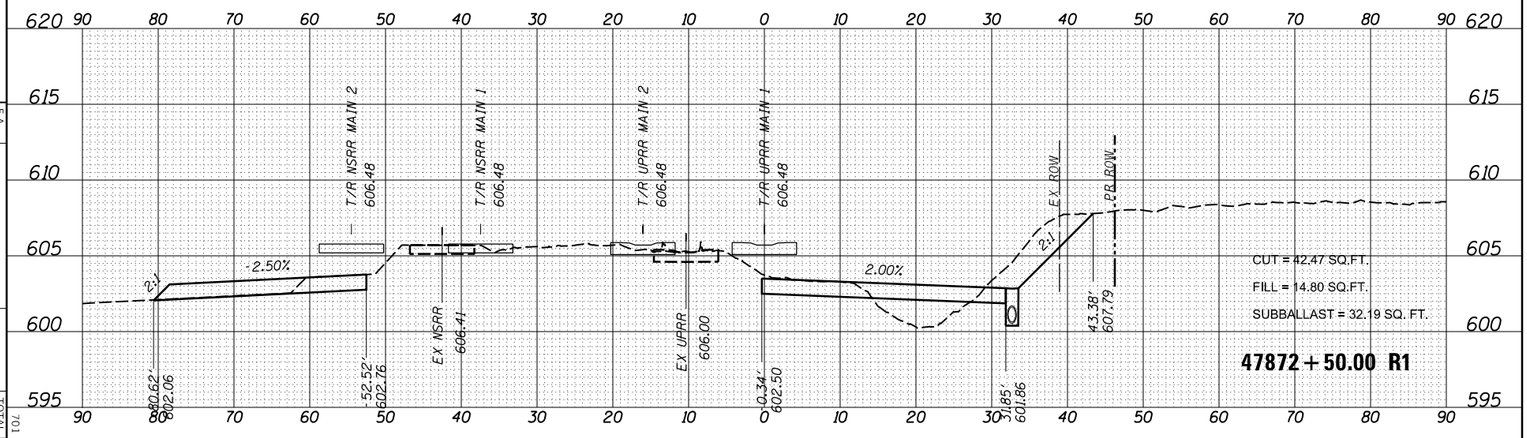

STATE OF ILLINOIS
DEPARTMENT OF TRANSPORTATION

SCALE:

SPRINGFIELD RAIL IMPROVEMENTS PROJECT
SPRINGFIELD, SANGAMON COUNTY, ILLINOIS
CROSS SECTIONS – TRACK

SHEET 112 OF 125 SHEETS STA. 47872+50.00 R1 TO STA. 47874+00.00 R1

F.A. RTE.	SECTION	COUNTY	TOTAL SHEETS	SHEET NO.
7972	20-00492-00-BR & 22-00492-01-BR	SANGAMON	714	701
	09L0179B	CONTRACT NO. 93773		
	ILLINOIS	FED. AID PROJECT		

701

ORIGINAL SURVEY		BY	DATE
NOTE BOOK NO.	SURVEYED		
	PLOTTED		
	TEMPLATE		
	AREAS		
	AREAS CHECKED		

FINAL SURVEY		BY	DATE
NOTE BOOK NO.	SURVEYED		
	PLOTTED		
	TEMPLATE		
	AREAS		
	AREAS CHECKED		

FINAL PLANS

MODEL: 89

FILE NAME: pw:\\hansoninc-pw.bentley.com:hanson-pw-01\Documents\09Jobs\09L0179B\Usable Segments III - V - VI\CAD\Rail\Usable Segment VI - IDOT\Sheet\D609L0179B-SHT-Sections-Track.dgn

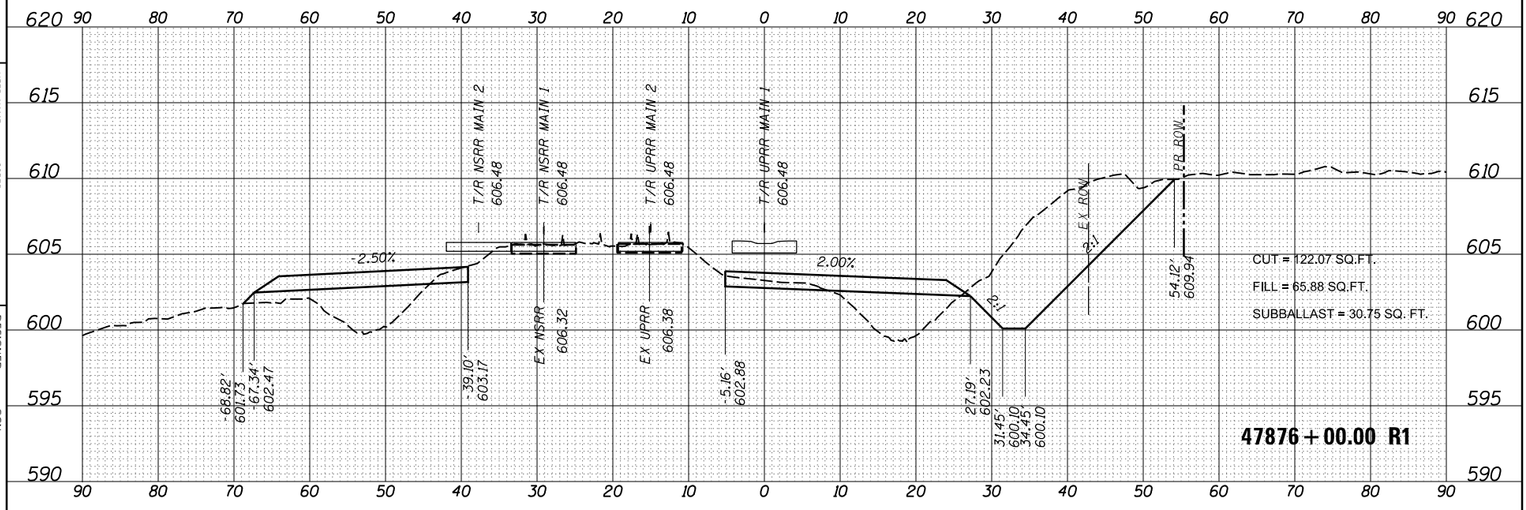

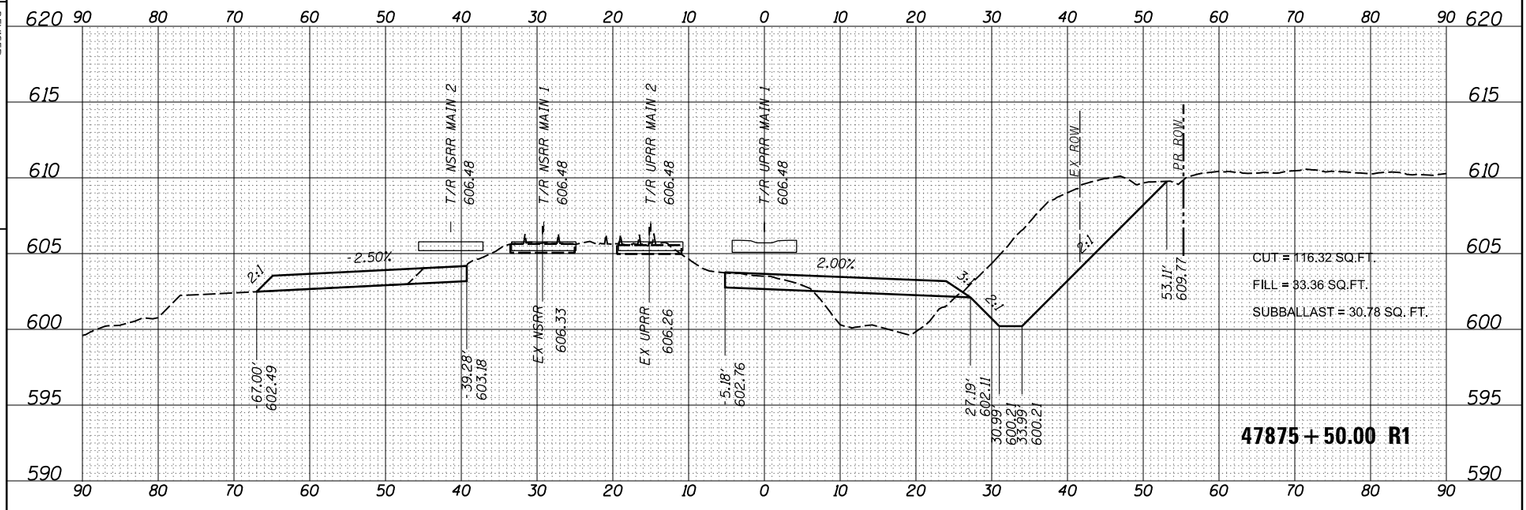

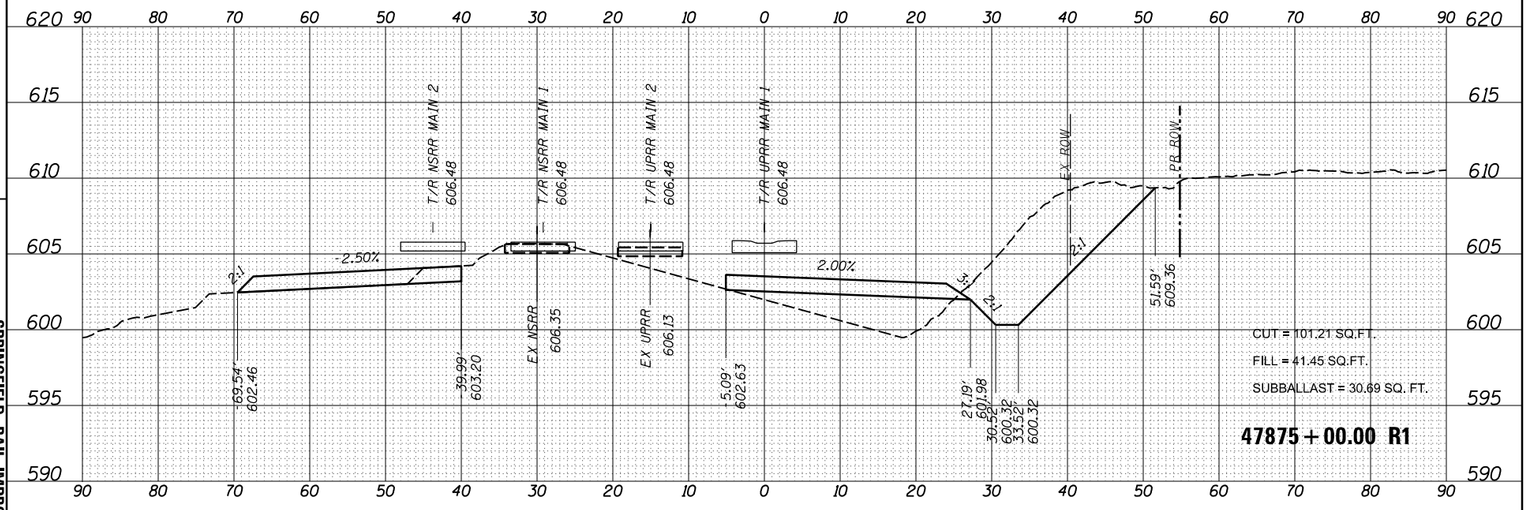

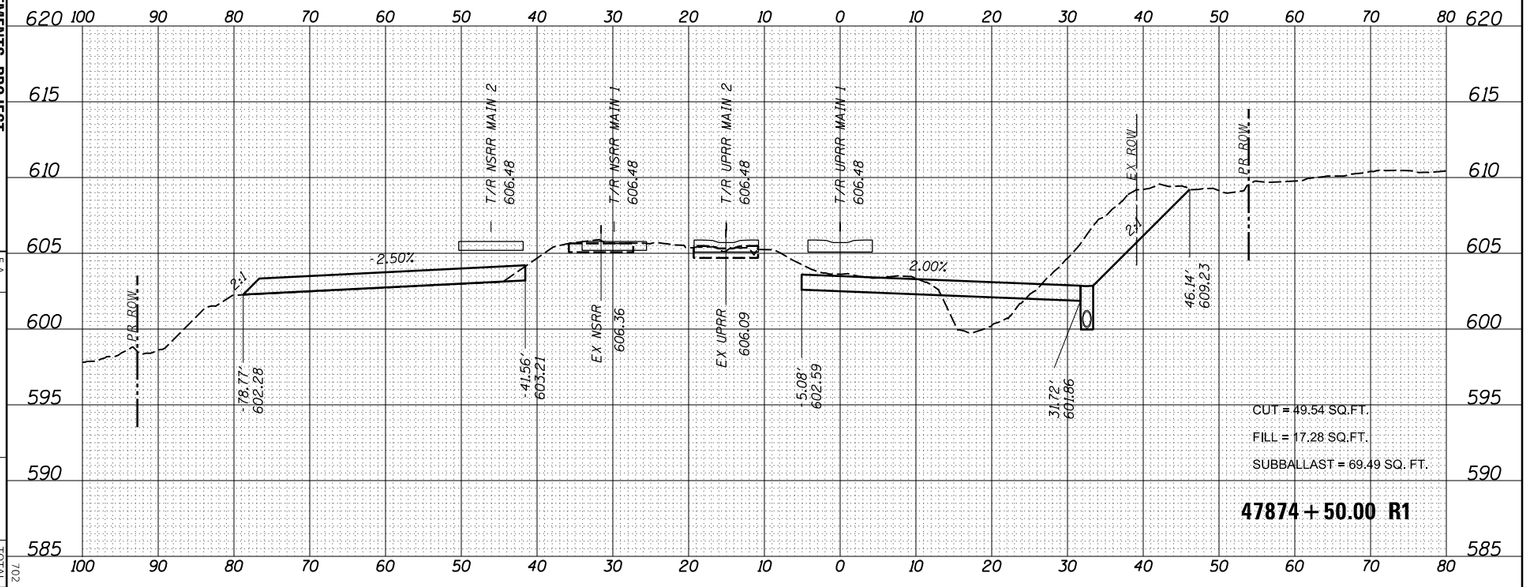

USER NAME = pop00275
PLOT SCALE = 20.00 ' / in.
PLOT DATE = 9/27/2024

DESIGNED - GCN
DRAWN - RH
CHECKED - GCN
DATE - 10/01/2024

REVISED -
REVISED -
REVISED -
REVISED -

STATE OF ILLINOIS
DEPARTMENT OF TRANSPORTATION

SCALE:

SPRINGFIELD RAIL IMPROVEMENTS PROJECT
SPRINGFIELD, SANGAMON COUNTY, ILLINOIS
CROSS SECTIONS – TRACK

SHEET 113 OF 125 SHEETS

STA. 47874+50.00 R1 TO STA. 47876+00.00 R1

F.A. RTE.	SECTION	COUNTY	TOTAL SHEETS	SHEET NO.
7972	20-00492-00-BR & 22-00492-01-BR	SANGAMON	714	702
	09L0179B	CONTRACT NO. 93773		
	ILLINOIS	FED. AID PROJECT		

702

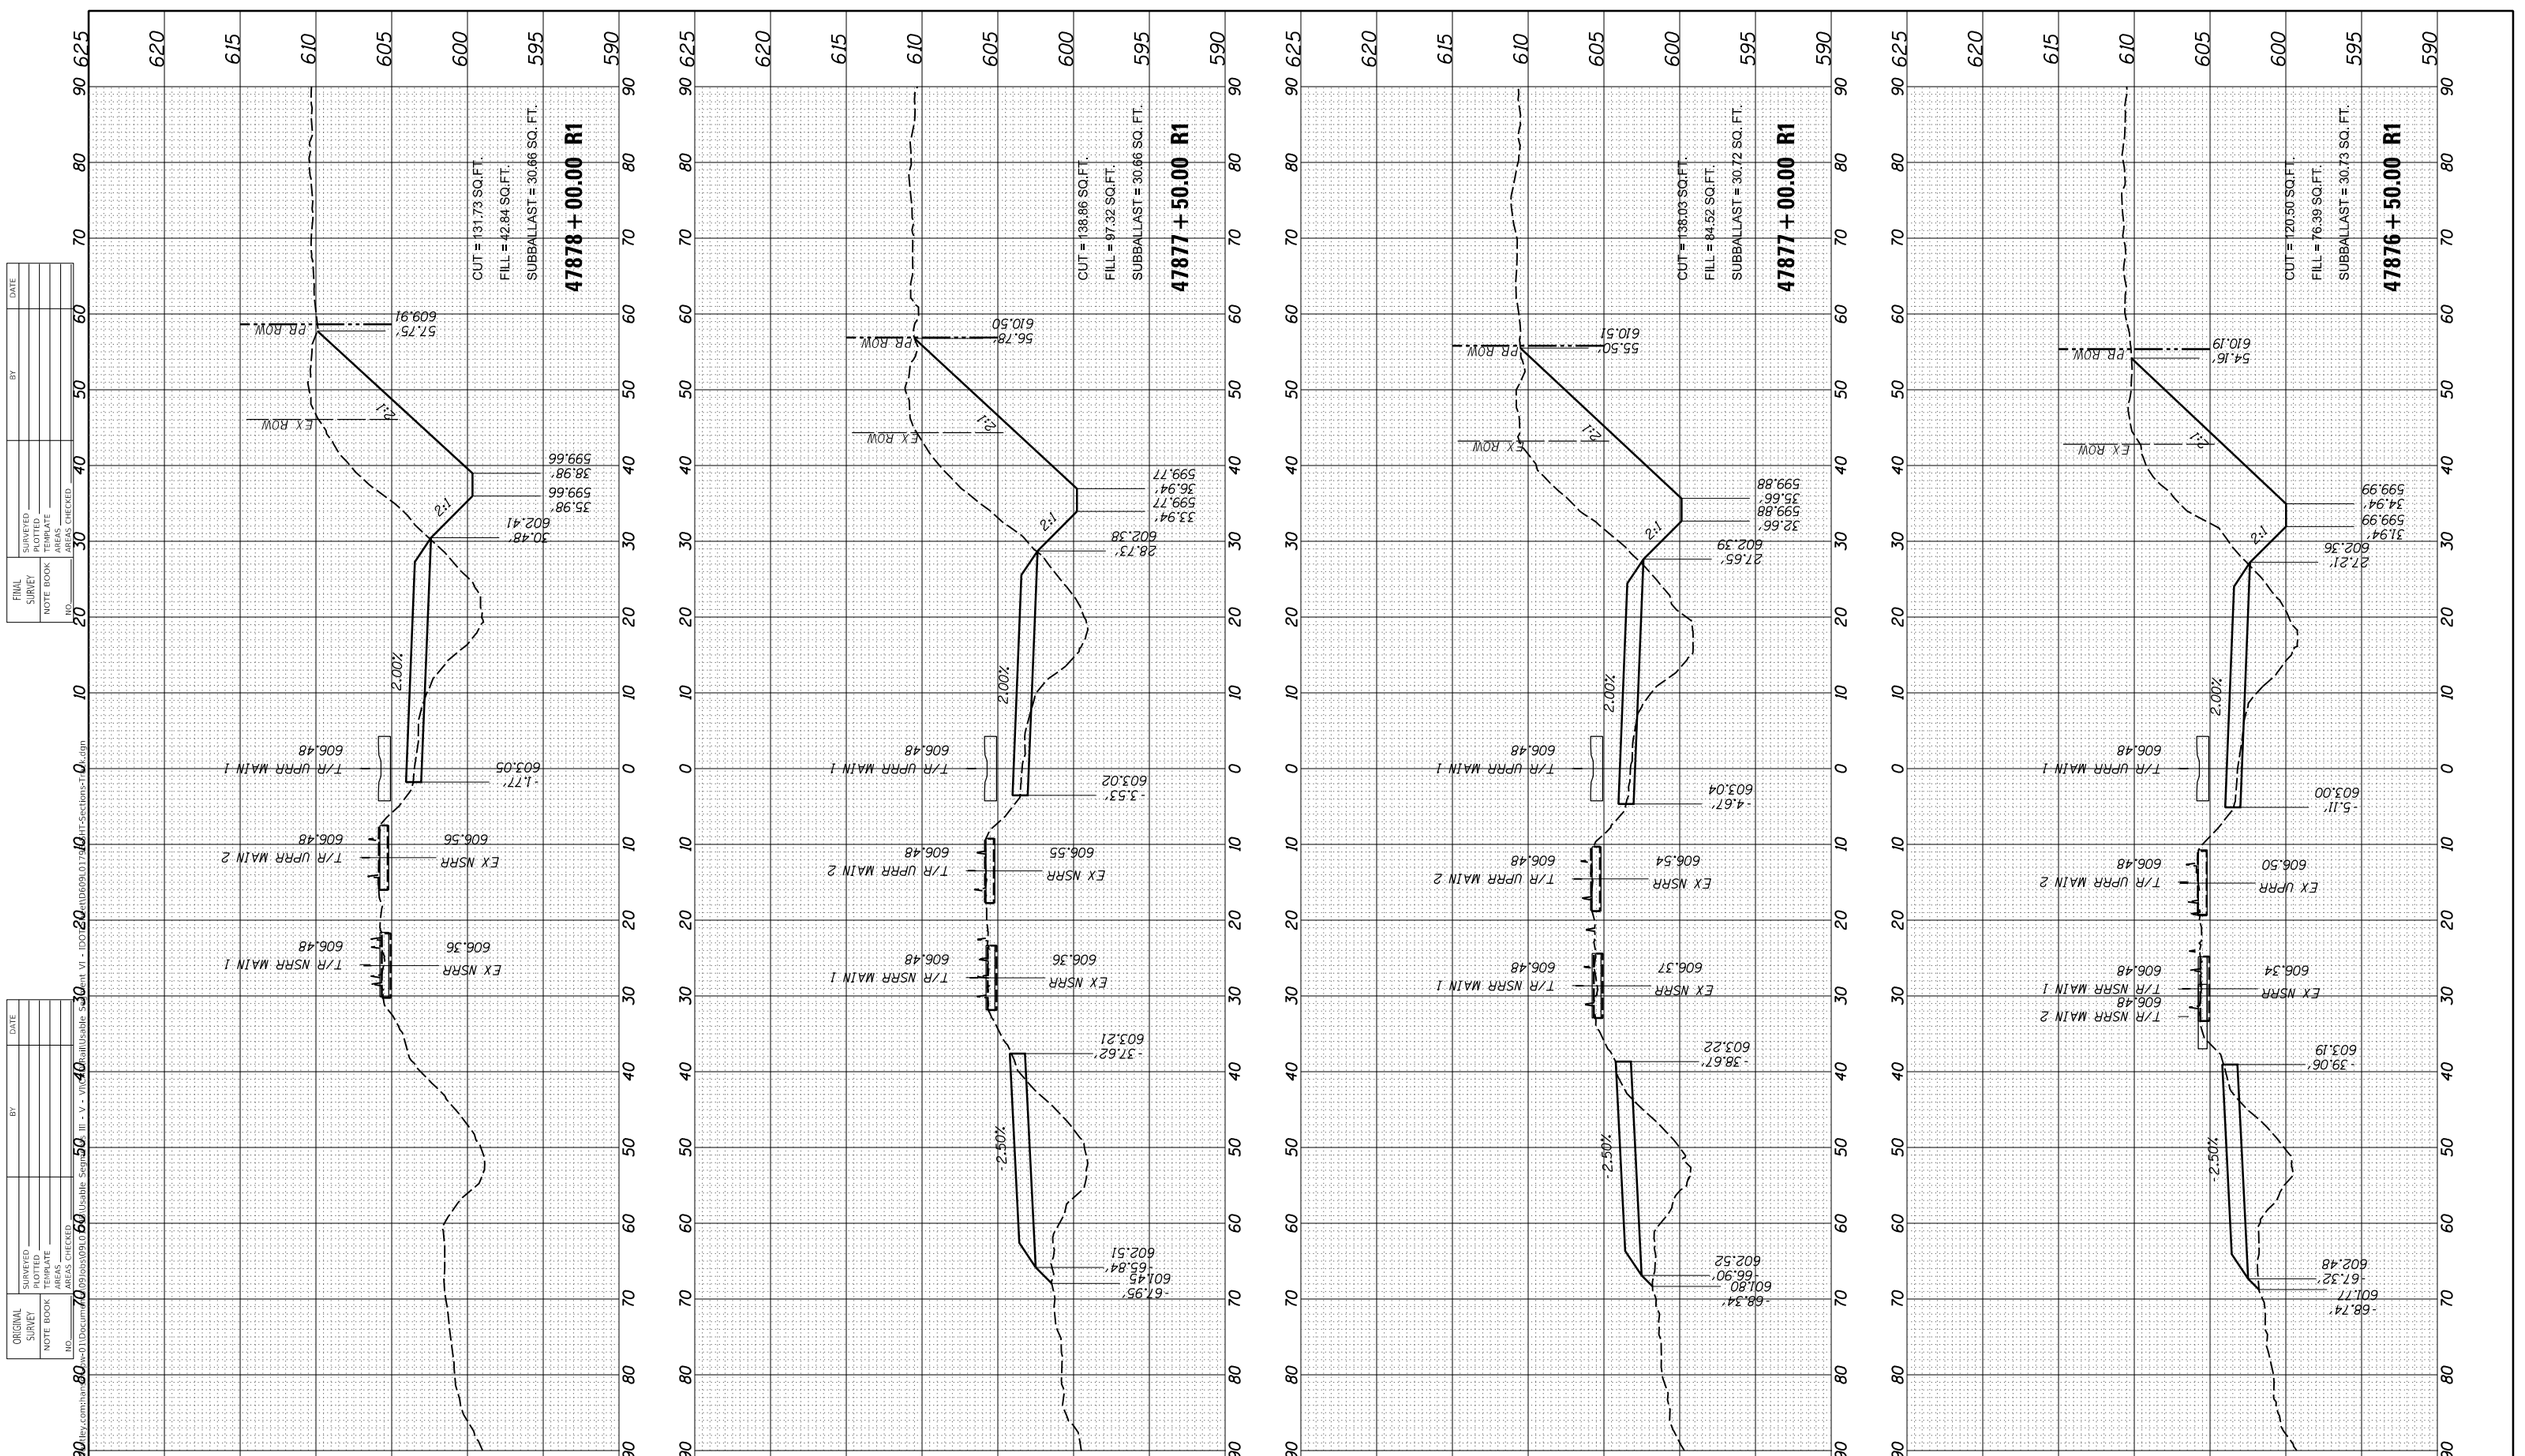

703

FINAL PLANS

MODEL: 90
FILE NAME: pw:\\Illinois.bentleycloud.com:ii-pw-ntly.com:ii-pw-ntly-Documents\Documents\09L0179B\Design\09L0179B_III - V - VI - IDOT Usable Sections-T.dgn

USER NAME = pop00275	DESIGNED - GCN	REVISED -	
	DRAWN - RH	REVISED -	
PLOT SCALE = 20.00 ' / in.	CHECKED - GCN	REVISED -	
PLOT DATE = 9/27/2024	DATE - 10/01/2024	REVISED -	

STATE OF ILLINOIS
DEPARTMENT OF TRANSPORTATION

SPRINGFIELD RAIL IMPROVEMENTS PROJECT
SPRINGFIELD, SANGAMON COUNTY, ILLINOIS
CROSS SECTIONS – TRACK

SCALE: | SHEET 114 OF 125 SHEETS | STA. 47876+50.00 R1 TO STA. 47878+00.00 R1

F.A. RTE.	SECTION	COUNTY	TOTAL SHEETS	SHEET NO.
7972	20-00492-00-BR & 22-00492-01-BR	SANGAMON	714	703
	09L0179B	CONTRACT NO. 93773		
	ILLINOIS FED. AID PROJECT			

FINAL SURVEY | NOTE BOOK | NO. | SURVEYED | PLOTTED | TEMPLATE | AREAS | AREAS CHECKED | BY | DATE

ORIGINAL SURVEY | NOTE BOOK | NO. | SURVEYED | PLOTTED | TEMPLATE | AREAS | AREAS CHECKED | BY | DATE

ORIGINAL SURVEY		BY	DATE
NOTE BOOK	SURVEYED		
	PLOTTED		
	TEMPLATE		
	AREAS		
NO.	AREAS CHECKED		

FINAL SURVEY		BY	DATE
NOTE BOOK	SURVEYED		
	PLOTTED		
	TEMPLATE		
	AREAS		
NO.	AREAS CHECKED		

FINAL PLANS

MODEL: 91

FILE NAME: pw:\\hansonpw.pw.bentley.com:hansonpw-01\Documents\09Jobs\09L0179B\Usable Segments III - V - VI\CAD\Rail\Usable Segment VI - IDOT Sheet\D609L0179B-HT-Sections-Track.dgn

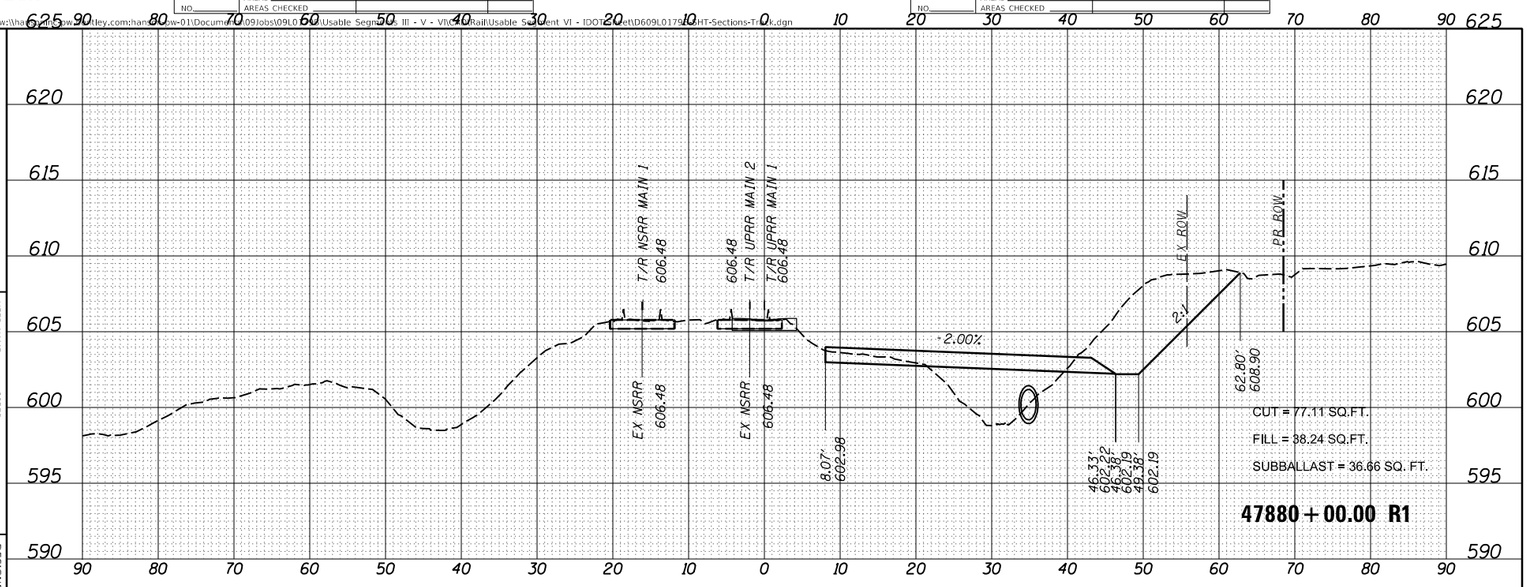

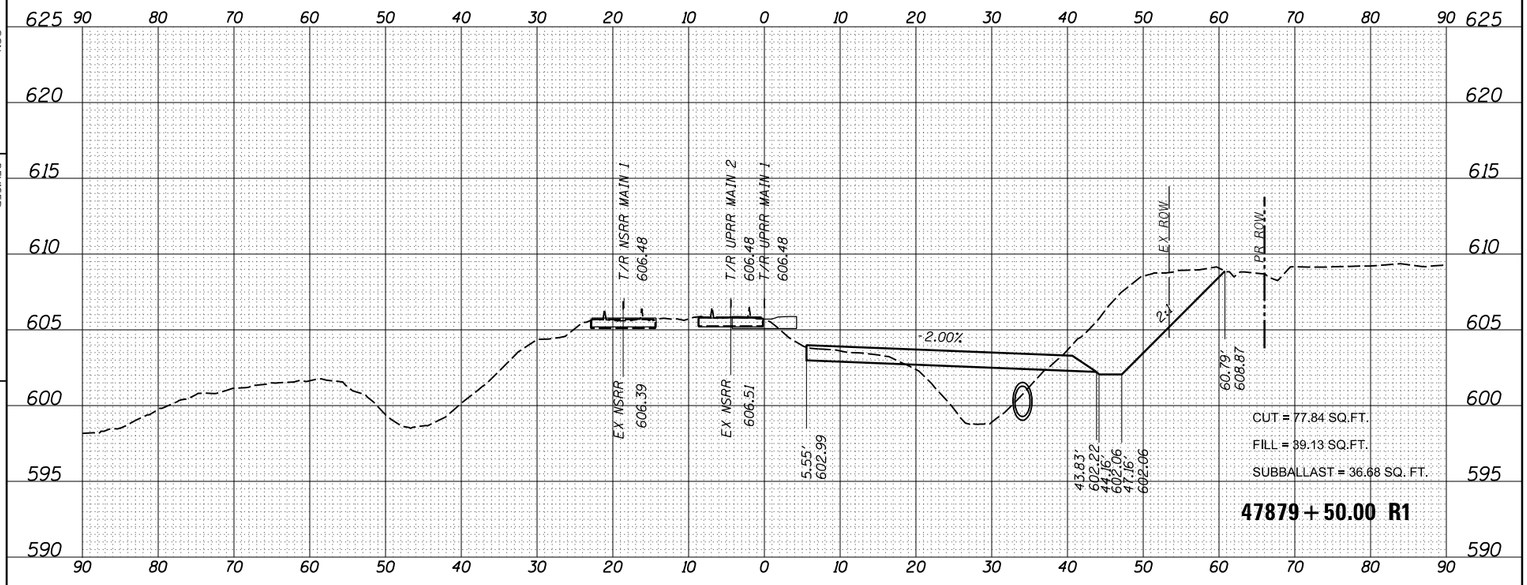

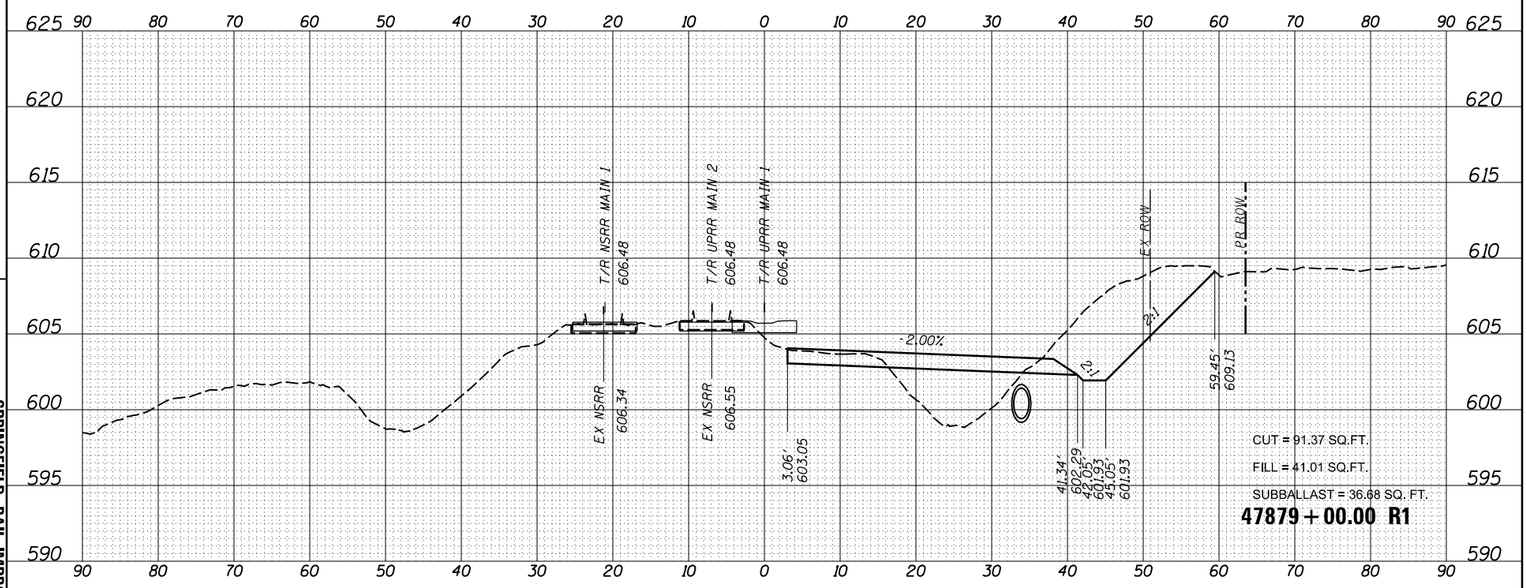

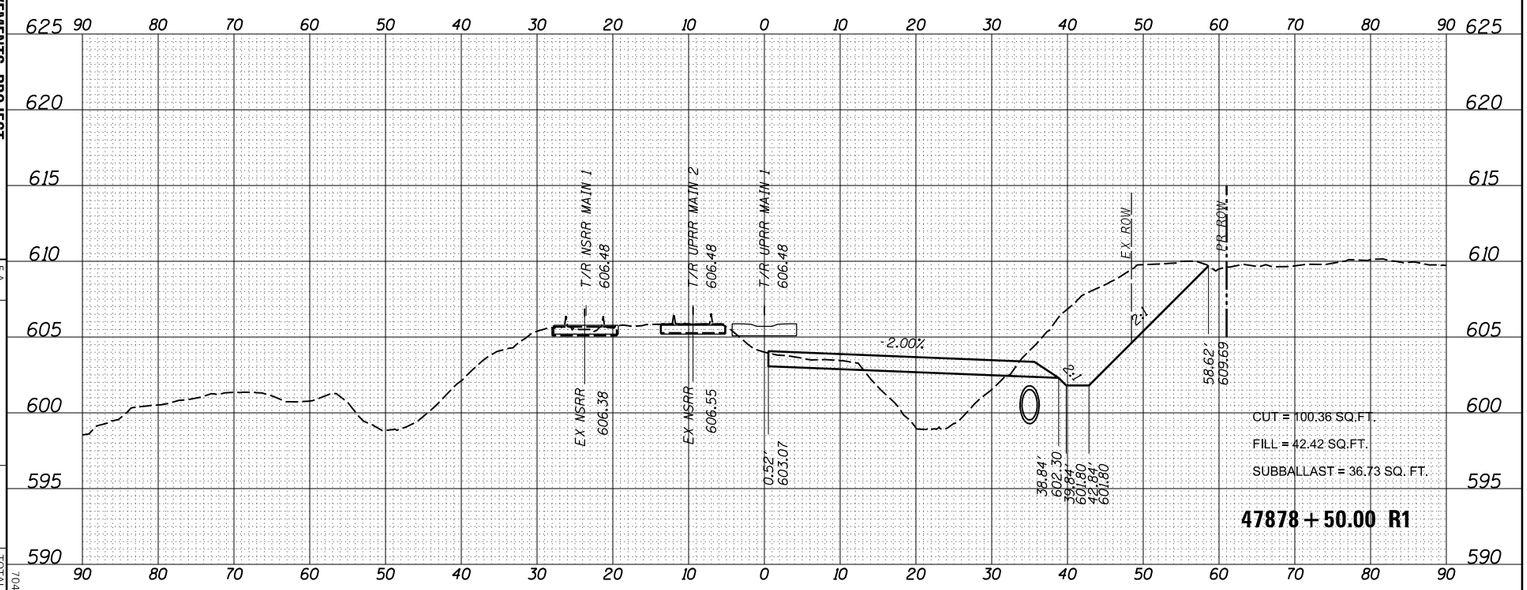

USER NAME = pop00275
PLOT SCALE = 20.00 ' / in.
PLOT DATE = 9/27/2024

DESIGNED - GCN
DRAWN - RH
CHECKED - GCN
DATE - 10/01/2024

REVISED -
REVISED -
REVISED -
REVISED -

STATE OF ILLINOIS
DEPARTMENT OF TRANSPORTATION

SPRINGFIELD RAIL IMPROVEMENTS PROJECT
SPRINGFIELD, SANGAMON COUNTY, ILLINOIS
CROSS SECTIONS – TRACK

SCALE:

SHEET 115 OF 125 SHEETS

STA. 47878+50.00 R1 TO STA. 47880+00.00 R1

F.A. RTE.	SECTION	COUNTY	TOTAL SHEETS	SHEET NO.
7972	20-00492-00-BR & 22-00492-01-BR	SANGAMON	714	704
	09L0179B	CONTRACT NO. 93773		

ILLINOIS FED. AID PROJECT

FINAL PLANS

MODEL: 92

FILE NAME: pw:\\hnt-pw.bentley.com:hnt-pw-02\Documents\09l0ps\09L0179B\Design\Phase III - V - Vol 1\Roadway\Usable Segment VI - IDOT\Det\D609L0179B-Sheet-Sections-Track.dgn

FINAL SURVEY	NOTE BOOK	NO.
	SURVEYED	
	PLOTTED	
	TEMPLATE	
	AREAS	
	AREAS CHECKED	

BY	DATE

ORIGINAL SURVEY	NOTE BOOK	NO.
	SURVEYED	
	PLOTTED	
	TEMPLATE	
	AREAS	
	AREAS CHECKED	

BY	DATE

USER NAME = pop00275	DESIGNED - GCN	REVISED -
	DRAWN - RH	REVISED -
PLOT SCALE = 20.00 ' / in.	CHECKED - GCN	REVISED -
PLOT DATE = 9/27/2024	DATE - 10/01/2024	REVISED -

STATE OF ILLINOIS
DEPARTMENT OF TRANSPORTATION

SPRINGFIELD RAIL IMPROVEMENTS PROJECT
SPRINGFIELD, SANGAMON COUNTY, ILLINOIS
CROSS SECTIONS – TRACK

SCALE: SHEET 116 OF 125 SHEETS STA. 47880+50.00 R1 TO STA. 47882+00.00 R1

F.A. RTE.	SECTION	COUNTY	TOTAL SHEETS	SHEET NO.
7972	20-00492-00-BR & 22-00492-01-BR	SANGAMON	714	705
	09L0179B	CONTRACT NO. 93773		
		ILLINOIS	FED. AID PROJECT	

705

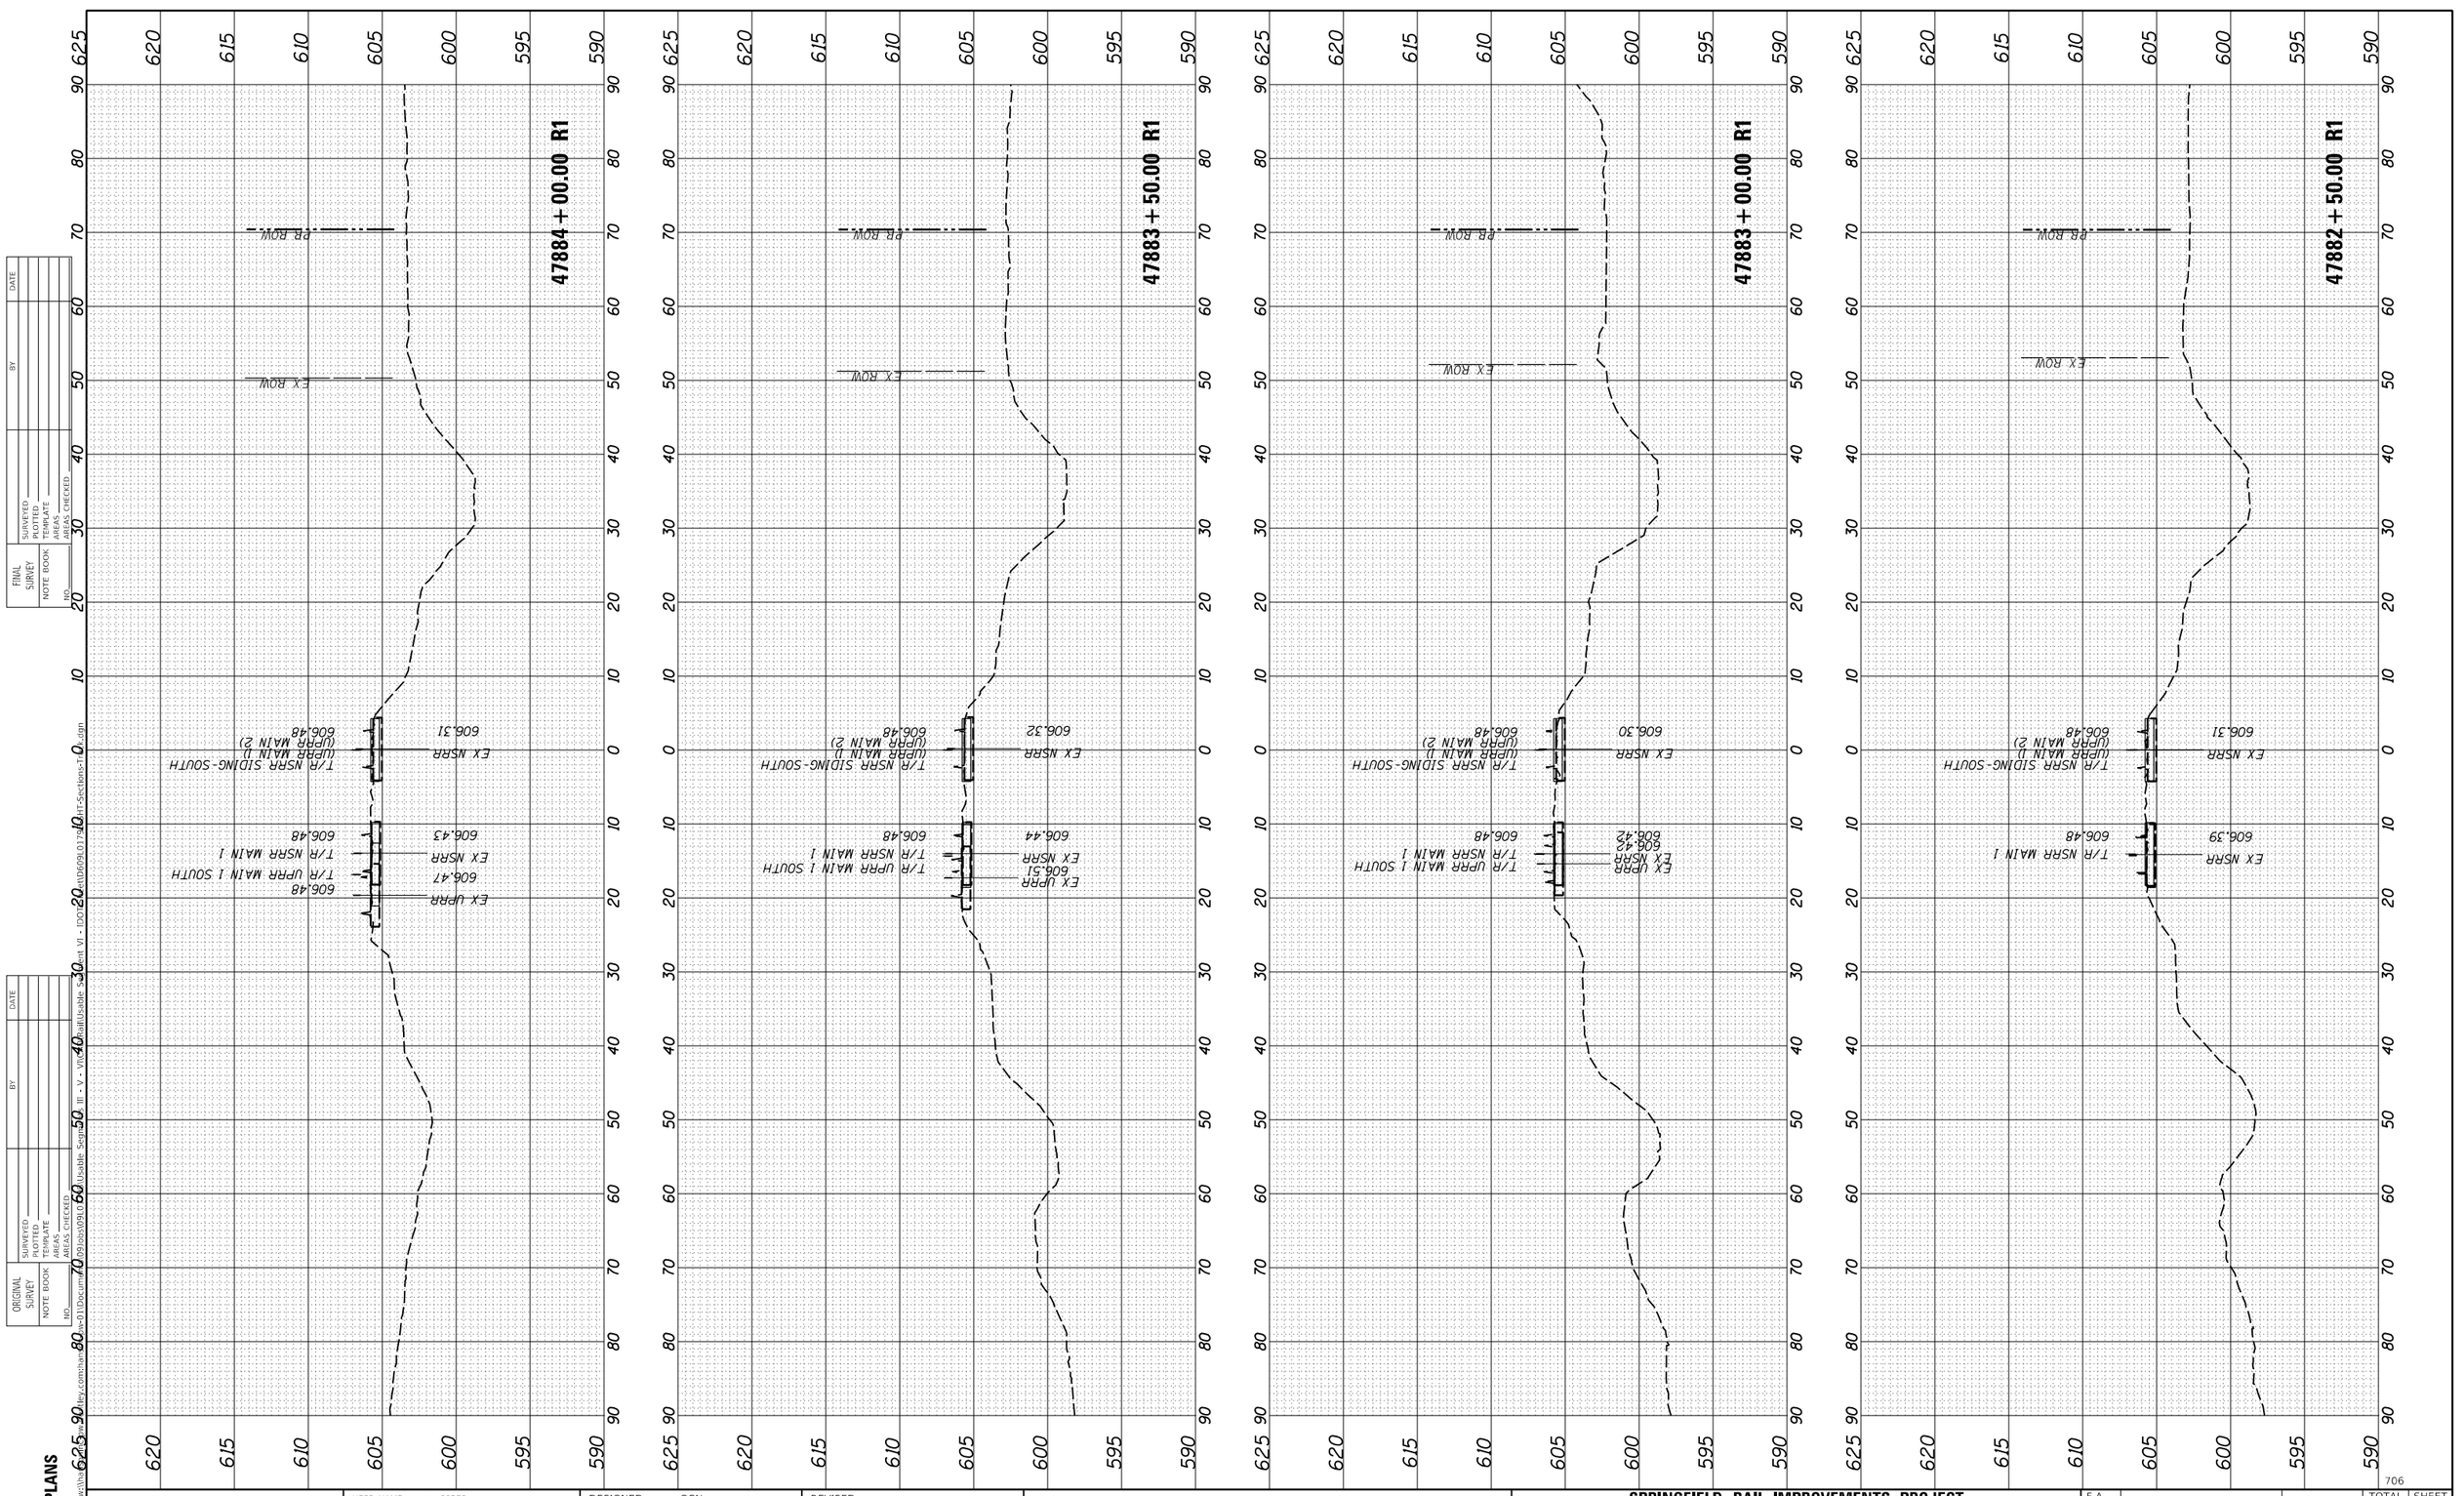

FINAL PLANS

MODEL: 93

FILE NAME: pw:\\wwdey.com:hanover-pw01\Documents\09l0ia09b.0179.dgn

FINAL SURVEY	NOTE BOOK	NO.
SURVEYED		
PLOTTED		
TEMPLATE		
AREAS		
AREAS CHECKED		

BY	DATE

ORIGINAL SURVEY	NOTE BOOK	NO.
SURVEYED		
PLOTTED		
TEMPLATE		
AREAS		
AREAS CHECKED		

BY	DATE

USER NAME = pop00275	DESIGNED - GCN	REVISED -	
	DRAWN - RH	REVISED -	
PLOT SCALE = 20.00 ' / in.	CHECKED - GCN	REVISED -	
PLOT DATE = 9/27/2024	DATE - 10/01/2024	REVISED -	

STATE OF ILLINOIS
DEPARTMENT OF TRANSPORTATION

SPRINGFIELD RAIL IMPROVEMENTS PROJECT
SPRINGFIELD, SANGAMON COUNTY, ILLINOIS
CROSS SECTIONS – TRACK

SCALE:

SHEET 117 OF 125 SHEETS STA. 47882+50.00 R1 TO STA. 47884+00.00 R1

F.A. RTE.	SECTION	COUNTY	TOTAL SHEETS	SHEET NO.
7972	20-00492-00-BR & 22-00492-01-BR	SANGAMON	714	706
	09L0179B	CONTRACT NO. 93773		
	ILLINOIS	FED. AID PROJECT		

706

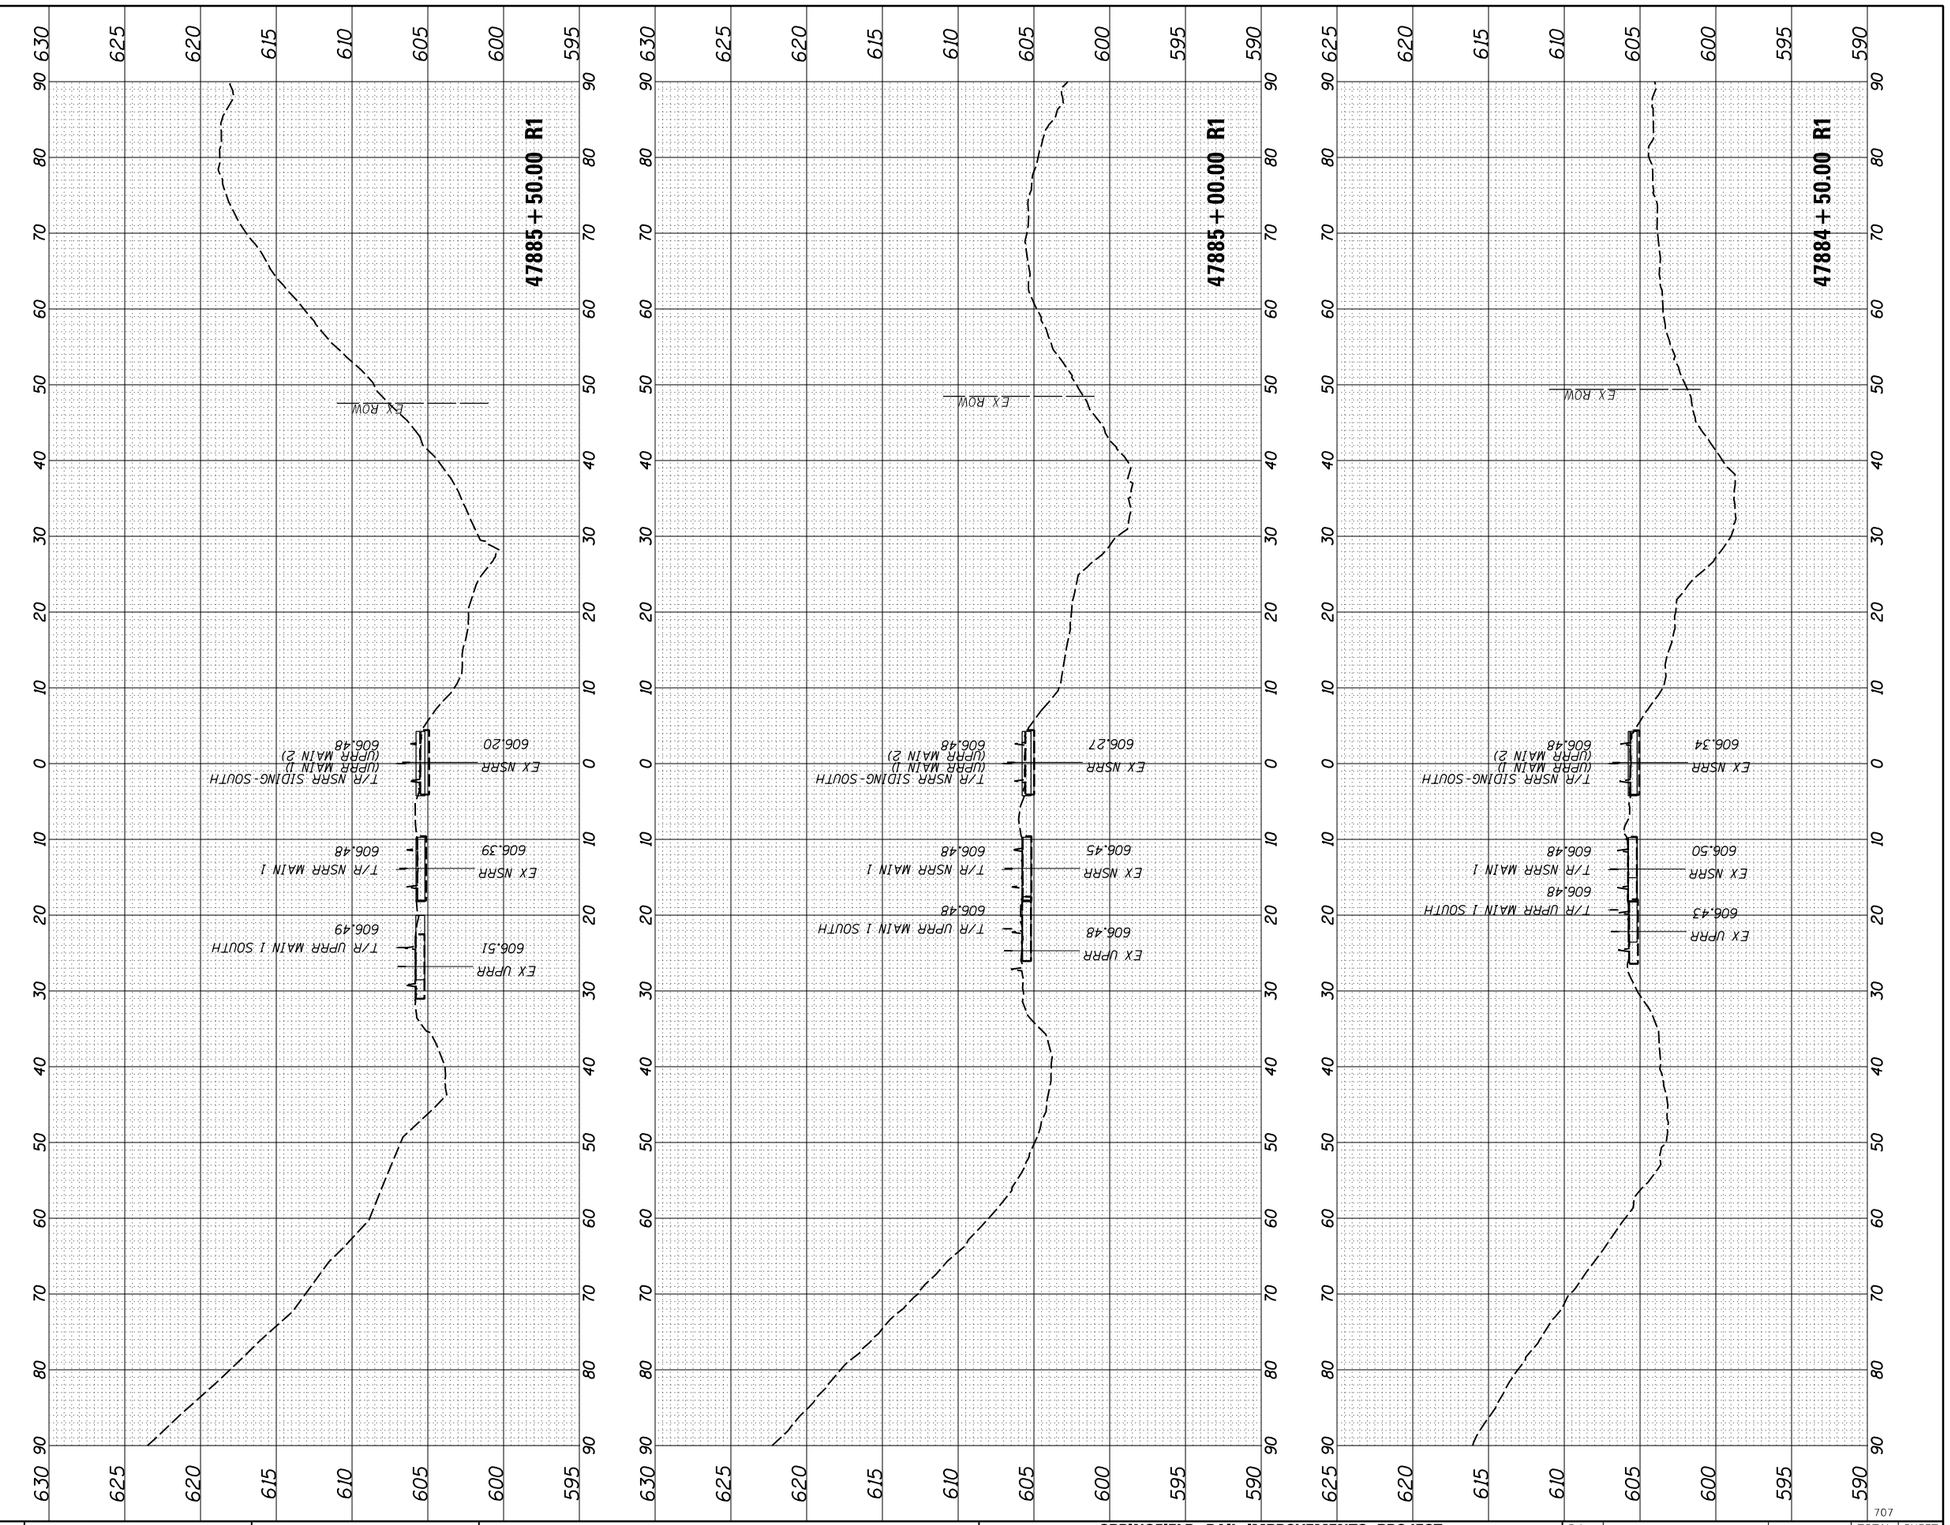

FINAL SURVEY	
NOTE BOOK	
NO.	

	BY	DATE
SURVEYED		
PLOTTED		
TEMPLATE		
AREAS		
AREAS CHECKED		

ORIGINAL SURVEY	
NOTE BOOK	
NO.	

	BY	DATE
SURVEYED		
PLOTTED		
TEMPLATE		
AREAS		
AREAS CHECKED		

FINAL PLANS

MODEL: 94

FILE NAME: pw:\\hansonine-pw.jacobs.com:hanson-pw-01\Documents\09Jobs\09L01798\Usable Segments III - V - Vit\CAD\Rail\Usable Segment VI - IDOT\Sheet\D609L01798-SHT-Sections-Track.dgn

USER NAME = pop00275	DESIGNED - GCN	REVISED -
	DRAWN - RH	REVISED -
PLOT SCALE = 20.00 ' / in.	CHECKED - GCN	REVISED -
PLOT DATE = 9/27/2024	DATE - 10/01/2024	REVISED -

STATE OF ILLINOIS
DEPARTMENT OF TRANSPORTATION

SPRINGFIELD RAIL IMPROVEMENTS PROJECT
SPRINGFIELD, SANGAMON COUNTY, ILLINOIS
CROSS SECTIONS – TRACK

SCALE:

SHEET 118 OF 125 SHEETS STA. 47884+50.00 R1 TO STA. 47885+50.00 R1

F.A. RTE.	SECTION	COUNTY	TOTAL SHEETS	SHEET NO.
7972	20-00492-00-BR & 22-00492-01-BR	SANGAMON	714	707
	09L0179B	CONTRACT NO. 93773		
		ILLINOIS	FED. AID PROJECT	

707

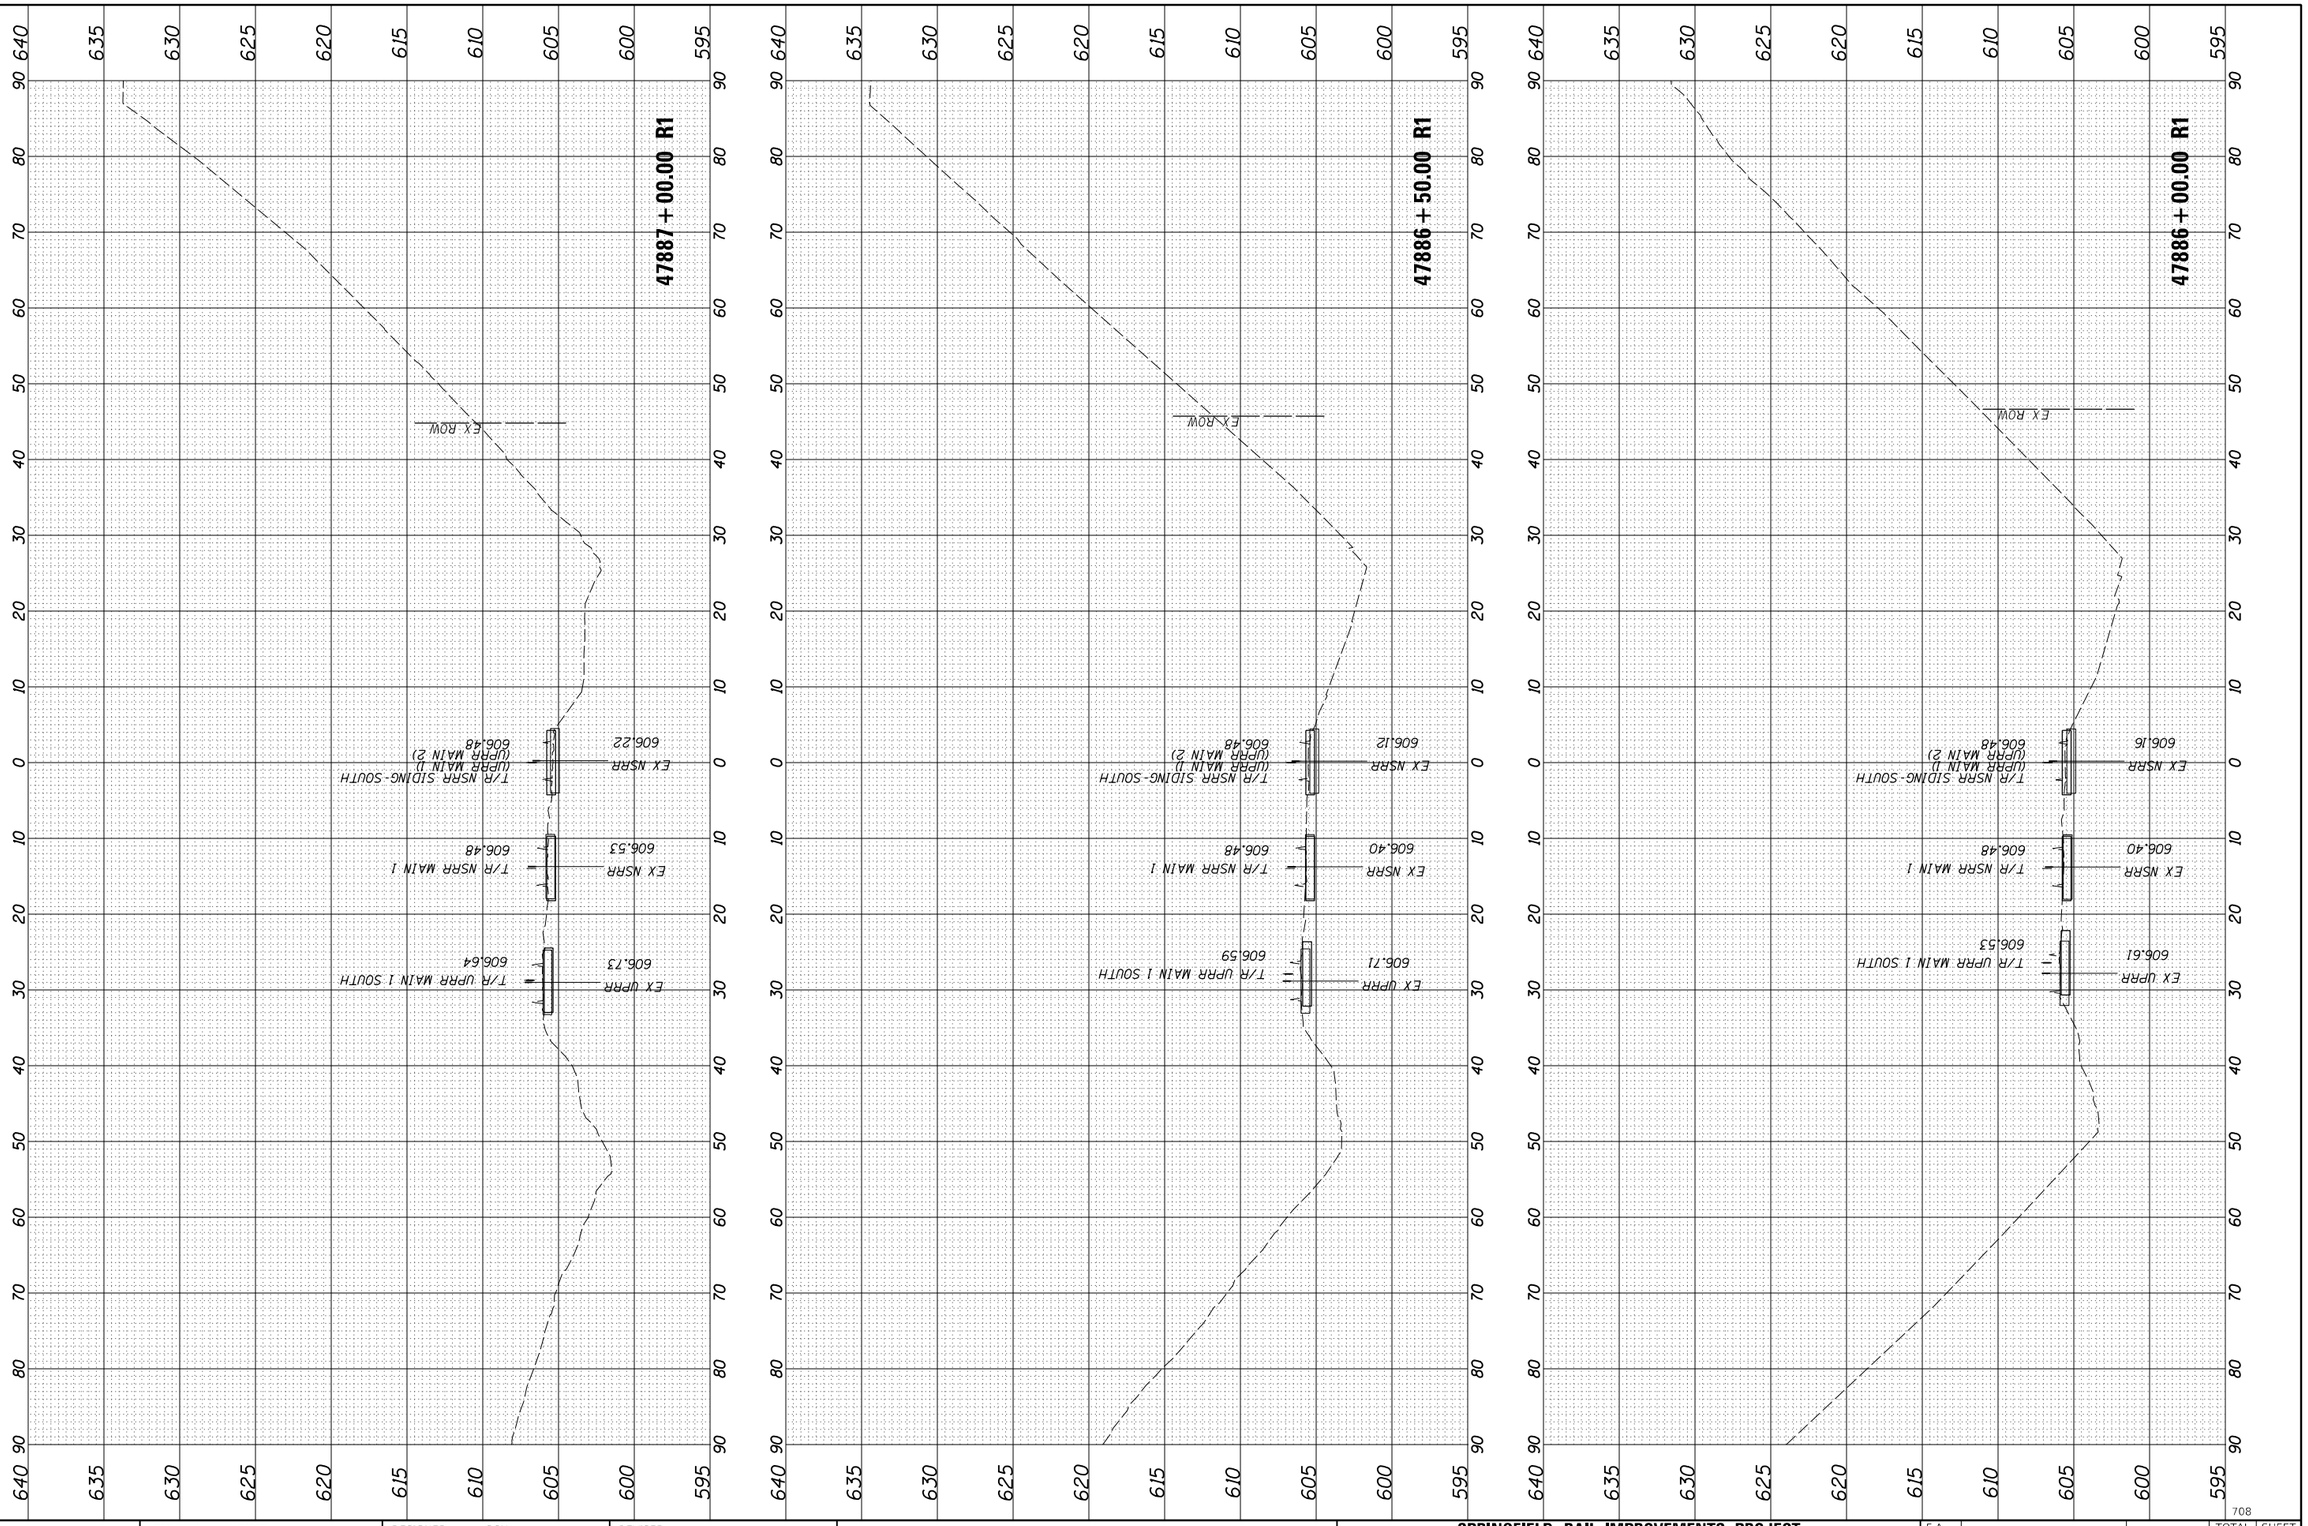

708

USER NAME = pop00275	DESIGNED - GCN	REVISED -
	DRAWN - RH	REVISED -
PLOT SCALE = 20.00 ' / in.	CHECKED - GCN	REVISED -
PLOT DATE = 9/27/2024	DATE - 10/01/2024	REVISED -

STATE OF ILLINOIS
DEPARTMENT OF TRANSPORTATION

SPRINGFIELD RAIL IMPROVEMENTS PROJECT
SPRINGFIELD, SANGAMON COUNTY, ILLINOIS
CROSS SECTIONS – TRACK

SCALE: | SHEET 119 OF 125 SHEETS | STA. 47886+00.00 R1 TO STA. 47887+00.00 R1

F.A. RTE.	SECTION	COUNTY	TOTAL SHEETS	SHEET NO.
7972	20-00492-00-BR & 22-00492-01-BR	SANGAMON	714	708
	09L0179B	CONTRACT NO. 93773		
		ILLINOIS	FED. AID PROJECT	

FINAL PLANS

MODEL: 95
FILE NAME: pw:\\hansonine-pw.bentley.com:hanson-pw-01\Documents\09Jobs\09L0179B\Usable Segments III - V - VII\CAD\Rail\Usable Segment VI - IDOT\Sheet\D609L0179B-SHT-Sections-Track.dgn

FINAL SURVEY	SURVEYED	BY	DATE
NOTE BOOK	PLOTTED		
NO.	TEMPLATE		
	AREAS		
	AREAS CHECKED		

ORIGINAL SURVEY	SURVEYED	BY	DATE
NOTE BOOK	PLOTTED		
NO.	TEMPLATE		
	AREAS		
	AREAS CHECKED		

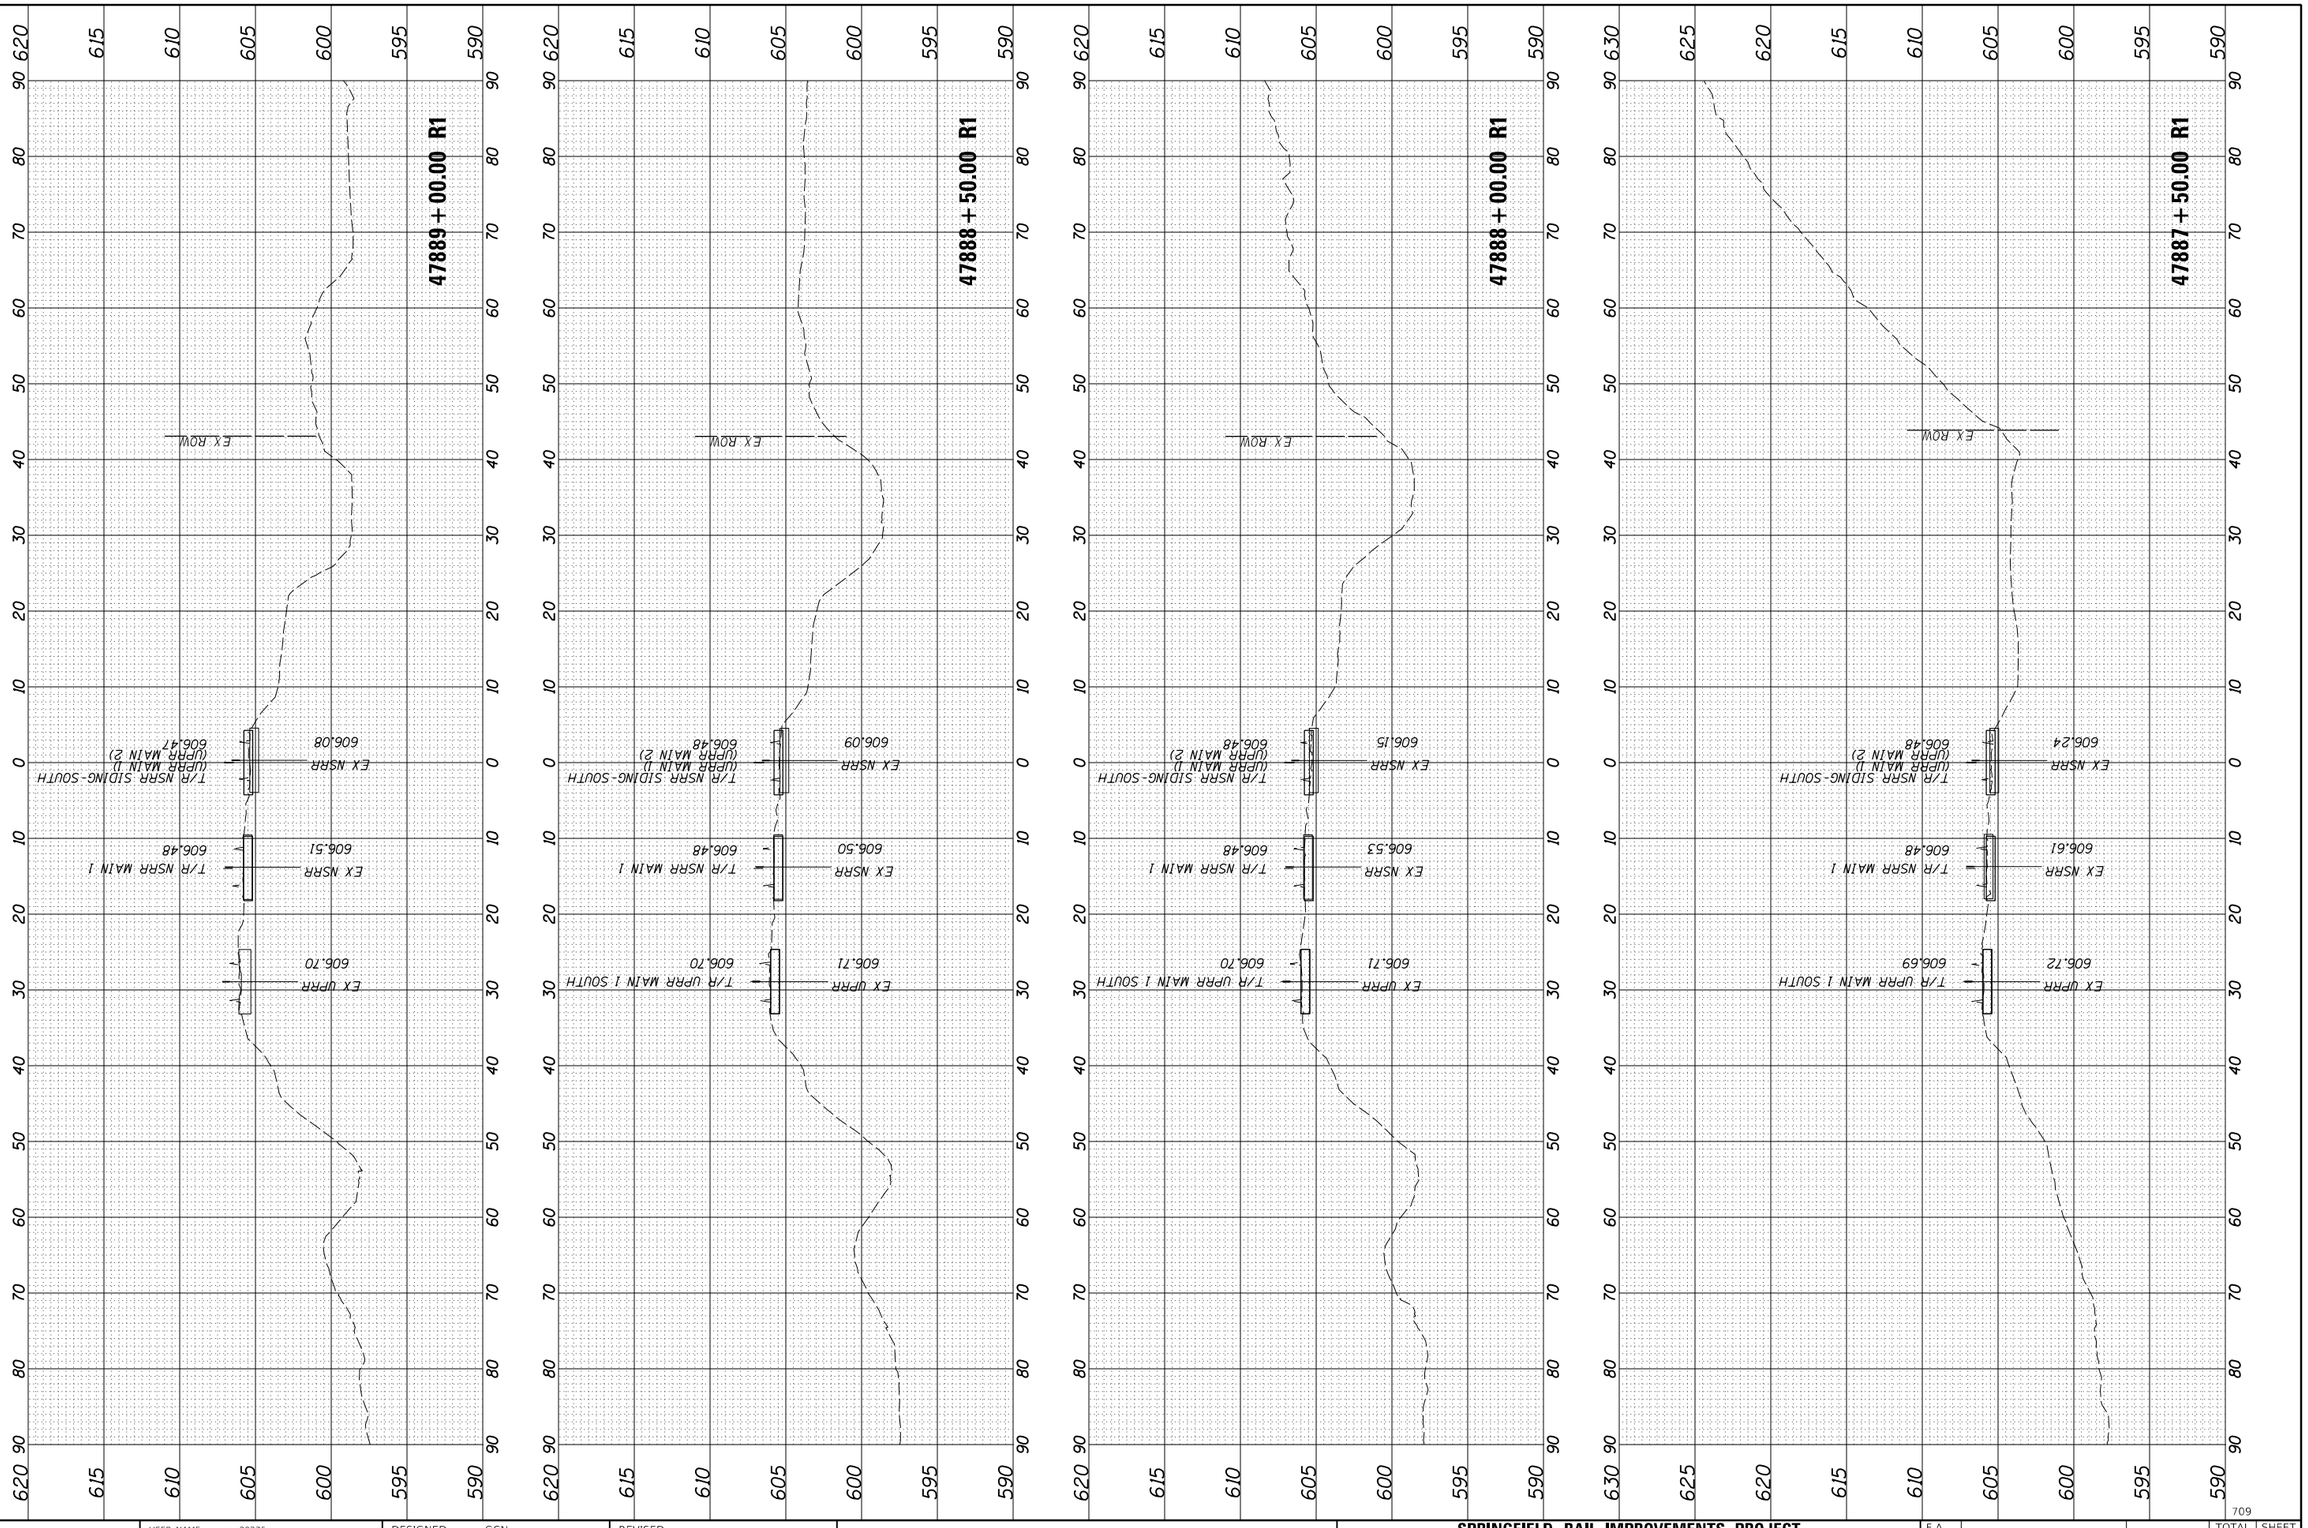

FINAL SURVEY	SURVEYED	BY	DATE
NOTE BOOK	PLOTTED		
NO.	TEMPLATE		
	AREAS		
	AREAS CHECKED		

ORIGINAL SURVEY	SURVEYED	BY	DATE
NOTE BOOK	PLOTTED		
NO.	TEMPLATE		
	AREAS		
	AREAS CHECKED		

FINAL PLANS

MODEL: 96

FILE NAME: pw:\\hansonine-pw.bentley.com:hanson-pw-01\Documents\09Jobs\09L0179B\Usable Segments III - V - VII\CAD\Rail\Usable Segment VI - IDOT\Sheet\D609L0179B-SHT-Sections-Track.dgn

USER NAME = pop00275	DESIGNED - GCN	REVISED -	
	DRAWN - RH	REVISED -	
PLOT SCALE = 20.00 ' / in.	CHECKED - GCN	REVISED -	
PLOT DATE = 9/27/2024	DATE - 10/01/2024	REVISED -	

STATE OF ILLINOIS
DEPARTMENT OF TRANSPORTATION

SPRINGFIELD RAIL IMPROVEMENTS PROJECT
SPRINGFIELD, SANGAMON COUNTY, ILLINOIS
CROSS SECTIONS – TRACK

SCALE:

SHEET 120 OF 125 SHEETS

STA. 47887+50.00 R1 TO STA. 47889+00.00 R1

F.A. RTE.	SECTION	COUNTY	TOTAL SHEETS	SHEET NO.
7972	20-00492-00-BR & 22-00492-01-BR	SANGAMON	714	709
	09L0179B	CONTRACT NO. 93773		
		ILLINOIS	FED. AID PROJECT	

ORIGINAL SURVEY		BY	DATE
NOTE BOOK	SURVEYED		
	PLOTTED		
	TEMPLATE		
	AREAS		
NO.	AREAS CHECKED		

FINAL SURVEY		BY	DATE
NOTE BOOK	SURVEYED		
	PLOTTED		
	TEMPLATE		
	AREAS		
NO.	AREAS CHECKED		

FINAL PLANS

MODEL: 97

FILE NAME: pw:\\hansoninc-pw.bentley.com:hanson-pw-01\Documents\09Jobs\09L0179B\Usable Segments III - V - VI\CAD\Rail\Usable Segment VI - IDOT\Sheet\D609L0179B-SHT-Sections-Track.dgn

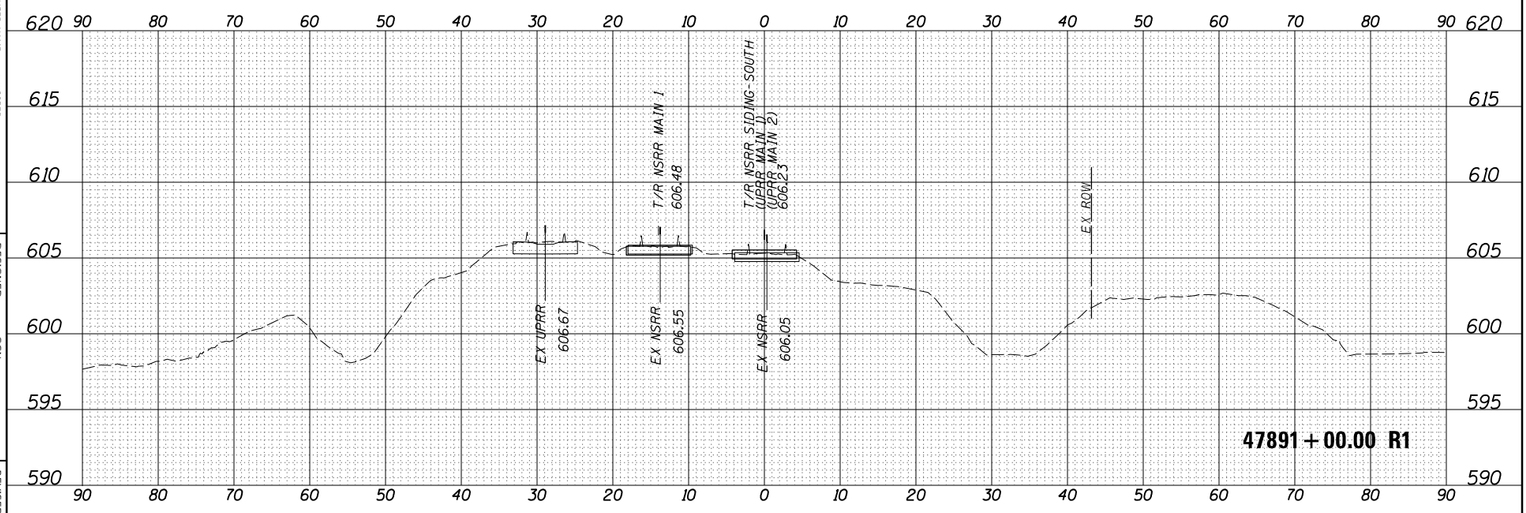

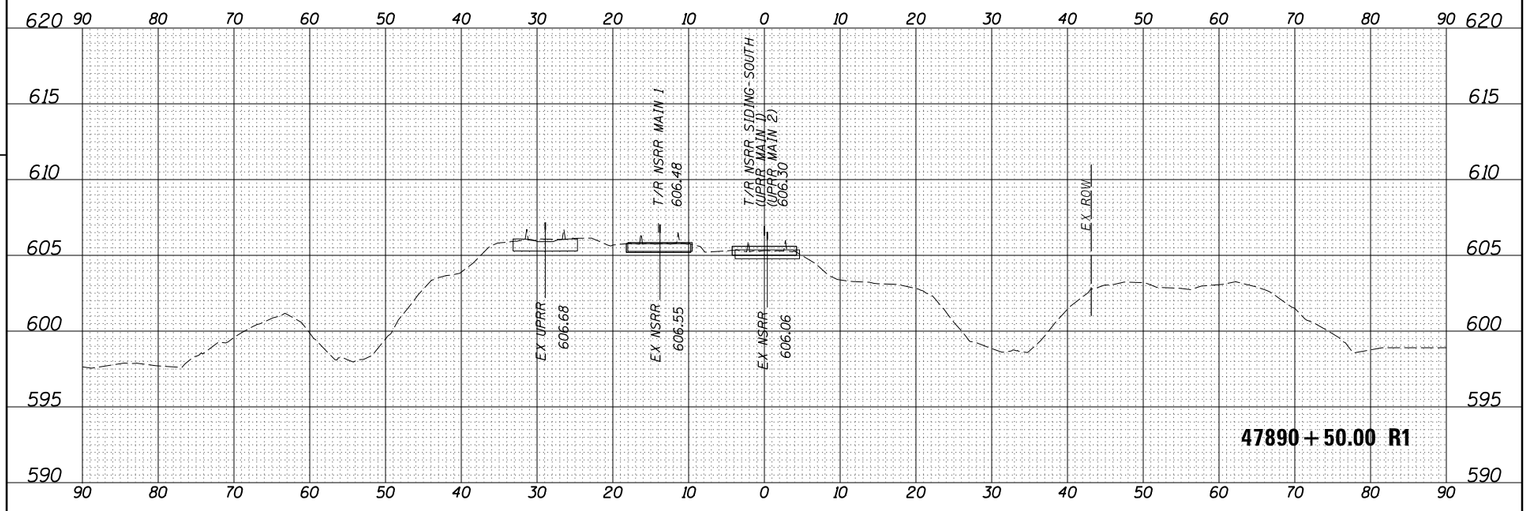

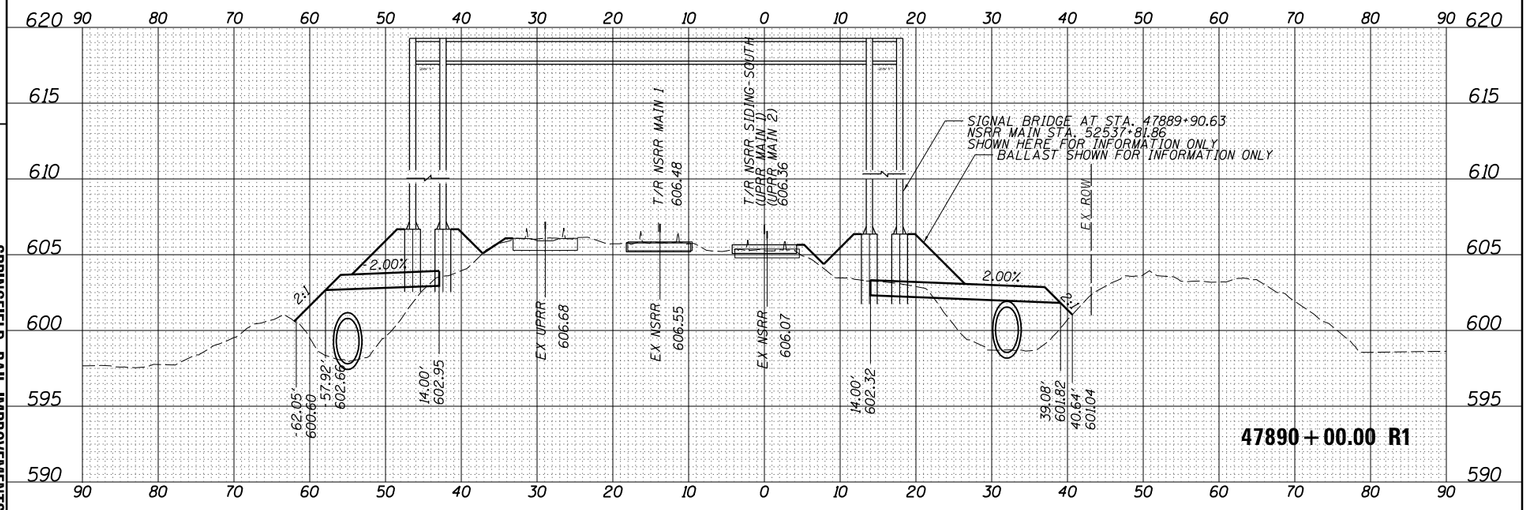

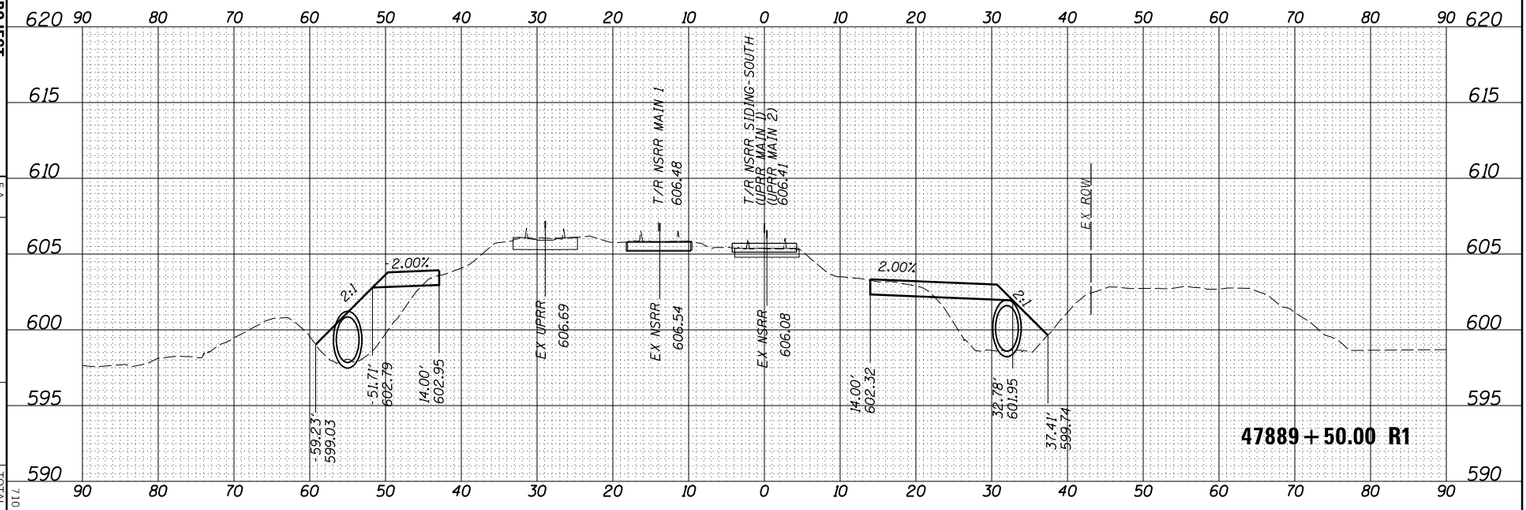

USER NAME = pop00275

PLOT SCALE = 20.00 ' / in.

PLOT DATE = 9/27/2024

DESIGNED - GCN

DRAWN - RH

CHECKED - GCN

DATE - 10/01/2024

REVISED -

REVISED -

REVISED -

REVISED -

STATE OF ILLINOIS
DEPARTMENT OF TRANSPORTATION

SPRINGFIELD RAIL IMPROVEMENTS PROJECT
SPRINGFIELD, SANGAMON COUNTY, ILLINOIS
CROSS SECTIONS – TRACK

SCALE:

SHEET 121 OF 125 SHEETS

STA. 47889+50.00 R1 TO STA. 47891+00.00 R1

F.A. RTE.	SECTION	COUNTY	TOTAL SHEETS	SHEET NO.
7972	20-00492-00-BR & 22-00492-01-BR	SANGAMON	714	710
	09L0179B	CONTRACT NO. 93773		

ILLINOIS FED. AID PROJECT

710

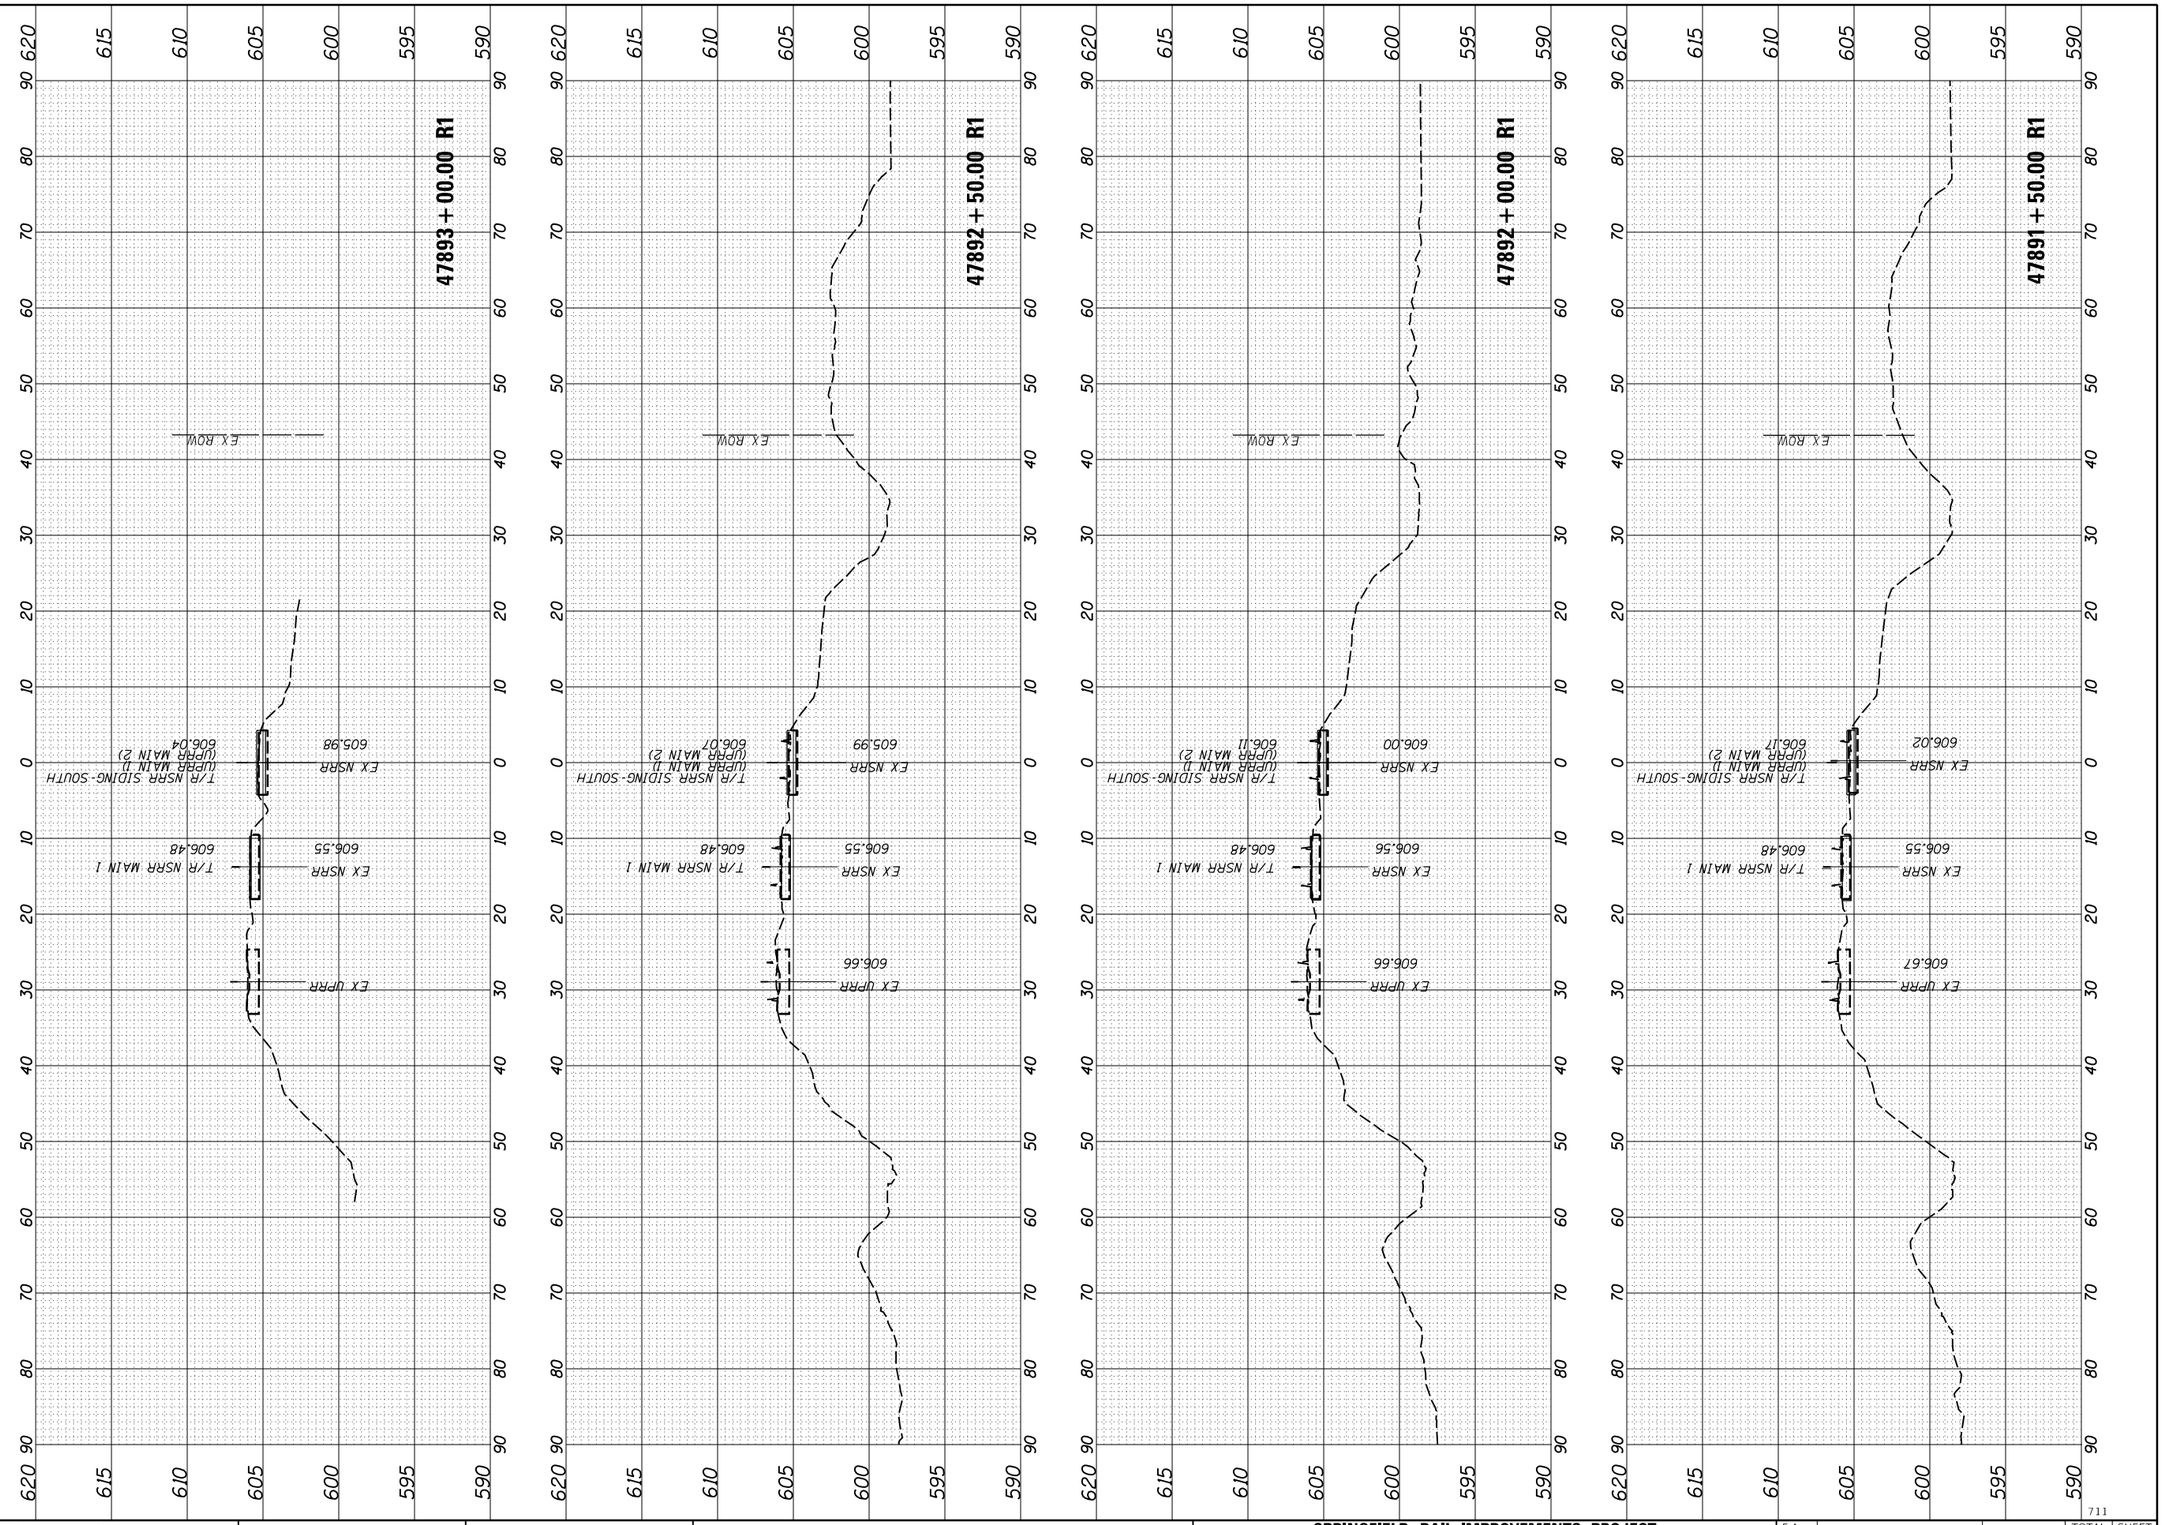

FINAL PLANS

MODEL: 98

FILE NAME: pw:\\hansonino-pw.bentley.com:hanson-pw-01\Documents\09lojois\09L0179B\Usable Segments III - V - VII\CAD\Rail\Usable Segment VI - IDOT\Sheet\D609L0179B-SHT-Sections-Track.dgn

FINAL SURVEY	SURVEYED	BY	DATE
NOTE BOOK	PLOTTED		
NO.	TEMPLATE		
	AREAS		
	AREAS CHECKED		

ORIGINAL SURVEY	SURVEYED	BY	DATE
NOTE BOOK	PLOTTED		
NO.	TEMPLATE		
	AREAS		
	AREAS CHECKED		

USER NAME = pop00275	DESIGNED - GCN	REVISED -
	DRAWN - RH	REVISED -
PLOT SCALE = 20.00 ' / in.	CHECKED - GCN	REVISED -
PLOT DATE = 9/27/2024	DATE - 10/01/2024	REVISED -

STATE OF ILLINOIS
DEPARTMENT OF TRANSPORTATION

SPRINGFIELD RAIL IMPROVEMENTS PROJECT
SPRINGFIELD, SANGAMON COUNTY, ILLINOIS
CROSS SECTIONS – TRACK

SCALE: SHEET 122 OF 125 SHEETS STA. 47891+50.00 R1 TO STA. 47893+00.00 R1

F.A. RTE.	SECTION	COUNTY	TOTAL SHEETS	SHEET NO.
7972	20-00492-00-BR & 22-00492-01-BR	SANGAMON	714	711
	09L0179B	CONTRACT NO. 93773		
	ILLINOIS	FED. AID PROJECT		

711

FINAL SURVEY		BY	DATE
NOTE BOOK	SURVEYED		
	PLOTTED		
	TEMPLATE		
	AREAS		
NO.	AREAS CHECKED		

ORIGINAL SURVEY		BY	DATE
NOTE BOOK	SURVEYED		
	PLOTTED		
	TEMPLATE		
	AREAS		
NO.	AREAS CHECKED		

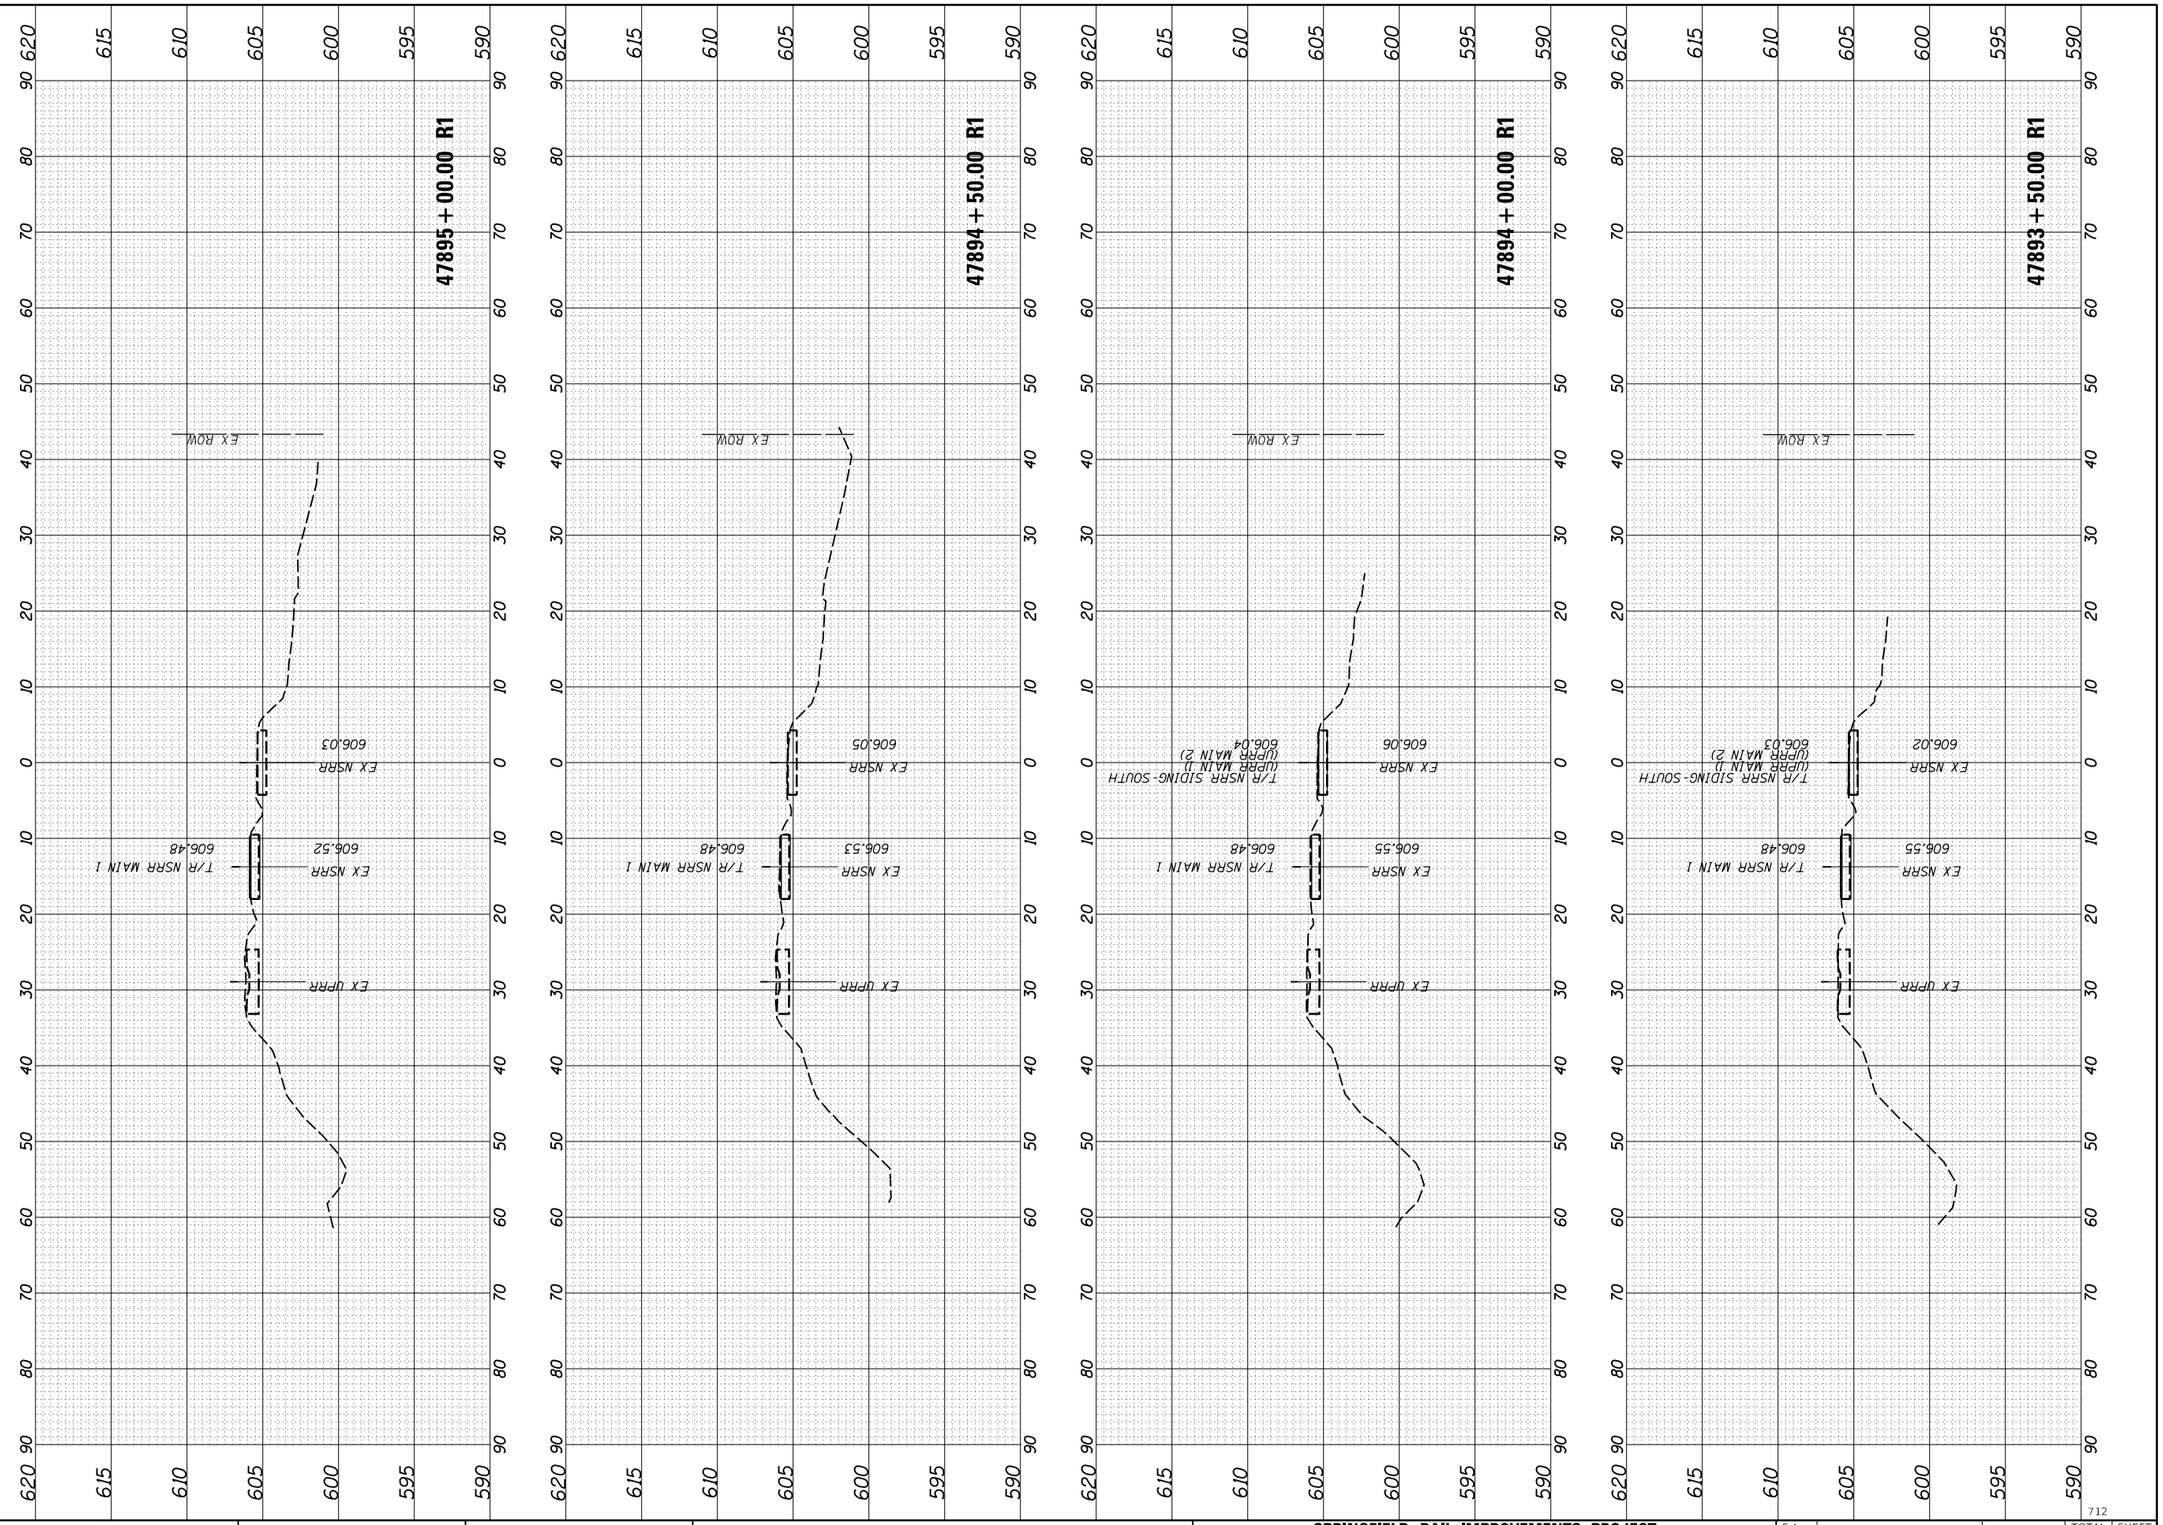

712

FINAL PLANS

MODEL: 99
FILE NAME: pw:\\hansonlinc-spw.bentley.com:hanson-pw-01\Documents\09Jobs\09L0179B\Usable Segments III - V - VI\CAD\Rail\Usable Segment VI - IDOT\Sheet\D609L0179B-sht-Sections-Track.dgn

USER NAME = pop00275	DESIGNED - GCN	REVISED -
	DRAWN - RH	REVISED -
PLOT SCALE = 20.00 ' / in.	CHECKED - GCN	REVISED -
PLOT DATE = 9/27/2024	DATE - 10/01/2024	REVISED -

STATE OF ILLINOIS
DEPARTMENT OF TRANSPORTATION

SPRINGFIELD RAIL IMPROVEMENTS PROJECT
SPRINGFIELD, SANGAMON COUNTY, ILLINOIS
CROSS SECTIONS – TRACK

SCALE:

SHEET 123 OF 125 SHEETS STA. 47893+50.00 R1 TO STA. 47895+00.00 R1

F.A. RTE.	SECTION	COUNTY	TOTAL SHEETS	SHEET NO.
7972	20-00492-00-BR & 22-00492-01-BR	SANGAMON	714	712
	09L0179B	CONTRACT NO. 93773		
	ILLINOIS FED. AID PROJECT			

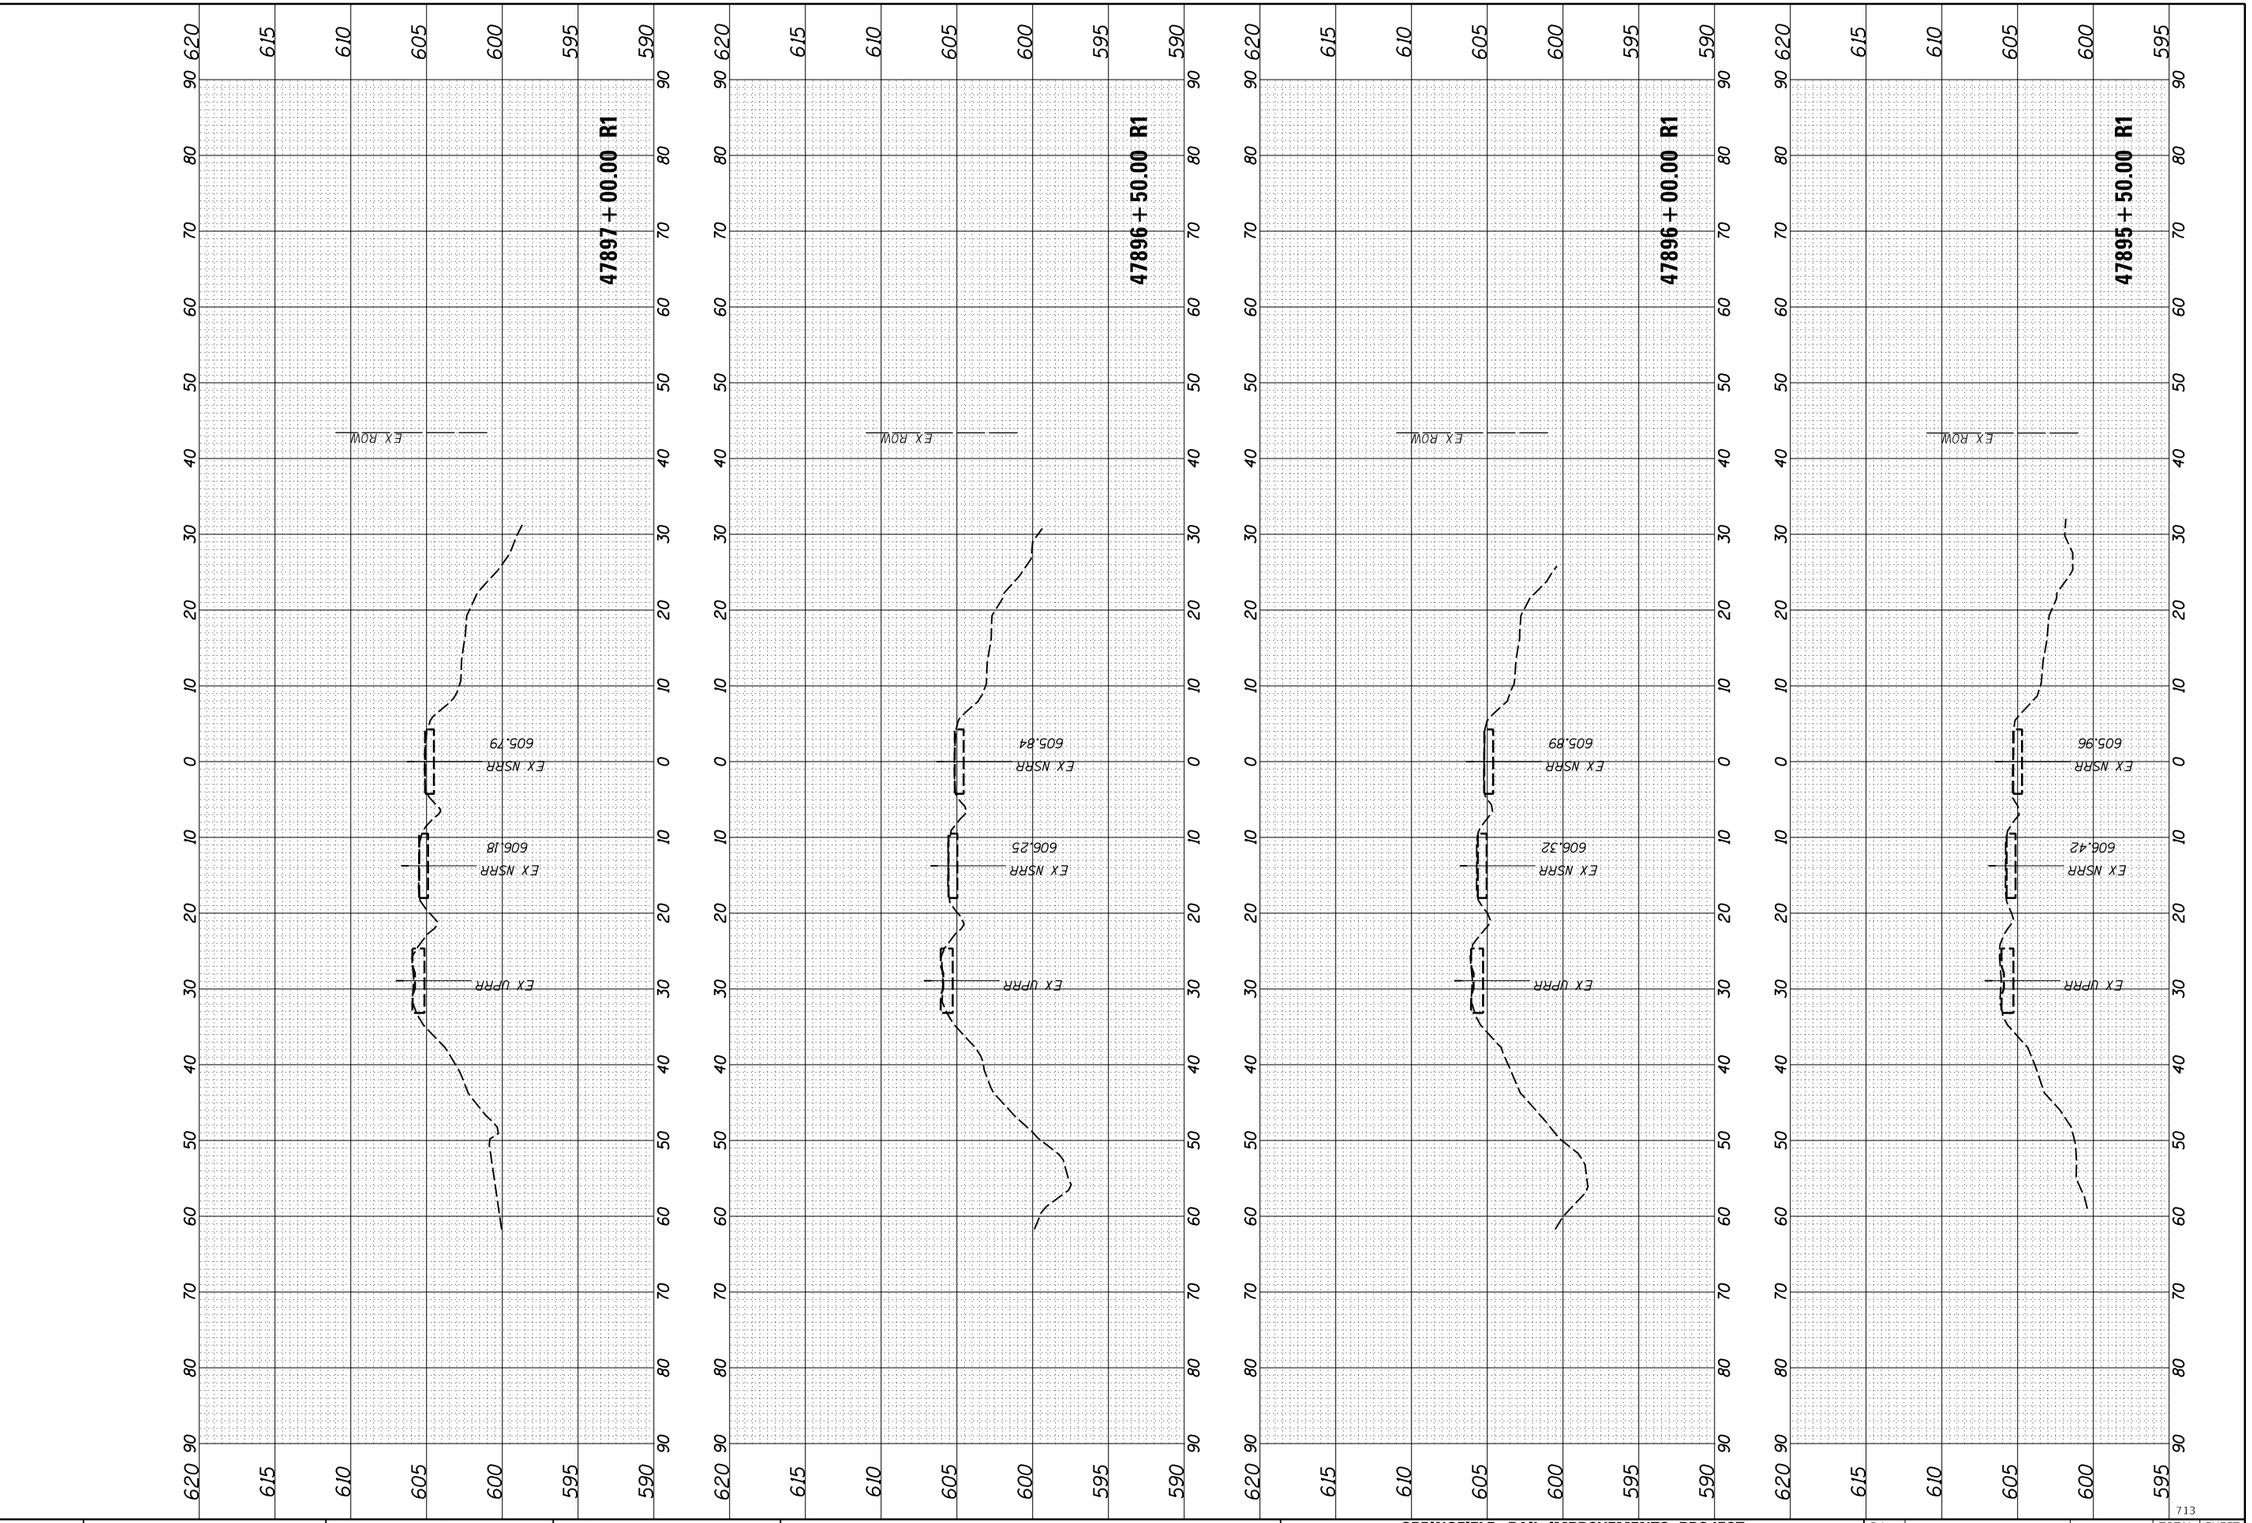

FINAL PLANS

MODEL: 100

FILE NAME: pw:\\hansonlrc-pw.bentley.com:hanson-pw-01\Documents\09Jobs\09L0179B\Usable Segments III - V - Vit\CAD\Rail\Usable Segment VI - IDOT\Sheet\D609L0179B-SHT-Sections-Track.dgn

FINAL SURVEY		BY	DATE
NOTE BOOK	SURVEYED		
NO.	PLOTTED		
	TEMPLATE		
	AREAS		
	AREAS CHECKED		

ORIGINAL SURVEY		BY	DATE
NOTE BOOK	SURVEYED		
NO.	PLOTTED		
	TEMPLATE		
	AREAS		
	AREAS CHECKED		

USER NAME = pop00275	DESIGNED - GCN	REVISED -
	DRAWN - RH	REVISED -
PLOT SCALE = 20.00 ' / in.	CHECKED - GCN	REVISED -
PLOT DATE = 9/27/2024	DATE - 10/01/2024	REVISED -

STATE OF ILLINOIS
DEPARTMENT OF TRANSPORTATION

SPRINGFIELD RAIL IMPROVEMENTS PROJECT
SPRINGFIELD, SANGAMON COUNTY, ILLINOIS
CROSS SECTIONS – TRACK

SCALE:

SHEET 124 OF 125 SHEETS STA. 47895+50.00 R1 TO STA. 47897+00.00 R1

F.A. RTE.	SECTION	COUNTY	TOTAL SHEETS	SHEET NO.
7972	20-00492-00-BR & 22-00492-01-BR	SANGAMON	714	713
	09L0179B	CONTRACT NO. 93773		
	ILLINOIS	FED. AID PROJECT		

FINAL SURVEY		BY	DATE
NOTE BOOK	SURVEYED		
NO.	PLOTTED		
	TEMPLATE		
	AREAS		
	AREAS CHECKED		

ORIGINAL SURVEY		BY	DATE
NOTE BOOK	SURVEYED		
NO.	PLOTTED		
	TEMPLATE		
	AREAS		
	AREAS CHECKED		

714

FINAL PLANS

MODEL: 101

FILE NAME: pw:\\hansonlnc-pw.bentley.com:hanson~pw-011\Documents\09lois\09L0179B\Usable Segments III - V - ViCAD\RailUsable Segment VI - IDOT\Sheet\D609L0179B-SHT-Sections-Track.dgn

USER NAME = pop00275	DESIGNED - GCN	REVISED -	
	DRAWN - RH	REVISED -	
PLOT SCALE = 20.00 ' / in.	CHECKED - GCN	REVISED -	
PLOT DATE = 9/27/2024	DATE - 10/01/2024	REVISED -	

STATE OF ILLINOIS
DEPARTMENT OF TRANSPORTATION

SPRINGFIELD RAIL IMPROVEMENTS PROJECT
SPRINGFIELD, SANGAMON COUNTY, ILLINOIS
CROSS SECTIONS – TRACK

SCALE: | SHEET 125 OF 125 SHEETS | STA. 47897+50.00 R1 TO STA. 47899+00.00 R1

F.A. RTE.	SECTION	COUNTY	TOTAL SHEETS	SHEET NO.
7972	20-00492-00-BR & 22-00492-01-BR	SANGAMON	714	714
	09L0179B	CONTRACT NO. 93773		
	ILLINOIS	FED. AID PROJECT		