CONTRACT NO. 60049

| F.A.I. RTE. | SECTION | COUNTY | TOTAL SHEETS | SHEET NO. |
|---|---|---|---|---|
| 90/94 | 2007-056 SG | COOK | 30 | 7 |
| STA. 28+00 | | TO STA. 35+00 | | |
| FED. ROAD DIST. NO. 1 | ILLINOIS | FED. AID PROJECT | | |

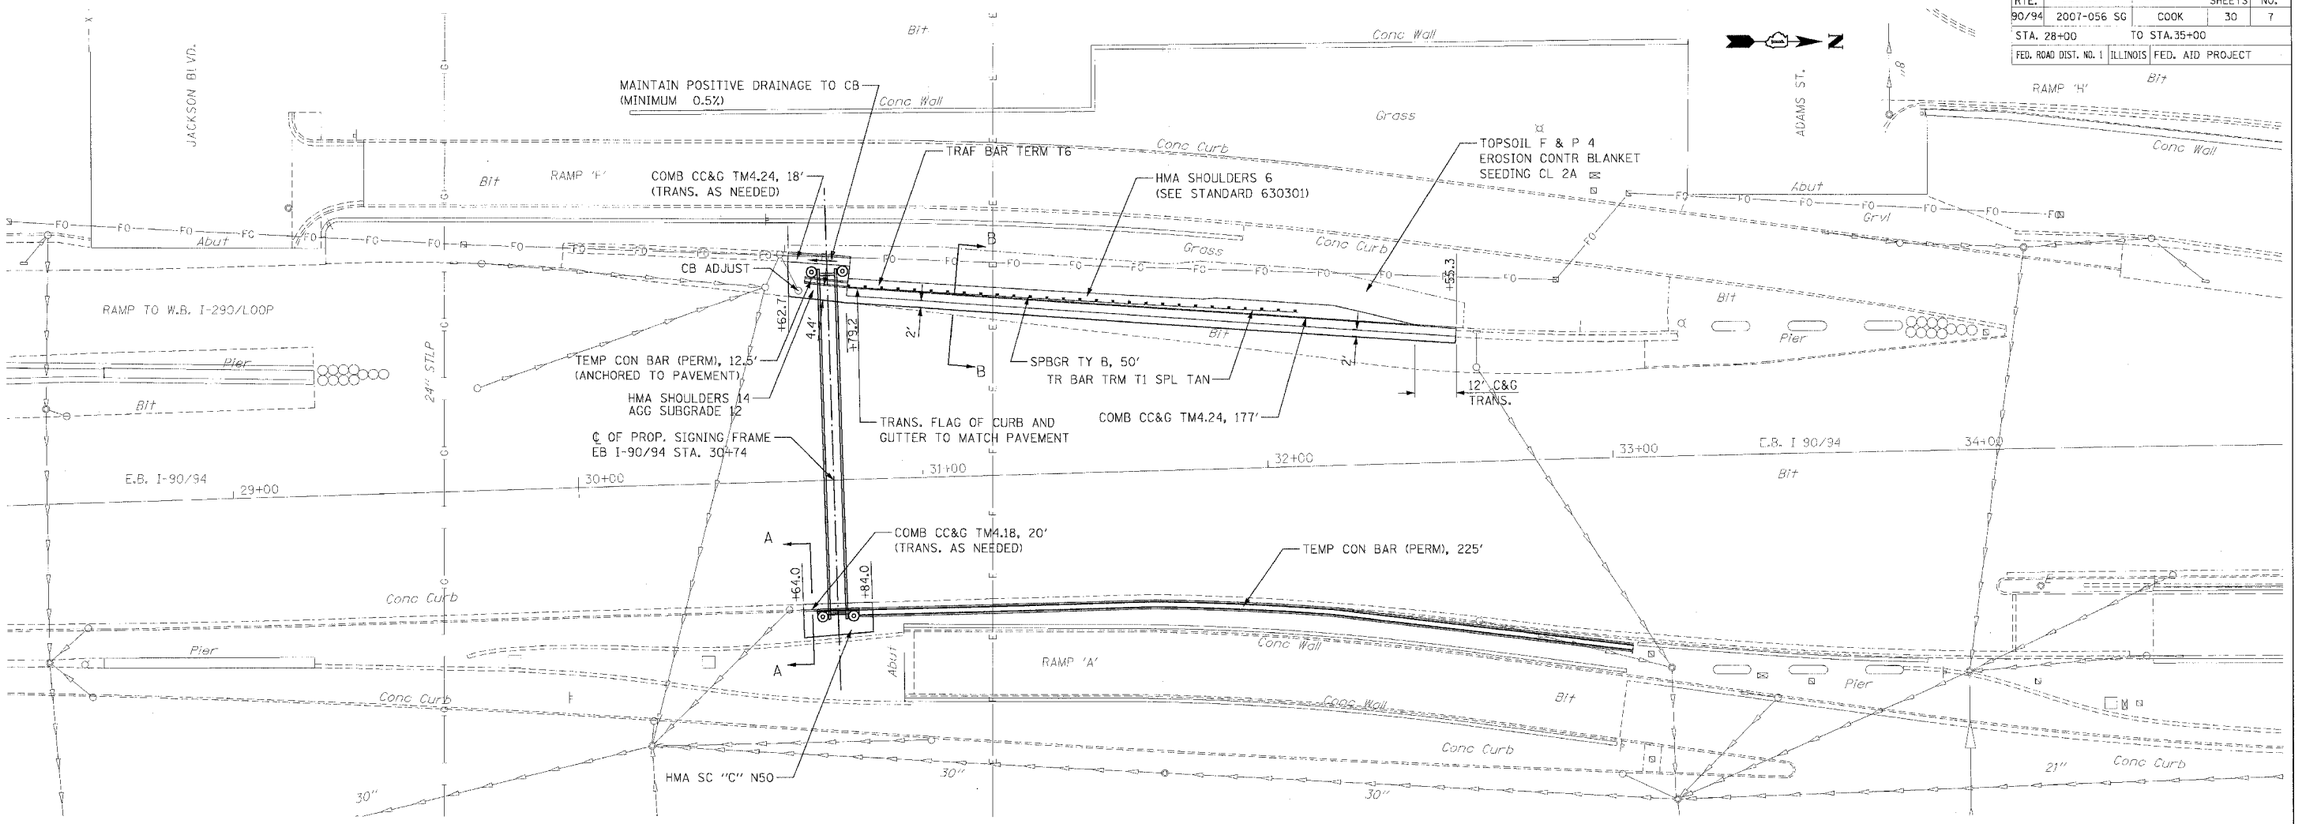


## DETAIL LEGEND

1. EXISTING PCC PAVEMENT, 10" WITH PAVEMENT FABRIC
2. EXISTING HMA SHOULDER
3. EXISTING TEMPORARY CONCRETE BARRIER
4. EXISTING BITUMINOUS MEDIAN SURFACE
5. HOT-MIX ASPHALT SHOULDERS, 14"
6. COMBINATION CONCRETE CURB AND GUTTER, TYPE M-4.24
7. AGGREGATE SUBGRADE 12"
8. HOT-MIX ASPHALT SHOULDERS, 6"
9. TOPSOIL FURNISH AND PLACE, 4"
10. EXISTING HMA RESURFACING, ±4"
11. COMBINATION CONCRETE CURB AND GUTTER, TYPE M-4.18
12. NO. 8 EPOXY COATED TIE BARS, 24" LONG, 24" c-c (SEE GENERAL NOTE 2)
13. 4" - HOT-MIX ASPHALT SURFACE COURSE, MIX "C", N50

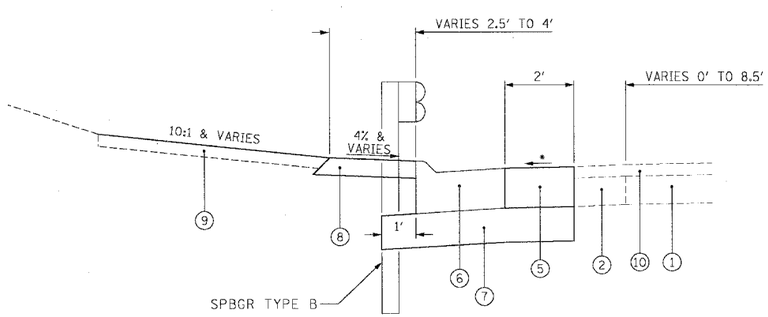


LEFT SIDE DETAIL (SECTION B-B)

* MATCH EXISTING PAVEMENT CROSS SLOPE

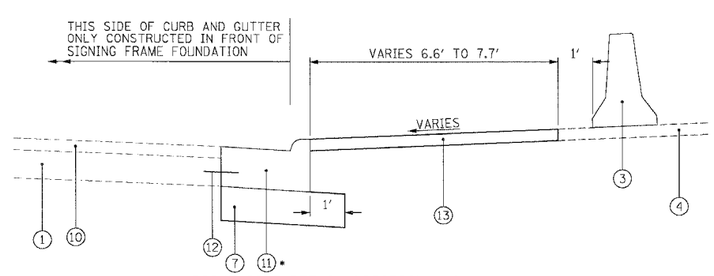


RIGHT SIDE DETAIL (SECTION A-A)

* TRANSITION CURB TO MATCH FACE OF SIGNING FRAME FOUNDATION AND EXISTING CURB AND GUTTER. GUTTER FLAG ONLY WILL BE CONSTRUCTED IN FRONT OF SIGNING FRAME FOUNDATION. THIS WORK WILL NOT BE PAID FOR SEPARATELY BUT SHALL BE INCLUDED IN THE COST OF THE COMBINATION CONCRETE CURB AND GUTTER, TYPE M-4.18

| REVISIONS | |
|---|---|
| NAME | DATE |
| ADDENDUM 1 | 8/16/06 |

ILLINOIS DEPARTMENT OF TRANSPORTATION

SIGNING FRAME PLAN

I-90/94 (KENNEDY EXPRESSWAY)

SCALE: VERT. 1:20 HORIZ. 1:20

DATE 10/31/07

DRAWN BY: DLZ

CHECKED BY: GB

DLZ