F.A.P. RTE.	SECTION	COUNTY	TOTAL SHEETS	SHEET NO.
338	112 N-2	DuPAGE	42	24
STA.		TO STA.		
FED. ROAD DIST. NO.	ILLINOIS	FED. AID PROJECT		

CONTRACT NO. 60051

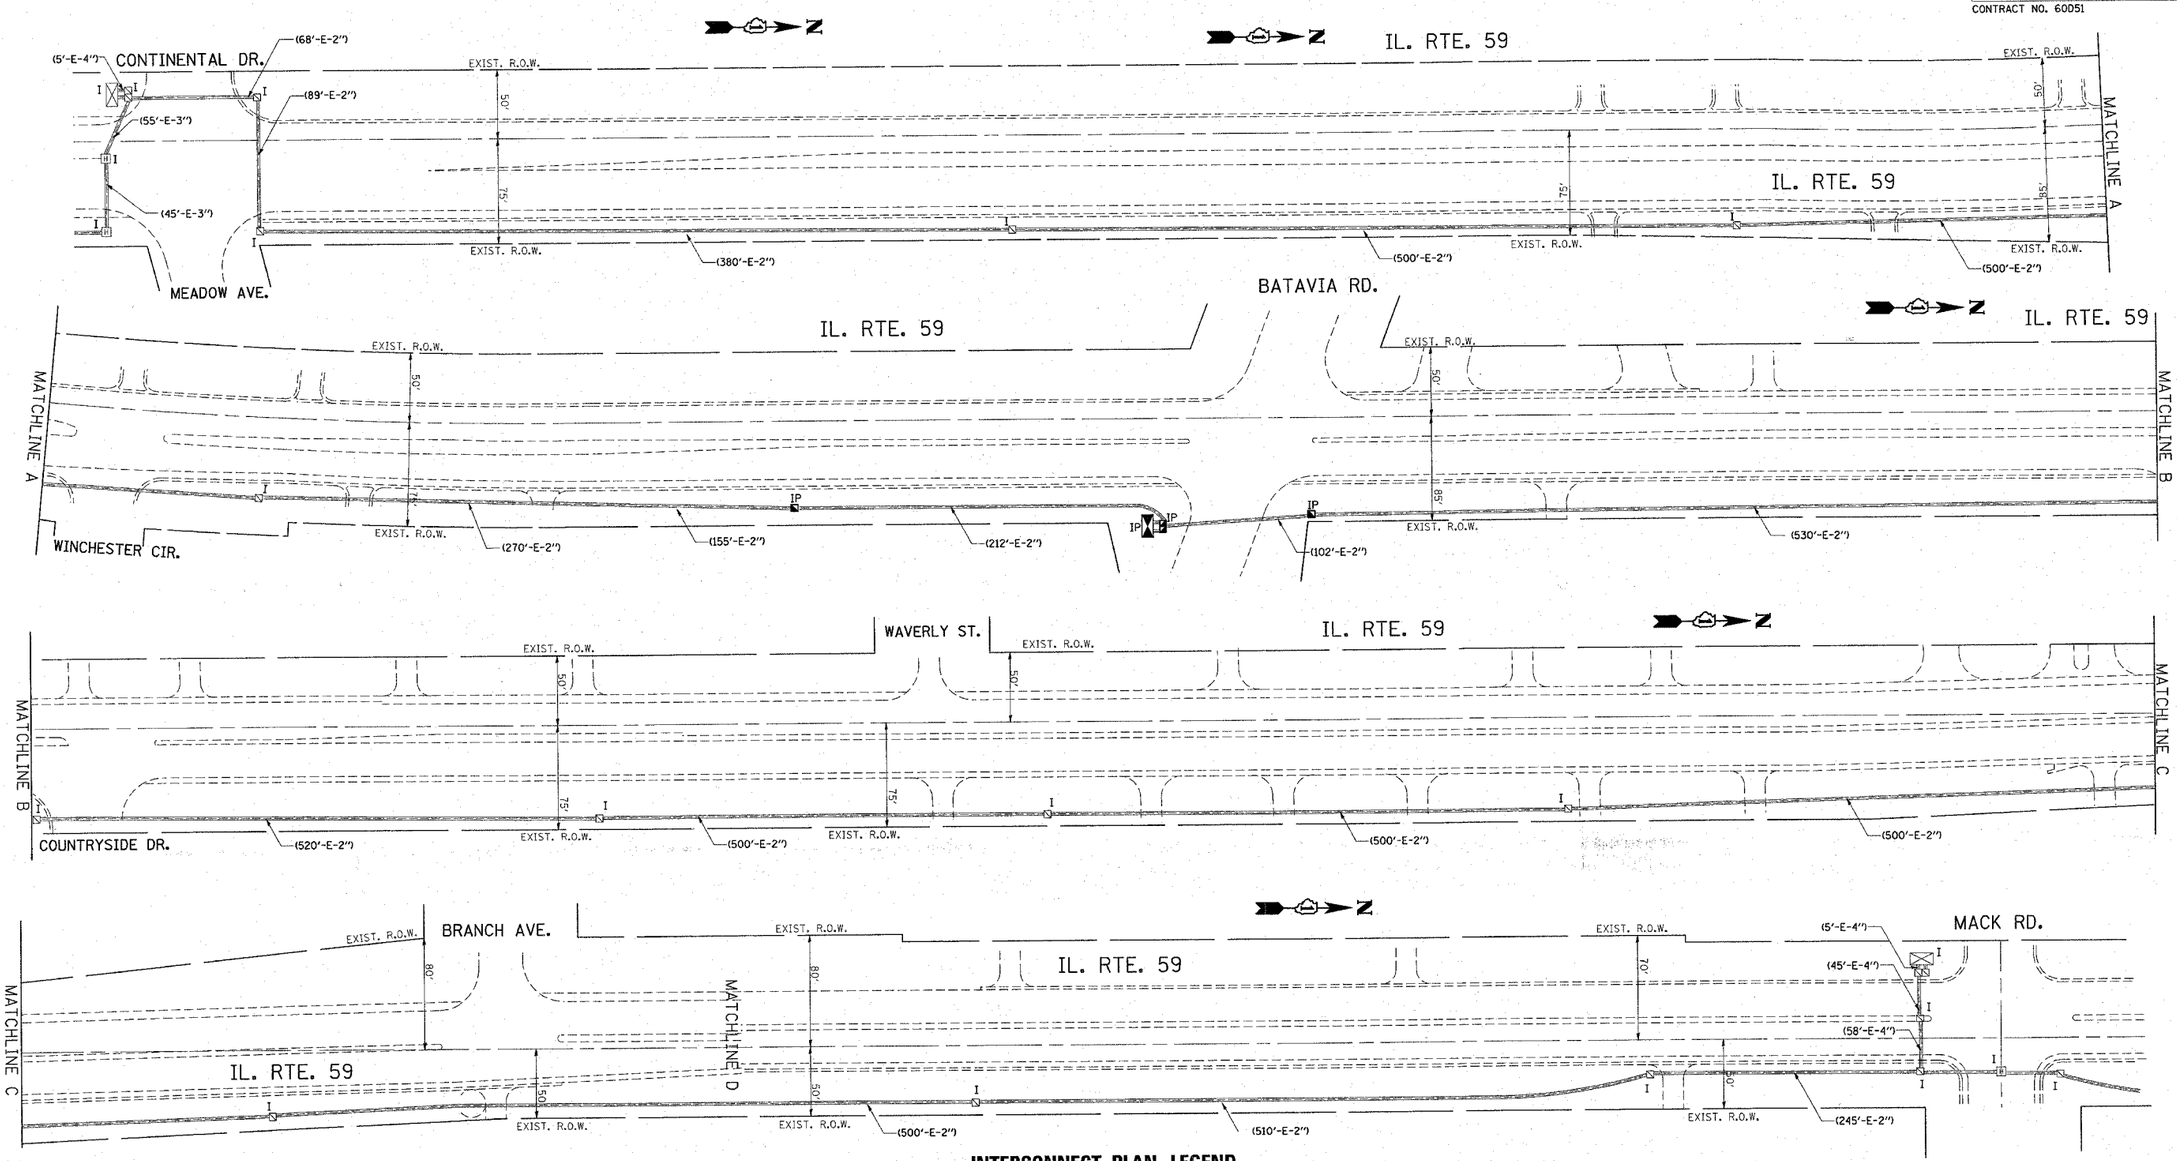

INTERCONNECT PLAN LEGEND

	PROPOSED	EXISTING
CONTROLLER CABINET	▬	▭
SERVICE INSTALLATION, (P) POLE OR (G) GROUND MOUNT	■P	□P
TELEPHONE CONNECTION	T	T
HANDHOLE	H	H
HEAVY DUTY HANDHOLE	H	H
DOUBLE HANDHOLE	H	H
G.S. CONDUIT IN TRENCH OR PUSHED	———	———

	PROPOSED	EXISTING
SYSTEM	S	
INTERSECTION	IP	I
UNIT DUCT	UD	
COMMON TRENCH	CT	
DETECTOR LOOP, TYPE I	□	□
PREFORMED DETECTOR LOOP	▭	▭
UNINTERRUPTABLE POWER SUPPLY	B	

REVISIONS NAME	DATE

ILLINOIS DEPARTMENT OF TRANSPORTATION

INTERCONNECT PLAN IL. RTE. 59 FROM CONTINENTAL DR. TO MACK RD.

SCALE: VERT. 1"=50'
HORIZ.
DATE 11/19/2007

DRAWN BY BCK
DESIGNED BY: BCK
CHECKED BY DAD

PLOT DATE = 11/19/2007
FILE NAME = c:\projects\traffic\1870089\159photoxs.dgn
PLOT SCALE = 50.0000 ' / IN.
REFERENCE = REF