PLOT DATE = Thu Oct 11 06:05:41 2007
FILE NAME = c:\projects\p200609\d00608xml.dgn
PLOT SCALE = 10.0000 ' / IN.
USER NAME = cushmanbw

ORIGINAL SURVEY		BY	DATE
NOTE BOOK	SURVEYED		
	PLOTTED		
	TEMPLATE		
NO.	AREAS		
	AREAS CHECKED		

FINAL SURVEY		BY	DATE
NOTE BOOK	SURVEYED		
	PLOTTED		
	TEMPLATE		
NO.	AREAS		
	AREAS CHECKED		

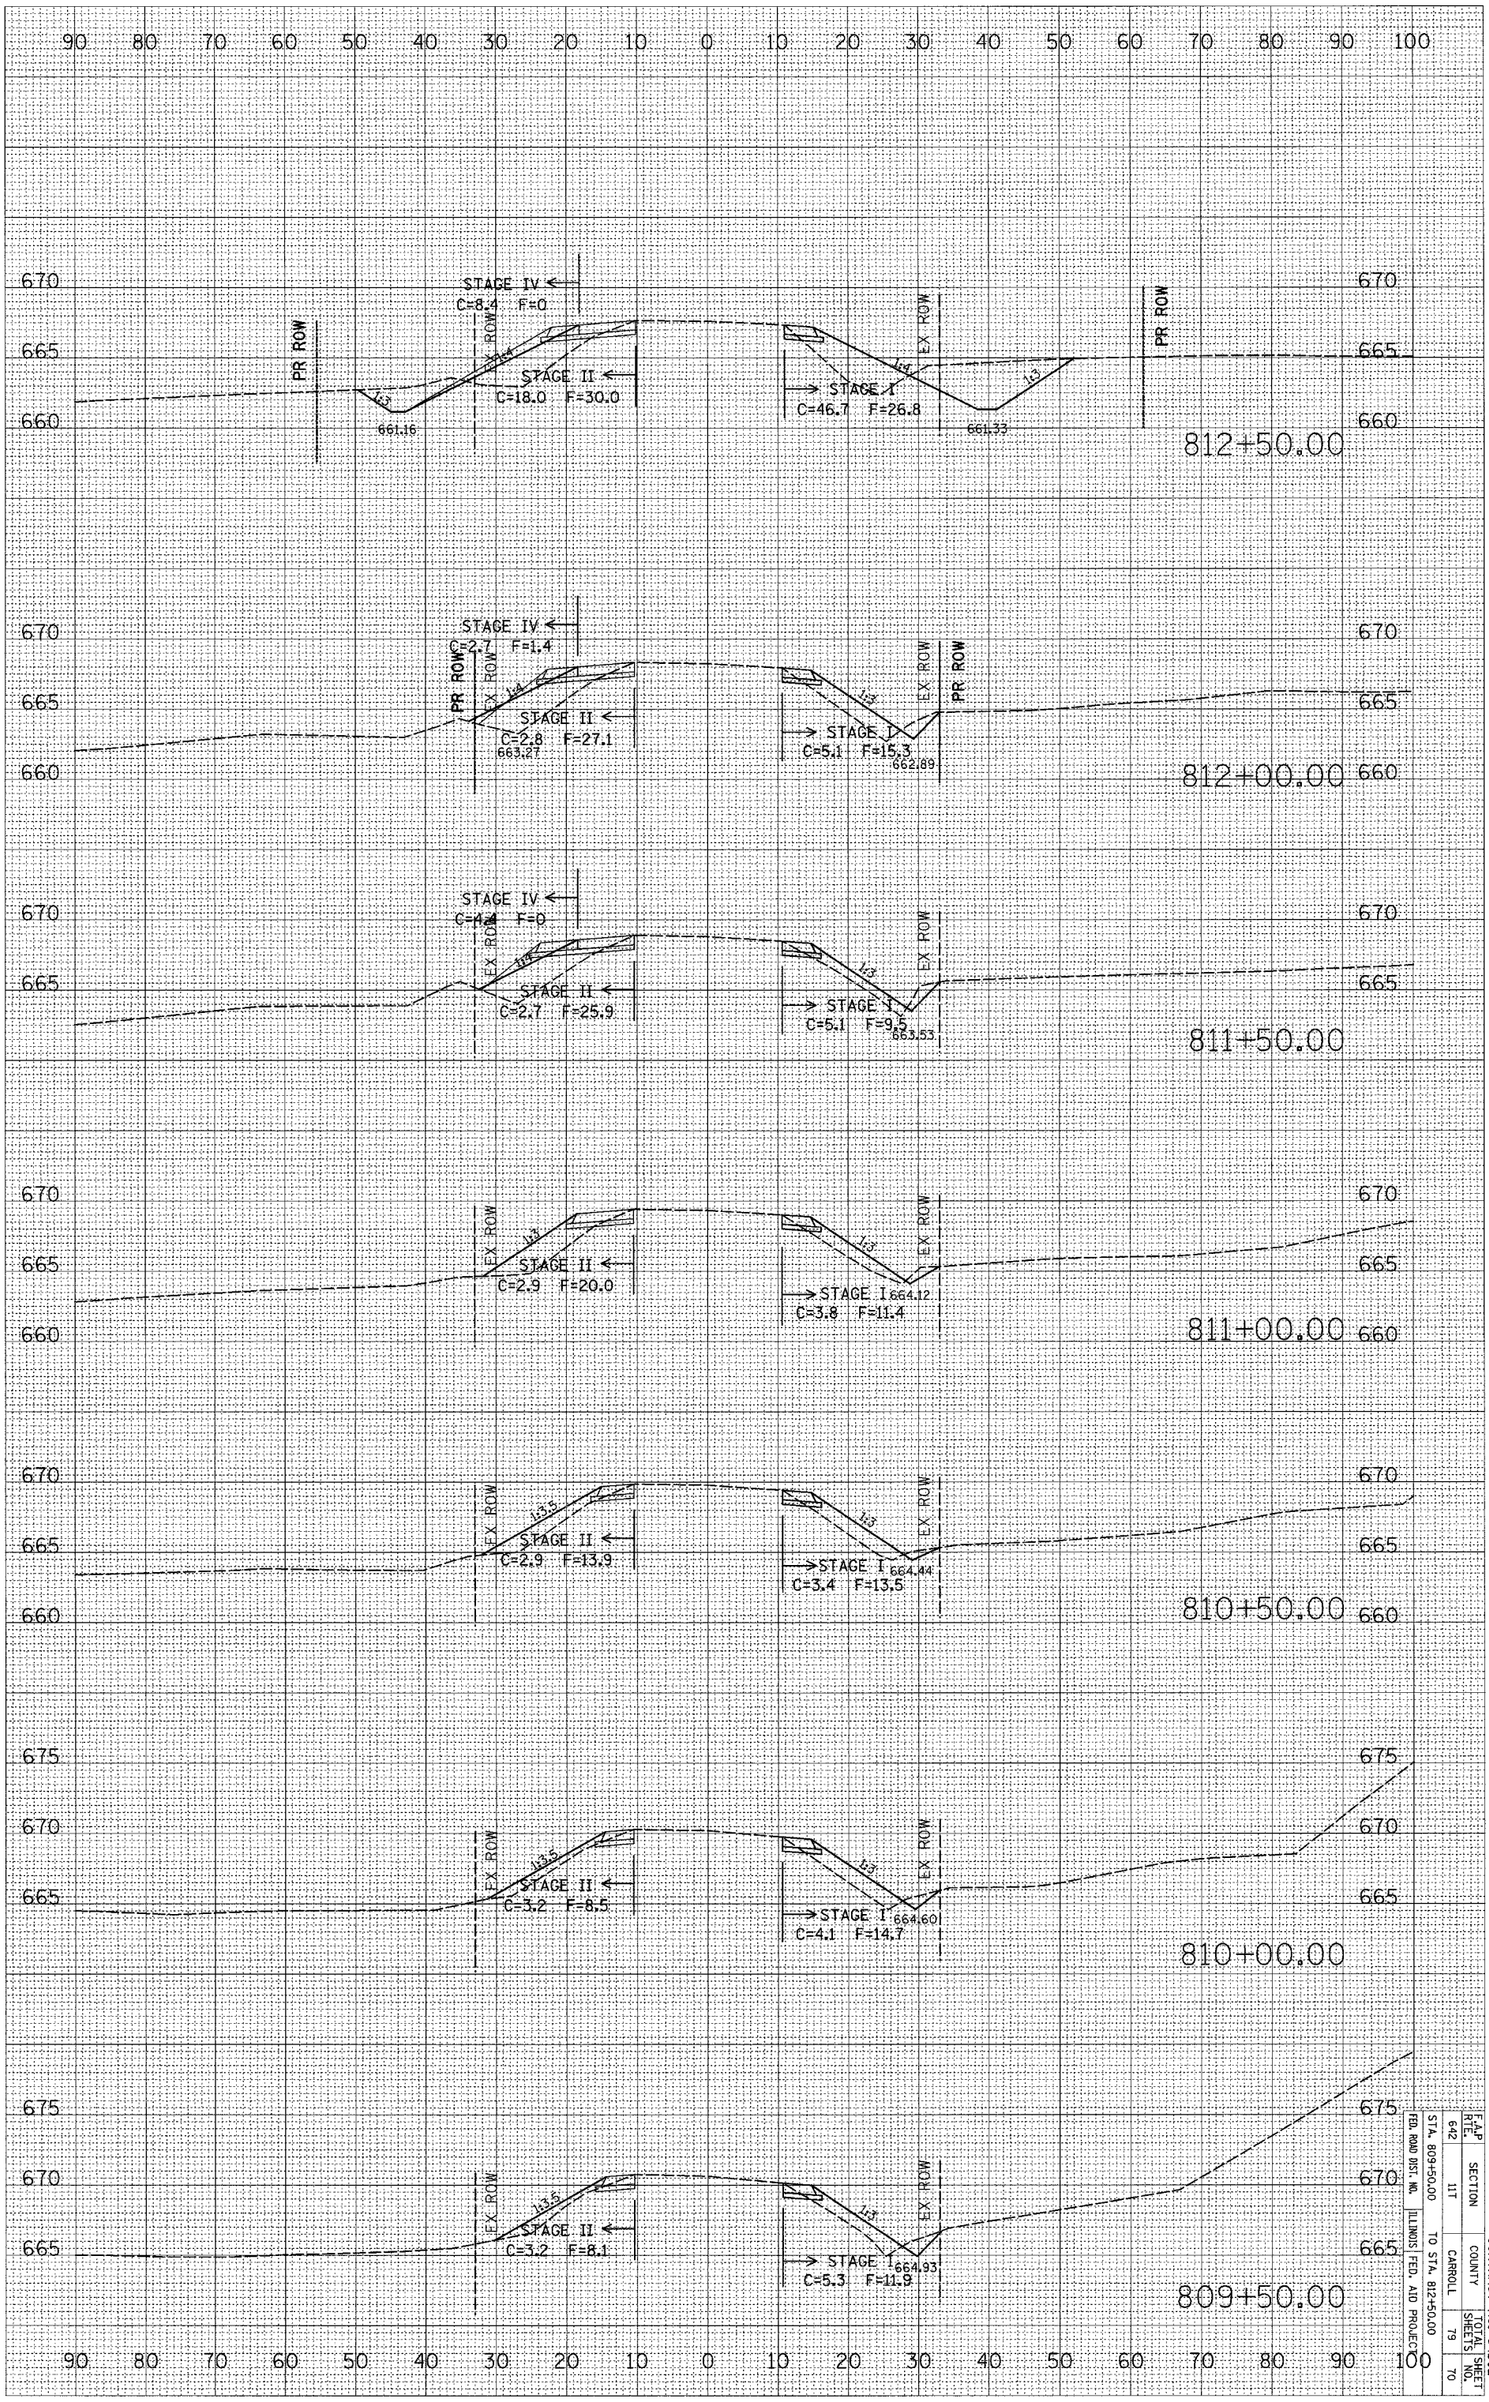

F.A.P. RTE.	SECTION	COUNTY	TOTAL SHEETS	SHEET NO.
642	11T	CARROLL	79	70
FED. ROAD DIST. NO.	STA. 809+50.00	TO STA. 812+50.00	ILLINOIS FED. AID PROJECT	

CONTRACT NO. 64082