CONTRACT NO. 66607

EarthTech
A Tyco International Ltd. Company

F.A.P. RTE.	SECTION	COUNTY	TOTAL SHEETS	SHEET NO.
786	(109) BR	LASALLE	351	42
STA. 140+00		TO STA. 145+00		
FED. ROAD DIST. NO.	ILLINOIS	FED. AID PROJECT		

SCALE: HORIZ. 1" = 20'
VERT. 1" = 2'

DU PONT ROAD

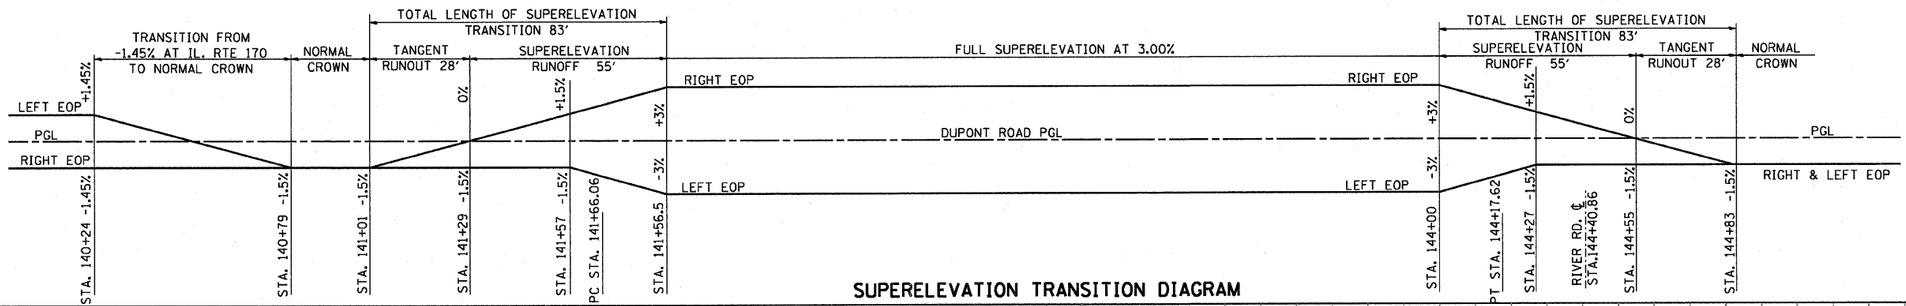

SUPERELEVATION TRANSITION DIAGRAM

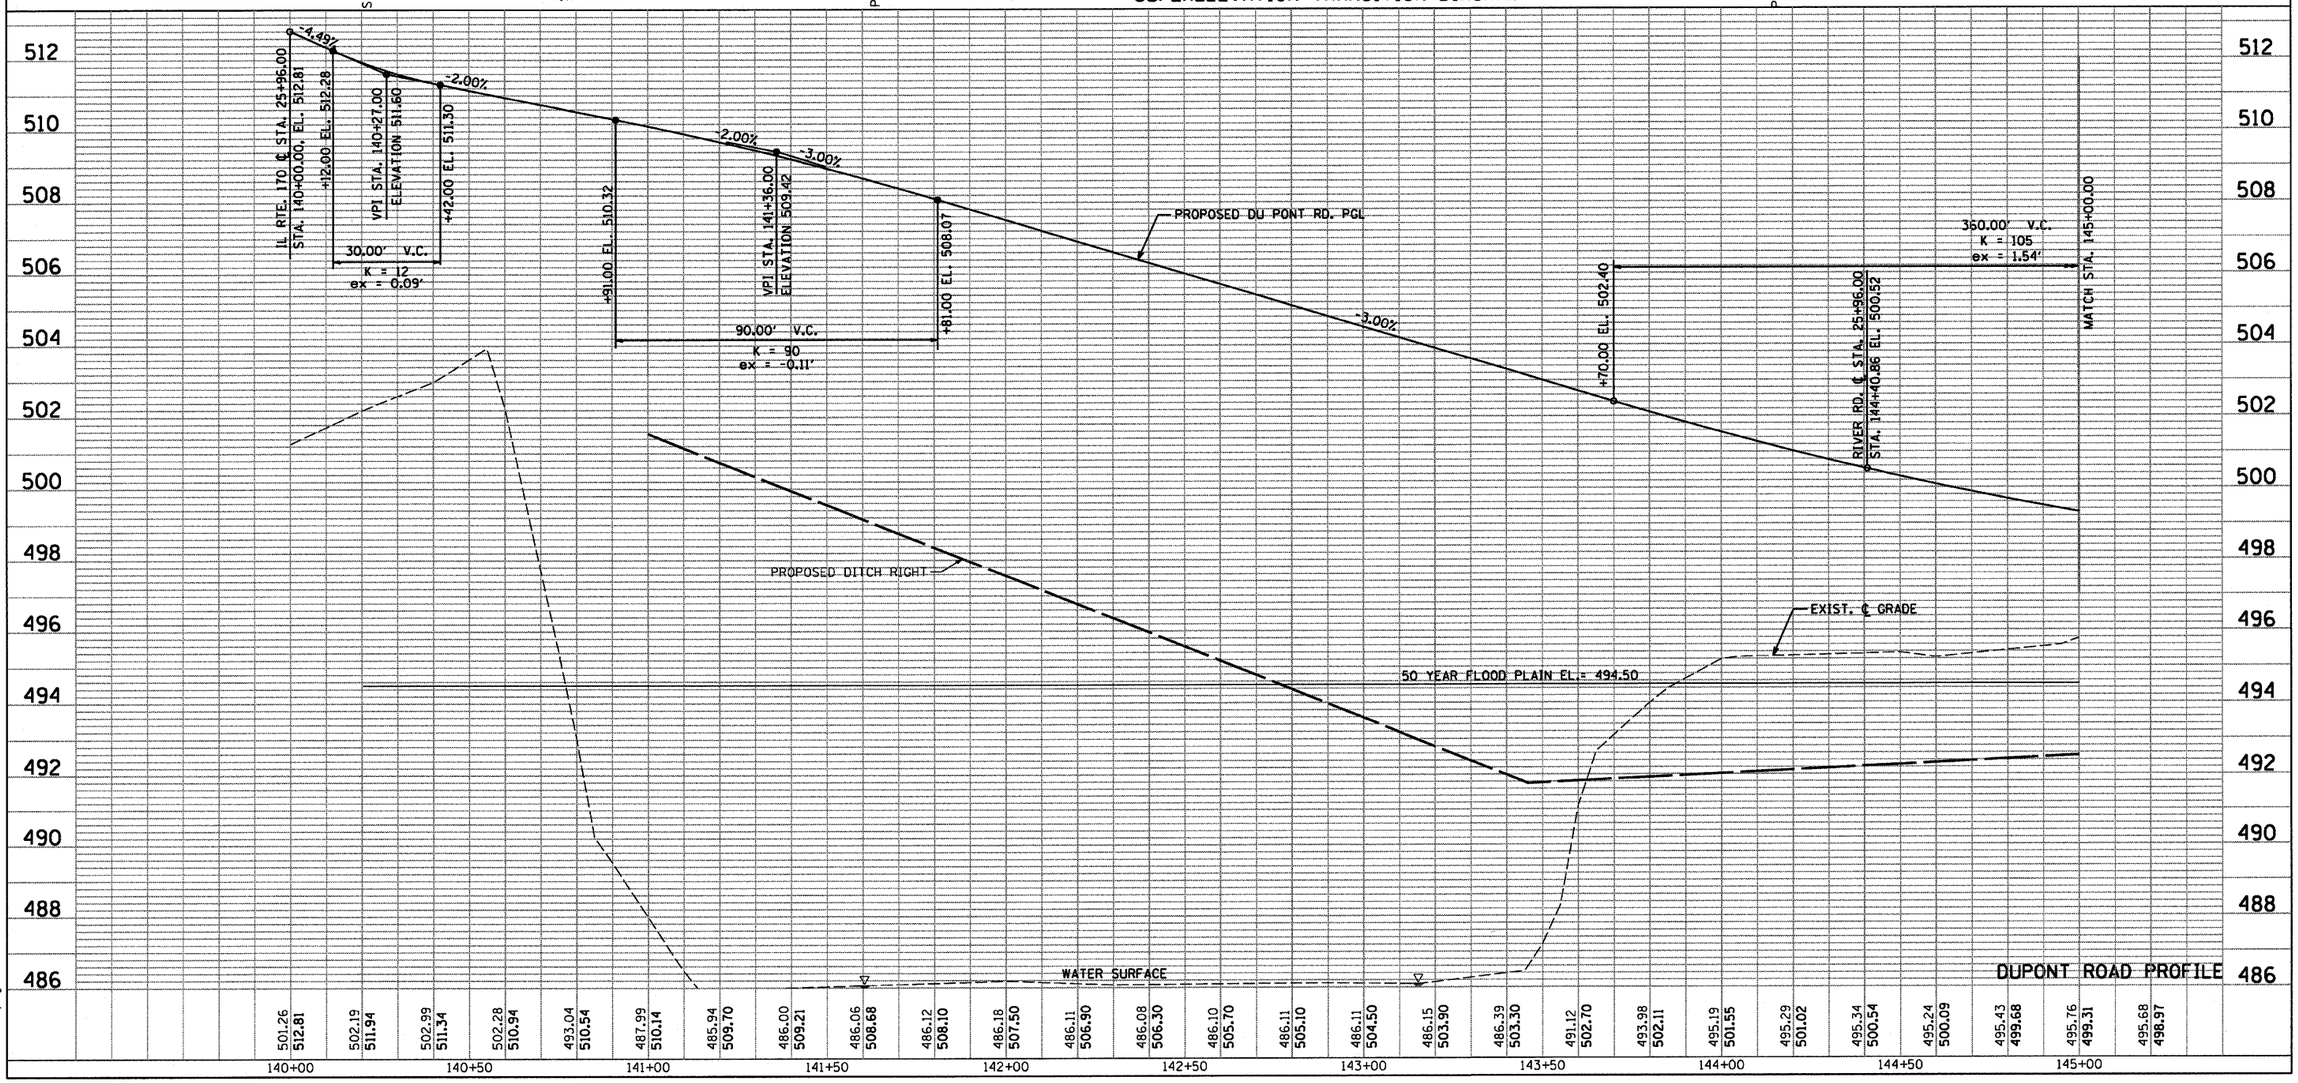

PLAN
SURVEYED
PLOTTED
DRAWN
CHECKED
NOTE BOOK
NO.
BY
DATE
ALIGNMENT CHECKED
ADD. FILE NAME

PROFILE
SURVEYED
PLOTTED
DRAWN
CHECKED
NOTE BOOK
NO.
STRUCTURE NO(S)/MRS CHKD
BY
DATE

PLOT DATE = 10/4/2007
FILE NAME = #FILE#
PLOT SCALE = #SCALE#
USER NAME = project