CONTRACT NO. 66607

EarthTech
A Tyco International Ltd. Company

F.A.P. RTE.	SECTION	COUNTY	TOTAL SHEETS	SHEET NO.
786	(109) BR	LASALLE	351	343
STA. 150+00.00		TO STA. 151+90.56		
FED. ROAD DIST. NO.	ILLINOIS	FED. AID PROJECT		

DUPONT ROAD

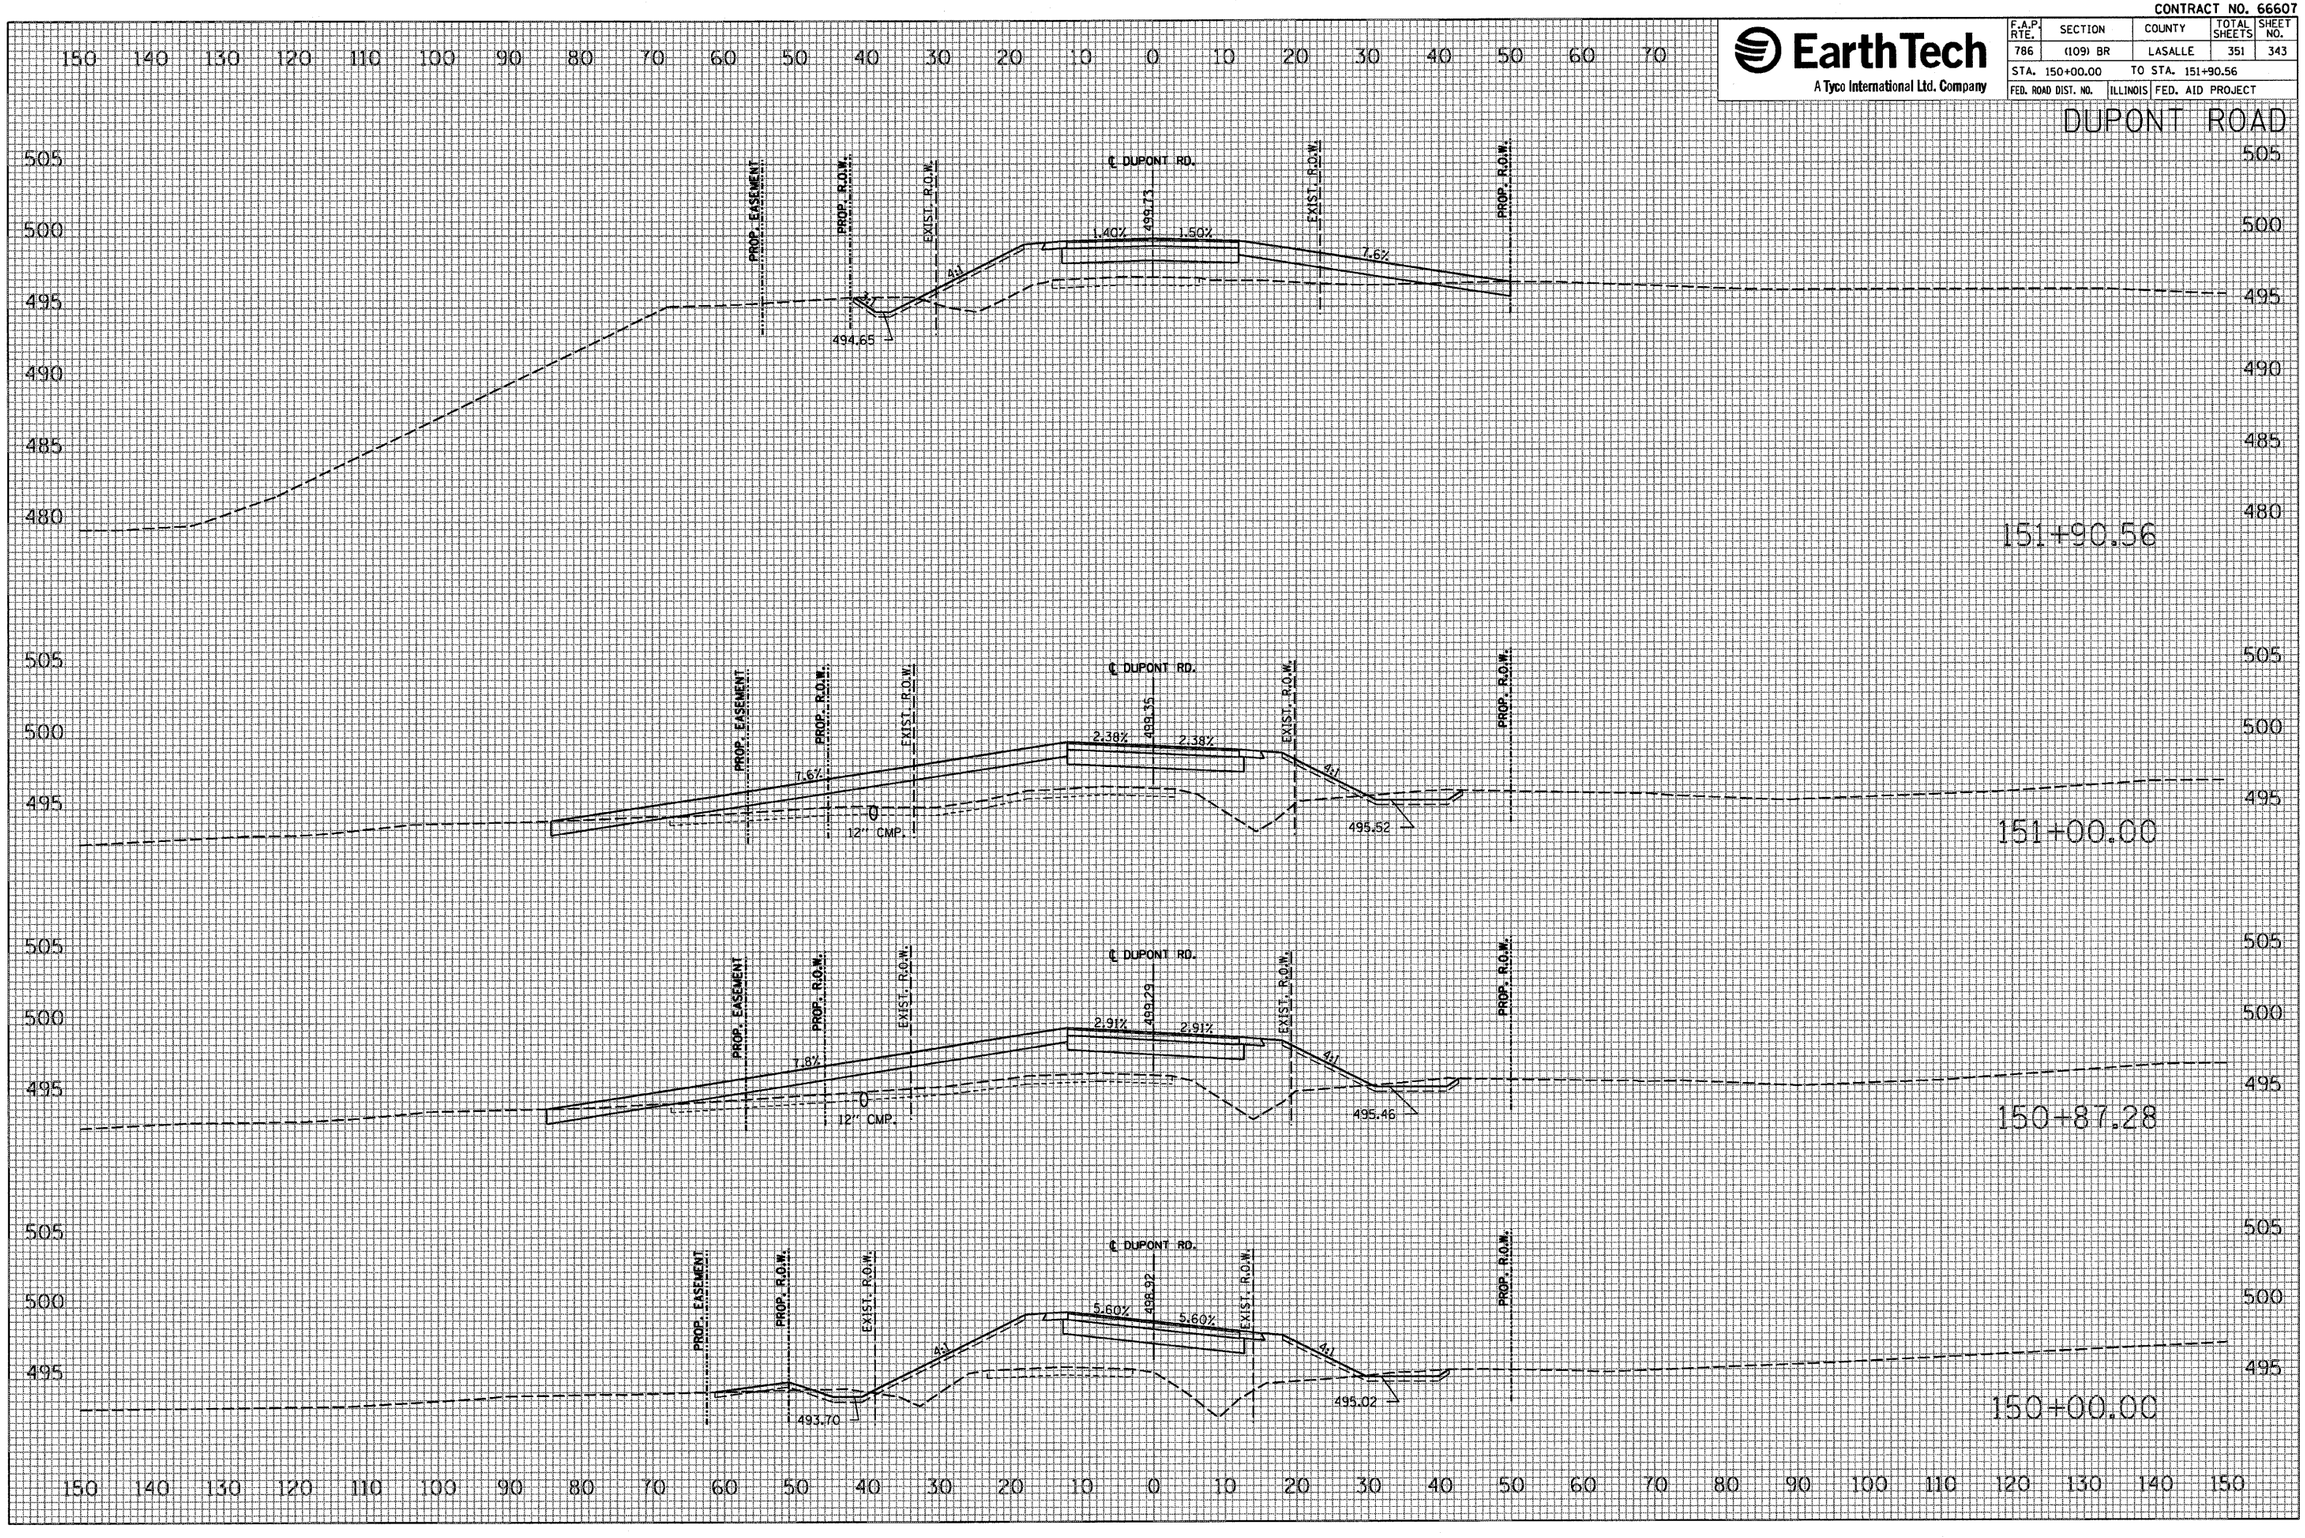

FINAL SURVEY	SURVEYED	BY	DATE
	PLOTTED		
NOTE BOOK	DRAWN / TRACED		
	AREAS		
NO.	AREAS CHECKED		

ORIGINAL SURVEY	SURVEYED	BY	DATE
	PLOTTED		
NOTE BOOK	DRAWN / TRACED		
	AREAS		
NO.	AREAS CHECKED		

PLOT DATE = 10/4/2007
FILE NAME = $FILE$
PLOT SCALE = $SCALE$
USER NAME = project