CONTRACT NO. 72919

F.A.P. RTE.	SECTION	COUNTY	TOTAL SHEETS	SHEET NO.
685	(113)B-3	HANCOCK	48	20
STA. 114+00.00		TO STA. 116+00.00		
FED. ROAD DIST. NO.	ILLINOIS	FED. AID PROJECT		

SEC. 12, T.7N.-R.8W., 4TH PM

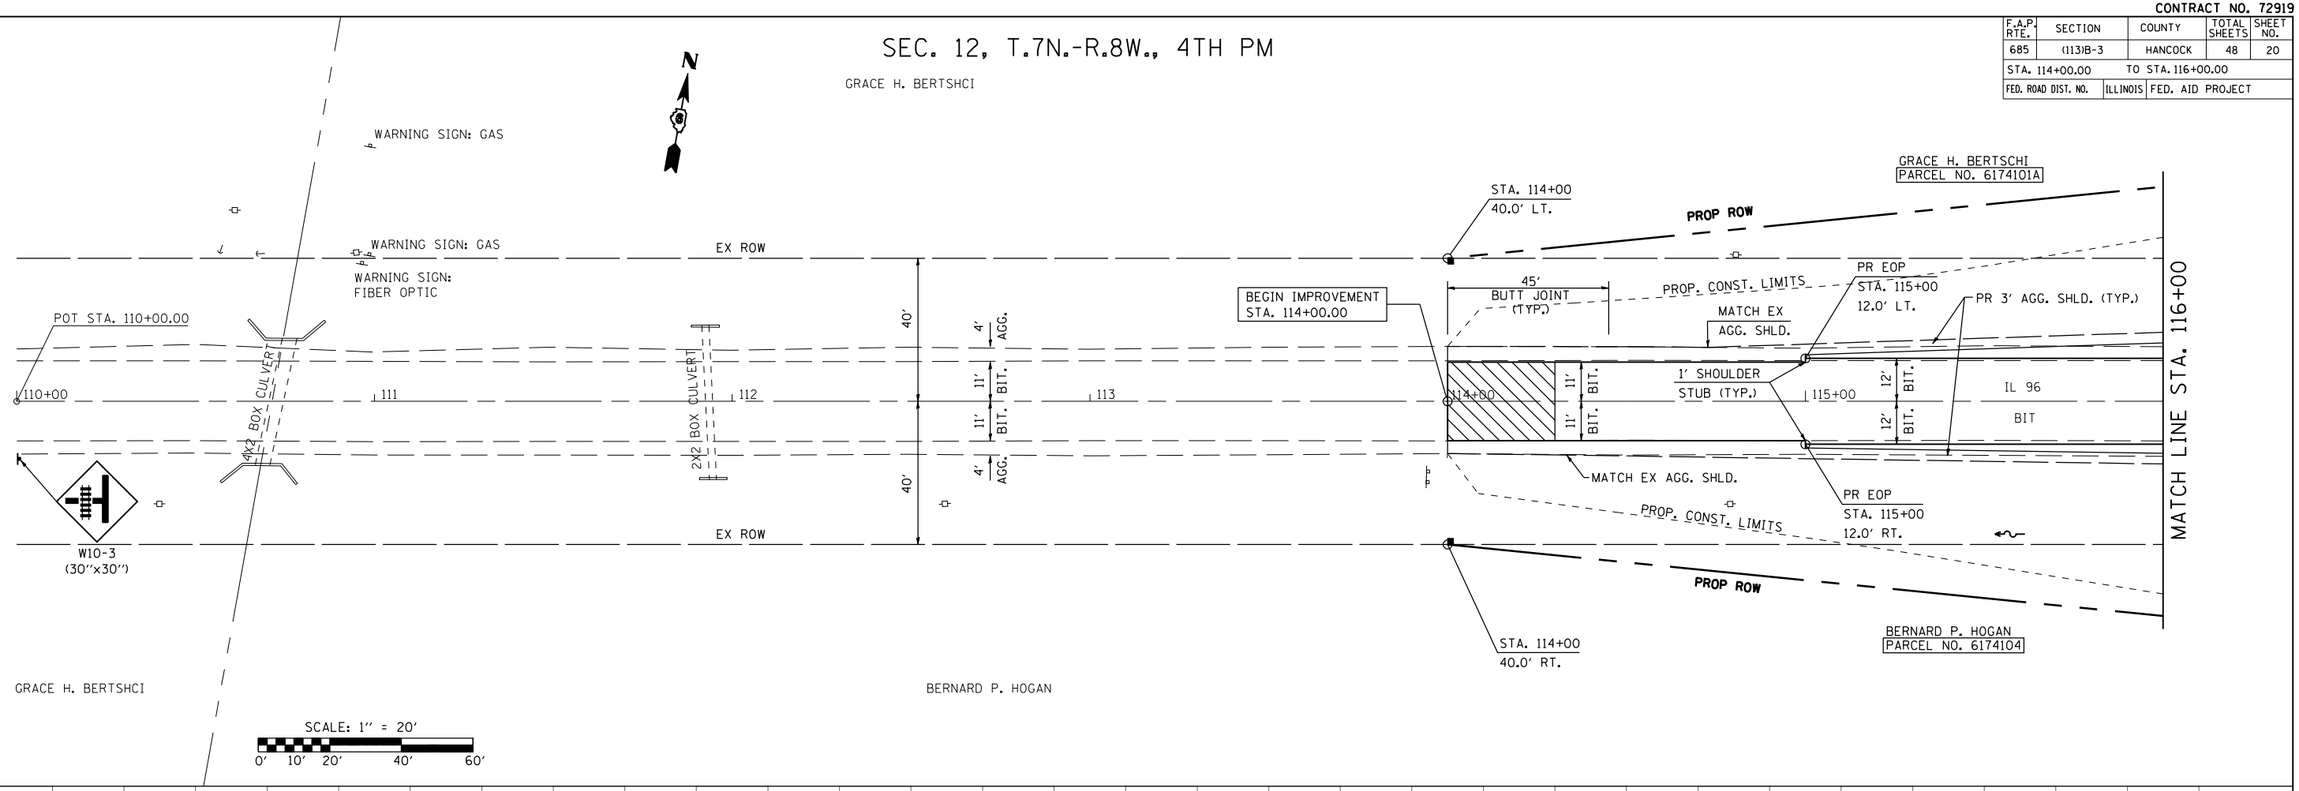

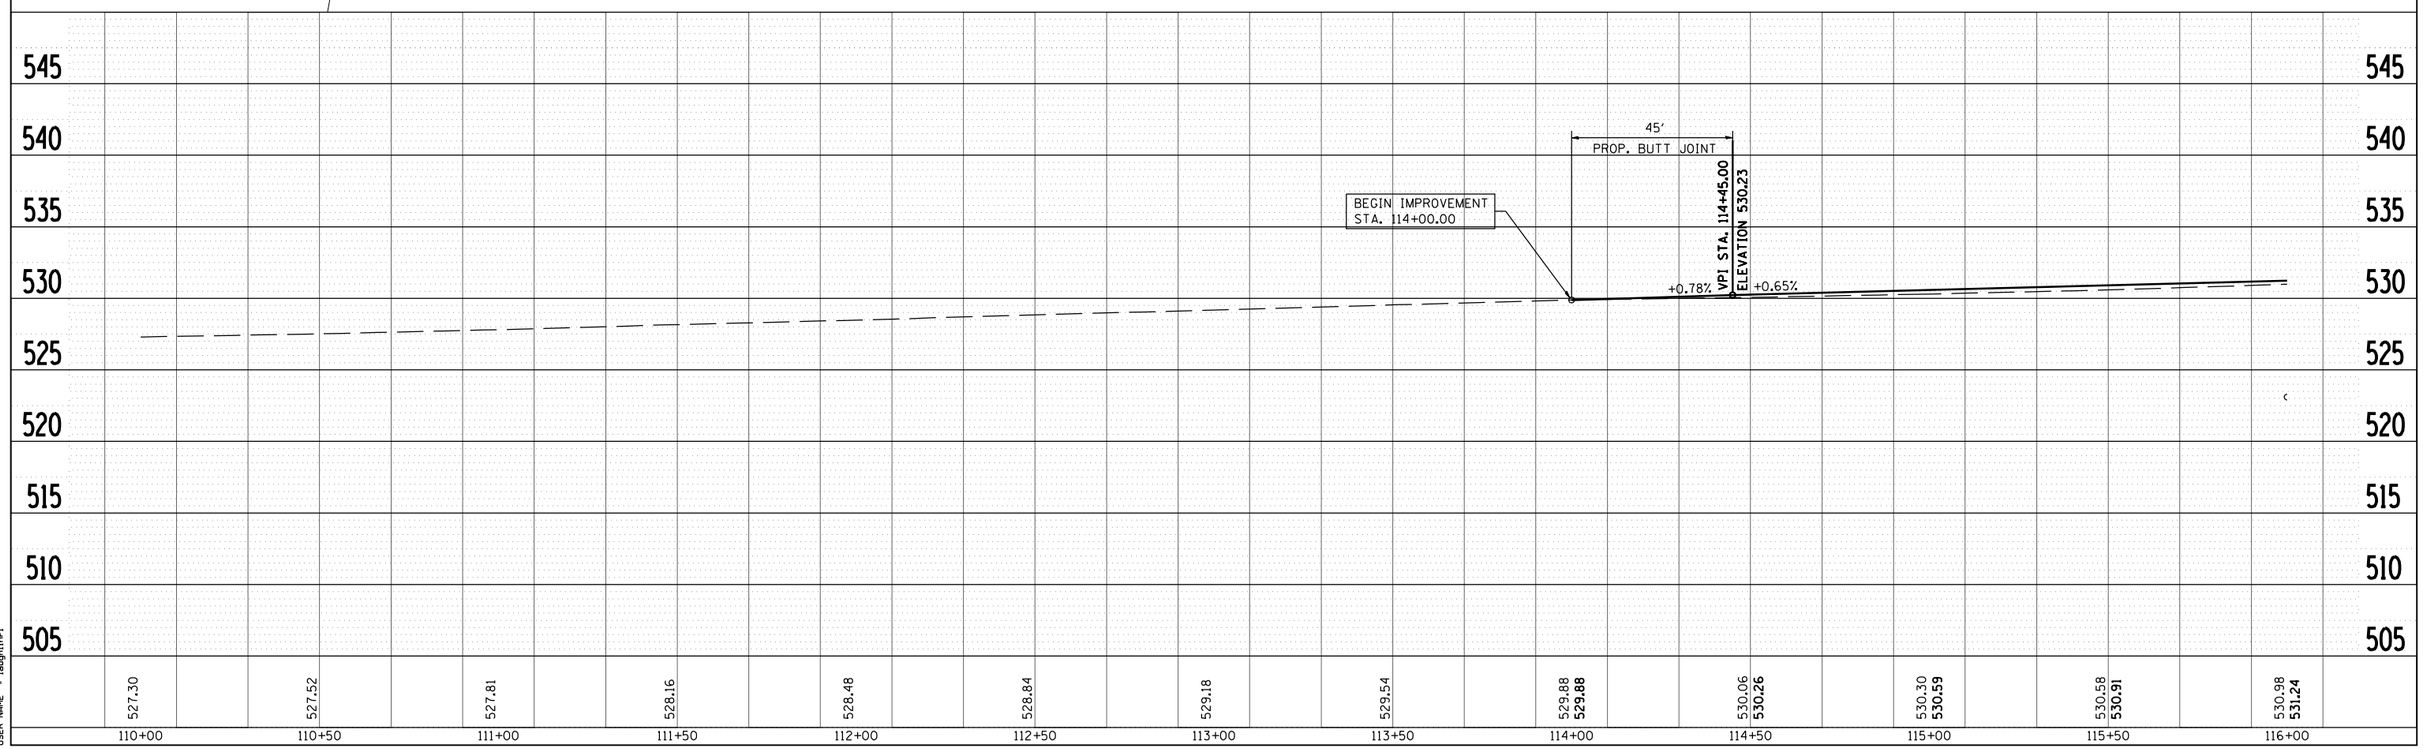

PLAN

	BY	DATE
SURVEYED		
PLOTTED		
ALIGNMENT CHECKED		
EX. R/W CHECKED		
CADD FILE NAME		

NOTE BOOK NO.

PROFILE

	BY	DATE
SURVEYED		
PLOTTED		
GRADES CHECKED		
B.M. NOTED		
STRUCTURE NOTATNS CHKD		

NOTE BOOK NO.

PLOT DATE = Aug-23-2007 11:01:59AM
FILE NAME = c:\projects\d6544841\n_final\sh\tp&pl96.dgn
PLOT SCALE = 42.3333 ' / IN.
USER NAME = laughlin-j

PLAN & PROFILE SHEET - IL ROUTE 96