CONTRACT NO. 72919

F.A.P. RTE.	SECTION	COUNTY	TOTAL SHEETS	SHEET NO.
685	(113)B-3	HANCOCK	48	43

STA. 123+00.00 TO STA.

FED. ROAD DIST. NO. ILLINOIS FED. AID PROJECT

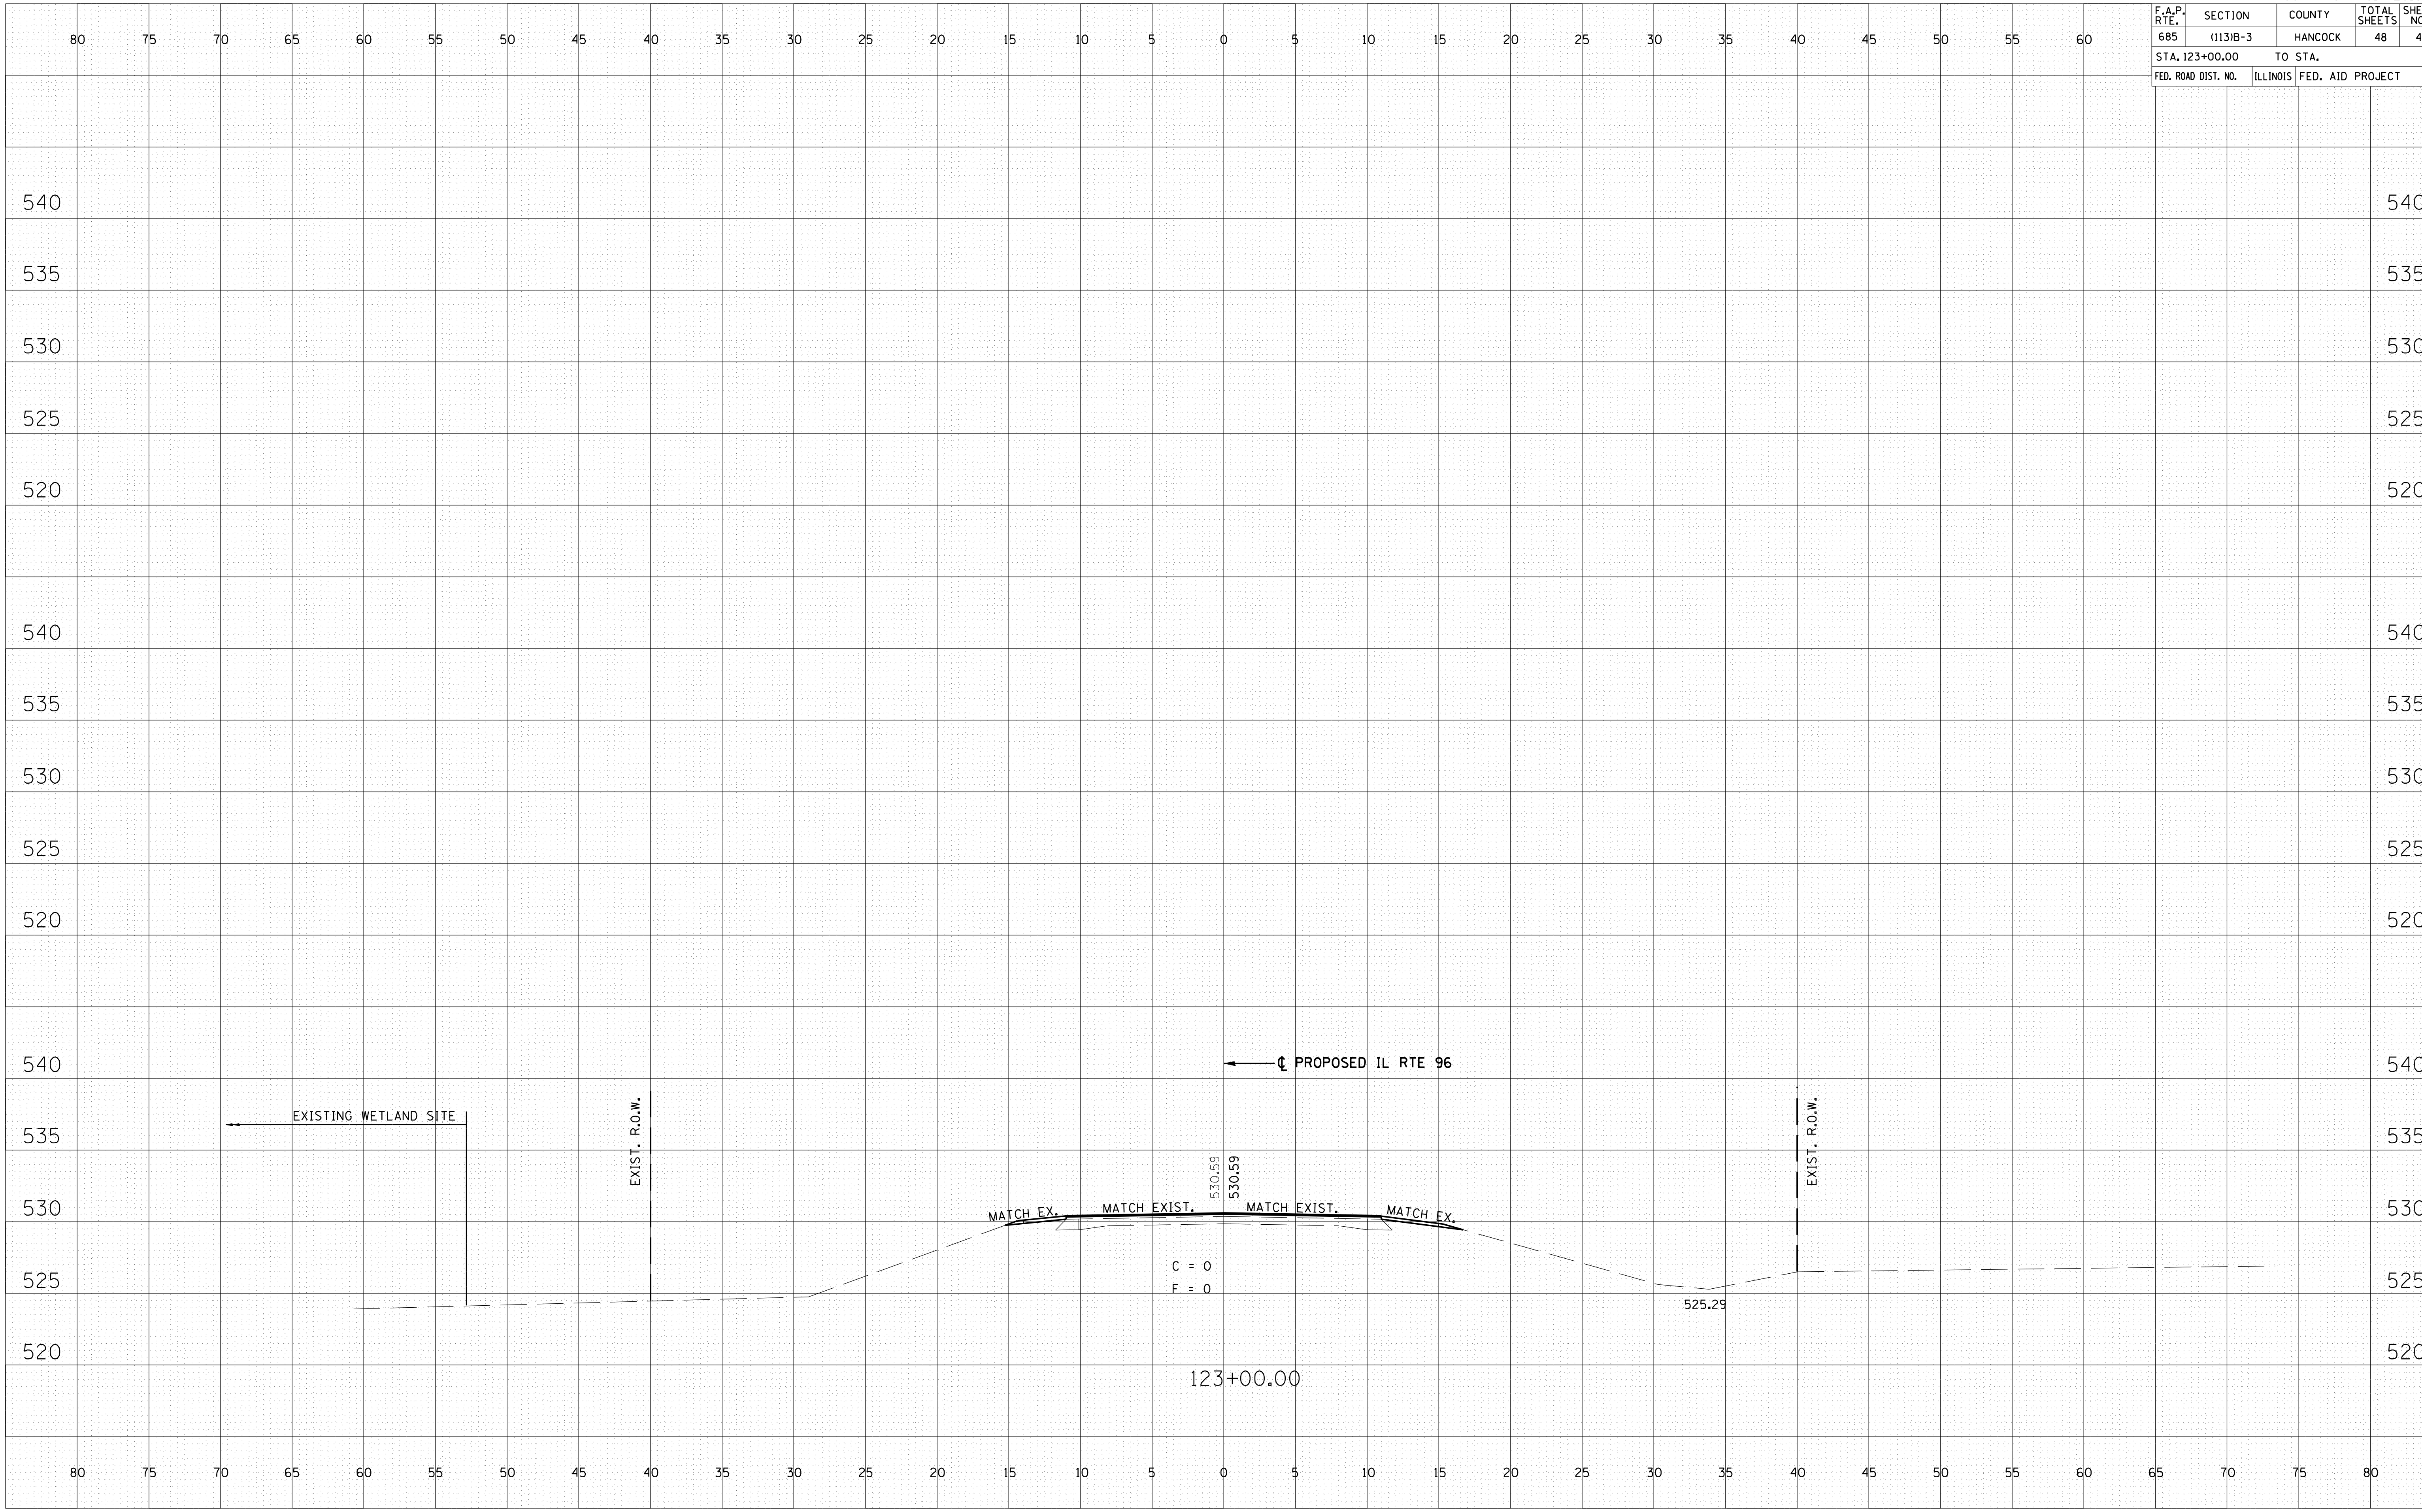

FINAL SURVEY | NOTE BOOK | NO. | SURVEYED | PLOTTED | TEMPLATE | AREAS | AREAS CHECKED | BY | DATE

ORIGINAL SURVEY | NO. | SURVEYED | PLOTTED | AREAS | AREAS CHECKED | BY | DATE

PLOT DATE = Aug-23-2007 11:04:03AM
FILE NAME = c:\projects\d654404\in_final\final_sections.dgn
PLOT SCALE = 21.7651 '/ IN.
USER NAME = laughlinr

CROSS SECTIONS - IL ROUTE 96