CONTRACT NO. 72933

F.A.P RTE.	SECTION	COUNTY	TOTAL SHEETS	SHEET NO.
321	18(N-1,TS)	PIKE	55	41
STA. 40+00.00		TO STA. 40+50.00		
FED. ROAD DIST. NO.	ILLINOIS	FED. AID PROJECT		

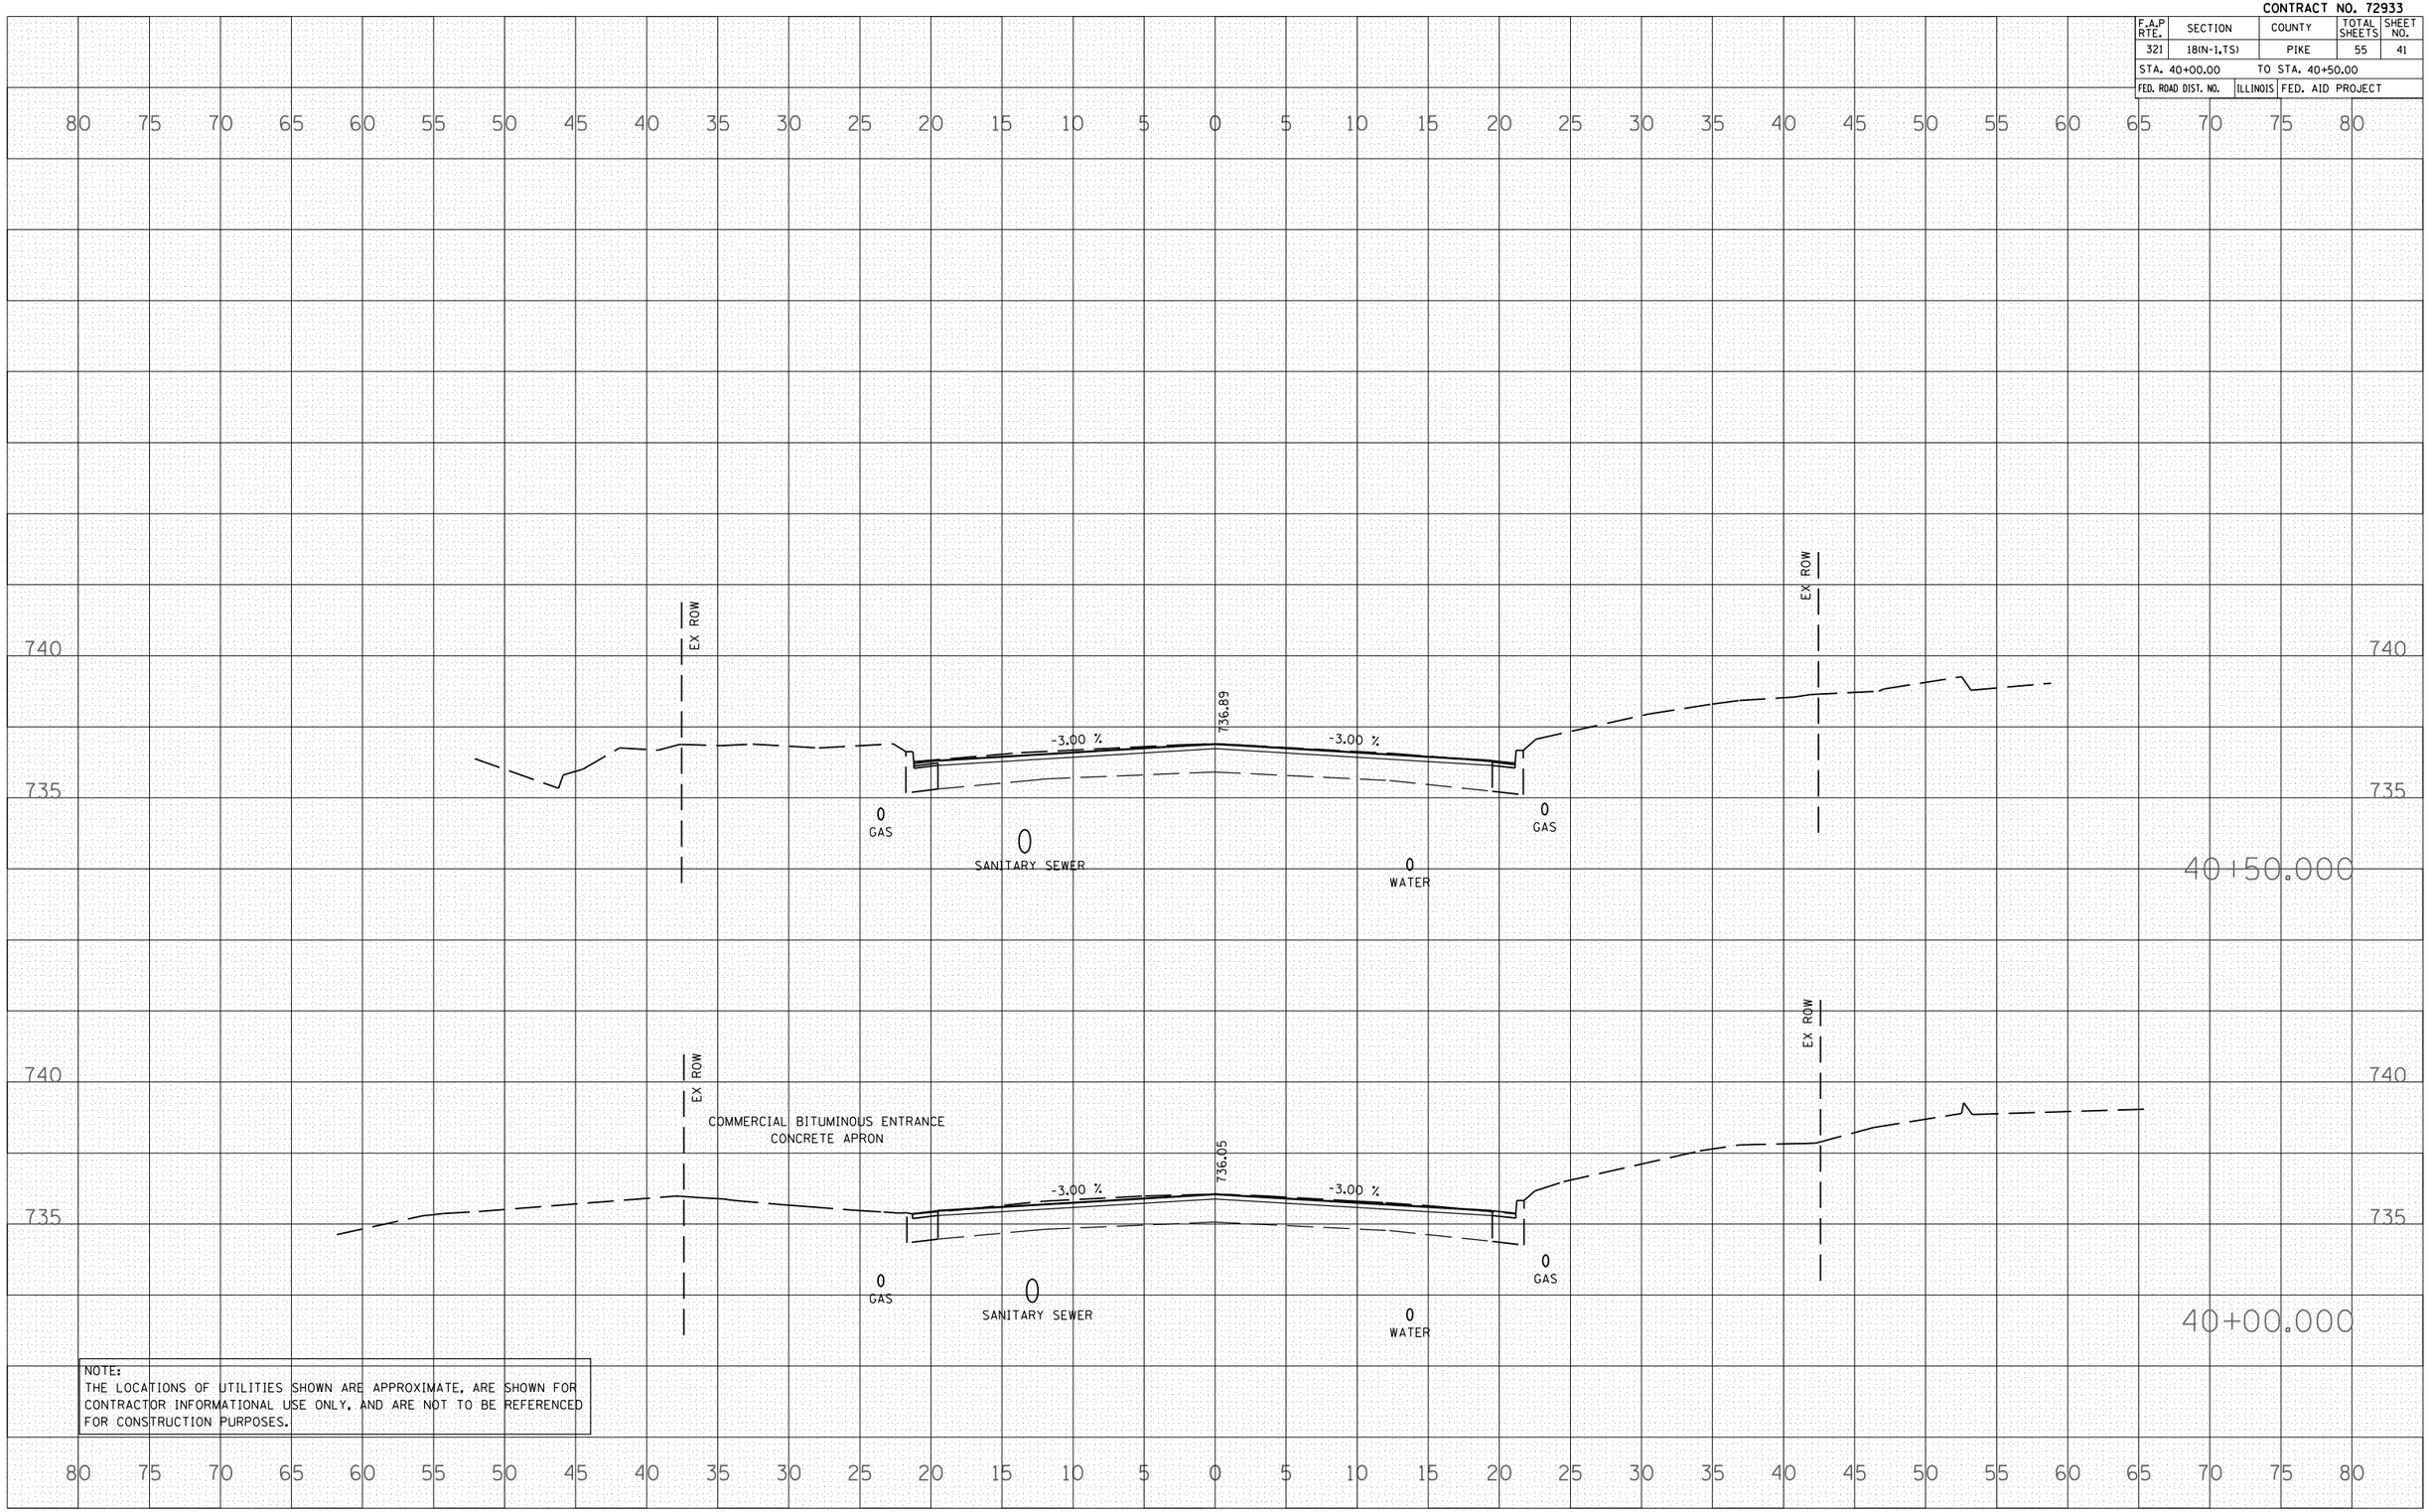

NOTE:
THE LOCATIONS OF UTILITIES SHOWN ARE APPROXIMATE, ARE SHOWN FOR CONTRACTOR INFORMATIONAL USE ONLY, AND ARE NOT TO BE REFERENCED FOR CONSTRUCTION PURPOSES.

FINAL SURVEY	BY	DATE
SURVEYED		
PLOTTED		
NOTE BOOK TRANSFERRED		
AREAS		
NO. AREAS CHECKED		

ORIGINAL SURVEY	BY	DATE
SURVEYED		
PLOTTED		
NOTE BOOK TRANSFERRED		
AREAS		
NO. AREAS CHECKED		

PLOT DATE = Oct-04-2007 01:06:24PM
FILE NAME = c:\Projects\d655104\vse001sht.dgn
PLOT SCALE = 10.5682 ' / IN.
USER NAME = laughlmr

US 54 (WASHINGTON ST)