CONTRACT NO. 83980

F.A.U. RTE.	SECTION	COUNTY	TOTAL SHEETS	SHEET NO.
1338	05-00083-00-FP	COOK	167	64
STA. 73+00	TO STA. 76+44			
FED. ROAD DIST. NO. 7	ILLINOIS	FED. AID PROJECT M-8003(512)		

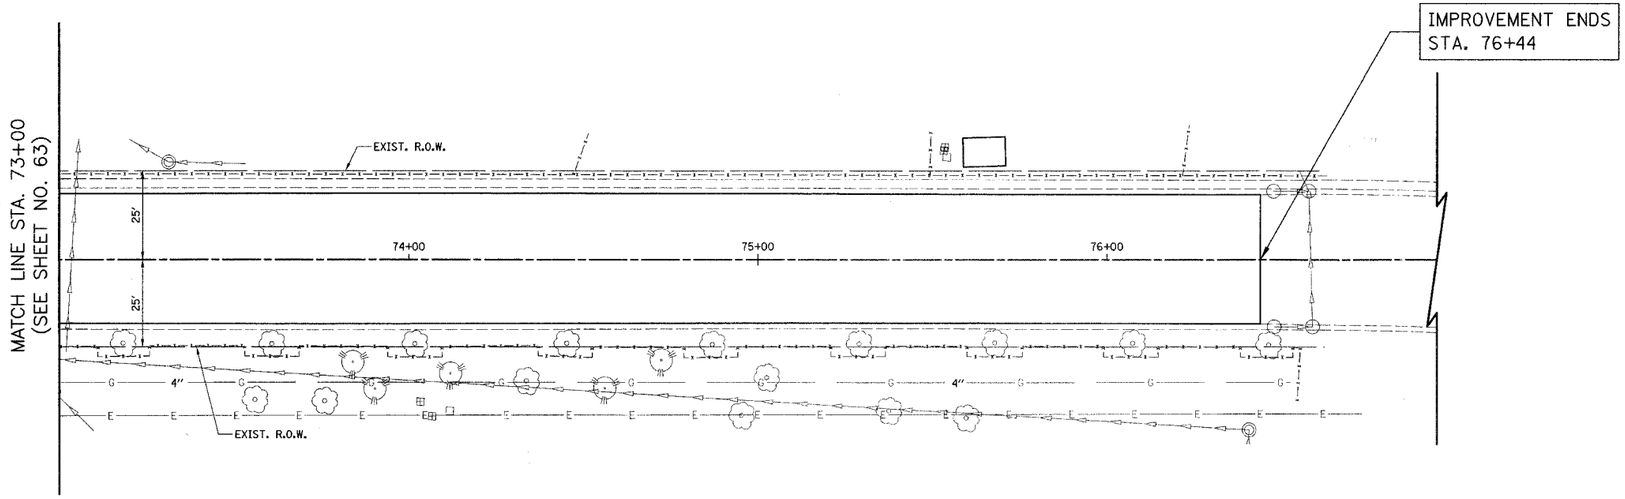

WISE ROAD

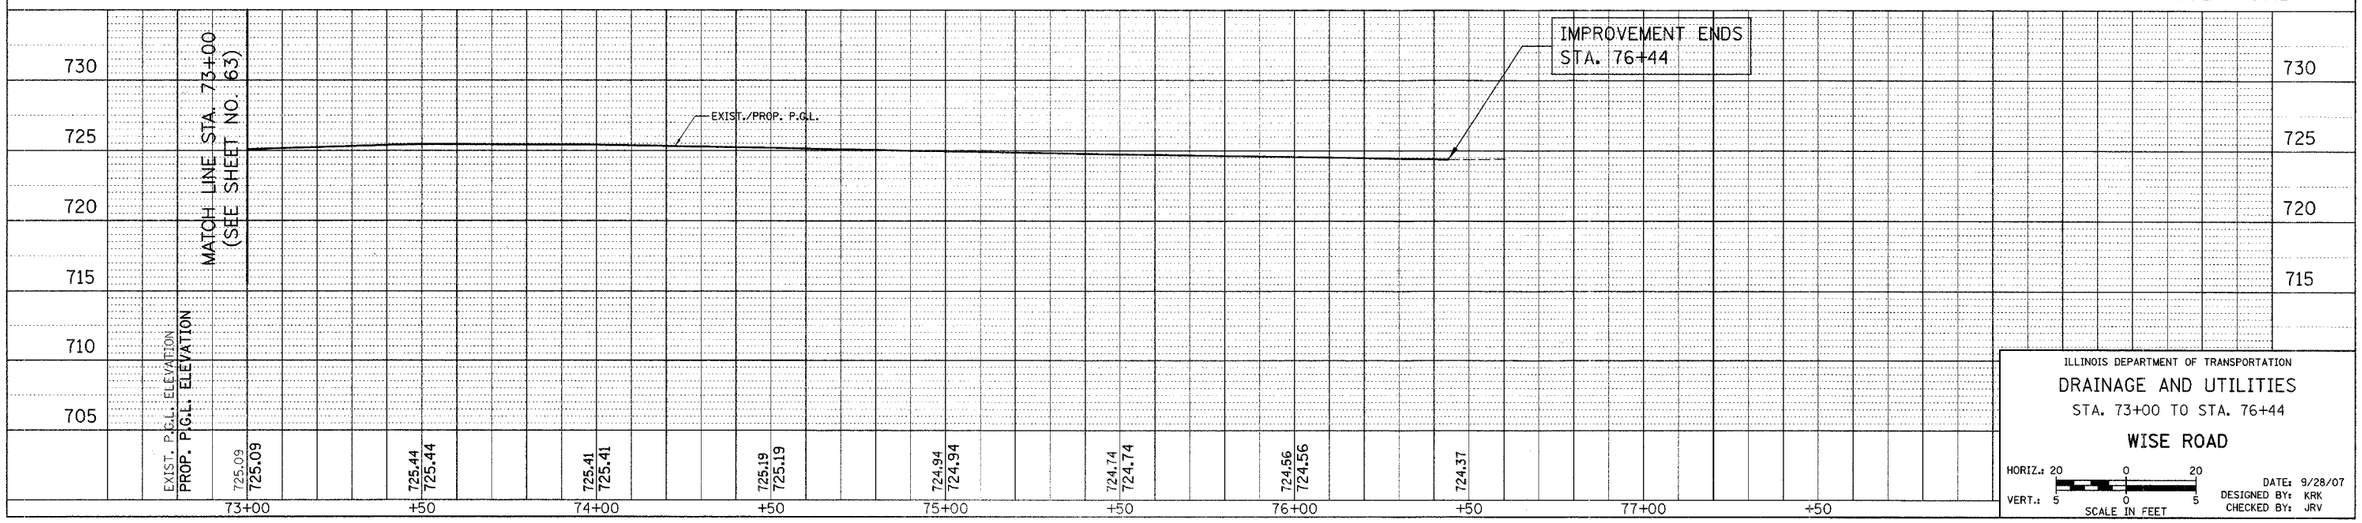

ILLINOIS DEPARTMENT OF TRANSPORTATION

DRAINAGE AND UTILITIES

STA. 73+00 TO STA. 76+44

WISE ROAD

HORIZ.: 20 0 20

VERT.: 5 0 5

SCALE IN FEET

DATE: 9/28/07

DESIGNED BY: KRK

CHECKED BY: JRV