PLOT DATE = ⊕DATE⊕
FILE NAME = ⊕FILEL⊕
PLOT SCALE = ⊕SCALE⊕
REFERENCE = ⊕REF⊕

ORIGINAL SURVEY		BY	DATE
NOTE BOOK	SURVEYED		
NO.	PLOTTED		
	TEMPLATE		
	AREAS		
	AREAS CHECKED		

FINAL SURVEY		BY	DATE
NOTE BOOK	SURVEYED		
NO.	PLOTTED		
	TEMPLATE		
	AREAS		
	AREAS CHECKED		

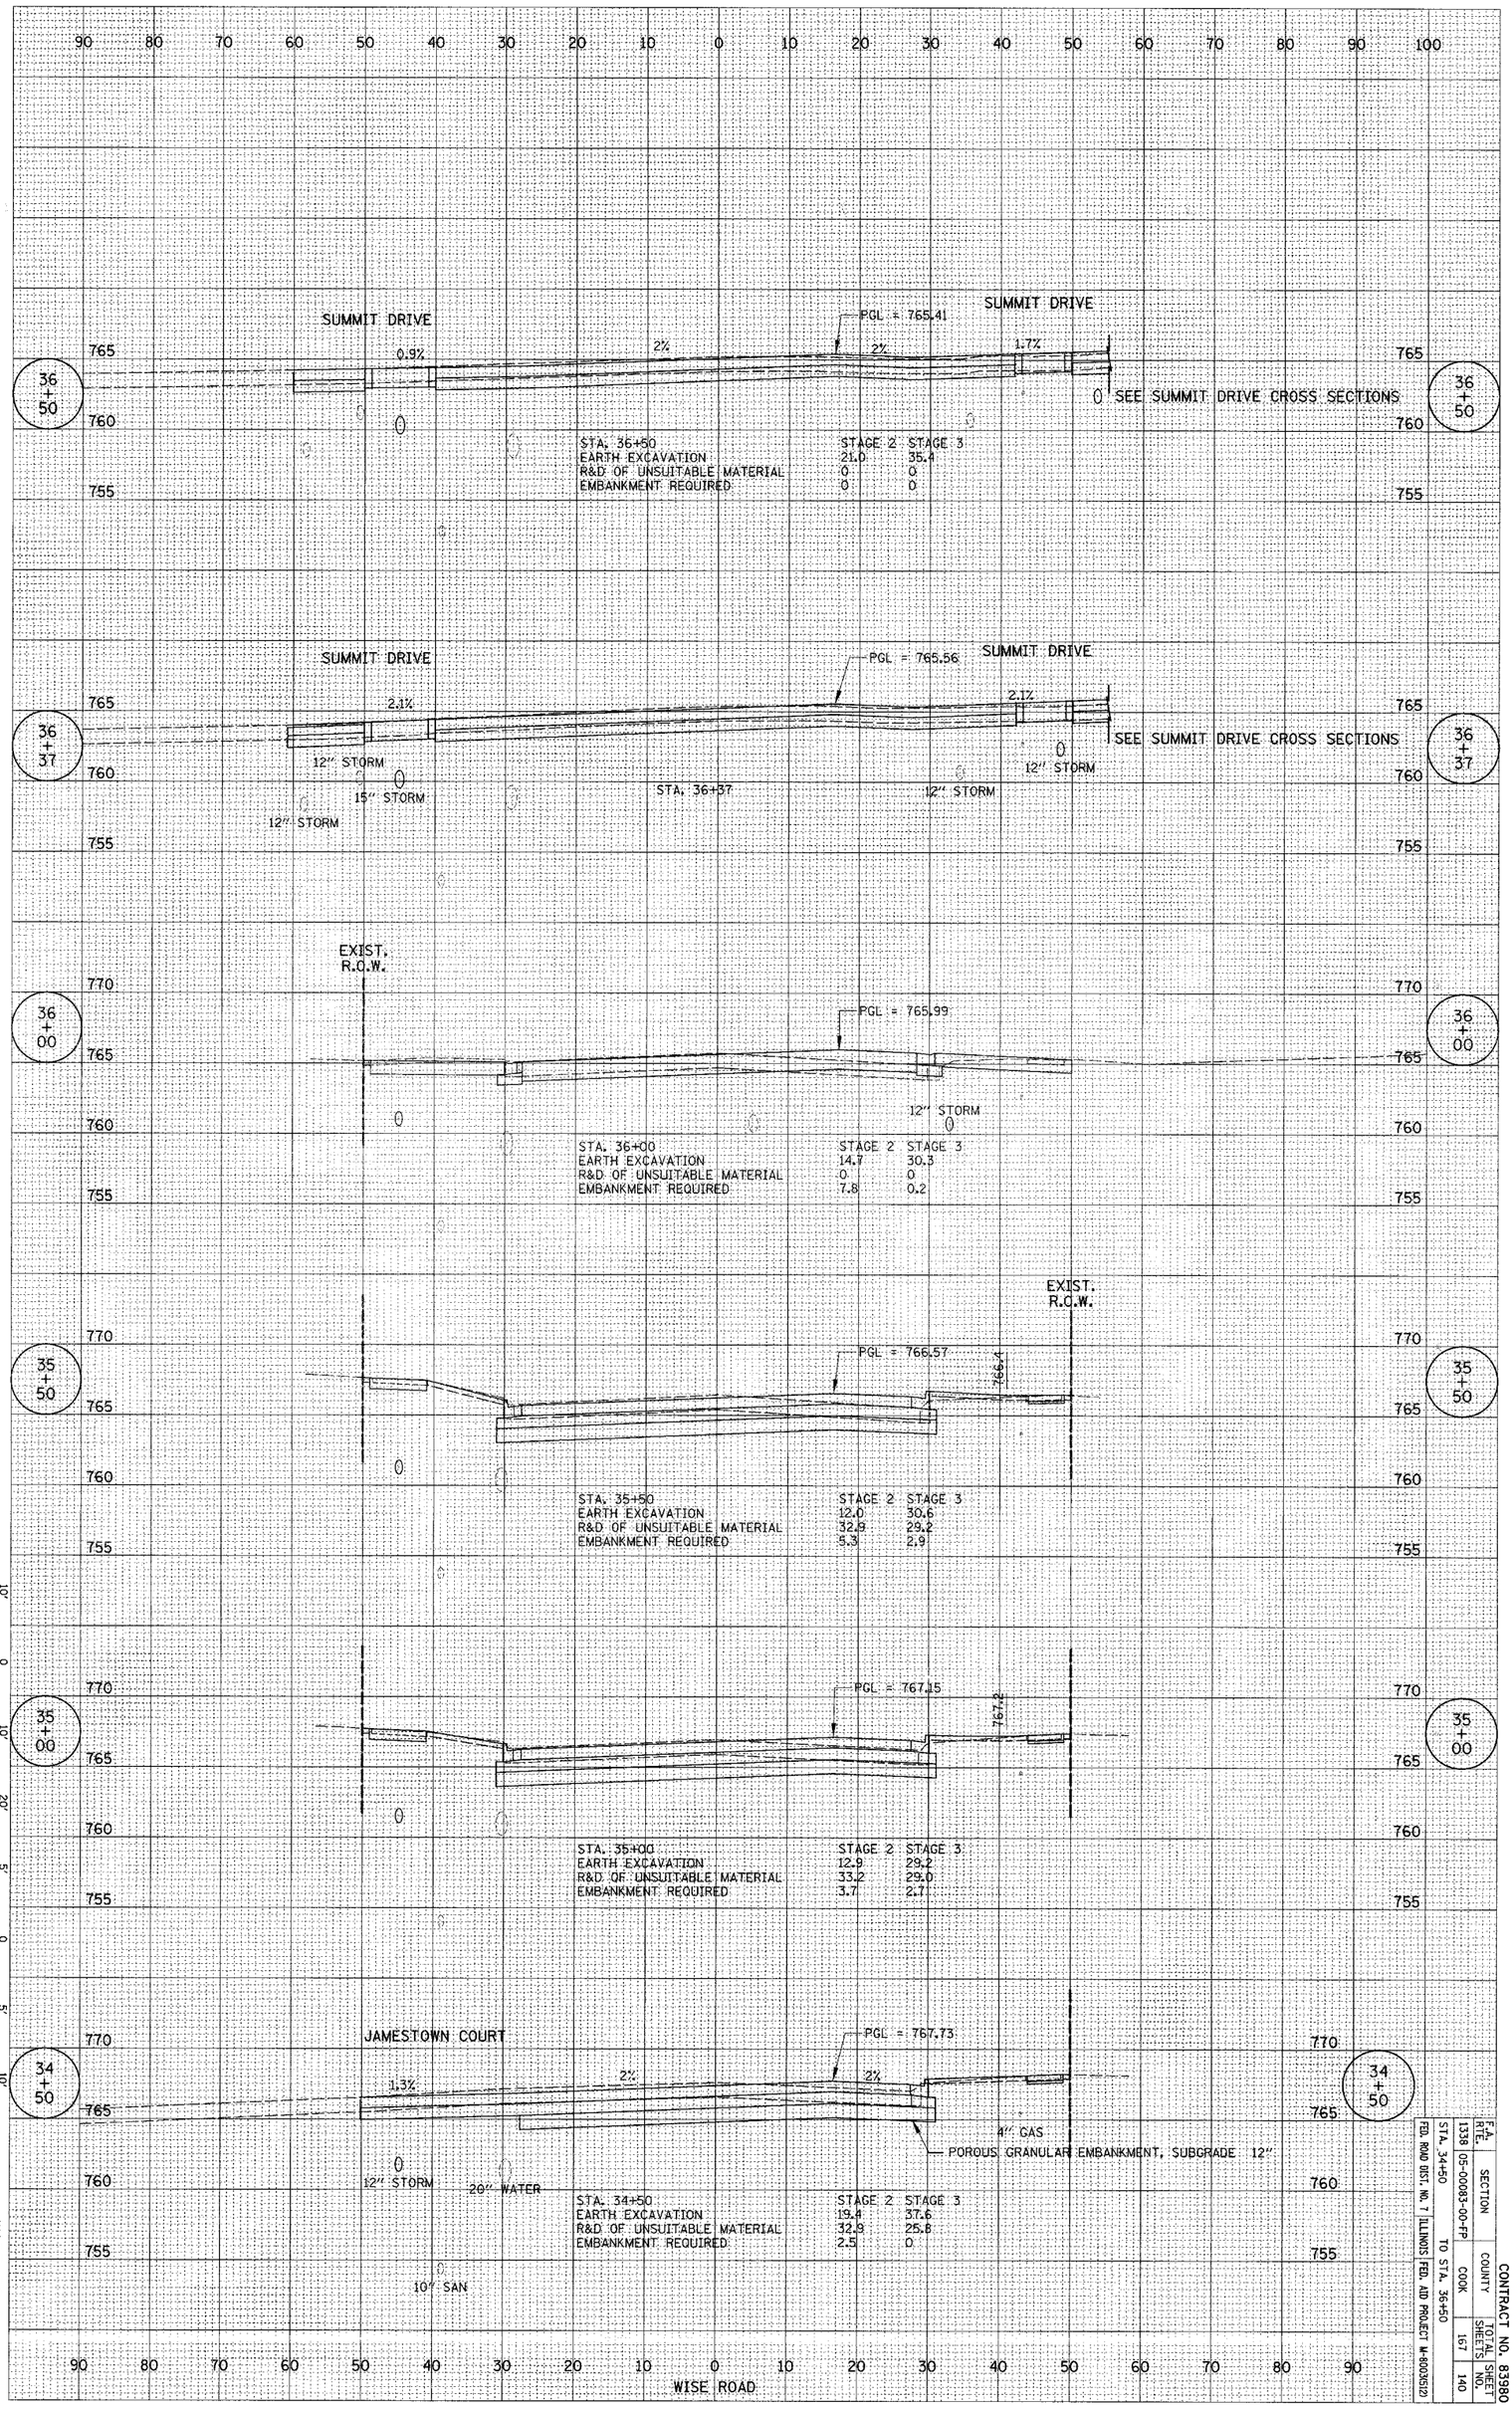

HORIZONTAL SCALE 10' 0 10' 20'

VERTICAL SCALE 5' 0 5' 10'

WISE ROAD
STA. 34+50 TO STA. 36+50

CONTRACT NO. 83380

F.A. RTE.	SECTION	COUNTY	TOTAL SHEETS	SHEET NO.
1338	05-00083-00-FP	COOK	167	140

STA. 34+50 TO STA. 36+50
FED. ROAD DIST. NO. 7 ILLINOIS FED. AID PROJECT #(60)(65)D