GENERAL NOTES:

THIS SECTION SHALL BE CONSTRUCTED IN ACCORDANCE WITH THE PLANS, SPECIAL PROVISIONS AND "STANDARD SPECIFICATIONS FOR ROAD AND BRIDGE CONSTRUCTION", ADOPTED JANUARY 1, 2007.

THE WORK INVOLVED ON THIS SECTION CONSISTS OF THE REMOVAL OF THE EXISTING STRUCTURE, THE CONSTRUCTION OF A 100 FOOT LONG TRIPLE SPAN PRECAST, PRESTRESSED CONCRETE DECK BEAM BRIDGE, EARTH APPROACHES, AGGREGATE SURFACE COURSE AND OTHER MISCELLANEOUS ITEMS NECESSARY TO COMPLETE THIS SECTION.

ALL ELEVATIONS ARE BASED ON U.S.G.S. MEAN SEA LEVEL DATUM.

IT SHALL BE THE CONTRACTOR'S RESPONSIBILITY TO CONTACT ALL THE UTILITIES, AFFECTING THE PROJECT, PRIOR TO CONSTRUCTION.

TYPICAL CROSS SECTION PROPOSED

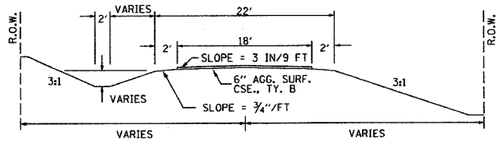

TYPICAL CROSS SECTION EXISTING

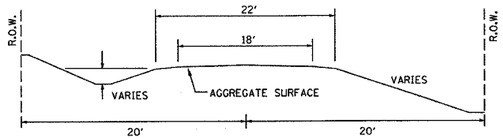

SIDEROAD DETAIL

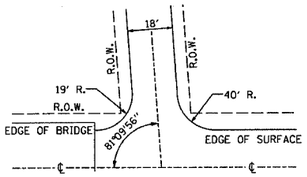

FIELD ENTRANCE DETAIL

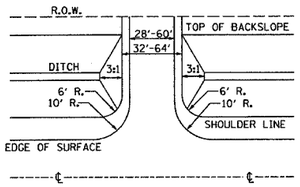

UTILITIES:

J.U.L.I.E. 1-800-892-0123

WAYNE-WHITE ELECTRIC CO-OP
ROUTE 45 WEST
FAIRFIELD, IL 62837
618-842-2196

NOTE: CONSTRUCT SPECIAL DITCH

STA 2+00 TO STA 4+66 RT

NOTE: CONSTRUCT STONE RIPRAP DITCH

STA 4+36 TO STA 4+66 RT (0.62 TON/LIN FT)
19 TON STONE RIPRAP DITCH ALLOWED IN PROPOSAL.

SEE SHEET NO. 15 FOR STONE RIPRAP DITCH DETAIL.

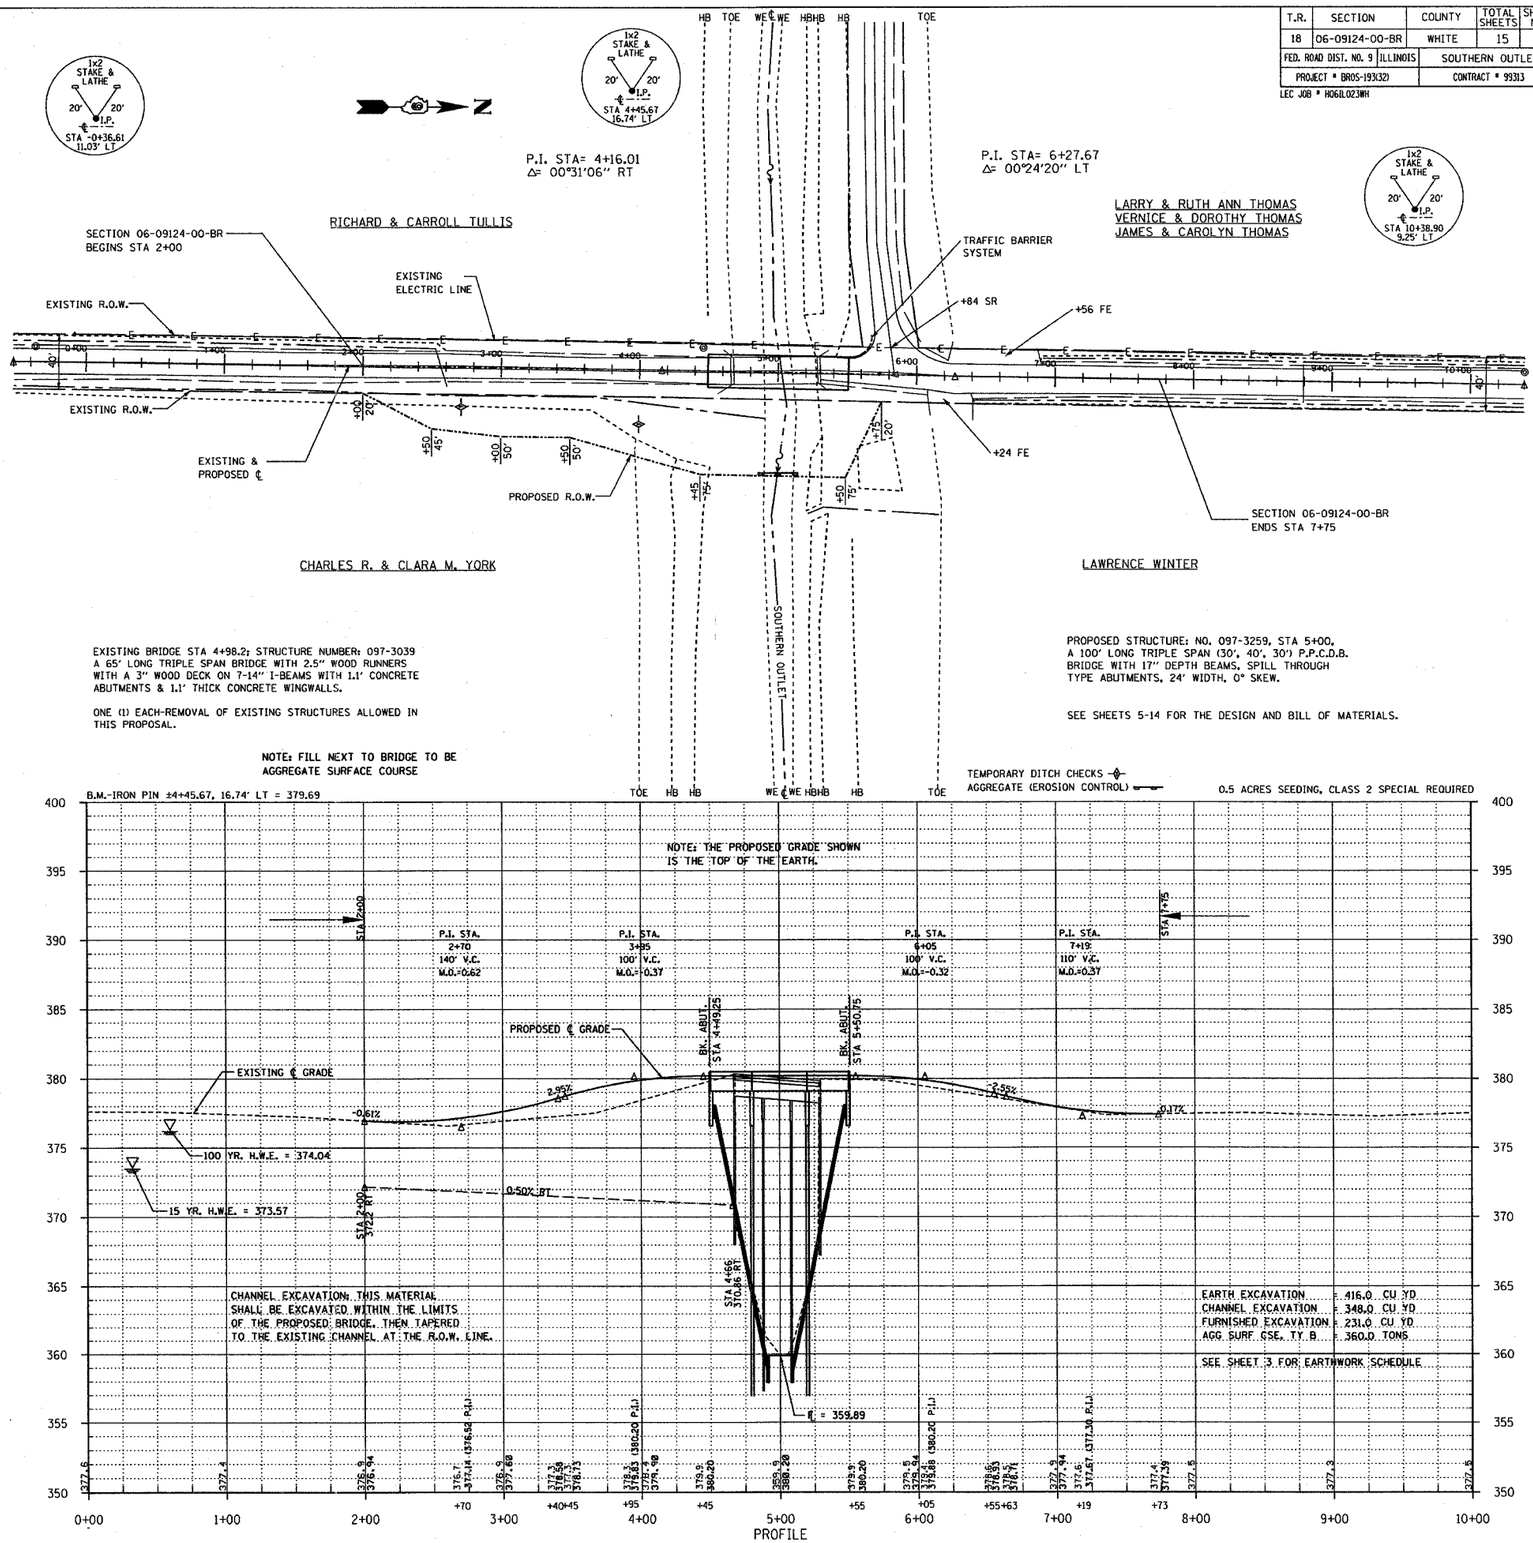

T.R.	SECTION	COUNTY	TOTAL SHEETS	SHEET NO.
18	06-09124-00-BR	WHITE	15	2
FED. ROAD DIST. NO. 9	ILLINOIS	SOUTHERN OUTLET		
PROJECT # BROS-1933(2)		CONTRACT # 99313		

LEC JOB # H061L023WH

323 W. 3RD ST.
P.O. BOX 160
MT. CARMEL, IL
62863
PHONE:
(618)-262-8651
FAX:
(618)-263-3327

405 W. STATE ST.
SUITE1
PRINCETON, IN
47670
PHONE:
(812)-388-7611
FAX:
(812)-385-2812

LAMP ENGINEERING CO.

PROFESSIONAL DESIGN FIRM
LAND SURVEY & PROFESSIONAL ENGINEERING CORPORATION
184-000887
(62-032435)(35-002769)

AARON M. MEFFORD
56284
REGISTERED PROFESSIONAL ENGINEER
OF
ILLINOIS

AARON M. MEFFORD
NAME
SIGNATURE
10-17-07
DATE
11-30-09
EXPIRES

MILL SHOALS TOWNSHIP
OVER SOUTHERN OUTLET
WHITE COUNTY, ILLINOIS

SHEET TITLE:
PLAN & PROFILE

SCALE:	VARIES
BY:	AMM
DATE:	101507
REV:	

2 OF 15 SHEETS

SHEET NO.
2