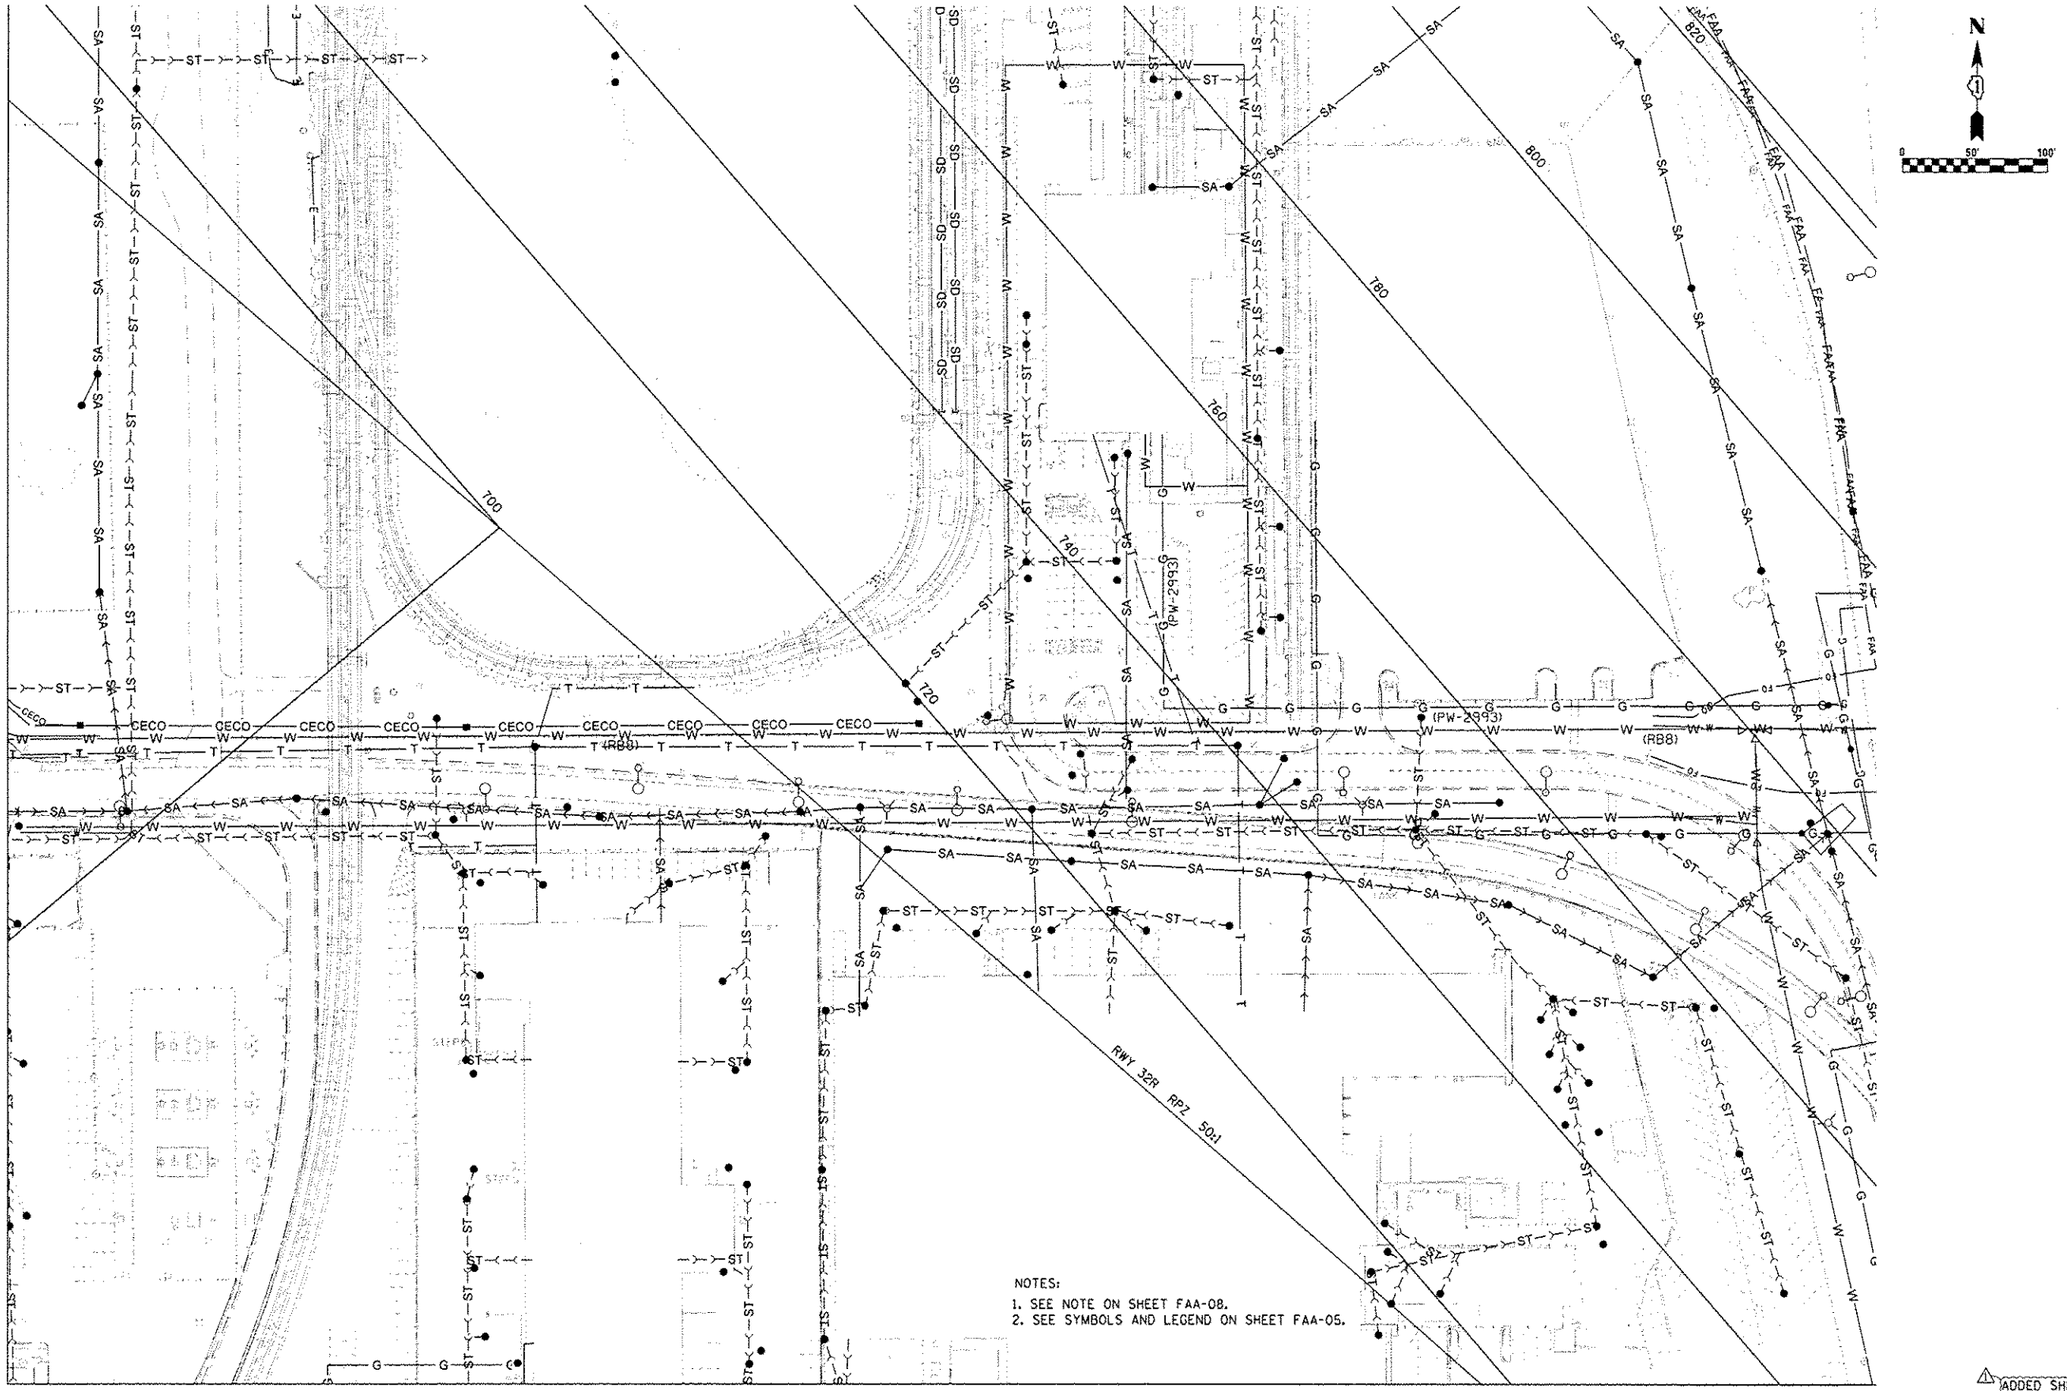

NOTES:
1. SEE NOTE ON SHEET FAA-08.
2. SEE SYMBOLS AND LEGEND ON SHEET FAA-05.

MATCH LINE – SEE SHEET FAA-10

MATCH LINE – SEE SHEET FAA-12

ADDED SHEET

FAA-11

USER NAME = mkosir	DESIGNED CFB	REVISED -	
	DRAWN CFB	REVISED -	
PLOT SCALE = 100:1	CHECKED SPG	REVISED -	
PLOT DATE = 26-DEC-2012	DATE	REVISED 12/28/12 ADDENDUM 1	

HNTB

STATE OF ILLINOIS
DEPARTMENT OF TRANSPORTATION

FOTS LOOP 3
EXISTING CONDITIONS AND COMPOSITE UTILITIES

SCALE: | SHEET NO. 4 OF 7 SHEETS | STA. | TO STA.

F.A.P. RTE.	SECTION	COUNTY	TOTAL SHEETS	SHEET NO.
330	0105 WRS&HB	COOK	605	605K

CONTRACT NO. 60G37

ILLINOIS FED. AID PROJECT

FILE NAME = IP_PWPsdms47844\D160G37-sht-FAAFOTS11.dgn