NOTES:

1. CABLE SIZE & TYPE TO MATCH EXISTING. SEE TECHNICAL SPECIFICATIONS FOR FURTHER REQUIREMENTS.

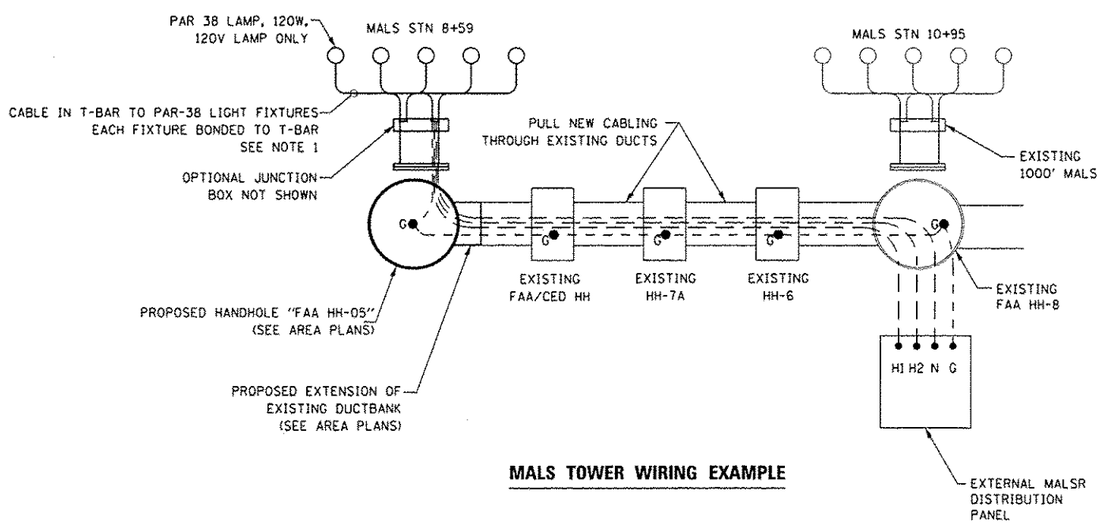

MALS TOWER WIRING EXAMPLE

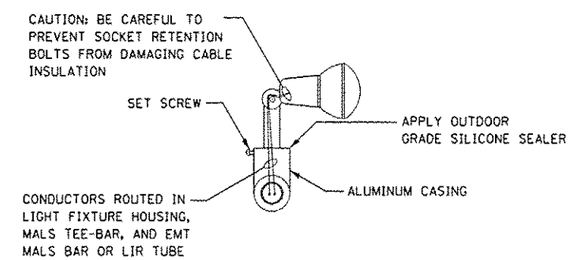

MALS PAR-38 LIGHT FIXTURE DETAIL

△1 ADDED SHEET

FAA-41

HNTB	USER NAME = mkosir	DESIGNED SJM	REVISED -	STATE OF ILLINOIS DEPARTMENT OF TRANSPORTATION	NAVAIDS R/W 22L MALSR RELOCATION MALS WIRING AND LIGHT FIXTURE DETAILS	F.A.P. RTE.	SECTION	COUNTY	TOTAL SHEETS	SHEET NO.
		DRAWN SJM	REVISED -			330	0105 WRS&HB	COOK	605	605A0
	PLOT SCALE = 2:1	CHECKED SPG	REVISED -					CONTRACT NO. 60G37		
	PLOT DATE = 26-DEC-2012	DATE	REVISED △1 12/28/12 ADDENDUM 1		SCALE: N.T.S. SHEET NO. 3 OF 6 SHEETS STA. N/A TO STA. N/A		ILLINOIS FED. AID PROJECT			

FILE NAME = IP_PWP:dms47844\D160G37-sht-FAANAVD41.dgn