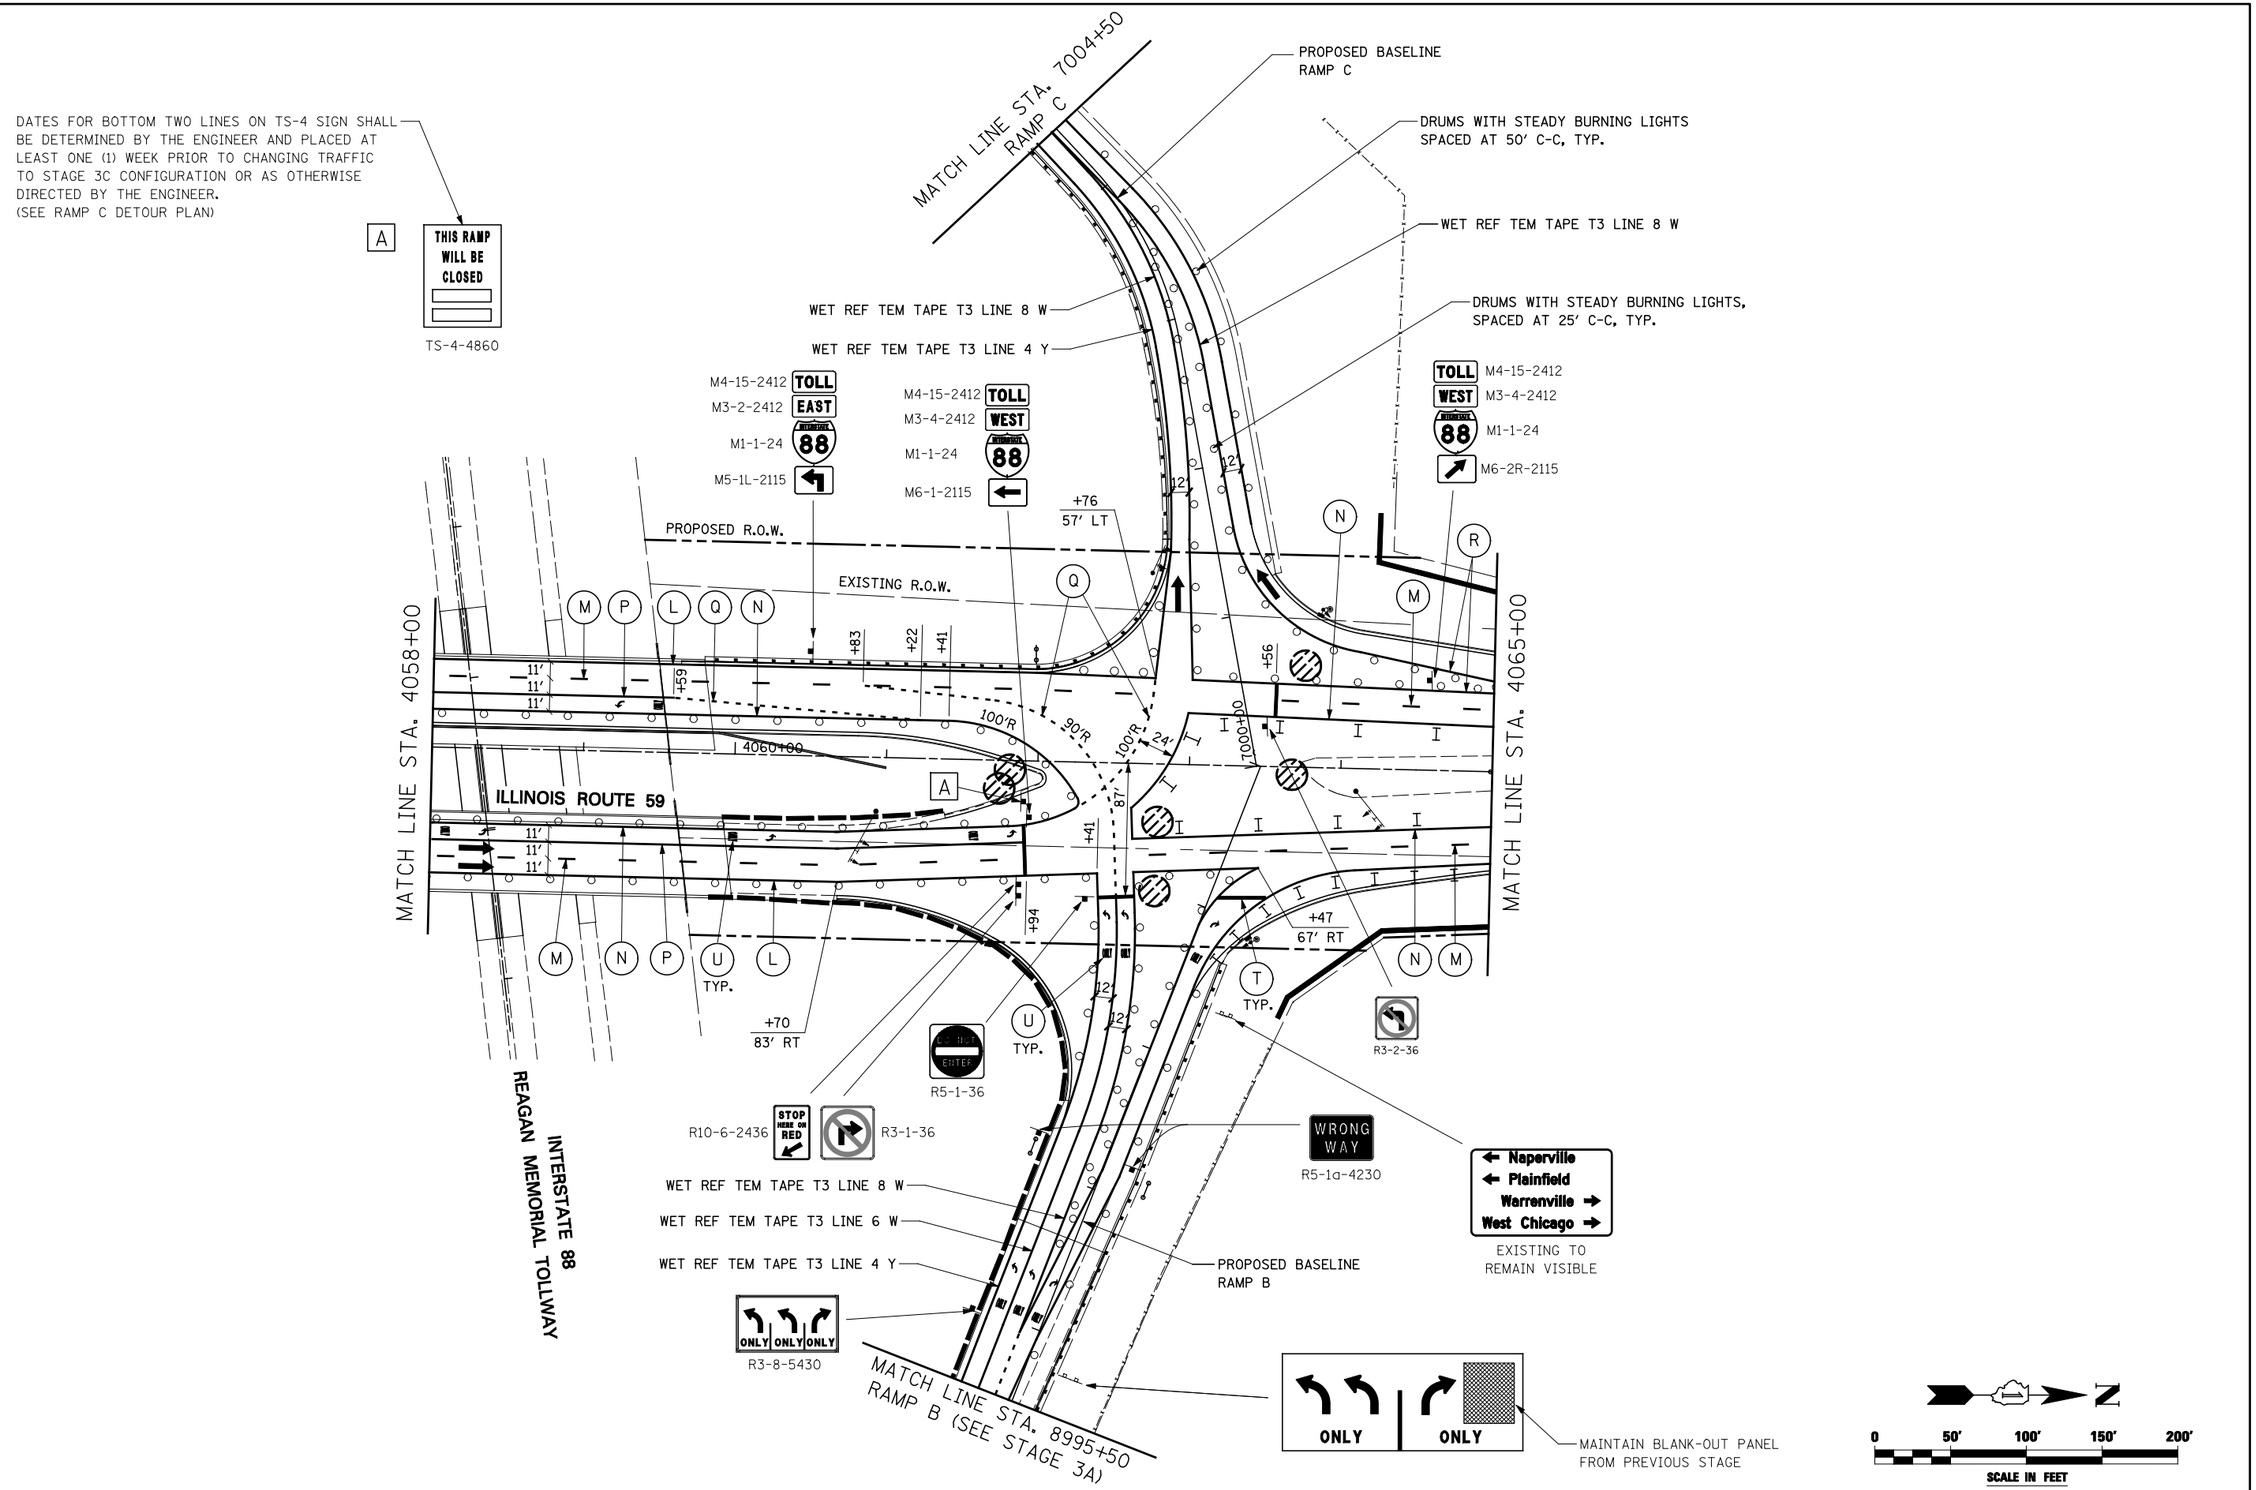

FILE NAME = $FILEL$	USER NAME = $USER$	DESIGNED PJO	REVISED -	STATE OF ILLINOIS DEPARTMENT OF TRANSPORTATION	MAINTENANCE OF TRAFFIC – STAGE 3B ILLINOIS ROUTE 59	F.A.P. RTE.	SECTION	COUNTY	TOTAL SHEETS	SHEET NO.
		DRAWN KES	REVISED -			338	(112 & 113) WRS-5	DUPAGE	963	194
	PLOT SCALE = $SCALE$	CHECKED JCM	REVISED -					CONTRACT NO. 60I31		
	PLOT DATE = $DATE$	DATE 10/15/2012	REVISED -		SCALE: SHEET NO. 78 OF 118 SHEETS STA. 4058+00 TO STA. 4065+00		ILLINOIS FED. AID PROJECT			