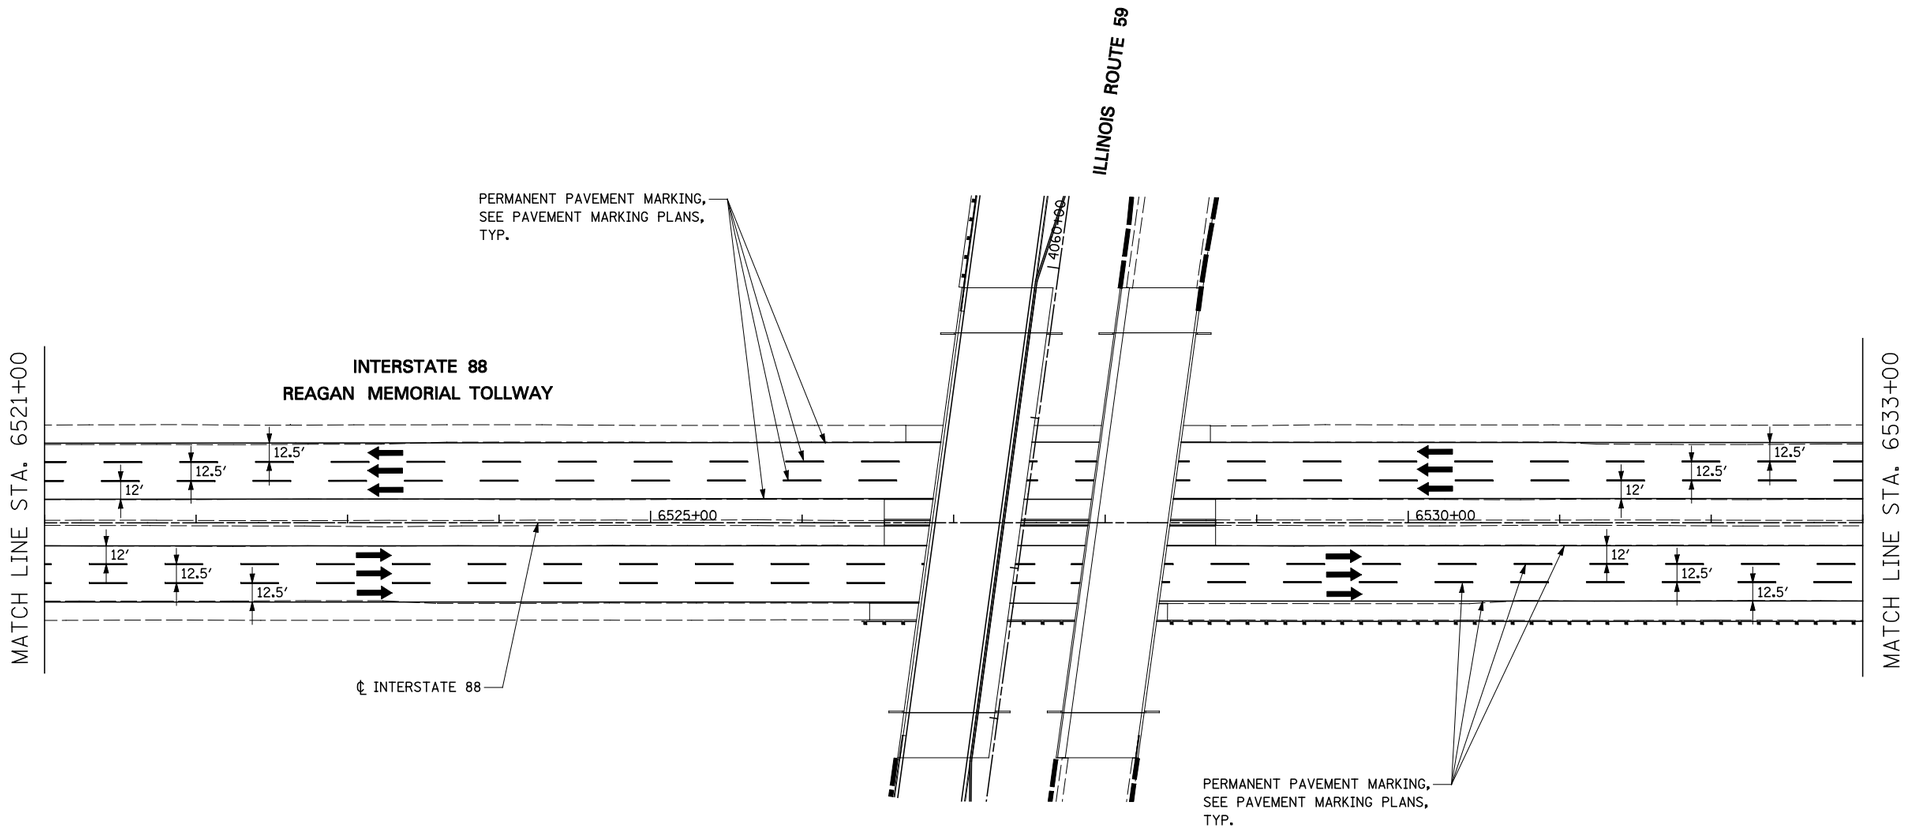

TOLLWAY TRAFFIC CONTROL

TRAFFIC CONTROL ON INTERSTATE 88 AND AT RAMP TERMINALS SHALL BE IN ACCORDANCE WITH THE FOLLOWING ILLINOIS TOLLWAY STANDARDS:

E1 CONSTRUCTION SIGNS
E2 LANE CLOSURE DETAILS
E3 SHOULDER CLOSURE DETAILS
E4 MAINTENANCE OF TRAFFIC REVERSE CURVE
E5 TEMPORARY GORE DETAILS

N

0 50′ 100′ 150′ 200′

SCALE IN FEET

FILE NAME = $FILEL$	USER NAME = $USER$	DESIGNED PJO	REVISED -	STATE OF ILLINOIS DEPARTMENT OF TRANSPORTATION	MAINTENANCE OF TRAFFIC – STAGE 3B INTERSTATE 88	F.A.P. RTE.	SECTION	COUNTY	TOTAL SHEETS	SHEET NO.
		DRAWN KES	REVISED -			338	(112 & 113) WRS-5	DUPAGE	963	199
	PLOT SCALE = $SCALE$	CHECKED JCM	REVISED -					CONTRACT NO. 60I31		
	PLOT DATE = $DATE$	DATE 10/15/2012	REVISED -		SCALE: SHEET NO. 83 OF 118 SHEETS STA. 6521+00 TO STA. 6533+00		ILLINOIS FED. AID PROJECT			