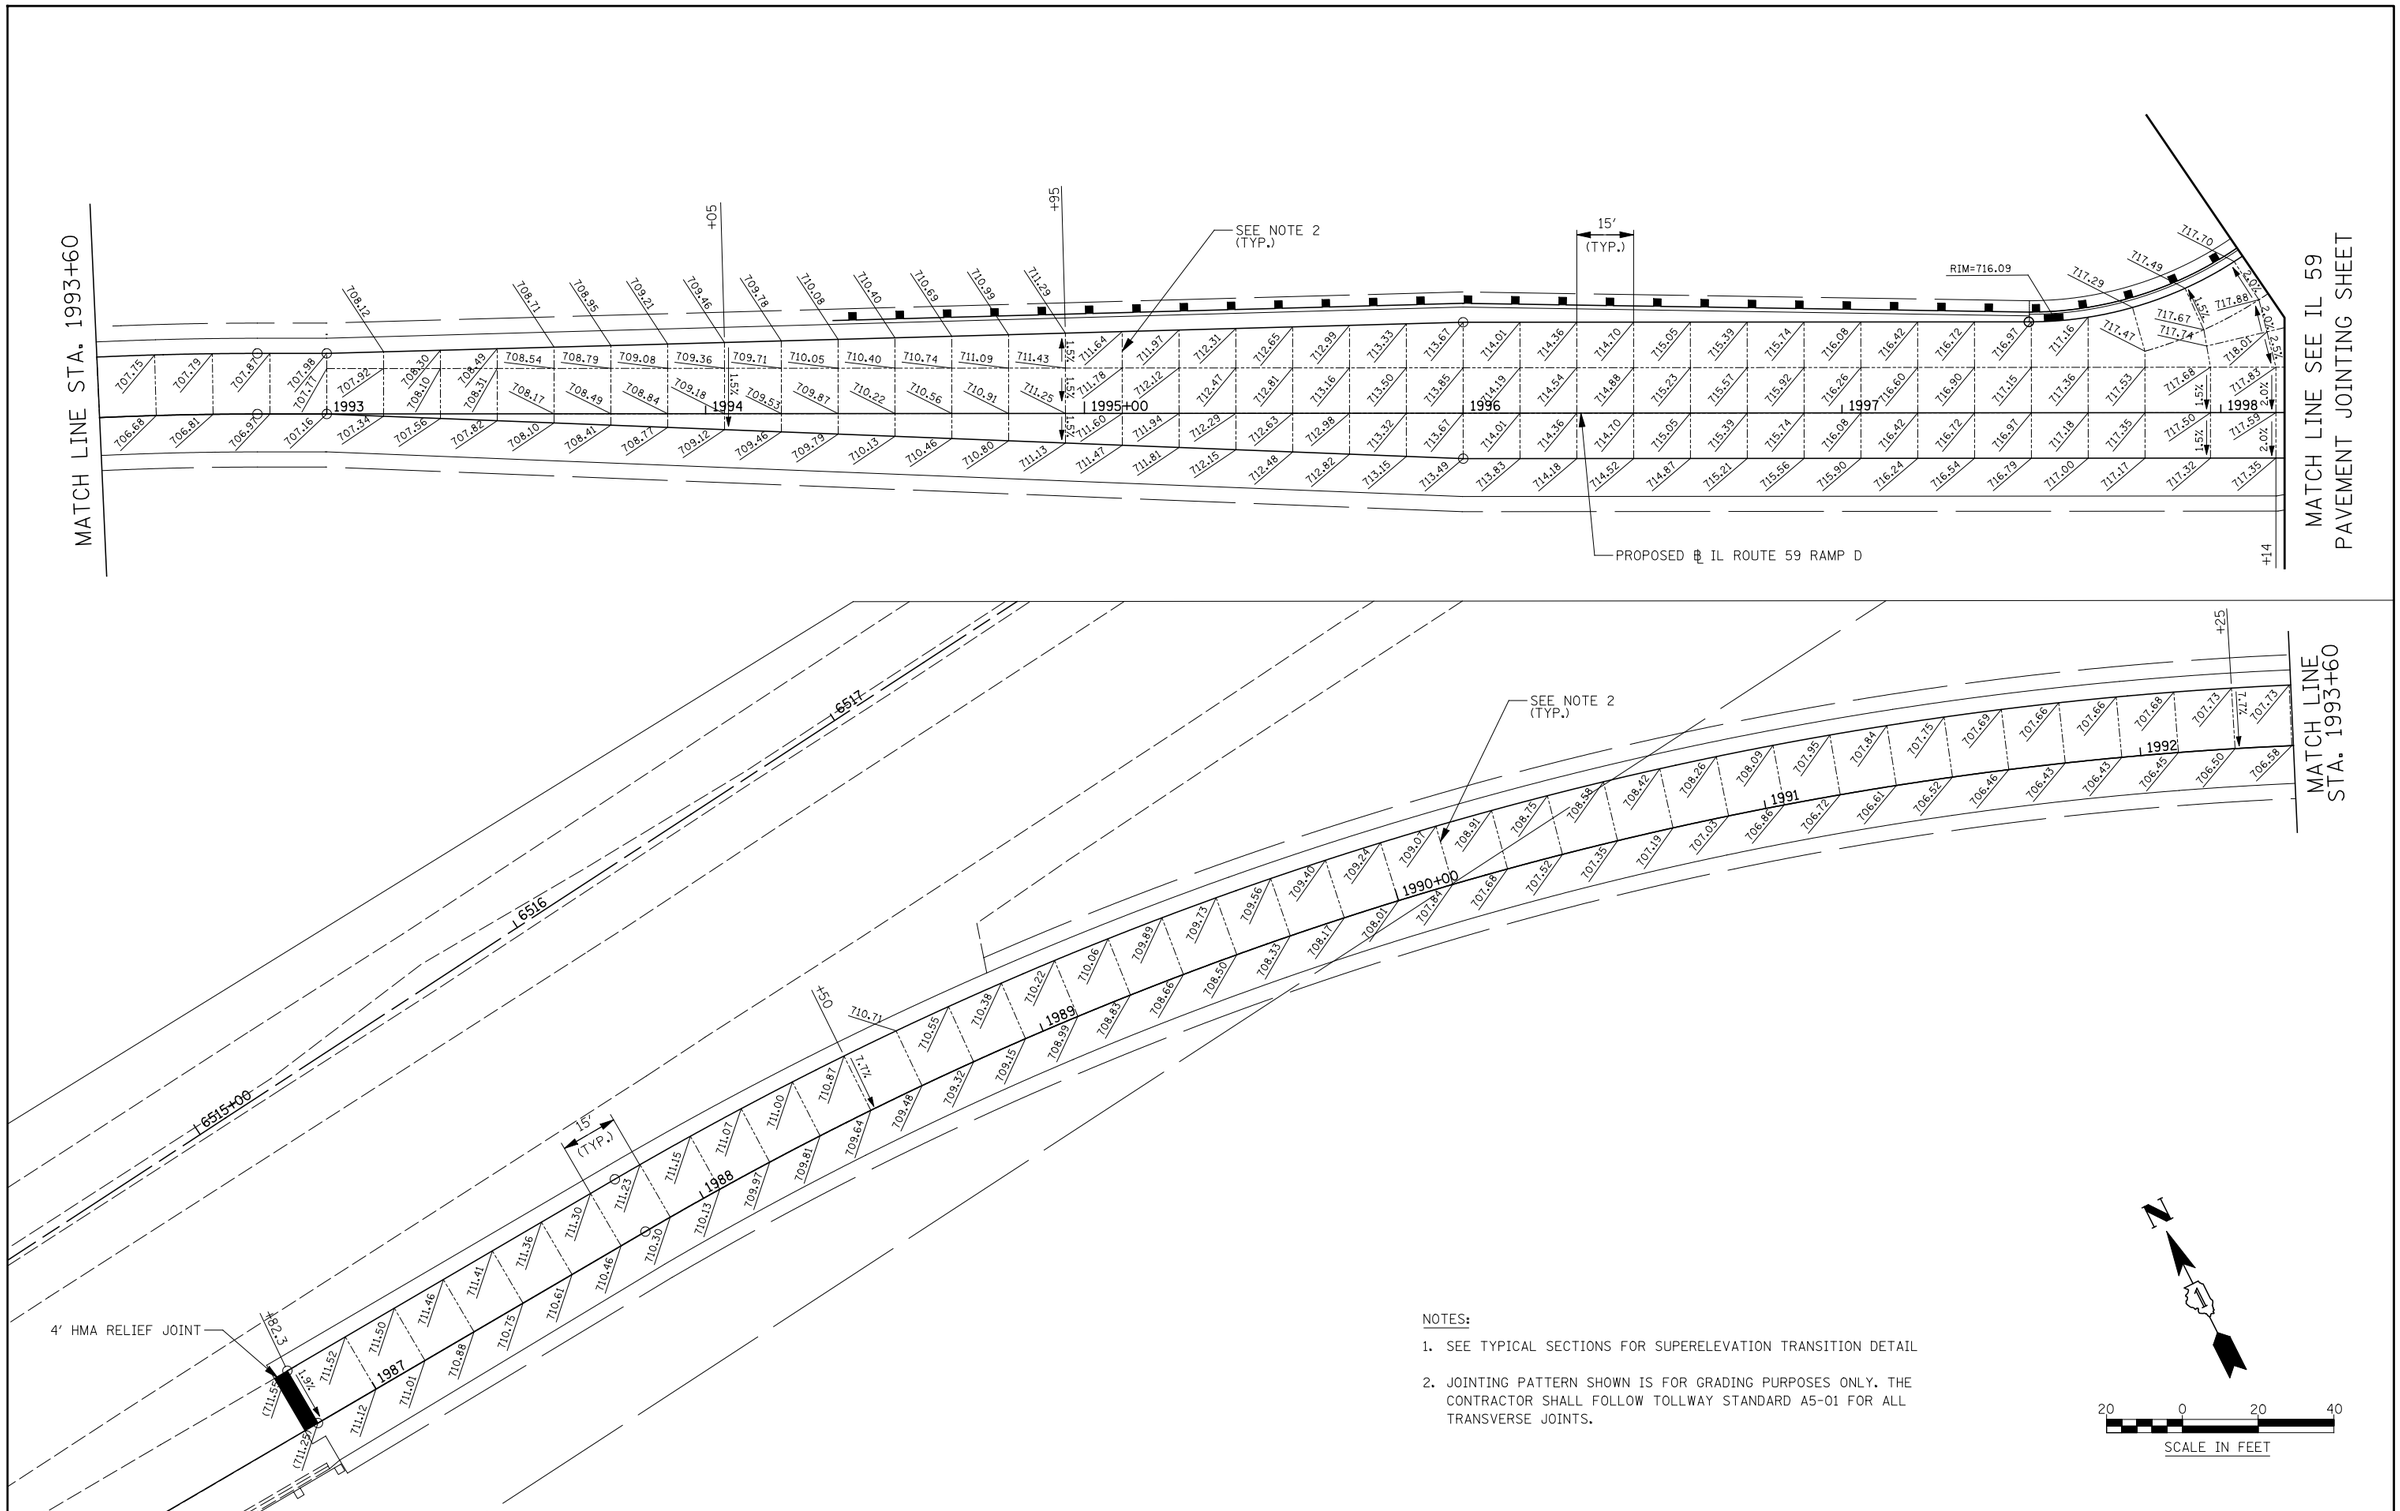

NOTES:

1. SEE TYPICAL SECTIONS FOR SUPERELEVATION TRANSITION DETAIL

2. JOINTING PATTERN SHOWN IS FOR GRADING PURPOSES ONLY. THE CONTRACTOR SHALL FOLLOW TOLLWAY STANDARD A5-01 FOR ALL TRANSVERSE JOINTS.

FILE NAME = $FILEL$	USER NAME = $USER$	DESIGNED PJO	REVISED -
		DRAWN KES	REVISED -
	PLOT SCALE = $SCALE$	CHECKED JCM	REVISED -
	PLOT DATE = $DATE$	DATE 10/15/2012	REVISED -

STATE OF ILLINOIS
DEPARTMENT OF TRANSPORTATION

PAVEMENT JOINTING AND ELEVATION PLAN – RAMP D

SCALE: AS SHOWN | SHEET NO. 11 OF 13 SHEETS | STA. 1986+78 TO STA. 1998+17

F.A.P. RTE.	SECTION	COUNTY	TOTAL SHEETS	SHEET NO.
338	(112 & 113) WRS-5	DUPAGE	963	309
		CONTRACT NO. 60I31		
		ILLINOIS FED. AID PROJECT		