PLAN | SURVEYED | PLOTTED | DRAWN | CHECKED | QUANTITIES CHECKED | ALIGNMENT CHECKED | RT. OF WAY CHECKED | CADD FILE NAME | NOTE BOOK | NO. | BY | DATE

PROFILE | SURVEYED | PLOTTED | DRAWN | CHECKED | QUANTITIES CHECKED | B.M. NOTED | STRUCTURE NO'TA'NS CHKD | NOTE BOOK | NO. | BY | DATE

NOTES

1. SEE DRAWING DN-01 FOR DRAINAGE LEGEND.
2. CONCRETE GUTTER, TYPE B TRANSITION SHALL BE PAID FOR AS CONCRETE GUTTER, TYPE B.
3. CATCH BASIN USES TYPE 8 GRATE. THE ONE INCH THICK FLANGE OF THE GRATE SHALL BE EMBEDDED IN THE CONCRETE GUTTER TYPE B TRANSITION AREA. CONCRETE SHALL BE FLUSH WITH TYPE 8 GRATE FLANGE. SEE CROSS SECTION DETAIL.

WORK LIMIT	BEGIN WORK
CONTRACT 60R31	CONTRACT 60I31
STA. 4045+00 (IL59)	STA. 4045+00 (IL59)
	STA. 906+99.34 (IL59 NB)
	STA. 807+01 (IL59 SB)

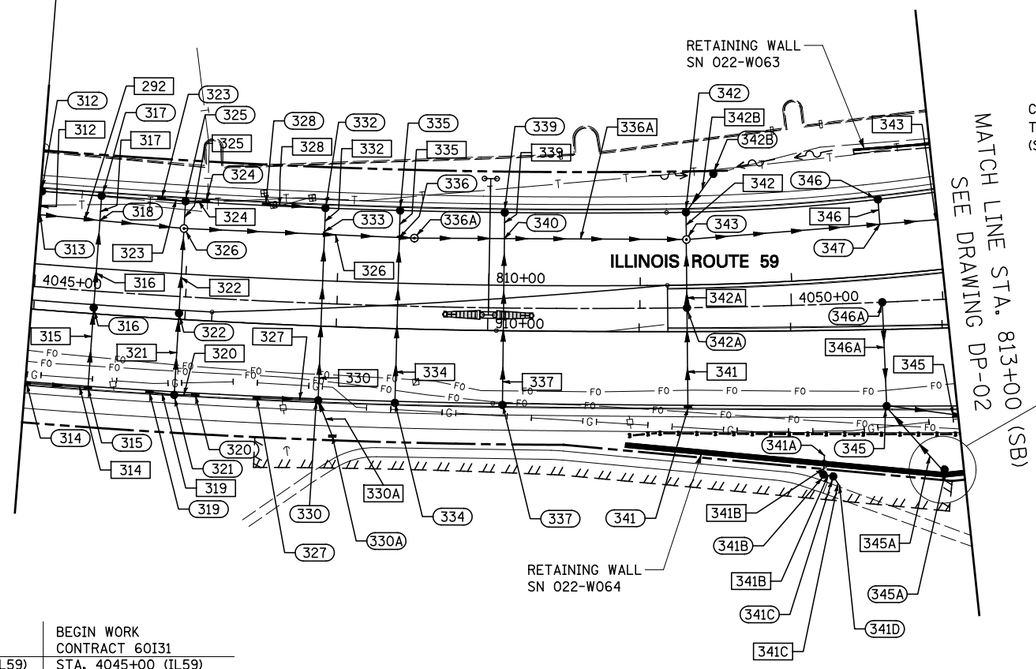

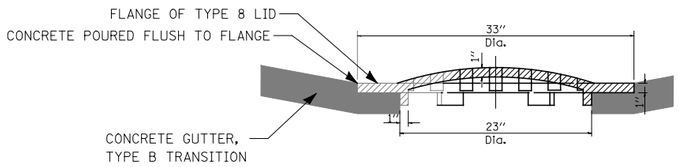

CROSS SECTION VIEW OF TYPE 8 GRATE
AT CONCRETE GUTTER, TYPE B TRANSITION

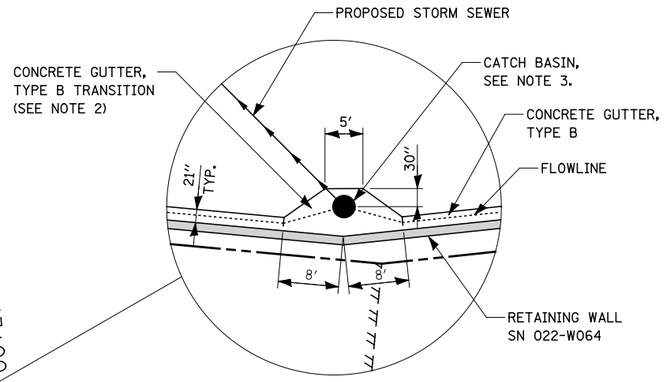

CONCRETE GUTTER, TRANSITION DETAIL
ADJACENT TO RETAINING WALL

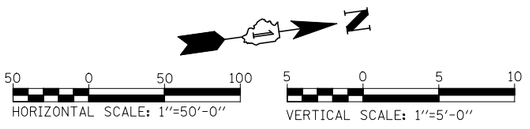

WORK LIMIT	BEGIN WORK
CONTRACT 60R31	CONTRACT 60I31
STA. 4045+00 (IL59)	STA. 4045+00 (IL59)
	STA. 906+99.34 (IL59 NB)
	STA. 807+01 (IL59 SB)

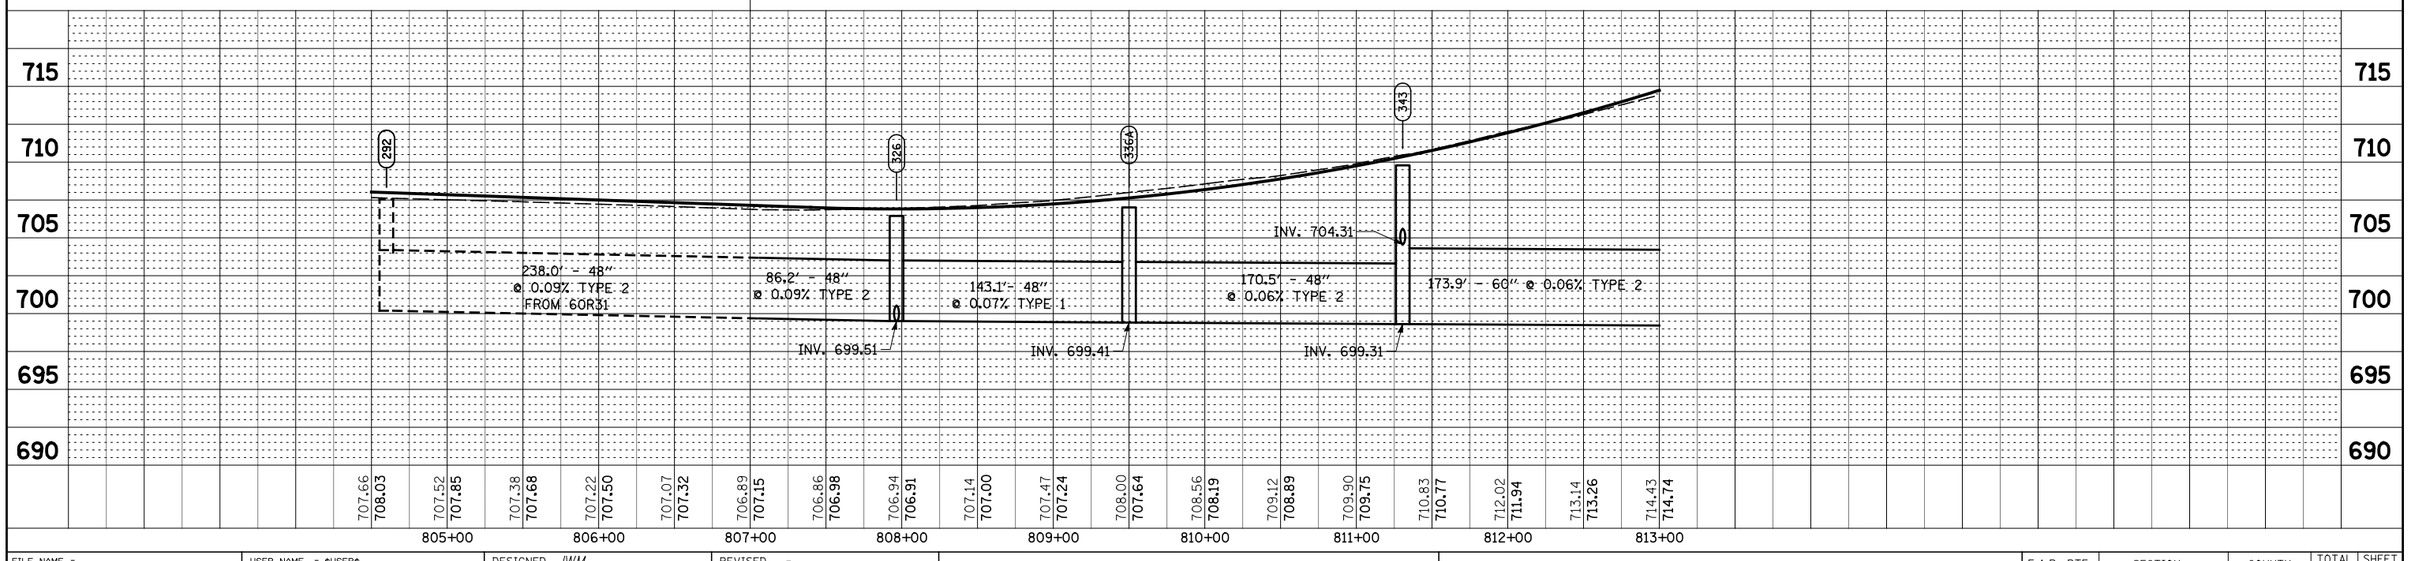

FILE NAME = $FILE$	USER NAME = $USER$	DESIGNED JWM	REVISED -	**STATE OF ILLINOIS DEPARTMENT OF TRANSPORTATION**
		DRAWN KES	REVISED -	
	PLOT SCALE = $SCALE$	CHECKED JRS	REVISED -	
	PLOT DATE = $DATE$	DATE 10/15/2012	REVISED -	

PROPOSED DRAINAGE PLAN & PROFILE – ILLINOIS ROUTE 59 OUTLET TO INFIELD OF RAMP A

SCALE: 1"=50' | SHEET NO. 1 OF 12 SHEETS | STA. 807+01 TO STA. 813+00

F.A.P. RTE.	SECTION	COUNTY	TOTAL SHEETS	SHEET NO.
338	(112 & 113) WRS-5	DUPAGE	963	338
	DP-01	CONTRACT NO. 60I31		
FED. ROAD DIST. NO.	ILLINOIS	FED. AID PROJECT		