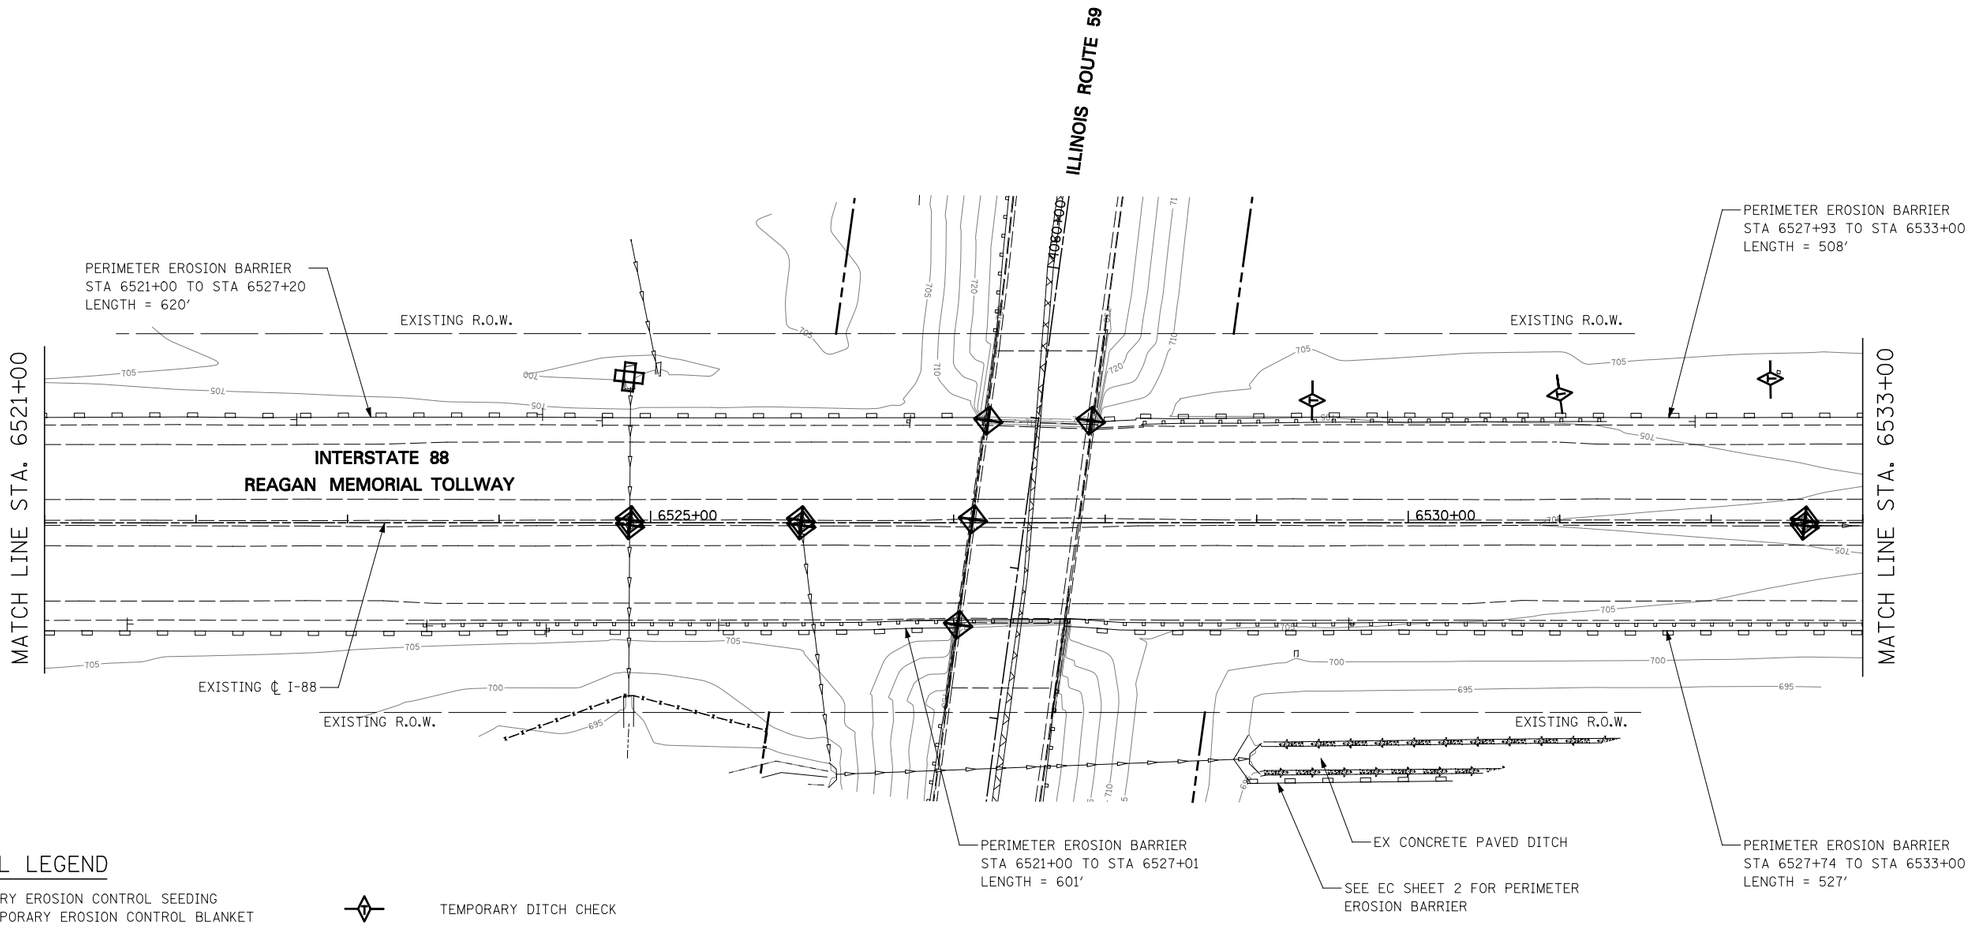

EROSION CONTROL LEGEND

- TEMPORARY EROSION CONTROL SEEDING AND TEMPORARY EROSION CONTROL BLANKET
- PERMANENT SEEDING (SEE NOTE 3)
- TEMPORARY EROSION CONTROL SEEDING OR PERMANENT SEEDING INSTALLED IN A PREVIOUS STAGE
- TEMPORARY PAVEMENT
- PERIMETER EROSION BARRIER (SEE NOTE 2)
- PERIMETER EROSION BARRIER INSTALLED IN PREVIOUS STAGE
- INLET FILTER
- INLET FILTER INSTALLED IN PREVIOUS STAGE
- (200) PERMANENT DRAINAGE STRUCTURE NUMBER (SEE NOTE 1)
- TEMPORARY DITCH CHECK
- TEMPORARY DITCH CHECK INSTALLED IN PREVIOUS STAGE
- INLET & PIPE PROTECTION
- INLET & PIPE PROTECTION INSTALLED IN PREVIOUS STAGE
- FLOW DIRECTION (SEE NOTE 4)
- PROPOSED STORM SEWER (SEE NOTE 1)
- PROPOSED STORM SEWER INSTALLED IN PREVIOUS STAGE
- TEMPORARY PIPE CULVERT

NOTES

1. SEE PROPOSED DRAINAGE PLANS FOR STORM SEWER INFORMATION
2. PERIMETER EROSION BARRIER SHALL BE ERECTED ADJACENT TO R.O.W., EASEMENT, AND CONTRUCTION LIMITS AND AS DIRECTED BY THE ENGINEER.
3. SEE LANDSCAPING PLANS FOR LANDSCAPING REQUIREMENTS.
4. SEE PRE-STAGE CROSS SECTIONS FOR GRADING INFORMATION.

N

0 50' 100' 150' 200'

SCALE IN FEET

FILE NAME = $FILEL$	USER NAME = $USER$	DESIGNED PJO	REVISED -
		DRAWN KES	REVISED -
	PLOT SCALE = $SCALE$	CHECKED JCM	REVISED -
	PLOT DATE = $DATE$	DATE 10/15/2012	REVISED -

STATE OF ILLINOIS
DEPARTMENT OF TRANSPORTATION

EROSION CONTROL – PRESTAGE
INTERSTATE 88

SCALE: | SHEET NO. 14 OF 66 SHEETS | STA. 6521+00 TO STA. 6533+00

F.A.P. RTE.	SECTION	COUNTY	TOTAL SHEETS	SHEET NO.
338	(112 & 113) WRS-5	DUPAGE	963	489
		CONTRACT NO. 60I31		
		ILLINOIS FED. AID PROJECT		