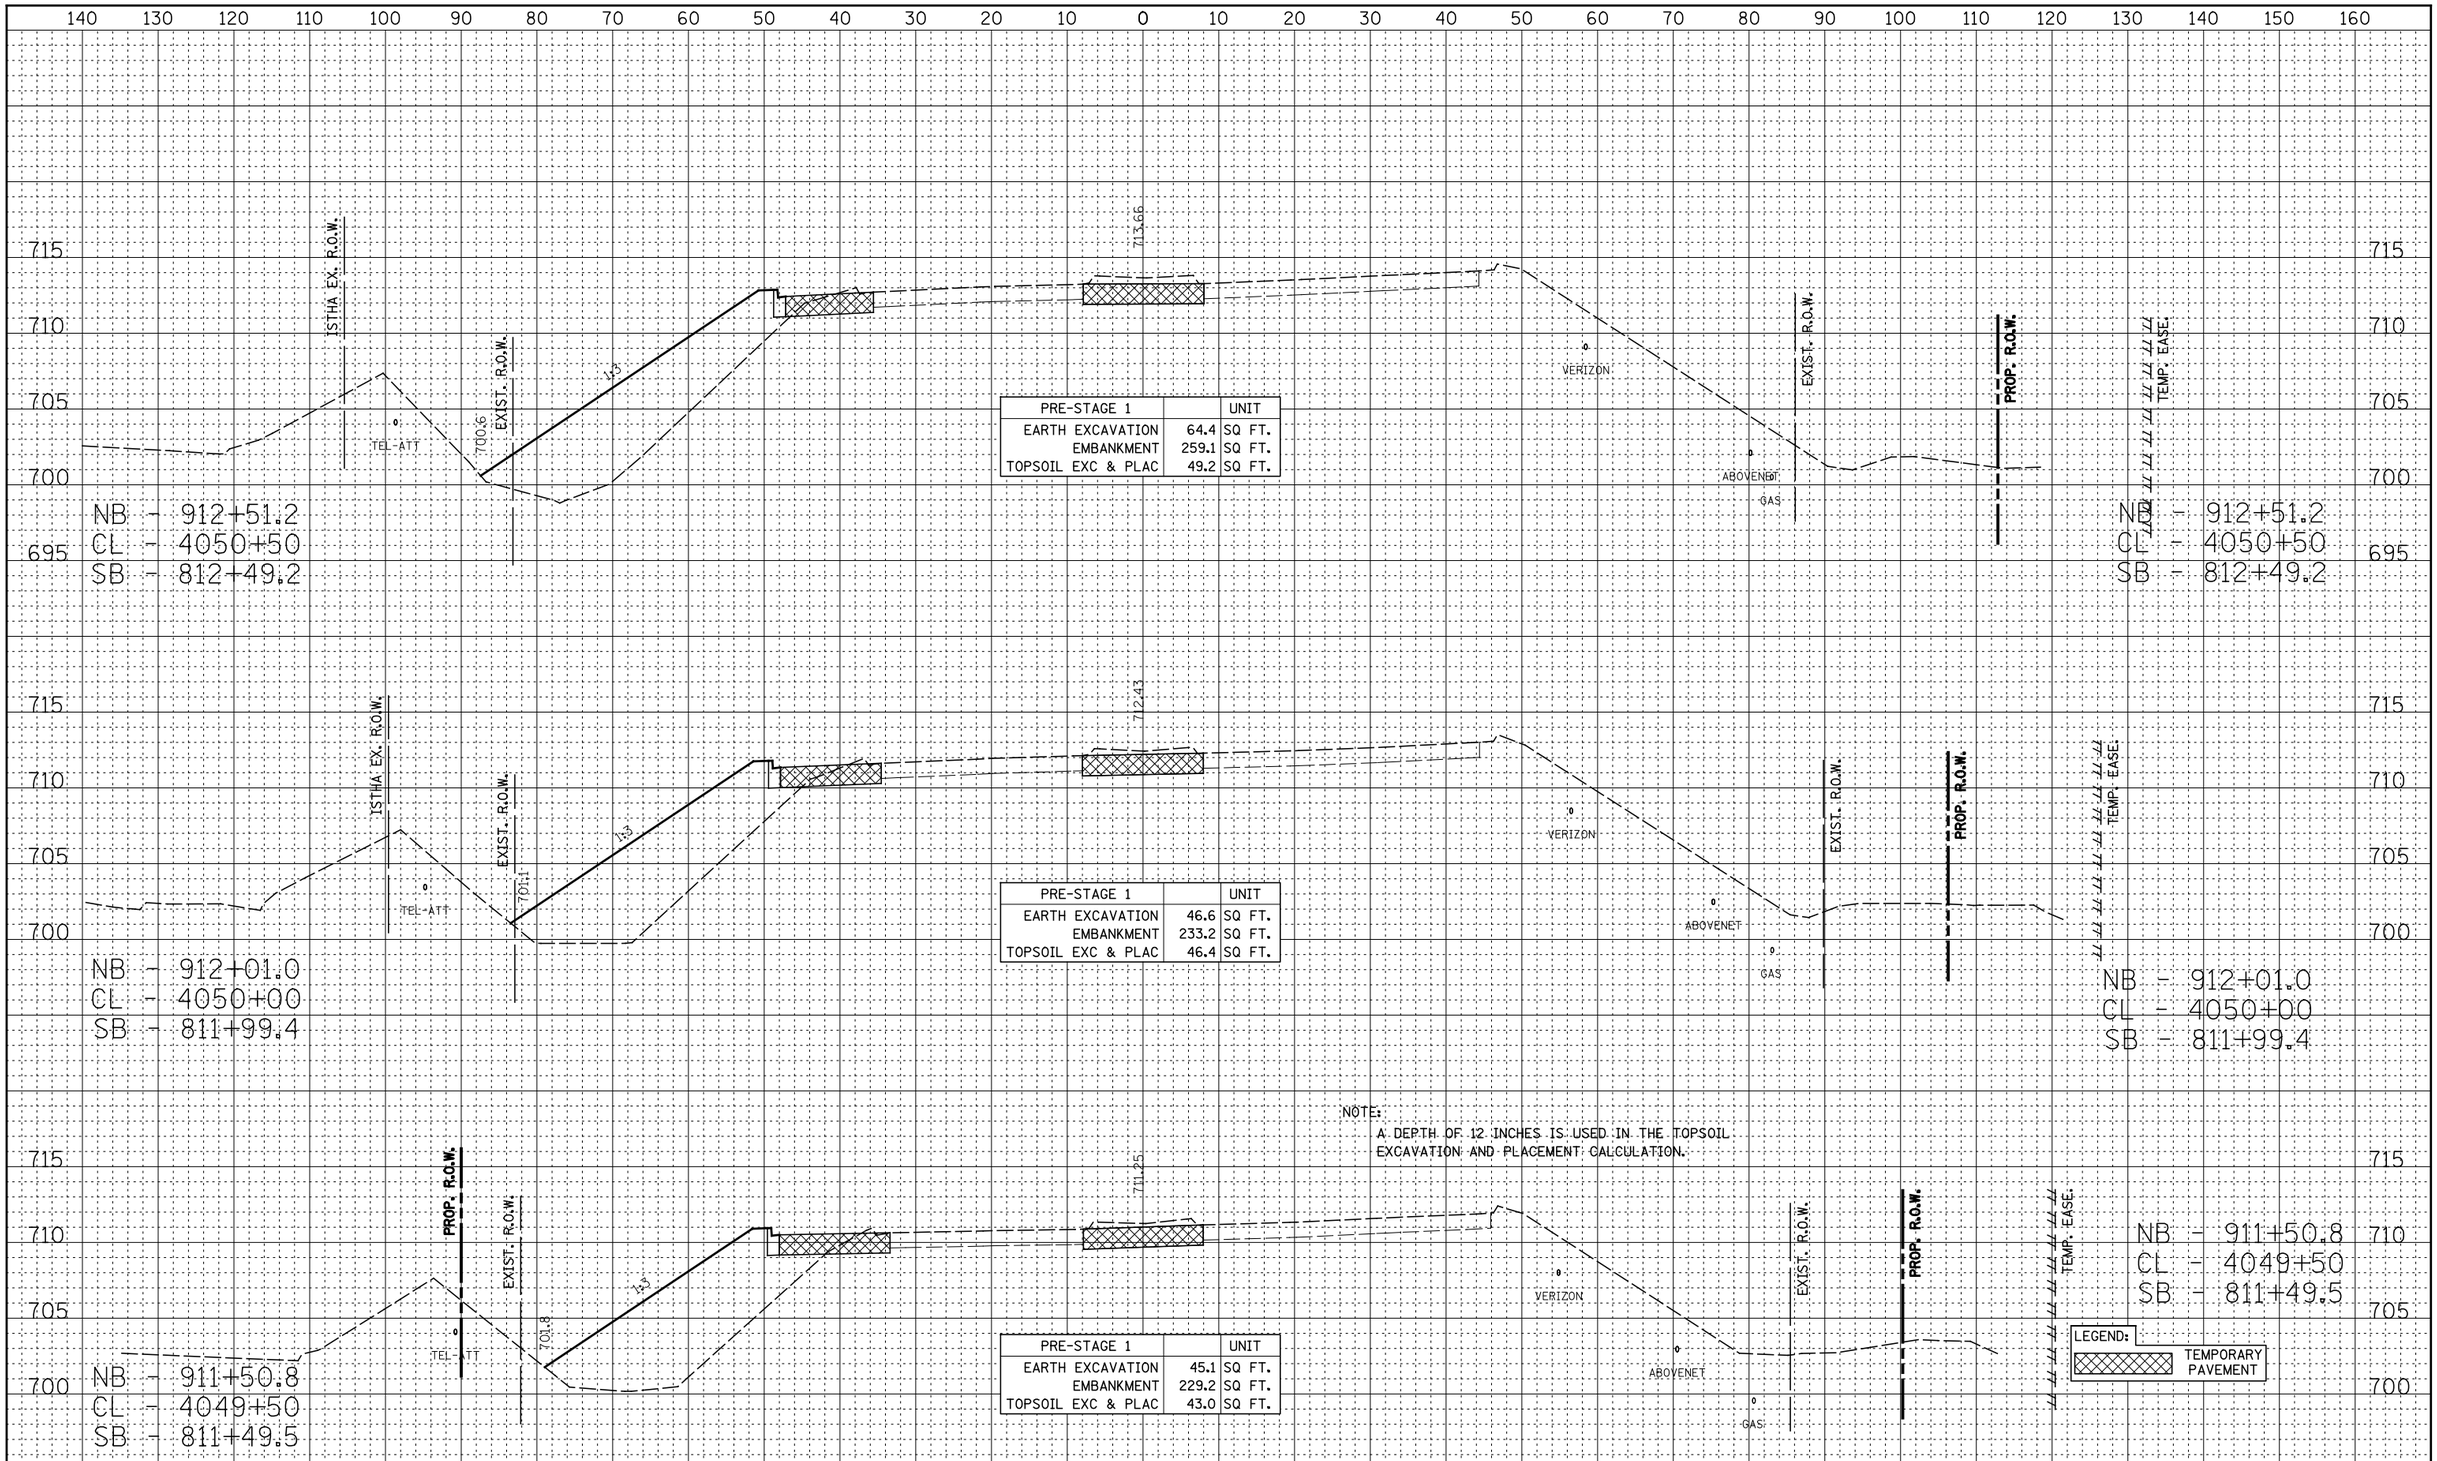

PRE-STAGE 1		UNIT
EARTH EXCAVATION	64.4	SQ FT.
EMBANKMENT	259.1	SQ FT.
TOPSOIL EXC & PLAC	49.2	SQ FT.

PRE-STAGE 1		UNIT
EARTH EXCAVATION	46.6	SQ FT.
EMBANKMENT	233.2	SQ FT.
TOPSOIL EXC & PLAC	46.4	SQ FT.

PRE-STAGE 1		UNIT
EARTH EXCAVATION	45.1	SQ FT.
EMBANKMENT	229.2	SQ FT.
TOPSOIL EXC & PLAC	43.0	SQ FT.

NOTE:
A DEPTH OF 12 INCHES IS USED IN THE TOPSOIL EXCAVATION AND PLACEMENT CALCULATION.

FINAL SURVEY — NOTE BOOK NO. — SURVEYED / PLOTTED / TEMPLATE / AREAS / AREAS CHECKED — BY — DATE

ORIGINAL SURVEY — NOTE BOOK NO. — SURVEYED / PLOTTED / TEMPLATE / AREAS / AREAS CHECKED — BY — DATE

FILE NAME = $FILE$	USER NAME = $USER$	DESIGNED - RTA	REVISED -
		DRAWN - KES	REVISED -
	PLOT SCALE = $SCALE$	CHECKED - PJO	REVISED -
	PLOT DATE = $DATE$	DATE - 10/15/2012	REVISED -

STATE OF ILLINOIS
DEPARTMENT OF TRANSPORTATION

CROSS-SECTIONS
ILLINOIS ROUTE 59 - PRE-STAGE

SCALE: | SHEET NO. 4 OF 30 SHEETS | STA. 4049+50 TO STA. 4050+50

F.A.P. RTE.	SECTION	COUNTY	TOTAL SHEETS	SHEET NO.
338	(112 & 113) WRS-5	DUPAGE	963	739

CONTRACT NO. 60I31

FED. ROAD DIST. NO. | ILLINOIS | FED. AID PROJECT