FINAL SURVEY	BY	DATE
NOTE BOOK NO.	SURVEYED	
	PLOTTED	
	TEMPLATE	
	AREAS	
	AREAS CHECKED	

ORIGINAL SURVEY	BY	DATE
NOTE BOOK NO.	SURVEYED	
	PLOTTED	
	TEMPLATE	
	AREAS	
	AREAS CHECKED	

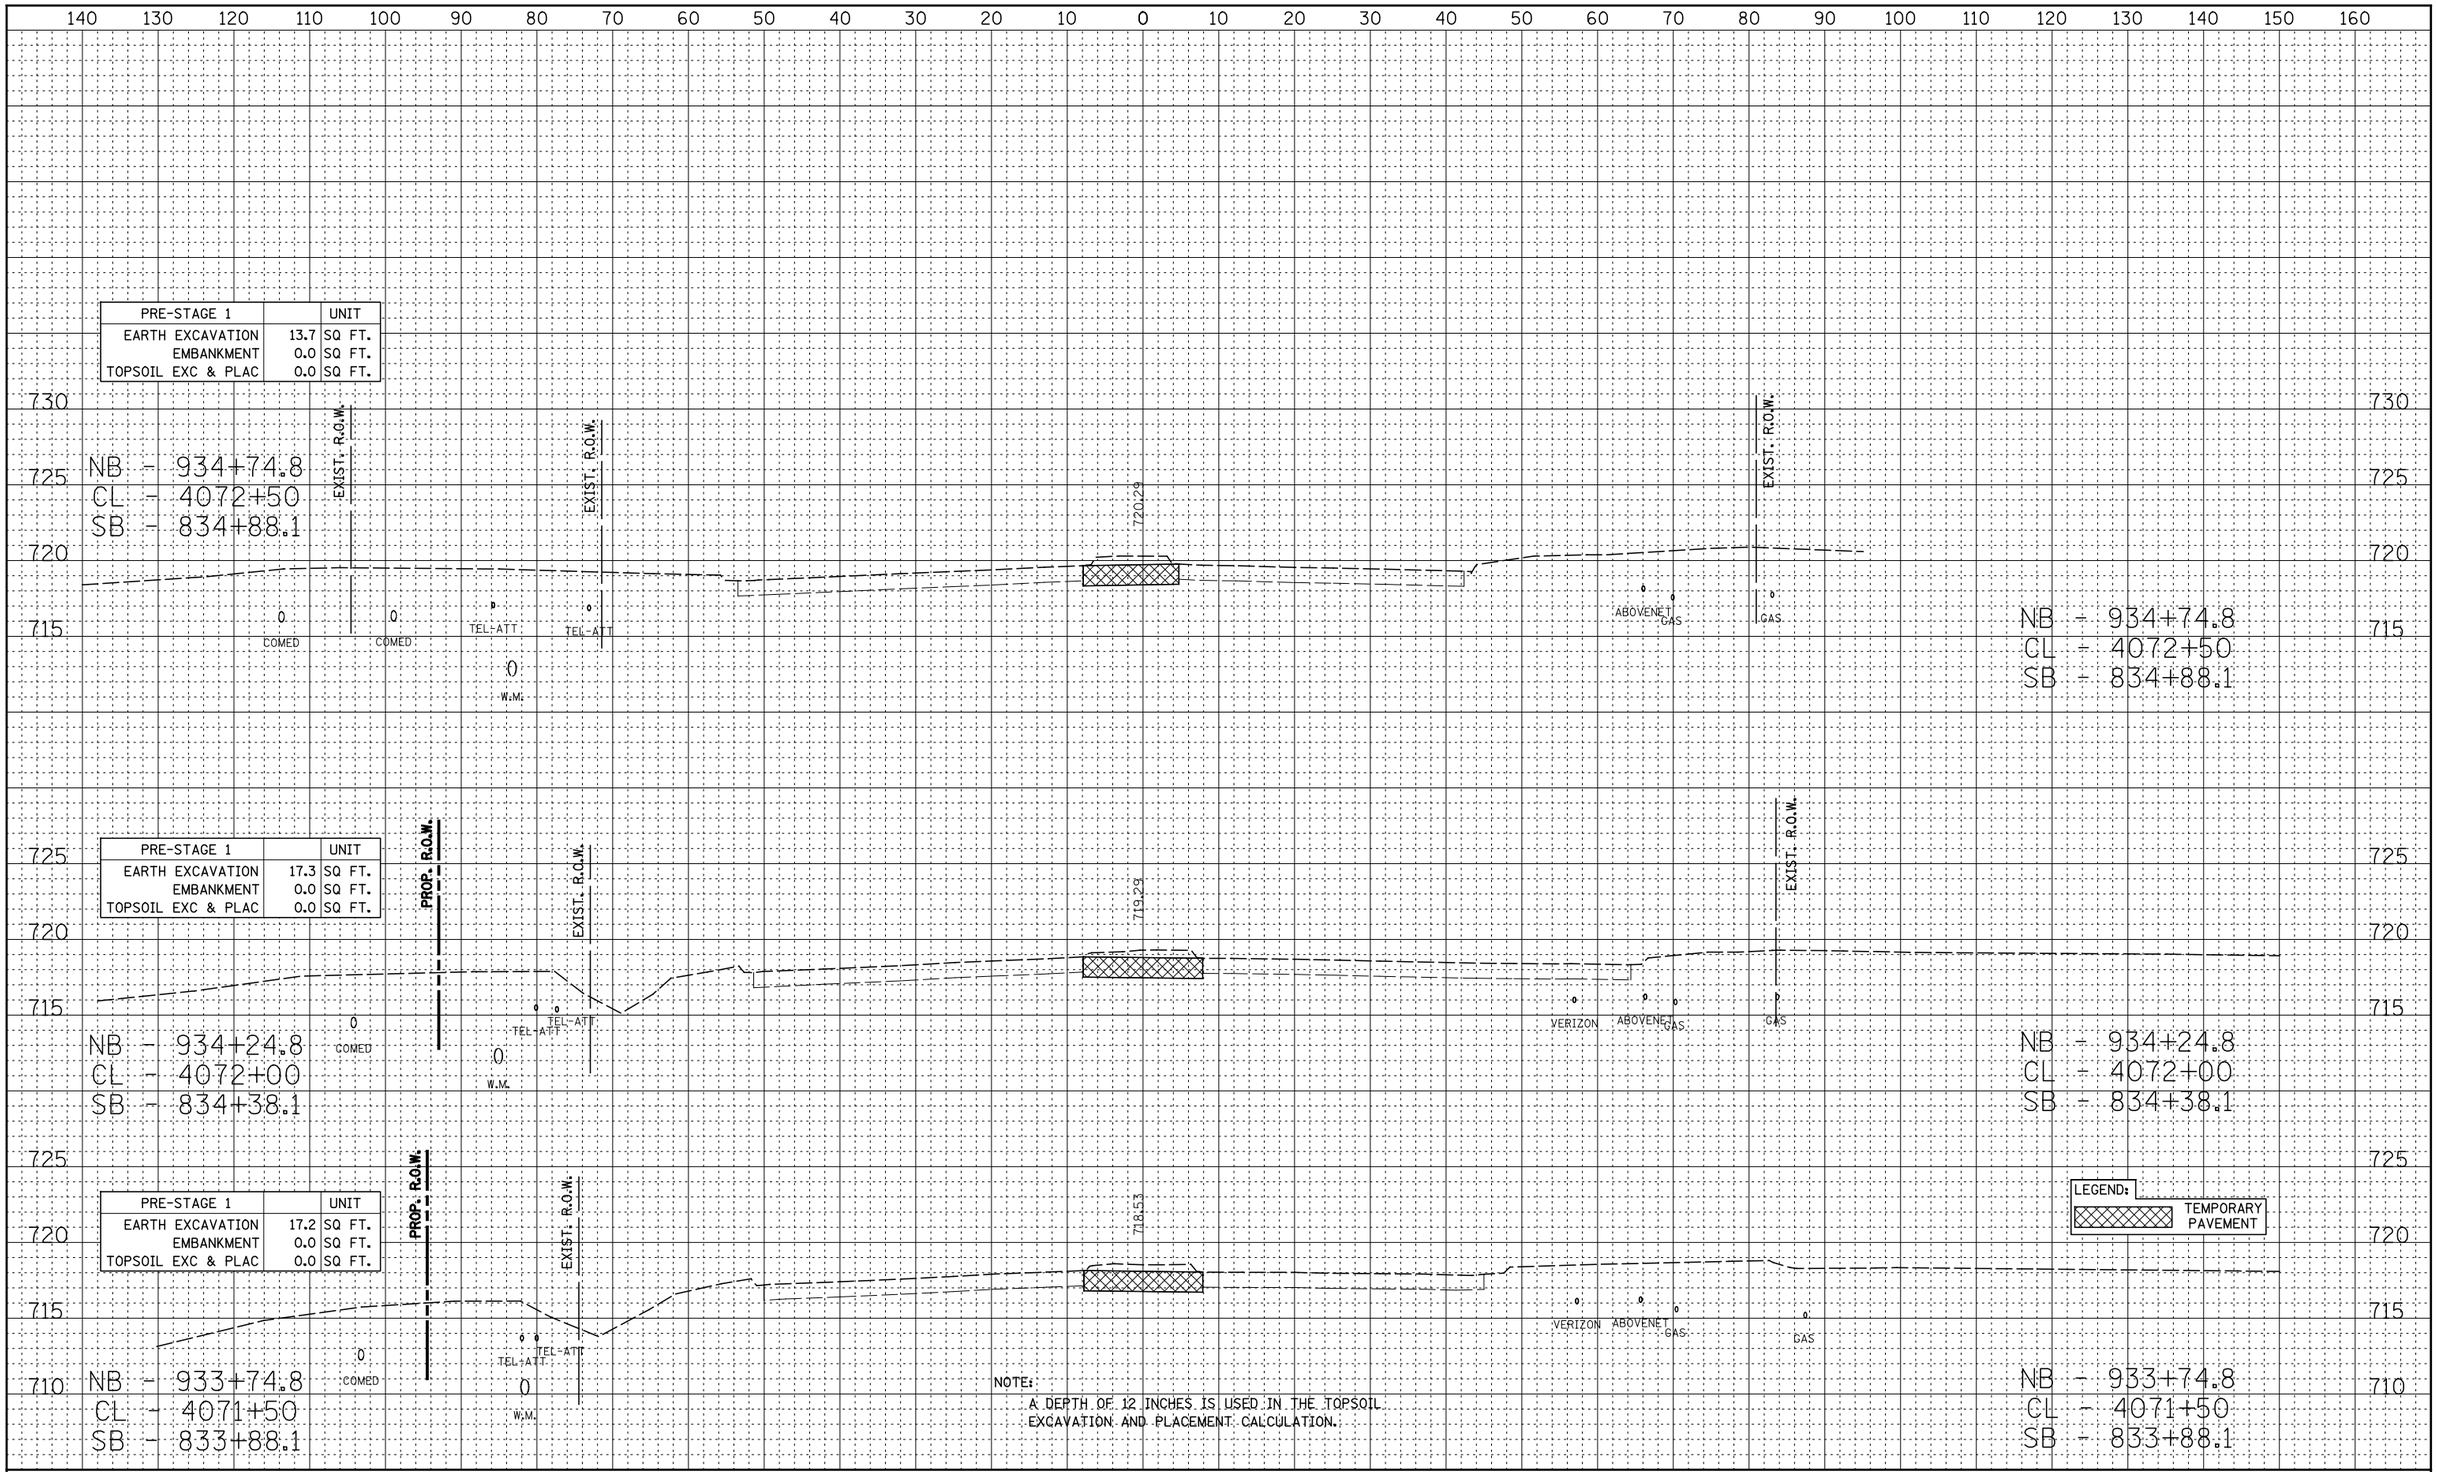

NOTE:
A DEPTH OF 12 INCHES IS USED IN THE TOPSOIL EXCAVATION AND PLACEMENT CALCULATION.

FILE NAME = $FILEL$	USER NAME = $USER$	DESIGNED - RTA	REVISED -
		DRAWN - KES	REVISED -
	PLOT SCALE = $SCALE$	CHECKED - PJO	REVISED -
	PLOT DATE = $DATE$	DATE - 10/15/2012	REVISED -

STATE OF ILLINOIS
DEPARTMENT OF TRANSPORTATION

CROSS-SECTIONS
ILLINOIS ROUTE 59 - PRE-STAGE

SCALE: | SHEET NO. 25 OF 30 SHEETS | STA. 4071+50 TO STA. 4072+50

F.A.P. RTE.	SECTION	COUNTY	TOTAL SHEETS	SHEET NO.
338	(112 & 113) WRS-5	DUPAGE	963	760
		CONTRACT NO. 60I31		

FED. ROAD DIST. NO. | ILLINOIS | FED. AID PROJECT