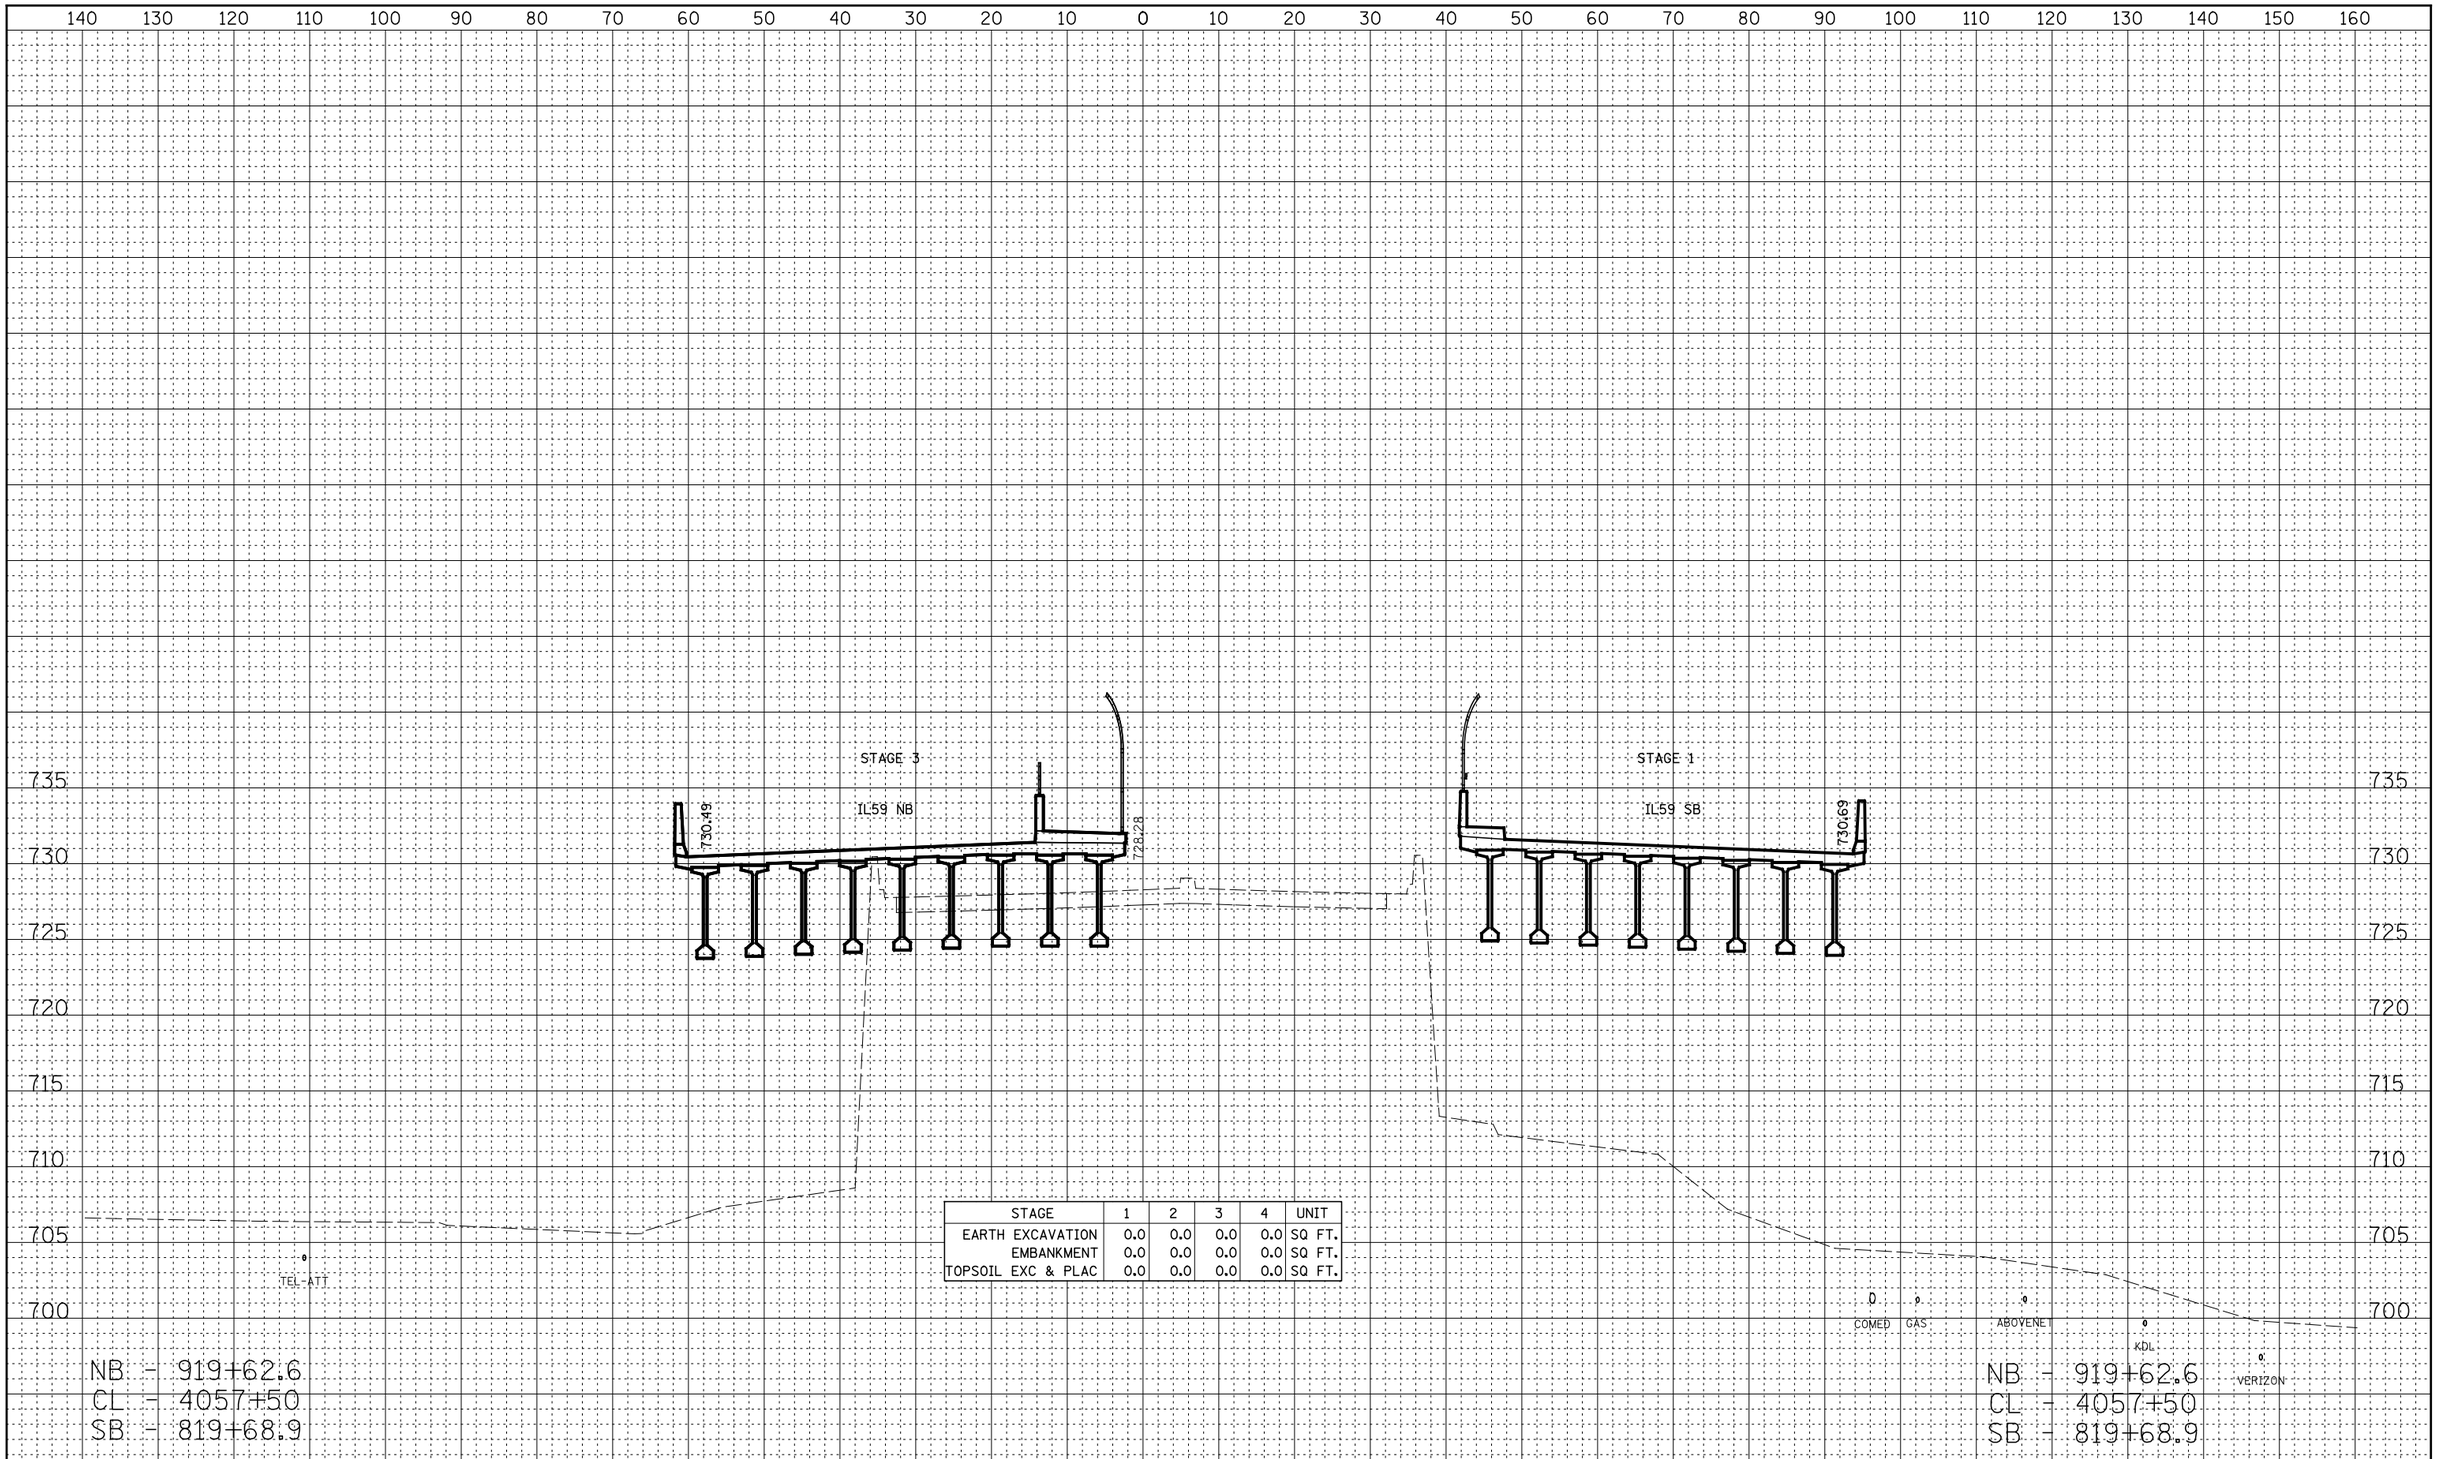


| STAGE | 1 | 2 | 3 | 4 | UNIT |
|---|---|---|---|---|---|
| EARTH EXCAVATION | 0.0 | 0.0 | 0.0 | 0.0 | SQ FT. |
| EMBANKMENT | 0.0 | 0.0 | 0.0 | 0.0 | SQ FT. |
| TOPSOIL EXC & PLAC | 0.0 | 0.0 | 0.0 | 0.0 | SQ FT. |

| FINAL SURVEY | BY | DATE |
|---|---|---|
| NOTE BOOK NO. | SURVEYED | |
| | PLOTTED | |
| | TEMPLATE | |
| | AREAS | |
| | AREAS CHECKED | |

| ORIGINAL SURVEY | BY | DATE |
|---|---|---|
| NOTE BOOK NO. | SURVEYED | |
| | PLOTTED | |
| | TEMPLATE | |
| | AREAS | |
| | AREAS CHECKED | |

| | | | |
|---|---|---|---|
| FILE NAME = $FILEL$ | USER NAME = $USER$ | DESIGNED - RTA | REVISED - |
| | | DRAWN - KES | REVISED - |
| | PLOT SCALE = $SCALE$ | CHECKED - PJO | REVISED - |
| | PLOT DATE = $DATE$ | DATE - 10/15/2012 | REVISED - |

**STATE OF ILLINOIS**
**DEPARTMENT OF TRANSPORTATION**

**CROSS-SECTIONS**
**ILLINOIS ROUTE 59 - STAGE 1 THRU 4**

SCALE: | SHEET NO. 16 OF 38 SHEETS | STA. 4057+50 TO STA. 4057+50

| F.A.P. RTE. | SECTION | COUNTY | TOTAL SHEETS | SHEET NO. |
|---|---|---|---|---|
| 338 | (112 & 113) WRS-5 | DUPAGE | 963 | 781 |
| | | CONTRACT NO. 60I31 | | |

FED. ROAD DIST. NO. | ILLINOIS | FED. AID PROJECT