FINAL SURVEY	BY	DATE
SURVEYED		
PLOTTED		
TEMPLATE		
AREAS		
NOTE BOOK		
NO.	AREAS CHECKED	

ORIGINAL SURVEY	BY	DATE
SURVEYED		
PLOTTED		
TEMPLATE		
AREAS		
NOTE BOOK		
NO.	AREAS CHECKED	

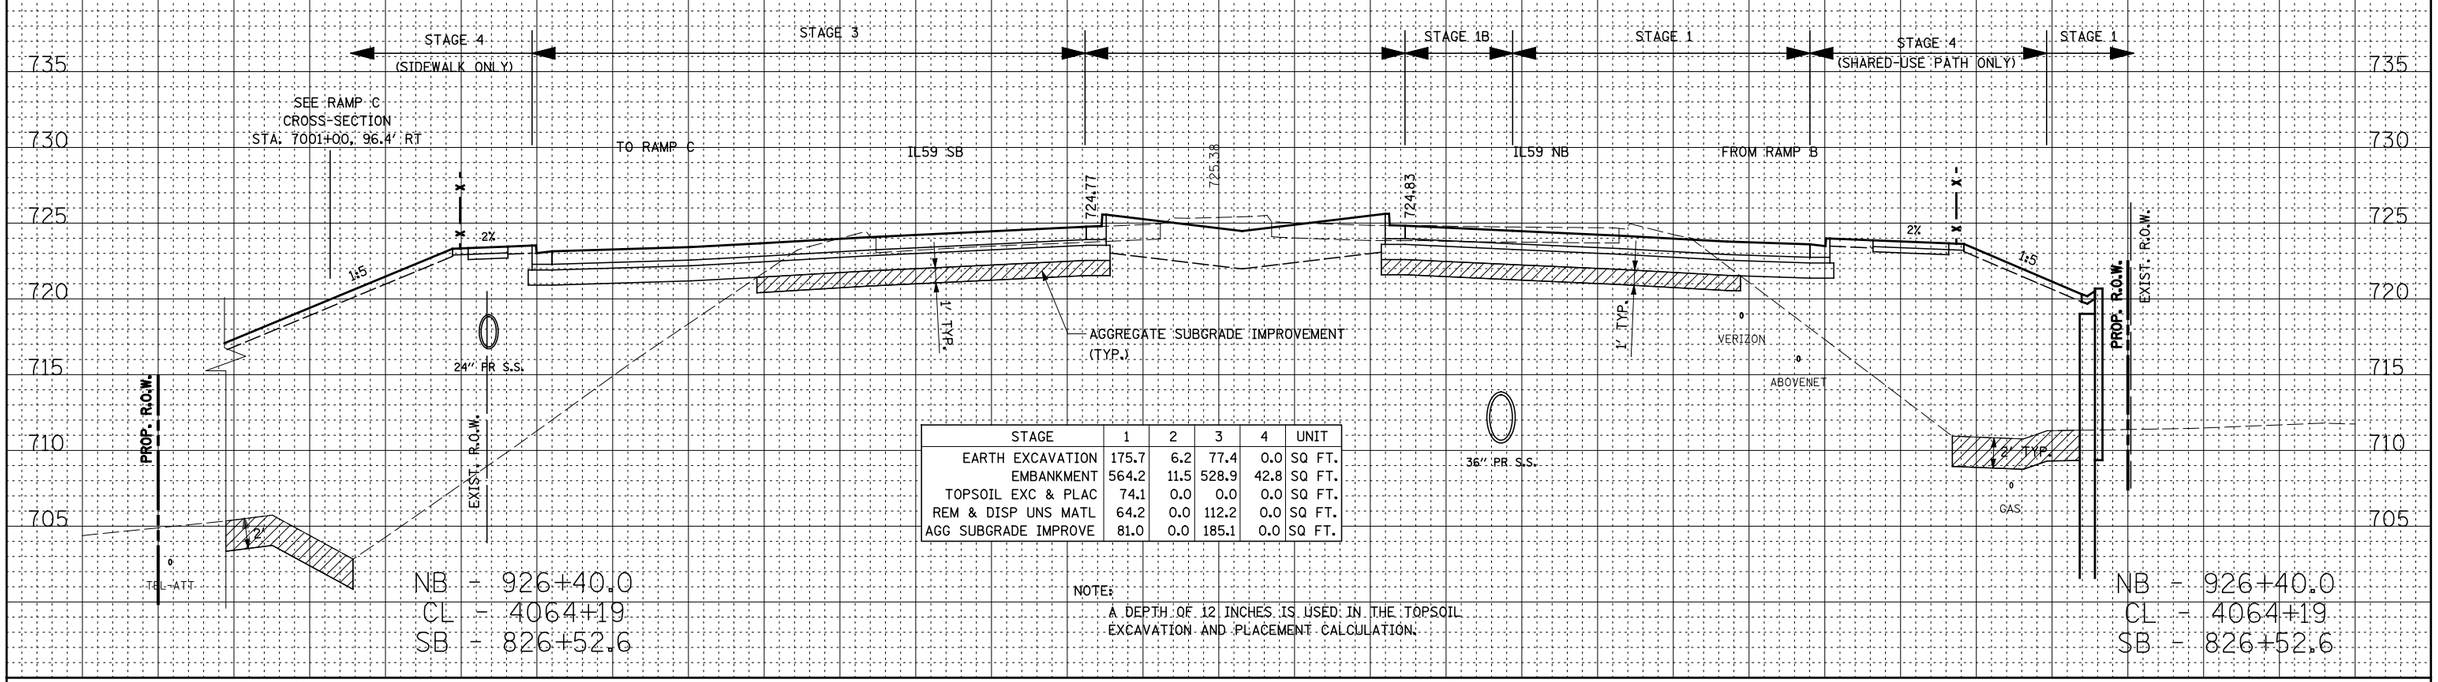

STAGE	1	2	3	4	UNIT
EARTH EXCAVATION	175.7	6.2	77.4	0.0	SQ FT.
EMBANKMENT	564.2	11.5	528.9	42.8	SQ FT.
TOPSOIL EXC & PLAC	74.1	0.0	0.0	0.0	SQ FT.
REM & DISP UNS MATL	64.2	0.0	112.2	0.0	SQ FT.
AGG SUBGRADE IMPROVE	81.0	0.0	185.1	0.0	SQ FT.

NOTE:
A DEPTH OF 12 INCHES IS USED IN THE TOPSOIL EXCAVATION AND PLACEMENT CALCULATION.

NB - 926+40.0
CL - 4064+19
SB - 826+52.6

NB - 926+40.0
CL - 4064+19
SB - 826+52.6

FILE NAME = $FILEL$	USER NAME = $USER$	DESIGNED - RTA	REVISED -
		DRAWN - KES	REVISED -
	PLOT SCALE = $SCALE$	CHECKED - PJO	REVISED -
	PLOT DATE = $DATE$	DATE - 10/15/2012	REVISED -

STATE OF ILLINOIS
DEPARTMENT OF TRANSPORTATION

CROSS-SECTIONS
ILLINOIS ROUTE 59 – STAGE 1 THRU 4

SCALE: | SHEET NO. 25 OF 38 SHEETS | STA. 4064+19 | TO STA. 4064+19

F.A.P. RTE.	SECTION	COUNTY	TOTAL SHEETS	SHEET NO.
338	(112 & 113) WRS-5	DUPAGE	963	790
		CONTRACT NO. 60I31		
FED. ROAD DIST. NO.	ILLINOIS	FED. AID PROJECT		