ORIGINAL SURVEY		BY	DATE
NOTE BOOK	SURVEYED		
	PLOTTED		
	TEMPLATE		
	AREAS		
NO.	AREAS CHECKED		

FINAL SURVEY		BY	DATE
NOTE BOOK	SURVEYED		
	PLOTTED		
	TEMPLATE		
	AREAS		
NO.	AREAS CHECKED		

FILE NAME = $FILE$

USER NAME = $USER$

PLOT SCALE = $SCALE$

PLOT DATE = $DATE$

DESIGNED	-	RTA
DRAWN	-	KES
CHECKED	-	PJO
DATE	-	10/15/2012

REVISED	-	
REVISED	-	
REVISED	-	

STATE OF ILLINOIS
DEPARTMENT OF TRANSPORTATION

CROSS SECTIONS
RAMP A – PRE-STAGE

SCALE:

SHEET NO. 1 OF 5 SHEETS STA. 1001+00 TO STA. 1002+50

F.A.P. RTE.	SECTION	COUNTY	TOTAL SHEETS	SHEET NO.
338	(112 & 113) WRS-5	DUPAGE	963	804

FED. ROAD DIST. NO. | ILLINOIS | FED. AID PROJECT
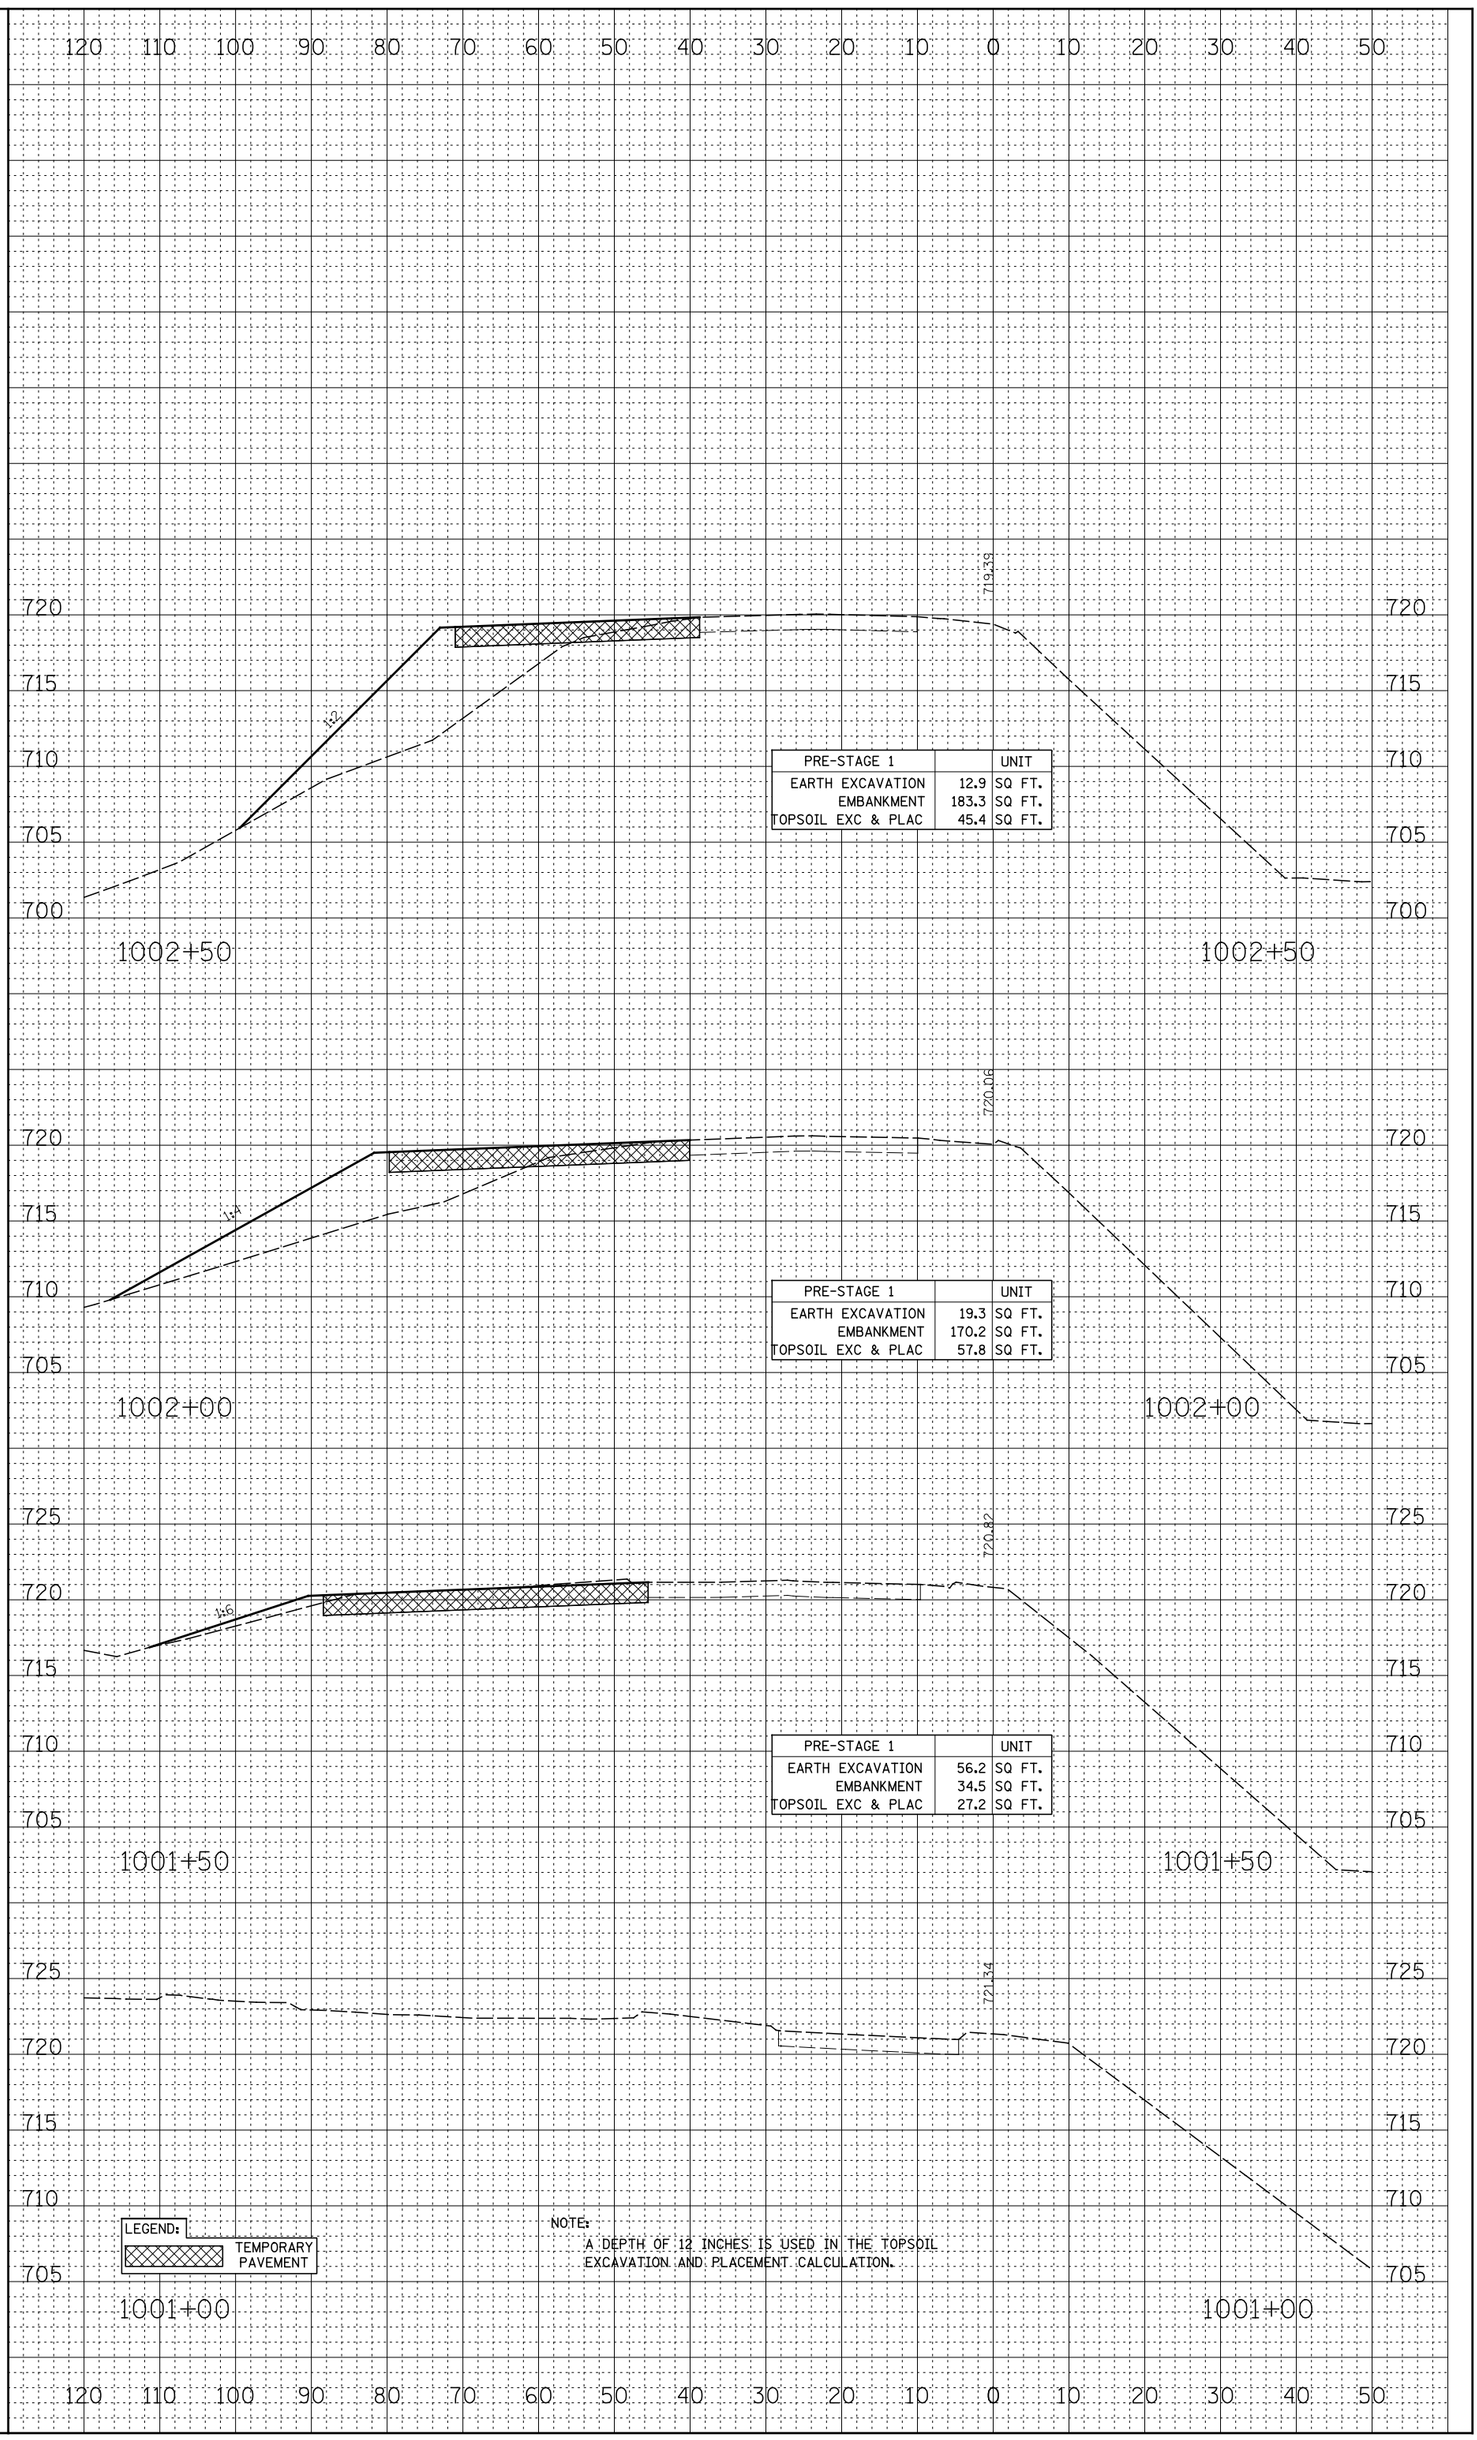
CONTRACT NO. 60131