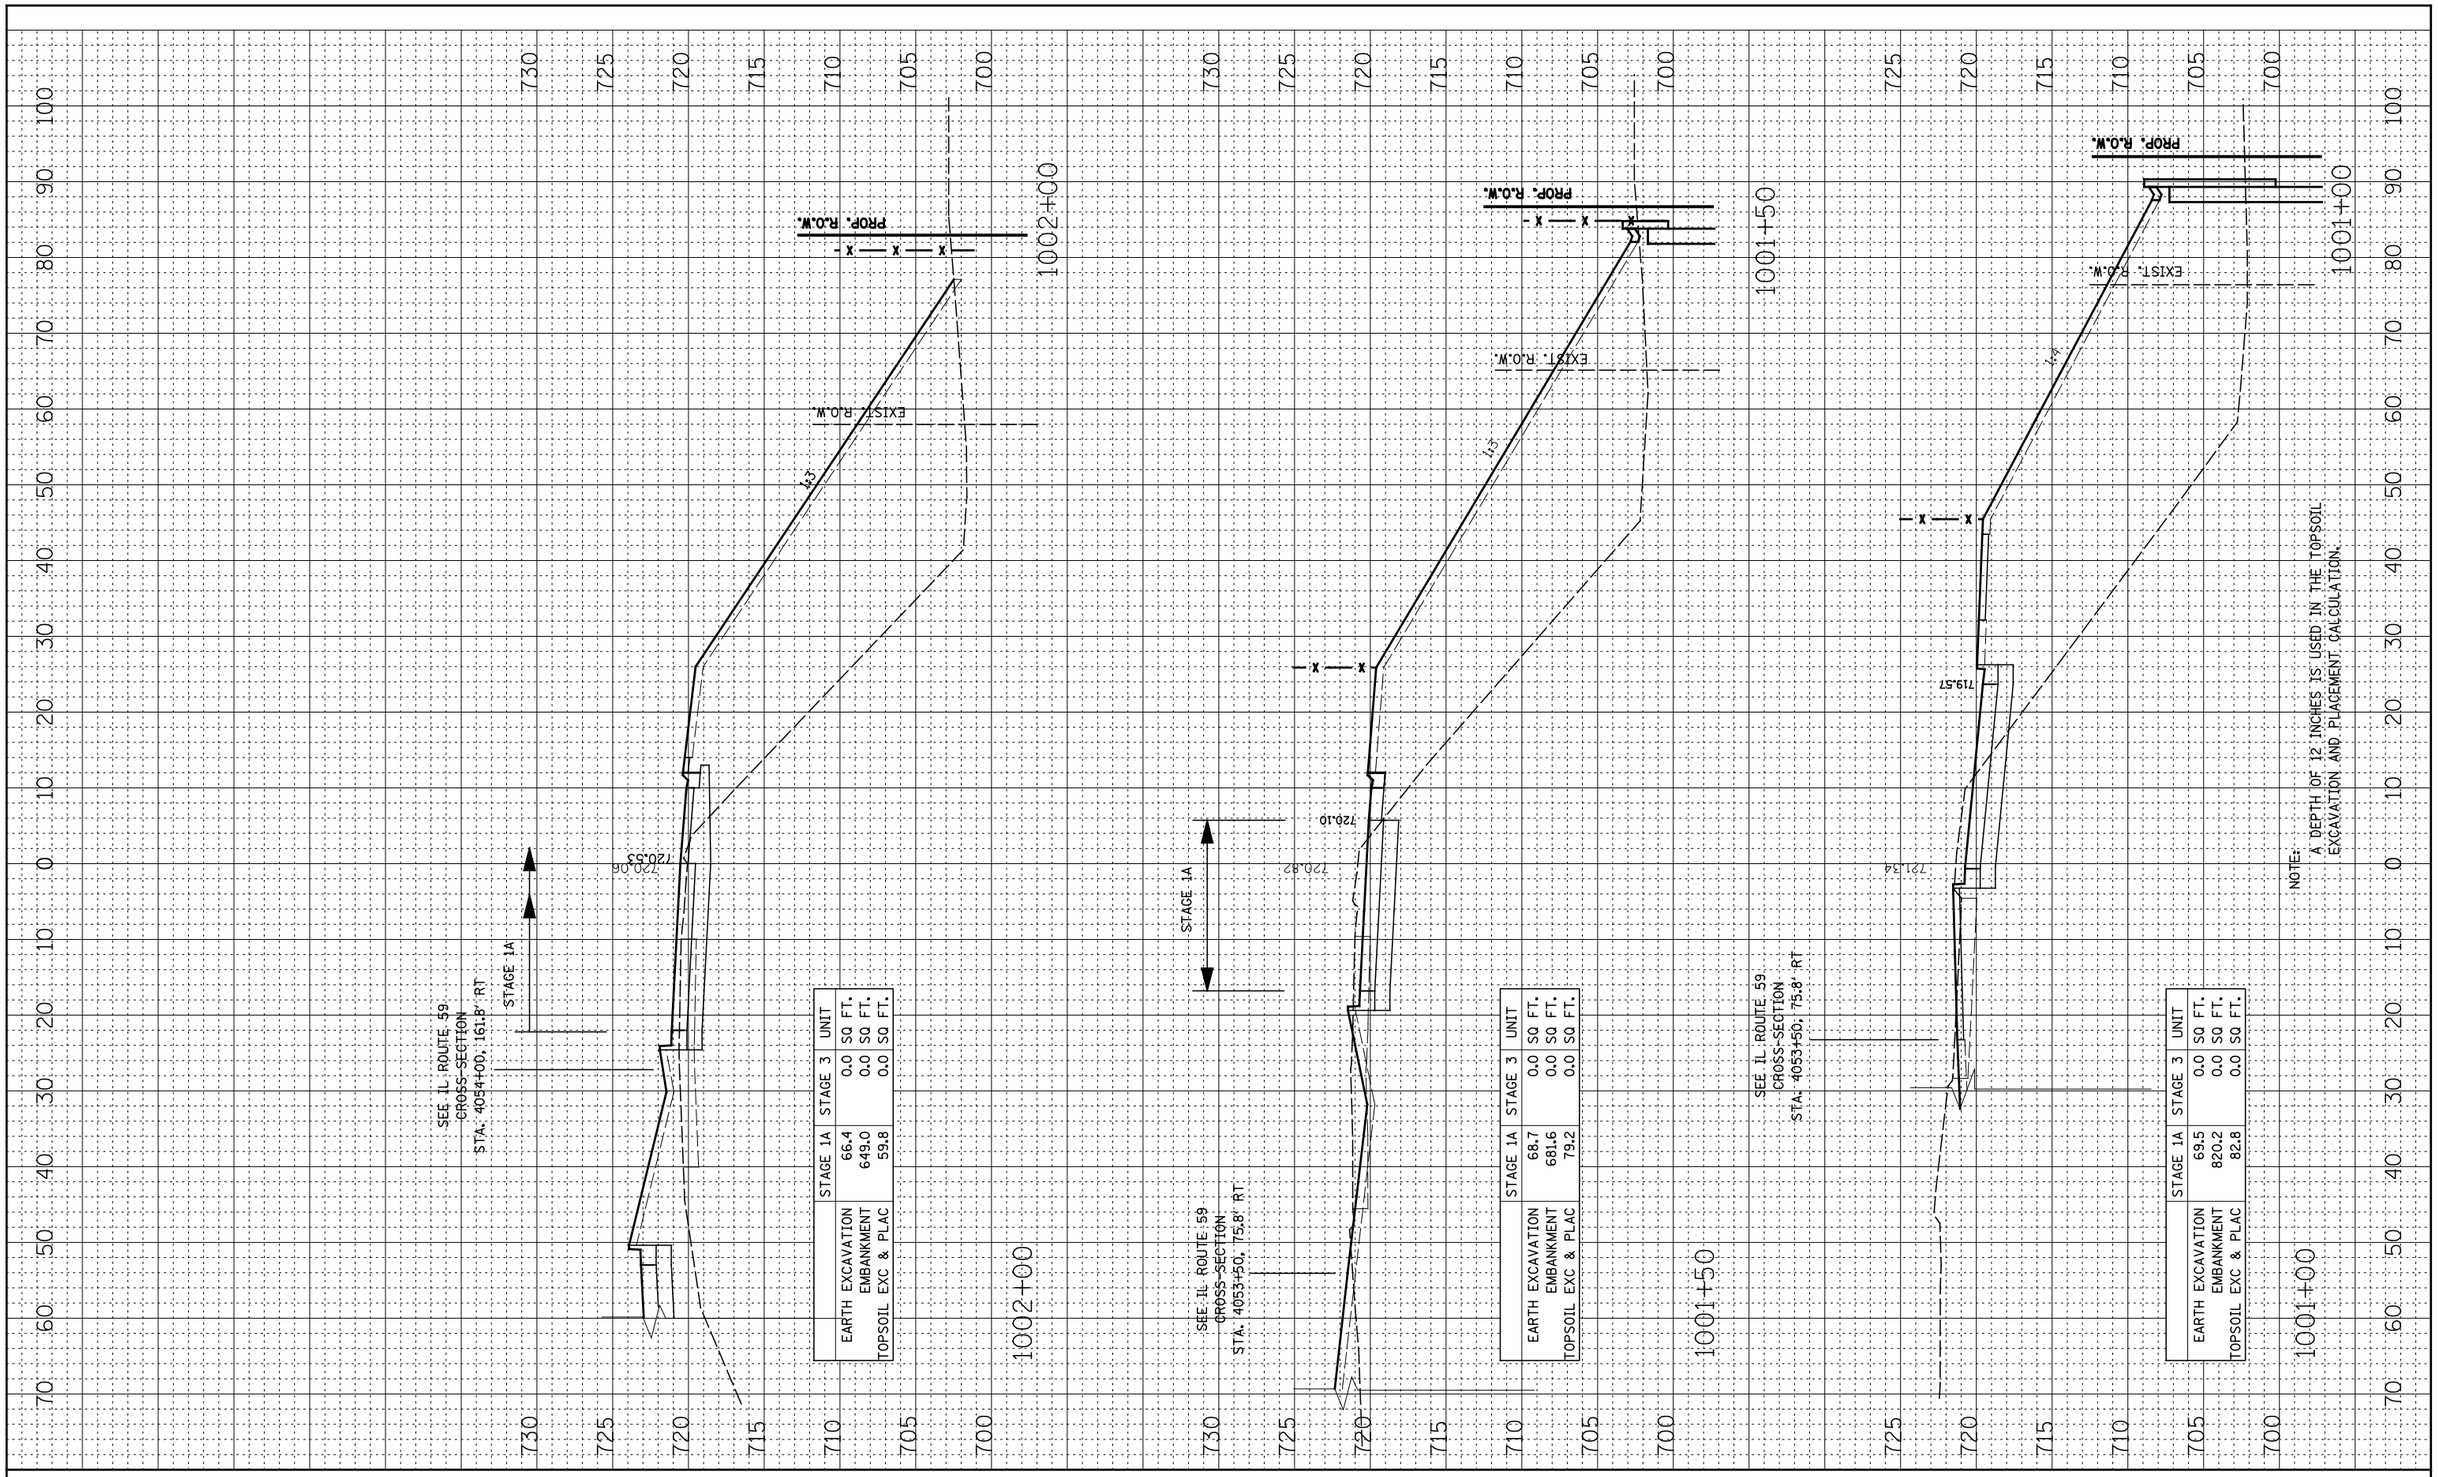

	STAGE 1A	STAGE 3	UNIT
EARTH EXCAVATION	66.4	0.0	SQ FT.
EMBANKMENT	649.0	0.0	SQ FT.
TOPSOIL EXC & PLAC	59.8	0.0	SQ FT.

	STAGE 1A	STAGE 3	UNIT
EARTH EXCAVATION	68.7	0.0	SQ FT.
EMBANKMENT	681.6	0.0	SQ FT.
TOPSOIL EXC & PLAC	79.2	0.0	SQ FT.

	STAGE 1A	STAGE 3	UNIT
EARTH EXCAVATION	69.5	0.0	SQ FT.
EMBANKMENT	820.2	0.0	SQ FT.
TOPSOIL EXC & PLAC	82.8	0.0	SQ FT.

ORIGINAL SURVEY	BY	DATE
SURVEYED		
PLOTTED		
TEMPLATE		
AREAS		
AREAS CHECKED		
NOTE BOOK NO.		

FINAL SURVEY	BY	DATE
SURVEYED		
PLOTTED		
TEMPLATE		
AREAS		
AREAS CHECKED		
NOTE BOOK NO.		

FILE NAME = $FILEL$	USER NAME = $USER$	DESIGNED - RTA	REVISED -
		DRAWN - KES	REVISED -
	PLOT SCALE = $SCALE$	CHECKED - PJO	REVISED -
	PLOT DATE = $DATE$	DATE - 10/15/2012	REVISED -

STATE OF ILLINOIS
DEPARTMENT OF TRANSPORTATION

CROSS SECTIONS
RAMP A – STAGE 1 THRU 4

SCALE: | SHEET NO. 1 OF 23 SHEETS | STA. 1001+00 TO STA. 1002+00

F.A.P. RTE.	SECTION	COUNTY	TOTAL SHEETS	SHEET NO.
338	(112 & 113) WRS-5	DUPAGE	963	809

CONTRACT NO. 60I31

FED. ROAD DIST. NO. | ILLINOIS | FED. AID PROJECT