FINAL SURVEY	BY	DATE
NOTE BOOK	SURVEYED	
NO.	PLOTTED	
	TEMPLATE	
	AREAS	
	AREAS CHECKED	

ORIGINAL SURVEY	BY	DATE
NOTE BOOK	SURVEYED	
NO.	PLOTTED	
	TEMPLATE	
	AREAS	
	AREAS CHECKED	

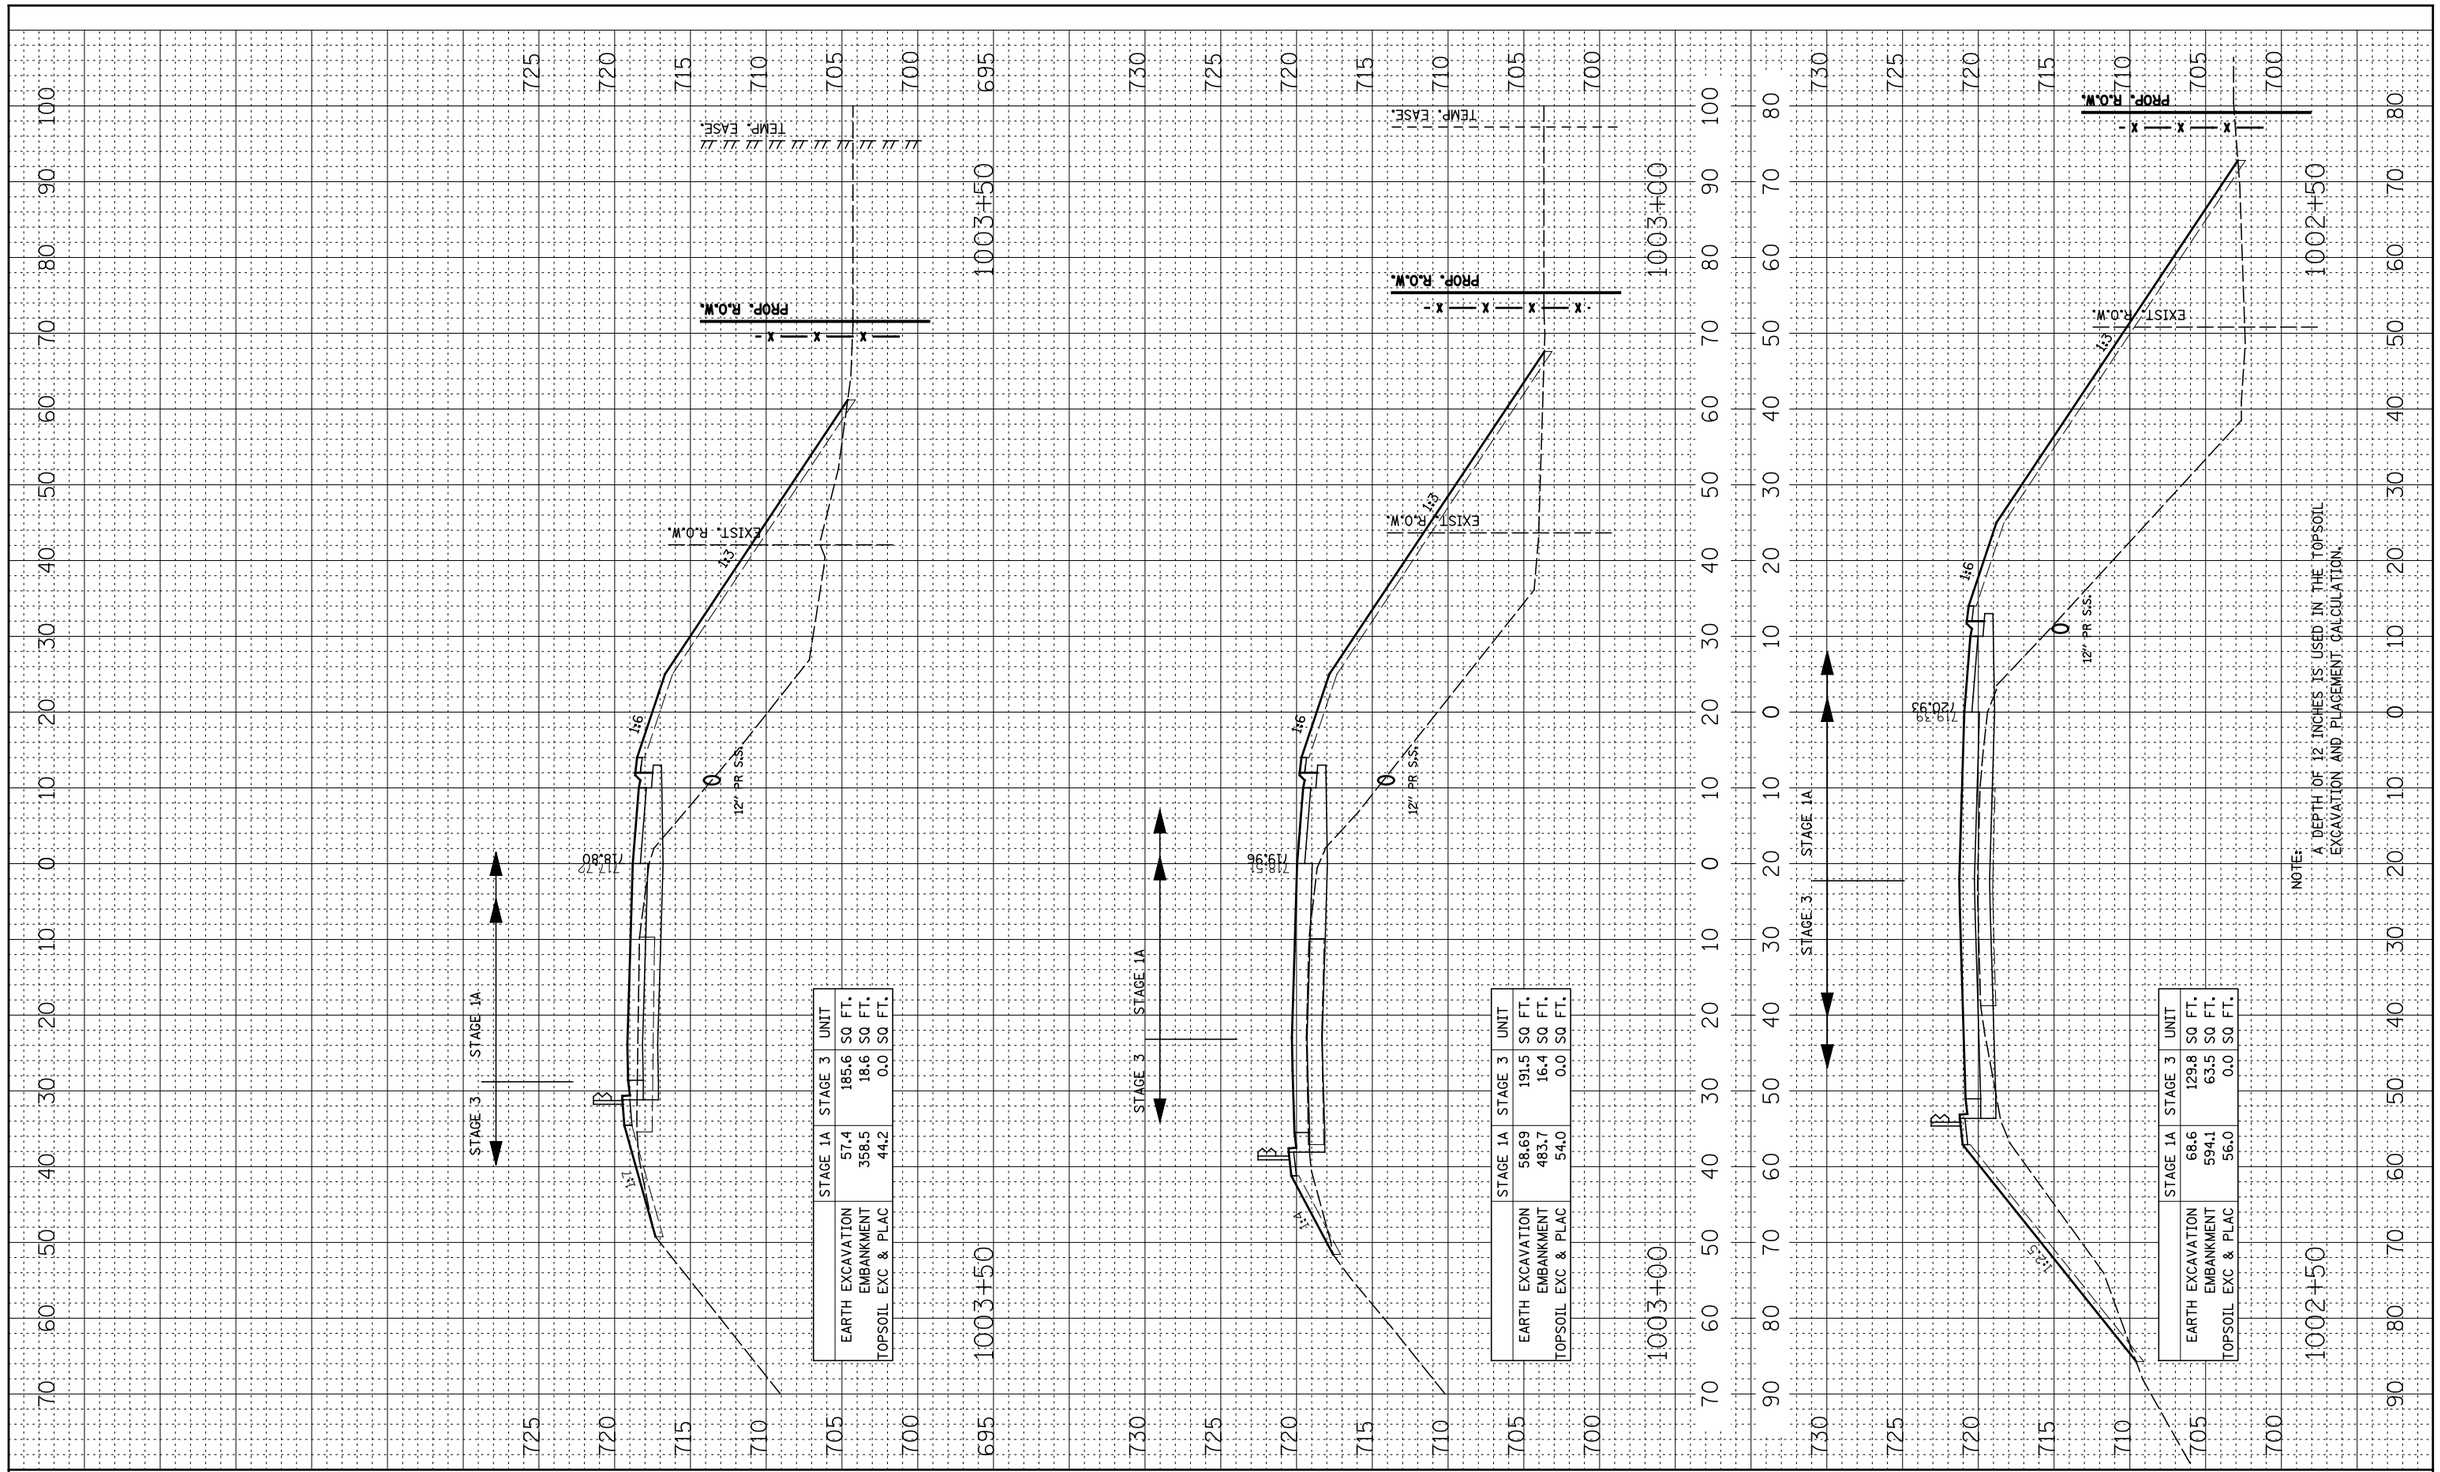

	STAGE 1A	STAGE 3	UNIT
EARTH EXCAVATION	57.4	185.6	SQ FT.
EMBANKMENT	358.5	18.6	SQ FT.
TOPSOIL EXC & PLAC	44.2	0.0	SQ FT.

	STAGE 1A	STAGE 3	UNIT
EARTH EXCAVATION	58.69	191.5	SQ FT.
EMBANKMENT	483.7	16.4	SQ FT.
TOPSOIL EXC & PLAC	54.0	0.0	SQ FT.

	STAGE 1A	STAGE 3	UNIT
EARTH EXCAVATION	68.6	129.8	SQ FT.
EMBANKMENT	594.1	63.5	SQ FT.
TOPSOIL EXC & PLAC	56.0	0.0	SQ FT.

FILE NAME = $FILEL$	USER NAME = $USER$	DESIGNED - RTA	REVISED -
		DRAWN - KES	REVISED -
	PLOT SCALE = $SCALE$	CHECKED - PJO	REVISED -
	PLOT DATE = $DATE$	DATE - 10/15/2012	REVISED -

STATE OF ILLINOIS
DEPARTMENT OF TRANSPORTATION

CROSS SECTIONS
RAMP A – STAGE 1 THRU 4

SCALE: | SHEET NO. 2 OF 23 SHEETS | STA. 1002+50 | TO STA. 1003+50

F.A.P. RTE.	SECTION	COUNTY	TOTAL SHEETS	SHEET NO.
338	(112 & 113) WRS-5	DUPAGE	963	810
		CONTRACT NO. 60I31		
FED. ROAD DIST. NO.	ILLINOIS	FED. AID PROJECT		