| FINAL SURVEY | | BY | DATE |
|---|---|---|---|
| NOTE BOOK | SURVEYED | | |
| NO. | PLOTTED | | |
| | TEMPLATE | | |
| | AREAS | | |
| | AREAS CHECKED | | |

| ORIGINAL SURVEY | | BY | DATE |
|---|---|---|---|
| NOTE BOOK | SURVEYED | | |
| NO. | PLOTTED | | |
| | TEMPLATE | | |
| | AREAS | | |
| | AREAS CHECKED | | |

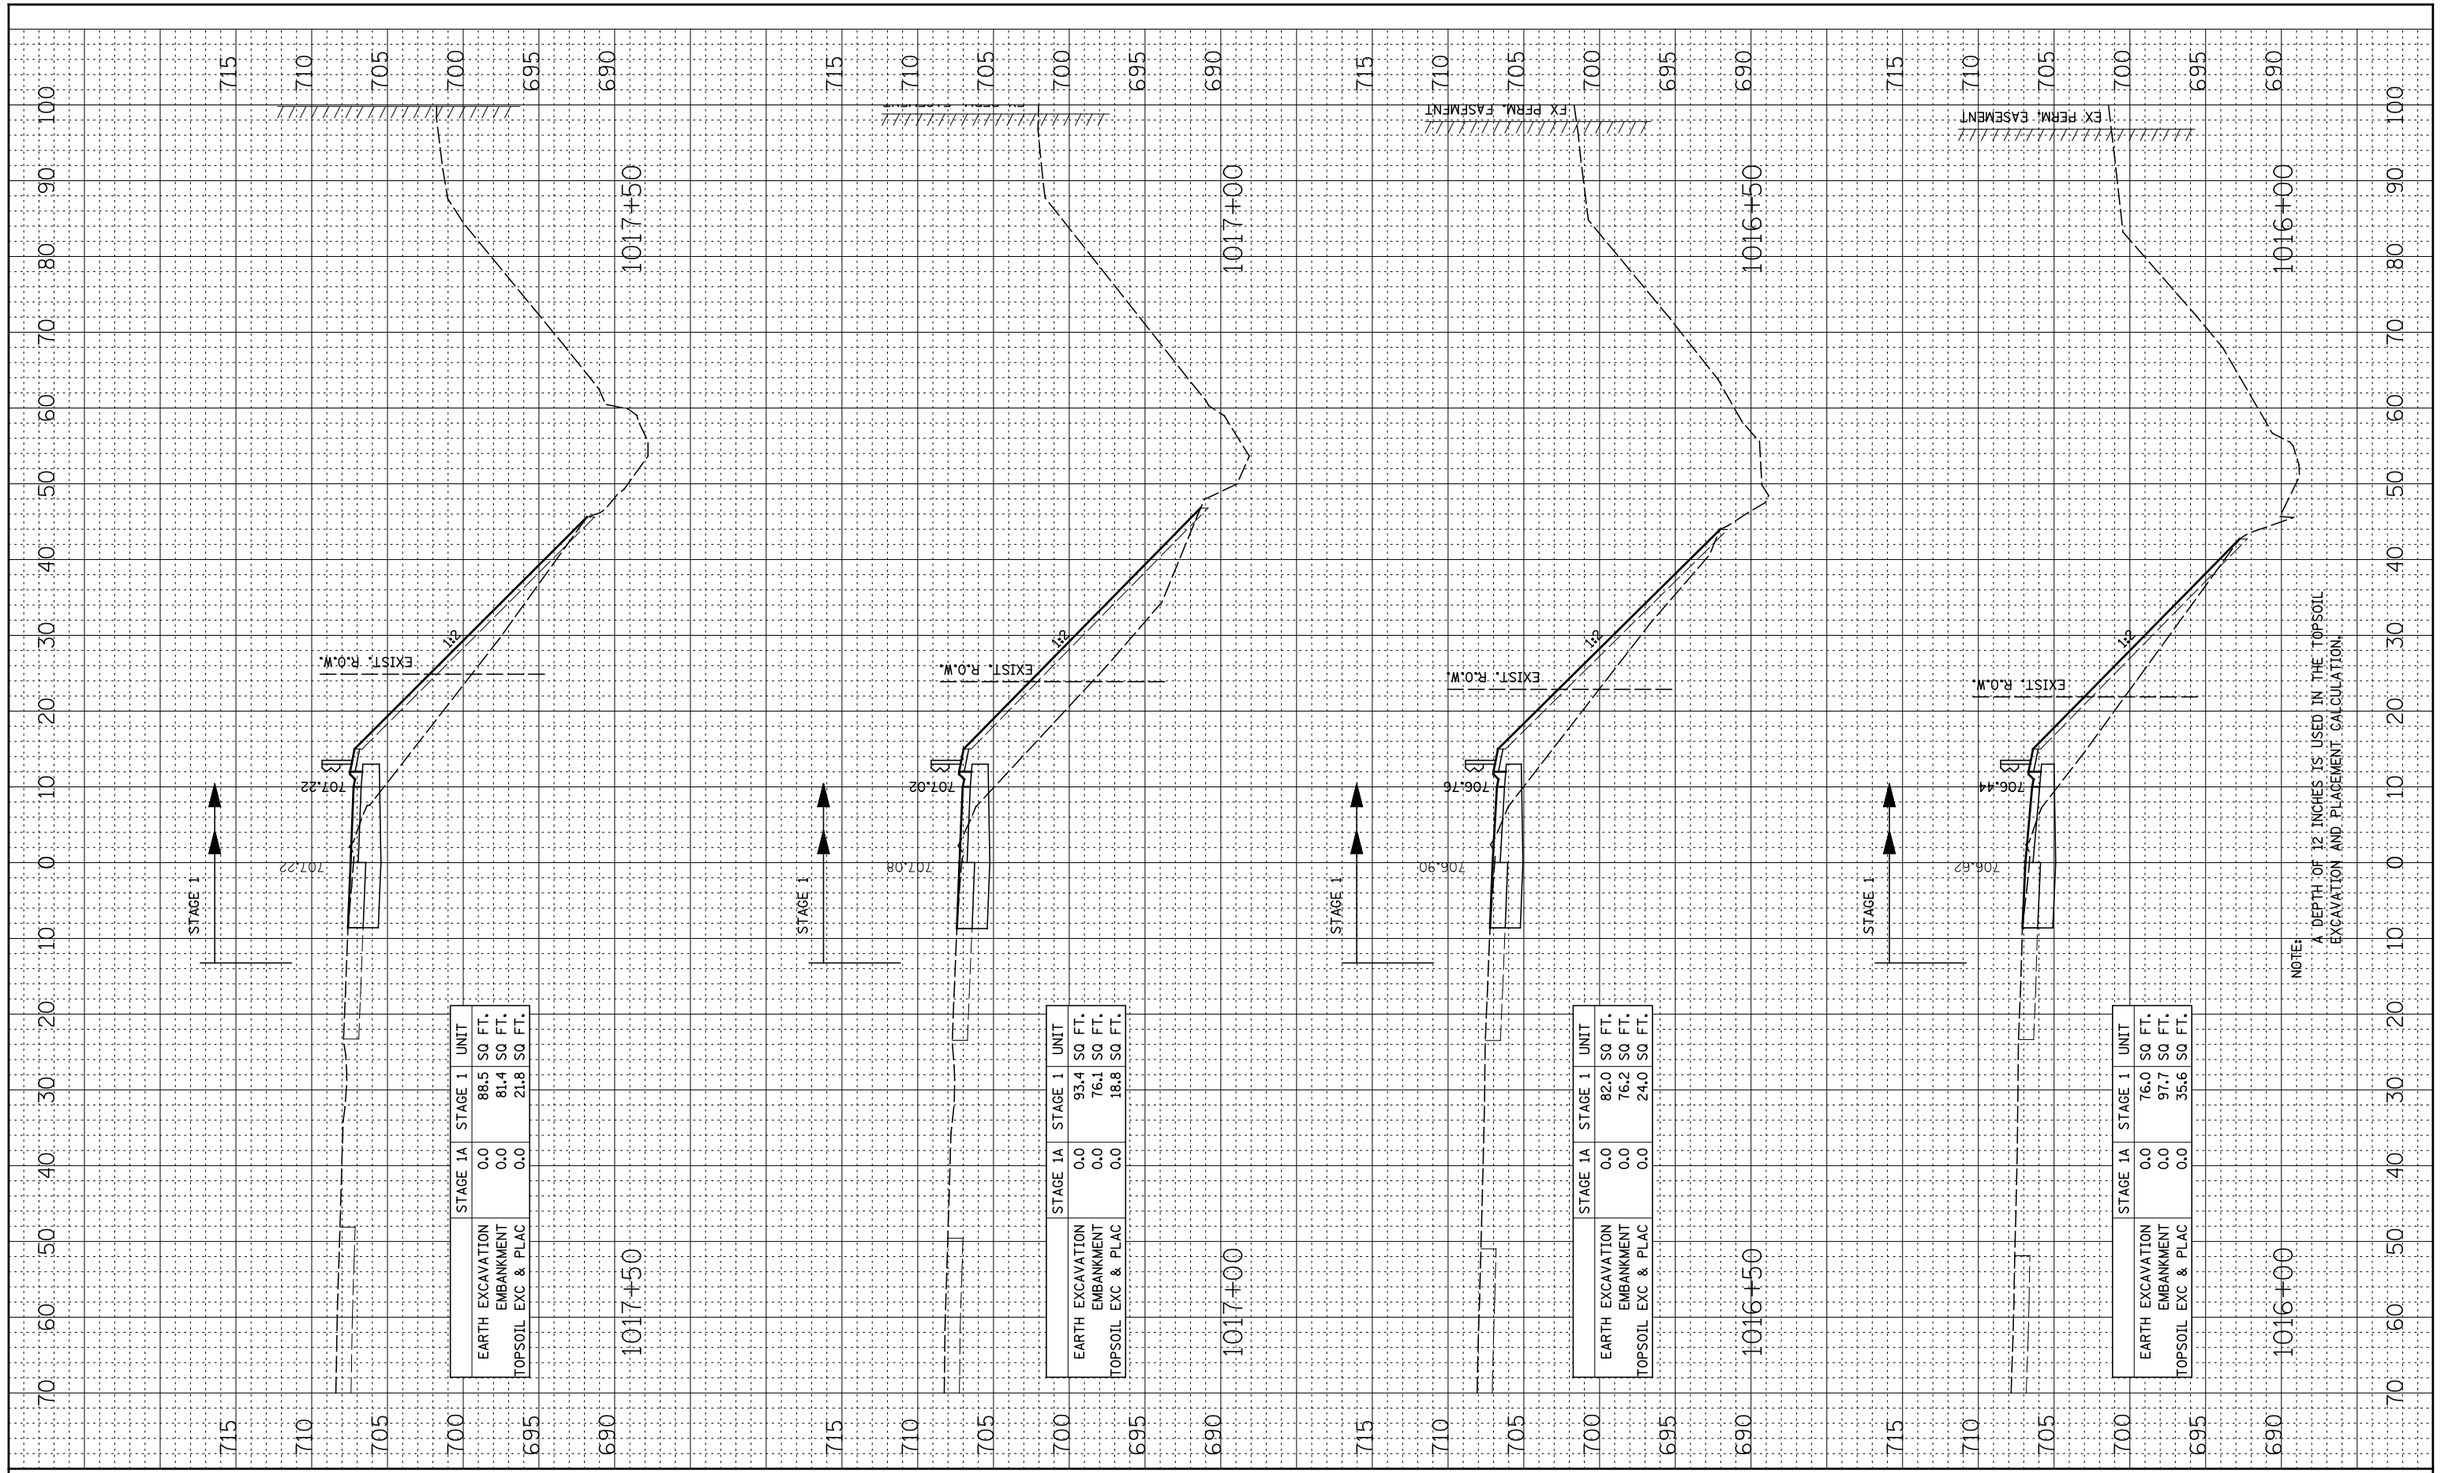


| | STAGE 1A | STAGE 1 | UNIT |
|---|---|---|---|
| EARTH EXCAVATION | 0.0 | 88.5 | SQ FT. |
| EMBANKMENT | 0.0 | 81.4 | SQ FT. |
| TOPSOIL EXC & PLAC | 0.0 | 21.8 | SQ FT. |

| | STAGE 1A | STAGE 1 | UNIT |
|---|---|---|---|
| EARTH EXCAVATION | 0.0 | 93.4 | SQ FT. |
| EMBANKMENT | 0.0 | 76.1 | SQ FT. |
| TOPSOIL EXC & PLAC | 0.0 | 18.8 | SQ FT. |

| | STAGE 1A | STAGE 1 | UNIT |
|---|---|---|---|
| EARTH EXCAVATION | 0.0 | 82.0 | SQ FT. |
| EMBANKMENT | 0.0 | 76.2 | SQ FT. |
| TOPSOIL EXC & PLAC | 0.0 | 24.0 | SQ FT. |

| | STAGE 1A | STAGE 1 | UNIT |
|---|---|---|---|
| EARTH EXCAVATION | 0.0 | 76.0 | SQ FT. |
| EMBANKMENT | 0.0 | 97.7 | SQ FT. |
| TOPSOIL EXC & PLAC | 0.0 | 35.6 | SQ FT. |

| | | | |
|---|---|---|---|
| FILE NAME = $FILEL$ | USER NAME = $USER$ | DESIGNED - RTA | REVISED - |
| | | DRAWN - KES | REVISED - |
| | PLOT SCALE = $SCALE$ | CHECKED - PJO | REVISED - |
| | PLOT DATE = $DATE$ | DATE - 10/15/2012 | REVISED - |

**STATE OF ILLINOIS**
**DEPARTMENT OF TRANSPORTATION**

**CROSS SECTIONS**
**RAMP A – STAGE 1 THRU 4**

SCALE: | SHEET NO. 9 OF 23 SHEETS | STA. 1016+00 | TO STA. 1017+50

| F.A.P. RTE. | SECTION | COUNTY | TOTAL SHEETS | SHEET NO. |
|---|---|---|---|---|
| 338 | (112 & 113) WRS-5 | DUPAGE | 963 | 817 |
| | | CONTRACT NO. 60I31 | | |
| FED. ROAD DIST. NO. | ILLINOIS | FED. AID PROJECT | | |