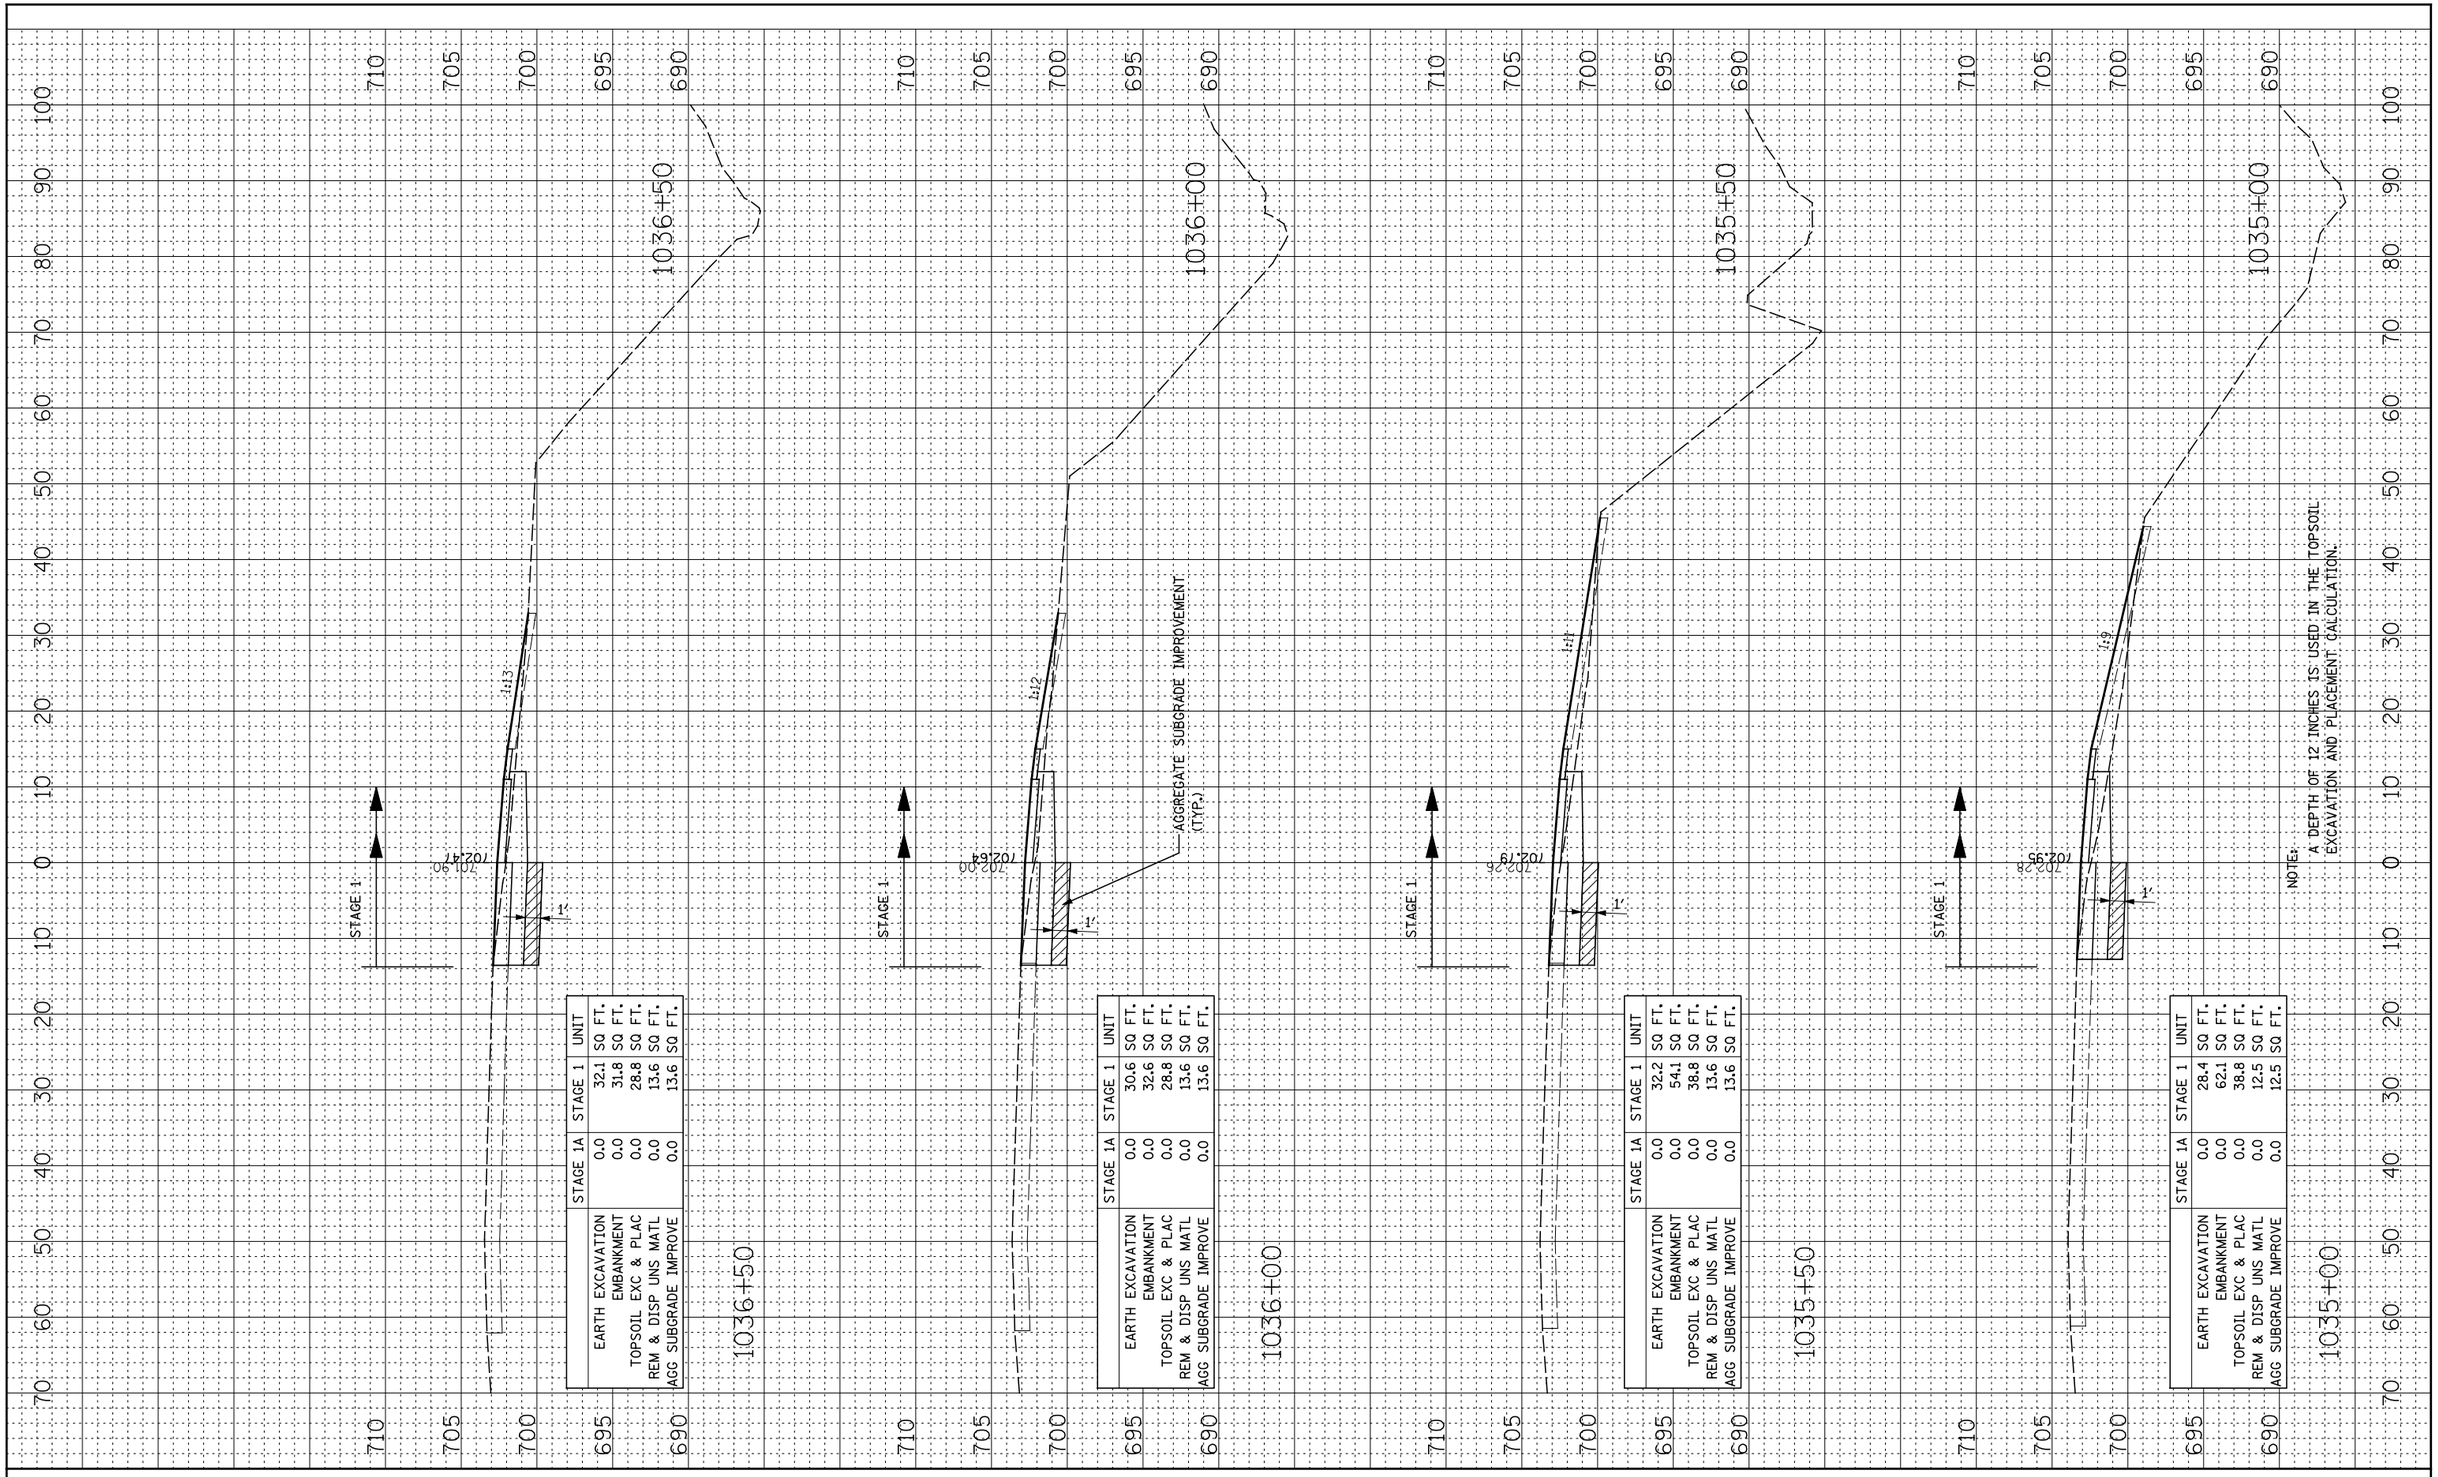

	STAGE 1A	STAGE 1	UNIT
EARTH EXCAVATION	0.0	32.1	SQ FT.
EMBANKMENT	0.0	31.8	SQ FT.
TOPSOIL EXC & PLAC	0.0	28.8	SQ FT.
REM & DISP UNS MATL	0.0	13.6	SQ FT.
AGG SUBGRADE IMPROVE	0.0	13.6	SQ FT.

1036+50

	STAGE 1A	STAGE 1	UNIT
EARTH EXCAVATION	0.0	30.6	SQ FT.
EMBANKMENT	0.0	32.6	SQ FT.
TOPSOIL EXC & PLAC	0.0	28.8	SQ FT.
REM & DISP UNS MATL	0.0	13.6	SQ FT.
AGG SUBGRADE IMPROVE	0.0	13.6	SQ FT.

1036+00

	STAGE 1A	STAGE 1	UNIT
EARTH EXCAVATION	0.0	32.2	SQ FT.
EMBANKMENT	0.0	54.1	SQ FT.
TOPSOIL EXC & PLAC	0.0	38.8	SQ FT.
REM & DISP UNS MATL	0.0	13.6	SQ FT.
AGG SUBGRADE IMPROVE	0.0	13.6	SQ FT.

1035+50

	STAGE 1A	STAGE 1	UNIT
EARTH EXCAVATION	0.0	28.4	SQ FT.
EMBANKMENT	0.0	62.1	SQ FT.
TOPSOIL EXC & PLAC	0.0	38.8	SQ FT.
REM & DISP UNS MATL	0.0	12.5	SQ FT.
AGG SUBGRADE IMPROVE	0.0	12.5	SQ FT.

1035+00

FINAL SURVEY		BY	DATE
NOTE BOOK	SURVEYED		
	PLOTTED		
	TEMPLATE		
	AREAS		
NO.	AREAS CHECKED		

ORIGINAL SURVEY		BY	DATE
NOTE BOOK	SURVEYED		
	PLOTTED		
	TEMPLATE		
	AREAS		
NO.	AREAS CHECKED		

FILE NAME = $FILEL$	USER NAME = $USER$	DESIGNED - RTA	REVISED -
		DRAWN - KES	REVISED -
	PLOT SCALE = $SCALE$	CHECKED - PJO	REVISED -
	PLOT DATE = $DATE$	DATE - 10/15/2012	REVISED -

STATE OF ILLINOIS
DEPARTMENT OF TRANSPORTATION

CROSS SECTIONS
RAMP A – STAGE 1 THRU 4

SCALE: | SHEET NO. 20 OF 23 SHEETS | STA. 1035+00 TO STA. 1036+50

F.A.P. RTE.	SECTION	COUNTY	TOTAL SHEETS	SHEET NO.
338	(112 & 113) WRS-5	DUPAGE	963	828

CONTRACT NO. 60I31

FED. ROAD DIST. NO. | ILLINOIS | FED. AID PROJECT