ORIGINAL SURVEY		BY	DATE
NOTE BOOK	SURVEYED		
	PLOTTED		
NO.	TEMPLATE		
	AREAS		
	AREAS CHECKED		

FINAL SURVEY		BY	DATE
NOTE BOOK	SURVEYED		
	PLOTTED		
NO.	TEMPLATE		
	AREAS		
	AREAS CHECKED		

FILE NAME = $FILE$

USER NAME = $USER$

PLOT SCALE = $SCALE$

PLOT DATE = $DATE$

DESIGNED - RTA

DRAWN - KES

CHECKED - PJO

DATE - 10/15/2012

REVISED -

REVISED -

REVISED -

REVISED -

STATE OF ILLINOIS
DEPARTMENT OF TRANSPORTATION

CROSS SECTIONS
RAMP A – STAGE 1 THRU 4

SCALE:

SHEET NO. 22 OF 23 SHEETS STA. 1039+00 TO STA. 1040+50

F.A.P. RTE.	SECTION	COUNTY	TOTAL SHEETS	SHEET NO.
338	(112 & 113) WRS-5	DUPAGE	963	830

FED. ROAD DIST. NO. | ILLINOIS | FED. AID PROJECT

CONTRACT NO. 60131

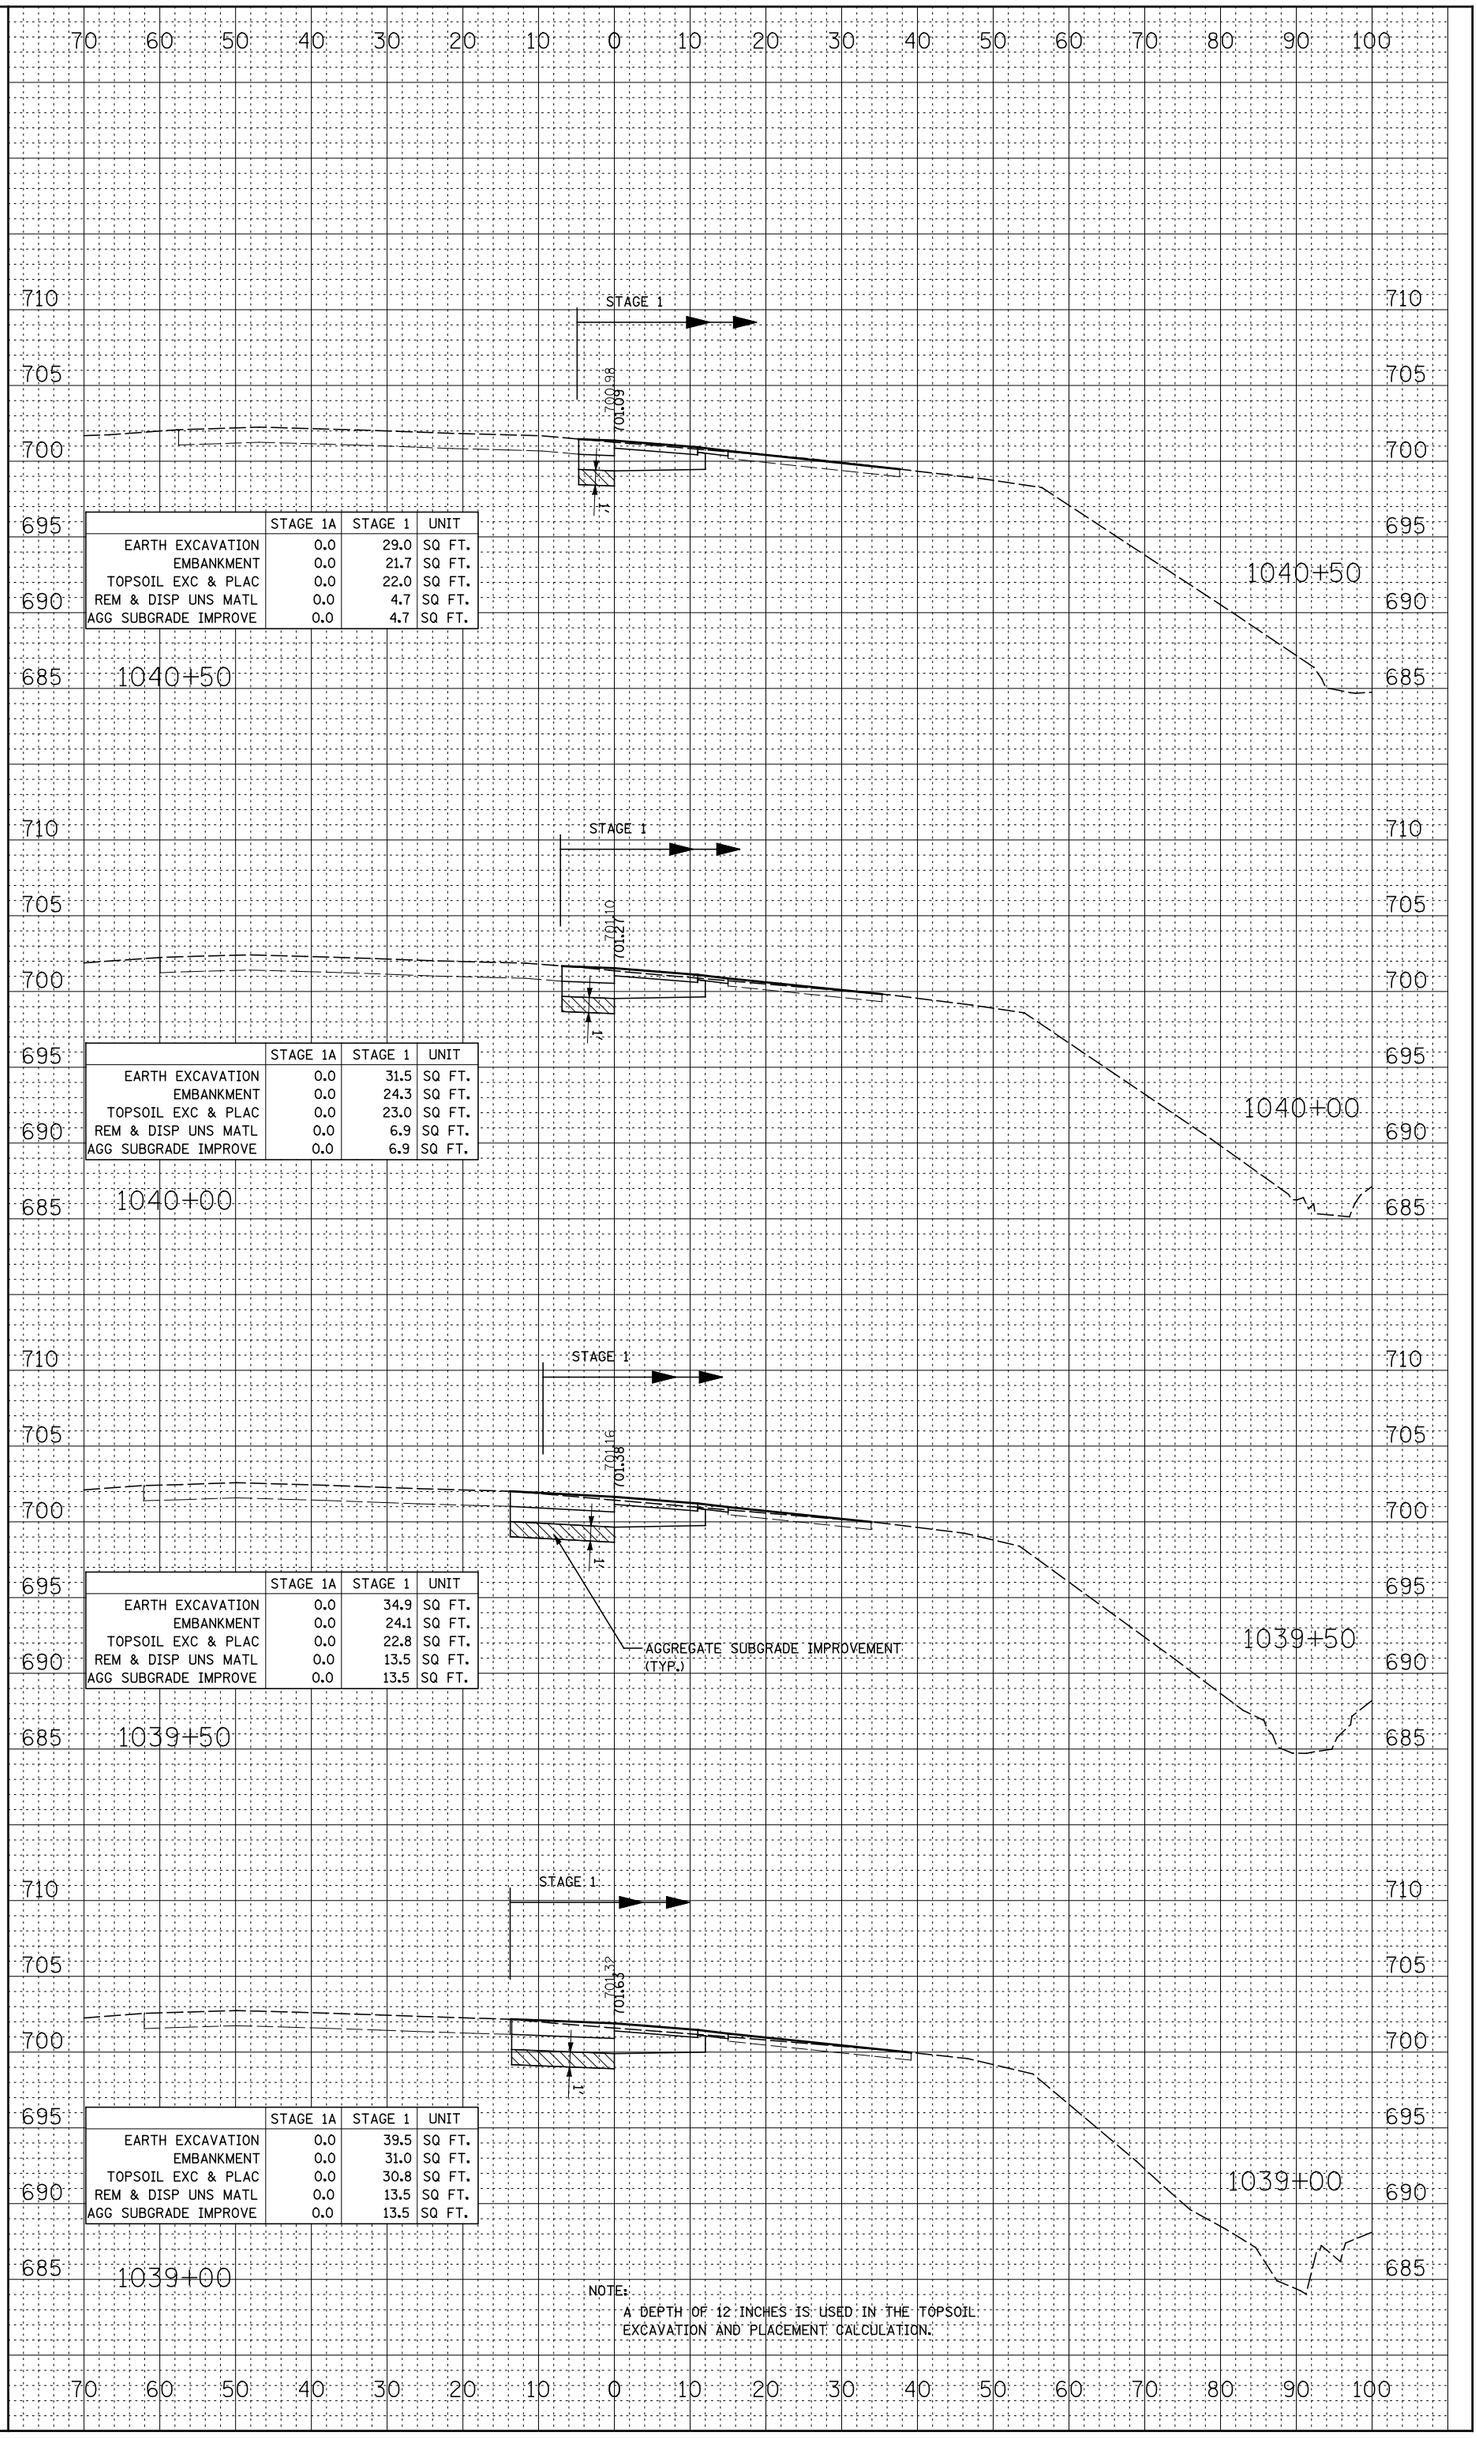

	STAGE 1A	STAGE 1	UNIT
EARTH EXCAVATION	0.0	29.0	SQ FT.
EMBANKMENT	0.0	21.7	SQ FT.
TOPSOIL EXC & PLAC	0.0	22.0	SQ FT.
REM & DISP UNS MATL	0.0	4.7	SQ FT.
AGG SUBGRADE IMPROVE	0.0	4.7	SQ FT.

1040+50

	STAGE 1A	STAGE 1	UNIT
EARTH EXCAVATION	0.0	31.5	SQ FT.
EMBANKMENT	0.0	24.3	SQ FT.
TOPSOIL EXC & PLAC	0.0	23.0	SQ FT.
REM & DISP UNS MATL	0.0	6.9	SQ FT.
AGG SUBGRADE IMPROVE	0.0	6.9	SQ FT.

1040+00

	STAGE 1A	STAGE 1	UNIT
EARTH EXCAVATION	0.0	34.9	SQ FT.
EMBANKMENT	0.0	24.1	SQ FT.
TOPSOIL EXC & PLAC	0.0	22.8	SQ FT.
REM & DISP UNS MATL	0.0	13.5	SQ FT.
AGG SUBGRADE IMPROVE	0.0	13.5	SQ FT.

1039+50

	STAGE 1A	STAGE 1	UNIT
EARTH EXCAVATION	0.0	39.5	SQ FT.
EMBANKMENT	0.0	31.0	SQ FT.
TOPSOIL EXC & PLAC	0.0	30.8	SQ FT.
REM & DISP UNS MATL	0.0	13.5	SQ FT.
AGG SUBGRADE IMPROVE	0.0	13.5	SQ FT.

1039+00

NOTE:
A DEPTH OF 12 INCHES IS USED IN THE TOPSOIL EXCAVATION AND PLACEMENT CALCULATION.