FINAL SURVEY	BY	DATE
NOTE BOOK	SURVEYED	
NO.	PLOTTED	
	TEMPLATE	
	AREAS	
	AREAS CHECKED	

ORIGINAL SURVEY	BY	DATE
NOTE BOOK	SURVEYED	
NO.	PLOTTED	
	TEMPLATE	
	AREAS	
	AREAS CHECKED	

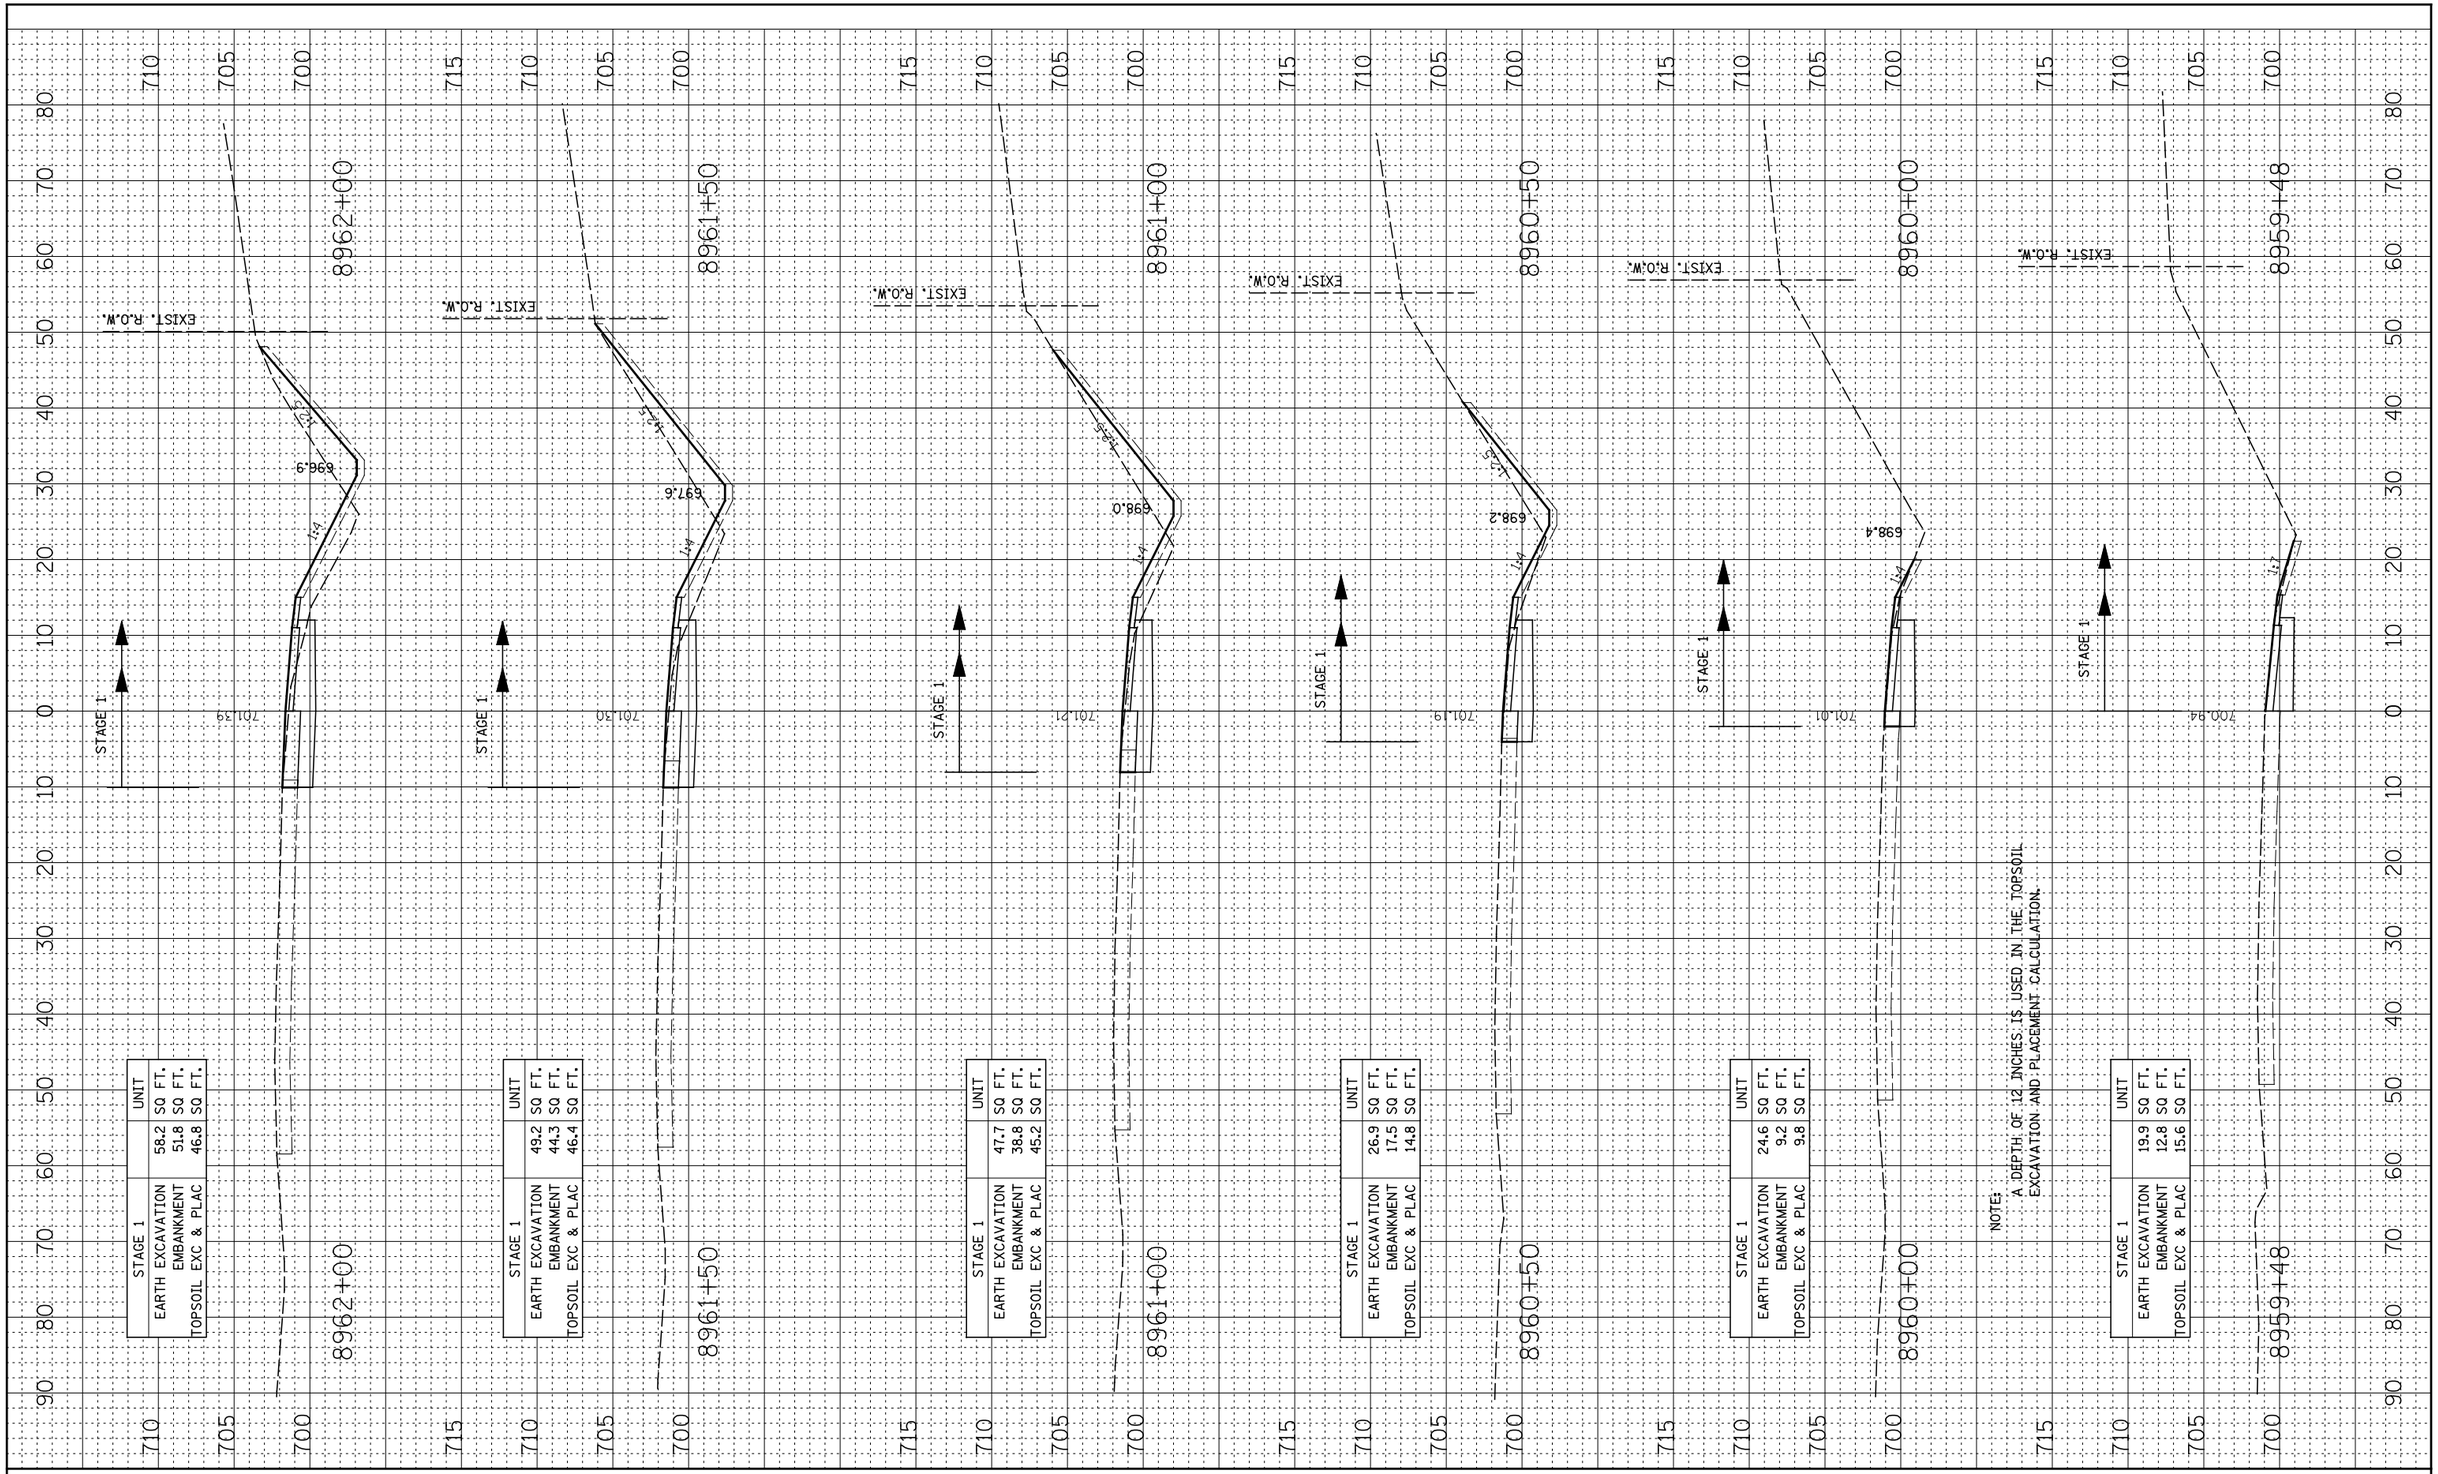

STAGE 1	UNIT
EARTH EXCAVATION	58.2 SQ FT.
EMBANKMENT	51.8 SQ FT.
TOPSOIL EXC & PLAC	46.8 SQ FT.

STAGE 1	UNIT
EARTH EXCAVATION	49.2 SQ FT.
EMBANKMENT	44.3 SQ FT.
TOPSOIL EXC & PLAC	46.4 SQ FT.

STAGE 1	UNIT
EARTH EXCAVATION	47.7 SQ FT.
EMBANKMENT	38.8 SQ FT.
TOPSOIL EXC & PLAC	45.2 SQ FT.

STAGE 1	UNIT
EARTH EXCAVATION	26.9 SQ FT.
EMBANKMENT	17.5 SQ FT.
TOPSOIL EXC & PLAC	14.8 SQ FT.

STAGE 1	UNIT
EARTH EXCAVATION	24.6 SQ FT.
EMBANKMENT	9.2 SQ FT.
TOPSOIL EXC & PLAC	9.8 SQ FT.

STAGE 1	UNIT
EARTH EXCAVATION	19.9 SQ FT.
EMBANKMENT	12.8 SQ FT.
TOPSOIL EXC & PLAC	15.6 SQ FT.

FILE NAME = $FILEL$	USER NAME = $USER$	DESIGNED - RTA	REVISED -
		DRAWN - KES	REVISED -
	PLOT SCALE = $SCALE$	CHECKED - PJO	REVISED -
	PLOT DATE = $DATE$	DATE - 10/15/2012	REVISED -

STATE OF ILLINOIS
DEPARTMENT OF TRANSPORTATION

CROSS SECTIONS
RAMP B – STAGE 1 THRU 4

SCALE: | SHEET NO. 1 OF 7 SHEETS | STA. 8959+47.92 TO STA. 8962+00

F.A.P. RTE.	SECTION	COUNTY	TOTAL SHEETS	SHEET NO.
338	(112 & 113) WRS-5	DUPAGE	963	835
		CONTRACT NO. 60I31		
FED. ROAD DIST. NO.	ILLINOIS	FED. AID PROJECT		