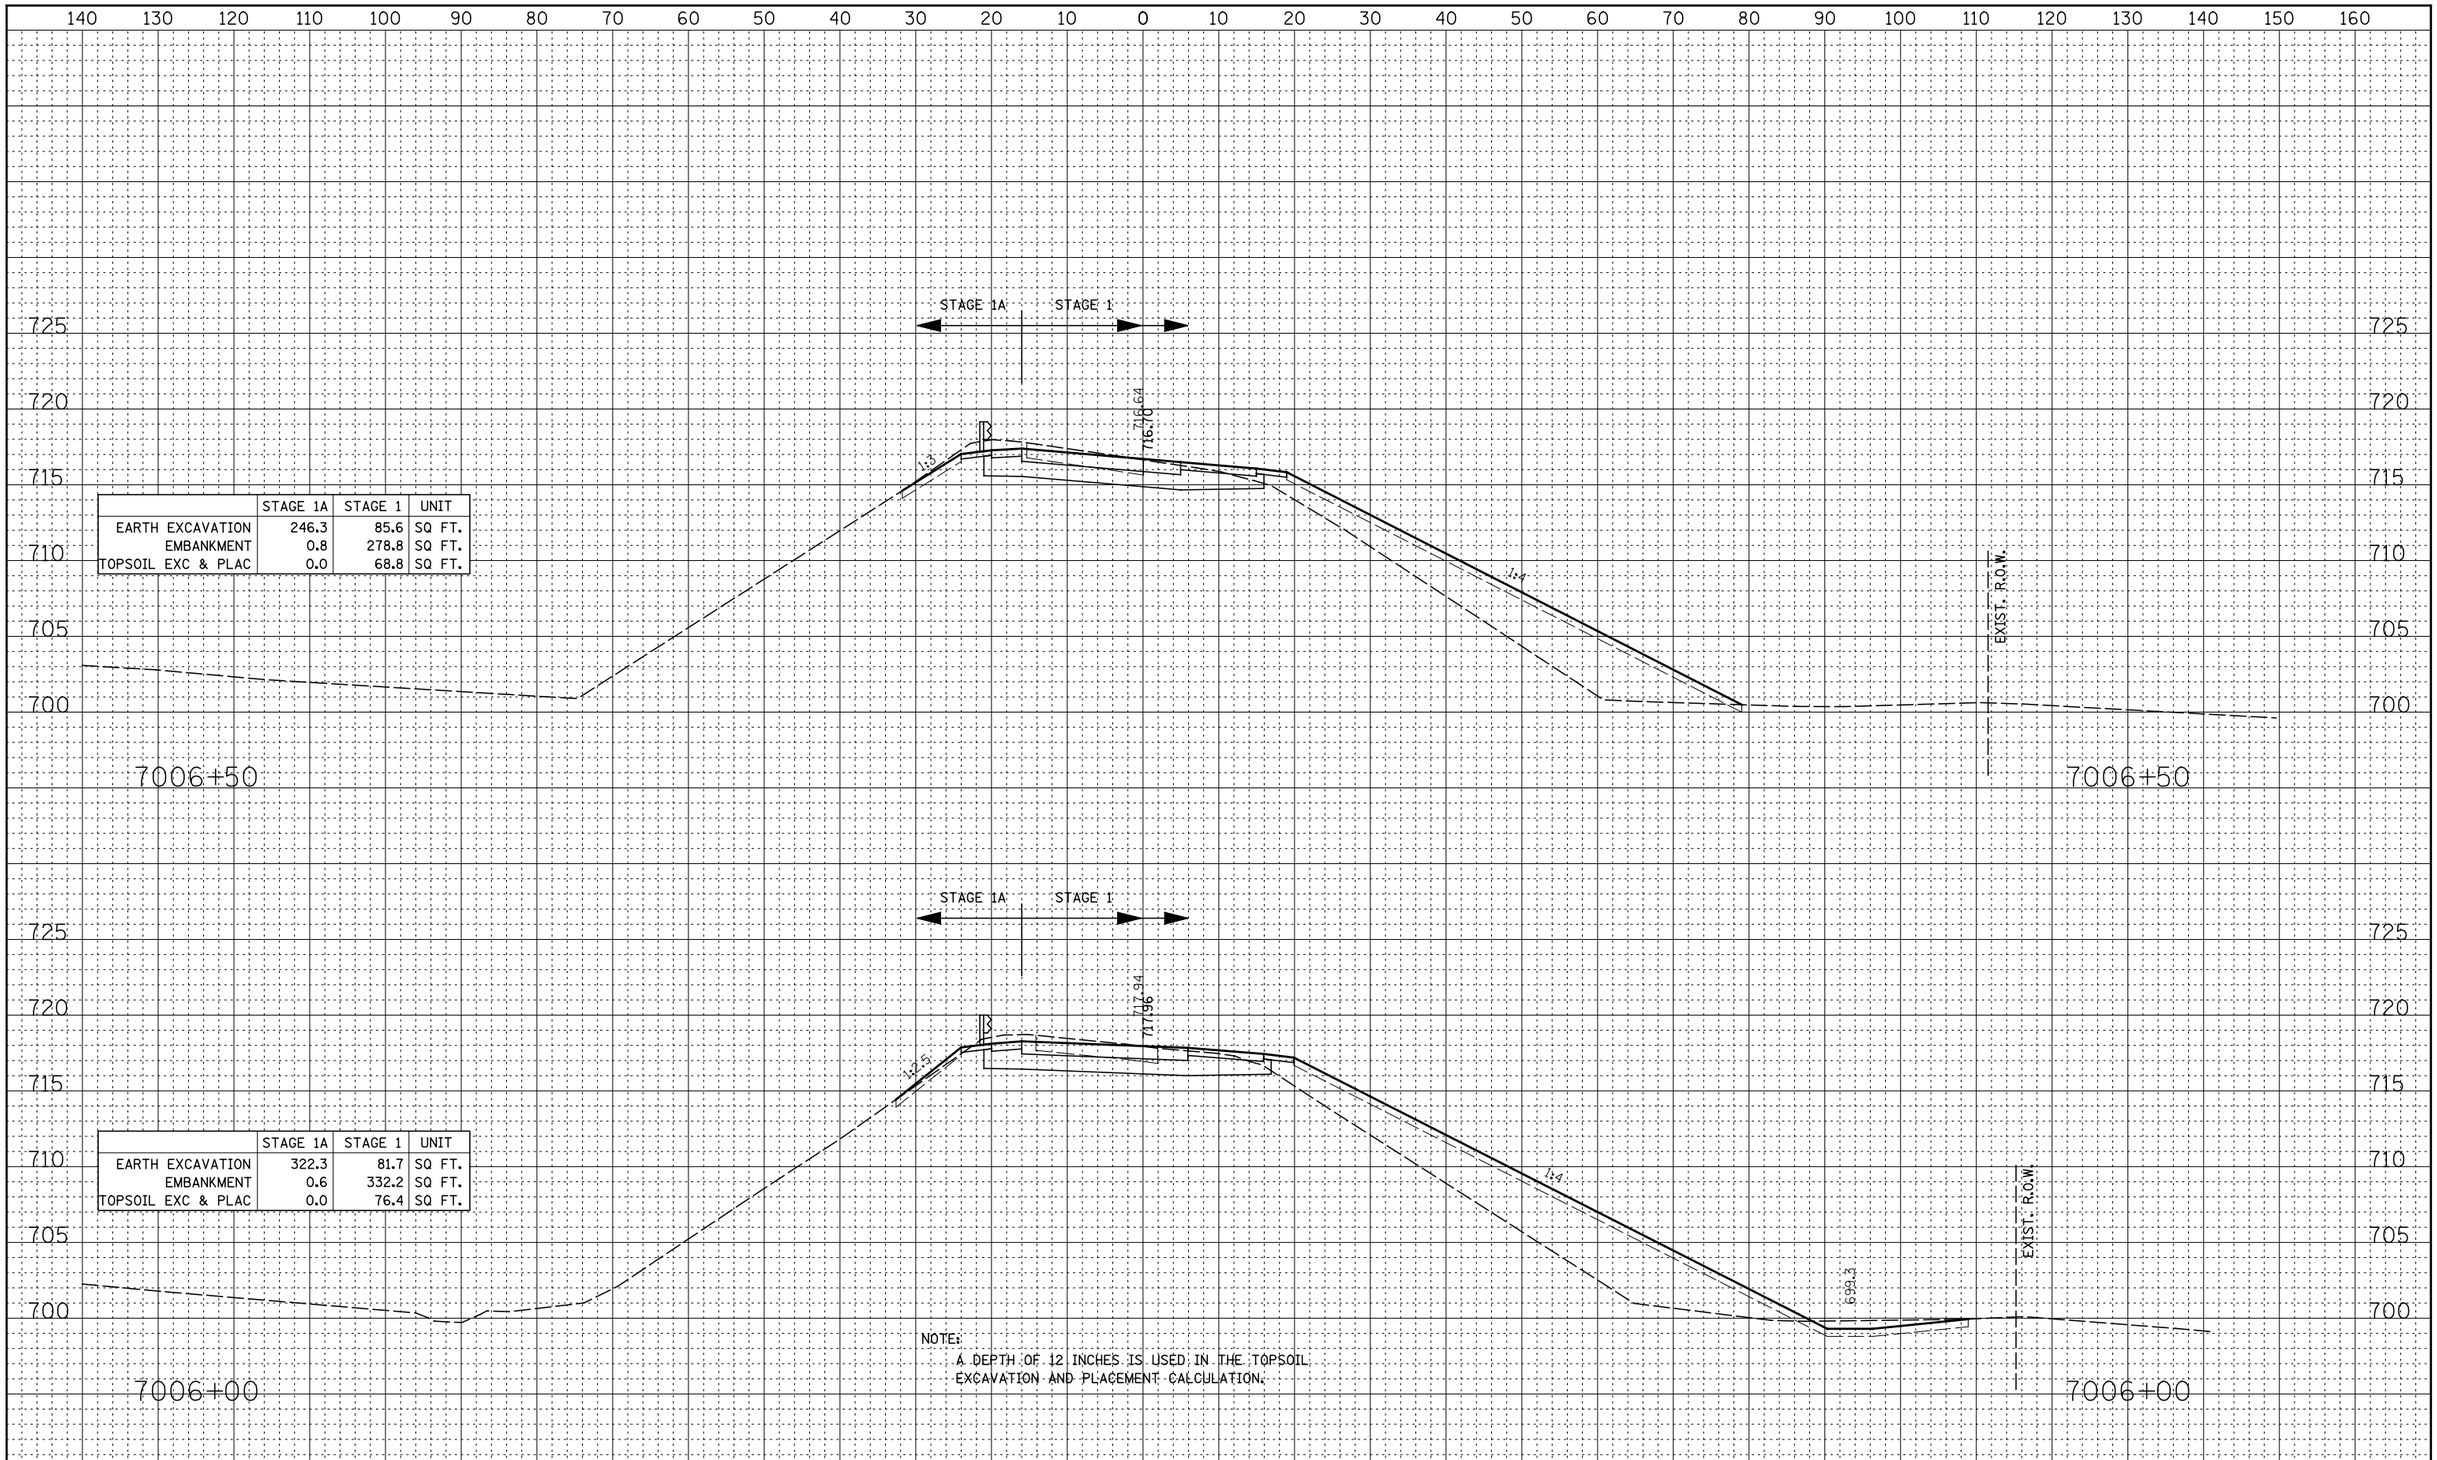

	STAGE 1A	STAGE 1	UNIT
EARTH EXCAVATION	246.3	85.6	SQ FT.
EMBANKMENT	0.8	278.8	SQ FT.
TOPSOIL EXC & PLAC	0.0	68.8	SQ FT.

	STAGE 1A	STAGE 1	UNIT
EARTH EXCAVATION	322.3	81.7	SQ FT.
EMBANKMENT	0.6	332.2	SQ FT.
TOPSOIL EXC & PLAC	0.0	76.4	SQ FT.

NOTE:
A DEPTH OF 12 INCHES IS USED IN THE TOPSOIL EXCAVATION AND PLACEMENT CALCULATION.

FINAL SURVEY — NOTE BOOK NO. — SURVEYED / PLOTTED / TEMPLATE / AREAS / AREAS CHECKED — BY — DATE

ORIGINAL SURVEY — NOTE BOOK NO. — SURVEYED / PLOTTED / TEMPLATE / AREAS / AREAS CHECKED — BY — DATE

FILE NAME = $FILEL$	USER NAME = $USER$	DESIGNED - RTA	REVISED -
		DRAWN - KES	REVISED -
	PLOT SCALE = $SCALE$	CHECKED - PJO	REVISED -
	PLOT DATE = $DATE$	DATE - 10/15/2012	REVISED -

STATE OF ILLINOIS
DEPARTMENT OF TRANSPORTATION

CROSS SECTIONS
RAMP C – STAGE 1 THRU 4

SCALE: | SHEET NO. 6 OF 13 SHEETS | STA. 7006+00 TO STA. 7006+50

F.A.P. RTE.	SECTION	COUNTY	TOTAL SHEETS	SHEET NO.
338	(112 & 113) WRS-5	DUPAGE	963	852

CONTRACT NO. 60I31

FED. ROAD DIST. NO. | ILLINOIS | FED. AID PROJECT