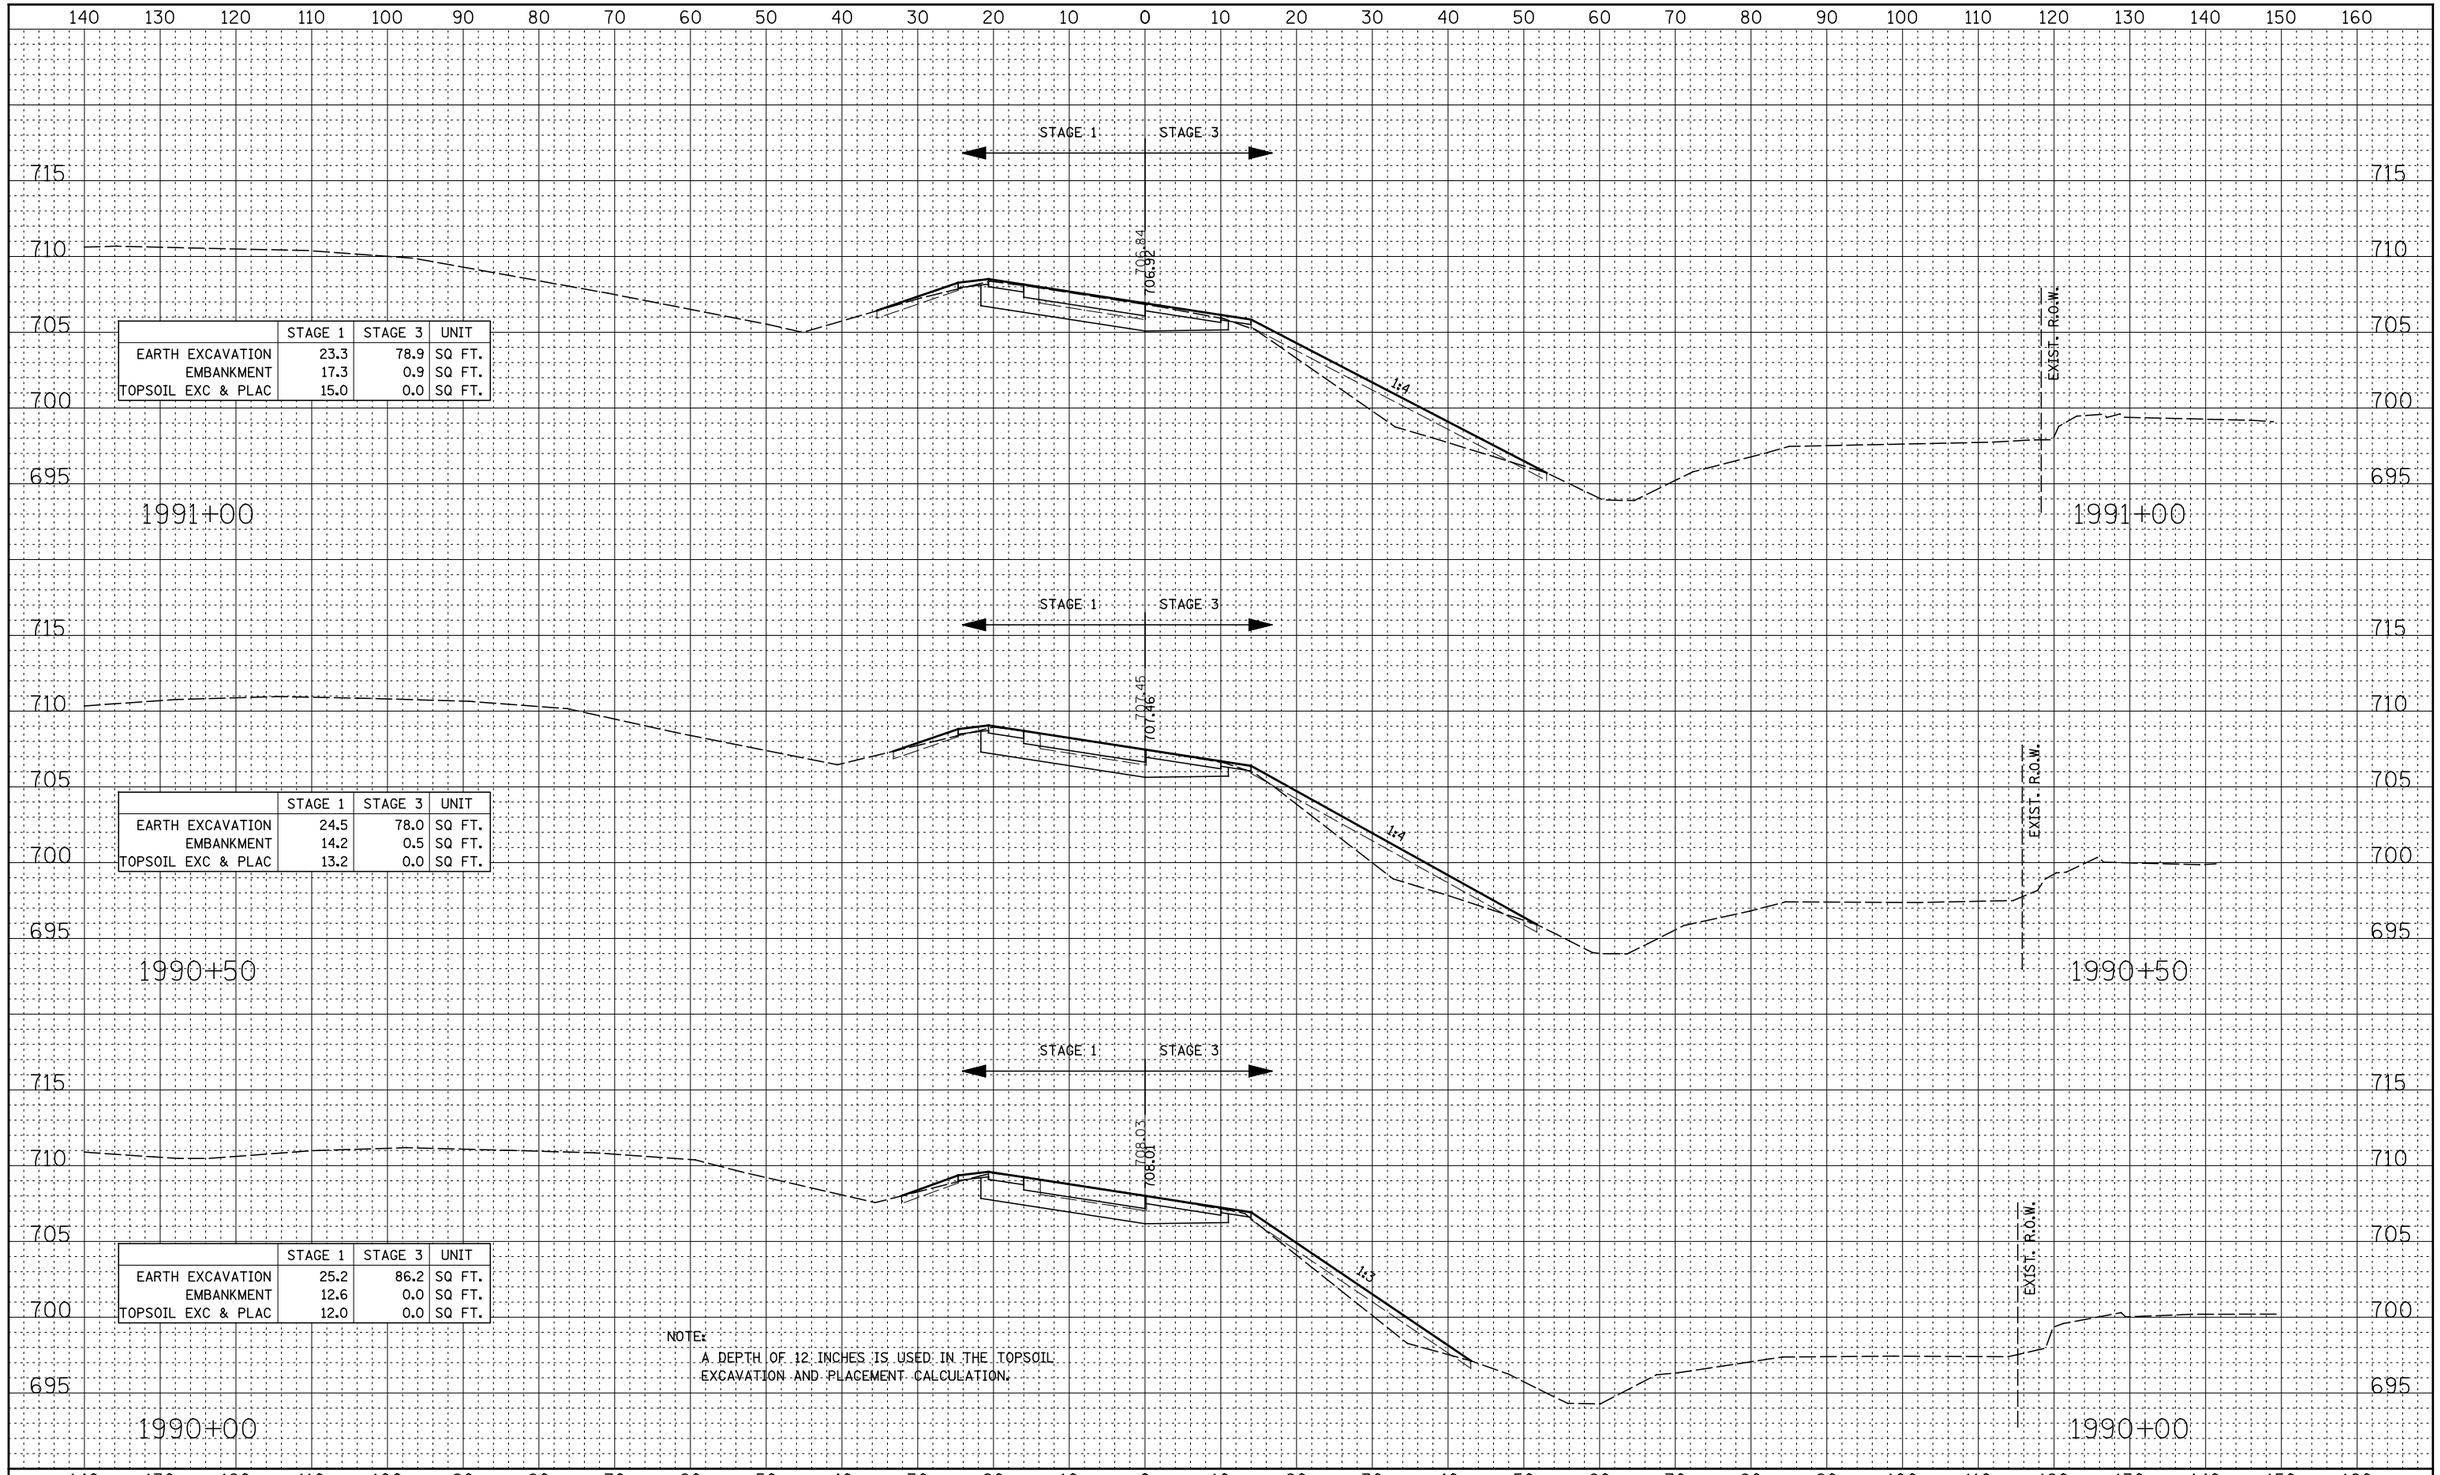

	STAGE 1	STAGE 3	UNIT
EARTH EXCAVATION	23.3	78.9	SQ FT.
EMBANKMENT	17.3	0.9	SQ FT.
TOPSOIL EXC & PLAC	15.0	0.0	SQ FT.

	STAGE 1	STAGE 3	UNIT
EARTH EXCAVATION	24.5	78.0	SQ FT.
EMBANKMENT	14.2	0.5	SQ FT.
TOPSOIL EXC & PLAC	13.2	0.0	SQ FT.

	STAGE 1	STAGE 3	UNIT
EARTH EXCAVATION	25.2	86.2	SQ FT.
EMBANKMENT	12.6	0.0	SQ FT.
TOPSOIL EXC & PLAC	12.0	0.0	SQ FT.

NOTE:
A DEPTH OF 12 INCHES IS USED IN THE TOPSOIL EXCAVATION AND PLACEMENT CALCULATION.

NO.	NOTE BOOK	AREAS	TEMPLATE	PLOTTED	SURVEYED	AREAS CHECKED	BY	DATE
FINAL SURVEY								
ORIGINAL SURVEY								

FILE NAME = $FILEL$	USER NAME = $USER$	DESIGNED - RTA	REVISED -	**STATE OF ILLINOIS DEPARTMENT OF TRANSPORTATION**	**CROSS SECTIONS RAMP D – STAGE 1 THRU 4**
		DRAWN - KES	REVISED -		
	PLOT SCALE = $SCALE$	CHECKED - PJO	REVISED -		
	PLOT DATE = $DATE$	DATE - 10/15/2012	REVISED -		SCALE: / SHEET NO. 4 OF 11 SHEETS / STA. 1990+00 TO STA. 1991+00

F.A.P. RTE.	SECTION	COUNTY	TOTAL SHEETS	SHEET NO.
338	(112 & 113) WRS-5	DUPAGE	963	868
		CONTRACT NO. 60I31		
FED. ROAD DIST. NO.	ILLINOIS	FED. AID PROJECT		