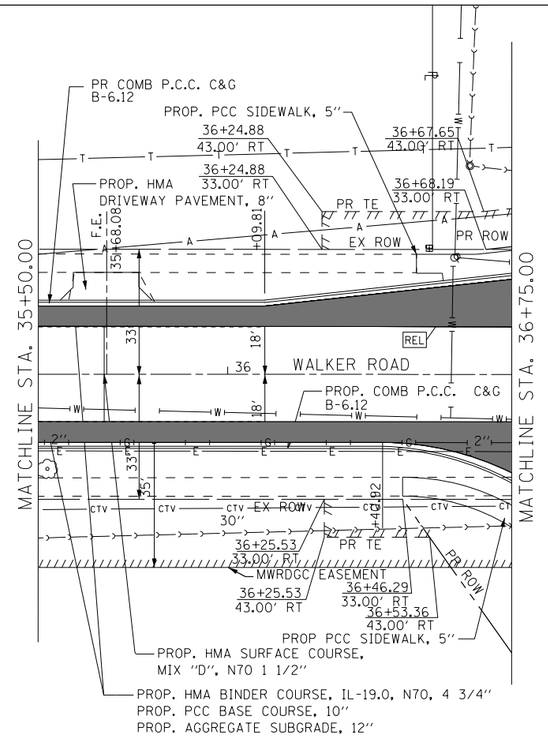

SEE McCARTHY ROAD
PLAN AND PROFILE
SHEET 19 AND
INTERSECTION DETAIL SHEET 41
FOR INTERSECTION
INFORMATION

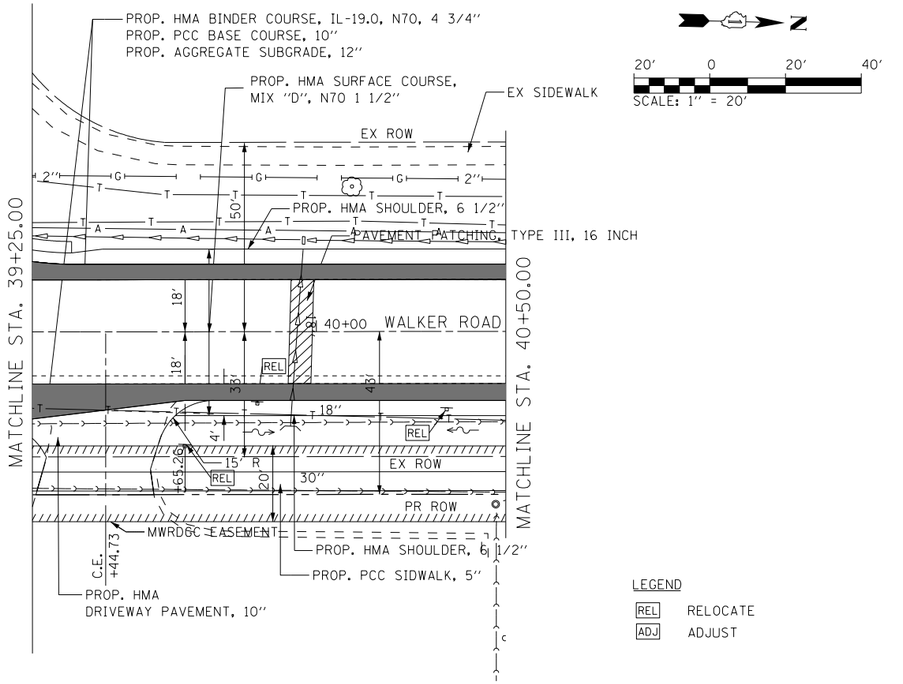

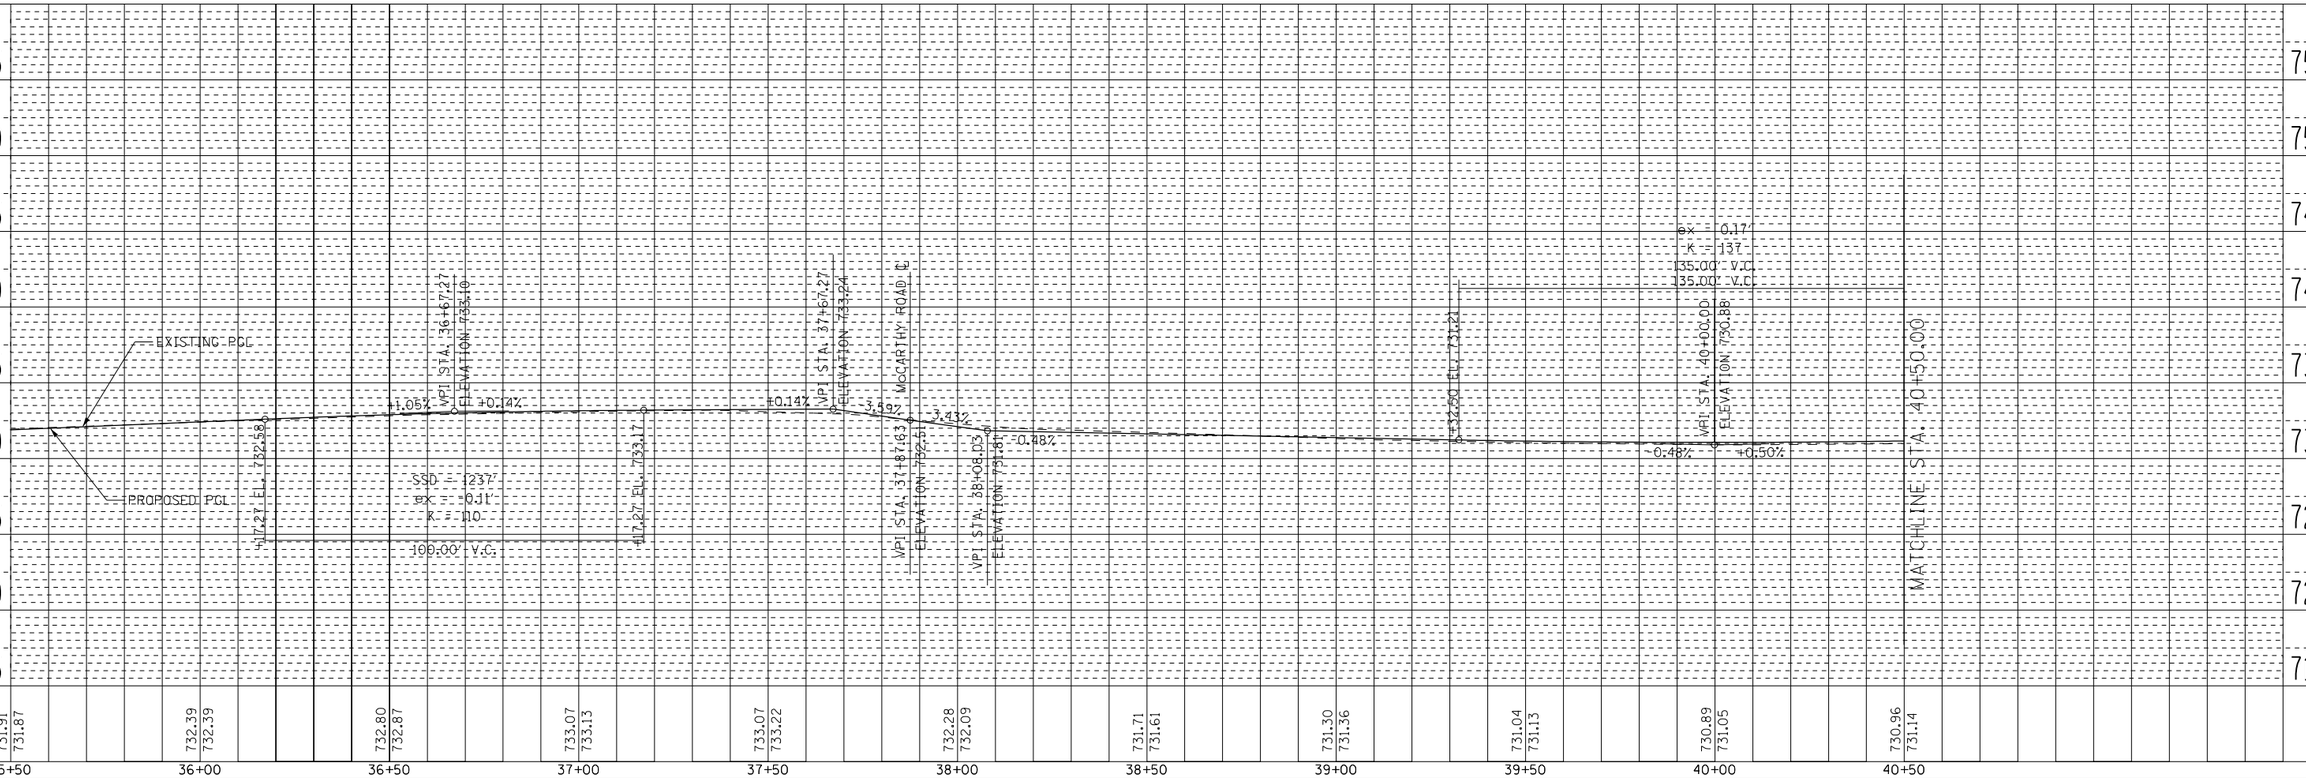

PLAN
SURVEYED
PLOTTED
DRAWN
CHECKED
R.T. OF WAY CHECKED
CADD FILE NAME
NOTE BOOK
NO.
DATE
BY

PROFILE
SURVEYED
PLOTTED
DRAWN
CHECKED
BM. NOTED
STRUCTURE NO
TAINS CHKD
NOTE BOOK
NO.
DATE
BY

FILE NAME = $FILEL$	USER NAME = rgall	DESIGNED -	REVISED -
		DRAWN -	REVISED -
	PLOT SCALE = 40.0000 ' / in.	CHECKED -	REVISED -
	PLOT DATE = 10/19/2012	DATE -	REVISED -

STATE OF ILLINOIS
DEPARTMENT OF TRANSPORTATION

WALKER ROAD
ROADWAY PLAN AND PROFILE

SCALE: | SHEET NO. 2 OF 3 SHEETS | STA. 35+50.00 TO STA. 40+50.00

F.A. RTE.	SECTION	COUNTY	TOTAL SHEETS	SHEET NO.
1587	3098-R	COOK	95	29
		CONTRACT NO. 60L79		
		ILLINOIS FED. AID PROJECT		