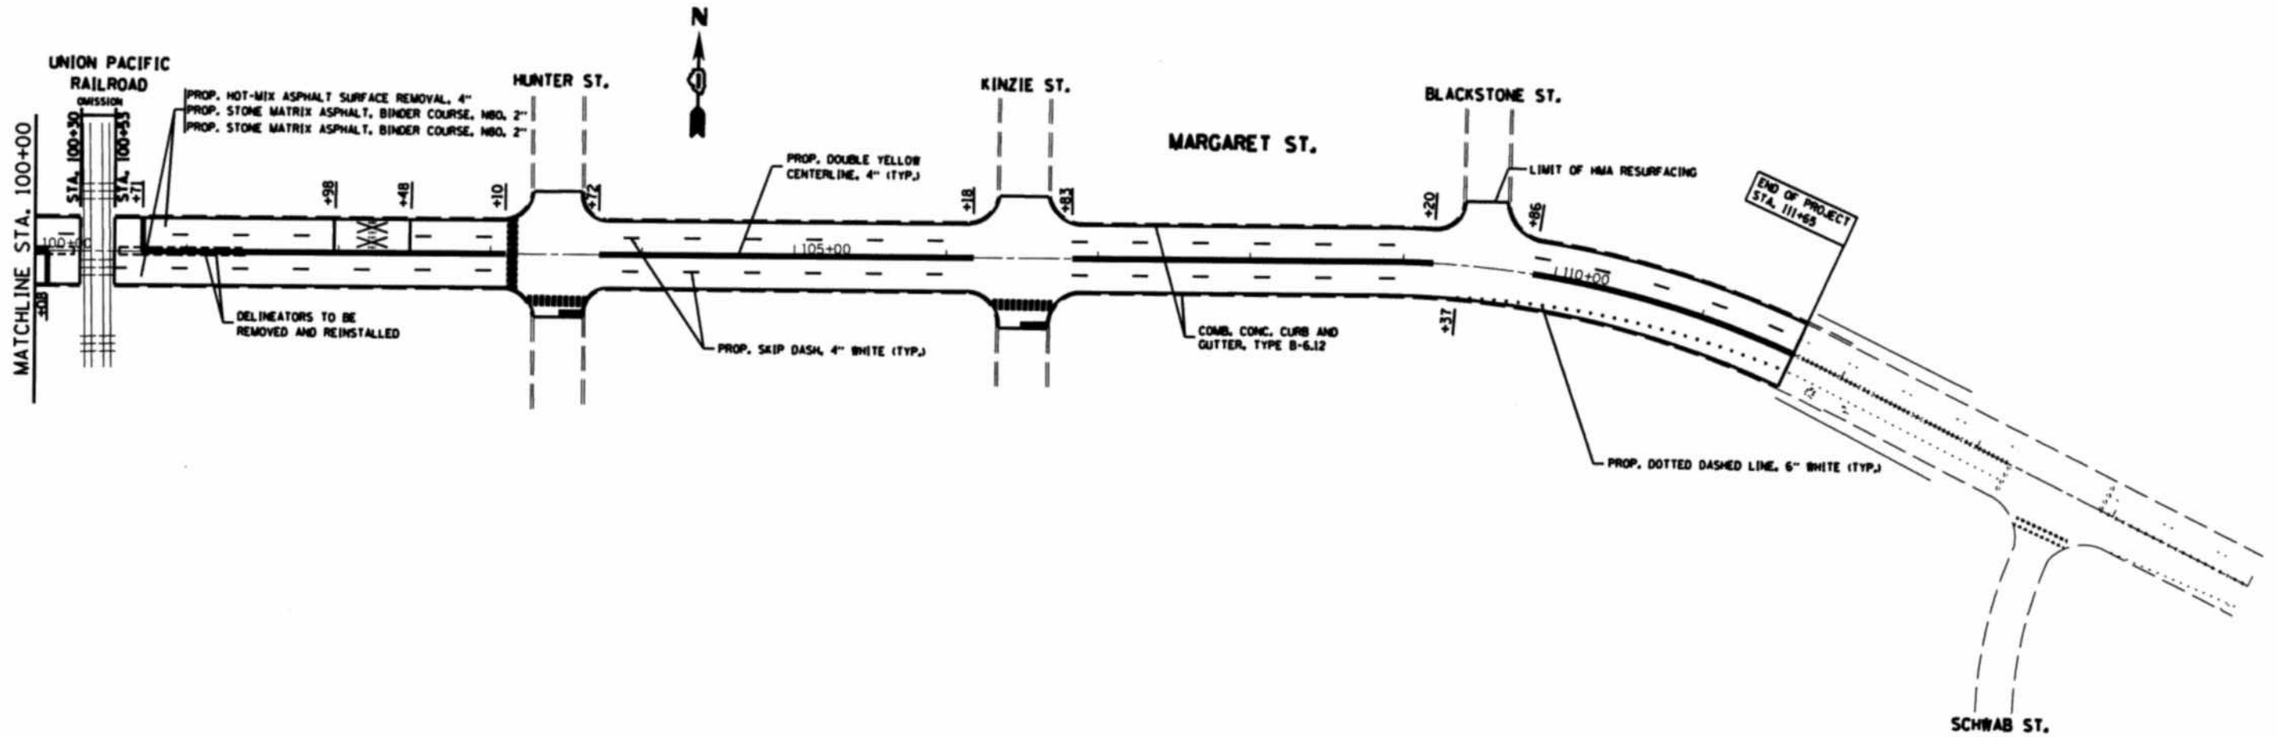

FILE NAME = *FILEL*	USER NAME = *USER*	DESIGNED -	REVISED -
		DRAWN -	REVISED -
	PLOT SCALE = *SCALE*	CHECKED -	REVISED -
	PLOT DATE = *DATE*	DATE -	REVISED -

STATE OF ILLINOIS
DEPARTMENT OF TRANSPORTATION

ROADWAY AND PAVEMENT MARKING PLAN
RIDGE ROAD & MARGARET STREET--IL 1 (HALSTED ST.) TO SCHWAB ST.

SCALE: 1"=50' | SHEET NO. OF SHEETS | STA. | TO STA.

F.A.U. RTE.	SECTION	COUNTY	TOTAL SHEETS	SHEET NO.
1620	44-RS-2	COOK	30	10
		CONTRACT NO. 60M39		
FED. ROAD DIST. NO. 1	ILLINOIS	FED. AID PROJECT		