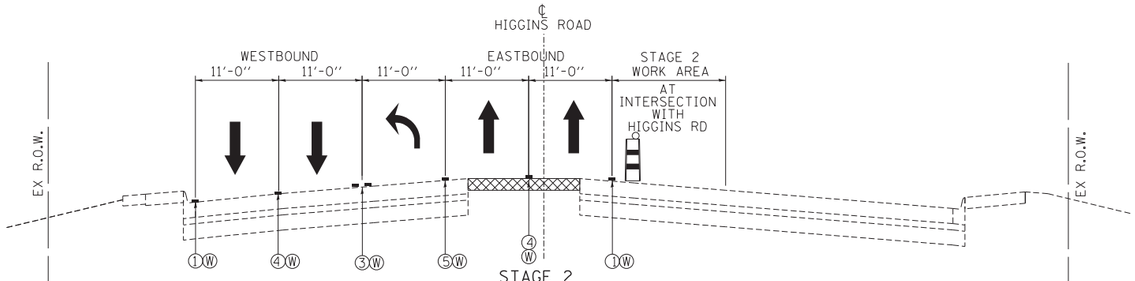

STAGE 2
HIGGINS ROAD
(LOOKING EAST)

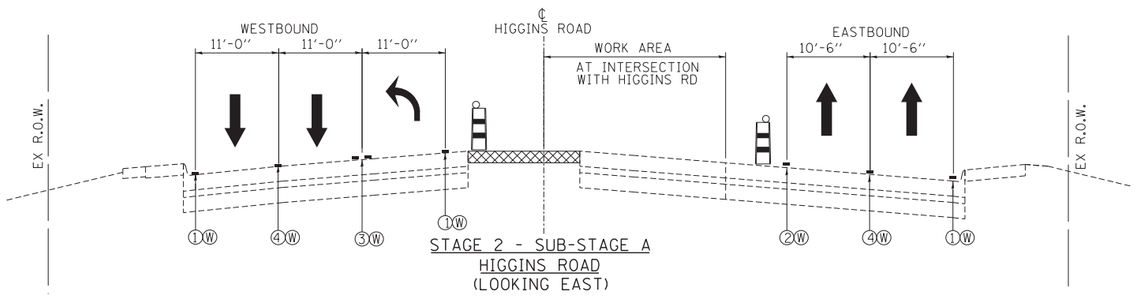

STAGE 2 - SUB-STAGE A
HIGGINS ROAD
(LOOKING EAST)

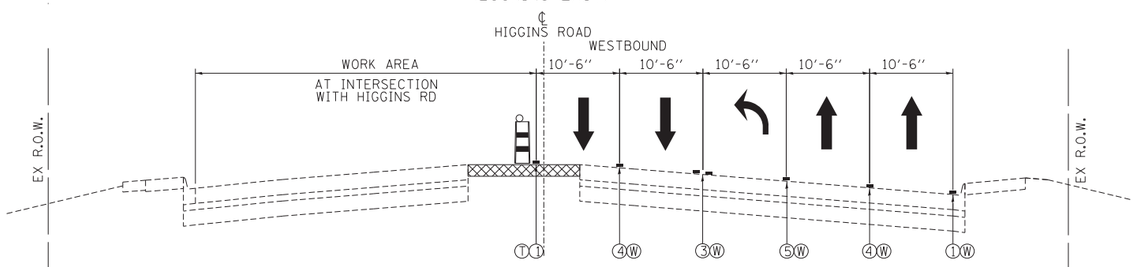

STAGE 2 - SUB-STAGE B, C, D, AND E
HIGGINS ROAD
(LOOKING EAST)

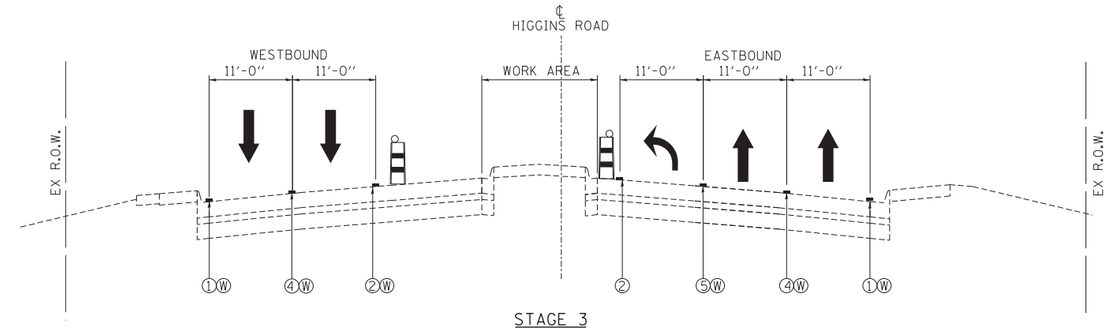

STAGE 3
HIGGINS ROAD
(LOOKING EAST)

MAINTENANCE OF TRAFFIC LEGEND

- TEMPORARY PAVEMENT
- TEMPORARY CONCRETE BARRIER
- TYPE II BARRICADE OR DRUM W/ TYPE C STEADY BURN MONO-DIRECTIONAL LIGHT
- DOUBLE VERTICAL PANEL
- TRAFFIC DIRECTION

1. PVT MK - LINE 4" WHITE
2. PVT MK - LINE 4" YELLOW
3. PVT MK - DBL 4" YELLOW
4. PVT MK - LINE 4" WHITE (10' DASH- 30' SKIP)
5. PVT MK - LINE 6" WHITE
6. PVT MK - LINE 8" WHITE
7. EXISTING PAVEMENT MARKING

T. TEMP PVT MK (SEE GENERAL NOTES SHT G-03)
W. WET REF TEM TAPE T3 (SEE GENERAL NOTES SHT G-03)
P. PERM PVT MK (SEE PVT MK PLANS)

MOT-09

FILE NAME = $FILEL$	USER NAME = $USER$	DESIGNED - JZP	REVISED -	STATE OF ILLINOIS DEPARTMENT OF TRANSPORTATION	MAINTENANCE OF TRAFFIC TYPICAL SECTIONS HIGGINS ROAD – STAGE 2 AND STAGE 3	F.A. RTE.	SECTION	COUNTY	TOTAL SHEETS	SHEET NO.
		DRAWN - JZP	REVISED -				0105-WRS	COOK	537	90
TENG & ASSOCIATES, INC. ENGINEERS/ARCHITECTS/PLANNERS CHICAGO, ILLINOIS	PLOT SCALE = $SCALE$	CHECKED - KDA	REVISED -					CONTRACT NO. 60P35		
	PLOT DATE = $DATE$	DATE - 10/19/12	REVISED -		SCALE: 1"=10' / SHEET NO. OF SHEETS / STA. TO STA.		ILLINOIS	FED. AID PROJECT		

..\D160P35-STAGING1.DGN,..\D160P35-BORDERT.DGN,..\D160P35-STAGING0.DGN
10-05-2012,14:54:36 BY:JZEKKJ FI:\DOC.EXP\CHI-4000\2584-02\COMMON\PSET\TEMP\SHEETPLOT\D160P35-SHT-STAGING1.6.DGN