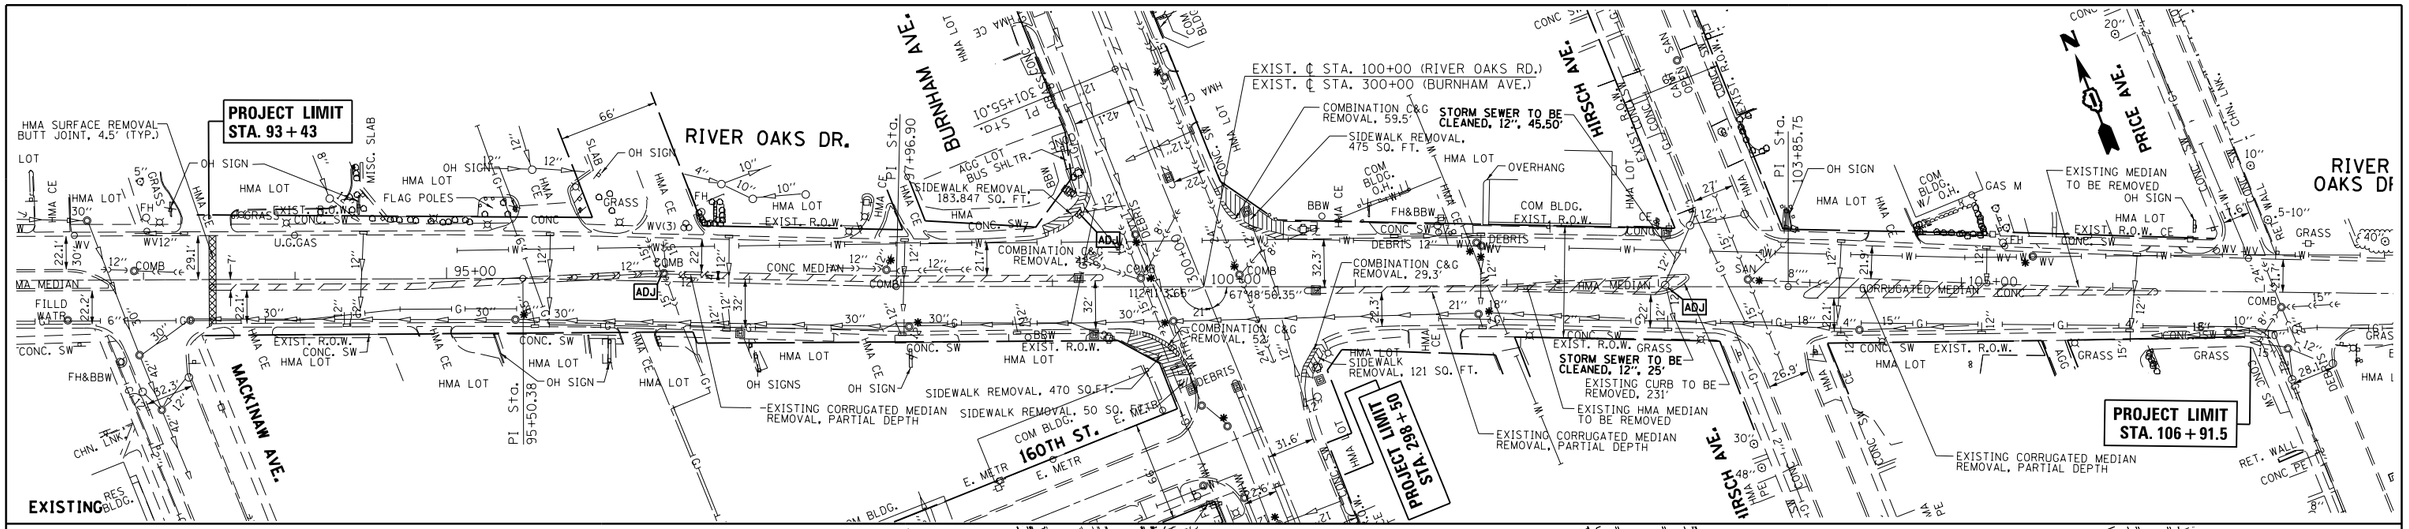

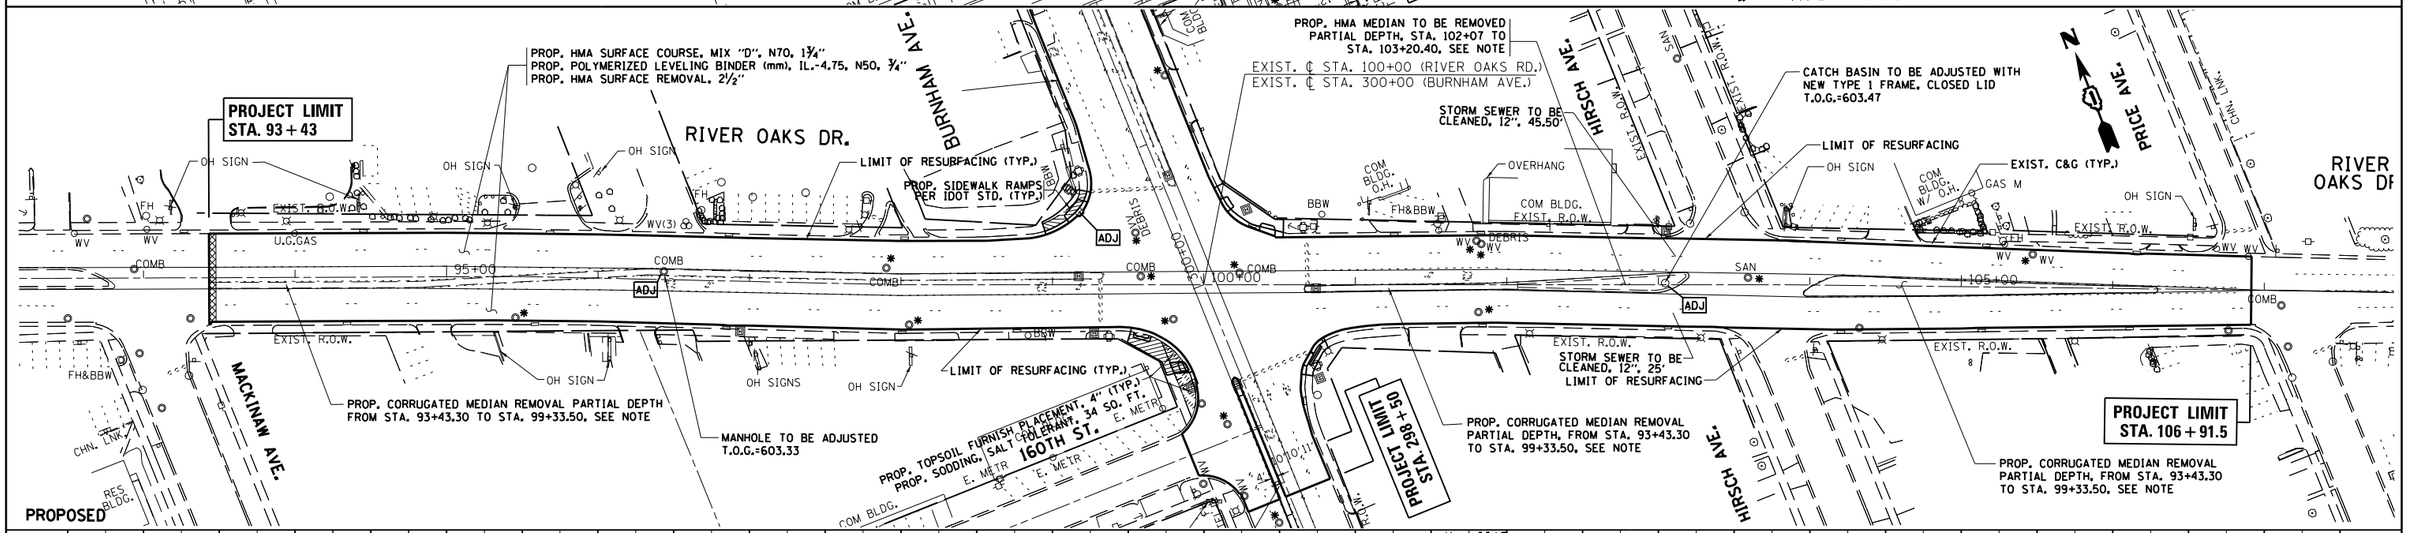

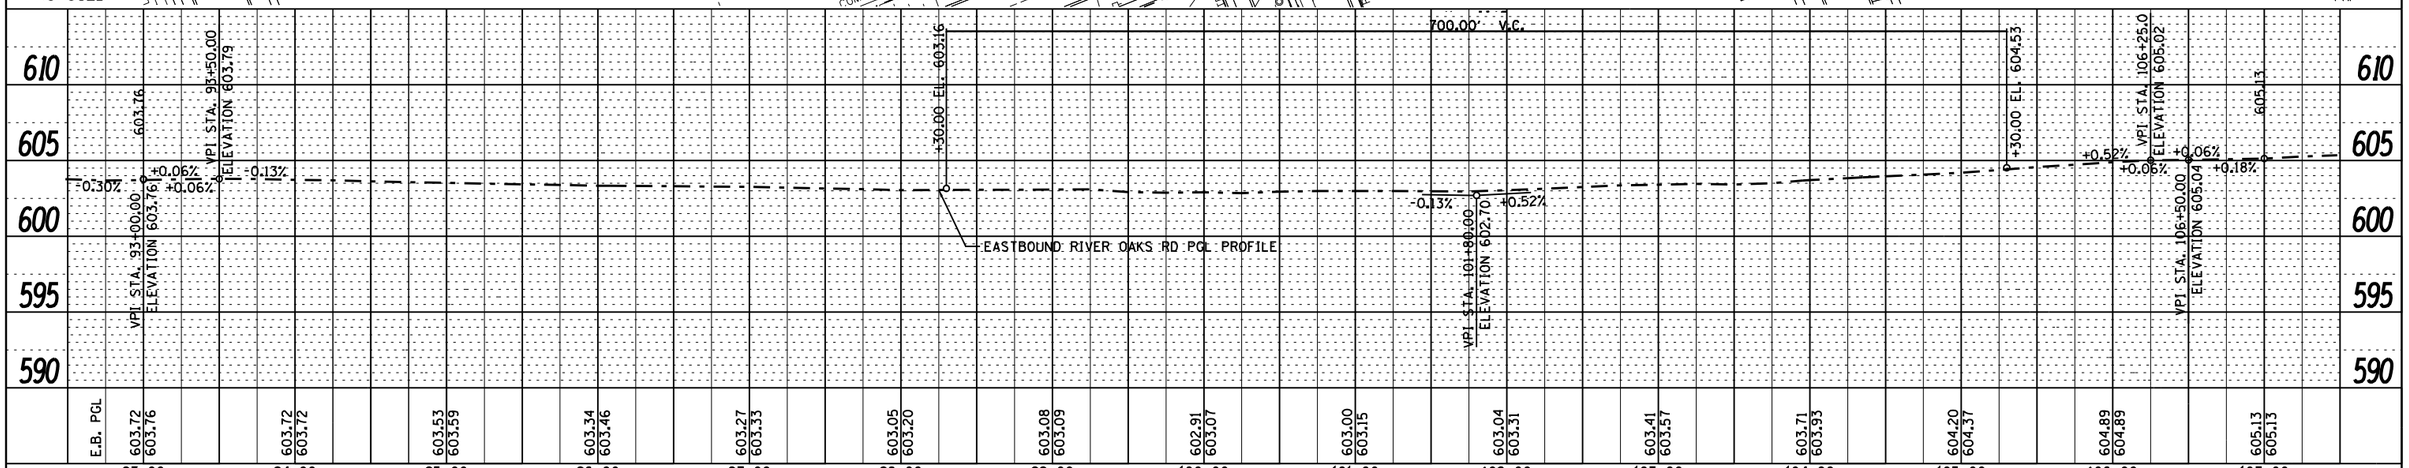

PLAN — SURVEYED; PLOTTED; ALIGNMENT CHECKED; RT. OF WAY CHECKED; CADD FILE NAME; NOTE BOOK; NO.; BY; DATE

PROFILE — SURVEYED; PLOTTED; GRADES CHECKED; R.M. NOTED; STRUCTURE NOTATNS CHKD; NOTE BOOK; NO.; BY; DATE

FILE NAME = c:\pw_work\pwidot\hamdanah\d0286304\P114712-sht-typical.dgn	USER NAME = hamdanah	DESIGNED -	REVISED -
Default		DRAWN -	REVISED -
	PLOT SCALE = 100.0000 ' / in.	CHECKED -	REVISED -
	PLOT DATE = 10/22/2012	DATE -	REVISED -

STATE OF ILLINOIS
DEPARTMENT OF TRANSPORTATION

BURNHAM AVE. AT RIVER OAKS DRIVE
ROADWAY PLAN & PROFILE

SCALE: 1"=50' | SHEET OF SHEETS | STA. | TO STA.

F.A.U. RTE.	SECTION	COUNTY	TOTAL SHEETS	SHEET NO.
2943	3162A-N-1	COOK	42	11
		CONTRACT NO. 60T47		
		ILLINOIS FED. AID PROJECT		

P114712-sht-typical.dgn 10/22/2012 4:02:20 PM User=hamdanah