LEGEND

- PERMANENT PAVING DURING STAGE 1
- *TEMPORARY PAVEMENT CONSTRUCTION DURING STAGE 1
- ← SINGLE LANE OF TRAFFIC DURING STAGE 1

*HOT-MIX ASPHALT BINDER COURSE, 8" WITH NO SURFACE COURSE

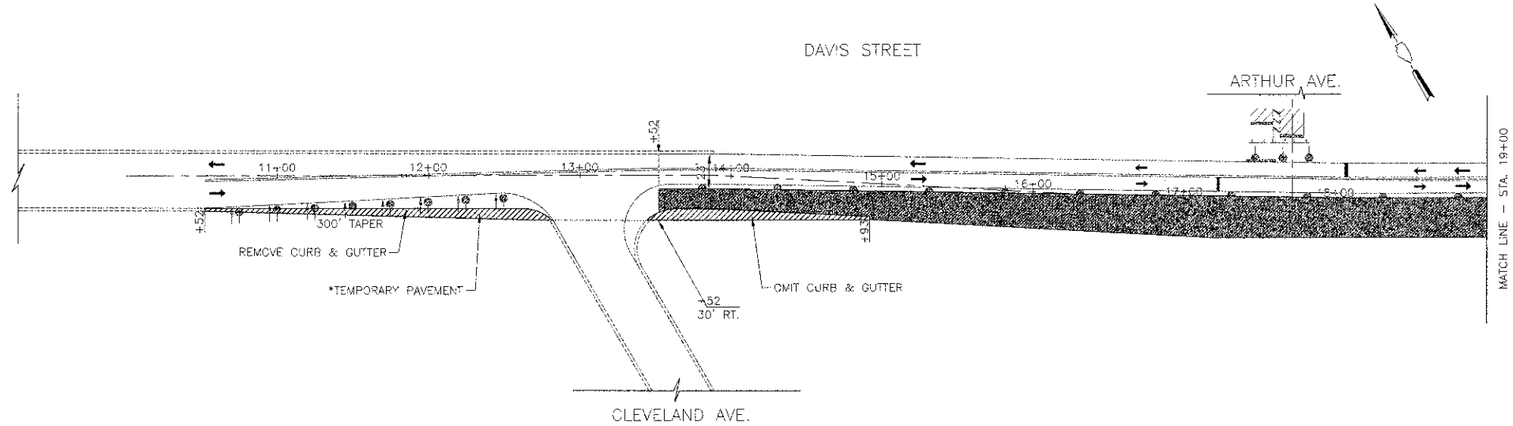

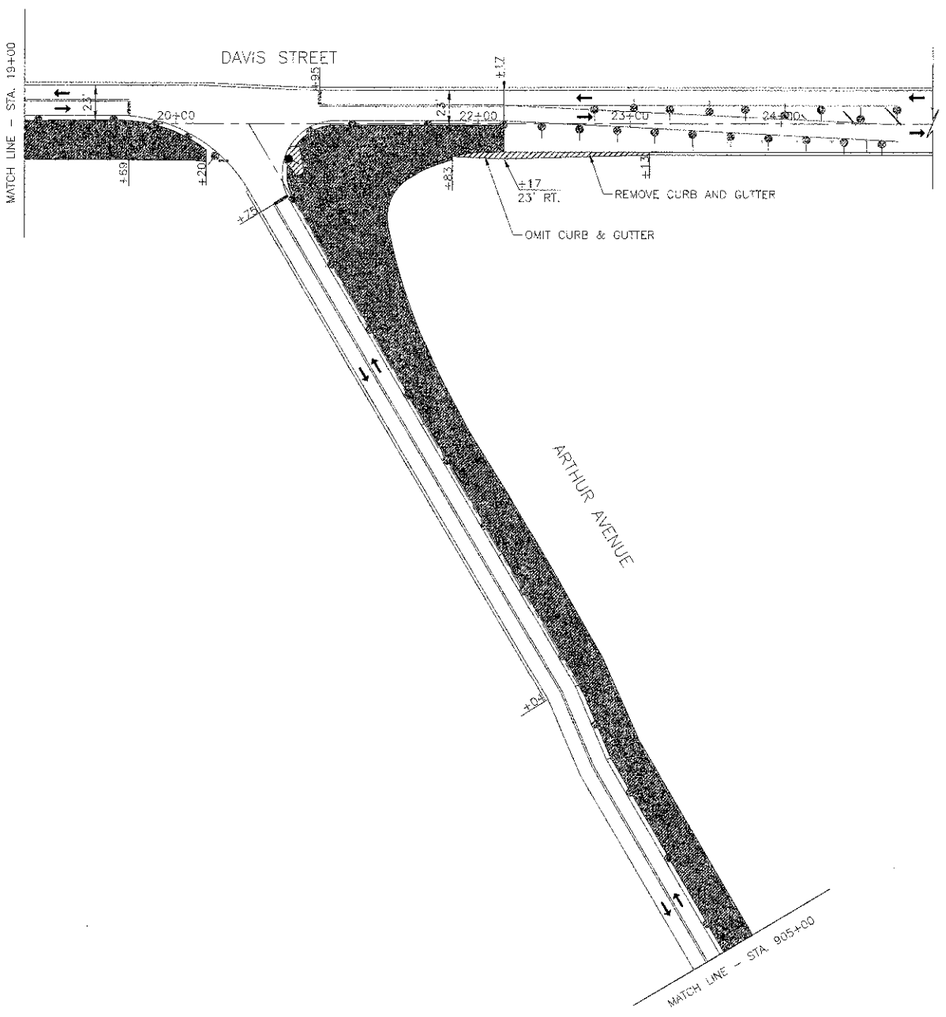

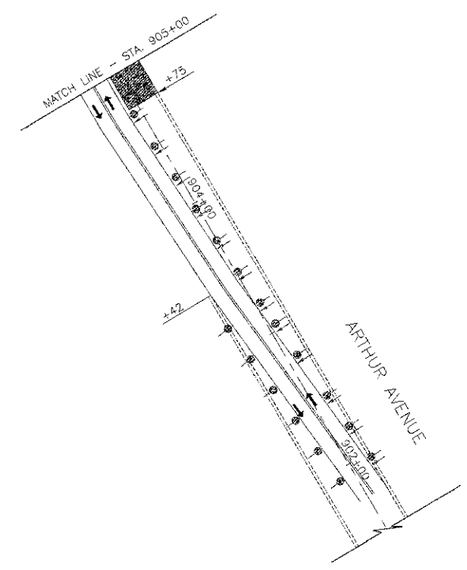

NOTE: SEE SHEET 31 FOR TRAFFIC CONTROL DETAILS

PLAN	SURVEYED	DATE
NOTE BOOK	PLOTTED	
NO.	ALIGNMENT CHECKED	
	RT. OF WAY CHECKED	
	CADD FILE NAME	

PROFILE	SURVEYED	DATE
NOTE BOOK	PLOTTED	
NO.	GRADES CHECKED	
	B.M. NOTED	
	STRUCTURE NOTATIONS CHKD	

CIVILTECH

USER NAME = $USER$	DESIGNED - RTM	REVISED -	
	DRAWN - JRR	REVISED -	
PLOT SCALE = $SCALE$	CHECKED - RTM	REVISED -	
PLOT DATE = $DATE$	DATE - 10/22/12	REVISED -	

STATE OF ILLINOIS
DEPARTMENT OF TRANSPORTATION

0 50 100
SCALE IN FEET

SUGGESTED CONSTRUCTION PROCEDURE
PAVEMENT CONSTRUCTION FOR STAGE 1

SHEET NO. 2 OF 2 SHEETS

F.A.U. RTE.	SECTION	COUNTY	TOTAL SHEETS	SHEET NO.
3512	02-00177-00 WR	COOK	142	33

PROJECT NO. M-8003(426) — **CONTRACT NO. 63514**

FED. ROAD DIST. NO. 1 | ILLINOIS | FED. AID PROJECT