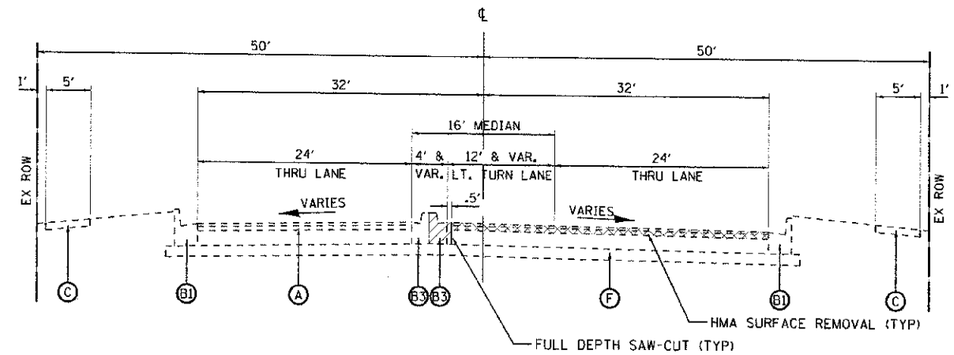

EXISTING TYPICAL SECTION
BOUGHTON ROAD
STA. 55+83.71 TO 60+35

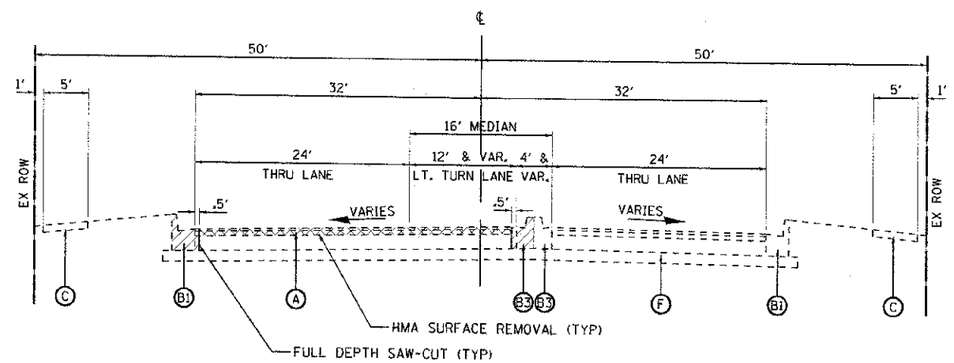

EXISTING TYPICAL SECTION
BOUGHTON ROAD
STA. 60+35 TO 67+63.37

LEGEND

- (A) EXISTING HMA PAVEMENT
  - 1.5" SURFACE COURSE
  - 2.5" BINDER COURSE
  - 8" OR 10" BASE COURSE
- (B1) EXISTING B-6.24 CURB & GUTTER
- (B2) EXISTING B-6.18 CURB & GUTTER
- (B3) EXISTING B-6.12 CURB & GUTTER
- (C) EXISTING CONCRETE SIDEWALK
- (D) EXISTING HMA BIKEPATH
- (E) EXISTING AGGREGATE SHOULDER, 6"
- (F) EXISTING AGGREGATE BASE COURSE
  - 6" TYPICAL AND VARIES

HMA SURFACE REMOVAL

FULL DEPTH REMOVAL

URS
100 S.WACKER DR.
SUITE 500
CHICAGO IL.60606
TEL (312)939-1000
FAX (312)939-4198

USER NAME = james.cush	DESIGNED - JRP	REVISED
	DRAWN - MRF	REVISED -
PLOT SCALE = 20.0000 ' / IN.	CHECKED - JRP	REVISED -
PLOT DATE = 10/19/2012	DATE - 10/19/2012	REVISED -

STATE OF ILLINOIS
DEPARTMENT OF TRANSPORTATION

EXISTING TYPICAL SECTIONS

SCALE: NTS | DRAWING NO. 3 OF 7 | STA. | TO STA.

F.A.U. RTE.	SECTION	COUNTY	TOTAL SHEETS	SHEET NO.
1644	01-00181-00-FP	WILL	328	13

CONTRACT NO. 63647

ILLINOIS FED. AID PROJECT

FILE NAME = d:\vedot-23367381_dgn\bforange\boontress-south\roadway\typsec\boton\Sh1-Typ5ec-082.dgn