LEGEND

E N	EXISTING LIGHTING UNIT TO REMAIN 40' M.H., 12' M.A., 400W, 240V HPS LUMINAIRE CITY OF NAPERVILLE
RR N	EXISTING LIGHTING UNIT TO BE REMOVED AND RELOCATED 40' M.H., 12' M.A., 400W, 240V HPS LUMINAIRE CITY OF NAPERVILLE
ET N	EXISTING LIGHTING UNIT TO REMAIN DURING CONSTRUCTION AND BE USED AS TEMPORARY LIGHT POLE 40' M.H., 12' M.A., 400W, 240V HPS LUMINAIRE CITY OF NAPERVILLE
RL N	NEW LOCATION OF EXISTING LIGHT POLES THAT ARE TO BE REMOVED AND RELOCATED CITY OF NAPERVILLE
N	EXISTING LIGHTING CONTROLLER CABINET, SINGLE DOOR, CONSOLE TYPE, 100A, 120/240V, 1Ø CITY OF NAPERVILLE MAINTAINED

NOTES:

1. FURNISH AND INSTALL A SECOND LIGHTING MAST ARM AND A LUMINAIRE ON THE TEMPORARY TRAFFIC SIGNAL WOOD POLES IN THE LOCATIONS SHOWN. THIS WORK SHALL BE DONE BEFORE THE EXISTING LIGHT POLES ARE DISCONNECTED OR REMOVED.
2. THE CONTRACTOR SHALL MAINTAIN THE EXISTING LIGHTING EQUIPMENT IN A FULLY OPERATIONAL STATE ON THE TRAFFIC SIDE OF THE ROADWAY. THE CONTRACTOR SHALL REWIRE EXISTING LIGHT POLES AND LIGHTING CIRCUITS, AS NECESSARY, TO KEEP THE LIGHT POLES OPERATIONAL DURING CONSTRUCTION. THE CONTRACTOR SHALL PROVIDE AND INSTALL ANY EQUIPMENT, MATERIALS, AND LABOR NECESSARY TO ACCOMPLISH THIS GOAL INCLUDING WOOD POLES, TEMPORARY WIRING (UNDERGROUND AND AERIAL) OF POLES, LUMINAIRES AND LIGHTING CONTROLLERS. THIS WORK IS INCLUDED UNDER PAY ITEM "MAINTAIN EXISTING LIGHTING SYSTEM".
3. ALL LIGHTING RELATED EQUIPMENT, MATERIALS AND LABOR FURNISHED AND INSTALLED BY THE CONTRACTOR DURING CONSTRUCTION TO MAINTAIN THE OPERATION OF THE EXISTING LIGHTING SYSTEM SHALL BE PAID FOR UNDER PAY ITEM "MAINTAIN EXISTING LIGHTING SYSTEM". THIS PAYMENT SHALL INCLUDE ALL MATERIALS AND EQUIPMENT NOT SPECIFICALLY SHOWN ON THE PLANS, BUT ARE NECESSARY TO MAINTAIN THE OPERATION OF THE LIGHTING SYSTEM DURING CONSTRUCTION.
4. FURNISH AND INSTALL AERIAL CABLES AND WOOD POLES TO SUPPORT CABLES IF PERMANENT UNDERGROUND WIRING CANNOT BE INSTALLED IN THIS STAGE, OR EXISTING WIRING CANNOT BE MAINTAINED DURING CONSTRUCTION. NUMBER AND LOCATIONS OF TEMPORARY WOOD POLES AND AERIAL WIRING IS SHOWN AS AN EXAMPLE ONLY, AND ARE NOT LIMITED TO WHAT IS SHOWN ON THESE PLANS. PAYMENT FOR THIS WORK SHALL BE AS DESCRIBED IN NOTE 2 ABOVE.

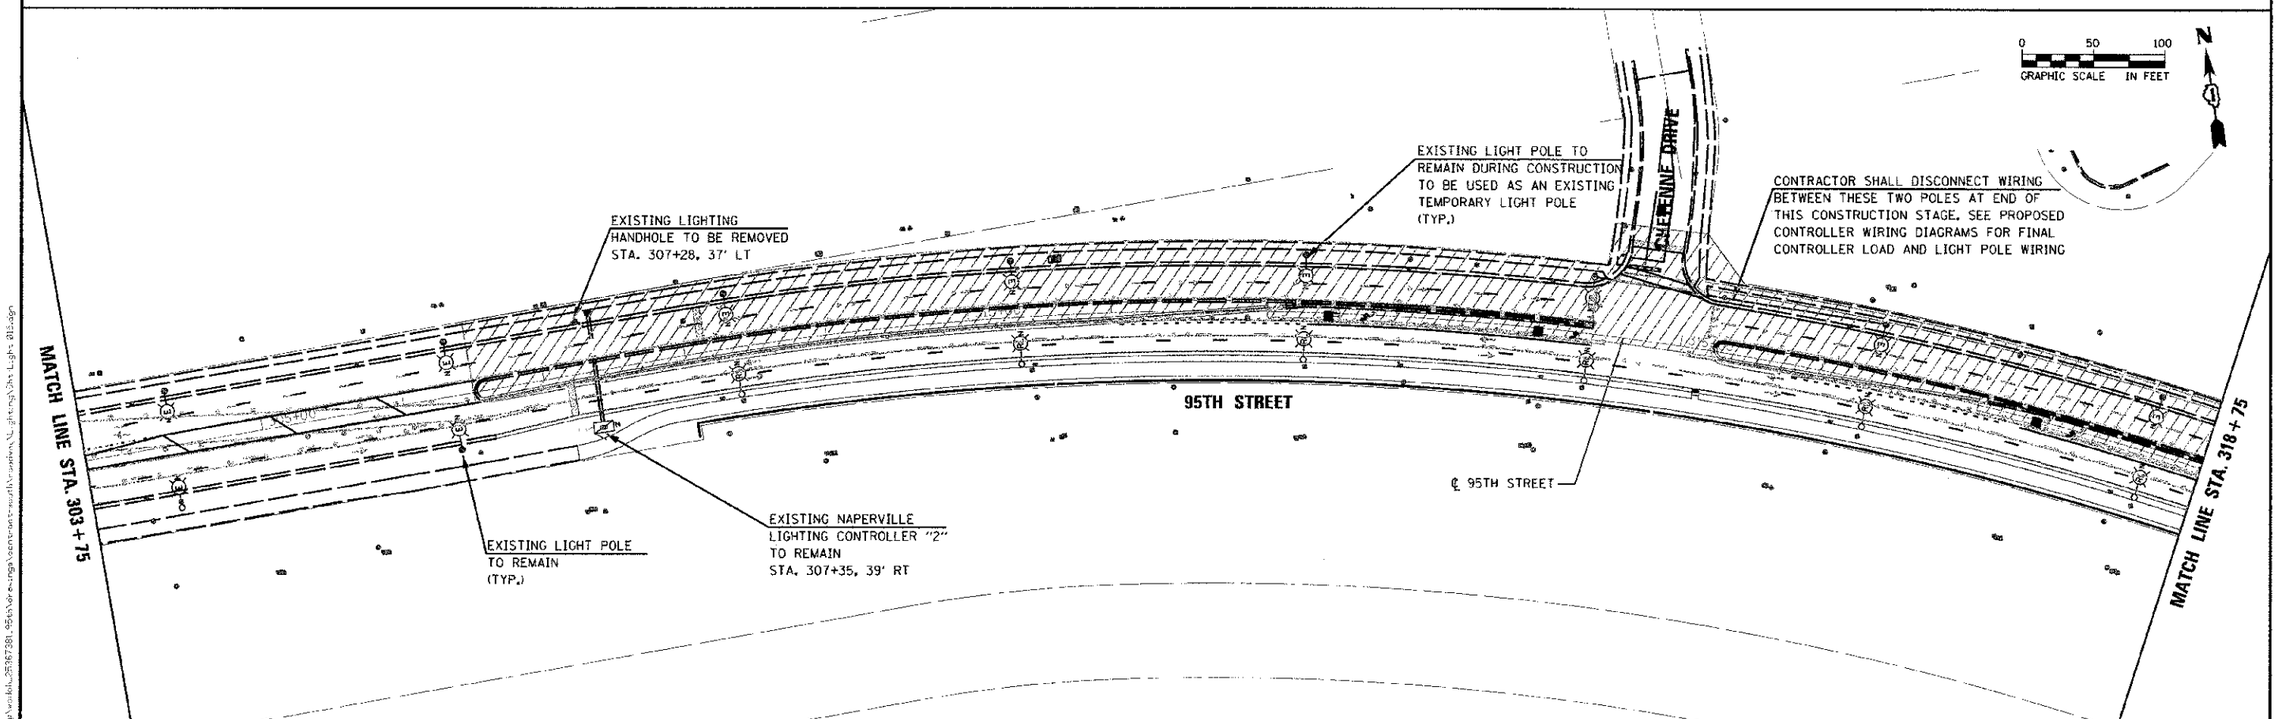

URS
100 S.WACKER DR.
SUITE 500
CHICAGO, IL 60606
TEL (312)-939-1000
FAX (312)-939-4198

USER NAME = jamesjosh	DESIGNED - MAE	REVISED -
	DRAWN - MAE	REVISED -
PLOT SCALE = 50.0000 ' / IN.	CHECKED - DAD	REVISED -
PLOT DATE = 12/16/2012	DATE - 08/05/2011	REVISED -

STATE OF ILLINOIS
DEPARTMENT OF TRANSPORTATION

95TH STREET
TEMPORARY LIGHTING PLAN - STAGE 2 (SHEET 1 OF 4)

SCALE: 1"=50' | DRAWING NO. 15 OF 30 | STA. 291+70.56 TO STA. 318+75

F.A.U. RTE.	SECTION	COUNTY	TOTAL SHEETS	SHEET NO.
1644	01-00181-00-FP	WILL	328	143

CONTRACT NO. 63647

ILLINOIS FED. AID PROJECT

FILE NAME = q:\work\DEN\87381.65\Wordexcerpts\north\Lighting\Det Light 015.dgn