20 0 20

SCALE IN FEET

THE CONTRACTOR SHALL BE RESPONSIBLE FOR PERFORMING ALL NECESSARY EQUIPMENT AND PHASING CHANGES TO THE INSTALLATION TO COVER THE DIFFERENT SIGNAL HEAD REQUIREMENTS AND SIGNAL PHASING. THE COST OF THIS WORK WILL BE INCLUDED IN THE COST OF TEMPORARY TRAFFIC SIGNAL INSTALLATION.

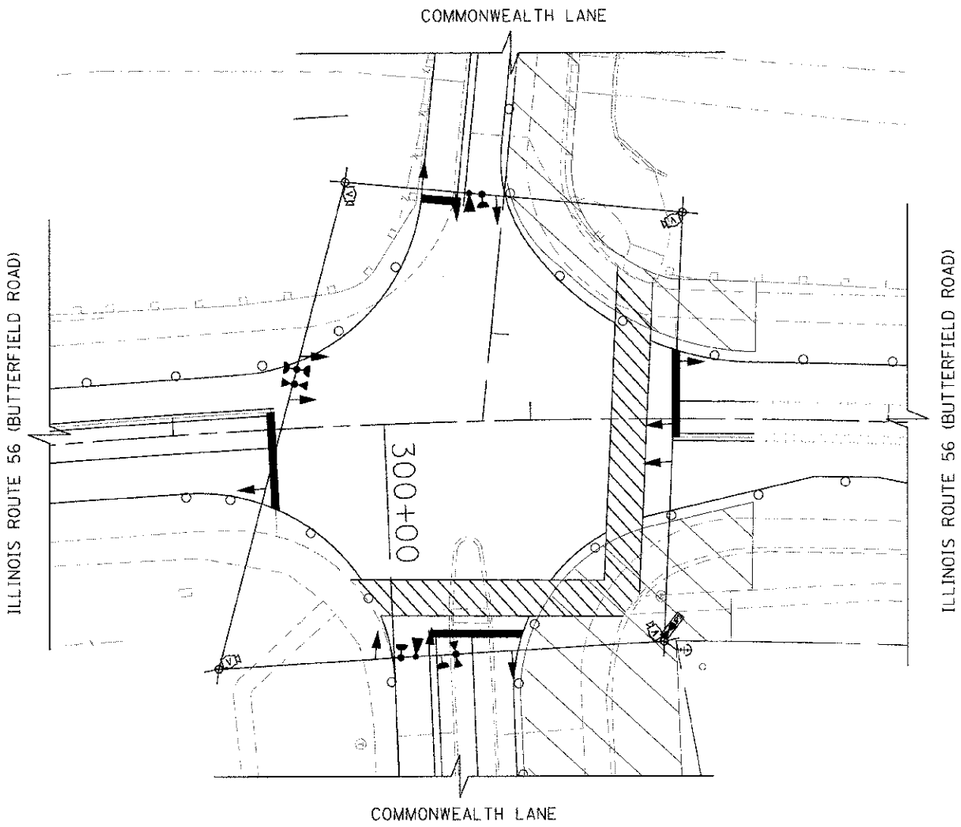

MAINTENANCE OF TRAFFIC
STAGE 1

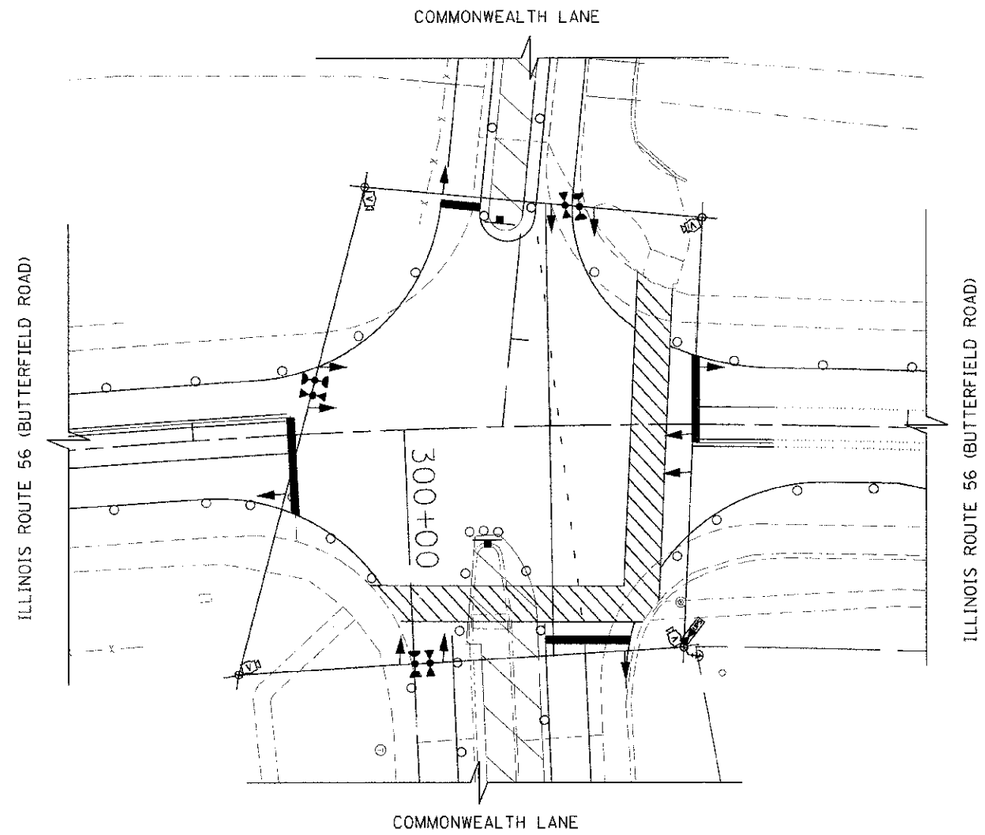

MAINTENANCE OF TRAFFIC
STAGE 2

USER NAME = dkendall	DESIGNED - JSL	REVISED - 10/10/12	
FILE NAME = D:\X008B-TS-Temp-Sheet2.dgn	DRAWN - JSL	REVISED -	
PLOT SCALE = 240.0022 ' / FT.	CHECKED - RPJ	REVISED -	
PLOT DATE = 10/21/2012	DATE - 10/22/2012	REVISED -	

TranSystems

STATE OF ILLINOIS
DEPARTMENT OF TRANSPORTATION

ILLINOIS ROUTE 56 (BUTTERFIELD ROAD) AT COMMONWEALTH LANE
TEMPORARY TRAFFIC SIGNAL M.O.T. STAGING PLAN (1 of 2)

SCALE: 1"=20' | SHEET NO. 44 OF 108 SHEETS

F.A.U. RTE.	SECTION	COUNTY	TOTAL SHEETS	SHEET NO.
3545	09-00170-00-CH	DUPAGE	108	44

CONTRACT NO. 63742

FED. ROAD DIST. NO. 7 ILLINOIS FED. AID PROJECT

PLAN | SURVEYED | DATE | NOTE BOOK | CALC. COMPLT. CHECKED | PLAN FILE CHANGE | NO. | BY | DATE

PROFILE | SURVEYED | DATE | NOTE BOOK | GRADES CHECKED | SAW. NO. ED | PROFILE CHANGE | NO. | BY | DATE

FILE PATH - g:\ch85\00B8\cad\sheets\00B0B-TS-Temp-Sheet2.dgn