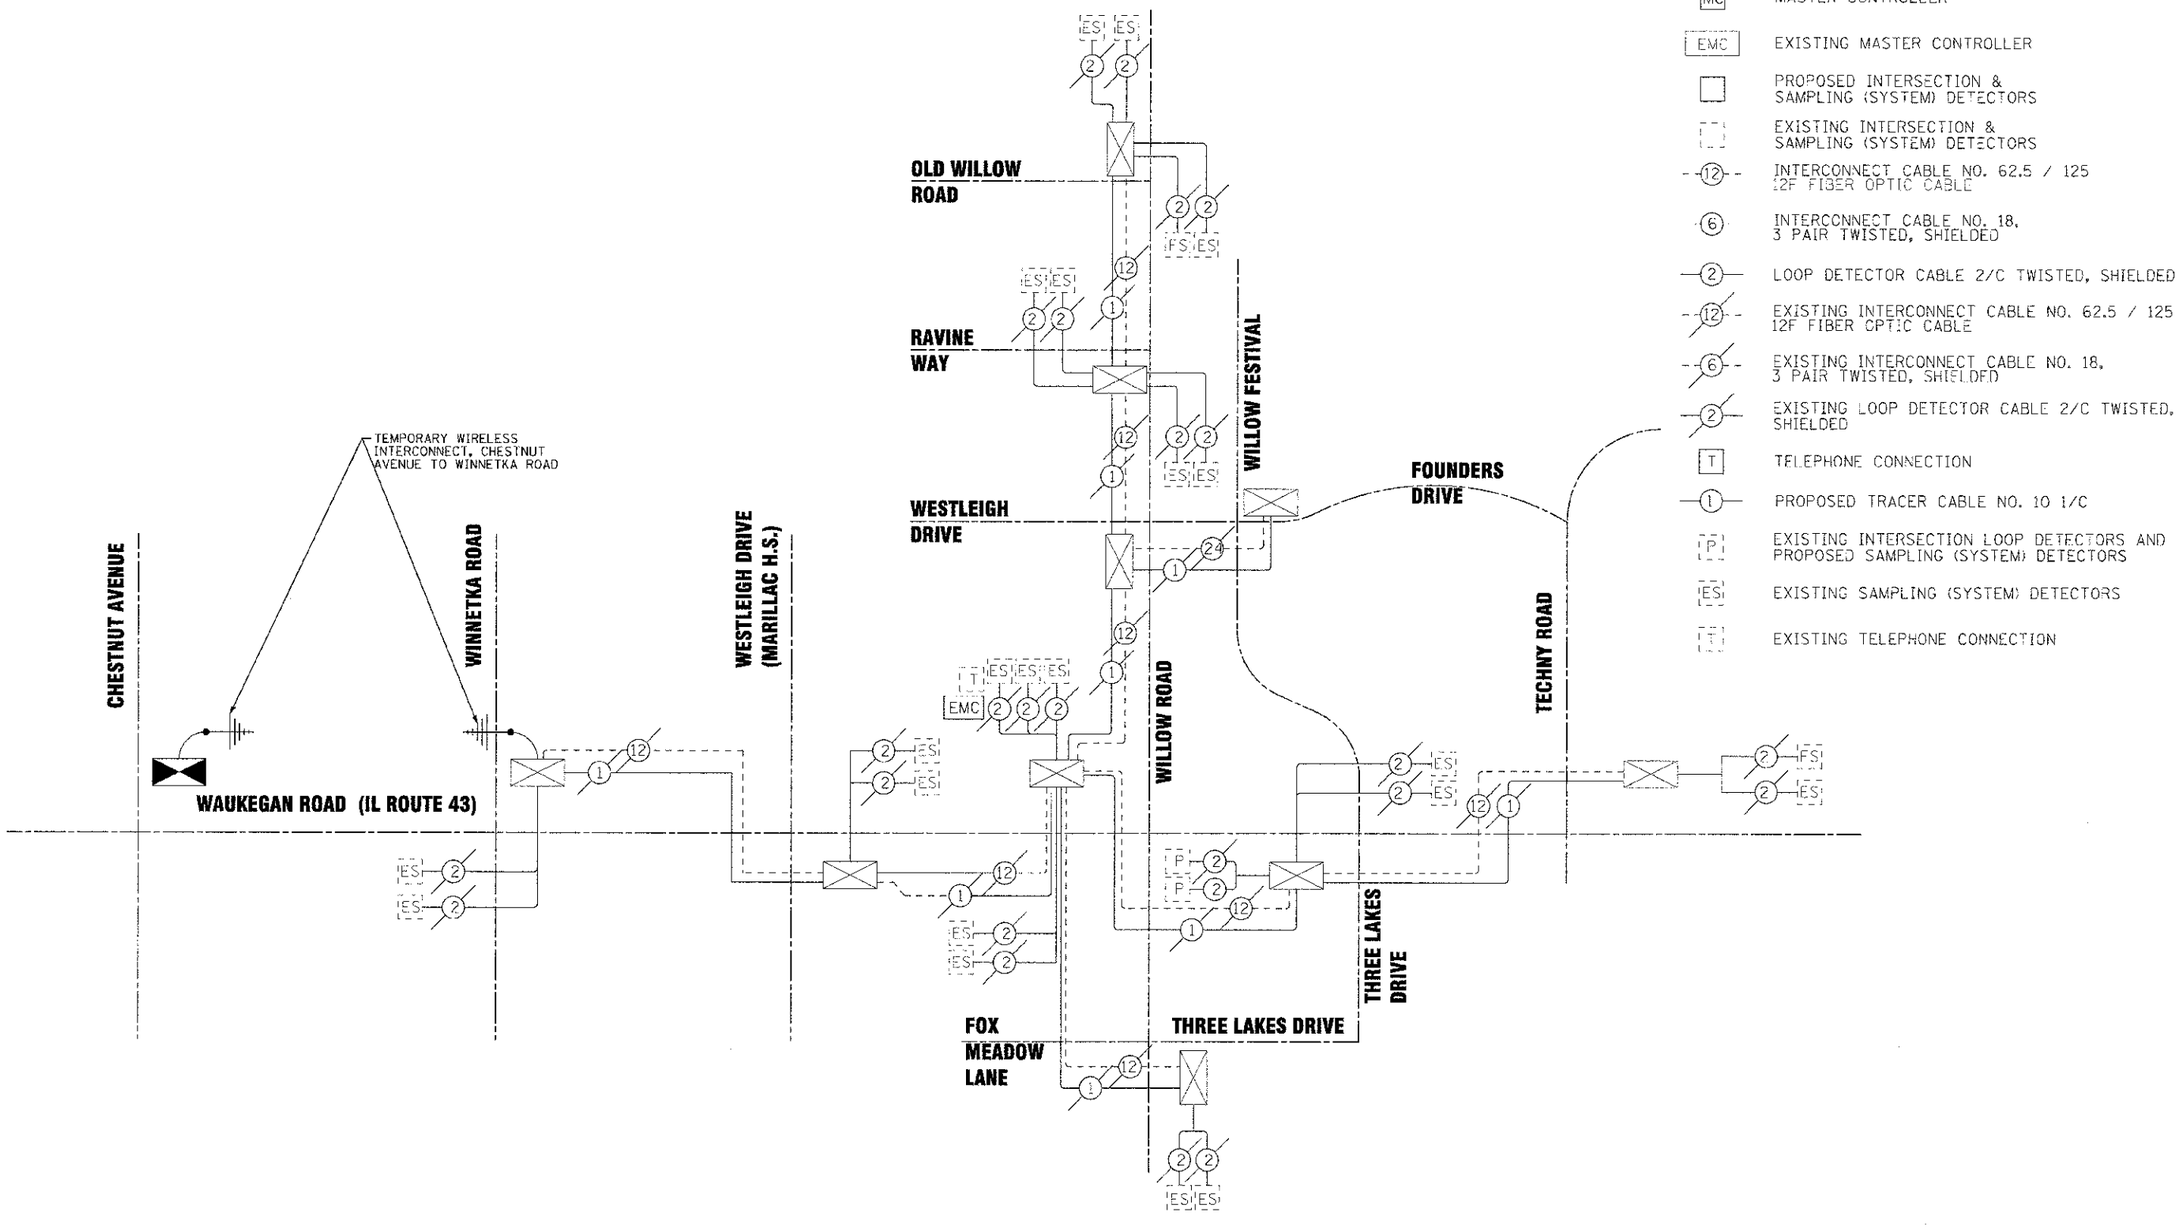

COPYRIGHT © 2012 BY BAXTER & WOODMAN, INC.
PROPRIETARY INFORMATION
LICENSE NO. - 184-005811 EXPIRES 04/30/13
07/31/2012 2:25:49 PM
...\plots\tcp\f-FULL\default.ctb
...\2012\WO0025-2\TS\TEMP_INTERCONNECT\WO0025-2-TS_TEMP_INTERCONNECT_SCHEM.dgn
chestnut and 4WYCADD-SURVEY\DRAWINGS\WO0025-2-TS_TEMP_INTERCONNECT_SCHEM.dgn
Div Eng\WO0025-2
d:\crystal docs\CR WW\WO0025-Supp

DESIGNED - DSH	REVISED - 9/28/12 PER IDOT	STATE OF ILLINOIS DEPARTMENT OF TRANSPORTATION	TEMPORARY INTERCONNECT SCHEMATIC: WAUKEGAN ROAD (IL ROUTE 43) CHESTNUT AVENUE TO TECHNY ROAD
DRAWN - MAC	REVISED - 10/29/12 PER IDOT		
CHECKED - TLH	REVISED -		SCALE: NONE STA. TO STA.
DATE - 8/23/12	FILE - 1:0025-12-TS_TEMP_INTER_SCHEM.sht		

F.A.P./F.A.U. RTE.	SECTION	COUNTY	TOTAL SHEETS	SHEET NO.
0348/1352	05-00160-00-CH	COOK	109	63
	C-91-070-06	CONTRACT NO. 63756		
FED. ROAD DIST. NO. 1	ILLINOIS	FED. AID PROJECT F-0348(135)		