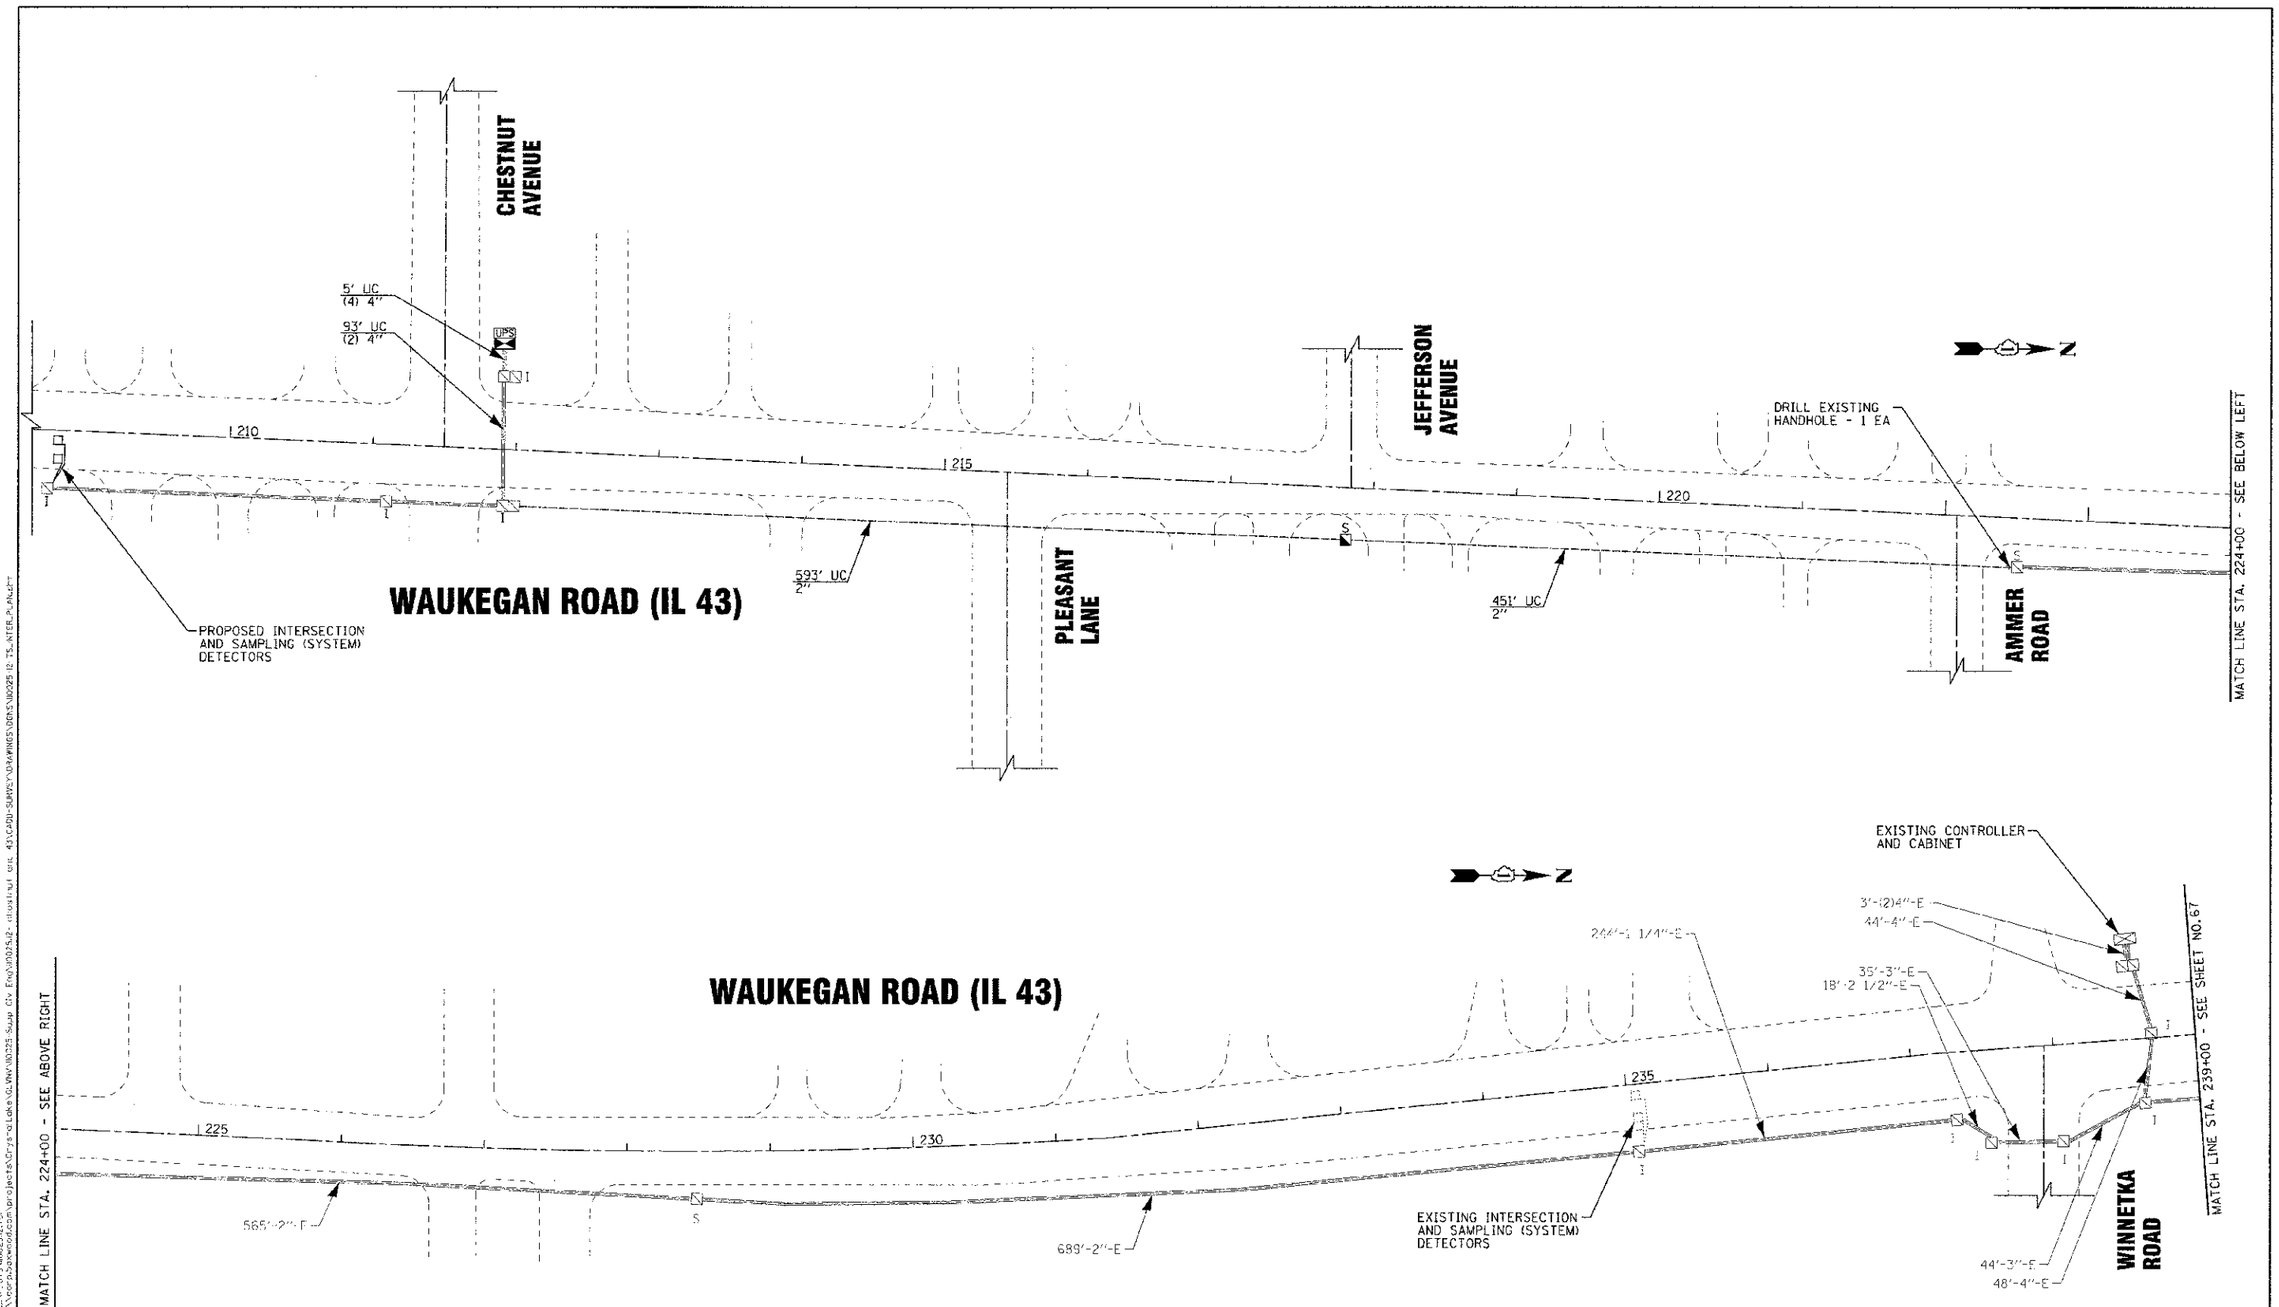

BAXTER & WOODMAN Consulting Engineers	DESIGNED - DSH	REVISED 9/28/12 PER IDOT	STATE OF ILLINOIS DEPARTMENT OF TRANSPORTATION
	DRAWN - MAC	REVISED - 10/29/12 PER IDOT	
	CHECKED - TLH	REVISED -	
	DATE - 8/23/12	FILE - 110025-12-TS_INTER_PLAN.sht	

INTERCONNECT PLAN: CHESTNUT AVENUE TO TECHNY ROAD

SCALE: 1"=50' | STA. 209+00 TO STA. 239+00

F.A.P./F.A.U. RTE.	SECTION	COUNTY	TOTAL SHEETS	SHEET NO.
0348/1352	05-00160-00-CH	COOK	109	66
	C-91-070-06	CONTRACT NO. 63756		
FED. ROAD DIST. NO. 1 ILLINOIS		FED. AID PROJECT F-0348(35)		