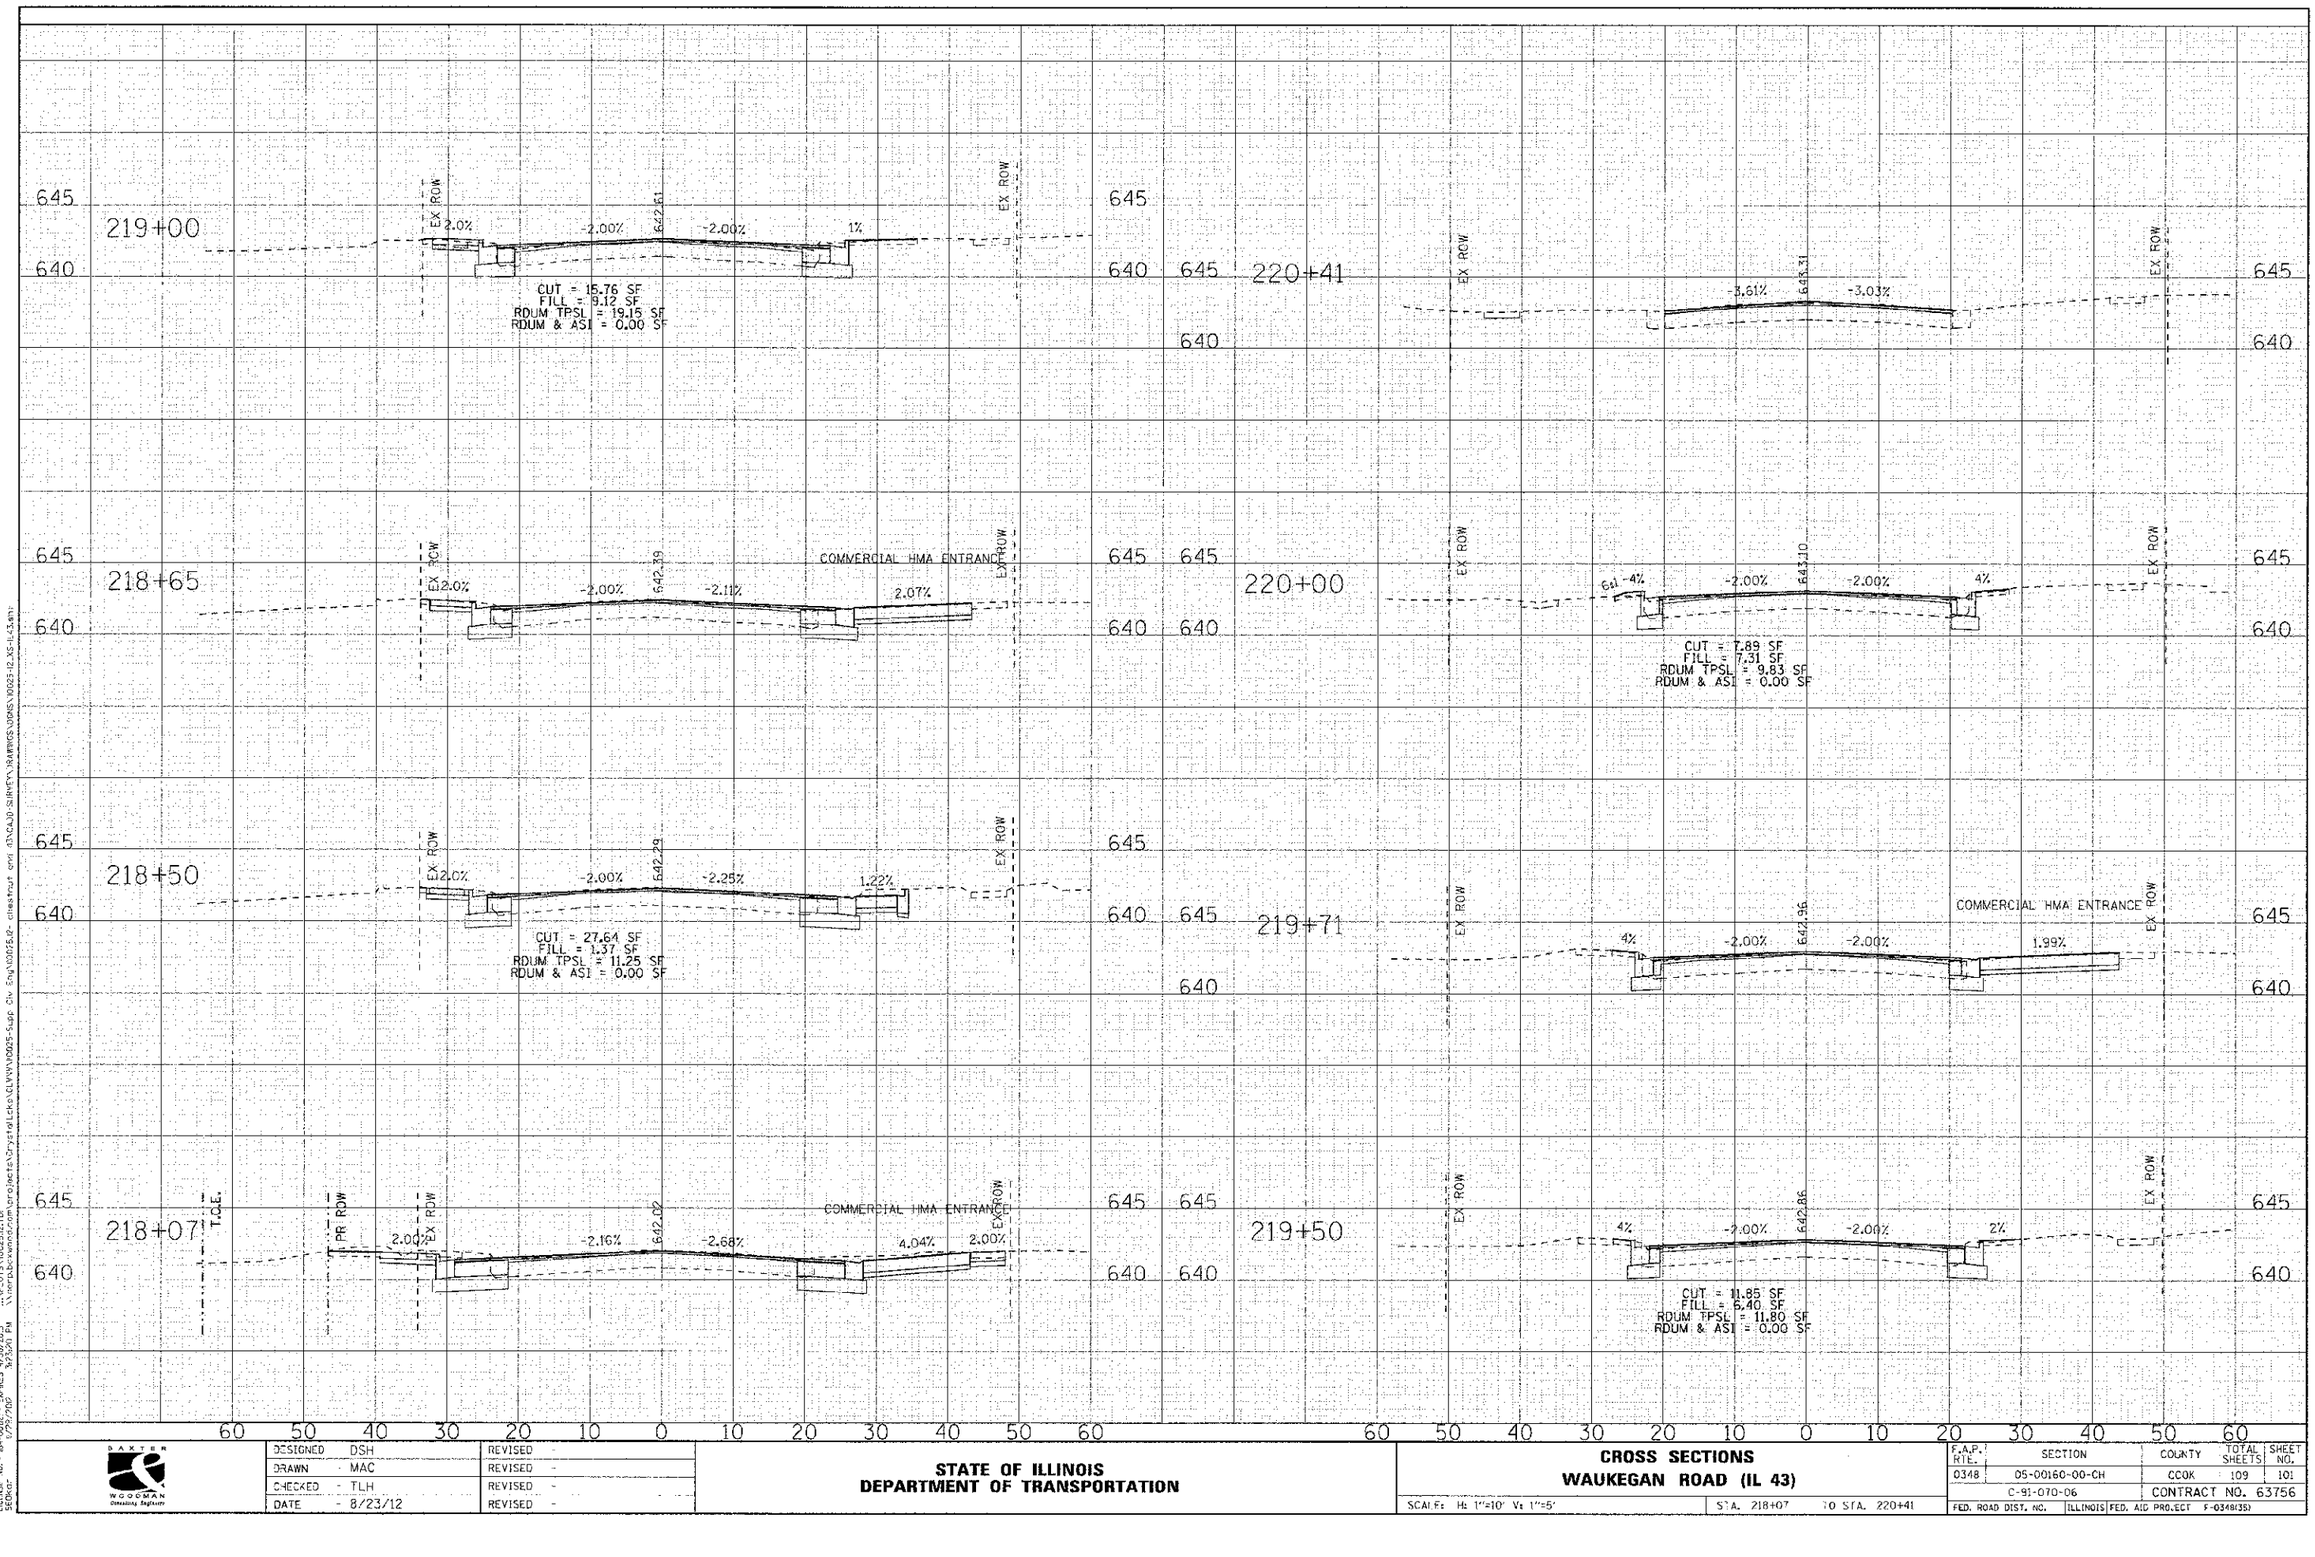

COPYRIGHT © 2012 BY BAXTER & WOODMAN, INC
ALL RIGHTS RESERVED - PROPRIETARY INFORMATION
LICENSE NO. - 184-001821 - EXPIRES 4/30/2013
6/29/2012 4:26:01 PM

\\vastorc\prof-sys\data\...\P-015\10025.02.tbl
\\Mentor\Bowman\Corporate\Projects\Crystal Lake\CLW\W10025-Supp Civ Eng\10025.02- chestnut and IDOT\CAD\SURVEY\RAMPS\10025-12_XS-IL-43.dgn

DESIGNED	DSH	REVISED	-
DRAWN	MAC	REVISED	-
CHECKED	TLH	REVISED	-
DATE	8/23/12	REVISED	-

STATE OF ILLINOIS
DEPARTMENT OF TRANSPORTATION

CROSS SECTIONS
WAUKEGAN ROAD (IL 43)

SCALES: H: 1"=10' V: 1"=5' | STA. 218+07 TO STA. 220+41

F.A.P. RTE.	SECTION	COUNTY	TOTAL SHEETS	SHEET NO.
0348	05-00160-00-CH	COOK	109	101
	C-91-070-06	CONTRACT NO. 63756		
FED. ROAD DIST. NO.	ILLINOIS	FED. AID PROJECT	F-0348(35)	