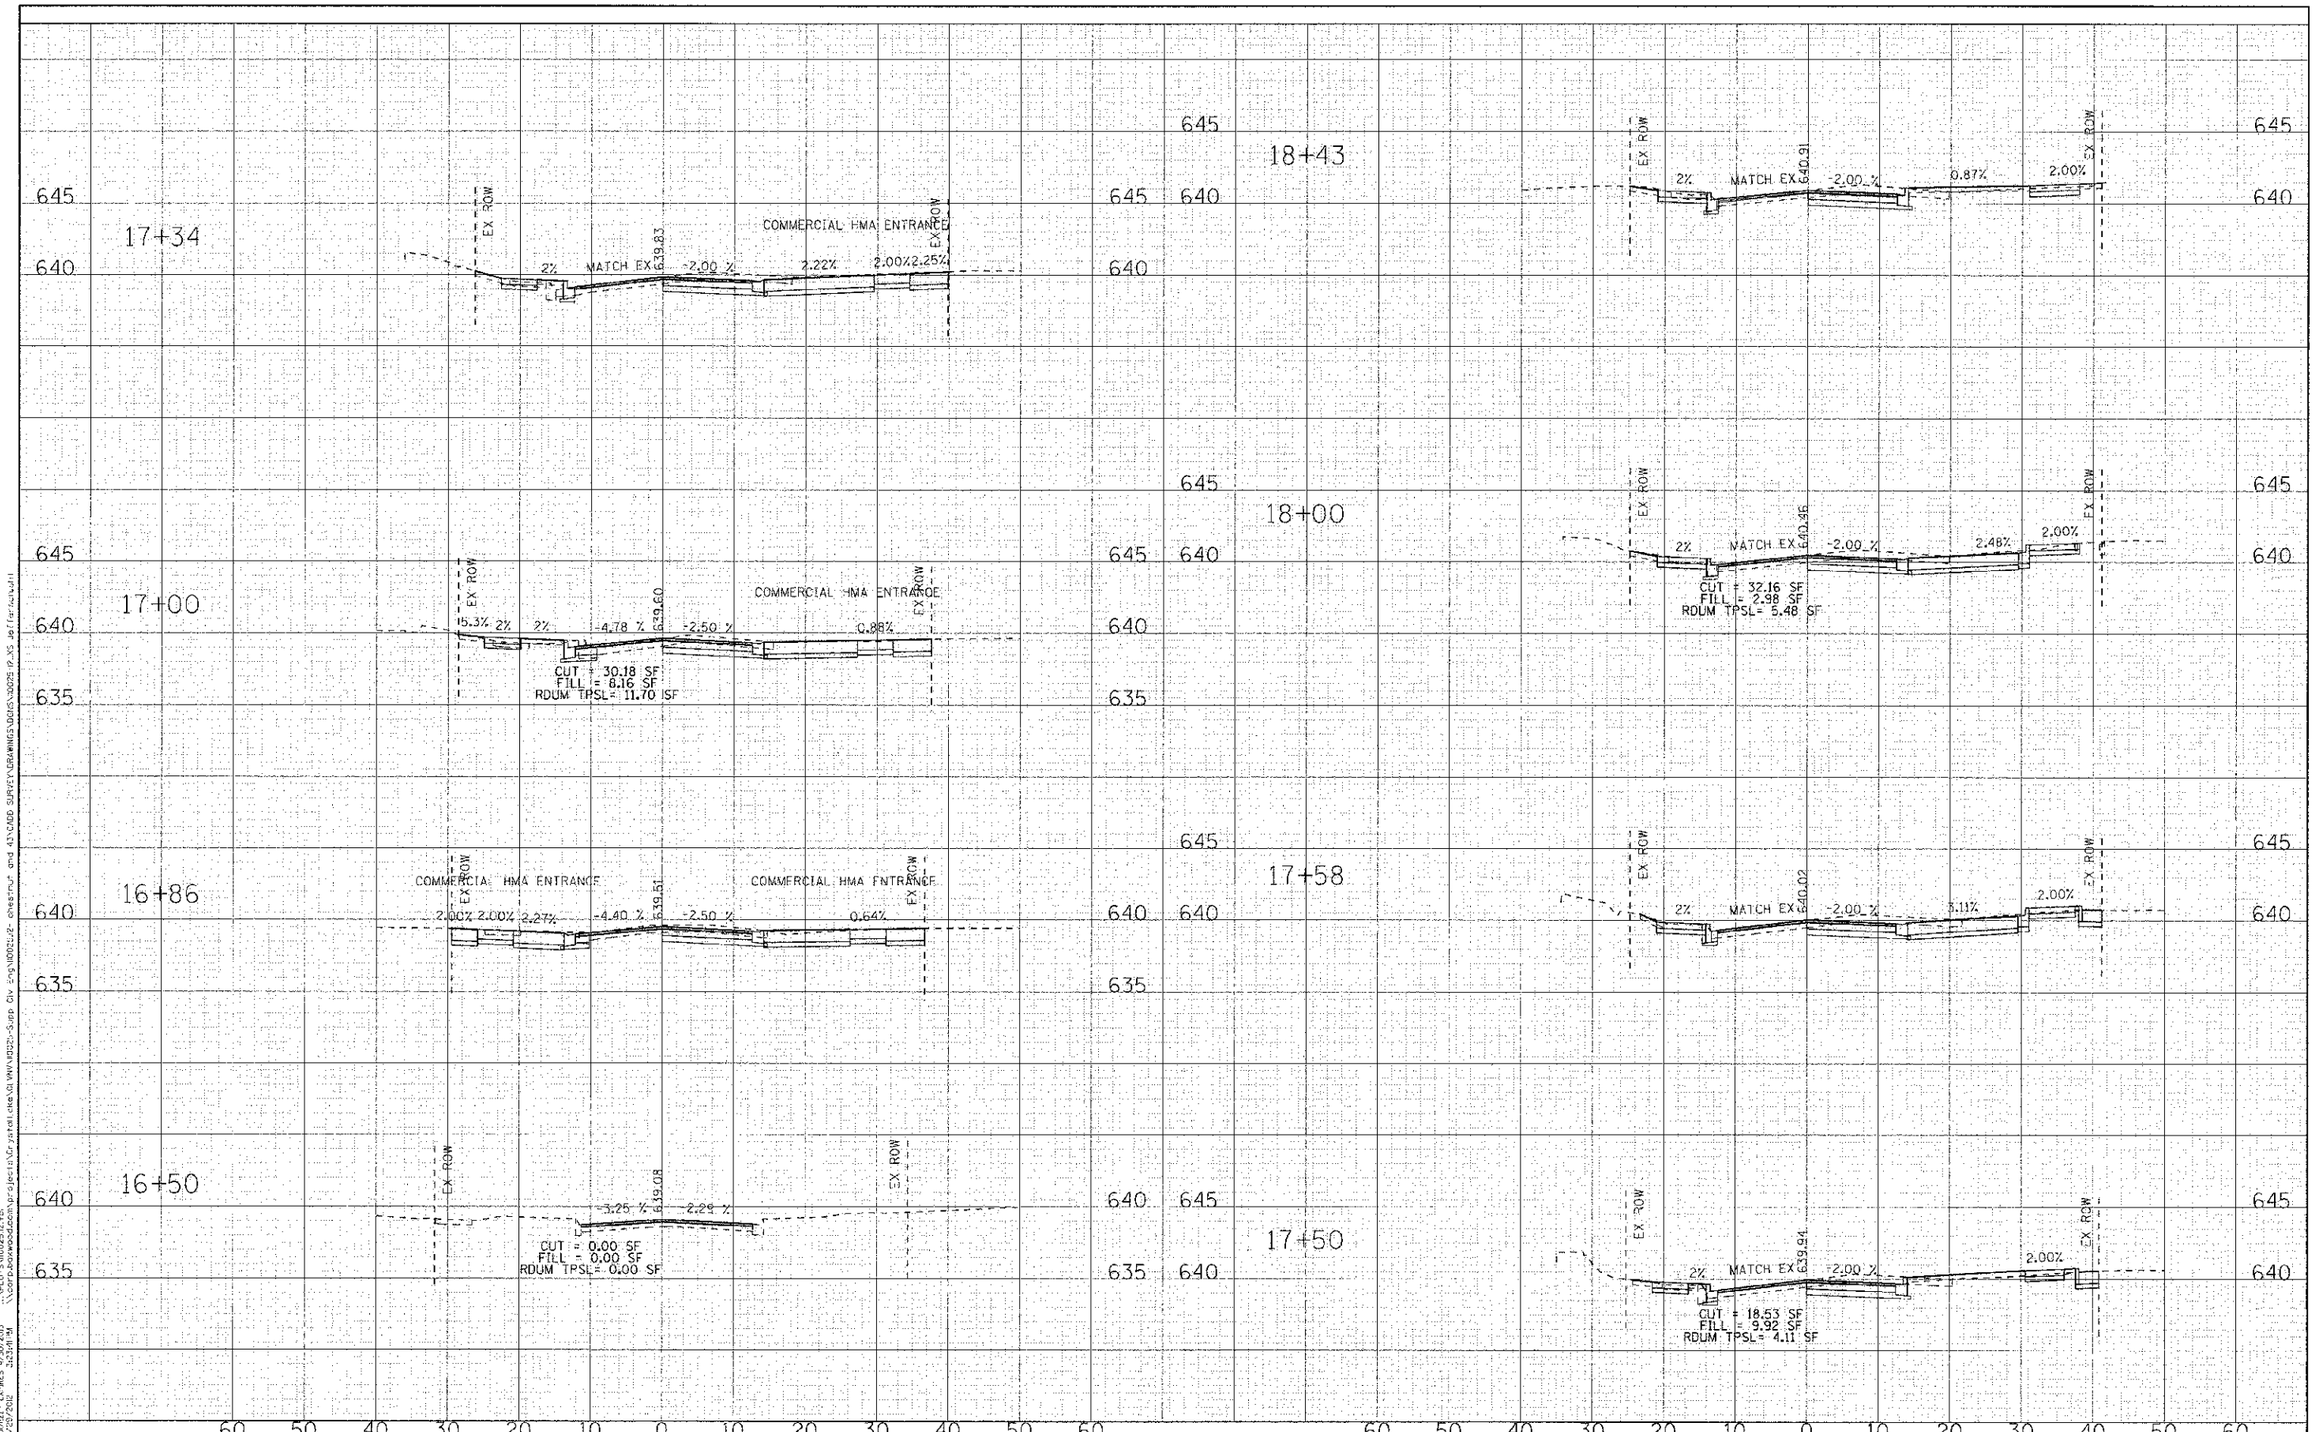

COPYRIGHT © 2012 BY BAXTER & WOODMAN, INC.
STATE OF ILLINOIS - PROFESSIONAL DESIGN - NOT VALID WITHOUT ORIGINAL SIGNATURE AND SEAL

...\sheets\plot-BW_Default.stb
...\PLOTS\W0025_12.tbl
\\corridorsdocumentprojection\Projects\Rte 50\WW\W0025-Supp Div Jeff\W0025_12 sheets.rvt 4/30/2013 8:30:00 AM

BAXTER & WOODMAN Consulting Engineers	DESIGNED - DSH	REVISED -	
	DRAWN - TLH	REVISED -	
	CHECKED - DSH	REVISED -	
	DATE - 8/24/12	REVISED -	

STATE OF ILLINOIS
DEPARTMENT OF TRANSPORTATION

CROSS SECTIONS
JEFFERSON AVENUE

SCALE: H: 1"=10' V: 1"=5' | STA. 18+50 TO STA. 18+43

F.A.P. RTE.	SECTION	COUNTY	TOTAL SHEETS	SHEET NO.
0348	05-00160-00-CH	COOK	109	107
	C-91-070-06	CONTRACT NO. 63756		
FED. ROAD DIST. NO.	ILLINOIS	FED. AID PROJECT F-0348(35)		