PROP. CURVE US34-9
PI STA. = 610+52.93
Δ = 19° 40' 51" (LT)
D = 1° 30' 00"
R = 3,819.72'
T = 662.56'
L = 1,312.06'
E = 57.04'
e = 4.60% (70 MPH)
T.R. = 41'
S.E. RUN = 207'
P.C. STA. = 603+90.37
P.T. STA. = 617+02.43

PLAN
SURVEYED
PLOTTED
ALIGNMENT CHECKED
RT. OF WAY CHECKED
CADD FILE NAME
NOTE BOOK
NO.
BY
DATE

PROFILE
SURVEYED
PLOTTED
PROFILE CHECKED
BM. NOTED
STRUCTURE NO'S/TNS CHKD
NOTE BOOK
NO.

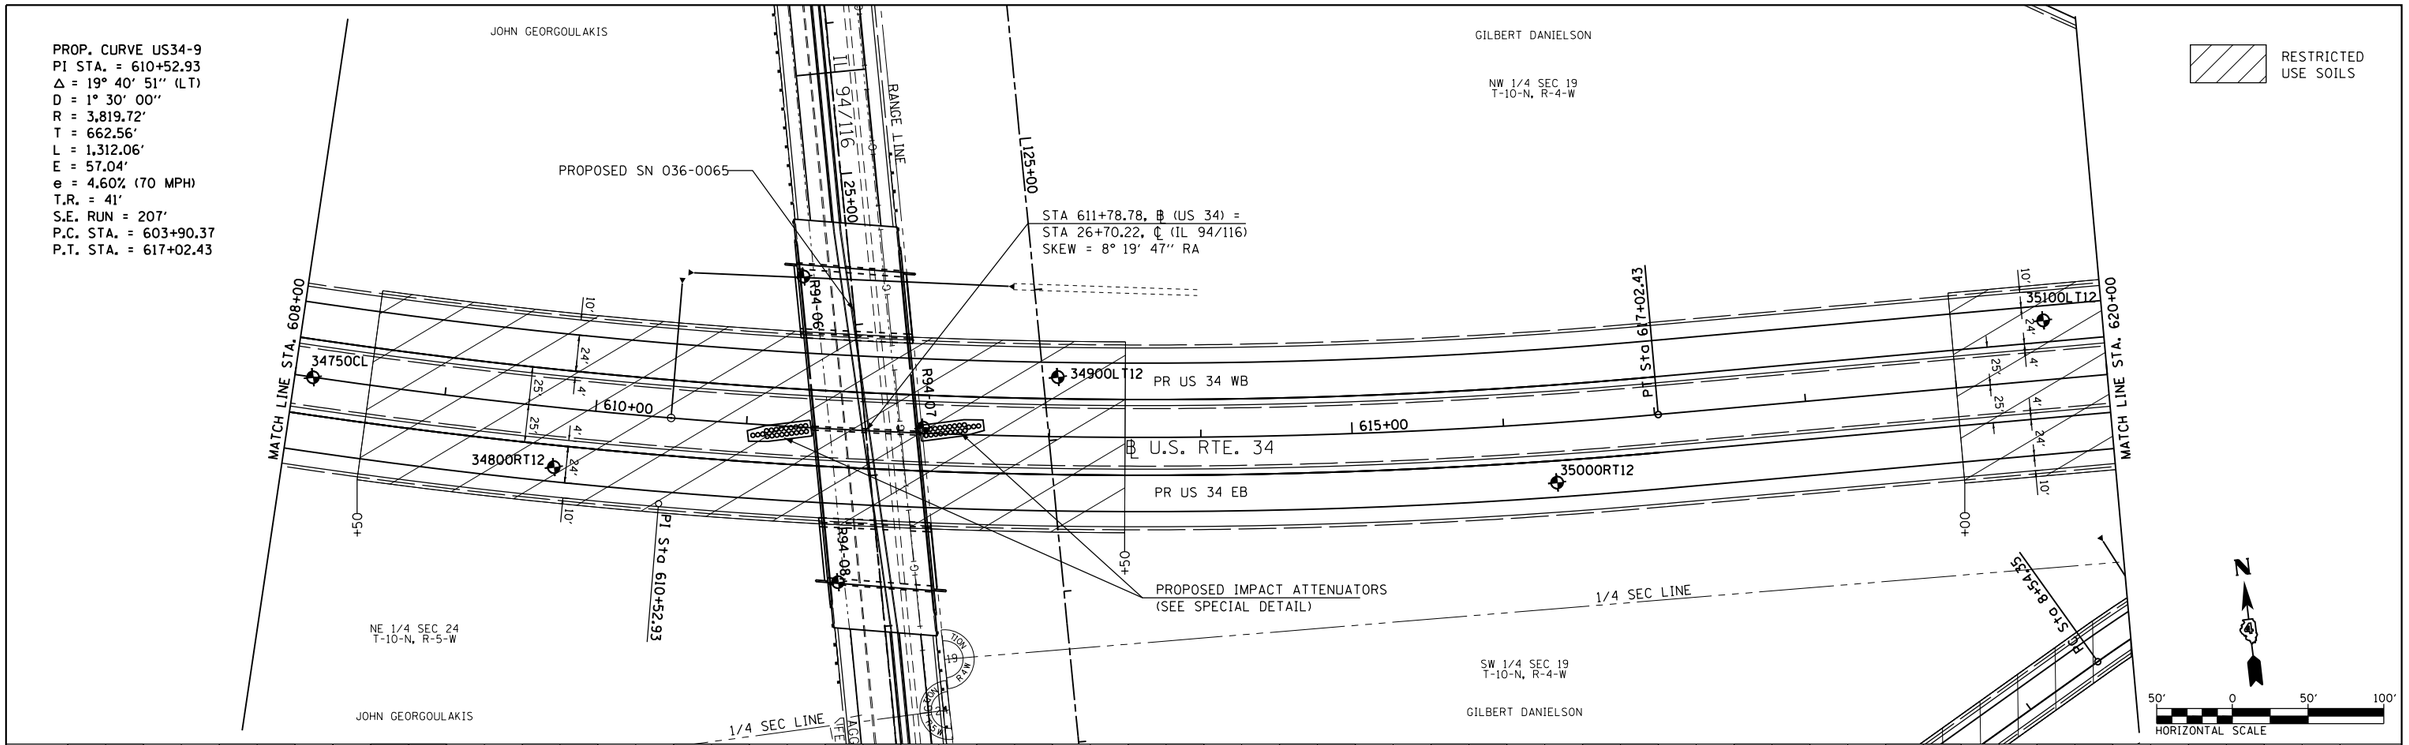

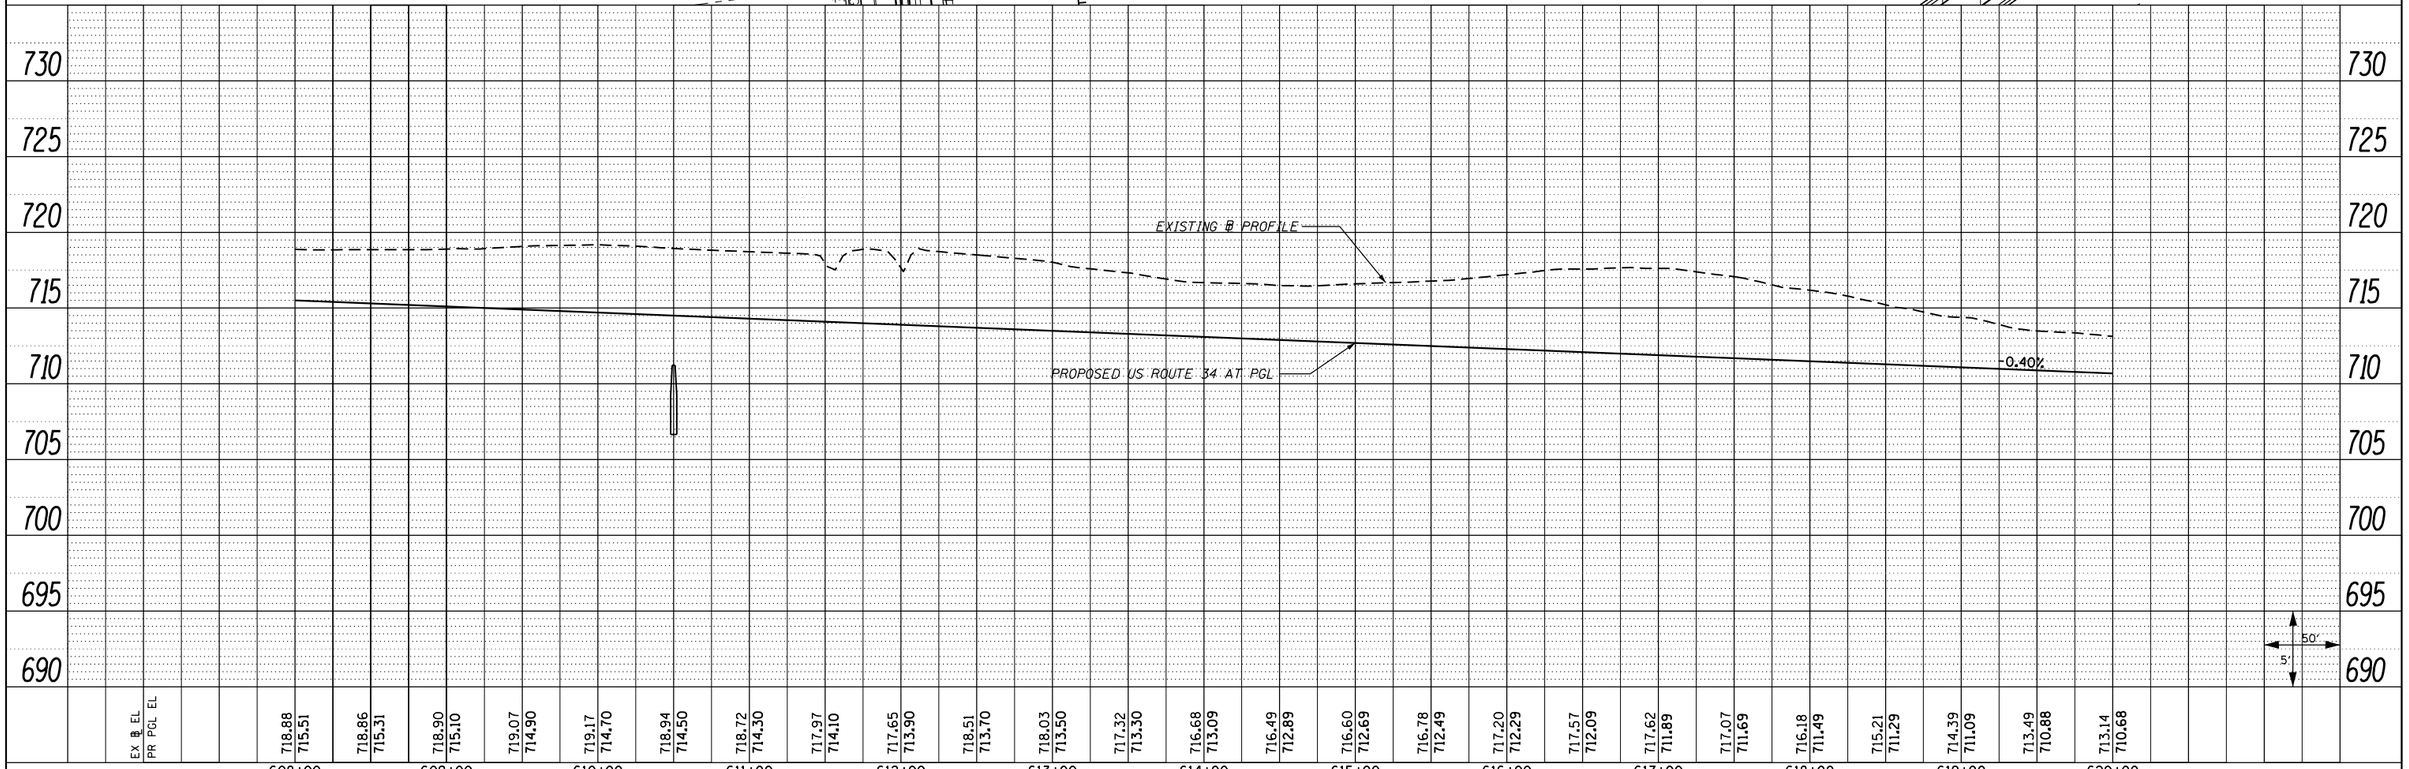

FILE NAME = D468409-sht-10-plnprf-US34-09.dgn	USER NAME = zach1	DESIGNED - DBS	REVISED -
		DRAWN - PSBA	REVISED -
	PLOT SCALE = 100.0000 ' / in.	CHECKED - CSB	REVISED -
	PLOT DATE = 10/16/2012	DATE - 10/2012	REVISED -

STATE OF ILLINOIS
DEPARTMENT OF TRANSPORTATION

ROADWAY PLAN AND PROFILE
US ROUTE 34

SCALE: 1"=50' | SHEET NO. 10 OF 67 SHEETS | STA. 608+00 TO STA. 620+00

F.A.P. RTE.	SECTION	COUNTY	TOTAL SHEETS	SHEET NO.
313	7-2 ; 6-1	HENDERSON	976	144
		CONTRACT NO. 68409		
	ILLINOIS FED. AID PROJECT			