GRADING, DRAINAGE STRUCTURES AND PAVEMENT

GRADING AND DRAINAGE STRUCTURES

PAVING OF PREVIOUSLY GRADED SECTION

TEMPORARY CROSSOVER

TRAFFIC CONTROL STANDARDS

701001 701006 701011 701326

NOTES:

1. CONSTRUCT PROPOSED US 34 PAVEMENT TO TOP OF POLY HOT-MIX ASPHALT BINDER COURSE IN WESTBOUND LANE, STA 794+00 TO 800+00.

MAINTENANCE OF TRAFFIC STAGE 1

SEQUENCE OF CONSTRUCTION

1. INSTALL WICK DRAINS AND DRAINAGE BLANKET FOR FUTURE US 34 FROM STA 750+00 TO STA 757+35.
2. PLACE EMBANKMENT AND DRAINAGE STRUCTURES FOR FUTURE US FROM STA 750+00 TO STA 786+00± WB & STA 789+00± EB.
3. BUILD SN 036-0062, 0063 OVER SOUTH HENDERSON CREEK.
4. PLACE EMBANKMENT, DRAINAGE STRUCTURES AND PAVE DETOUR No. 2 FROM STA 779+70 TO STA 801+03. ESTIMATED 190 DAYS FOR US 34 EMBANKMENT SETTLEMENT.
5. PLACE EMBANKMENT, DRAINAGE STRUCTURES AND PAVE TR 178 (1800 E) INCLUDING FINAL SURFACE.
6. GRADE FOR DRAINAGE PROPOSED US 34 STA 789+00 TO STA 800+00 RT.

TRAFFIC PLACEMENT

1. MAINTAIN EASTBOUND AND WESTBOUND TRAFFIC ON EXISTING US 34.
2. CLOSE TR 178 (1800 E) FOR RECONSTRUCTION.

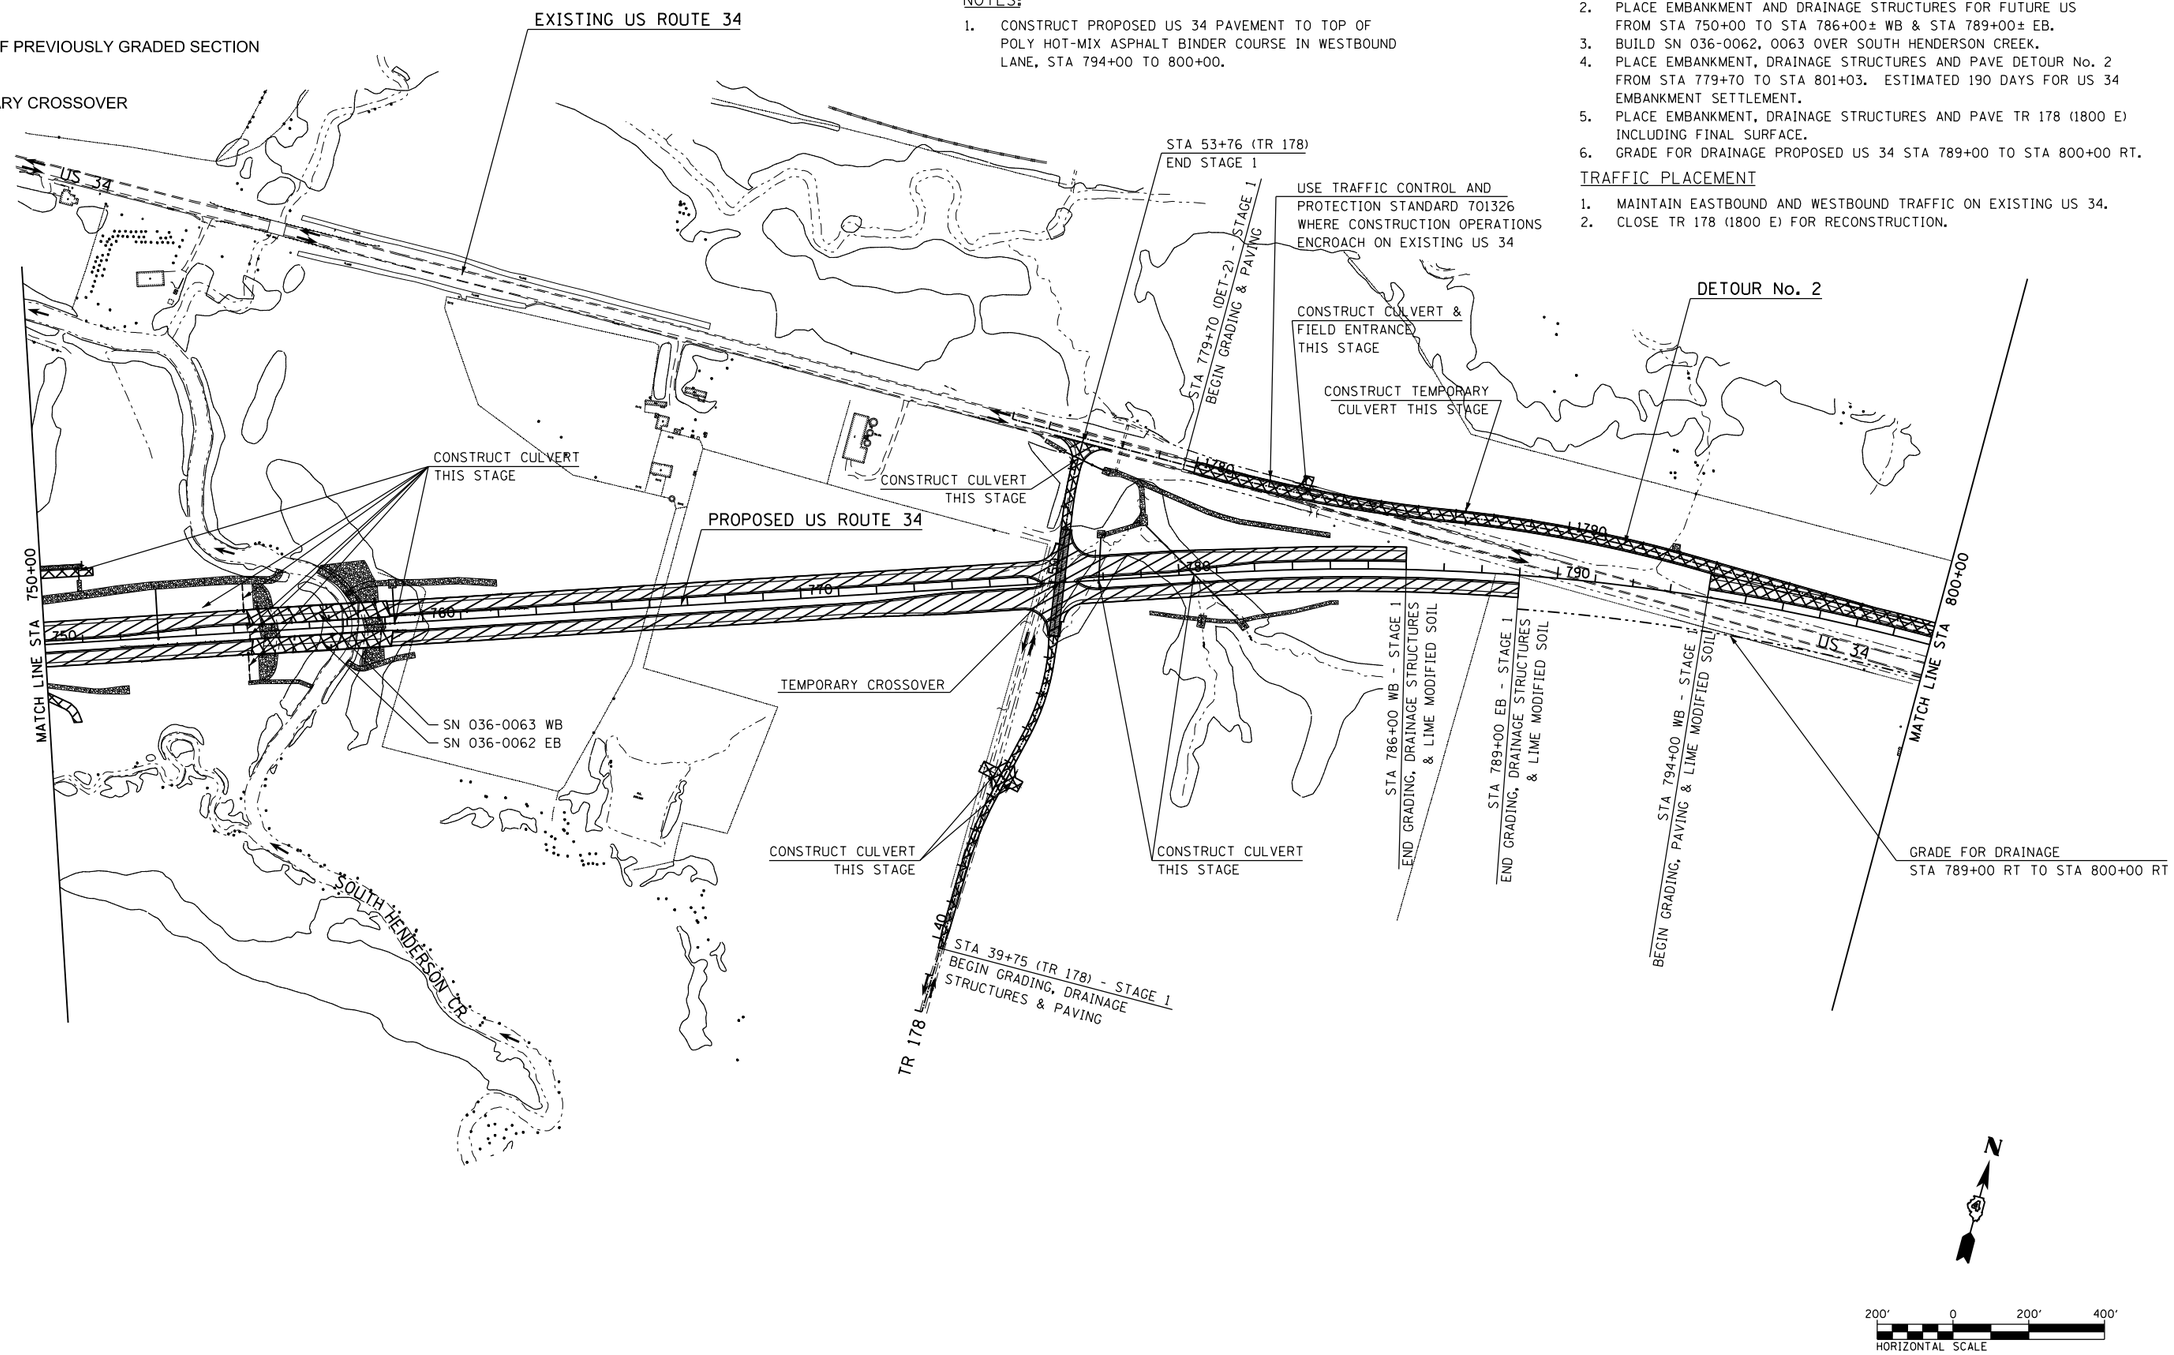

FILE NAME = D468409-SHT-STAGING_1-06.dgn	USER NAME = zachl	DESIGNED - DBS	REVISED -	STATE OF ILLINOIS DEPARTMENT OF TRANSPORTATION	CONSTRUCTION STAGING PLANS STAGE 1 – US ROUTE 34	F.A.P RTE. 313	SECTION 7-2; 6-1	COUNTY HENDERSON	TOTAL SHEETS 976	SHEET NO. 229
		DRAWN - PSBA	REVISED -							
	PLOT SCALE = 400.0000 ' / in.	CHECKED - CSB	REVISED -					CONTRACT NO. 68409		
	PLOT DATE = 10/16/2012	DATE - 10/2012	REVISED -		SCALE: 1" = 200' SHEET NO. 6 OF 17 SHEETS STA. 750+00 TO STA. 800+00			ILLINOIS FED. AID PROJECT		