PLAN
SURVEYED
PLOTTED
ALIGNMENT CHECKED
RT. OF WAY CHECKED
CADD FILE NAME
NOTE BOOK
NO.
BY
DATE

PROFILE
SURVEYED
PLOTTED
CROSSES CHECKED
BAR. NOTED
STRUCTURE NO'S/TNS CHKD
NOTE BOOK
NO.
BY
DATE

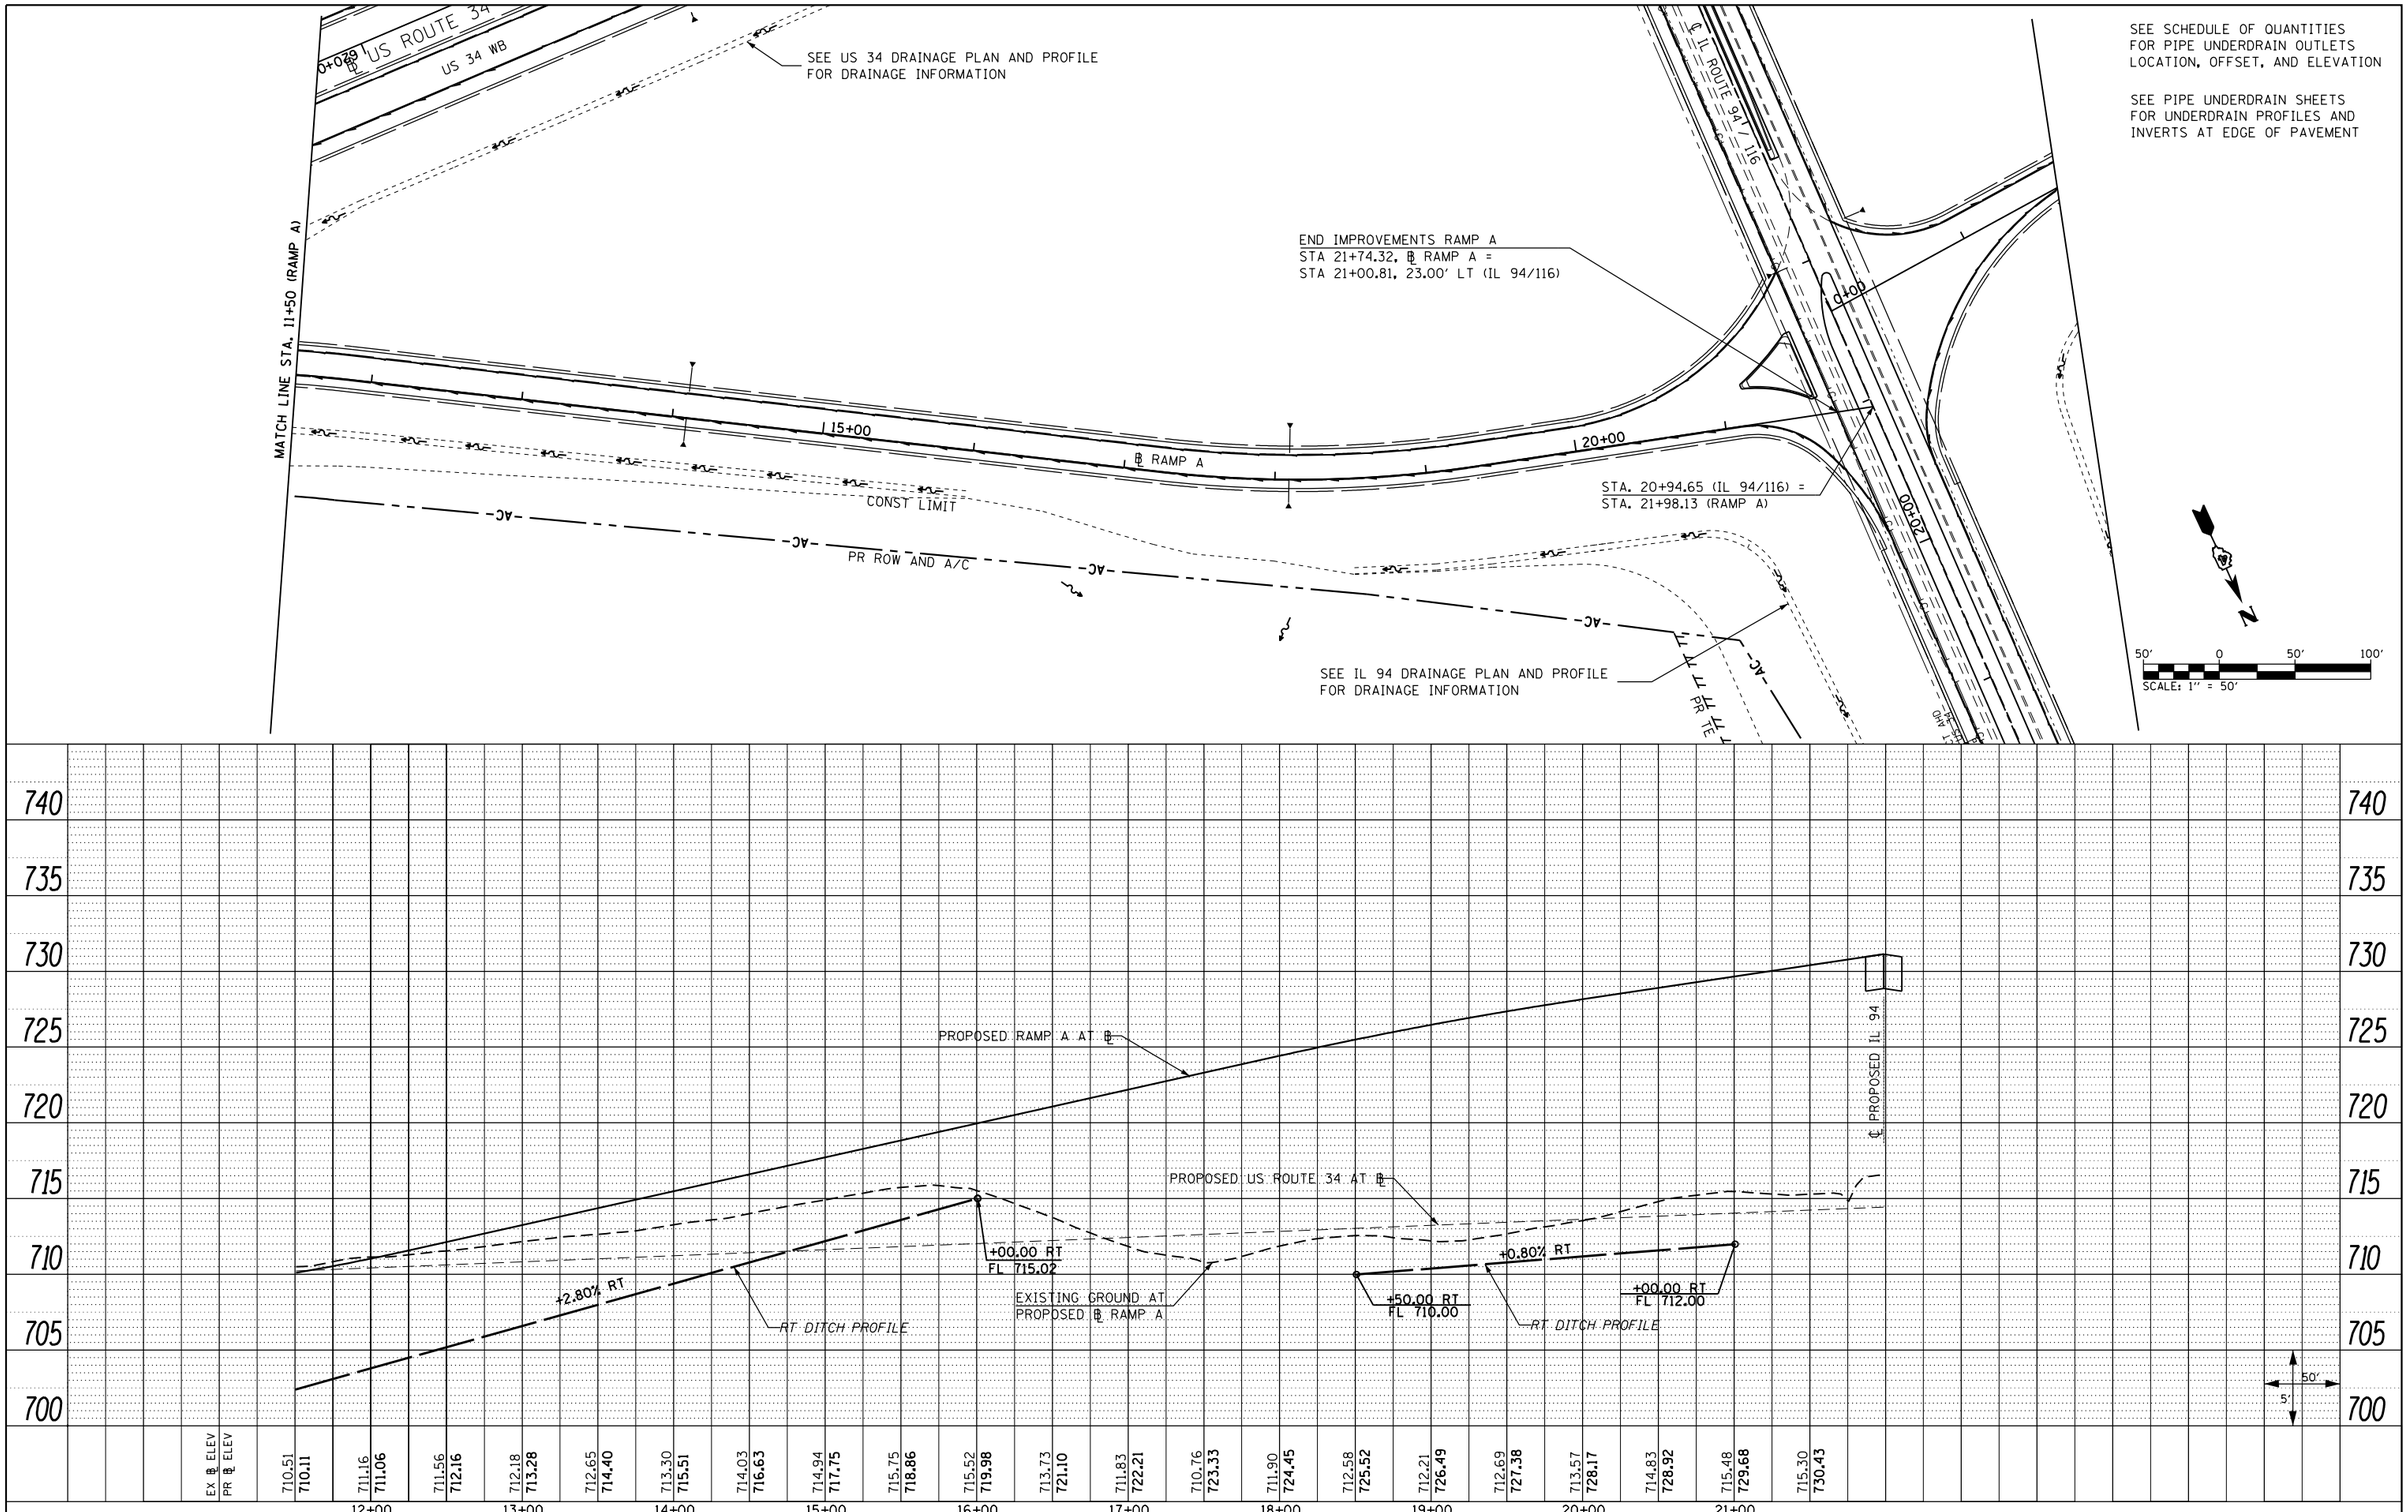

EX ℄ ELEV / PR ℄ ELEV	710.51 / 710.11	711.16 / 711.06	711.56 / 712.16	712.18 / 713.28	712.65 / 714.40	713.30 / 715.51	714.03 / 716.63	714.94 / 717.75	715.75 / 718.86	715.52 / 719.98	713.73 / 721.10	711.83 / 722.21	710.76 / 723.33	711.90 / 724.45	712.58 / 725.52	712.21 / 726.49	712.69 / 727.38	713.57 / 728.17	714.83 / 728.92	715.48 / 729.68	715.30 / 730.43
	12+00			13+00		14+00		15+00		16+00		17+00		18+00		19+00		20+00		21+00	

FILE NAME = D468409-SHT-33-DRAIN-RAMPA-02.dgn	USER NAME = zach1	DESIGNED - DBS	REVISED -
		DRAWN - PSBA	REVISED -
	PLOT SCALE = 100.0000 ' / in.	CHECKED - CSB	REVISED -
	PLOT DATE = 10/16/2012	DATE - 10/2012	REVISED -

STATE OF ILLINOIS
DEPARTMENT OF TRANSPORTATION

DRAINAGE PLAN & PROFILE
RAMP A

SCALE: 1" = 50' | SHEET NO. 33 OF 61 SHEETS | STA. 11+50.00 TO STA. 21+98.00

F.A.P. RTE.	SECTION	COUNTY	TOTAL SHEETS	SHEET NO.
313	7-2 ; 6-2	HENDERSON	976	308
		CONTRACT NO. 68409		
	ILLINOIS FED. AID PROJECT			