SEE SCHEDULE OF QUANTITIES
FOR PIPE UNDERDRAIN OUTLETS
LOCATION, OFFSET, AND ELEVATION

SEE PIPE UNDERDRAIN SHEETS
FOR UNDERDRAIN PROFILES AND
INVERTS AT EDGE OF PAVEMENT

Ⓐ STONE RIPRAP
CLASS, B4,
L30' X W25'

Ⓑ STONE RIPRAP
CLASS, B4,
L45' X W15'

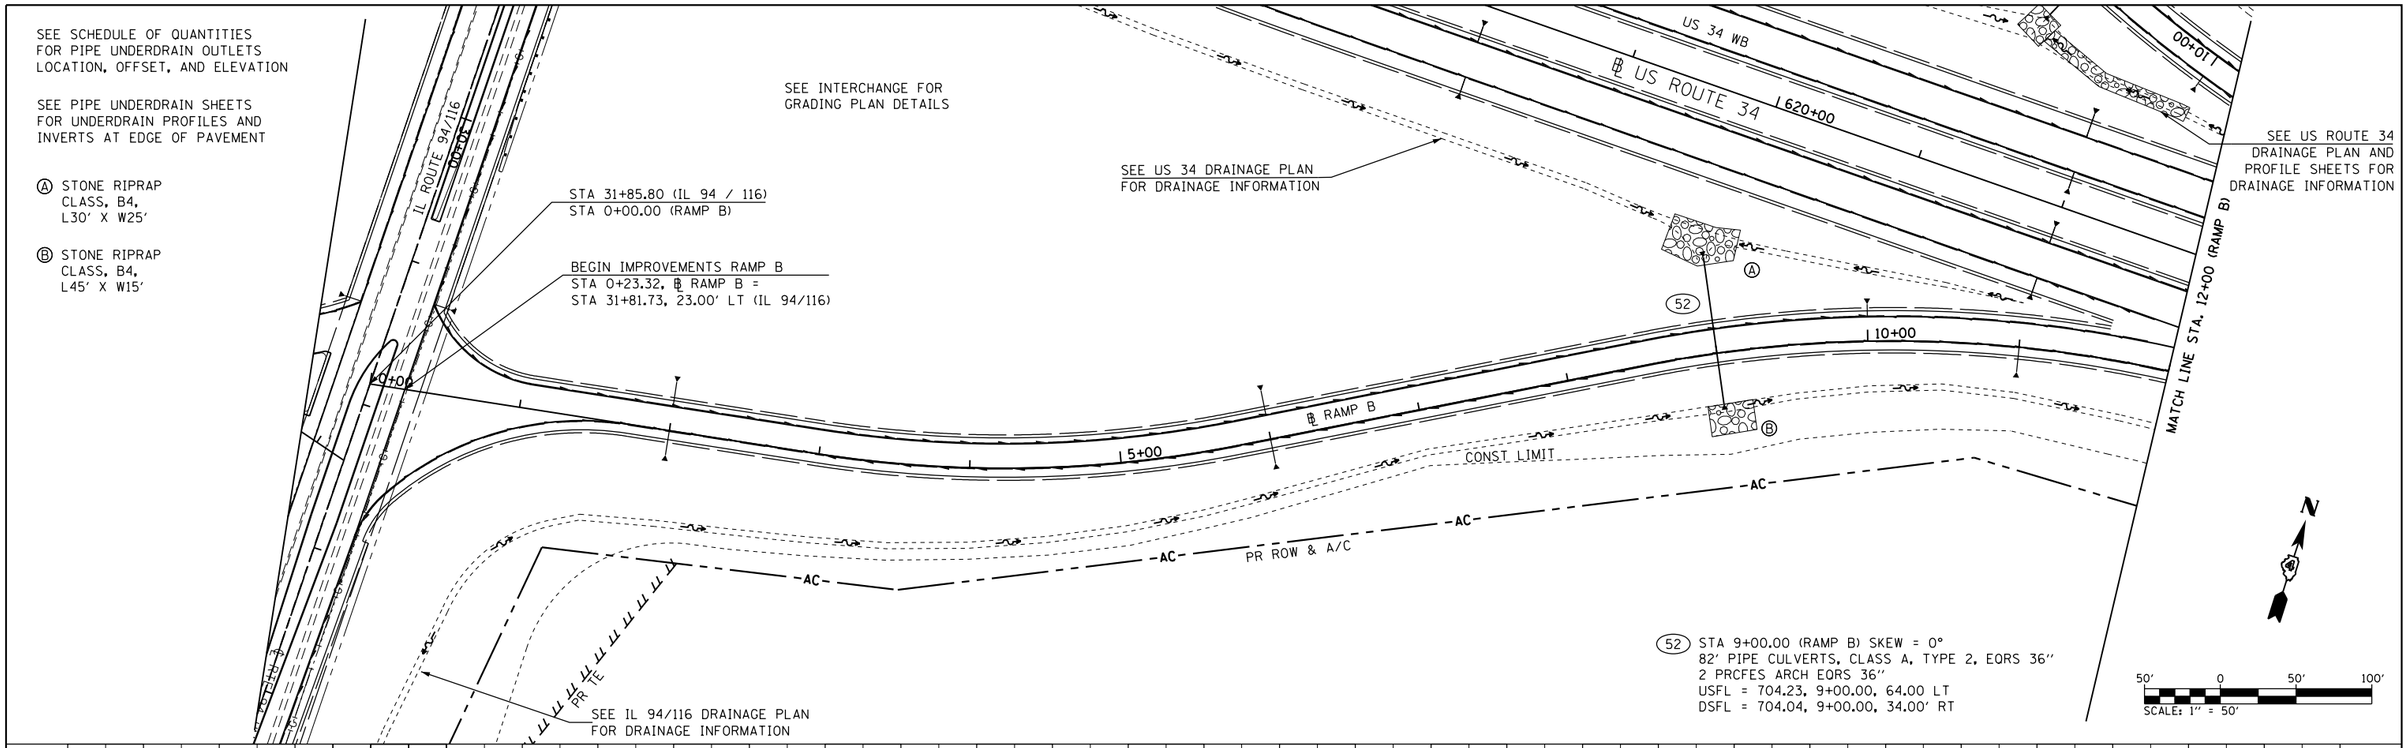

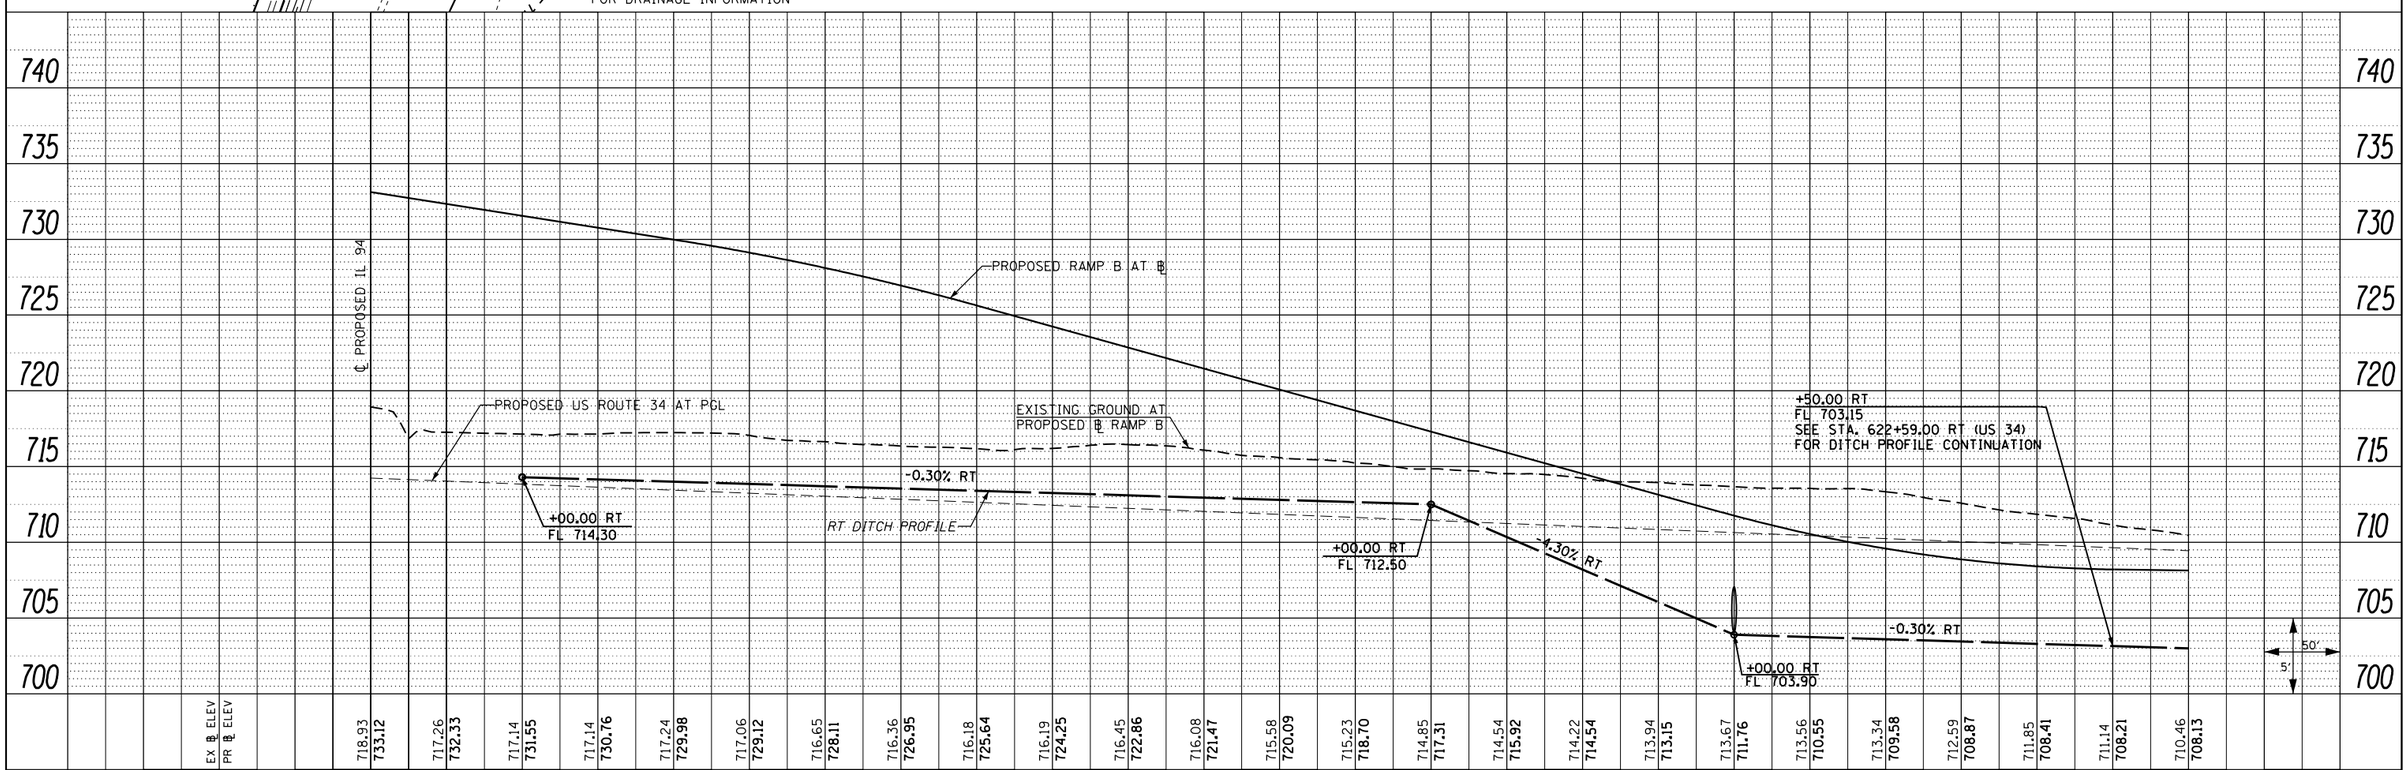

PLAN	BY	DATE
SURVEYED		
PLOTTED		
ALIGNMENT CHECKED		
RT. OF WAY CHECKED		
CADD FILE NAME		
NOTE BOOK NO.		

PROFILE	BY	DATE
SURVEYED		
PLOTTED		
GRADES CHECKED		
BM. NOTED		
STRUCTURE NOTATNS CHKD		
NOTE BOOK NO.		

FILE NAME = D468409-SHT-34-DRAIN-RAMPB-01.dgn	USER NAME = zachl	DESIGNED - DBS	REVISED -
		DRAWN - PSBA	REVISED -
	PLOT SCALE = 100.0000 ' / in.	CHECKED - CSB	REVISED -
	PLOT DATE = 10/16/2012	DATE - 10/2012	REVISED -

STATE OF ILLINOIS
DEPARTMENT OF TRANSPORTATION

DRAINAGE PLAN & PROFILE
RAMP B

SCALE: 1"= 50' | SHEET NO. 34 OF 61 SHEETS | STA. 0+00.00 TO STA. 12+00.00

F.A.P. RTE.	SECTION	COUNTY	TOTAL SHEETS	SHEET NO.
313	7-2 ; 6-2	HENDERSON	976	309

CONTRACT NO. 68409

ILLINOIS FED. AID PROJECT